

MORGAN COUNTY AIRPORT

MORGAN COUNTY, UTAH


A.I.P. PROJECT NO. 3-49-0053-01

NOV. 1991



AIRPORT LAYOUT PLAN EXHIBITS

- I AIRPORT LAYOUT PLAN
- II TERMINAL/BUILDING AREA LAYOUT PLAN
- III EXISTING AIRSPACE PLAN (PART 77)
- IV ULTIMATE AIRSPACE PLAN (PART 77)
- V EXISTING RUNWAY 3/21 APPROACH PLAN AND PROFILE
- VI EXISTING RUNWAY 3/21 PROTECTION ZONE DETAILS
- VII FUTURE RUNWAY 2/20 APPROACH PLAN AND PROFILE
- VIII FUTURE RUNWAY 2/20 PROTECTION ZONE DETAILS
- IX OFF-AIRPORT LAND USE PLAN
- X AIRPORT PROPERTY MAP

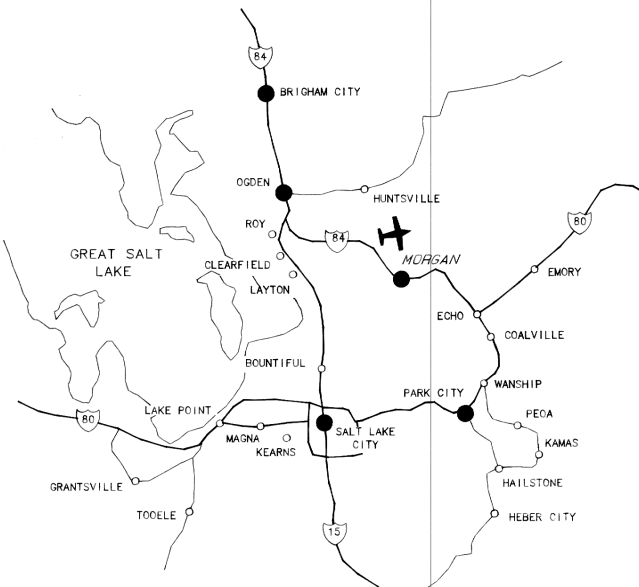

LOCATION MAP
NO SCALE

APPROVED BY

MORGAN COUNTY BOARD OF COMMISSIONERS

Dee Alan Walden
CHAIRMAN

12-6-91
DATE

FEDERAL AVIATION ADMINISTRATION

AIRPORTS DISTRICT OFFICE

DATE

The preparation of these drawings was financed in part, through a planning grant from the Federal Aviation Administration, as provided under Section 505 of the Airport and Airway Improvement Act of 1982, and as amended by the Airport and Airway Safety and Capacity Expansion Act of 1987. The contents do not necessarily reflect the official views by the FAA. Acceptance of these drawings does not in any way constitute a commitment on the part of the United States to participate in any development depicted herein, nor does it indicate that the proposed development is environmentally acceptable in accordance with appropriate public laws.

MULLER, SIRHALL & ASSOCIATES, INC.
AIRPORT CONSULTANTS, ENGINEERS AND PLANNERS
2101 S. BLACKHAWK STREET SUITE 200
AURORA, COLORADO 80014 (303) 368-7548

MORGAN COUNTY AIRPORT
MORGAN COUNTY, UTAH

NOTES:

1. DATE OF INVENTORY: JANUARY 1990.
2. AIRPORT LAYOUT PLAN BASED ON AIRPORT MASTER PLAN DATED 1990.
3. SEE SHEET No. 3 (EXHIBIT 2) FOR RUNWAY PROTECTION ZONE AND APPROACH ZONE INFORMATION.
4. SEE SHEET No. 3 (EXHIBIT 3) FOR BUILDING/TERMINAL AREA DETAIL.
5. TOPOGRAPHIC DETAIL TAKEN FROM 7.5 MINUTE QUAD MAPS.
6. ULTIMATE AIRPORT DESIGNED TO BASIC UTILITY CRITERIA, FOR AIRCRAFT OF THE A AND B APPROACH CATEGORIES, DESIGN GROUP 1.
7. NO RPZ PENETRATIONS. ALL APPROACHES ARE ACTUALLY AS DESIGNED.
8. MODIFICATION TO STANDARDS NOT REQUIRED.
9. ANY CHANGES ON THE AIRPORT, SUCH AS HANGAR CONSTRUCTION, MUST BE SUBMITTED FOR FAA REVIEW AND APPROVAL, VIA FAA FORM 7460-1, (NOTICE OF PROPOSED CONSTRUCTION OR ALTERATION).
10. ALL ELEVATIONS SHOWN ARE IN FEET, MSL.



LEGEND

- (E) EXISTING
- (F) FUTURE
- PI PRECISION INSTRUMENT APPROACH
- NPI NON-PRECISION INSTRUMENT APPROACH
- PROPERTY LINE (E)
- PROPERTY LINE (F)
- RUNWAY PROTECTION ZONE
- EXISTING PAVEMENT
- INITIAL CONSTRUCTION
- FUTURE CONSTRUCTION
- BUILDING RESTRICTION LINE/RUNWAY VISIBILITY LINE
- SECTION LINE
- EXISTING BUILDINGS
- ▨ FUTURE BUILDINGS
- FUTURE AVIGATION EASEMENT
- THRESHOLD LIGHTS (E)
- THRESHOLD LIGHTS (F)
- VERTICAL APPROACH SLOPE INDICATOR (VASI) (E)
- VERTICAL APPROACH SLOPE INDICATOR (VASI) (F)
- PRECISION APPROACH PATH INDICATOR (PAPI) (F)
- W W RUNWAY END IDENTIFIER LIGHTS (REIL)
- ✱ SECTION CORNER
- ⊙ AIRPORT REFERENCE POINT (ARP)
- ⚡ LIGHTED WIND CONE (E)
- SEGMENTED CIRCLE (E)
- LIGHTED ROTATING BEACON (E)
- TREES

AIRPORT DATA


	EXISTING	FUTURE
AIRPORT ELEVATION	5010'	5031'
AIRPORT REFERENCE POINT (ARP) COORDINATES		
MEAN MAX. TEMP.-HOTTEST MONTH		
AIRPORT AND TERMINAL NAV. AIDS	NONE	SAME
% WIND COVERAGE (12 MPH)	NOT AVAIL.	SAME
AIRPORT DESIGN CATEGORY	A&B I	SAME

RUNWAY DATA

	RUNWAY 3/21		RUNWAY 2/20	
	EXISTING	FUTURE	EXISTING	FUTURE
EFFECTIVE GRADIENT (IN %)	1.8%			1.9%
% WIND COVERAGE (12 MPH)	NOT AVAIL.			NOT AVAIL.
INSTRUMENT RUNWAY	NO			NO
MAXIMUM ELEV. ABOVE MSL	5010'			5031'
APPROACH SURFACES	20:1			20:1
RUNWAY LIGHTING	NONE			511RL
RUNWAY MARKING	NONE			BASIC
NAVIGATIONAL AIDS	NONE			NONE
RUNWAY LENGTH	3,800'			4,700'
RUNWAY WIDTH	50'			60'
RUNWAY STRENGTH (1,000 LBS.)	UNKNOWN			12,5
RUNWAY SAFETY AREA WIDTH	120'			120'
AIRCRAFT DESIGN CATEGORY	BASIC STG I			SAME

TO BE CLOSED

N/A

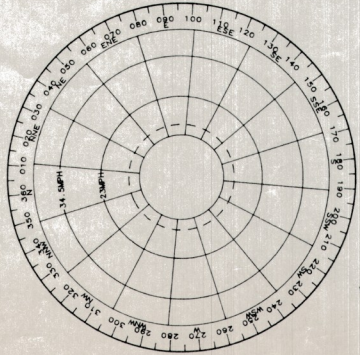


WIND DATA NOT AVAILABLE

AIP PROJECT No.

NO.	REVISION	APPROVED	DATE
DWG No: VC0600AM	MORGAN COUNTY AIRPORT MOUNTAIN GREEN, UTAH		
DES: REP	AIRPORT LAYOUT PLAN		
DRAWN: RPS			
CHECKED: JES			
DATE: SEPT 1990	 MULLER, SIRHALL & ASSOCIATES, INC. AIRPORT CONSULTANTS AURORA, COLORADO		
EXHIBIT I			

NOTES:

1. DATE OF INVENTORY: JANUARY 1990.
2. AIRPORT LAYOUT PLAN BASED ON AIRPORT MASTER PLAN DATED 1990.
3. TOPOGRAPHIC DETAIL TAKEN FROM 7.5 MINUTE QUAD MAPS.
4. ULTIMATE AIRPORT DESIGNED TO BASIC UTILITY CRITERIA, FOR AIRCRAFT OF THE A AND B APPROACH CATEGORIES, DESIGN GROUP I.
5. NO RPZ PENETRATIONS. ALL APPROACHES ARE ACTUALLY AS DESIGNED.
6. MODIFICATION TO STANDARDS NOT REQUIRED.
7. ANY CHANGES ON THE AIRPORT, SUCH AS HANGAR CONSTRUCTION, MUST BE SUBMITTED FOR FAA REVIEW AND APPROVAL, VIA FAA FORM 7460-1, (NOTICE OF PROPOSED CONSTRUCTION OR ALTERATION).
8. ALL ELEVATIONS SHOWN ARE IN FEET, MSL.
9. WIND DATA IS NOT AVAILABLE.

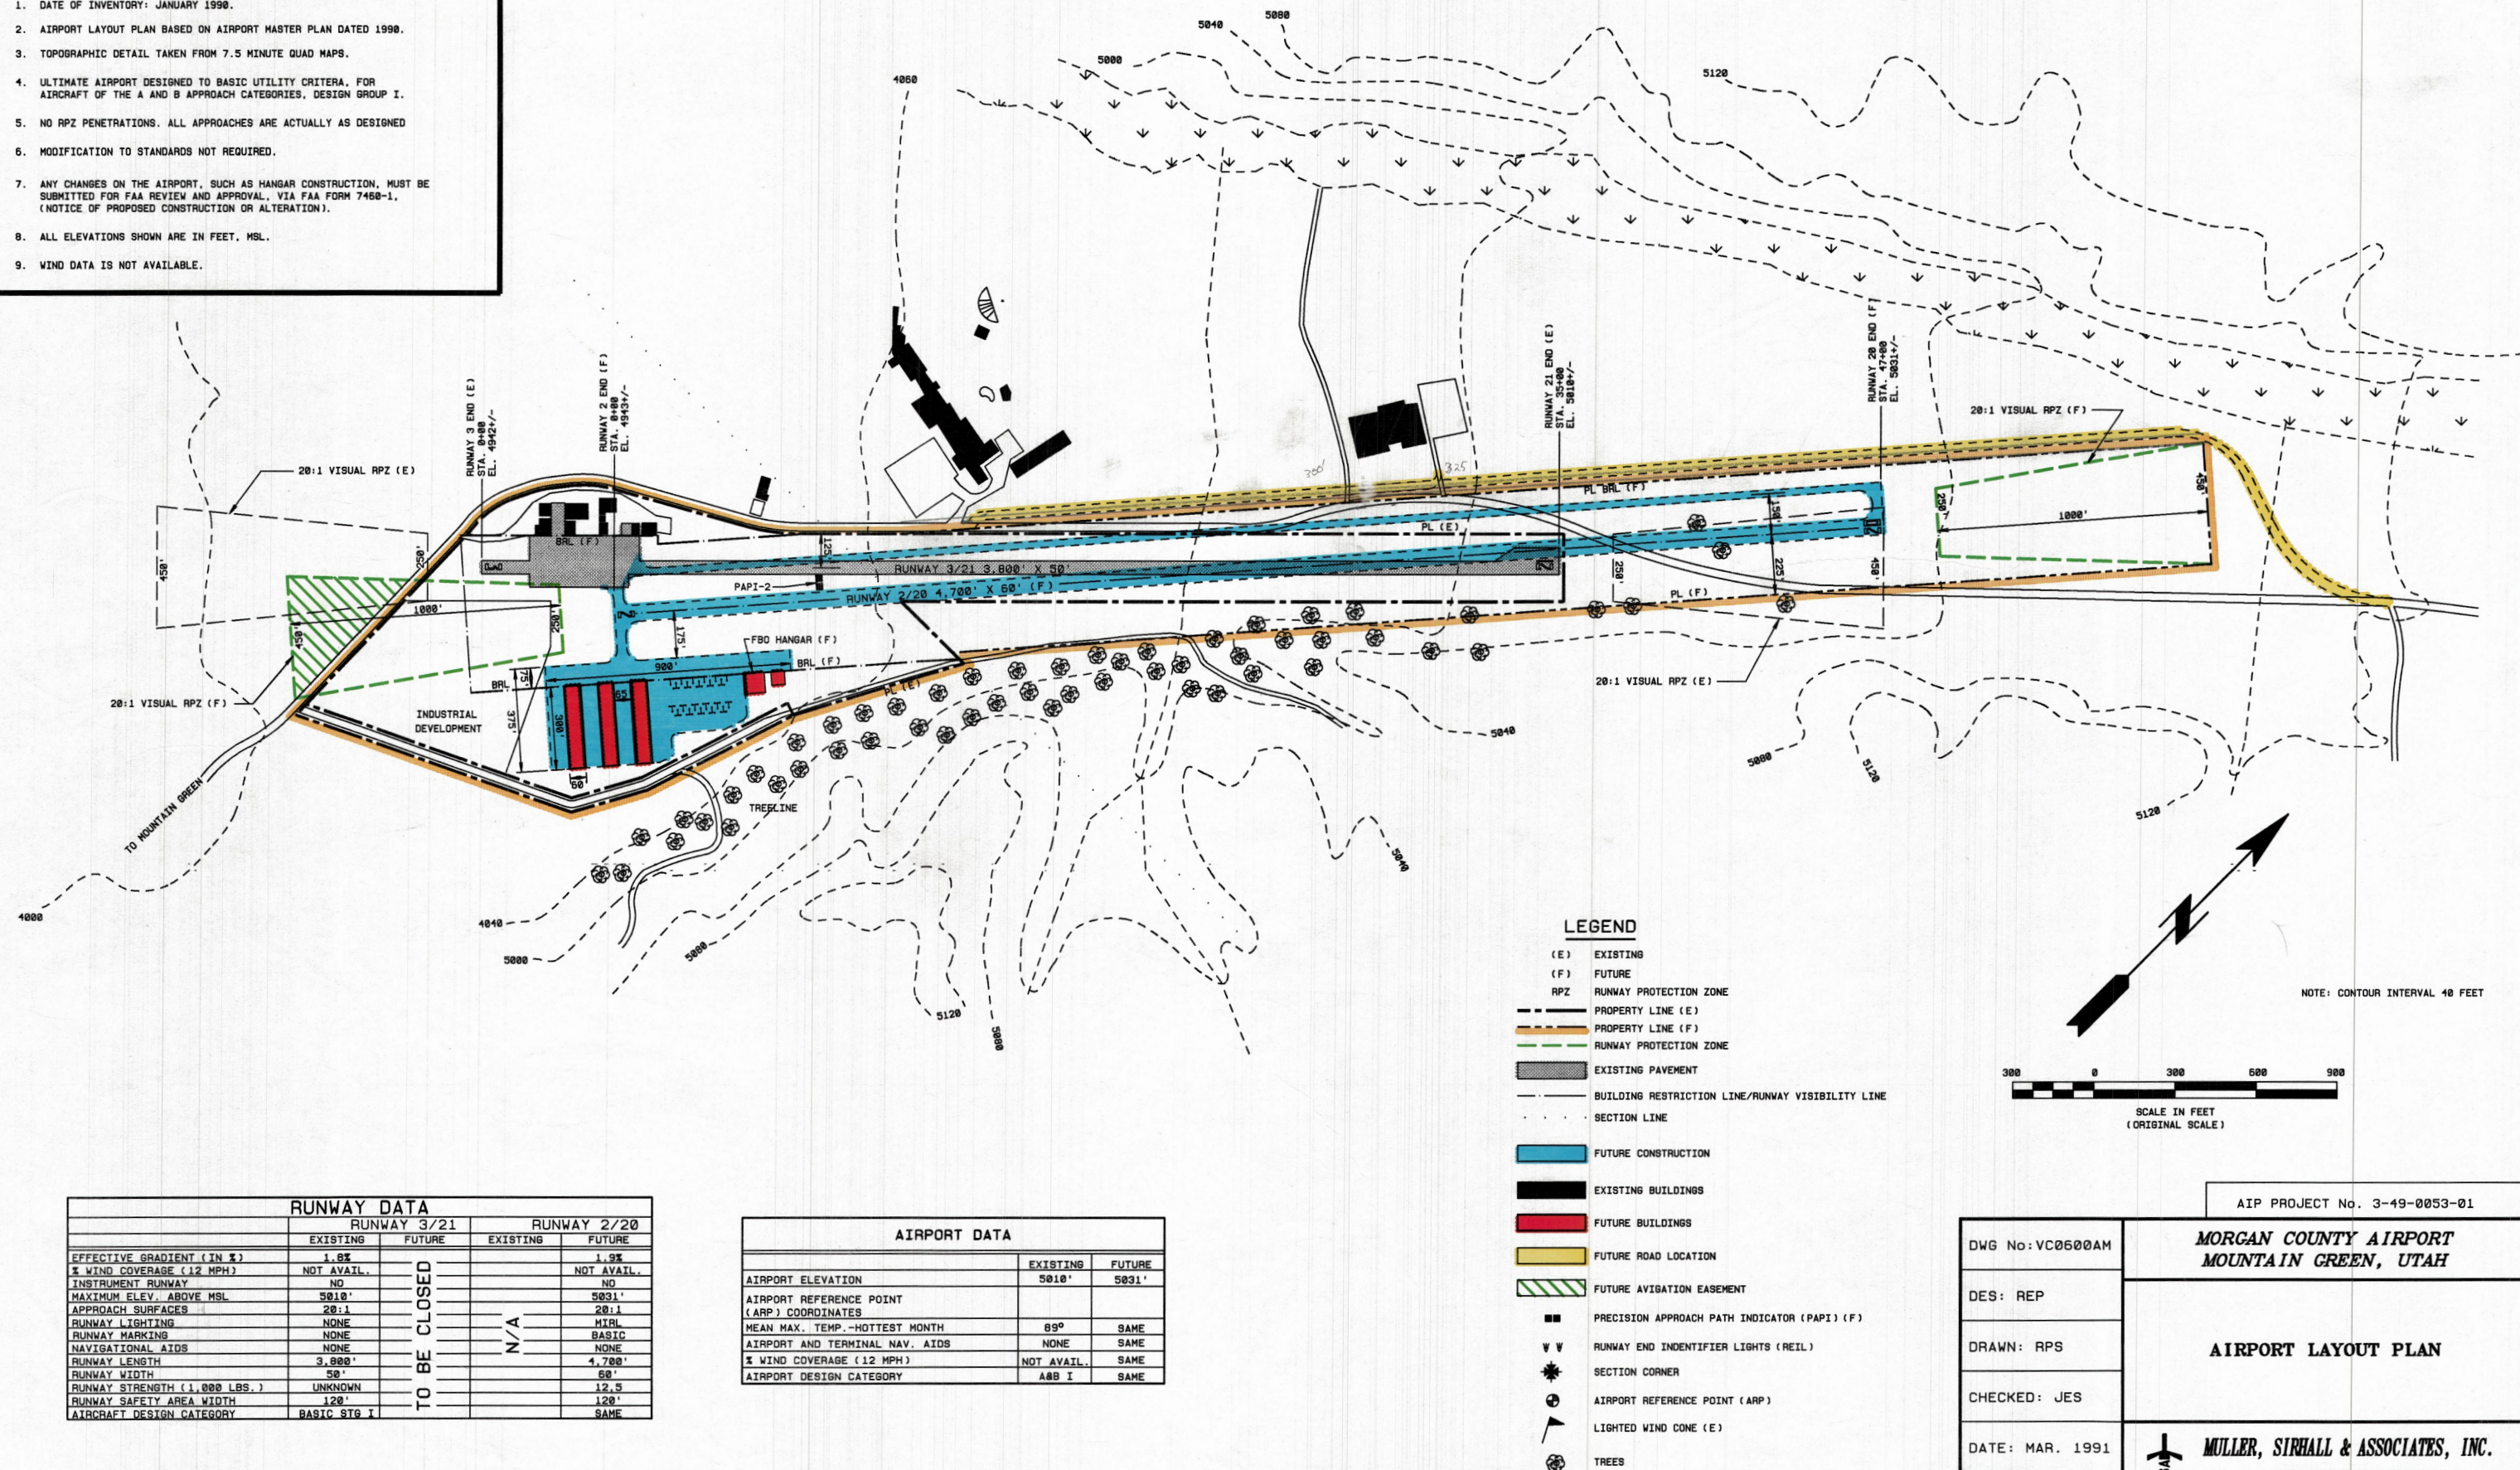

RUNWAY DATA

	RUNWAY 3/21		RUNWAY 2/20	
	EXISTING	FUTURE	EXISTING	FUTURE
EFFECTIVE GRADIENT (IN %)	1.8%		1.9%	
% WIND COVERAGE (12 MPH)	NOT AVAIL.		NOT AVAIL.	
INSTRUMENT RUNWAY	NO		NO	
MAXIMUM ELEV. ABOVE MSL	5010'		5031'	
APPROACH SURFACES	20:1		20:1	
RUNWAY LIGHTING	NONE		HIRL	
RUNWAY MARKINGS	NONE		BASIC	
NAVIGATIONAL AIDS	NONE		NONE	
RUNWAY LENGTH	3,800'		4,700'	
RUNWAY WIDTH	50'		50'	
RUNWAY STRENGTH (1,000 LBS.)	UNKNOWN		12.5	
RUNWAY SAFETY AREA WIDTH	120'		120'	
AIRCRAFT DESIGN CATEGORY	BASIC STG I		SAME	

TO BE CLOSED

AIRPORT DATA

	EXISTING	FUTURE
AIRPORT ELEVATION	5010'	5031'
AIRPORT REFERENCE POINT (ARP) COORDINATES		
MEAN MAX. TEMP. -HOTTEST MONTH	89°	SAME
AIRPORT AND TERMINAL NAV. AIDS	NONE	SAME
% WIND COVERAGE (12 MPH)	NOT AVAIL.	SAME
AIRPORT DESIGN CATEGORY	A0B I	SAME

AIP PROJECT No. 3-49-0053-01

DWG No: VC0600AM

MORGAN COUNTY AIRPORT
MOUNTAIN GREEN, UTAH

DES: REP

AIRPORT LAYOUT PLAN

DRAWN: RPS

CHECKED: JES


DATE: MAR. 1991

EXHIBIT I

MULLER, SIRHALL & ASSOCIATES, INC.
AIRPORT CONSULTANTS
AURORA, COLORADO

NOTES:

1. DATE OF INVENTORY: JANUARY 1990.
2. AIRPORT LAYOUT PLAN BASED ON AIRPORT MASTER PLAN DATED 1990.
3. TOPOGRAPHIC DETAIL TAKEN FROM 7.5 MINUTE QUAD MAPS.
4. ULTIMATE AIRPORT DESIGNED TO BASIC UTILITY CRITERIA, FOR AIRCRAFT OF THE A AND B APPROACH CATEGORIES, DESIGN GROUP 1.
5. NO RPZ PENETRATIONS: ALL APPROACHES ARE ACTUALLY AS DESIGNED.
6. MODIFICATION TO STANDARDS NOT REQUIRED.
7. ANY CHANGES ON THE AIRPORT, SUCH AS HANGAR CONSTRUCTION, MUST BE SUBMITTED FOR FAA REVIEW AND APPROVAL, VIA FAA FORM 7460-1, (NOTICE OF PROPOSED CONSTRUCTION OR ALTERATION).
8. ALL ELEVATIONS SHOWN ARE IN FEET, MSL.
9. WIND DATA IS NOT AVAILABLE.

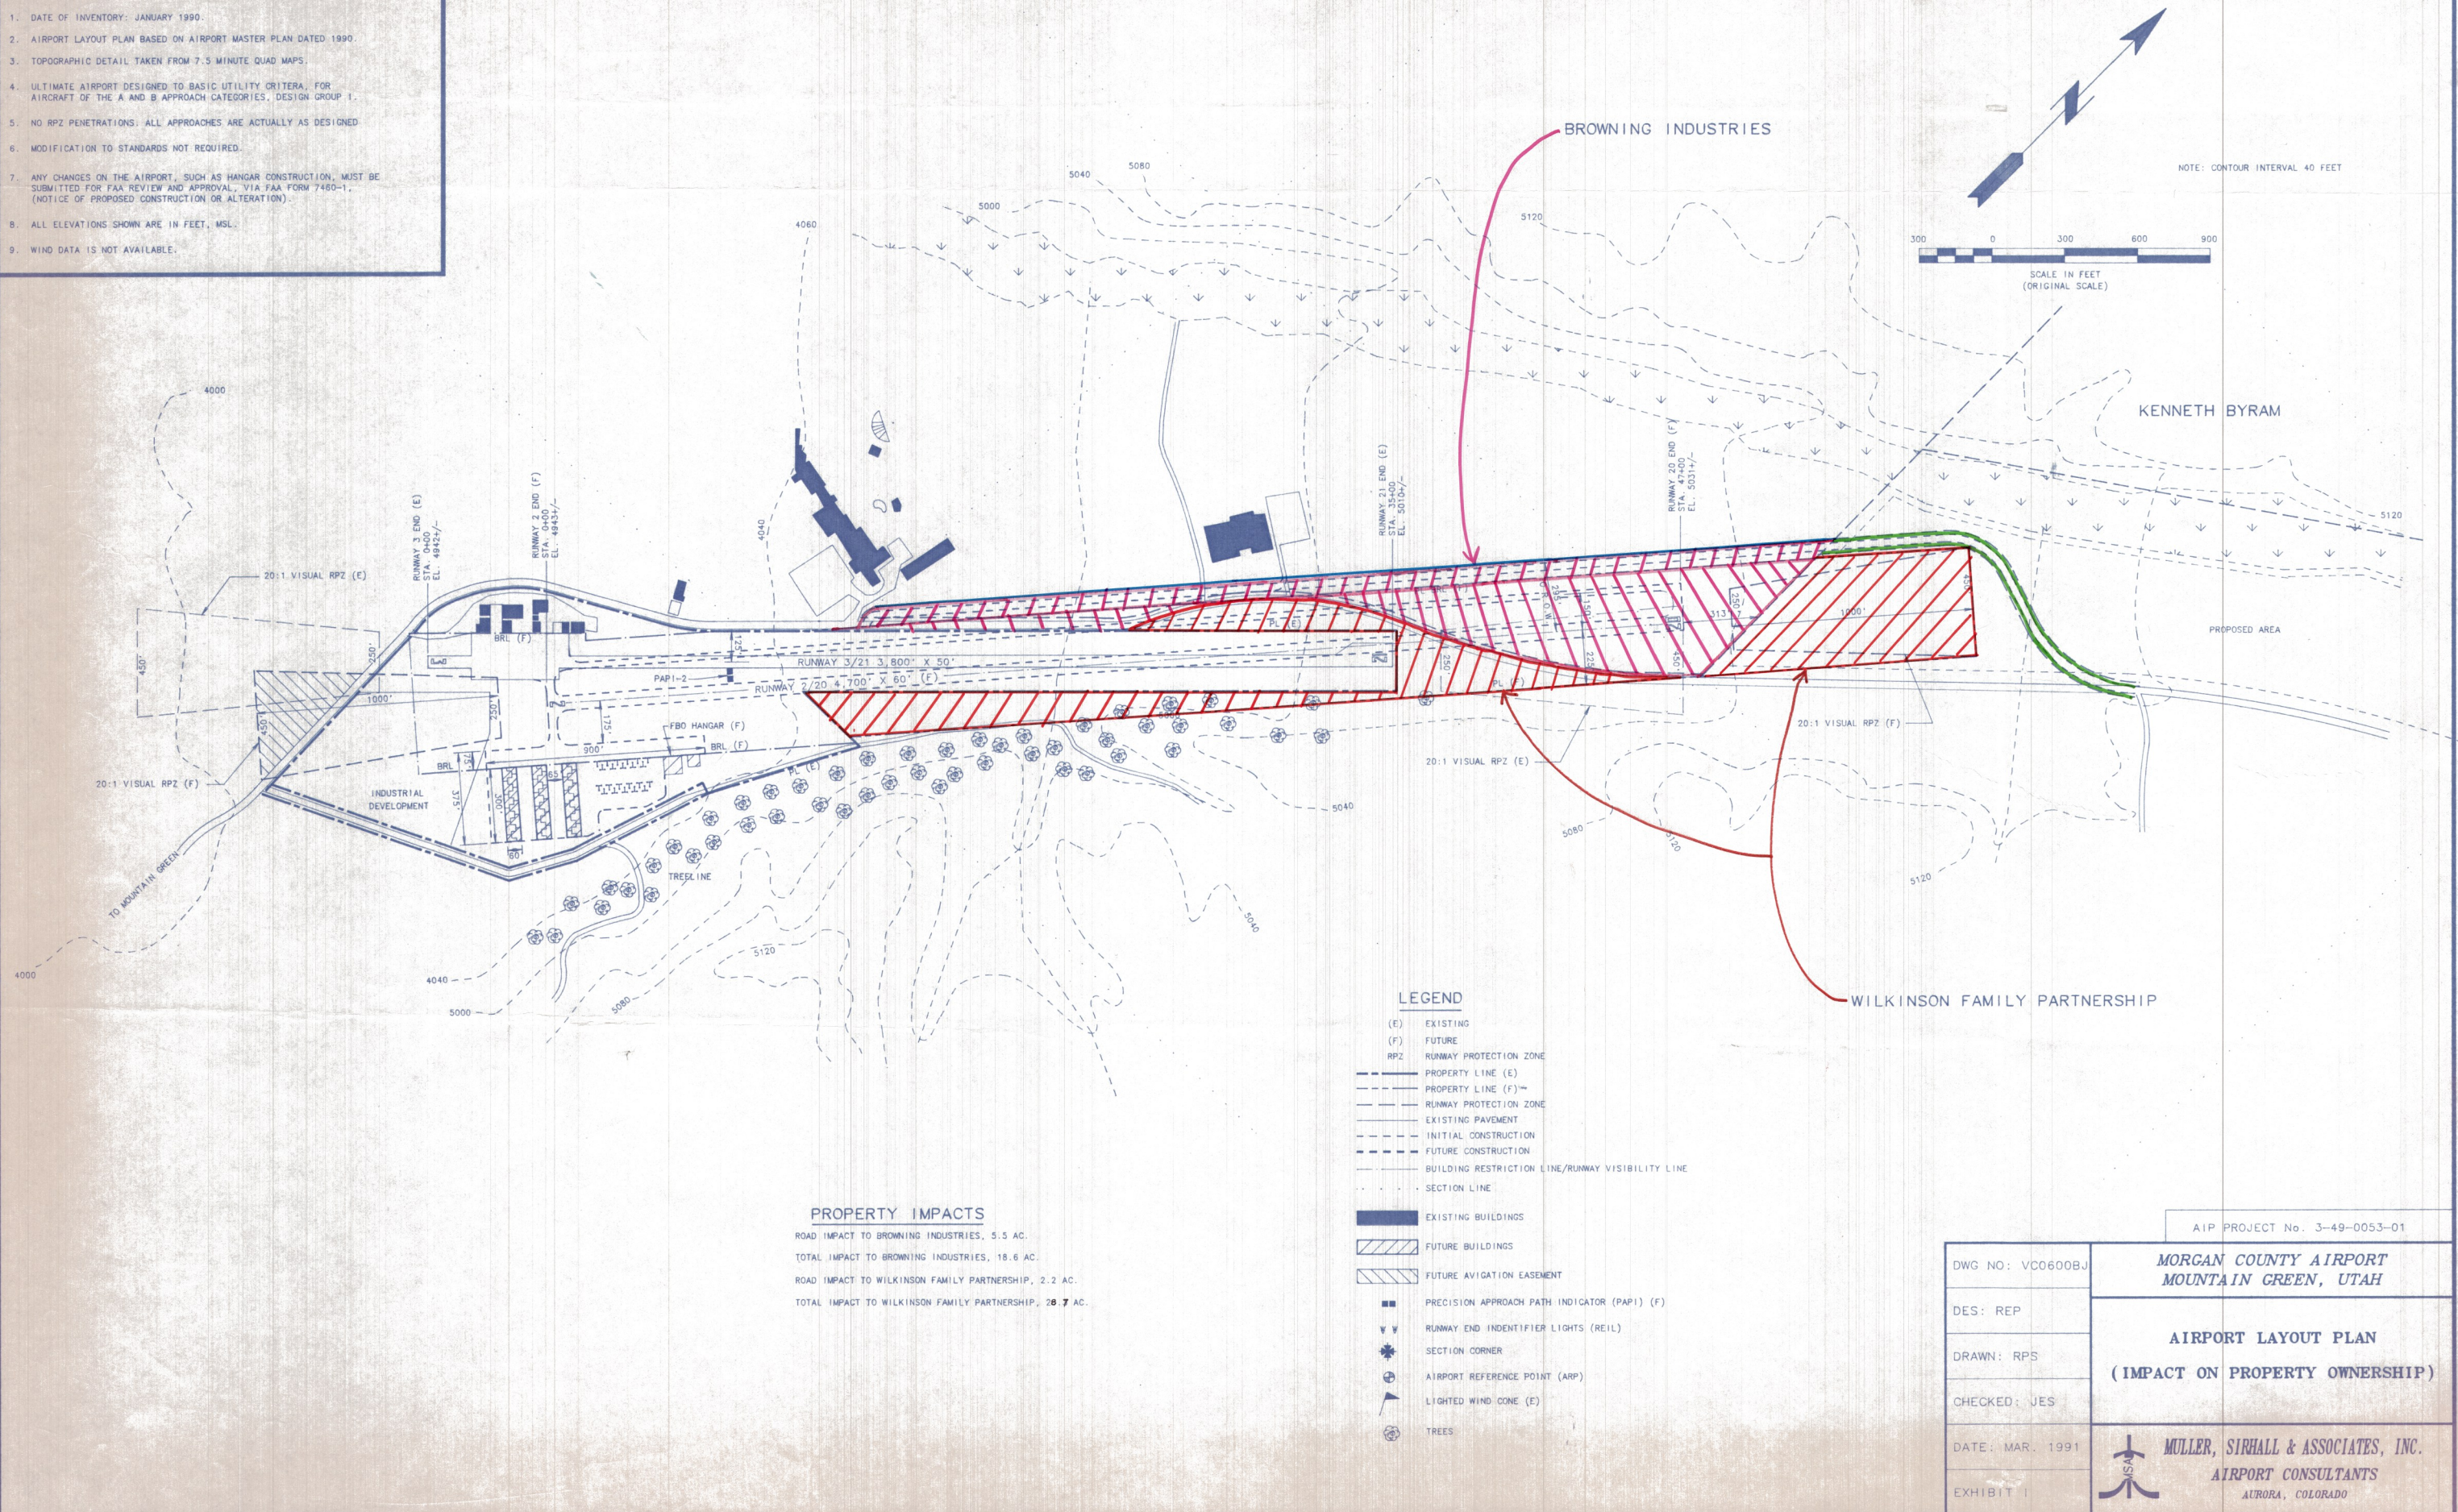

LEGEND

- (E) EXISTING
- (F) FUTURE
- RPZ RUNWAY PROTECTION ZONE
- PROPERTY LINE (E)
- PROPERTY LINE (F)
- RUNWAY PROTECTION ZONE
- EXISTING PAVEMENT
- INITIAL CONSTRUCTION
- FUTURE CONSTRUCTION
- BUILDING RESTRICTION LINE/RUNWAY VISIBILITY LINE
- SECTION LINE
- EXISTING BUILDINGS
- FUTURE BUILDINGS
- FUTURE AVIGATION EASEMENT
- PRECISION APPROACH PATH INDICATOR (PAPI) (F)
- RUNWAY END IDENTIFIER LIGHTS (REIL)
- SECTION CORNER
- AIRPORT REFERENCE POINT (ARP)
- LIGHTED WIND CONE (E)
- TREES

AIP PROJECT No. 3-49-0053-01

DWG NO: VC0600BJ

DES: REP

DRAWN: RPS

CHECKED: JES

DATE: MAR. 1991

EXHIBIT I



MORGAN COUNTY AIRPORT
MOUNTAIN GREEN, UTAH

AIRPORT LAYOUT PLAN
(IMPACT ON PROPERTY OWNERSHIP)



MULLER, SIRHALL & ASSOCIATES, INC.
AIRPORT CONSULTANTS
AURORA, COLORADO

- NOTES:
1. DATE OF INVENTORY: JANUARY 1990.
 2. AIRPORT LAYOUT PLAN BASED ON AIRPORT MASTER PLAN DATED 1990.
 3. TOPOGRAPHIC DETAIL TAKEN FROM 7.5 MINUTE QUAD MAPS. CONTOUR INTERVAL 40 FEET.
 4. ULTIMATE AIRPORT DESIGNED TO BASIC UTILITY CRITERIA, FOR AIRCRAFT OF THE A AND B APPROACH CATEGORIES, DESIGN GROUP 1.
 5. NO RPZ PENETRATIONS. ALL APPROACHES ARE ACTUALLY AS DESIGNED.
 6. MODIFICATION TO STANDARDS NOT REQUIRED.
 7. ANY CHANGES ON THE AIRPORT, SUCH AS HANGAR CONSTRUCTION, MUST BE SUBMITTED FOR FAA REVIEW AND APPROVAL, VIA FAA FORM 7460-1, (NOTICE OF PROPOSED CONSTRUCTION OR ALTERATION).
 8. ALL ELEVATIONS SHOWN ARE IN FEET, MSL.
 9. WIND DATA IS NOT AVAILABLE.

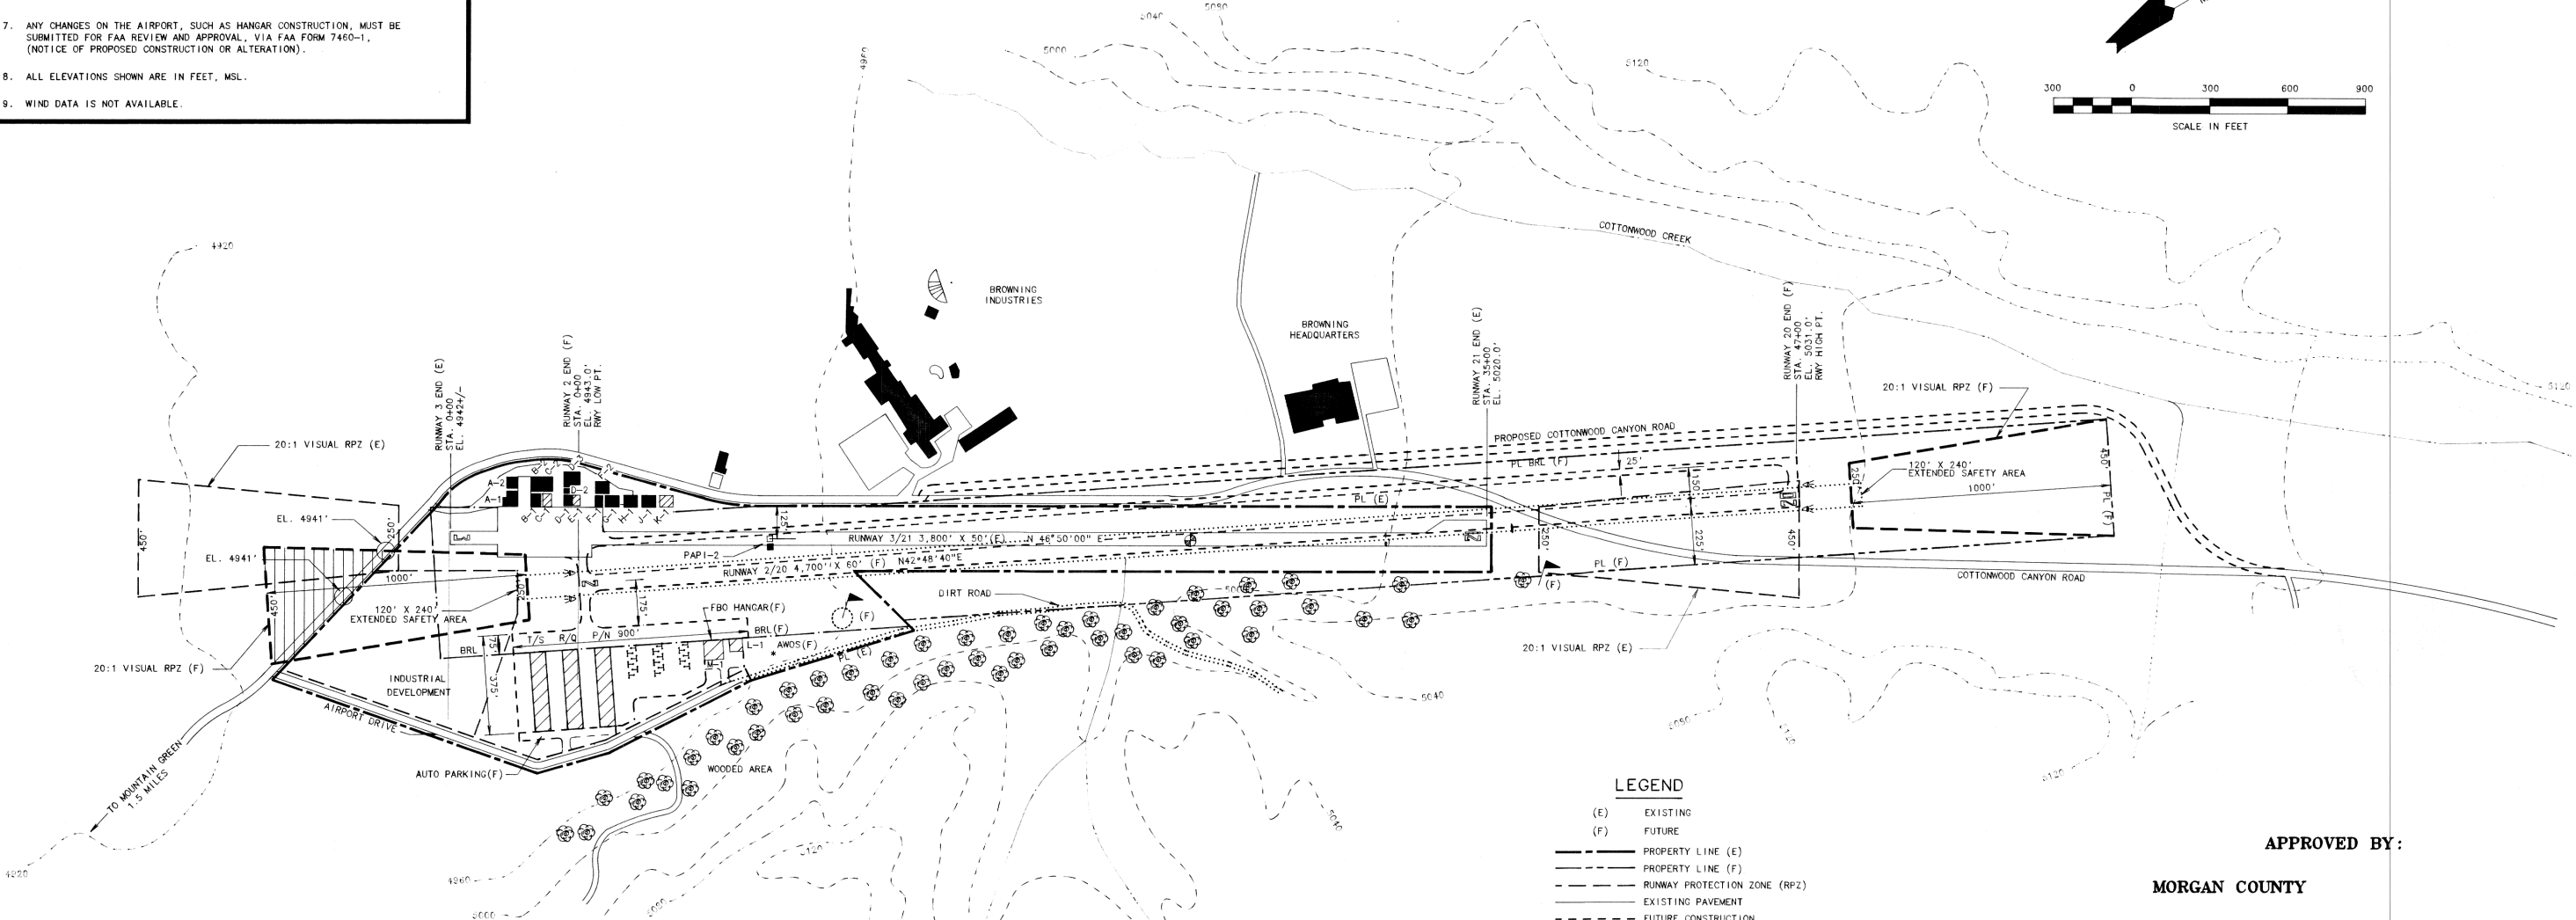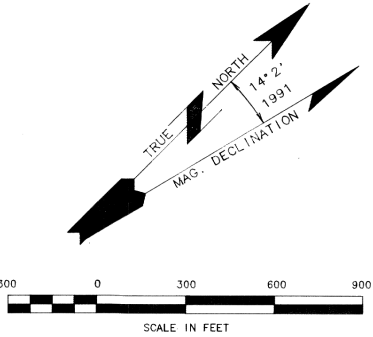

AIRPORT DATA		
	EXISTING	FUTURE
AIRPORT ELEVATION	5020'	5031.0'
AIRPORT REFERENCE POINT (ARP) COORDINATES	N. LAT. 41°08'52.5" W. LONG. 111°45'52.5"	N. LAT. 41°08'52.5" W. LONG. 111°45'52.5"
AIRPORT MAGNETIC VARIATION	14°25'	12°46'
MEAN MAX. TEMP. -HOTTEST MONTH	89°	SAME
AIRPORT REFERENCE CODE	B-1	SAME
AIRPORT AND TERMINAL NAV. AIDS	NONE	SAME
NPIAS ROLE	BASIC UTIL	SAME

RUNWAY DATA				
	RUNWAY 3/21		RUNWAY 2/20	
	EXISTING	FUTURE	EXISTING	FUTURE
EFFECTIVE GRADIENT (IN %)	1.97			1.9
PAVEMENT TYPE	ASPHALT			
% WIND COVERAGE (12 MPH)	NOT AVAIL.			NOT AVAIL.
INSTRUMENT RUNWAY	NO			NO
MAXIMUM ELEV. ABOVE MSL	5020'			5031'
APPROACH SURFACES	20:1			20:1
RUNWAY LIGHTING	NONE			NONE
TAXIWAY LIGHTING	NONE			NONE
RUNWAY MARKING	NONE			BASIC
NAVIGATIONAL AIDS	NONE			NONE
RUNWAY LENGTH	3,800'			4,700'
RUNWAY WIDTH	50'			60'
PAVEMENT STRENGTH (1,000 LBS.)	UNKNOWN			12.5(SWG)
RUNWAY SAFETY AREA WIDTH/LENGTH	120'/4280'			120'/5180'
AIRCRAFT DESIGN CATEGORY	B-1			
OBJECT FREE AREA (OFA) WIDTH/LENGTH	250'/4400'			250'/5300'
OBSTACLE FREE ZONE (OFZ) WIDTH/LENGTH	250'/4200'			250'/5100'
VISUAL AIDS	NONE			PAPIS, REILS

STRUCTURES LIST		
STRUCTURE	TOP ELEV.	SIZE
A-1. FBO HANGAR	4963'	50' X 40'
A-2. EXECUTIVE HANGAR	4963'	40' X 40'
B-1. EXECUTIVE HANGAR	4963'	50' X 35'
B-2. EXECUTIVE HANGAR	4963'	50' X 40'
C-1. EXECUTIVE HANGAR (F)	4963'	50' X 40'
C-2. EXECUTIVE HANGAR	4964'	40' X 30'
D-1. EXECUTIVE HANGAR	4964'	40' X 30'
D-2. EXECUTIVE HANGAR	4964'	20' X 25'
D-3. EXECUTIVE HANGAR	4964'	50' X 60'
E-1. EXECUTIVE HANGAR	4965'	40' X 30'
F-1. EXECUTIVE HANGAR	4965'	50' X 40'
F-2. EXECUTIVE HANGAR	4965'	40' X 60'
G-1. EXECUTIVE HANGAR	4965'	50' X 60'
H-1. EXECUTIVE HANGAR	4965'	50' X 60'
K-1. EXECUTIVE HANGAR (F)	4960'	50' X 60'
L-1. EXECUTIVE HANGAR (F)	4970'	50' X 50'
M-1. FBO HANGAR (F)	4970'	75' X 75'
P/N. PRIVATE T-HANGARS (F)	4965'	60' X 305'
R/Q. PRIVATE T-HANGARS (F)	4965'	60' X 305'
S/T. PRIVATE T-HANGARS (F)	4965'	60' X 305'

RUNWAY END COORDINATES		
RUNWAY	EXISTING	FUTURE
3	N. LAT. 41°08'43.8" W. LONG. 111°46'25.8" N. LAT. 41°09'07" W. LONG. 111°45'38.8"	N/A
21	N/A	N/A
2	N/A	N. LAT. 41°08'21.5" W. LONG. 111°46'28.8"
20	N/A	N. LAT. 41°07'48.8" W. LONG. 111°47'17.7"

- LEGEND
- (E) EXISTING
 - (F) FUTURE
 - PROPERTY LINE (E)
 - PROPERTY LINE (F)
 - RUNWAY PROTECTION ZONE (RPZ)
 - EXISTING PAVEMENT
 - FUTURE CONSTRUCTION
 - BUILDING RESTRICTION LINE/RUNWAY VISIBILITY LINE
 - SECTION LINE
 - DRAINAGEWAY
 - EXISTING BUILDINGS
 - FUTURE BUILDINGS
 - FUTURE AVIGATION EASEMENT
 - WOODED AREA
 - PRECISION APPROACH PATH INDICATOR (PAPI) (F)
 - AIRPORT REFERENCE POINT (ARP) (F)
 - WIND CONE
 - SEGMENTED CIRCLE
 - RUNWAY END IDENTIFIER LIGHT (REIL)

The preparation of this drawing was financed in part through a planning grant from the Federal Aviation Administration as provided under Section 505 of the Airport and Airway Improvement Act of 1982 as amended by the Airport and Airway Safety and Capacity expansion act of 1987. The contents do not necessarily reflect the official views by the FAA. Acceptance of this report does not in any way constitute a commitment on the part of the United States to participate in any development depicted herein nor does it indicate that the proposed development is environmentally acceptable in accordance with appropriate public laws.

APPROVED BY:

MORGAN COUNTY

CHAIRMAN, COUNTY COMMISSION



DATE

FEDERAL AVIATION ADMINISTRATION

DENVER AIRPORTS DISTRICT OFFICE


DATE

AIP PROJECT No. 3-49-0053-01			
NO.	REVISION	APPROVED BY:	DATE
DWG NO. FN0600AB		MORGAN COUNTY AIRPORT MORGAN COUNTY, UTAH	
DES: REP		AIRPORT LAYOUT PLAN	
DRAWN: RPS			
CHECKED: JES			
DATE: DEC. 1991		MULLER, SIRHALL & ASSOCIATES, INC. AIRPORT CONSULTANTS AURORA, COLORADO	
EXHIBIT I			

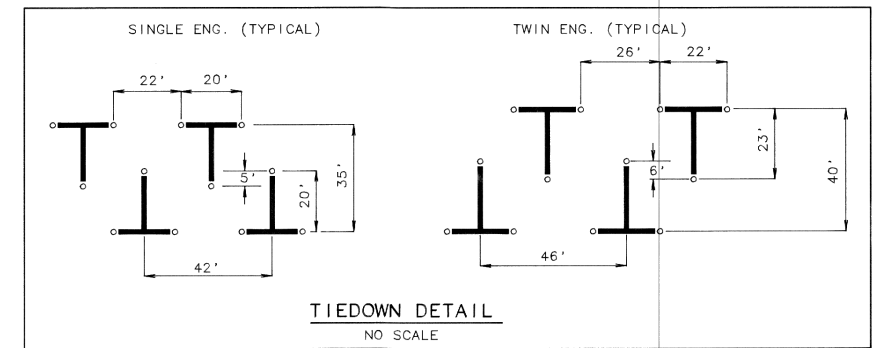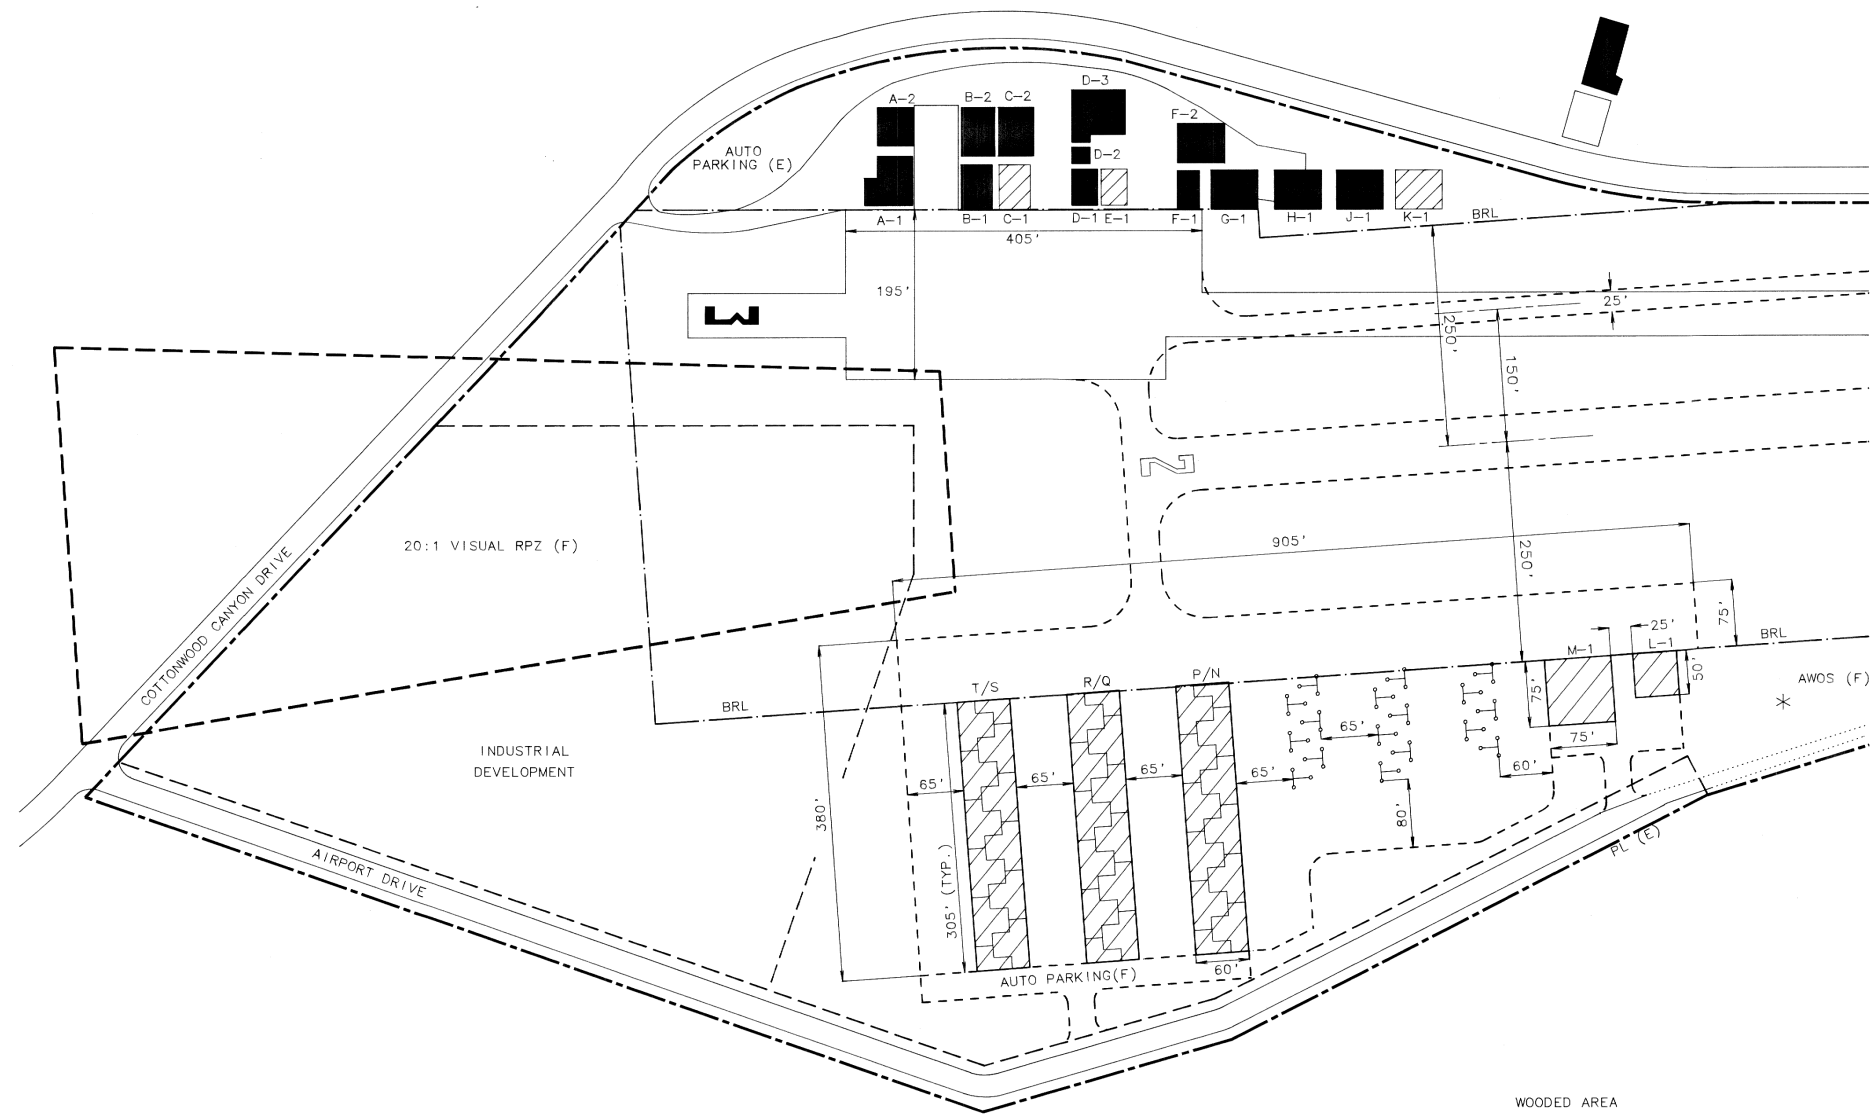

STRUCTURES LIST		
STRUCTURE	TOP ELEV.	SIZE
A-1. FBO HANGAR	4963'	50' X 40'
A-2. EXECUTIVE HANGAR	4963'	40' X 40'
B-1. EXECUTIVE HANGAR	4963'	50' X 35'
B-2. EXECUTIVE HANGAR	4963'	50' X 40'
C-1. EXECUTIVE HANGAR (F)	4963'	50' X 40'
C-2. EXECUTIVE HANGAR	4964'	40' X 30'
D-1. EXECUTIVE HANGAR	4964'	40' X 30'
D-2. EXECUTIVE HANGAR	4964'	20' X 25'
D-3. EXECUTIVE HANGAR	4964'	50' X 60'
E-1. EXECUTIVE HANGAR	4965'	40' X 30'
F-1. EXECUTIVE HANGAR	4965'	50' X 40'
F-2. EXECUTIVE HANGAR	4965'	40' X 60'
G-1. EXECUTIVE HANGAR	4965'	50' X 60'
H-1. EXECUTIVE HANGAR	4965'	50' X 60'
K-1. EXECUTIVE HANGAR (F)	4960'	50' X 60'
L-1. EXECUTIVE HANGAR (F)	4970'	50' X 50'
M-1. FBO HANGAR (F)	4970'	75' X 75'
P/N. PRIVATE T-HANGARS (F)	4965'	60' X 305'
R/Q. PRIVATE T-HANGARS (F)	4965'	60' X 305'
S/T. PRIVATE T-HANGARS (F)	4965'	60' X 305'

- LEGEND**
- (E) EXISTING
 - (F) FUTURE
 - EXISTING PAVEMENT EDGE
 - - - FUTURE PAVEMENT EDGE
 - BUILDING RESTRICTION LINE (BRL)
 - EXISTING BUILDINGS
 - ▨ FUTURE BUILDINGS


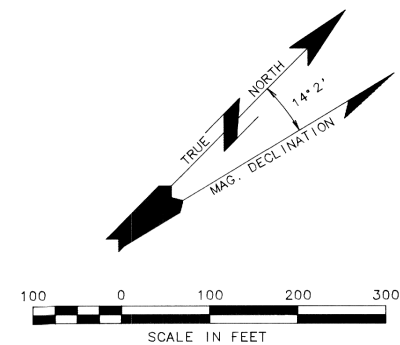


AIP PROJECT No. 3-49-0053-01

NO.	REVISION	APPROVED BY:	DATE
DWG NO: FN0600AC	MORGAN COUNTY AIRPORT MORGAN COUNTY, UTAH		
DES: REP	TERMINAL/BUILDING AREA		
DRAWN: RPS	LAYOUT PLAN		
CHECKED: JES	 MULLER, SIRHALL & ASSOCIATES, INC. AIRPORT CONSULTANTS AURORA, COLORADO		
DATE: NOV. 1991			
EXHIBIT II			

NOTES:

1. RUNWAY IS 4,700 FEET IN LENGTH AS SHOWN
2. U.S.G.S. 7.5 MINUTE (QUAD) SHEETS USED FOR CONTOUR BASE,

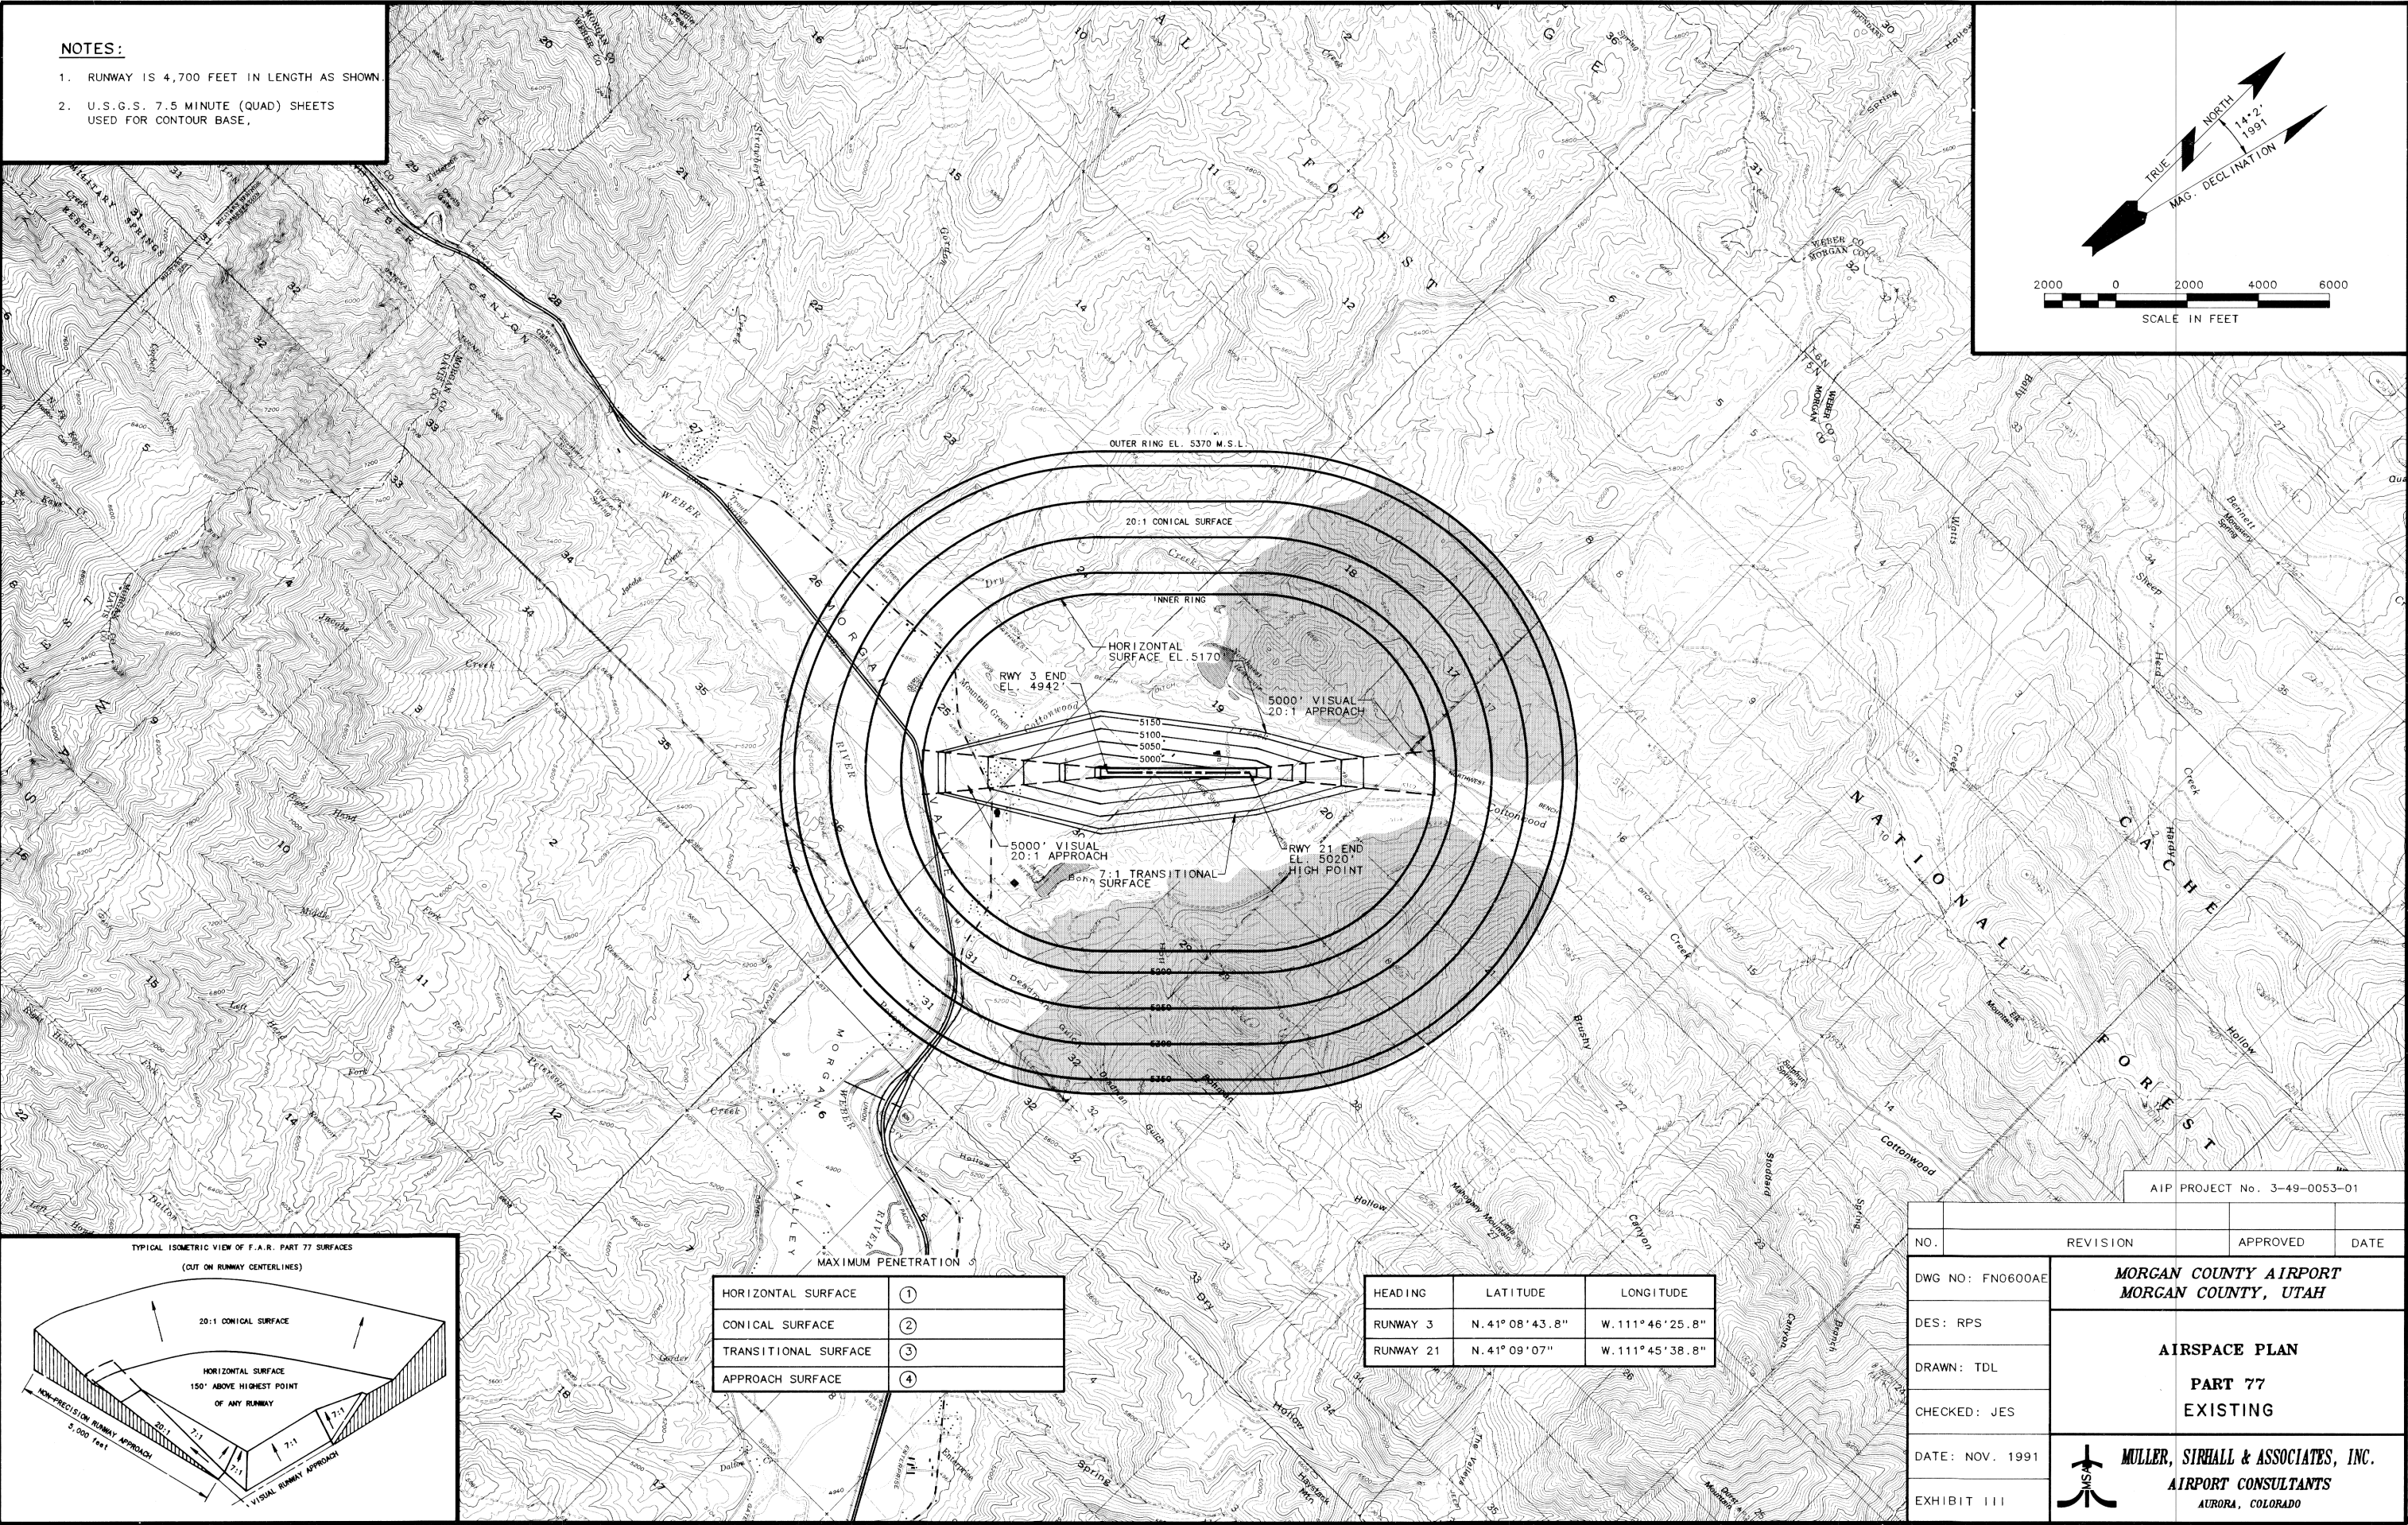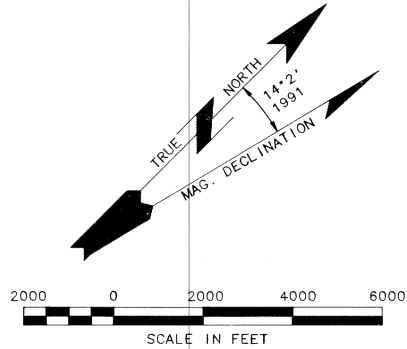


AIP PROJECT No. 3-49-0053-01

NO.	REVISION	APPROVED	DATE
DWG NO: FN0600AE	MORGAN COUNTY AIRPORT MORGAN COUNTY, UTAH		
DES: RPS	AIRSPACE PLAN PART 77 EXISTING		
DRAWN: TDL	 MULLER, SIRHALL & ASSOCIATES, INC. AIRPORT CONSULTANTS AURORA, COLORADO		
CHECKED: JES			
DATE: NOV. 1991			
EXHIBIT III			



HORIZONTAL SURFACE	①
CONICAL SURFACE	②
TRANSITIONAL SURFACE	③
APPROACH SURFACE	④

HEADING	LATITUDE	LONGITUDE
RUNWAY 3	N. 41° 08' 43.8"	W. 111° 46' 25.8"
RUNWAY 21	N. 41° 09' 07"	W. 111° 45' 38.8"

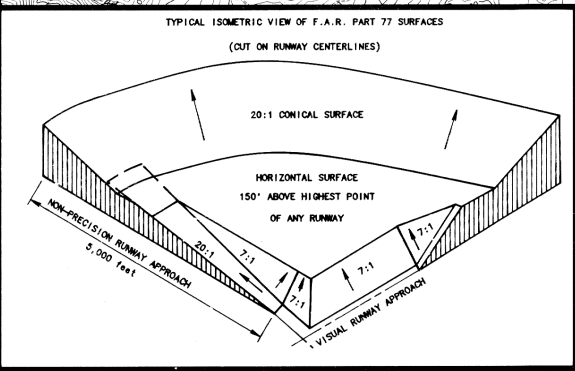

NOTES:


1. RUNWAY IS 4,700 FEET IN LENGTH AS SHOWN.
2. U.S.G.S. 7.5 MINUTE (QUAD) SHEETS USED FOR CONTOUR BASE.

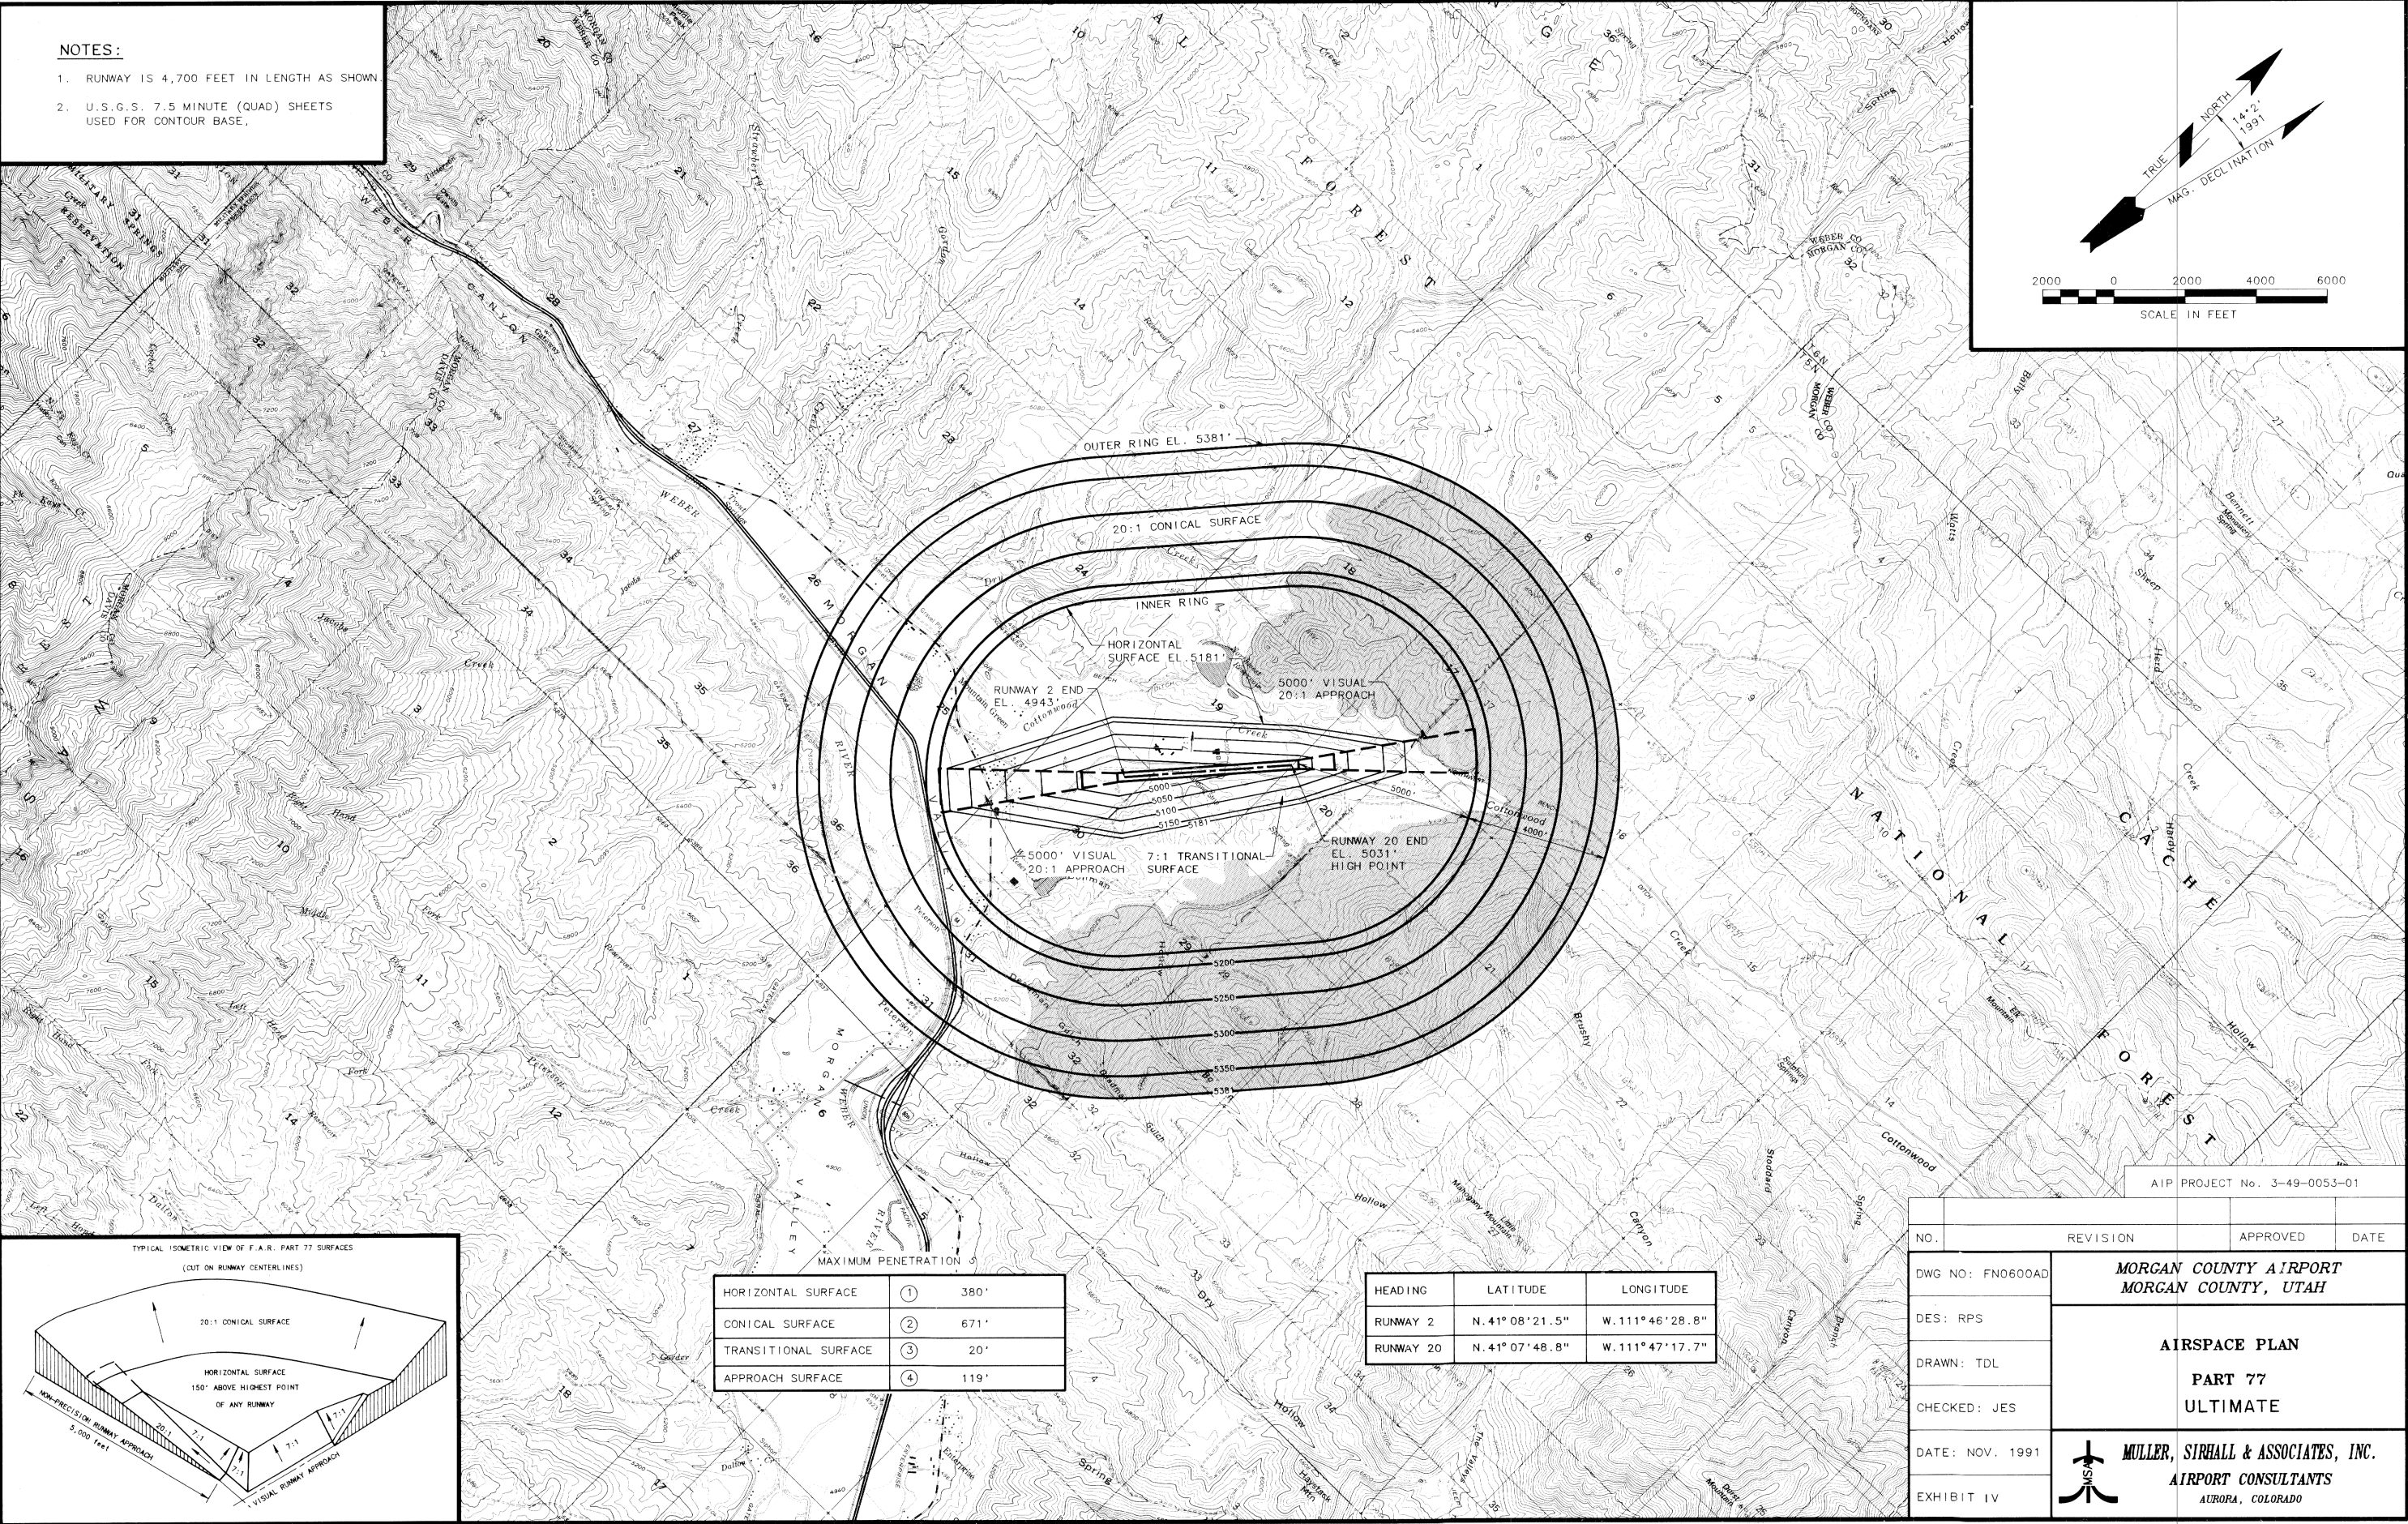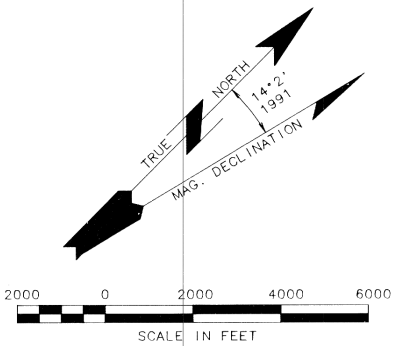

AIP PROJECT No. 3-49-0053-01


NO.	REVISION	APPROVED	DATE
DWG NO: FN0600AD	MORGAN COUNTY AIRPORT MORGAN COUNTY, UTAH		
DES: RPS	AIRSPACE PLAN PART 77 ULTIMATE		
DRAWN: TDL			
CHECKED: JES			
DATE: NOV. 1991	 MULLER, SIRHALL & ASSOCIATES, INC. AIRPORT CONSULTANTS AURORA, COLORADO		
EXHIBIT IV			

TYPICAL ISOMETRIC VIEW OF F.A.R. PART 77 SURFACES
(CUT ON RUNWAY CENTERLINES)

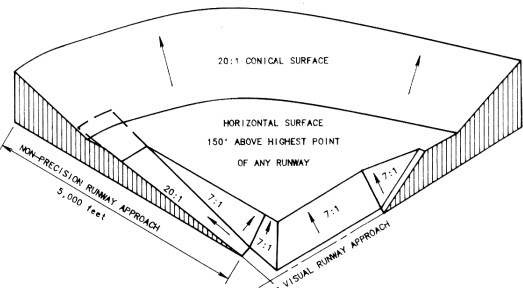



HORIZONTAL SURFACE	①	380'
CONICAL SURFACE	②	671'
TRANSITIONAL SURFACE	③	20'
APPROACH SURFACE	④	119'

HEADING	LATITUDE	LONGITUDE
RUNWAY 2	N. 41° 08' 21.5"	W. 111° 46' 28.8"
RUNWAY 20	N. 41° 07' 48.8"	W. 111° 47' 17.7"

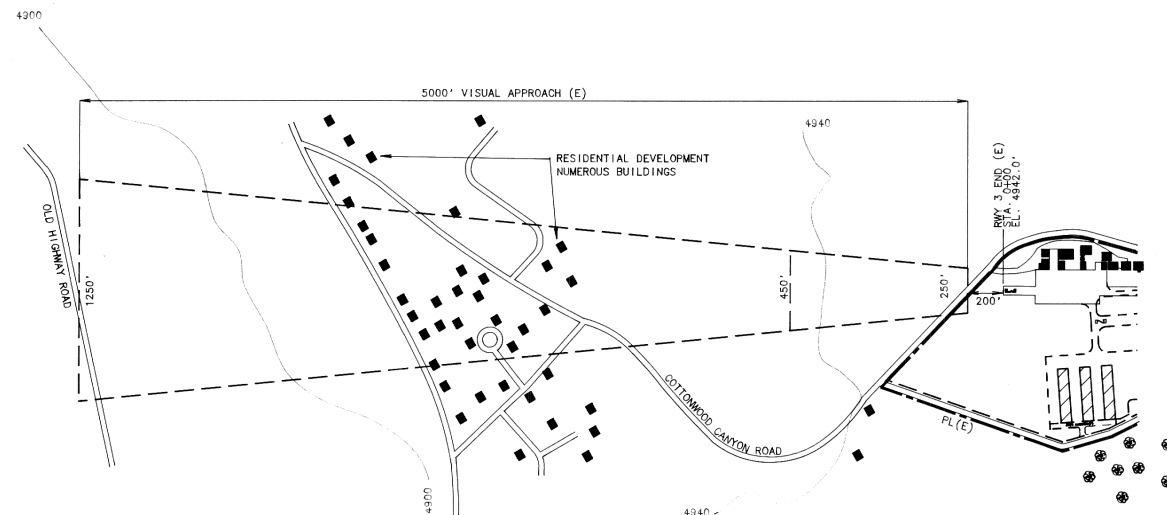


RUNWAY 3 APPROACH PLAN

PLAN VIEW
SCALE: 1"=500'

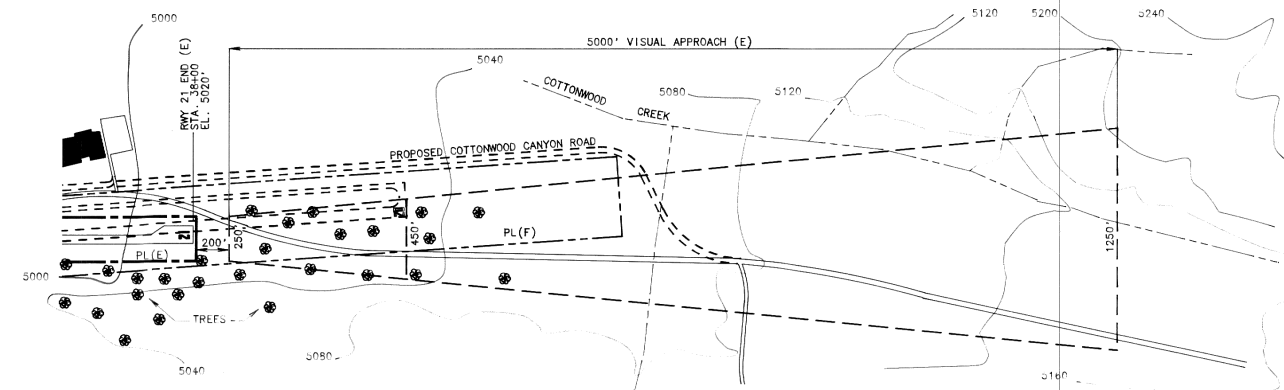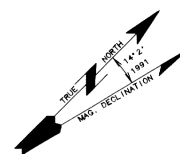


RUNWAY 21 APPROACH PLAN

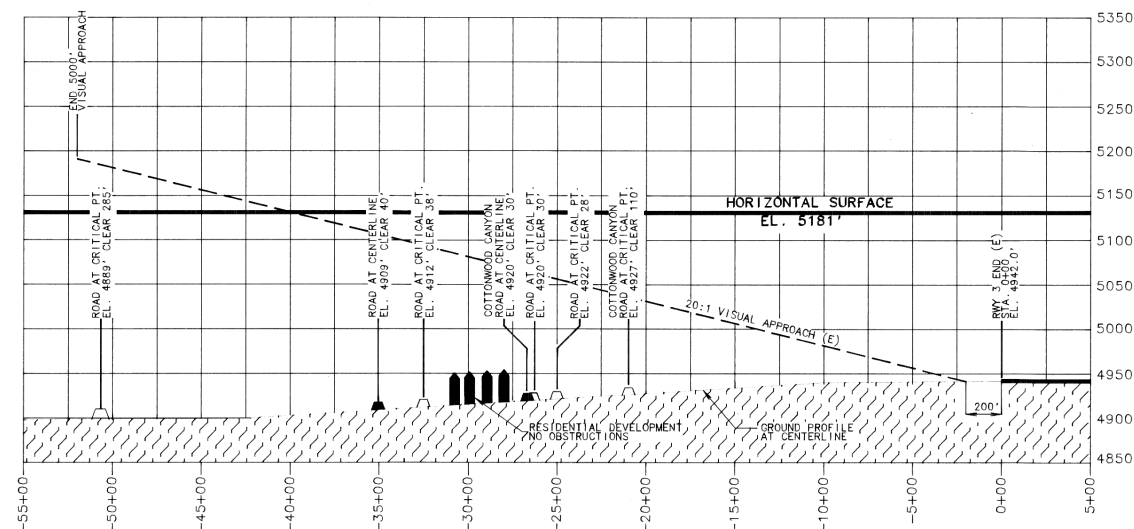

RUNWAY 3 APPROACH PROFILE


PROFILE VIEW
SCALE: HORIZ. 1"=500'
VERT. 1"=100'

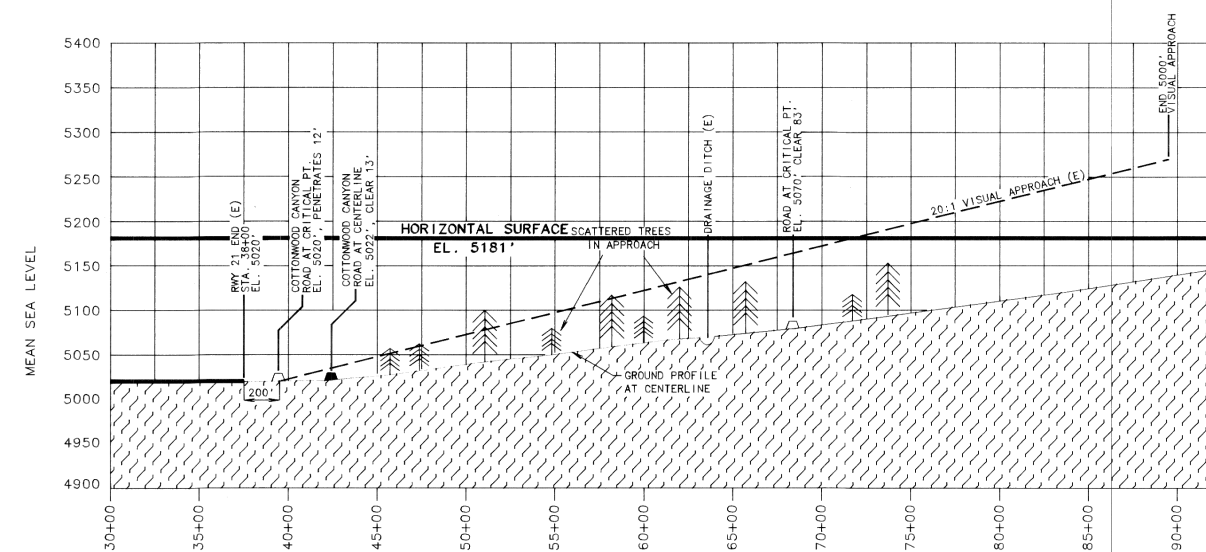

RUNWAY 21 APPROACH PROFILE

KEY

- △ ROAD AT CRITICAL POINT
- ▲ ROAD AT CENTERLINE

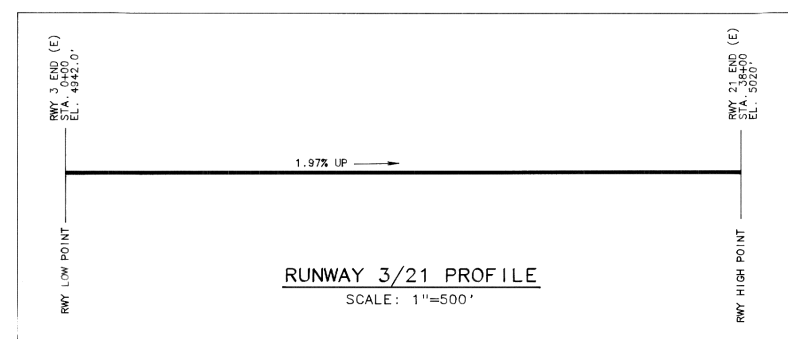


RUNWAY 3/21 PROFILE
SCALE: 1"=500'



NOTE:
SCATTERED TREES IN APPROACH TO RUNWAY 21
TO BE REMOVED WHEN GRAVEL OPERATIONS COMMENCE.

AIP PROJECT No. 3-49-0053-01

NO.	REVISION	APPROVED BY:	DATE
DWG NO: FN0600AF	MORGAN COUNTY AIRPORT MORGAN COUNTY, UTAH		
DES: RPS	EXISTING RUNWAY 3/21 APPROACH PLAN AND PROFILE		
DRAWN: BWL			
CHECKED: JES			
DATE: NOV. 1991	MULLER, SIRHALL & ASSOCIATES, INC. AIRPORT CONSULTANTS AURORA, COLORADO		
EXHIBIT V			

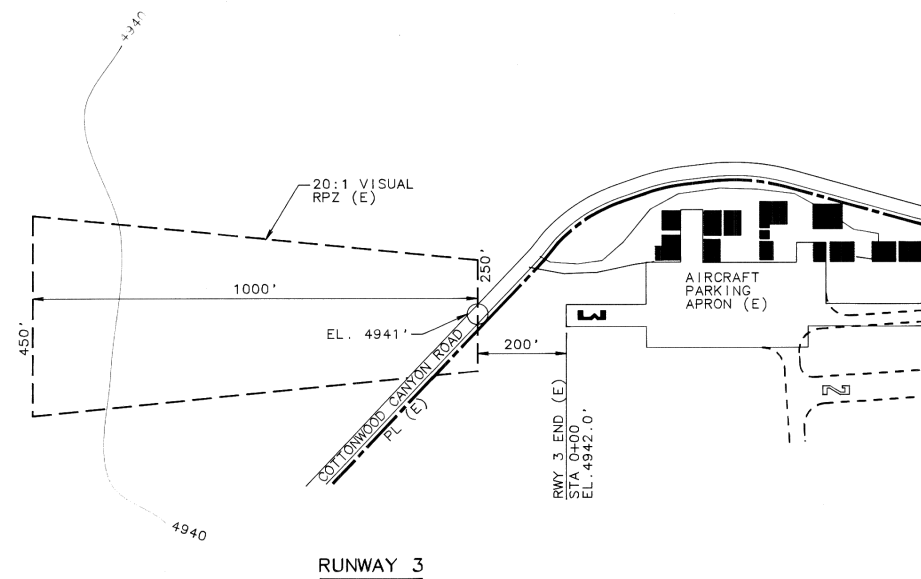


PLAN VIEW
SCALE: 1"=200'

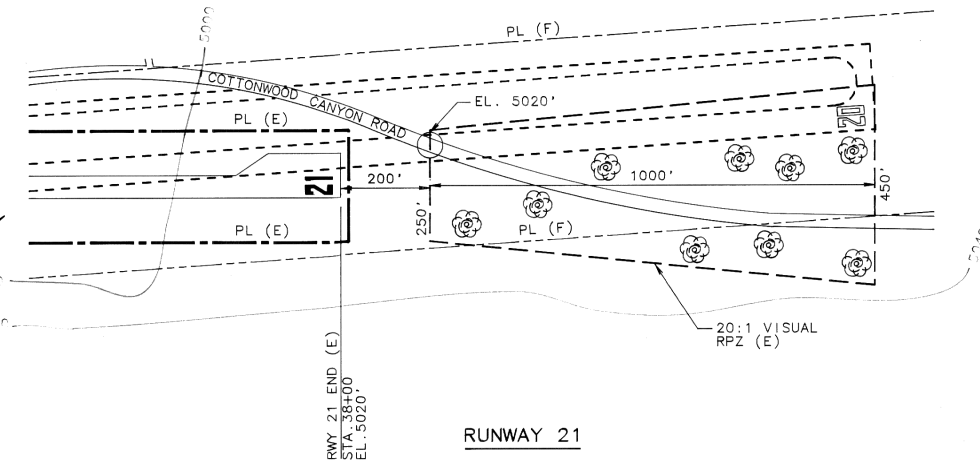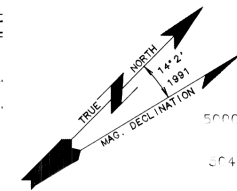


PROFILE VIEW

SCALE: HORIZ. 1" = 200'
VERT. 1" = 10'

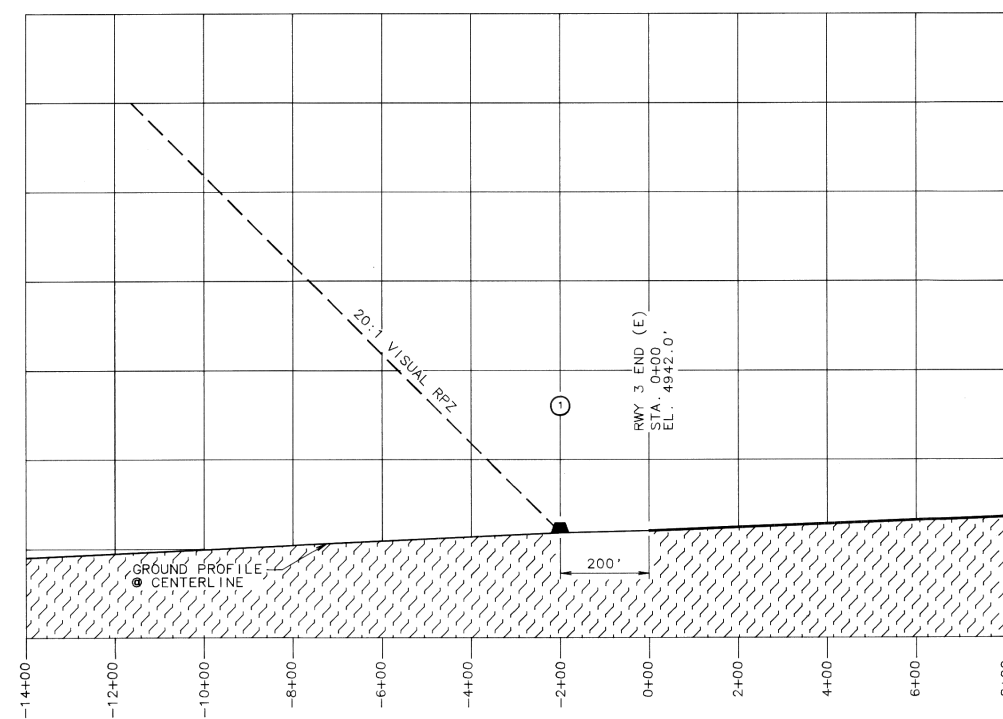

MEAN SEA LEVEL

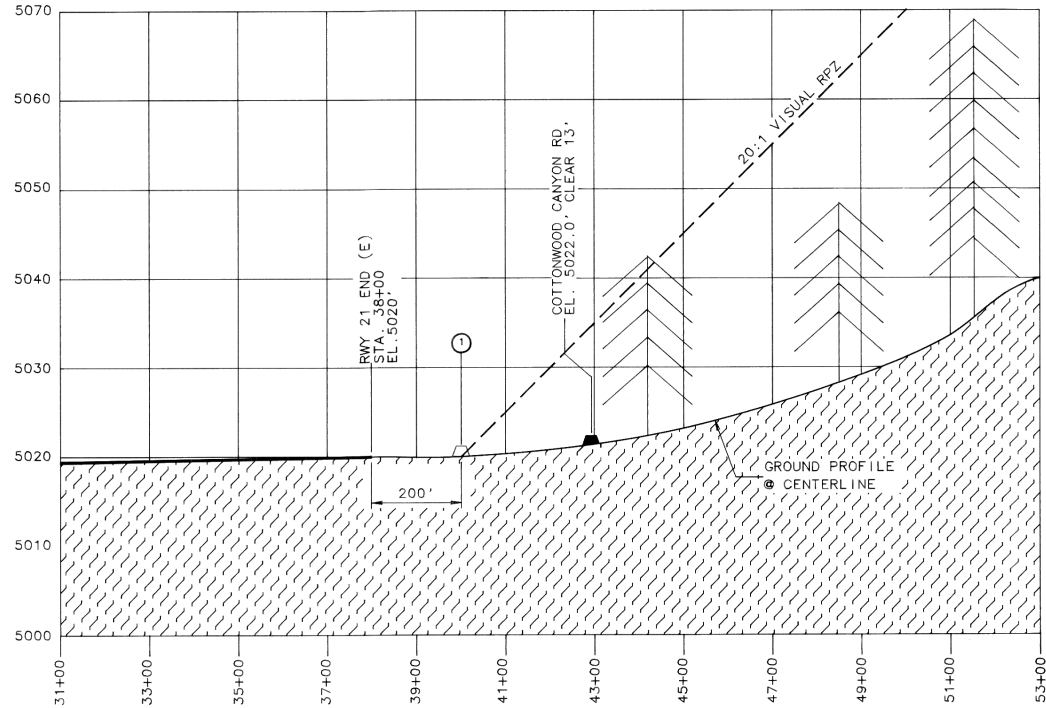


NOTE:
SCATTERED TREES IN APPROACH TO RUNWAY 21
TO BE REMOVED WHEN GRAVEL OPERATIONS OFF THE
END OF THE RUNWAY COMMENCE.

OBSTRUCTION CHART		
RUNWAY 03		
NO.	OBSTRUCTION	PENETRATES BY
1	COTTONWOOD CANYON ROAD	12'



OBSTRUCTION CHART		
RUNWAY 21		
NO.	OBSTRUCTION	PENETRATES BY
1	COTTONWOOD CANYON ROAD	12'

AIP PROJECT No. 3-49-0053-01			
NO.	REVISION	APPROVED BY:	DATE
DWG NO: FN0600AG	MORGAN COUNTY AIRPORT MORGAN COUNTY, UTAH		
DES: RPS	EXISTING RUNWAY 3/21 PROTECTION ZONE DETAILS		
DRAWN: RPS			
CHECKED: JES			
DATE: NOV. 1991	 MULLER, SIRHALL & ASSOCIATES, INC. AIRPORT CONSULTANTS AURORA, COLORADO		
EXHIBIT VI			

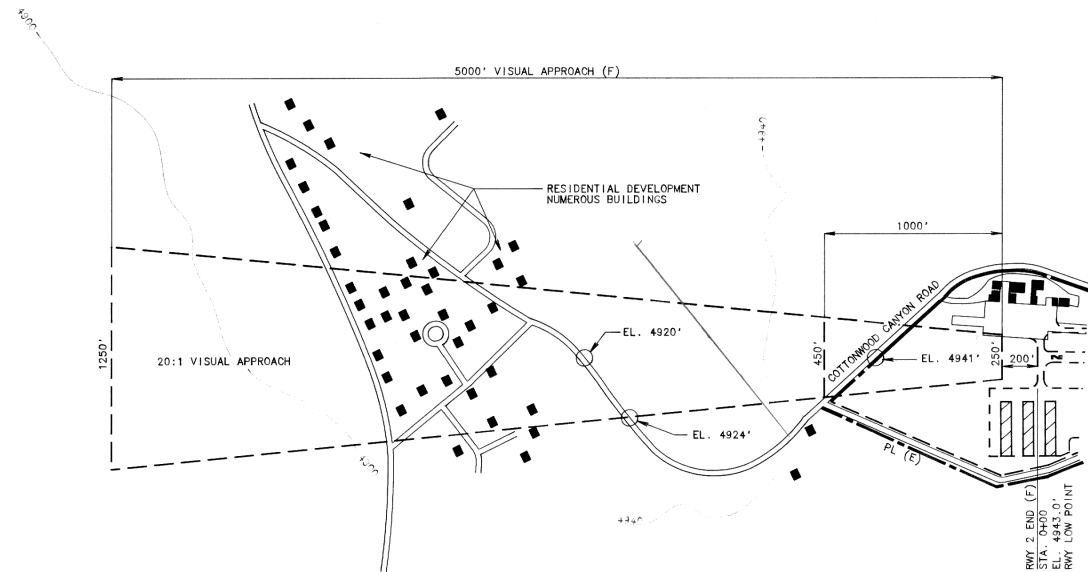


RUNWAY 2 APPROACH PLAN

PLAN VIEW
SCALE: 1"=500'

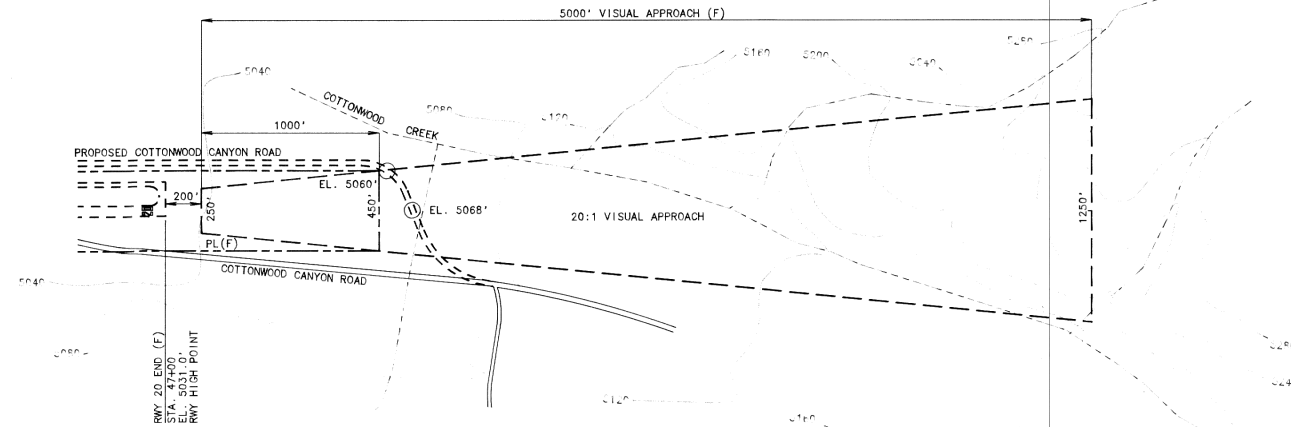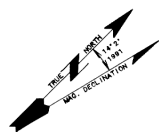


RUNWAY 20 APPROACH PLAN

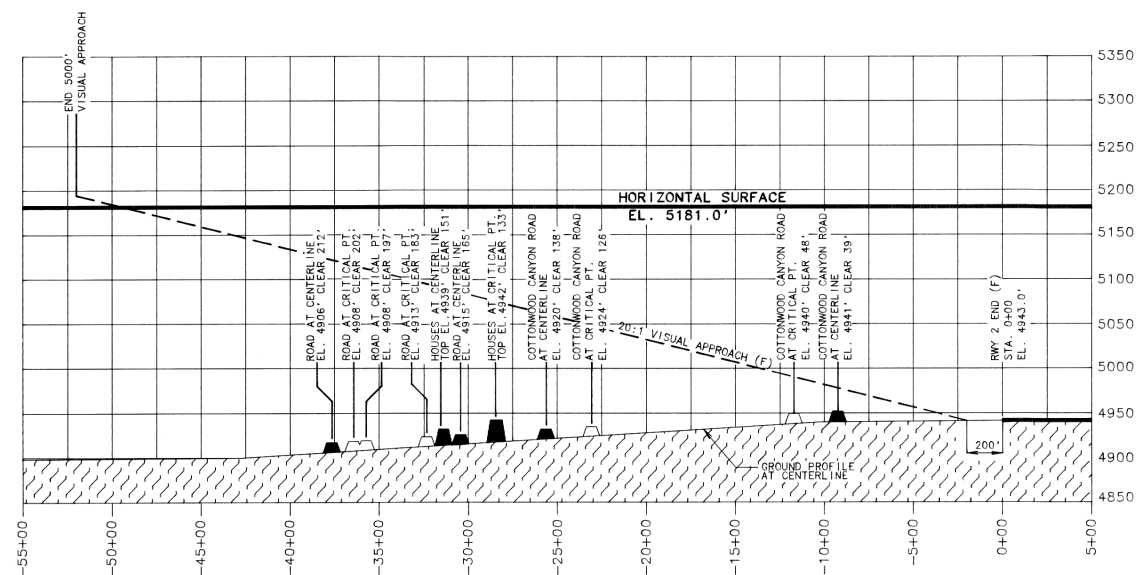

RUNWAY 2 APPROACH PROFILE


PROFILE VIEW
SCALE: HORIZ. 1"=500'
VERT. 1"=100'

MEAN SEA LEVEL

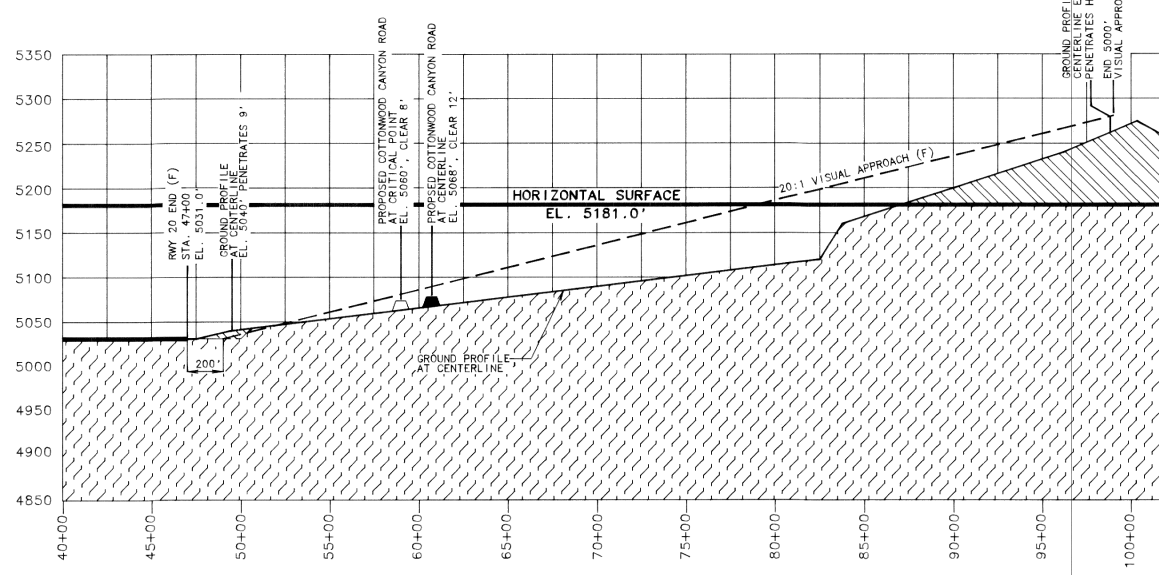

RUNWAY 20 APPROACH PROFILE


KEY	
	ROAD AT CRITICAL POINT
	ROAD AT CENTERLINE

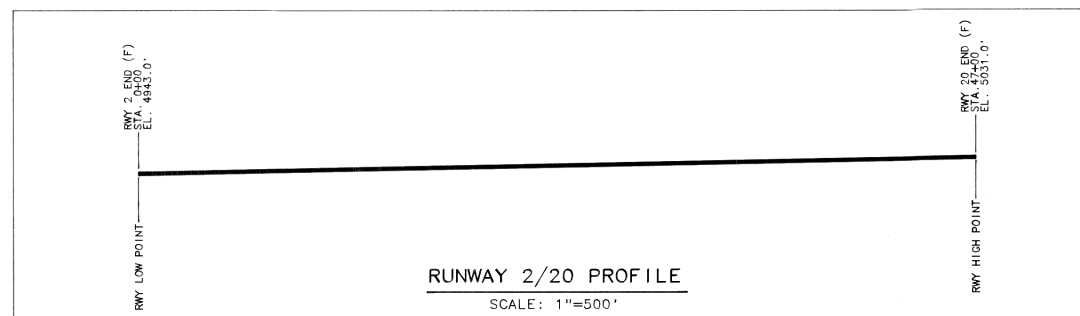

RUNWAY 2/20 PROFILE
SCALE: 1"=500'



AIP PROJECT No. 3-49-0053-01

NO.	REVISION	APPROVED BY	DATE
DWG NO: FN0600AH	MORGAN COUNTY AIRPORT MORGAN COUNTY, UTAH		
DES: RPS	FUTURE RUNWAY 2/20 APPROACH PLAN AND PROFILE		
DRAWN: BWL	 MULLER, SIRHALL & ASSOCIATES, INC. AIRPORT CONSULTANTS AURORA, COLORADO		
CHECKED: JES			
DATE: NOV. 1991			
EXHIBIT VII			

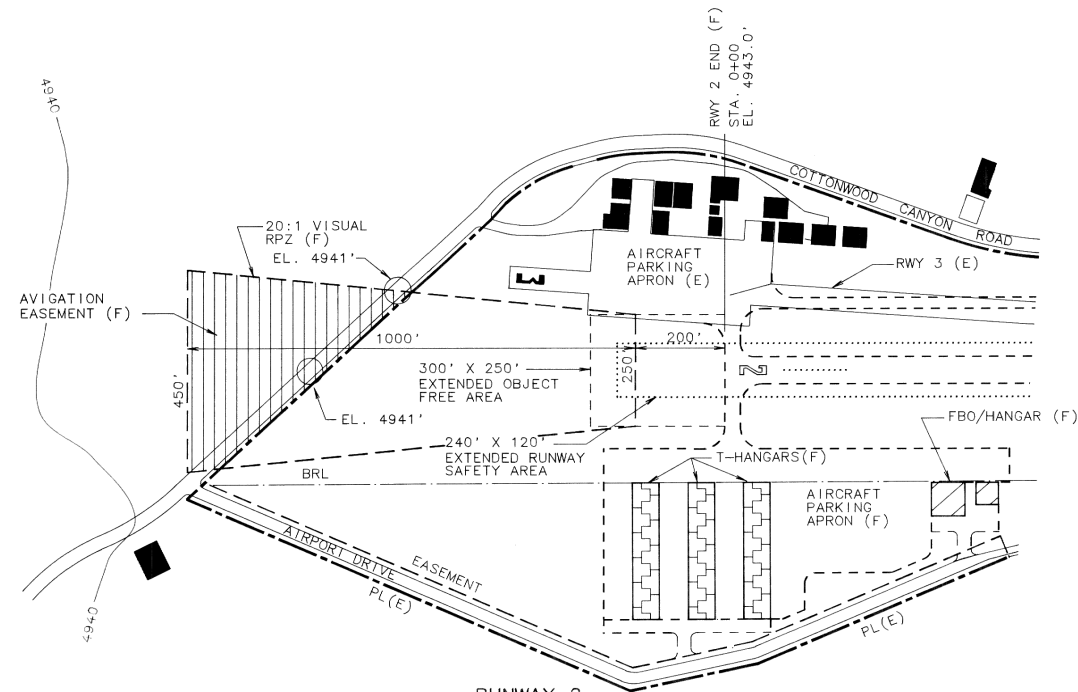


PLAN VIEW

SCALE: HORIZ. 1" = 200'

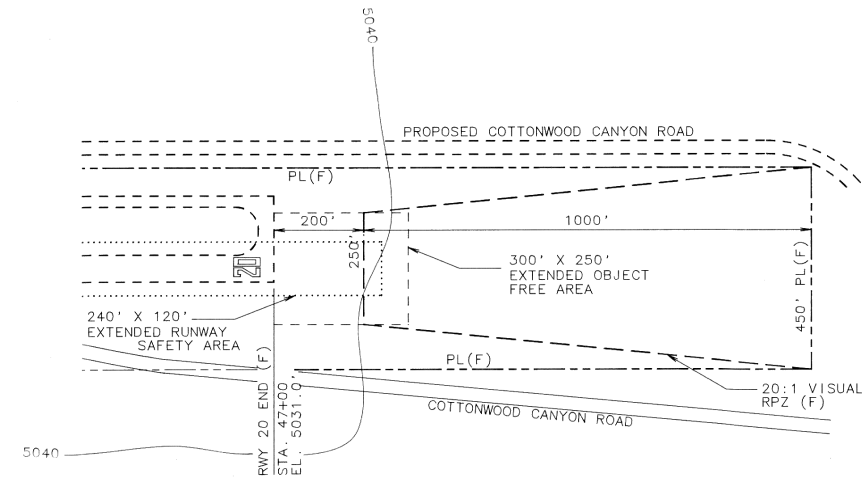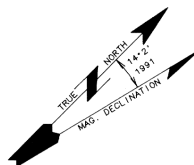

RUNWAY 20

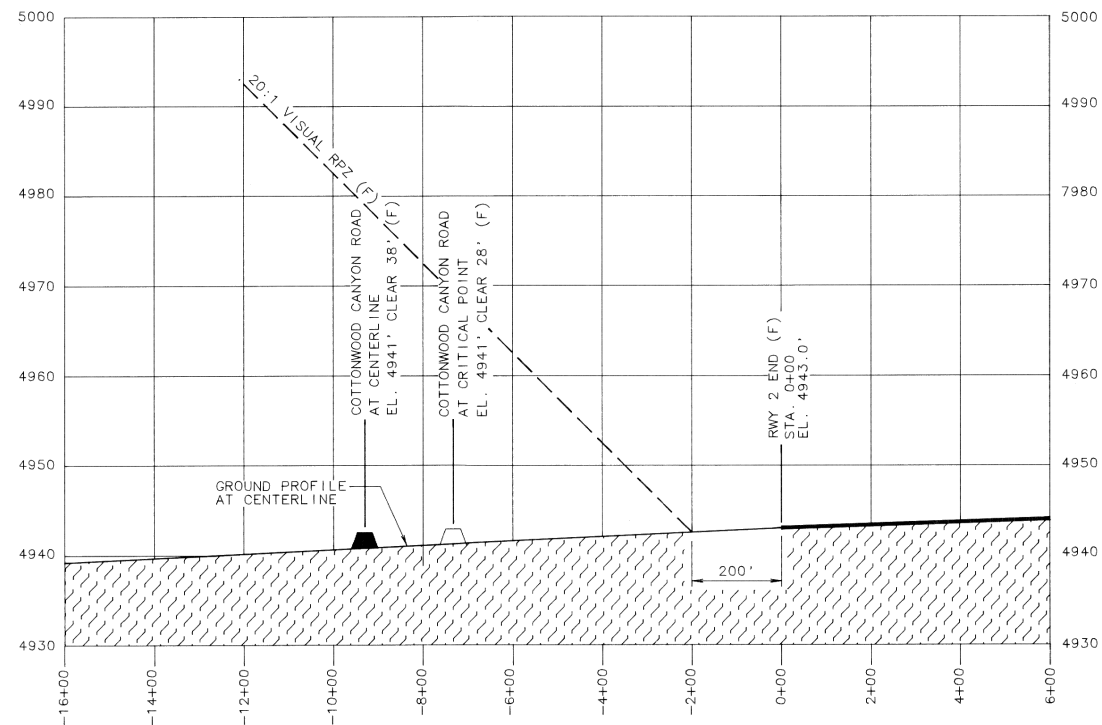


RUNWAY 2

PROFILE VIEW

SCALE: HORIZ. 1" = 200'
VERT. 1" = 10'



NOTE: THERE ARE NO NATURAL OR MANMADE OBSTRUCTIONS TO RUNWAY 2.

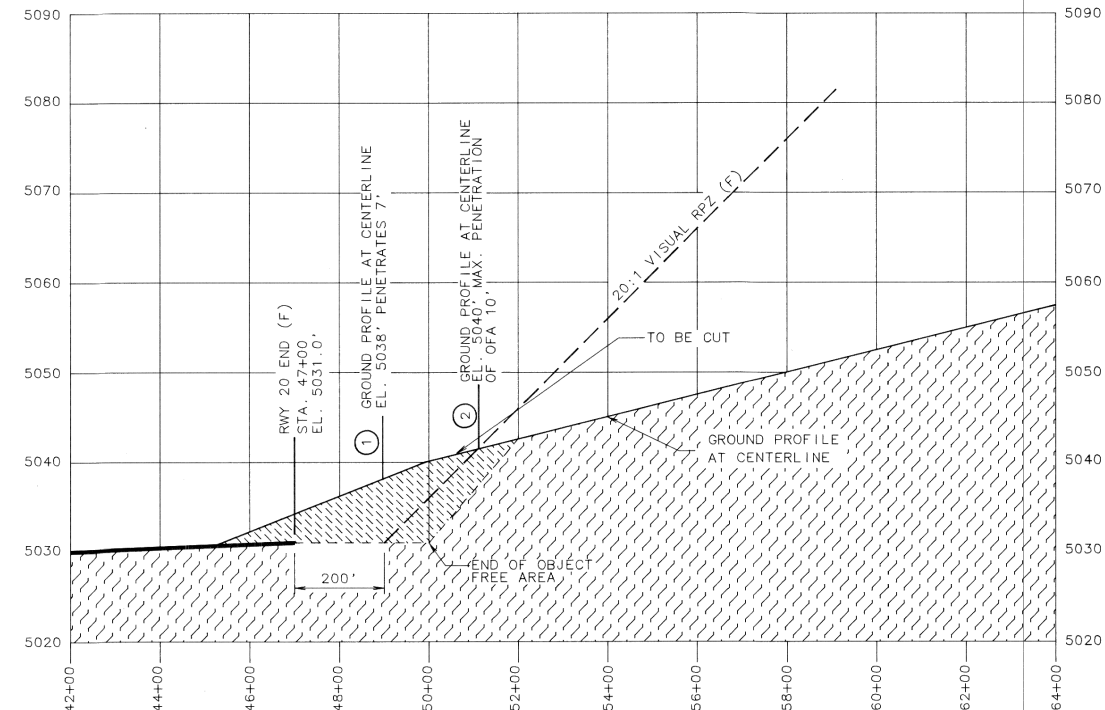

RUNWAY 20

OBSTRUCTION CHART			
RUNWAY 20			
NO.	OBSTRUCTION	PENETRATES BY	ACTION
1	GROUND	7'	TO BE CUT
2	GROUND	10' (OBSTRUCTION IN OFA)	TO BE CUT



AIP PROJECT No. 3-49-0053-01			
NO.	REVISION	APPROVED BY	DATE
DWG NO: FN0600A1	MORGAN COUNTY AIRPORT MORGAN COUNTY, UTAH		
DES: RPS	FUTURE RUNWAY 2/20 PROTECTION ZONE DETAILS		
DRAWN: TDL			
CHECKED: JES	 MULLER, SIRHALL & ASSOCIATES, INC. AIRPORT CONSULTANTS AURORA, COLORADO		
DATE: NOV. 1991			
EXHIBIT VIII			

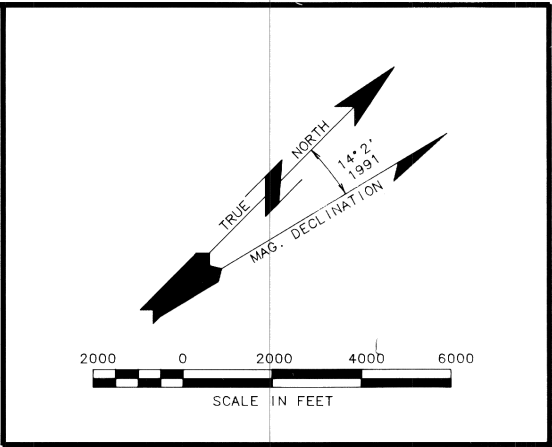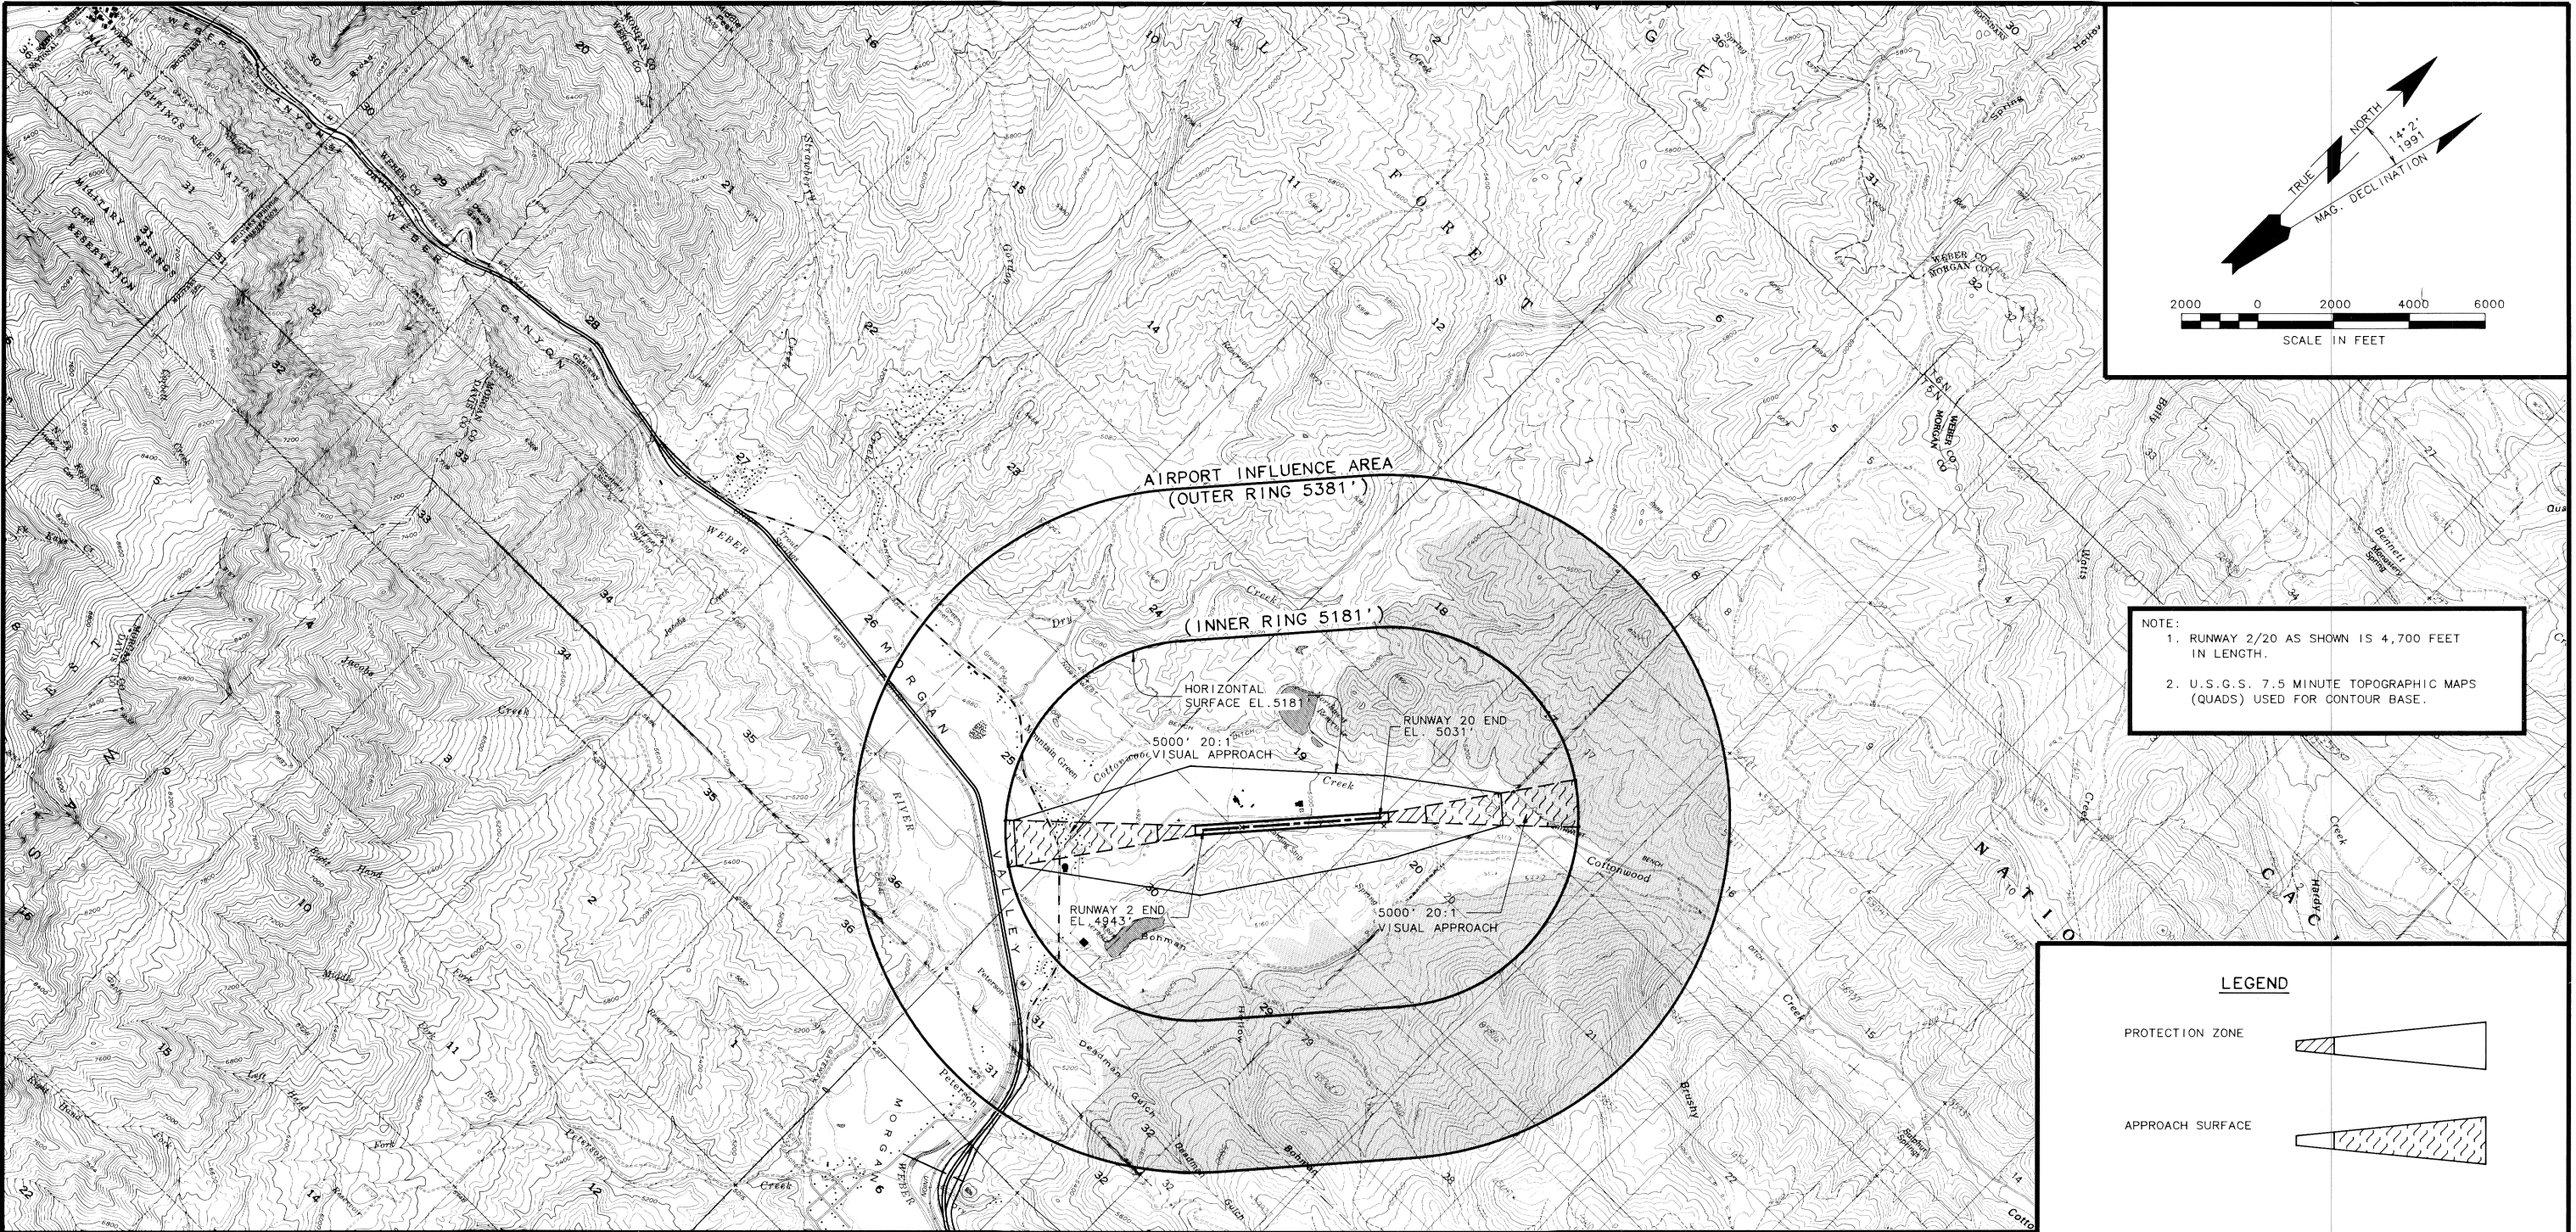

NOTE:
1. RUNWAY 2/20 AS SHOWN IS 4,700 FEET IN LENGTH.
2. U.S.G.S. 7.5 MINUTE TOPOGRAPHIC MAPS (QUADS) USED FOR CONTOUR BASE.

LAND USE GUIDELINES			
AIRPORT INFLUENCE AREA (OUTER RING)			
- Discourage noise sensitive development (residences, schools, hospitals, etc.) in traffic pattern areas.			
- Review development projects for compatibility and compliance with FAR Part 77.			
- Require a note on all new plats within Runway Approach Surface Areas regarding airport activity.			
FAR PART 77 AIRSPACE			
- Require compliance for new construction.			
- Require proper submission of FAA Form 7460-1 (Notice Of Proposed Construction or Alteration) for structures within 20,000 feet of a runway which are taller than a 100:1 slope from the nearest runway before acting on any land use proposal.			
FAR PART 77 AIRSPACE (CONT.)			
- Require receipt of FAA Form 7460-9, Determination of No Hazard, for any structure defined under FAR Part 77, before issuing the building permit.			
- Utilize and ensure compliance with current, approved Part 77 Airspace Plan (Exhibit II) within the Morgan County Airport Layout Plan.			
- Within the Outer Ring: - restrict building heights to a maximum of 100 feet; except to maintain a maximum building height of 50' within the transitional surface and approach zones, as shown on Exhibit II (Airspace Plan).			
RUNWAY PROTECTION ZONES			
- Prohibit any new structures or development.			
RUNWAY APPROACH SURFACE AREAS			
- Give special review to proposed development projects for safety, noise and airspace concerns.			
- Discourage new residential land uses within FAR Part 77 defined Approach Surfaces.			
- Restrict building and structure heights to a maximum of 50 feet.			
- Prohibit new installation of overhead utility lines and/or towers.			
- Review proposed building and structure heights for compliance with FAR Part 77.			
LEGEND			
PROTECTION ZONE			
APPROACH SURFACE			
AIP PROJECT No. 3-49-0053-01			
NO.	REVISION	APPROVED	DATE
DWG NO: VC06003L	MORGAN COUNTY AIRPORT MORGAN COUNTY, UTAH		
DES: RPS	OFF-AIRPORT LAND USE PLAN		
DRAWN: TDL			
CHECKED: JES			
DATE: NOV. 1991	MULLER, SIRHALL & ASSOCIATES, INC. AIRPORT CONSULTANTS AURORA, COLORADO		
EXHIBIT IX			

PROPERTY OWNERSHIP DATA					
TRACT NO.	ACRES	LOCATION	USAGE	HOW SECURED	DATE ACQUIRED
1	52.19	PT. S 1/2 SEC. 19, PT. N 1/2 SEC. 30	RUNWAY, BUILDING AREA	WARRANTY DEED	
2	2.87	PT. N 1/2 SEC. 30	RUNWAY PROTECTION ZONE	AVIG. EASEMENT	TO BE ACQUIRED
3	14.07	PT. E 1/2 SEC. 30	LAND USE PROTECTION	WARRANTY DEED	TO BE ACQUIRED
4	9.15	PT. NW 1/4 SEC. 20	RUNWAY PROTECTION ZONE	WARRANTY DEED	TO BE ACQUIRED
5	13.34	PT. E 1/2 SEC. 19	RUNWAY, RUNWAY PROTECTION ZONE	WARRANTY DEED	TO BE ACQUIRED
6	.35	PT. S 1/2 SEC. 19	PARALLEL TAXIWAY	WARRANTY DEED	TO BE ACQUIRED
7	2.06	PT. N 1/2 SEC. 30	ROAD EASEMENT	EASEMENT	

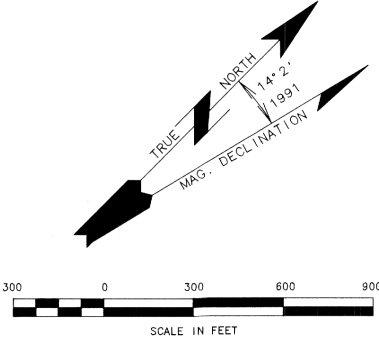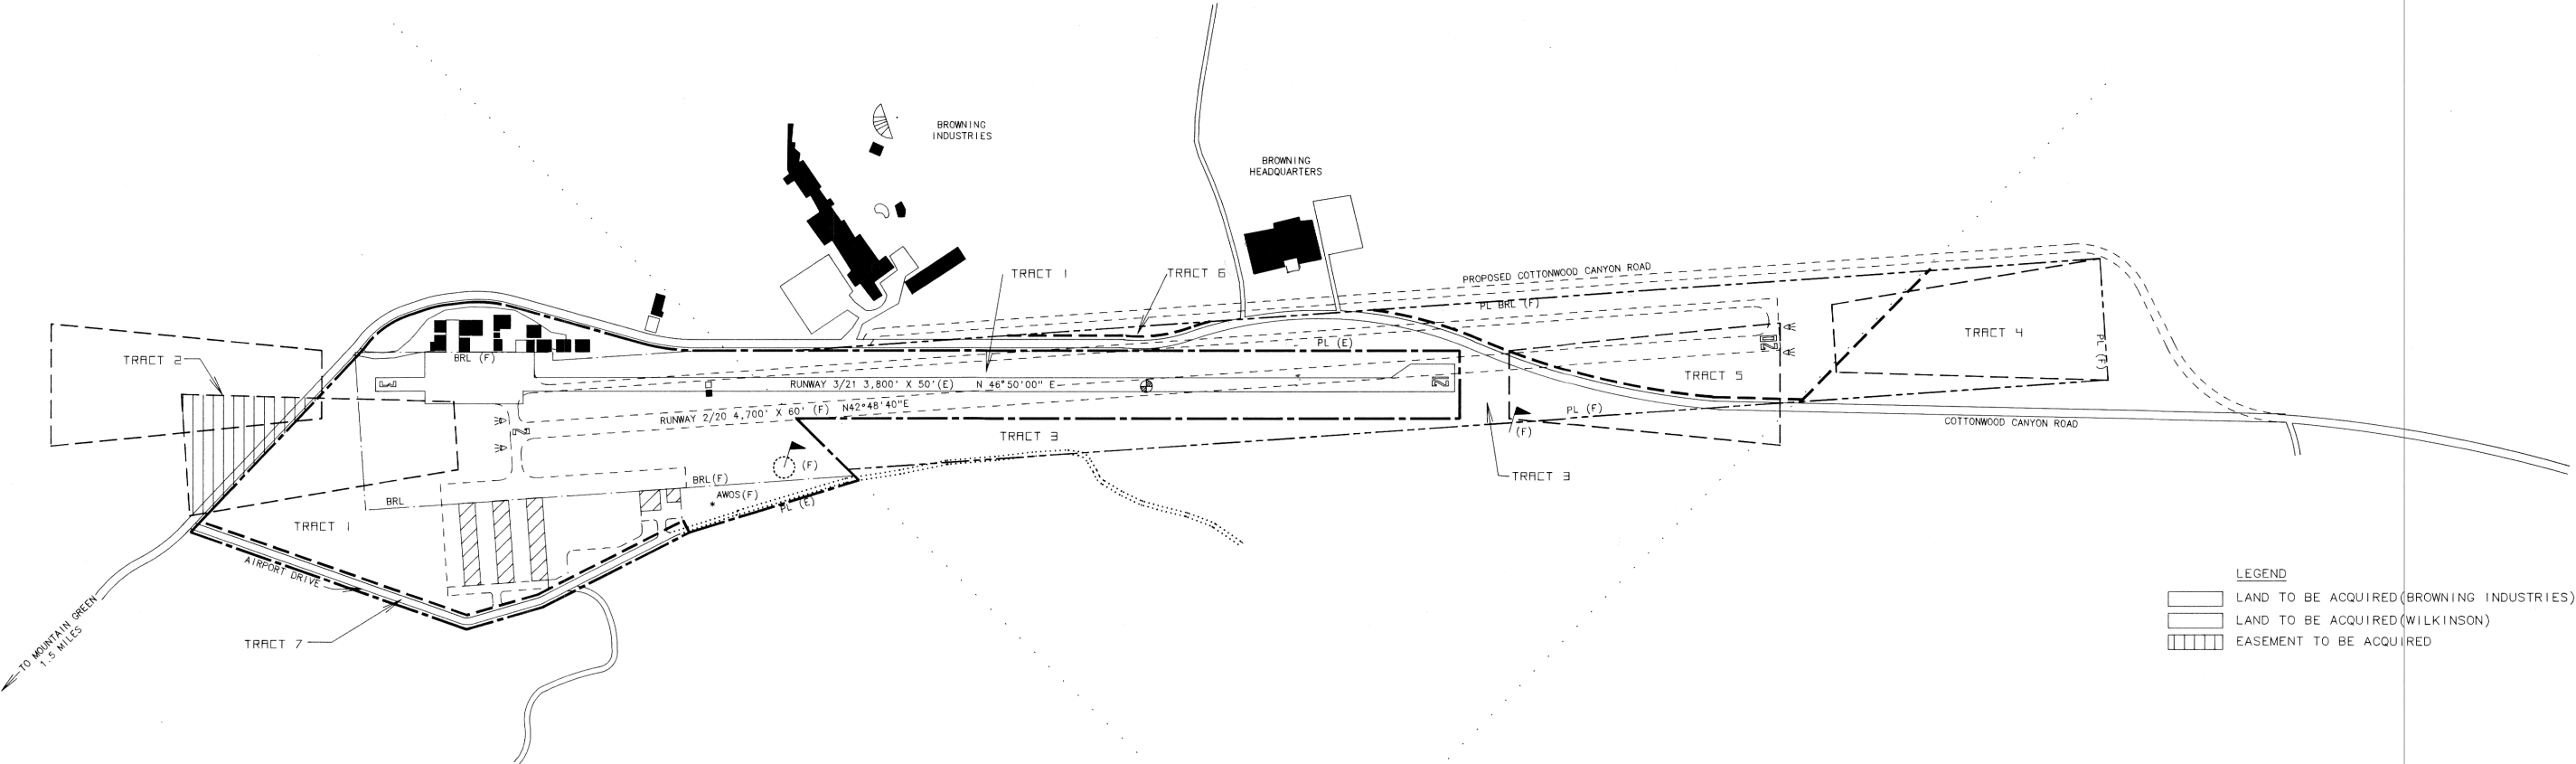

AIP PROJECT No. 3-49-0053-01			
NO.	REVISION	APPROVED BY:	DATE
DWG NO. FN0600AJ	MORGAN COUNTY AIRPORT MORGAN COUNTY, UTAH		
DES: REP	AIRPORT PROPERTY MAP		
DRAWN: RPS			
CHECKED: JES			
DATE: NOV. 1991	 MULLER, SIRHALL & ASSOCIATES, INC. AIRPORT CONSULTANTS AURORA, COLORADO		
EXHIBIT X			