

BURBANK DR - BATON ROUGE, LA

BATON ROUGE, LOUISIANA 70808
EAST BATON ROUGE PARISH
LV COLLECTIVE



CONSTRUCTION PHASE SERVICES:

NILES BOLTON ASSOCIATES HAS BEEN CONTRACTED TO MAKE LIMITED PERIODIC VISITS TO THE PROJECT SITE TO REVIEW PROGRESS AND GENERAL CONFORMANCE WITH THE CONSTRUCTION DOCUMENTS.

SPECIFICATIONS:

NOTE THAT THE SPECIFICATIONS FORM AN INTEGRAL PART OF THIS CONSTRUCTION DOCUMENTATION. REFER TO SPECIFICATIONS FOR COORDINATION WITH THESE DOCUMENTS.

DEFERRED SUBMITTALS

(2021 LBC 107.3.4.1):

DEFERRED SUBMITTALS TO INCLUDE: FIRE SUPPRESSION, FIRE ALARM, TRUSS DESIGN, IRRIGATION, LOW VOLTAGE SYSTEMS, SITE RETAINING WALLS AND BELOW GRADE POOL DESIGN. LISTED ITEMS SHALL BE SUBMITTED AS SHOP DRAWINGS, STAMPED BY A PROFESSIONAL ENGINEER REGISTERED IN THE STATE IN WHICH THE PROJECT IS LOCATED.

PROJECT AFFILIATION:

THIS PROJECT IS DESIGNED AS A PRIVATE DEVELOPMENT AND IS NOT AFFILIATED WITH ANY SCHOOL, COLLEGE, OR UNIVERSITY.

STATEMENT OF SPECIAL

INSPECTIONS (2021 LBC 1704):

SEE STRUCTURAL DOCUMENTS FOR STATEMENT OF SPECIAL INSPECTIONS.

PROJECT # : 126011
DRAWN BY: CF, TF, AJ
CHECKED BY: AJ, MM

**NILES BOLTON
ASSOCIATES**

3060 Peachtree Rd. N.W.
Suite 600
Atlanta, GA 30305


T 404 365 7600

www.nilesbolton.com

No.	Description	Date
SD SET		2026/6/26
DD SET		2026/09/30

This drawing, as an instrument of service, is and shall remain the property of the architect and shall not be reproduced, published or used in any way without the permission of the architect.

VICINITY MAP (NOT TO SCALE):

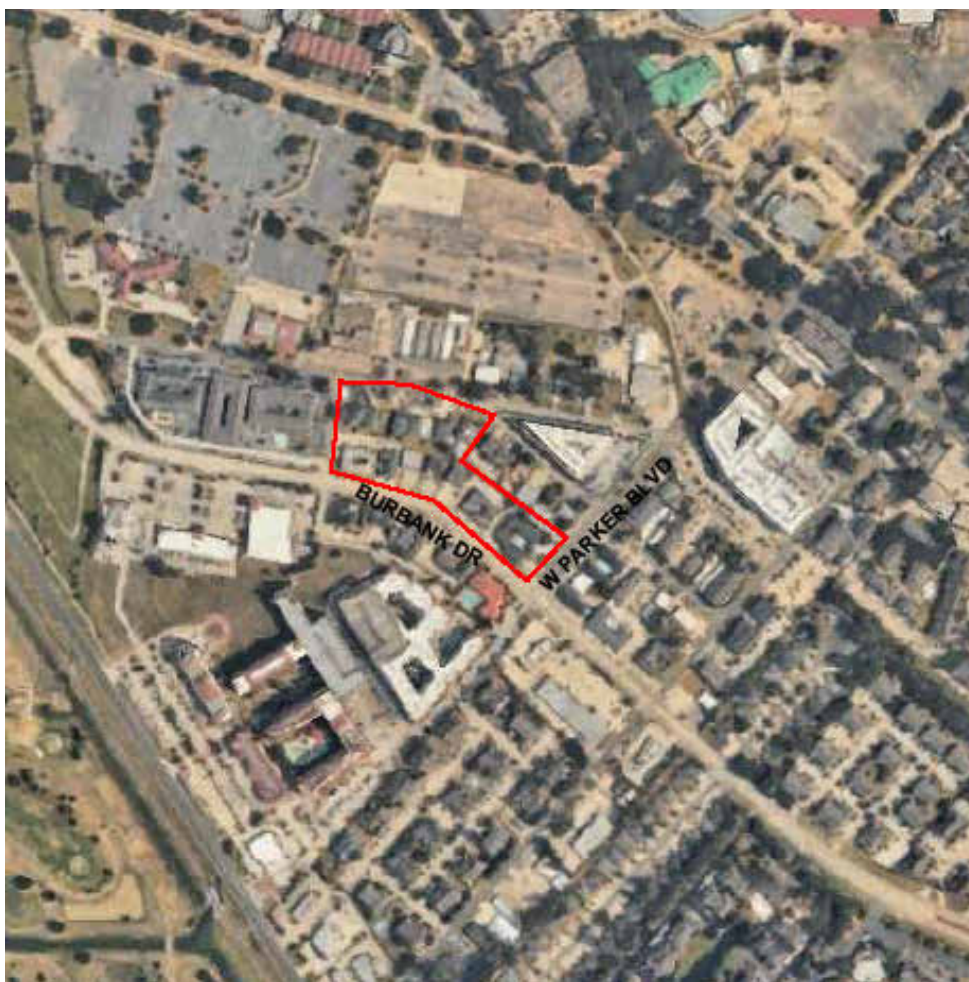

DOCUMENT ISSUANCES

DATE	DESCRIPTION
2026/6/26	SD SET
2026/09/30	DD SET

BURBANK DR - BATON ROUGE, LA

BATON ROUGE, LOUISIANA 70808
EAST BATON ROUGE PARISH

LV COLLECTIVE

RENDERINGS ARE FOR ILLUSTRATIVE PURPOSES ONLY AND SHOULD NOT BE USED AS A GUIDE TO OR AN INTERPRETATION OF THE CONSTRUCTION DOCUMENTS.

DEVELOPER

LV COLLECTIVE
801 CONGRESS AVE
SUITE 200
AUSTIN, TX 78701
CONTACT: MAURICIO VISBAL
PHONE: (512) 546-3531

ARCHITECTURE

NILES BOLTON ASSOCIATES
3060 PEACHTREE ROAD
SUITE 600
ATLANTA, GA 30305
CONTACT: APRIL JOHNSON
PHONE: (404) 365-7600

STRUCTURAL ENGINEERING

VSM&J STRUCTURAL ENGINEERS, LLC
1080 ELDRIDGE PARKWAY
SUITE 350
HOUSTON, TX 77077
CONTACT: MARTIN R. MAINGOT
PHONE: (291) 407-5734

GENERAL CONTRACTOR

CLANCY & THEYS CONSTRUCTION
1080 ELDRIDGE PARKWAY
SUITE 350
HOUSTON, TX 77077
CONTACT: MARTIN R. MAINGOT
PHONE: (291) 407-5734

INTERIOR DESIGN*

VARIANT CO
1550 W CARROLL AVE
SUITE 101
CHICAGO, IL 60607
CONTACT: SUMMER TESSEM
PHONE: (630) 235-7077

MECHANICAL AND PLUMBING ENGINEERING*

DAD ENGINEERING
1060 GARLAND DR STE 900
BOGART, GA 30622
CONTACT: CHRIS KURISH
PHONE: (706)-255-3971

CIVIL ENGINEERING*

DUPLOTT DESIGN GROUP
3960 BURBANK DRIVE
BATON ROUGE, LA 70810
CONTACT: BRANDON ACOSTA
PHONE: (225) 751-4490

LANDSCAPE ARCHITECTURE*

FABLE LANDSCAPE ARCHITECTURE
2230 WEBBERVILLE RD
AUSTIN, TX 78702
CONTACT: ELLIOTT DOERLE
PHONE: (512) 865-8565

ELECTRICAL ENGINEERING*

HAYS ELECTRICAL SERVICE
411 N SAM HOUSTON PARKWAY E
SUITE 600
HOUSTON, TX 77060
CONTACT: WESTON BOWSER
PHONE: (346) 498-6422


SHEET TITLE:
COVER SHEET

SHEET NUMBER:

G0.00


VARIOUS CONSULTANTS DESIGNATED WITH AN ASTERISK "*" (BUT NOT LIMITED TO) ARE UNDER SEPARATE CONTRACTS WITH THE OWNER.

SHEET INDEX- ARCHITECTURAL			DO SET
NUMBER	NAME		
PROJECT INFORMATION			
G0.00	COVER SHEET	X	
G0.01	SHEET INDEX- PAGE 1	X	
G0.05	PROJECT GENERAL INFORMATION	X	
G0.06	CODE DATA	X	
G0.10	FLOOR/CLG ASSEMBLIES	X	
G0.11	PARTITION TYPES	X	
G0.17	EXTERIOR WALL TYPES	X	
G0.40	OVERALL SITE PLAN (BUILDINGS)	X	
G1.04	TRANSFORMER DETAILS	X	
LIFE SAFETY			
G1.E01	LIFE SAFETY PLAN - EAST BUILDING - LEVEL 01	X	
G1.E02	LIFE SAFETY PLAN - EAST BUILDING - LEVEL 02	X	
G1.E03	LIFE SAFETY PLAN - EAST BUILDING - LEVEL 03	X	
G1.E04	LIFE SAFETY PLAN - EAST BUILDING - LEVEL 04	X	
G1.E05	LIFE SAFETY PLAN - EAST BUILDING - LEVEL 05	X	
G1.E06	LIFE SAFETY PLAN - EAST BUILDING - LEVEL 06	X	
G1.W01	LIFE SAFETY PLAN - WEST BUILDING LEVEL 01	X	
G1.W02	LIFE SAFETY PLAN - WEST BUILDING LEVEL 02	X	
G1.W03	LIFE SAFETY PLAN - WEST BUILDING LEVEL 03	X	
G1.W04	LIFE SAFETY PLAN - WEST BUILDING LEVEL 04	X	
G1.W05	LIFE SAFETY PLAN - WEST BUILDING LEVEL 05	X	
G1.W06	LIFE SAFETY PLAN - WEST BUILDING LEVEL 06	X	
ARCHITECTURE			
A1.E01	EAST BUILDING PLAN - LEVELS 01 & 02	X	
A1.E01a	EAST BUILDING PLAN - LEVEL 01 - PARTIAL	X	
A1.E01b	EAST BUILDING PLAN - LEVEL 02 - PARTIAL	X	
A1.E02	EAST BUILDING PLAN - LEVELS 03 & 04	X	
A1.E02a	EAST BUILDING PLAN - LEVEL 03 PARTIAL	X	
A1.E02b	EAST BUILDING PLAN - LEVEL 04 PARTIAL	X	
A1.E03	EAST BUILDING PLAN - LEVELS 05 & 06	X	
A1.E03a	EAST BUILDING PLAN - LEVEL 05 - PARTIAL	X	
A1.E03b	EAST BUILDING PLAN - LEVEL 06 - PARTIAL	X	
A1.E04	EAST BUILDING PLAN - ROOF	X	
A1.ER1a	ROOF PLAN - EAST BUILDING - PARTIAL	X	
A1.W01	WEST BUILDING PLAN - LEVEL 01	X	
A1.W01a	WEST BUILDING PLAN - LEVEL 01 - AREA A	X	
A1.W01b	WEST BUILDING PLAN - LEVEL 01 - AREA B	X	
A1.W01c	WEST BUILDING PLAN - LEVEL 01 - AREA C	X	
A1.W02	WEST BUILDING PLAN - LEVEL 02	X	
A1.W02a	WEST BUILDING PLAN - LEVEL 02 - AREA A	X	
A1.W02b	WEST BUILDING PLAN - LEVEL 02 - AREA B	X	
A1.W02c	WEST BUILDING PLAN - LEVEL 02 - AREA C	X	
A1.W02d	WEST BUILDING PLAN - LEVEL 02 - AREA D	X	
A1.W03	WEST BUILDING PLAN - LEVEL 03	X	
A1.W03a	WEST BUILDING PLAN - LEVEL 03 - AREA A	X	
A1.W03b	WEST BUILDING PLAN - LEVEL 03 - AREA B	X	
A1.W03c	WEST BUILDING PLAN - LEVEL 03 - AREA C	X	
A1.W03d	WEST BUILDING PLAN - LEVEL 03 - AREA D	X	
A1.W04	WEST BUILDING PLAN - LEVEL 04	X	
A1.W04a	WEST BUILDING PLAN - LEVEL 04 - AREA A	X	
A1.W04b	WEST BUILDING PLAN - LEVEL 04 - AREA B	X	
A1.W04c	WEST BUILDING PLAN - LEVEL 04 - AREA C	X	
A1.W04d	WEST BUILDING PLAN - LEVEL 04 - AREA D	X	
A1.W05	WEST BUILDING PLAN - LEVEL 05	X	
A1.W05a	WEST BUILDING PLAN - LEVEL 05 - AREA A	X	
A1.W05b	WEST BUILDING PLAN - LEVEL 05 - AREA B	X	
A1.W05c	WEST BUILDING PLAN - LEVEL 05 - AREA C	X	
A1.W05d	WEST BUILDING PLAN - LEVEL 05 - AREA D	X	
A1.W06	WEST BUILDING PLAN - LEVEL 06	X	
A1.W06a	WEST BUILDING PLAN - LEVEL 06 - AREA A	X	
A1.W06b	WEST BUILDING PLAN - LEVEL 06 - AREA B	X	
A1.W06c	WEST BUILDING PLAN - LEVEL 06 - AREA C	X	
A1.WR1	ROOF PLAN - WEST BUILDING	X	
A1.WR1a	ROOF PLAN - WEST BUILDING - AREA A	X	
A1.WR1b	ROOF PLAN - WEST BUILDING - AREA B	X	
A1.WR1c	ROOF PLAN - WEST BUILDING - AREA C	X	
A1.WR1d	ROOF PLAN - WEST BUILDING - AREA D	X	
A3.E01	EXTERIOR ELEVATIONS- EAST BLDG	X	
A3.E02	COURTYARD ELEVATIONS- EAST BLDG	X	
A3.E03	ENLARGED ELEVATIONS- EAST BLDG	X	
A3.W01	EXTERIOR ELEVATIONS- NORTH, EAST & WEST	X	
A3.W02	EXTERIOR ELEVATIONS- SOUTH & AMENITY DECK	X	
A3.W03	COURTYARD ELEVATIONS	X	
A3.W04	ENLARGED ELEVATION	X	
A4.E01	BUILDING SECTIONS - EAST BLDG	X	
A4.W01	BUILDING SECTION - WEST BLDG	X	
A5.000a	ACCESSIBILITY NOTES	X	
A5.000b	UNIT BATHS	X	
A5.000c	UNIT KITCHENS	X	
A5.000d	UNIT KITCHEN ISLANDS	X	
A5.001	UNIT S1, S1-A1, A1-1	X	
A5.101	UNIT A2	X	
A5.102	UNIT A3 ADA, A3.1	X	
A5.201	UNIT B1, B1-M	X	
A5.202	UNIT B2, B3	X	
A5.203	UNIT B4, B4-M	X	
A5.204	UNIT B6 ADA, B6.1	X	
A5.205	UNIT B+1	X	
A5.301	UNIT C1	X	
A5.401	UNIT D1, D1-M	X	
A5.402	UNIT D2 ADA, D2.1	X	
A5.403	UNIT D3-M	X	
A5.404	UNIT D4 ADA, D4.1	X	
A5.405	UNIT D+1	X	
A5.501	UNIT E1	X	
A5.502	UNIT E1-M	X	
A5.503	UNIT E2 ADA	X	
A5.504	UNIT E2.1	X	
A5.505	UNIT E+1	X	
A5.601	UNIT F1	X	
A5.602	UNIT F2	X	
A5.603	UNIT F3 ADA	X	
A5.605	UNIT F+1	X	
A7.01	PARAPET DETAILS	X	
A8.00	UNIT DOOR SCHEDULE AND PANEL TYPES	X	
A8.01	DOOR SCHEDULE - WEST BUILDING	X	
A8.02	DOOR SCHEDULE - EAST BUILDING	X	
A8.02	DOOR SCHEDULE - PARKING	X	
PD1.01	PARKING BUILDING PLAN - LEVEL 01	X	
PD1.02	PARKING BUILDING PLAN - LEVEL 02	X	
PD1.03	PARKING BUILDING PLAN - LEVEL 03	X	
PD1.04	PARKING BUILDING PLAN - LEVEL 04	X	
PD1.05	PARKING BUILDING PLAN - LEVEL 05	X	
PD1.06	PARKING BUILDING PLAN - LEVEL 06	X	
PD1.07	PARKING BUILDING PLAN - LEVEL 07.5	X	
SHEET INDEX - CIVIL			
NUMBER	NAME		DO SET
C-0	Cover Sheet	X	
D-1	Demolition plan	X	
ES-1	Erosion Control Plan	X	
ES-2	Erosion Control Details	X	
C-1	Site Plan	X	
C-2.1	Grading & Drainage Plan	X	
C-2.2	Grading & Drainage Plan	X	
C-3	Utility Plan	X	
C-4	Site Details	X	
C-5	Site Details	X	
C-6	Grading Details	X	
C-7	Grading Details	X	
C-8	Utility Details	X	
SHEET INDEX- STRUCTURAL			
Number	Name		DO Set
S0.000	Cover Sheet	X	
S0.100	General Notes	X	
S0.101	General Notes	X	
S0.110	General Notes - Reinforcement	X	
S0.111	General Notes - Reinforcement / Embeds	X	
S0.120	PT General Notes	X	
S0.121	Typical PT Details	X	
S0.122	Typical PT Details	X	
S0.123	Typical PT Details	X	
S0.130	CMU General Notes / Typical Details	X	
S0.131	CMU Typical Details	X	
S0.140	Typical Metal Stud Framing General Notes / Details	X	
S0.141	Typical Metal Stud Framing Details	X	
S0.200	General Notes - Wood	X	
S0.201	General Notes - Wood	X	
S0.202	Typical Framing Details - Wood	X	
S0.203	Typical Framing Details - Wood	X	
S0.204	Typical Framing Details - Wood	X	
S0.205	Stud / Post Schedule - Wood	X	
S0.300	S0.300 3D Views	X	
S0.301	S0.301 3D Views	X	
S0.302	S0.302 3D Views	X	
S0.303	S0.303 3D Views	X	
S1.101	Full Site - Foundation Plan - Level 01	X	
S1.102	Full Site - Forming Plan - Level 02	X	
S1.103	Full Site - Wood Framing Plan - Level 03	X	
S1.E101	Foundation Plan - East Building - Level 01 - OA	X	
S1.E102	Forming Plan - East Building - Level 02 - OA	X	
S1.E103	Wood Framing Plan - East Building - Level 03 - OA	X	
S1.E104	Wood Framing Plan - East Building - Level 04 - OA	X	
S1.E105	Wood Framing Plan - East Building - Level 05 - OA	X	
S1.E106	Wood Framing Plan - East Building - Level 06 - OA	X	
S1.E107	Wood Framing Plan - East Building - Roof - OA	X	
S1.E108	Wood Shearwall Plan - East Building - OA	X	
S1.W101	Foundation Plan - West Building - Level 01 - OA	X	
S1.W102	Wood Framing Plan - West Building - Level 02 - OA	X	
S1.W103	Wood Framing Plan - West Building - Level 03 - OA	X	
S1.W104	Wood Framing Plan - West Building - Level 04 - OA	X	
S1.W105	Wood Framing Plan - West Building - Level 05 - OA	X	
S1.W106	Wood Framing Plan - West Building - Roof - OA	X	
S1.W107	Wood Framing Plan - West Building - Roof - OA	X	
S1.W108	Wood Shearwall Plan - West Building - OA	X	
S2.E101a	Foundation Plan - East Building - Level 01 - Area A	X	
S2.E101b	Foundation Plan - East Building - Level 01 - Area B	X	
S2.E102a	Forming Plan - East Building - Level 02 - Area A	X	
S2.E102b	Forming Plan - East Building - Level 02 - Area B	X	
S2.E102c	Forming Plan - East Building - Level 02 - Area C	X	
S2.E102d	Forming Plan - East Building - Level 02 - Area D	X	
S2.E103a	Wood Framing Plan - East Building - Level 03 - Area A	X	
S2.E103b	Wood Framing Plan - East Building - Level 03 - Area B	X	
S2.E103c	Wood Framing Plan - East Building - Level 03 - Area C	X	
S2.E103d	Wood Framing Plan - East Building - Level 03 - Area D	X	
S2.E104a	Wood Framing Plan - East Building - Level 04 - Area A	X	
S2.E104b	Wood Framing Plan - East Building - Level 04 - Area B	X	
S2.E104c	Wood Framing Plan - East Building - Level 05 - Area A	X	
S2.E104d	Wood Framing Plan - East Building - Level 05 - Area B	X	
S2.E105a	Wood Framing Plan - East Building - Level 06 - Area A	X	
S2.E105b	Wood Framing Plan - East Building - Level 06 - Area B	X	
S2.E105c	Wood Framing Plan - East Building - Level 06 - Area C	X	
S2.E105d	Wood Framing Plan - East Building - Level 06 - Area D	X	
S2.E106a	Wood Framing Plan - East Building - Level 06 - Area A	X	
S2.E106b	Wood Framing Plan - East Building - Level 06 - Area B	X	
S2.E106c	Wood Framing Plan - East Building - Level 06 - Area C	X	
S2.E106d	Wood Framing Plan - East Building - Level 06 - Area D	X	
S2.E107a	Wood Framing Plan - West Building - Level 01 - Area A	X	
S2.E107b	Wood Framing Plan - West Building - Level 01 - Area B	X	
S2.E107c	Wood Framing Plan - West Building - Level 01 - Area C	X	
S2.E107d	Wood Framing Plan - West Building - Level 01 - Area D	X	
S2.W102b	Forming Plan - West Building - Level 02 - Area B	X	
S2.W102c	Forming Plan - West Building - Level 02 - Area C	X	
S2.W102d	Forming Plan - West Building - Level 02 - Area D	X	
S2.W103a	Wood Framing Plan - West Building - Level 03 - Area A	X	
S2.W103b	Wood Framing Plan - West Building - Level 03 - Area B	X	
S2.W103c	Wood Framing Plan - West Building - Level 03 - Area C	X	
S2.W103d	Wood Framing Plan - West Building - Level 03 - Area D	X	
S2.W104a	Wood Framing Plan - West Building - Level 04 - Area A	X	
S2.W104b	Wood Framing Plan - West Building - Level 04 - Area B	X	
S2.W104c	Wood Framing Plan - West Building - Level 04 - Area C	X	
S2.W104d	Wood Framing Plan - West Building - Level 04 - Area D	X	
S2.W105a	Wood Framing Plan - West Building - Level 05 - Area A	X	
S2.W105b	Wood Framing Plan - West Building - Level 05 - Area B	X	
S2.W105c	Wood Framing Plan - West Building - Level 05 - Area C	X	
S2.W105d	Wood Framing Plan - West Building - Level 05 - Area D	X	
S2.W106a	Wood Framing Plan - West Building - Level 06 - Area A	X	
S2.W106b	Wood Framing Plan - West Building - Level 06 - Area B	X	
S2.W106c	Wood Framing Plan - West Building - Level 06 - Area C	X	
S2.W106d	Wood Framing Plan - West Building - Level 06 - Area D	X	
S2.W107a	Wood Framing Plan - West Building - Roof - Area A	X	
S2.W107b	Wood Framing Plan - West Building - Roof - Area B	X	
S2.W107c	Wood Framing Plan - West Building - Roof - Area C	X	
S3.000	Typical Foundation Details	X	
S3.001	Typical Foundation Details	X	
S3.010	PT Slab on Grade Foundation General Notes / Typical Details	X	
S3.011	PT Slab on Grade Foundation Typical Details	X	
S3.012	Typical Foundation Details	X	
S4.000	Typical Concrete Connections	X	
S4.001	Typical Concrete Connections	X	
S4.110	Framing Sections - Wood Floor	X	
S4.111	Framing Sections - Wood Floor	X	
S4.112	Framing Sections - Wood Floor	X	
S4.210	Stair Framing	X	
S4.220	Elevator Framing	X	
S4.310	Roof Framing Sections	X	
S4.311	Roof Framing Sections	X	
S5.100	CIP Concrete Column Schedule	X	
S5.110	Typical CIP Concrete Column Details	X	
S5.120	CIP Concrete Column Elevations	X	
S5.130	Typical Stud Rail Details	X	
S5.200	CIP Concrete Shear Wall Typical Details	X	
S5.201	CIP Concrete Shearwall Typical Details	X	
S5.202	CIP Concrete Shearwall Typical Details	X	
S5.203	CIP Concrete Shearwall Typical Details	X	
S5.300	CIP Concrete Beams	X	
S5.310	CIP Concrete Beam Schedule	X	
S5.410	Wood Shear Wall Schedule	X	
S5.412	Wood Shear Wall Hold-Down Details - ATR / Rod System	X	
S5.413	Wood Shear Wall Typical Details	X	
S5.414	Wood Shear Wall Anchorage ATR / Rod System - Uniform Thickness Slab on ...	X	
S5.414a	Wood Shear Wall Anchorage ATR / Rod System - Uniform Thickness Podium Slab	X	
S5.415	Embedded Rod Anchorage Option - Uniform Thickness Slab	X	
S5.416	Embed Plate Anchorage Option - Uniform Thickness Slab	X	
S5.417	Shear Wall Anchorage at Slab Steps	X	
S5.420	Roof Girder Truss Uplift Details	X	
S5.421	Roof Truss Uplift Details	X	
S5.430	Wood Strapping Details	X	
P50.107	Loading Plan - Parking Level 07.5	X	
P51.101	Parking Level 01	X	
P52.107	Parking Level 07.5	X	
P52.108	Parking Level Roof	X	
SHEET INDEX- LANDSCAPE			
NUMBER	NAME		DO SET
L0001	Sheet Index	X	
L0002	General Notes & Legend	X	
L0011	Overall Reference Plan	X	
L2101	Grading Plan - Level 1	X	
L2102	Grading Plan - Level 1	X	
L2103	Grading Plan - Level 1	X	
L2104	Grading Plan - Level 1	X	
L2105	Grading Plan - Level 1 And 2	X	
L2106	Grading Plan - Level 7	X	
L3101	Hardscape Plan - Level 1	X	
L3102	Hardscape Plan - Level 1	X	
L3103	Hardscape Plan - Level 1	X	
L3104	Hardscape Plan - Level 1	X	
L3105	Hardscape Plan - Level 1 And 2	X	
L3106	Hardscape Plan - Level 7	X	
L3107	Hardscape Details on Grade	X	
L3108	Hardscape Details on Structure	X	
L3303	Hardscape Details on Structure	X	
L3304	Pool Fence And Gate Details	X	
L3305	Cabana Details	X	
L3306	Pool Details	X	
L3307	Cabana Details	X	
L3401	Pickleball Details	X	
L3402	Illustrations	X	
L3403	Illustrations	X	
L3404	Illustrations	X	
L3405	Illustrations	X	
L3406	Illustrations	X	
L5101	Planting Plan - Level 1	X	
L5102	Planting Plan - Level 1	X	
L5103	Planting Plan - Level 1	X	
L5104	Planting Plan - Level 1	X	
L5105	Planting Plan - Level 1 And 2	X	
L5106	Planting Plan - Level 7	X	
L6101	Lighting Plan - Level 1	X	
L6102	Lighting Plan - Level 1	X	
L6103	Lighting Plan - Level 1	X	
L6104	Lighting Plan - Level 1	X	
L6105	Lighting Plan - Level 1 And 2	X	
L6106	Lighting Plan - Level 7	X	
SHEET LIST - MECHANICAL (WEST BLDG)			
NUMBER	NAME		DO SET
M1.004	MECHANICAL INDEX - WEST BUILDING	X	
M1.100	MECHANICAL GENERAL NOTES	X	
M1.200	MECHANICAL DETAILS	X	
M1.201	MECHANICAL DETAILS	X	
M1.300	MECHANICAL EQUIPMENT SCHEDULE	X	
M1.110	WEST BUILDING PLAN - LEVEL 01 - AREA A	X	
M1.120	WEST BUILDING PLAN - LEVEL 02	X	
M1.130	WEST BUILDING PLAN - LEVEL 03	X	
M1.140	WEST BUILDING PLAN - LEVEL 04	X	
M1.150	WEST BUILDING PLAN - LEVEL 05	X	
M1.160	WEST BUILDING PLAN - LEVEL 06	X	
M1.170	WEST BUILDING PLAN - ROOF	X	
M1.210	WEST BUILDING PLAN - LEVEL 01 - AREA A	X	
M1.212	WEST BUILDING PLAN - LEVEL 01 - AREA C	X	
M1.213	WEST BUILDING PLAN - LEVEL 01 - AREA D	X	
M1.220	WEST BUILDING PLAN - LEVEL 02 - AREA A	X	
M1.221	WEST BUILDING PLAN - LEVEL 02 - AREA B	X	
M1.222	WEST BUILDING PLAN - LEVEL 02 - AREA C	X	
M1.223	WEST BUILDING PLAN - LEVEL 02 - AREA D	X	
M1.230	WEST BUILDING PLAN - LEVEL 03 - AREA A	X	
M1.231	WEST BUILDING PLAN - LEVEL 03 - AREA B	X	
M1.232	WEST BUILDING PLAN - LEVEL 03 - AREA C	X	
M1.233	WEST BUILDING PLAN - LEVEL 03 - AREA D	X	
M1.240	WEST BUILDING PLAN - LEVEL 04 - AREA A	X	
M1.241	WEST BUILDING PLAN - LEVEL 04 - AREA B	X	
M1.242	WEST BUILDING PLAN - LEVEL 04 -		

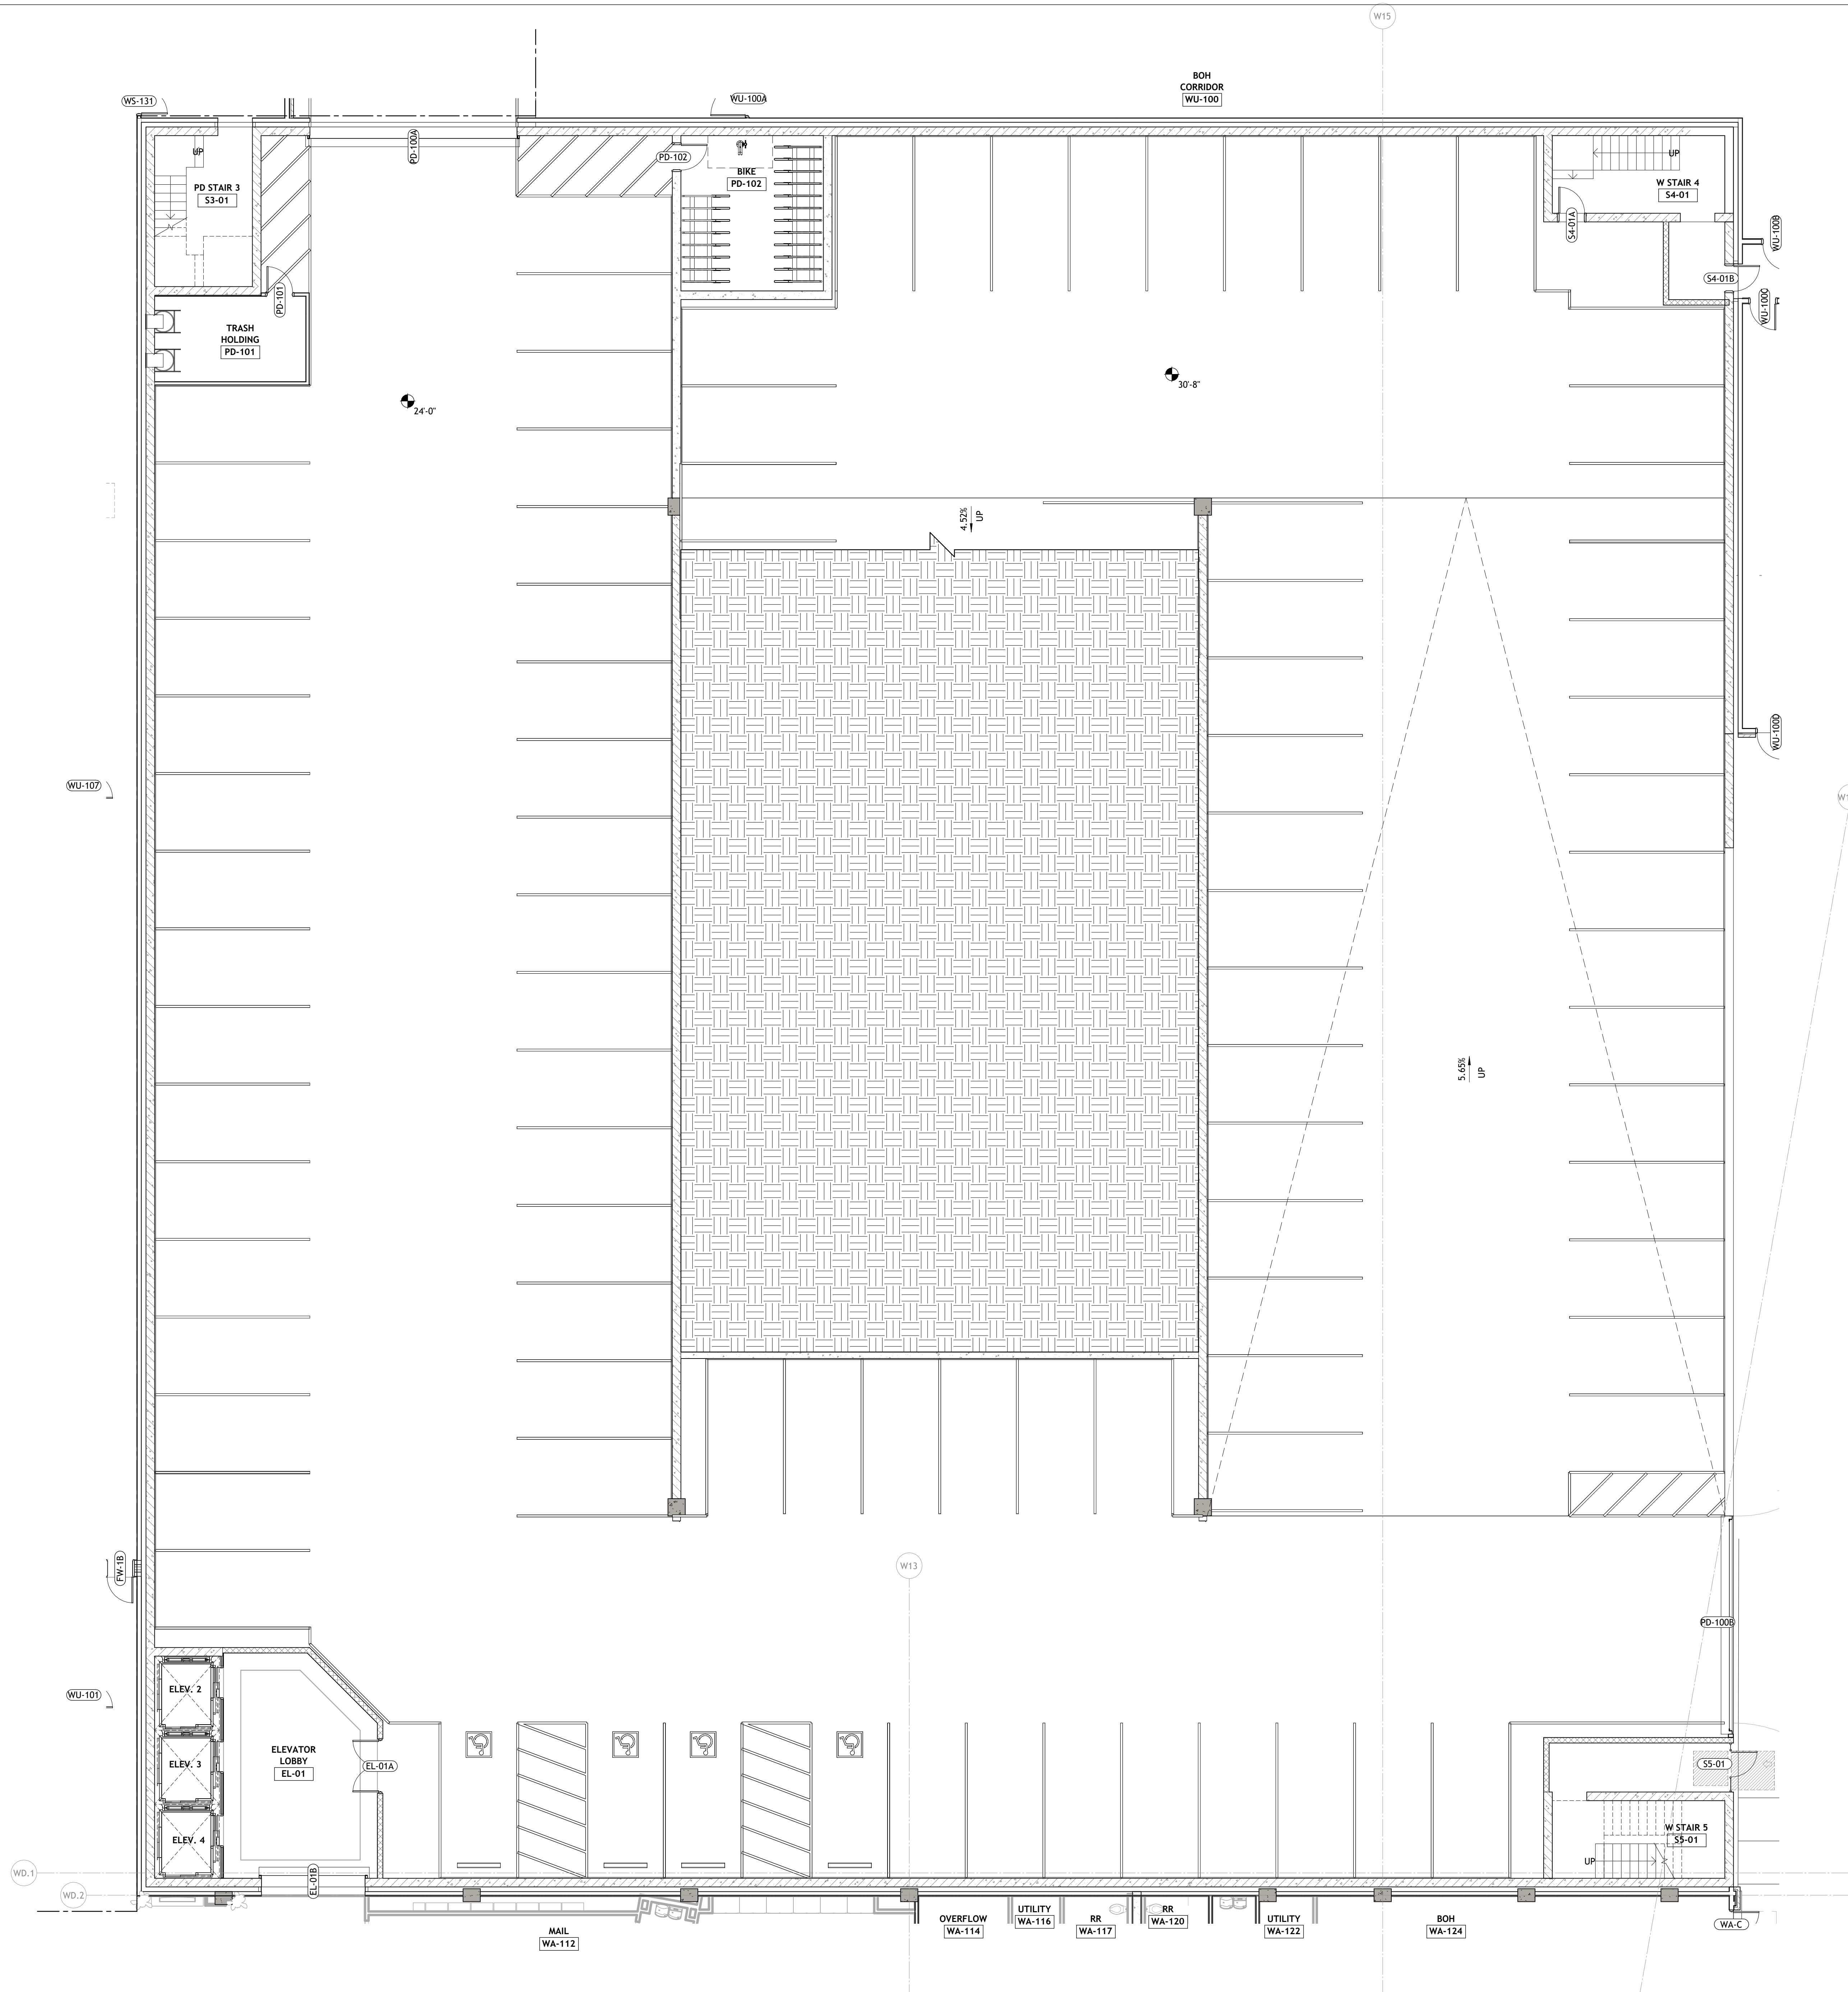


1 PARKING BUILDING PLAN- LEVEL 01
PD1.01 1/8" = 1'-0"

BUILDING PLAN SYMBOL LEGEND

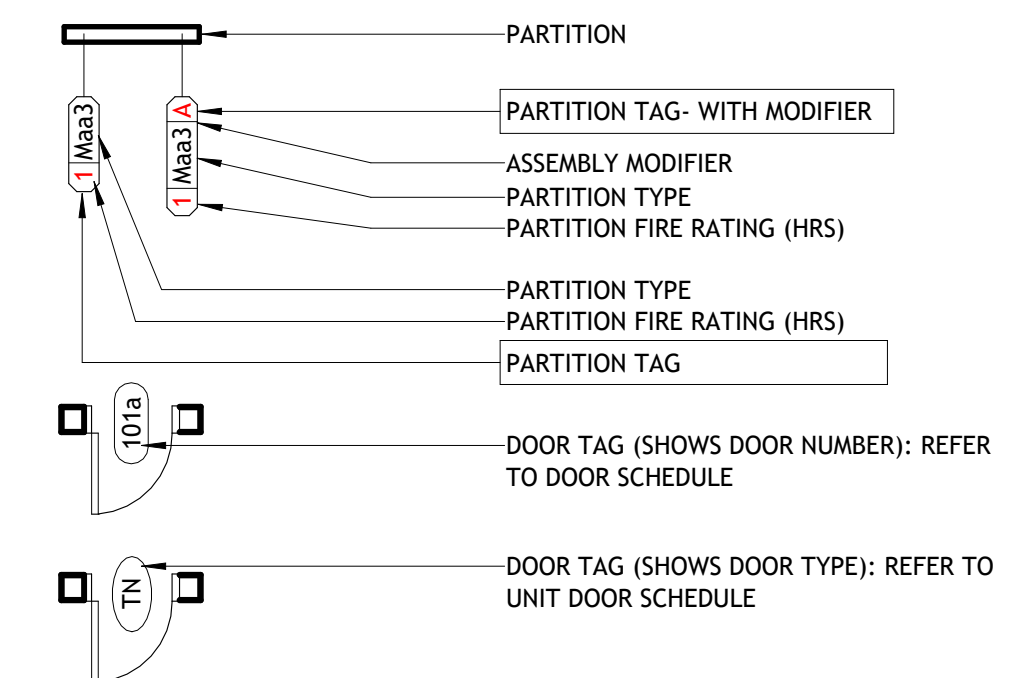

KEYPLAN

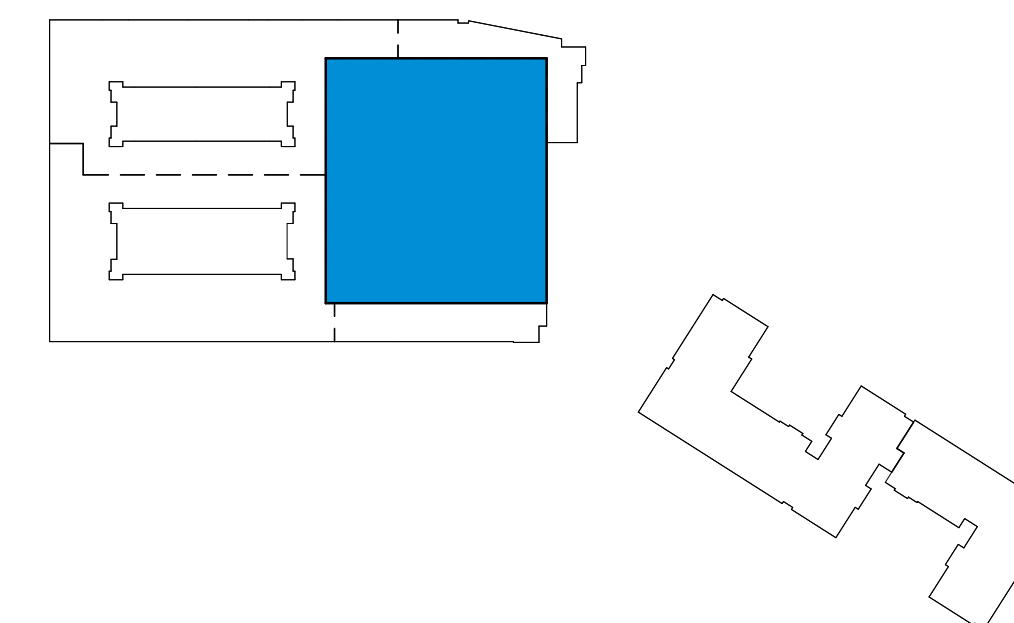

PROJECT # : 126011
DRAWN BY: CF, TF, AJ
CHECKED BY: AJ, MM

NILES BOLTON ASSOCIATES

3060 Peachtree Rd. N.W.
Suite 600
Atlanta, GA 30305
T 404 365 7600
www.nilesbolton.com

No.	Description	Date
SD SET		2026/6/26
DD SET		2026/09/30

This drawing, as an instrument of service, is not to be reproduced, published or used in any way without the permission of the architect.

BURBANK DR - BATON ROUGE, LA
BATON ROUGE, LOUISIANA 70808
EAST BATON ROUGE PARISH
LV COLLECTIVE

SHEET TITLE:
PARKING BUILDING
PLAN - LEVEL 01

SHEET NUMBER:
PD1.01



PD1.02


 


Diagram illustrating the hierarchy of a door tag:

- DOOR TAG (SHOWS DOOR TYPE); UNIT DOOR SCHEDULE
- DOOR TAG (SHOWS DOOR NUMBER TO DOOR SCHEDULE)
- PARTITION TAG
- PARTITION FIRE RATING (HRS)
- PARTITION TYPE
- PARTITION FIRE RATING (HRS)
- ASSEMBLY MODIFIER
- PARTITION TAG - WITH MODIFIER
- PARTITION

 

**NILES BOLTON
ASSOCIATES**

No.	Description	Date
	SD SET	2026/6/24
	DD SET	2026/09/30

BATON ROUGE, LOUISIANA 70808
EAST BATON ROUGE PARISH

LV COLLECTIVE


SHEET NUMBER:

PD1.03



Diagram illustrating the components and connections of a fire alarm control panel:

- PARTITION**
- PARTITION TAG - WITH MODIFIER**
- ASSEMBLY MODIFIER**
- PARTITION TYPE**
- PARTITION FIRE RATING (HRS)**
- PARTITION TYPE**
- PARTITION FIRE RATING (HRS)**
- PARTITION TAG**
- DOOR TAG (SHOWS DOOR NUMBER TO DOOR SCHEDULE)**
- DOOR TAG (SHOWS DOOR TYPE); UNIT DOOR SCHEDULE**

 

3060 Peachtree Rd. N.W.
Suite 600
Atlanta, GA 30305
T 404 365 7600
www.nilesbolton.com

No.	Description	Date
	SD SET	2026/6/24
	DD SET	2026/09/30

BATON ROUGE, LOUISIANA 70808
EAST BATON ROUGE PARISH

LV COLLECTIVE

HEET TITLE:
PARKING BUILDING
PLAN- LEVEL 04

HEET NUMBER:


PD1.04



Diagram illustrating the correct placement of fire door labels. The labels are placed on the upper half of the door. The legend indicates the following labels and their placement:

- PARTITION** (White label)
- PARTITION TAG - WITH MODIFIER** (White label with red border)
- ASSEMBLY MODIFIER** (White label with red border)
- PARTITION TYPE** (White label with red border)
- PARTITION FIRE RATING (HRS)** (White label with red border)
- PARTITION TAG** (White label)
- DOOR TAG (SHOWS DOOR NUMBER): REFER TO DOOR SCHEDULE** (White label)
- DOOR TAG (SHOWS DOOR TYPE): REFER TO UNIT DOOR SCHEDULE** (White label)

A diagram of a building layout. On the left, a rectangular section contains two smaller rectangles (rooms) stacked vertically, separated by a dashed line. To the right of this section is a large blue-shaded rectangle. To the right of the blue rectangle is a large, irregularly shaped area, possibly representing an outdoor space or another building section.

 

**NILES BOLTON
ASSOCIATES**


No.	Description	Date
	SD SET	2026/6/2
	DD SET	2026/09/

BATON ROUGE, LOUISIANA 70808
EAST BATON ROUGE PARISH

LV COLLECTIVE

SHEET NUMBER: _____

PD1.05


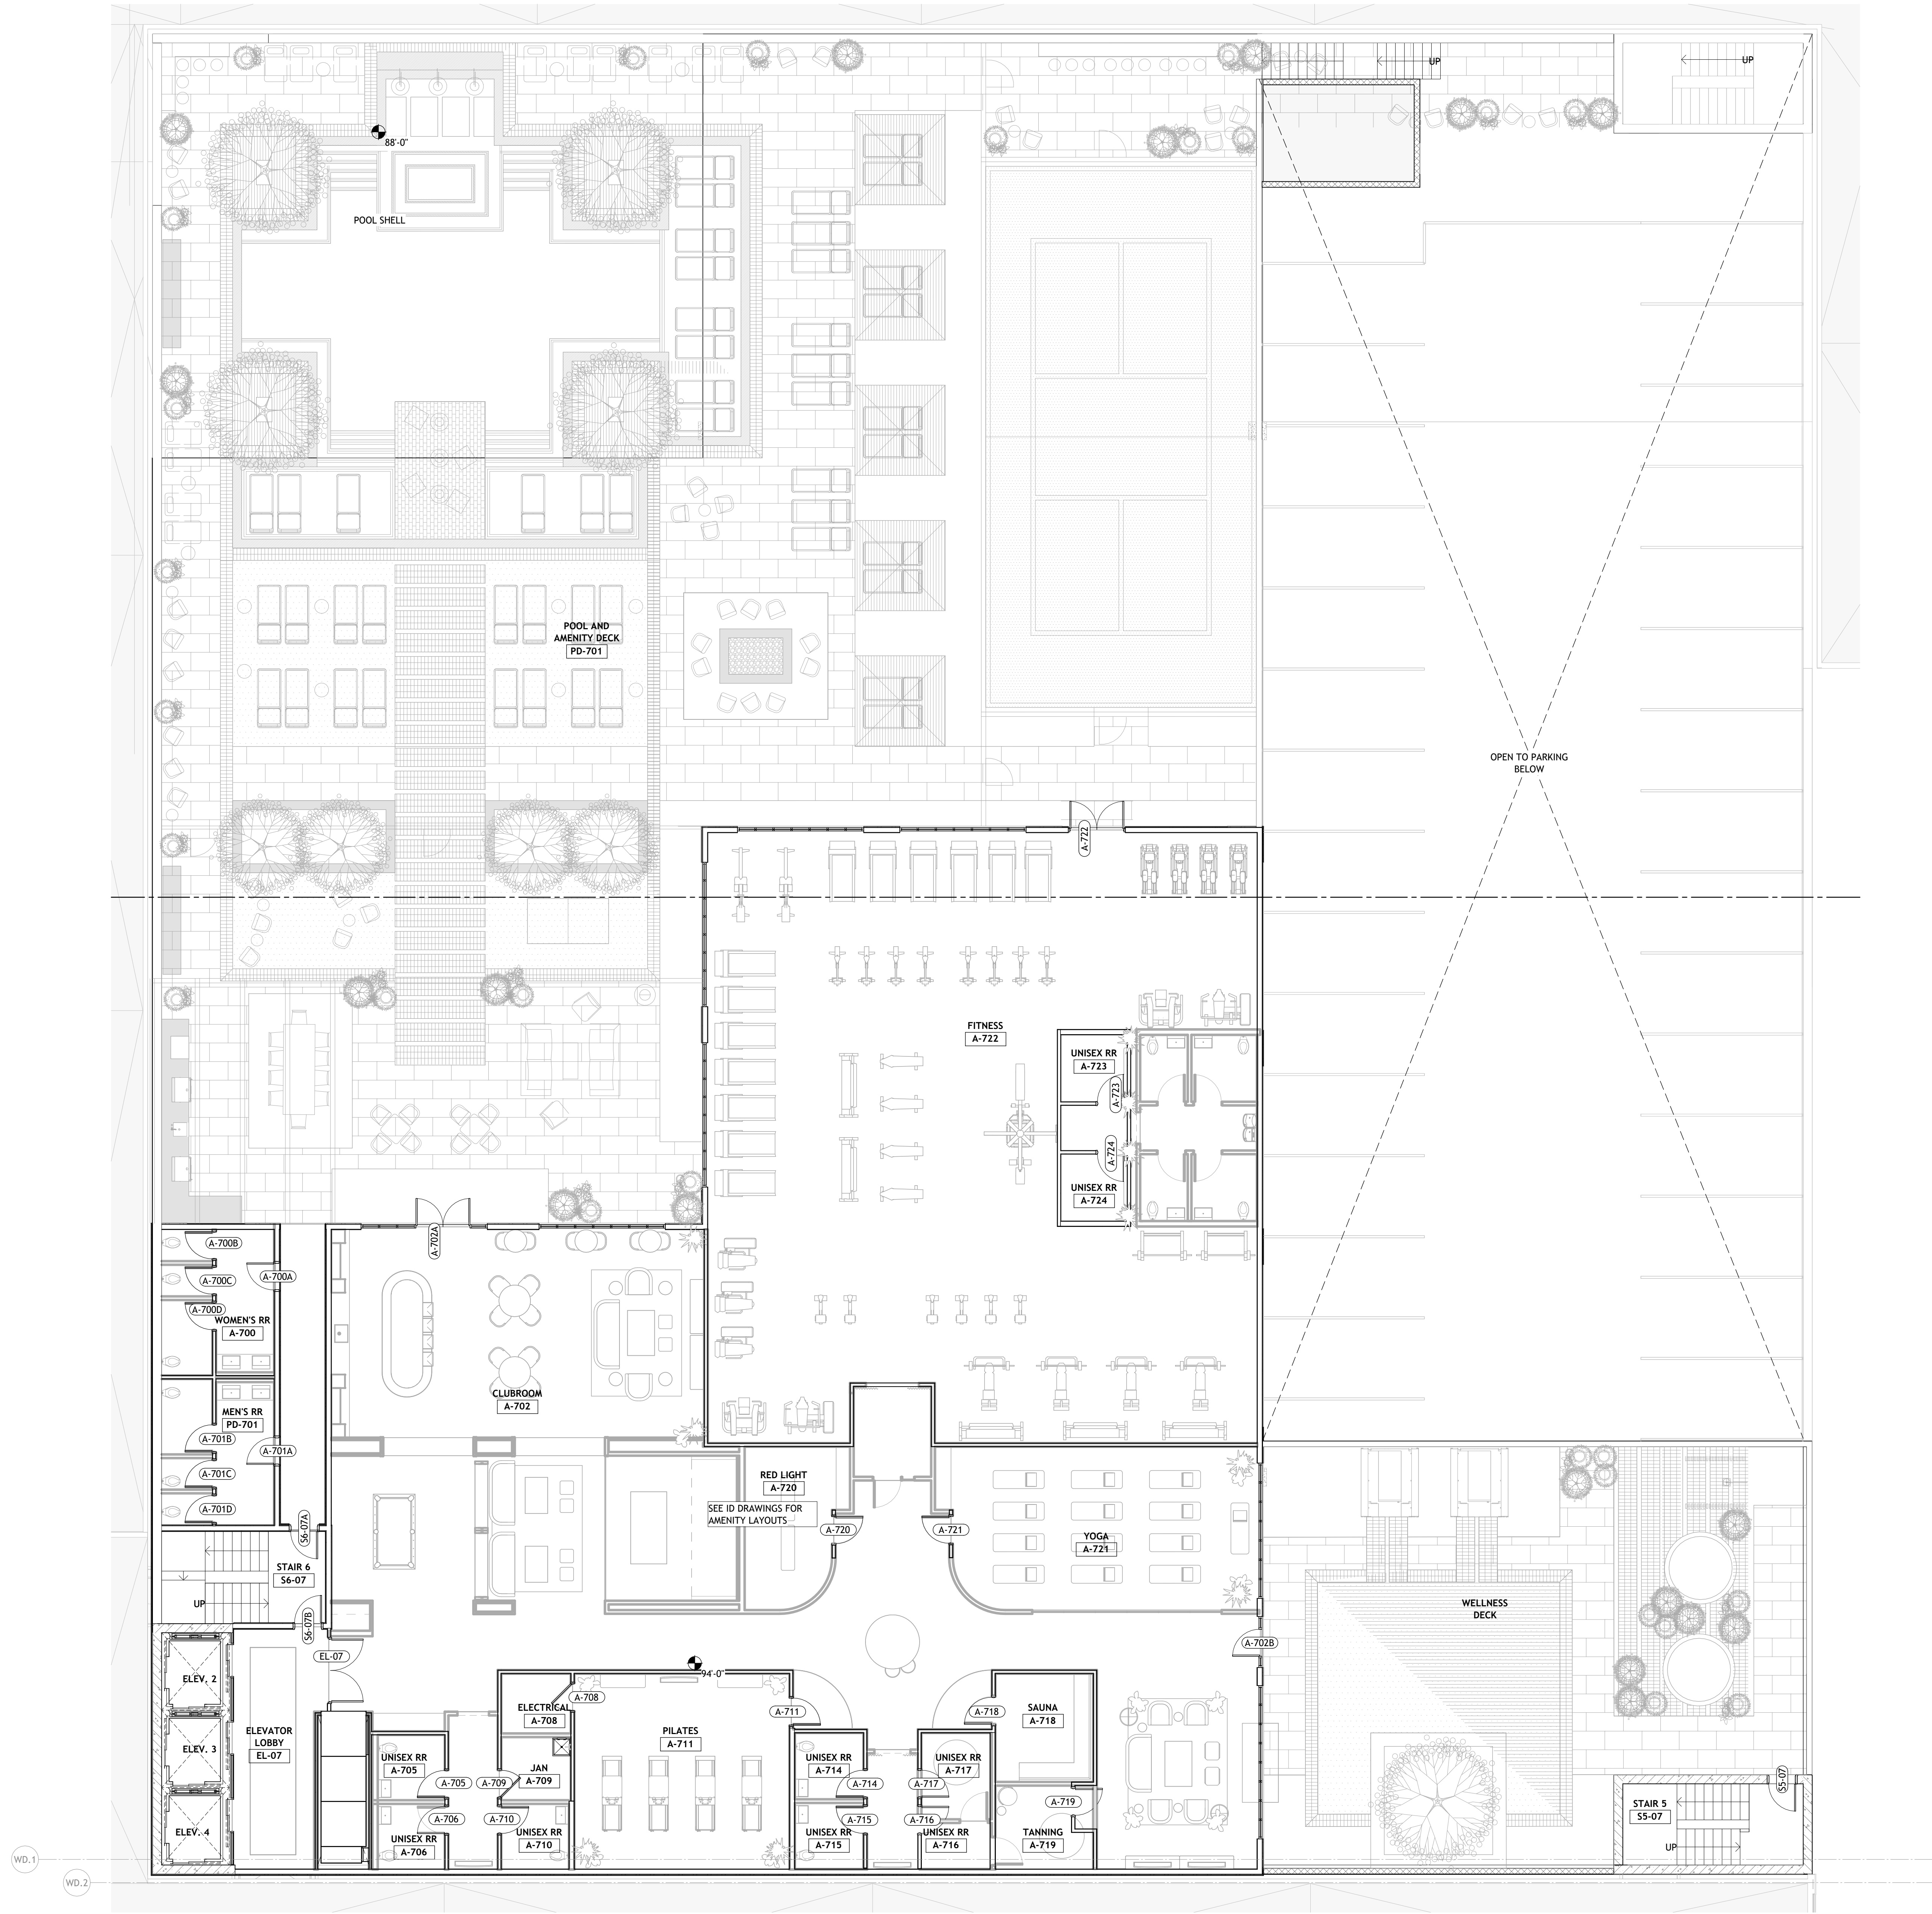


1 LEVEL 07.5 WEST BUILDING PD
PD1.07 1/8" = 1'-0"

BUILDING PLAN SYMBOL LEGEND

- PARTITION
- PARTITION TAG: WITH MODIFIER
- ASSEMBLY MODIFIER
- PARTITION TYPE
- PARTITION FIRE RATING (HRS)
- PARTITION TYPE
- PARTITION FIRE RATING (HRS)
- PARTITION TAG
- DOOR TAG (SHOWS DOOR NUMBER): REFER TO DOOR SCHEDULE
- DOOR TAG (SHOWS DOOR TYPE): REFER TO UNIT DOOR SCHEDULE

KEYPLAN

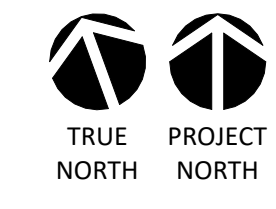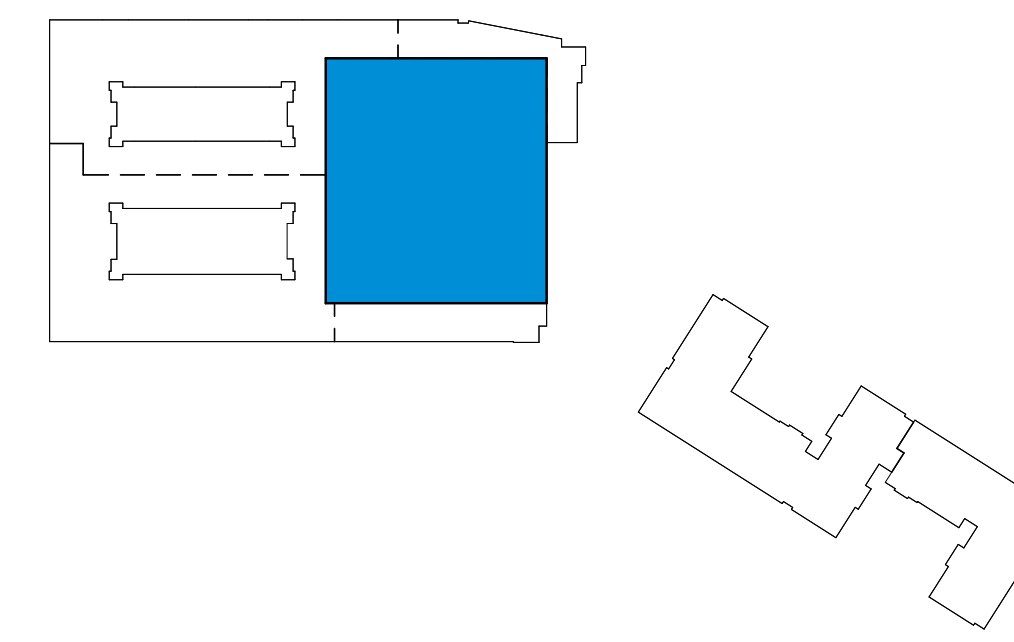

PROJECT #: 126011
DRAWN BY: CF, TF, AJ
CHECKED BY: AJ, MM
NILES BOLTON ASSOCIATES

3060 Peachtree Rd. N.W.
Suite 600
Atlanta, GA 30305
T 404 365 7600
www.nilesbolton.com

No.	Description	Date
SD SET		2026/6/26
DD SET		2026/09/30

This drawing, as an instrument of service, is not shall remain the property of the architect and shall not be reproduced, published or used in any way without the permission of the architect.

BURBANK DR - BATON ROUGE, LA
BATON ROUGE, LOUISIANA 70808
EAST BATON ROUGE PARISH
LV COLLECTIVE

SHEET TITLE:
PARKING BUILDING
PLAN- LEVEL 07.5

SHEET NUMBER:
PD1.07

DOOR SCHEDULE- PARKING DECK

NUMBER	LOCATION	WT	FIRE RATING (MIN)	NUM OF PNLS	TYPE	PANELS OVERALL OPENING			FRAME				HW SET
						WIDTH	HEIGHT	THICKNESS	TYPE	HEAD HEIGHT	JAMB WIDTH	DEPTH	
LEVEL 01 WEST BUILDING													
EL-01A	ELEVATOR LOBBY	45	2	1	PNL,F,HM	6'-0"	7'-0"	1 3/4"	FRAM,001,HM1	2"	2"	4 3/4"	
EL-01B	ELEVATOR LOBBY	90	1	1	PNL,OH,C,101.5 TL	12'-0"	7'-0"	1 3/4"	FRAM,115,STL3	0"	0"	1'-0"	
PD-100A	VEHICULAR ENTRY			1	PNL,OH,C,101.5 TL	24'-0"	9'-0"	1 3/4"	FRAM,115,STL3	0"	0"	1'-0"	
PD-100B	VEHICULAR ENTRY			1	PNL,OH,C,101.5 TL	24'-0"	8'-0"	1 3/4"	FRAM,1102,STL2	2"	2"	4 3/4"	
PD-101	TRASH HOLDING	45	1	1	PNL,F,HM	3'-0"	7'-0"	1 3/4"	FRAM,001,HM1	2"	2"	5 3/4"	
PD-102	BIKE			1	PNL,F,HM	3'-0"	7'-0"	1 3/4"	FRAM,001,HM1	2"	2"	1'-0 7/8"	
54-01A	STAIR 4	90	1	1	PNL,F,HM	3'-0"	7'-0"	1 3/4"	FRAM,001,HM1	2"	2"	1'-0 7/8"	
54-01B	STAIR 4			1	PNL,F,HM	3'-0"	7'-0"	1 3/4"	FRAM,001,HM1	2"	2"	1'-0 7/8"	
55-01C	STAIR 5	90	1	1	PNL,F,HM	3'-0"	7'-0"	1 3/4"	FRAM,001,HM1	2"	2"	2'-5 1/8"	
55-01	STAIR 5			1	PNL,FG,AL	2'-11 1/2"	6'-11 3/4"	1 3/4"	FRAM,NF,CW	0"	0"	4 3/4"	
LEVEL 02													
EL-02A	ELEVATOR LOBBY	45	1	1	PNL,F,HM	3'-0"	7'-0"	1 3/4"	FRAM,001,HM1	2"	2"	8 7/8"	
55-02	W STAIR 3	90	1	1	PNL,F,HM	3'-0"	7'-0"	1 3/4"	FRAM,001,HM1	2"	2"	1'-0 7/8"	
55-02B	W STAIR 5	90	1	1	PNL,F,HM	3'-0"	7'-0"	1 3/4"	FRAM,001,HM1	2"	2"	1'-0 7/8"	
LEVEL 03 WEST BUILDING													
EL-03A	ELEVATOR LOBBY	45	1	1	PNL,F,HM	3'-0"	7'-0"	1 3/4"	FRAM,001,HM1	2"	2"	8 7/8"	
53-03	W STAIR 3	90	1	1	PNL,F,HM	3'-0"	7'-0"	1 3/4"	FRAM,001,HM1	2"	2"	1'-0 7/8"	
54-02A	W STAIR 4	90	1	1	PNL,F,HM	3'-0"	7'-0"	1 3/4"	FRAM,001,HM1	2"	2"	1'-0 7/8"	
55-03B	W STAIR 5	90	1	1	PNL,F,HM	3'-0"	7'-0"	1 3/4"	FRAM,001,HM1	2"	2"	1'-0 7/8"	
LEVEL 04 WEST BUILDING													
EL-04A	ELEVATOR LOBBY	45	1	1	PNL,F,HM	3'-0"	7'-0"	1 3/4"	FRAM,001,HM1	2"	2"	8 7/8"	
53-04	W STAIR 3	90	1	1	PNL,F,HM	3'-0"	7'-0"	1 3/4"	FRAM,001,HM1	2"	2"	1'-0 7/8"	
54-03A	W STAIR 4	90	1	1	PNL,F,HM	3'-0"	7'-0"	1 3/4"	FRAM,001,HM1	2"	2"	1'-0 7/8"	
55-04B	W STAIR 5	90	1	1	PNL,F,HM	3'-0"	7'-0"	1 3/4"	FRAM,001,HM1	2"	2"	1'-0 7/8"	
LEVEL 05 WEST BUILDING													
EL-05A	ELEVATOR LOBBY	45	1	1	PNL,F,HM	3'-0"	7'-0"	1 3/4"	FRAM,001,HM1	2"	2"	8 7/8"	
53-05	W STAIR 3	90	1	1	PNL,F,HM	3'-0"	7'-0"	1 3/4"	FRAM,001,HM1	2"	2"	1'-0 7/8"	
54-04A	W STAIR 4	90	1	1	PNL,F,HM	3'-0"	7'-0"	1 3/4"	FRAM,001,HM1	2"	2"	1'-0 7/8"	
55-05B	W STAIR 5	90	1	1	PNL,F,HM	3'-0"	7'-0"	1 3/4"	FRAM,001,HM1	2"	2"	1'-0 7/8"	
LEVEL 06 WEST BUILDING													
EL-06A	ELEVATOR LOBBY	45	1	1	PNL,F,HM	3'-0"	7'-0"	1 3/4"	FRAM,001,HM1	2"	2"	8 7/8"	
PD-601	POOL EQUIPMENT ROOM			1	PNL,F,HM	3'-0"	7'-0"	1 3/4"	FRAM,001,HM1	2"	2"	8 1/2"	
54-05A	W STAIR 4	90	1	1	PNL,F,HM	3'-0"	7'-0"	1 3/4"	FRAM,001,HM1	2"	2"	1'-0 7/8"	
55-06B	W STAIR 5	90	1	1	PNL,F,HM	3'-0"	7'-0"	1 3/4"	FRAM,001,HM1	2"	2"	1'-0 7/8"	
LEVEL 07 5 WEST BUILDING													
A-700A	WOMENS RR			1	PNL,F,HM	3'-0"	8'-0"	1 3/4"	FRAM,001,HM1	2"	2"	8 1/8"	
A-700B	WOMENS RR			1	PNL,F,HM	3'-0"	8'-0"	1 3/4"	FRAM,001,HM1	2"	2"	5 3/4"	
A-700C	WOMENS RR			1	PNL,F,HM	3'-0"	8'-0"	1 3/4"	FRAM,001,HM1	2"	2"	5 3/4"	
A-700D	WOMENS RR			1	PNL,F,HM	3'-0"	8'-0"	1 3/4"	FRAM,001,HM1	2"	2"	5 3/4"	
A-701A	MENS RR			1	PNL,F,HM	3'-0"	8'-0"	1 3/4"	FRAM,001,HM1	2"	2"	8 1/8"	
A-701B	MENS RR			1	PNL,F,HM	3'-0"	8'-0"	1 3/4"	FRAM,001,HM1	2"	2"	5 3/4"	
A-701C	MENS RR			1	PNL,F,HM	3'-0"	8'-0"	1 3/4"	FRAM,001,HM1	2"	2"	5 3/4"	
A-701D	MENS RR			1	PNL,F,HM	3'-0"	8'-0"	1 3/4"	FRAM,001,HM1	2"	2"	5 3/4"	
A-702A	CLUB ROOM			2	PNL,FG,AL	6'-0"	7'-0"	1 3/4"	FRAM,NF,CW	0"	0"	4 3/4"	
A-702B	LOBBY			1	PNL,FG,AL	3'-0"	7'-0"	1 3/4"	FRAM,NF,CW	0"	0"	4 3/4"	
A-705	UNISEX RR			1	PNL,F,HM	3'-0"	8'-0"	1 3/4"	FRAM,001,HM1	2"	2"	5 3/4"	
A-706	UNISEX RR			1	PNL,F,HM	3'-0"	8'-0"	1 3/4"	FRAM,001,HM1	2"	2"	5 3/4"	
A-708	ELECTRICAL			1	PNL,F,HM	3'-0"	8'-0"	1 3/4"	FRAM,001,HM1	2"	2"	5 3/4"	
A-709	JAN			1	PNL,F,HM	3'-0"	8'-0"	1 3/4"	FRAM,001,HM1	2"	2"	5 3/4"	
A-710	UNISEX RR			1	PNL,F,HM	3'-0"	8'-0"	1 3/4"	FRAM,001,HM1	2"	2"	5 3/4"	
A-711	PILATES			1	PNL,FG,AL	3'-0"	8'-0"	1 3/4"	FRAM,001,AL1	2"	2"	5 3/4"	
A-714	UNISEX RR			1	PNL,F,HM	3'-0"	8'-0"	1 3/4"	FRAM,001,HM1	2"	2"	5 3/4"	
A-715	UNISEX RR			1	PNL,F,HM	3'-0"	8'-0"	1 3/4"	FRAM,001,HM1	2"	2"	5 3/4"	
A-716	UNISEX RR			1	PNL,F,HM	3'-0"	8'-0"	1 3/4"	FRAM,001,HM1	2"	2"	5 3/4"	
A-717	UNISEX RR			1	PNL,F,HM	3'-0"	8'-0"	1 3/4"	FRAM,001,HM1	2"	2"	5 3/4"	
A-718	SAVATYU			1	PNL,F,HM	3'-0"	8'-0"	1 3/4"	FRAM,001,HM1	2"	2"	5 3/4"	
A-719	TANNING			1	PNL,F,HM	3'-0"	8'-0"	1 3/4"	FRAM,001,HM1	2"	2"	5 3/4"	
A-720	RED LIGHT			1	PNL,FG,AL	3'-0"	8'-0"	1 3/4"	FRAM,001,AL1	2"	2"	5 3/4"	
A-721	YOGA			1	PNL,FG,AL	3'-0"	8'-0"	1 3/4"	FRAM,001,AL1	2"	2"	5 3/4"	
A-722	FITNESS			2	PNL,F,HM	6'-0"	7'-0"	1 3/4"	FRAM,001,HM1	2"	2"	4 3/4"	
A-723	UNISEX RR			1	PNL,F,HM	3'-0"	8'-0"	1 3/4"	FRAM,001,HM1	2"	2"	5 3/4"	
A-724	UNISEX RR			1	PNL,F,HM	3'-0"	8'-0"	1 3/4"	FRAM,001,HM1	2"	2"	5 3/4"	
A-727	ELEVATOR LOBBY			1	PNL,F,HM	2'-0"	3'-0"	1 3/4"	FRAM,001,HM1	2"	2"	5 3/4"	
54-06A	W STAIR 4	90	1	1	PNL,F,HM	3'-0"	7'-0"	1 3/4"	FRAM,001,HM1	2"	2"	1'-0 7/8"	
55-07	STAIR 5			1	PNL,F,HM	3'-0"	7'-0"	1 3/4"	FRAM,001,HM1	2"	2"	1'-0 7/8"	
55-07A	STAIR 6			1	PNL,F,HM	3'-0"	8'-0"	1 3/4"	FRAM,001,HM1	2"	2"	9 3/8"	
55-07B				1	PNL,F,HM	3'-0"	8'-0"	1 3/4"	FRAM,001,HM1	2"	2"	9 3/8"	

PROJECT #: 126011

DRAWN BY: Author

CHECKED BY: Checker

**NILES BOLTON
ASSOCIATES**

3060 Peachtree Rd. N.W.
Suite 600
Atlanta, GA 30305

T 404 365 7600

www.nilesbolton.com

[illegible]

This drawing, as an instrument of service, is and shall remain the property of the Architects and shall not be reproduced, published or used in any way without the permission of the Architect.

BURBANK DR - BATON ROUGE, LA

BATON ROUGE, LOUISIANA 70808
EAST BATON ROUGE PARISH

LV COLLECTIVE

SHEET TITLE:
DOOR SCHEDULE -
PARKING

SHEET NUMBER:

A8.02

10/1/2026 10:28:19 AM

NOT RELEASED FOR CONSTRUCTION