


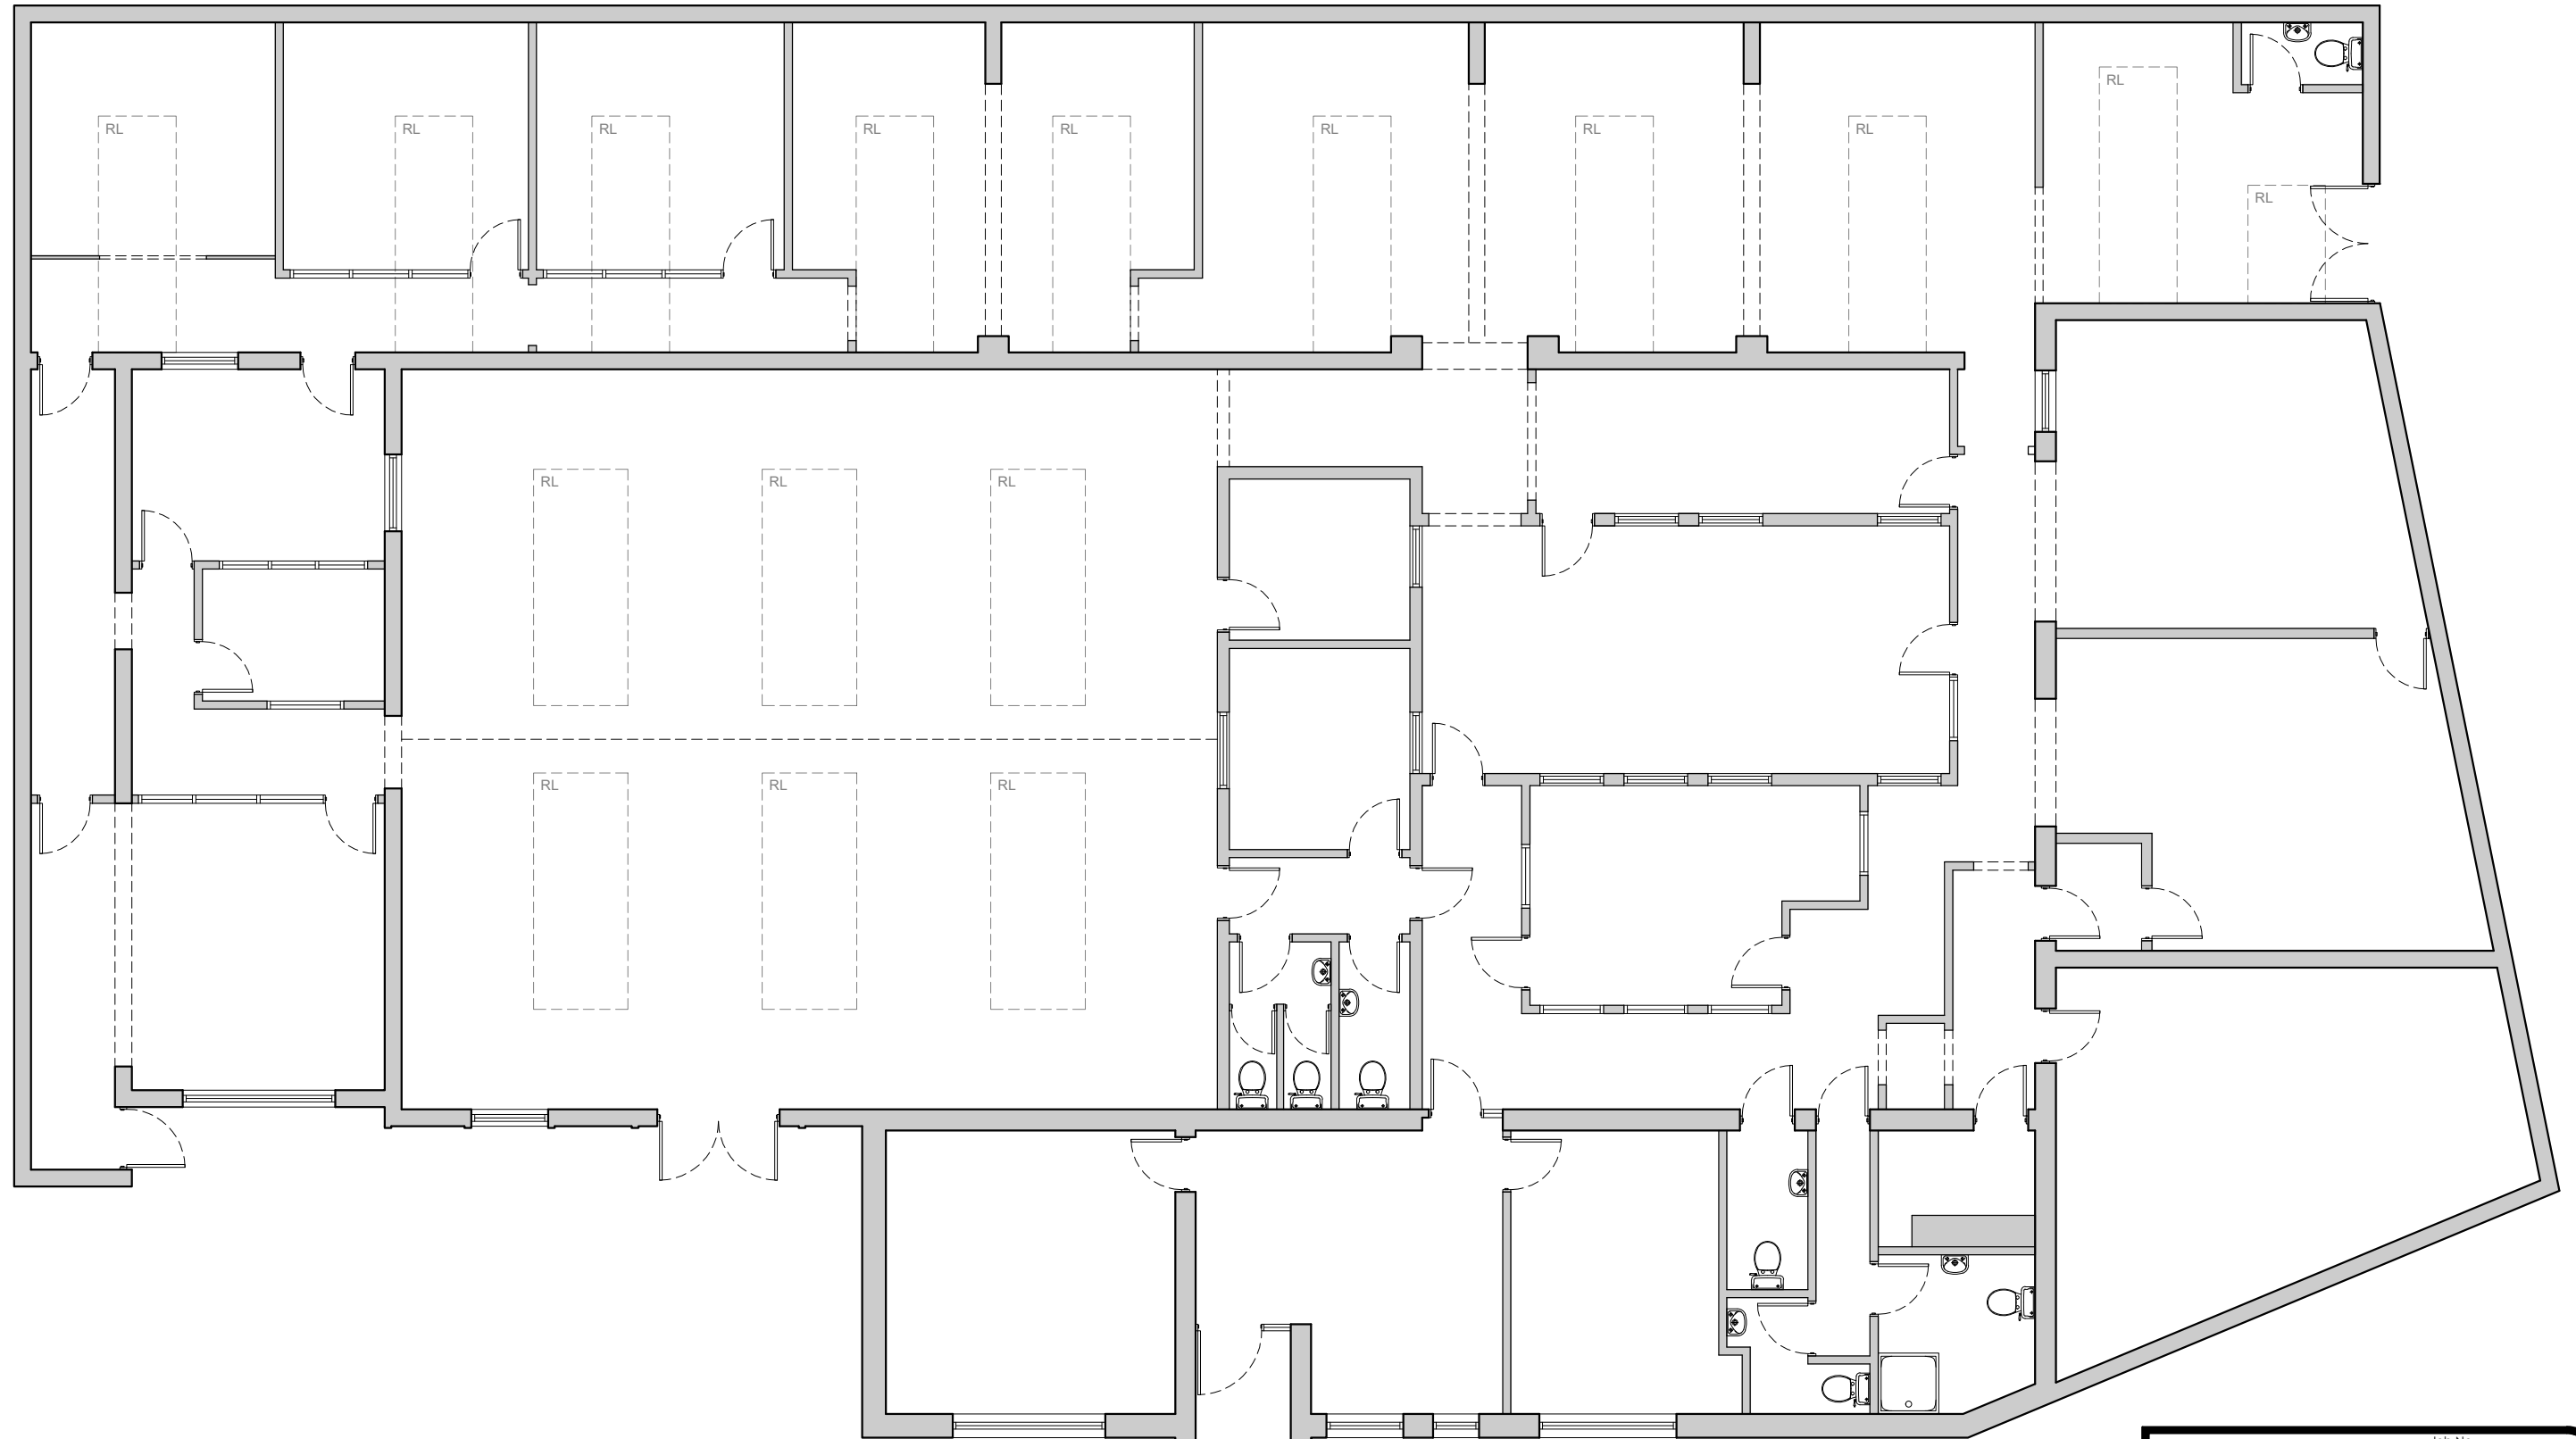

Existing Ground Floor Plan
Scale 1:50 @ A3

Former Principality House, Western Valley Rd, Rogerstone, Newport NP10 9DS		Job No. 26_030	Rev. AL(0)01
Title Existing Ground Floor Plan			
Date 25/09/2026	Drawn	Scale 1:50 @ A3	



Architects · Town planners
Environmental & Urban design

Unit 1A, Compass Business Park,
Pacific Road, Cardiff. CF24 5HL

www.c2architects.co.uk
tel: 029 20452100