





Existing Front Elevation
Scale 1:50 @ A3

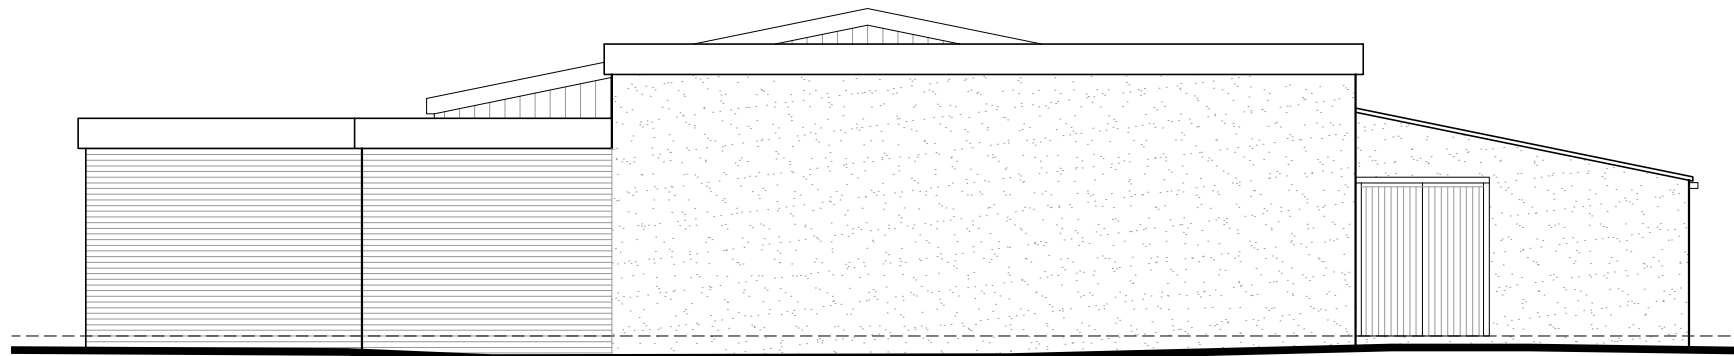

Existing Right H/S Elevation
Scale 1:50 @ A3

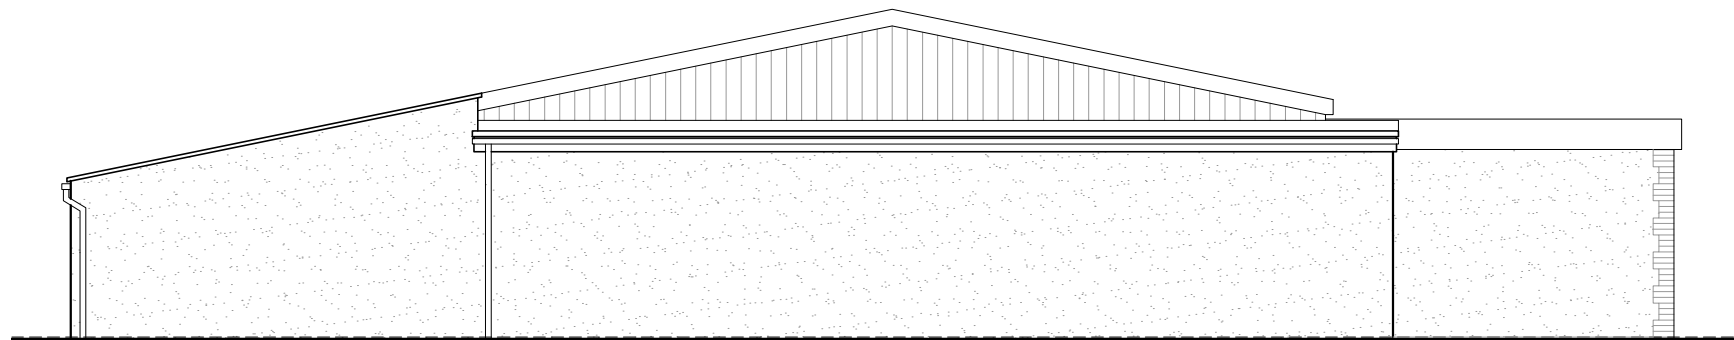

Existing Left H/S Elevation
Scale 1:50 @ A3

Former Principality House, Western Valley Rd, Rogerstone, Newport NP10 9DS		Job No. 26_030 Dwg No. AL(0)02	Rev. 1
Title Existing Elevations			
Date 25/09/2026	Drawn	Scale 1:50 @ A3	



CJ Architects · Town planners
Environmental & Urban design

Unit 1A, Compass Business Park,
Pacific Road, Cardiff. CF24 5HL

www.cjarchitects.co.uk
tel: 029 20452100