


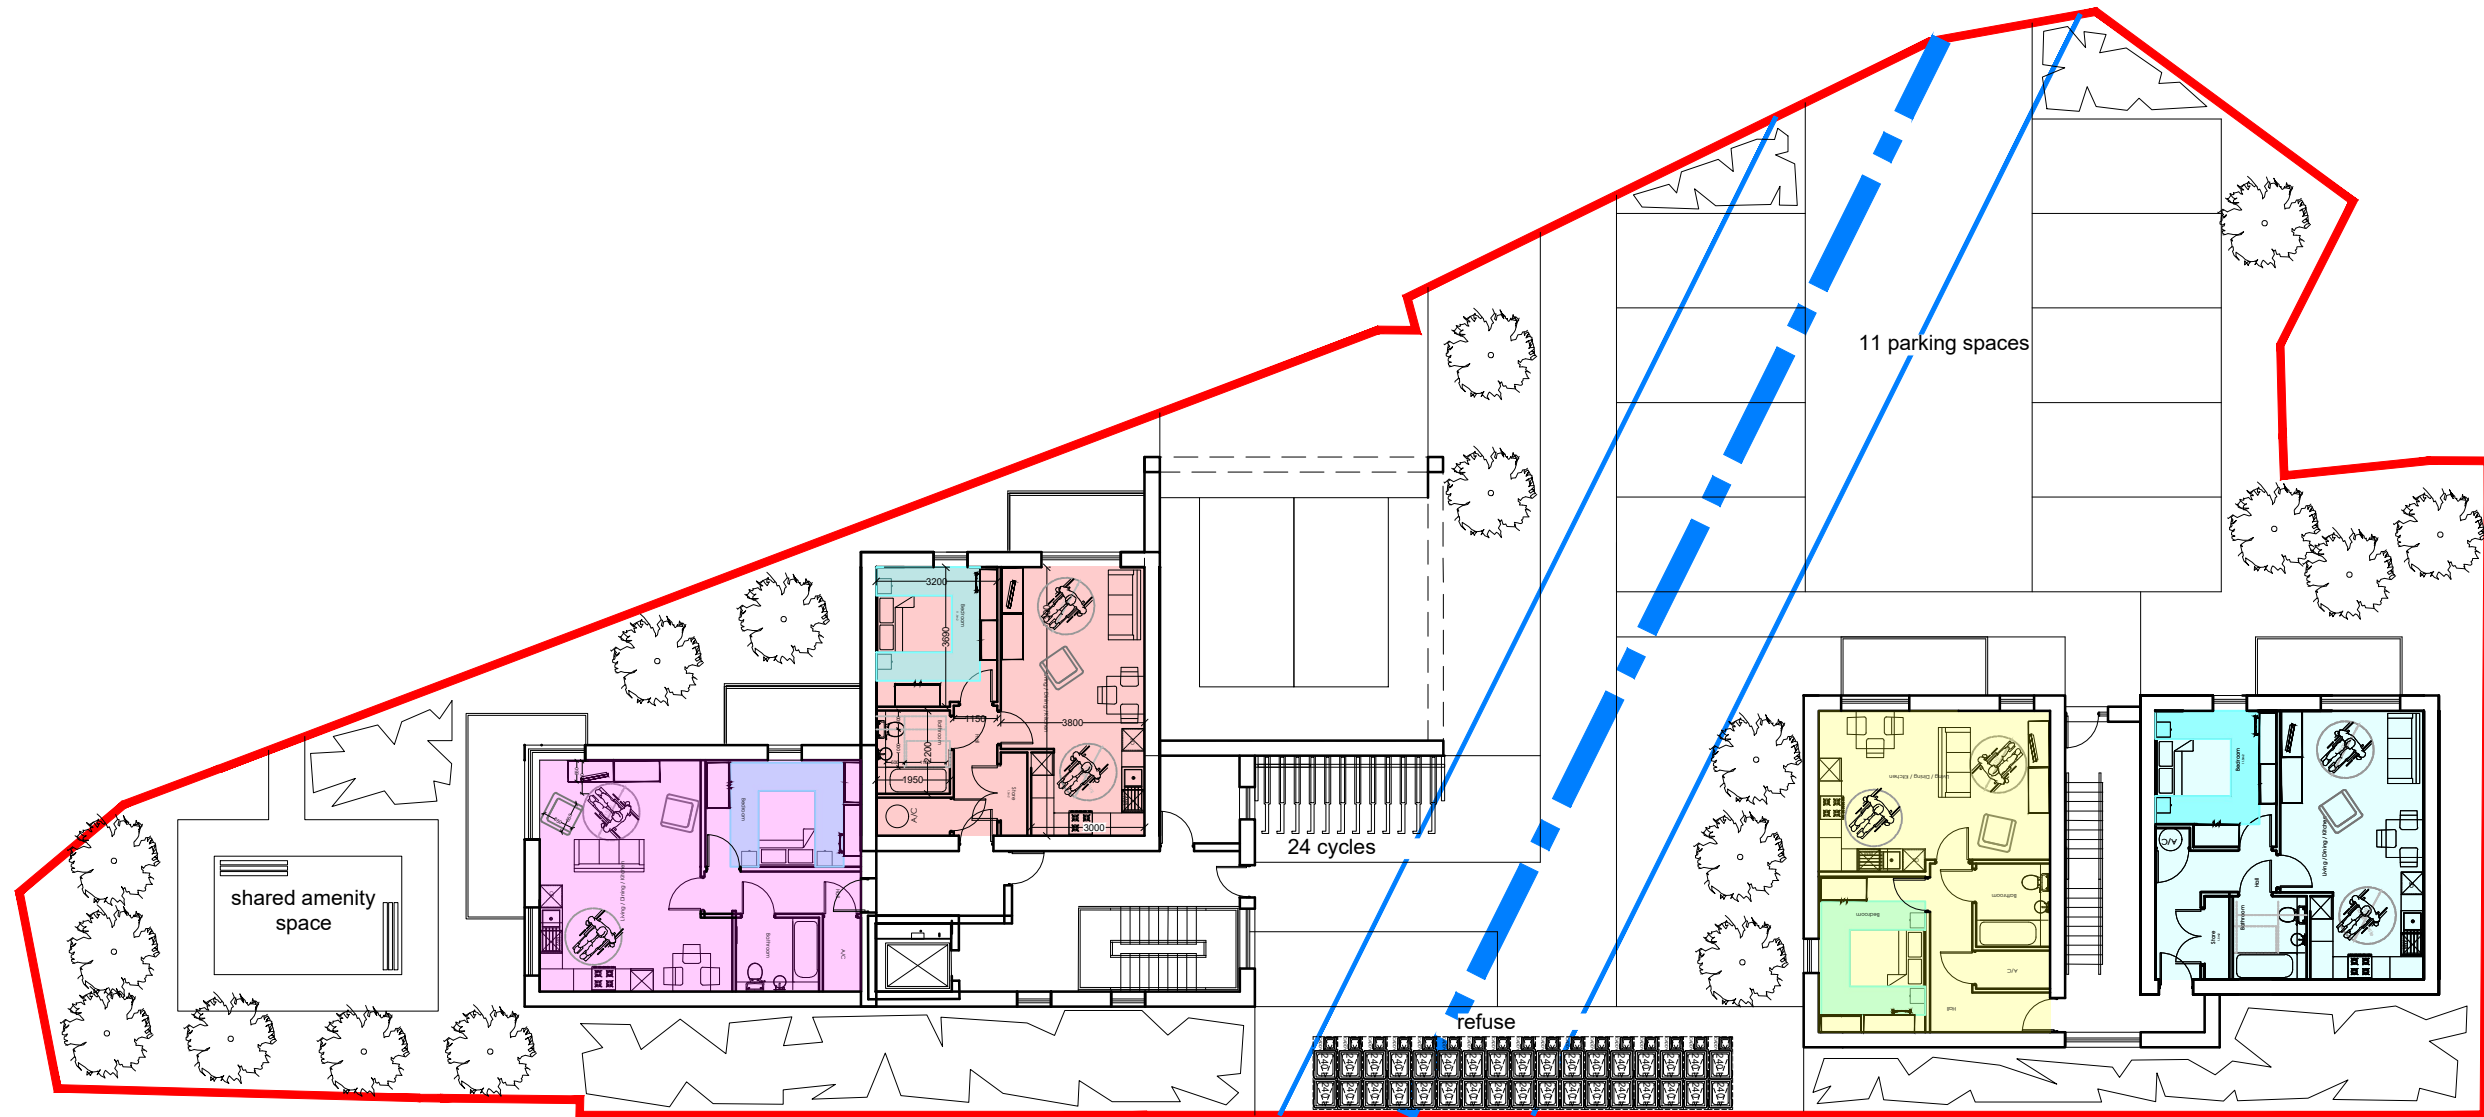

Ground Floor Plan

Former Principality House, Western Valley Rd, Rogerstone, Newport NP10 9DS		Job No. 26_030
Title Proposed Ground Floor Plan		Dwg No. AL(0)10
Date 13/04/2026	Drawn	Rev. F
Scale 1:200 @ A3		

C² Architects · Town planners
Environmental & Urban design

Unit 1A, Compass Business Park,
Pacific Road, Cardiff. CF24 5HL

www.c2architects.co.uk
tel: 029 20452100