



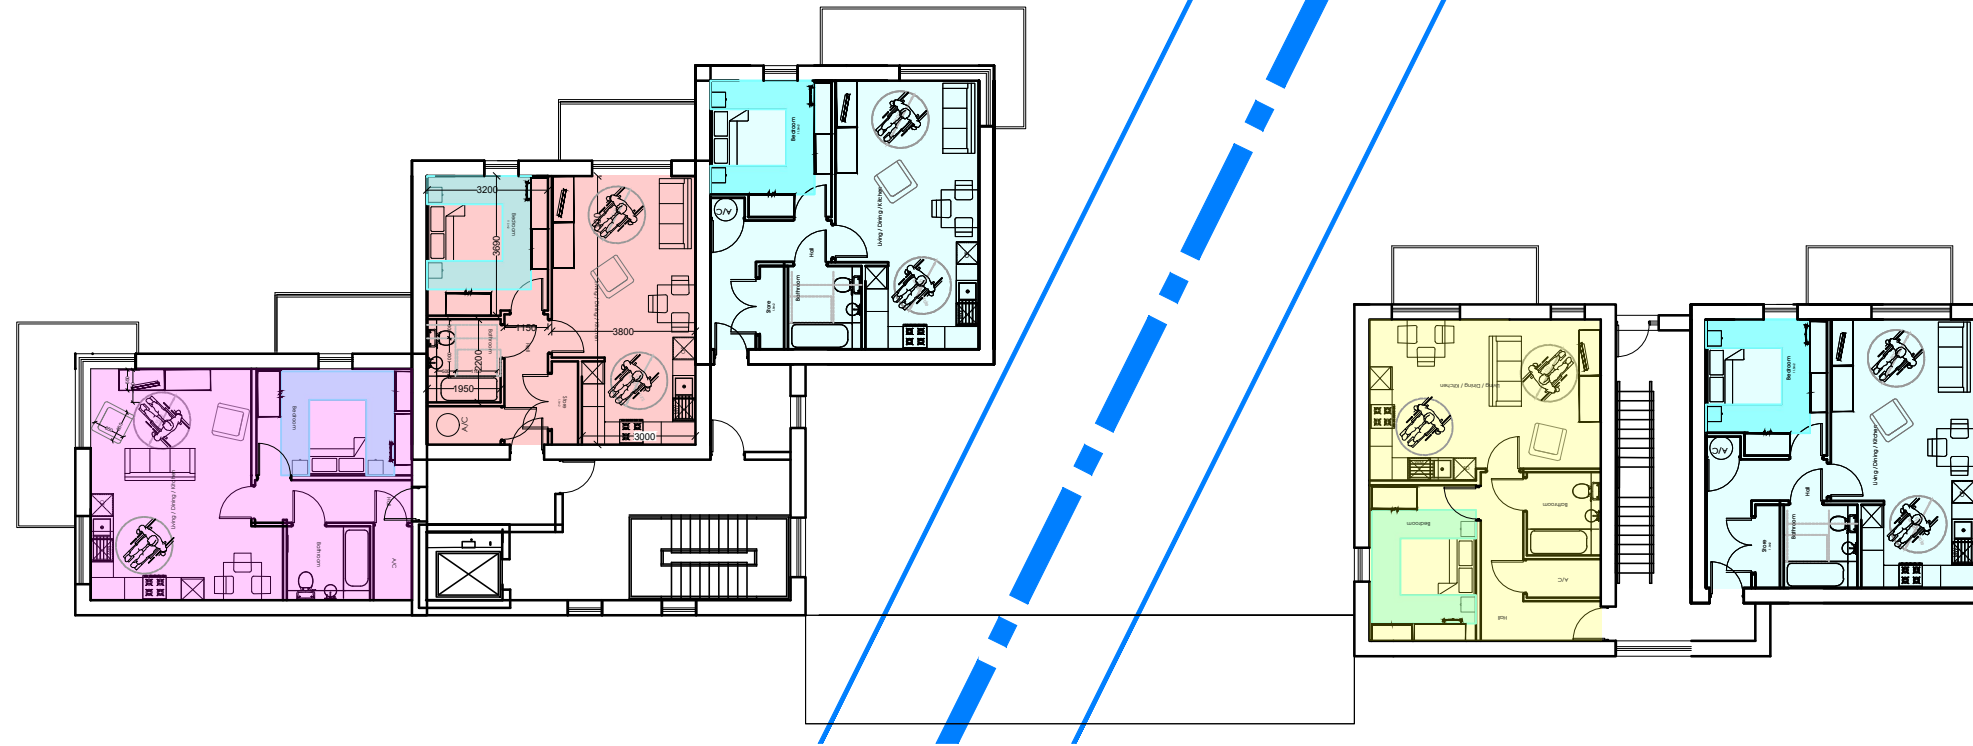

Second Floor Plan

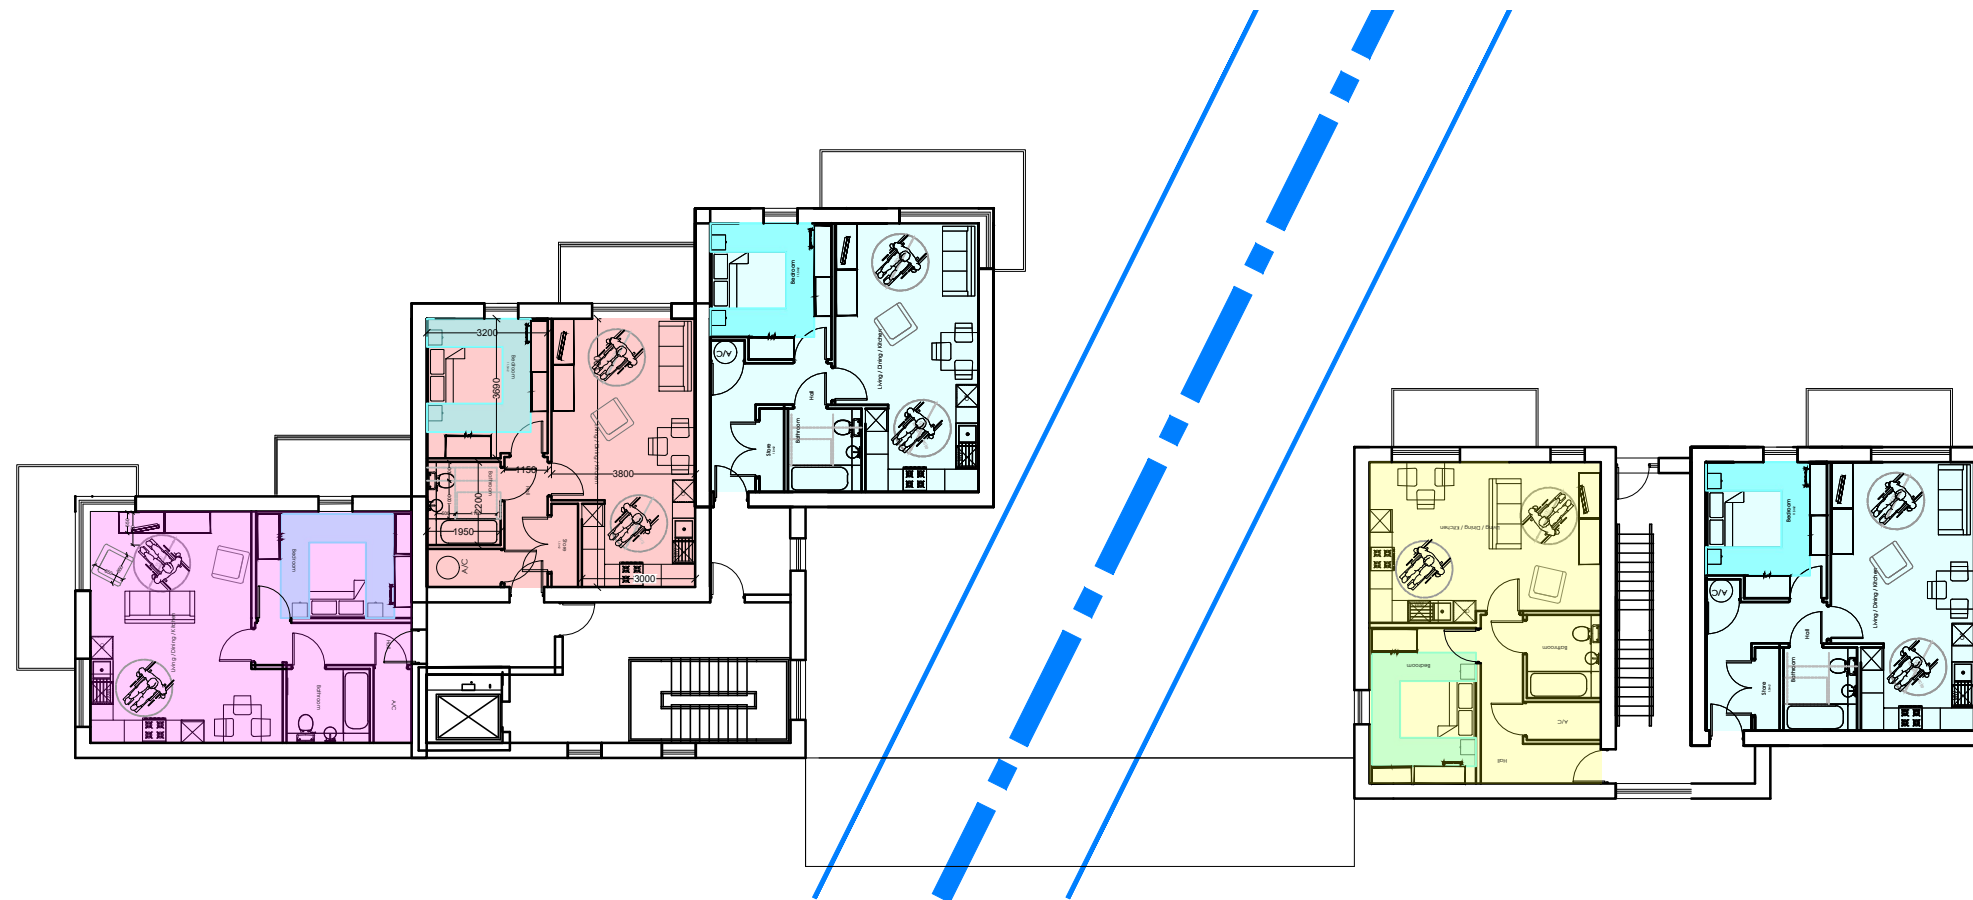

First Floor Plan

Former Principality House, Western Valley Rd, Rogerstone, Newport NP10 9DS		Job No. 26_030	Rev. D
Title Proposed First and Second Floor Plans			
Date 13/04/2026	Drawn	Scale 1:200 @ A3	

C² Architects · Town planners
Environmental & Urban design

Unit 1A, Compass Business Park,
Pacific Road, Cardiff. CF24 5HL

www.c2architects.co.uk
tel: 029 20452100