





Date	Drawn	Check	Description
13/04/2026	***	***	*****

Rev.
*

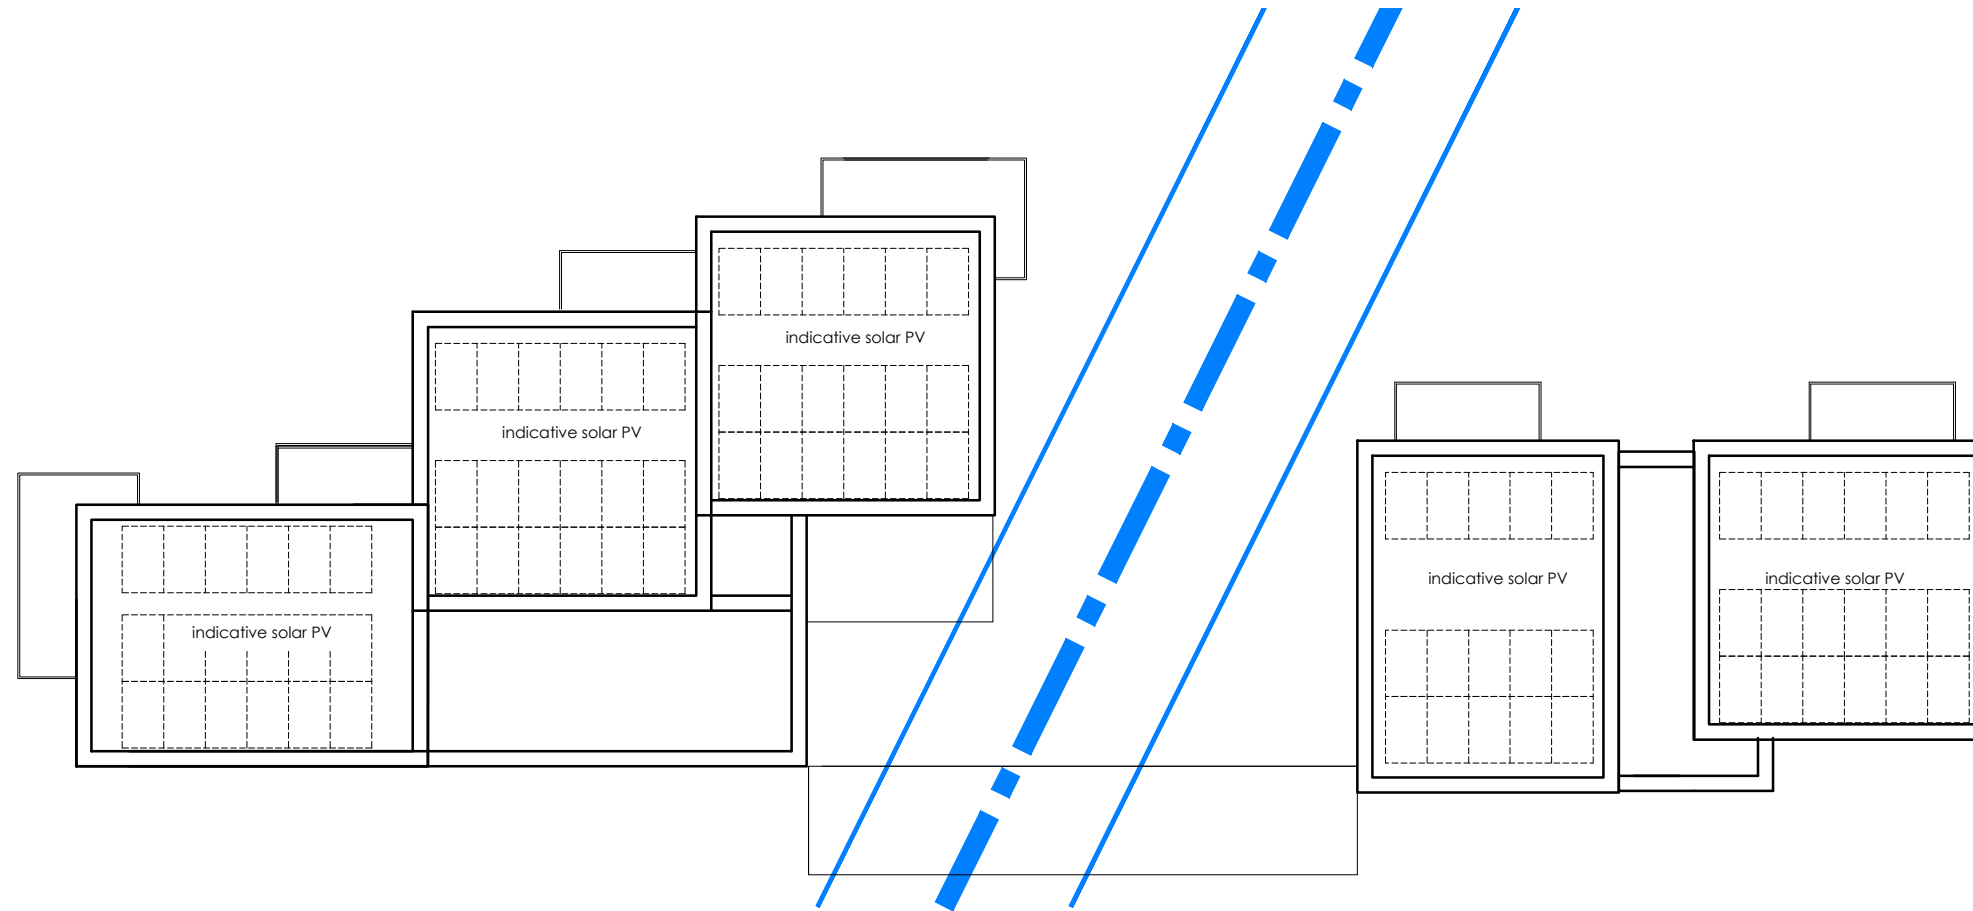

Roof Plan

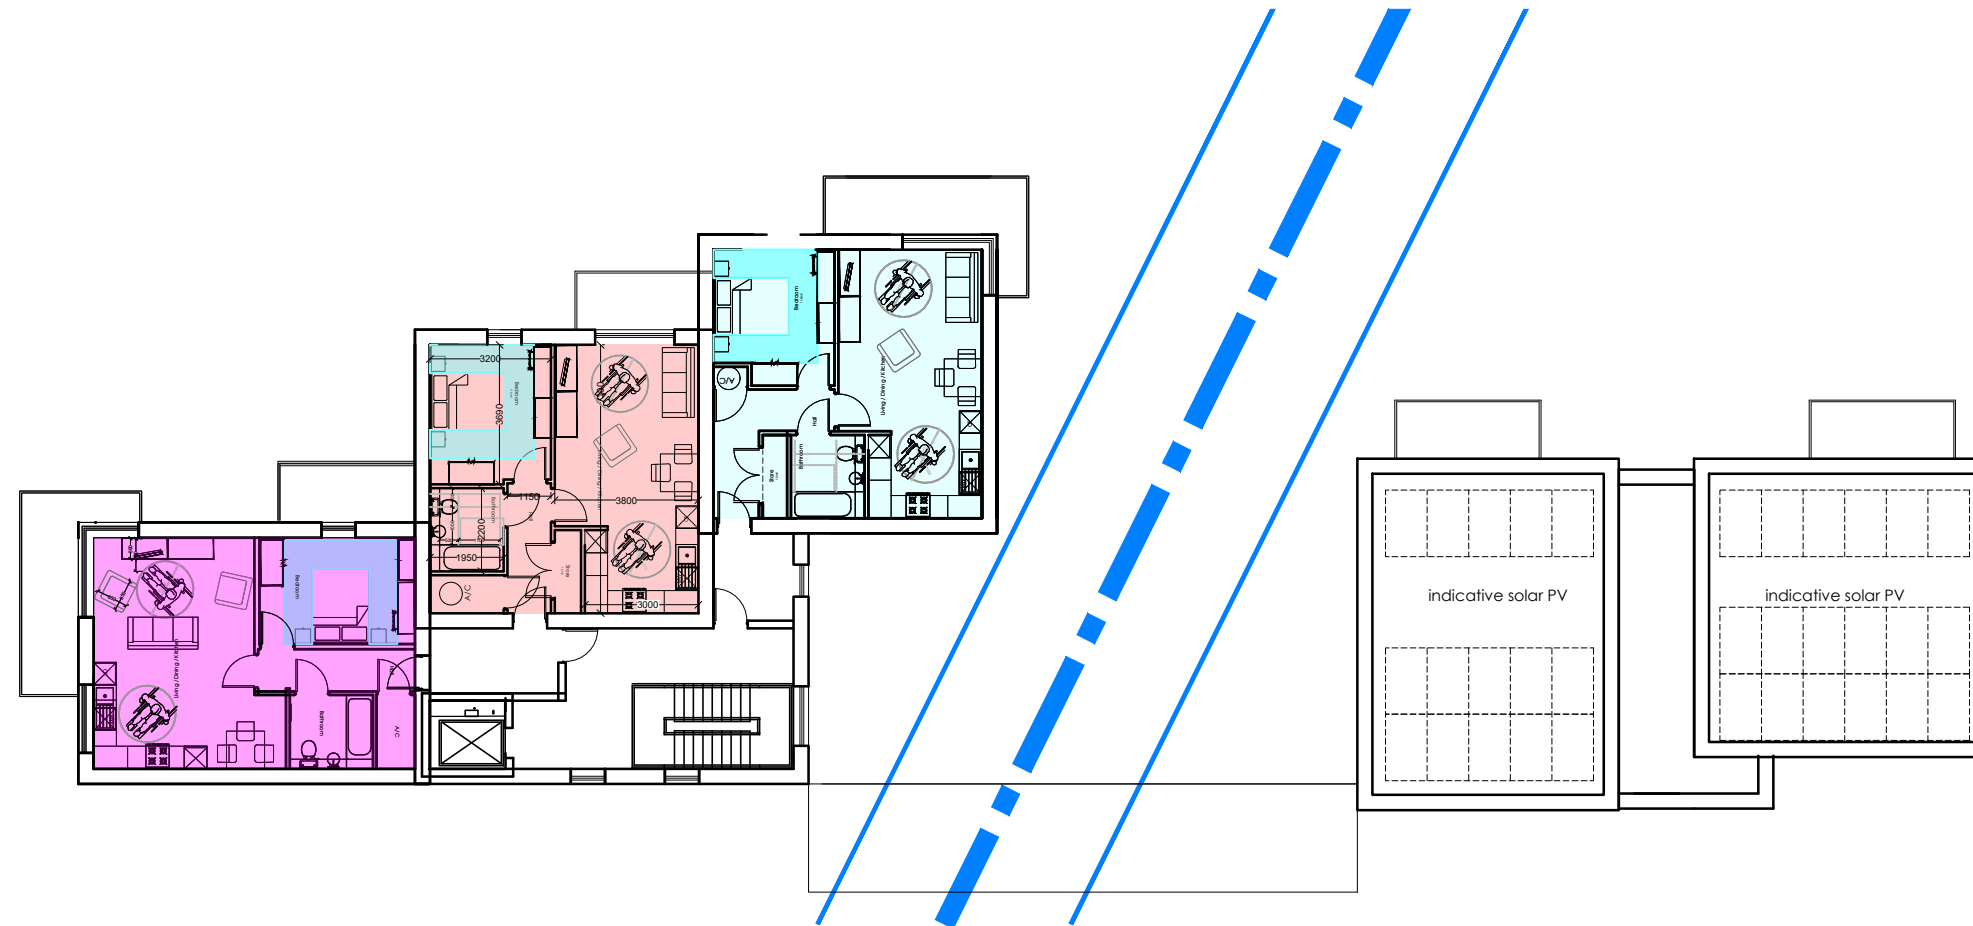

Third Floor Plan

Former Principality House, Western Valley Rd, Rogerstone, Newport NP10 9DS		Job No. 26_030	Rev. D
Title Proposed Third Floor and Roof Plans			
Date 13/04/2026	Drawn	Scale 1:200 @ A3	
		Architects · Town planners Environmental & Urban design	
Unit 1A, Compass Business Park, Pacific Road, Cardiff. CF24 5HL		www.c2architects.co.uk tel: 029 20452100	