



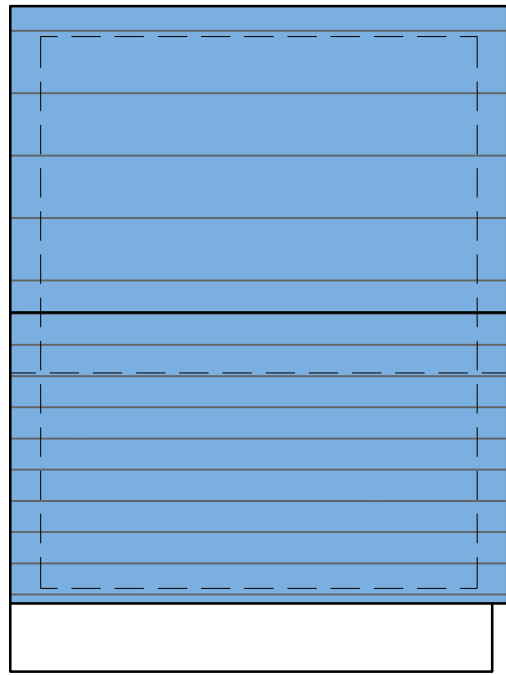


TYPE 'D' HOUSE


3 Bed, 5 Person
1130 sqft

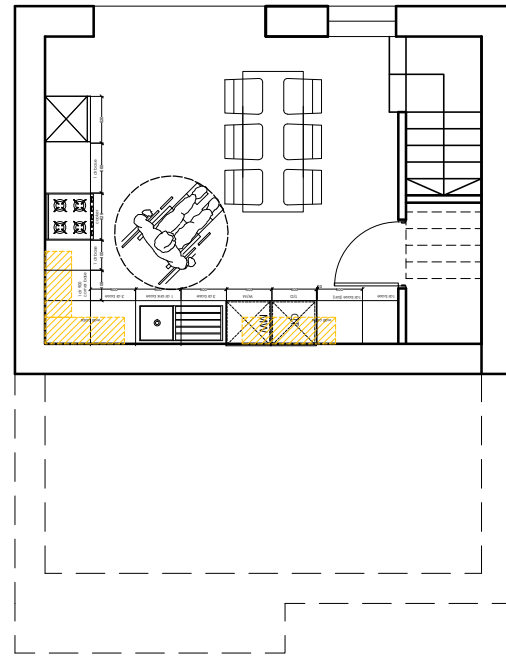


LOWER GROUND FLOOR PLAN
(23m2 / 245sq.ft.)

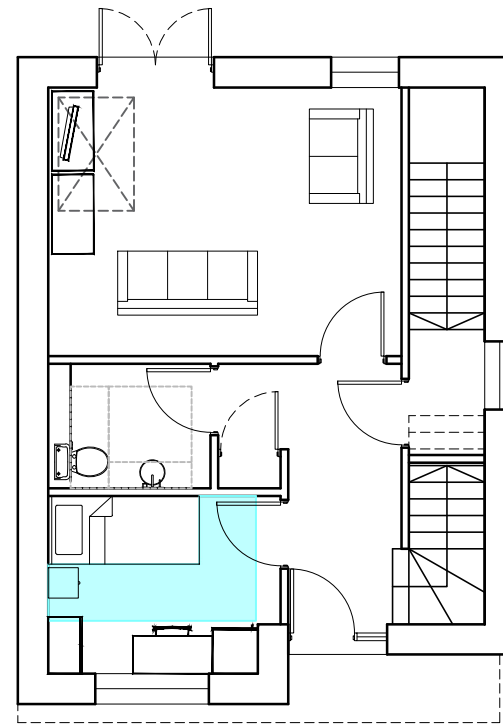


GROUND FLOOR PLAN
(42m2 / 450sq.ft.)

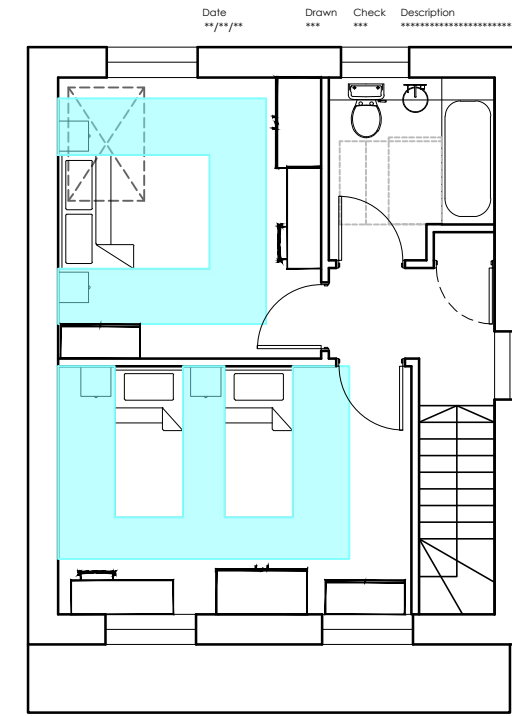

FIRST FLOOR PLAN
(40m2 / 430sq.ft.)

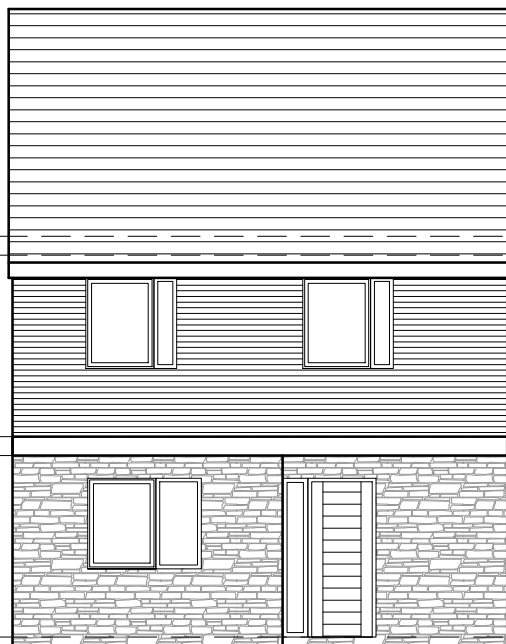

FRONT ELEVATION

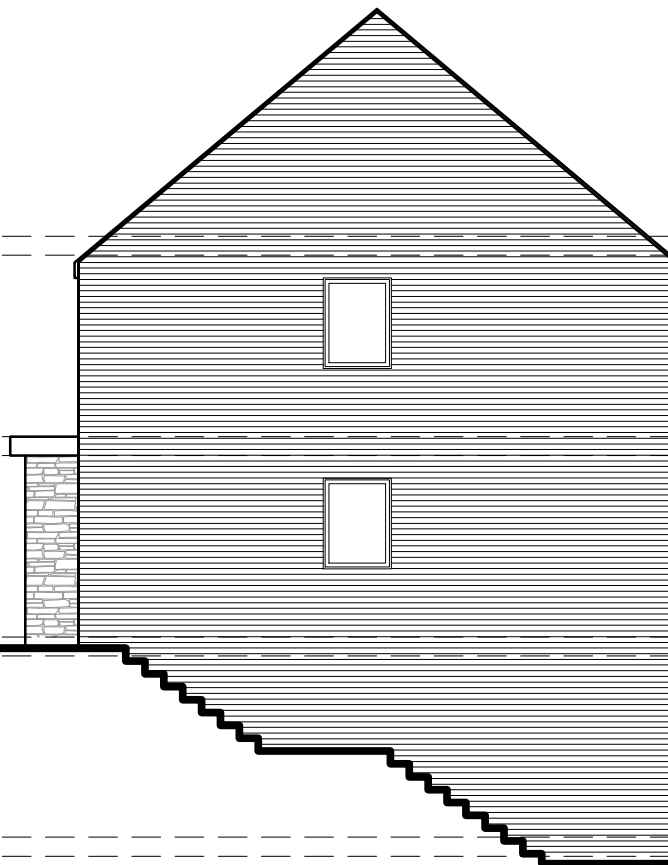

SIDE ELEVATION



REAR ELEVATION

Proposed Development Land off Pencoed Avenue Cefn Fforest		Job No. 26_038 Dwg No. AL(00)13
Title Proposed House Type D		
Date 23/07/26	Drawn ***	Scale 1:100 @ A3
 Architects · Town planners Environmental & Urban design		
Unit 1A, Compass Business Park, Pacific Road, Cardiff. CF24 5HL		www.c2architects.co.uk tel: 029 20452100