



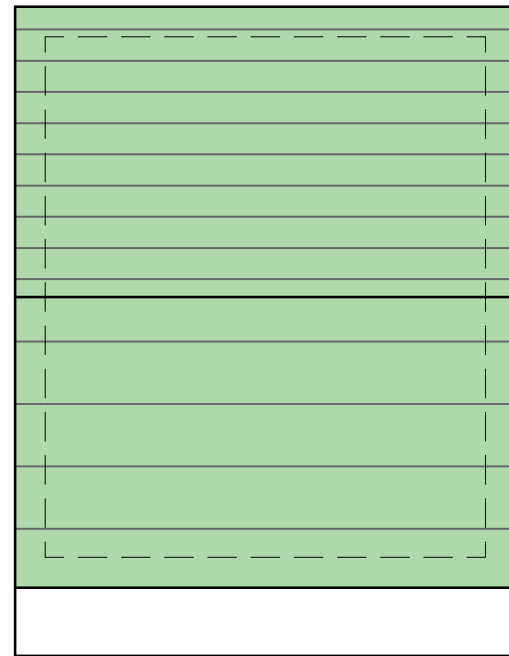


TYPE 'E' HOUSE


2 Bed, 4 Person
82m2/880qft

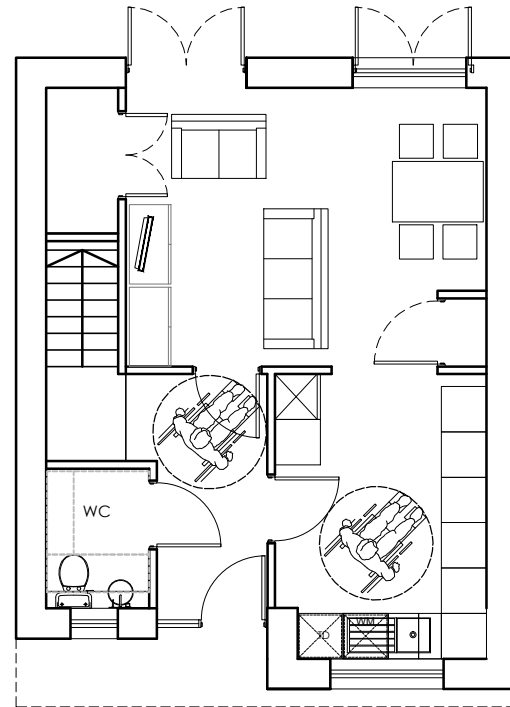

GROUND FLOOR PLAN (42m2 / 450sq.ft.)

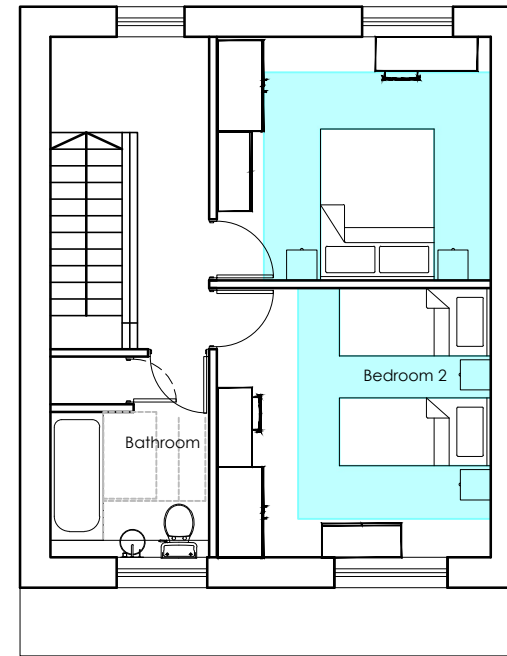


FIRST FLOOR PLAN (40m2 / 430sq.ft.)

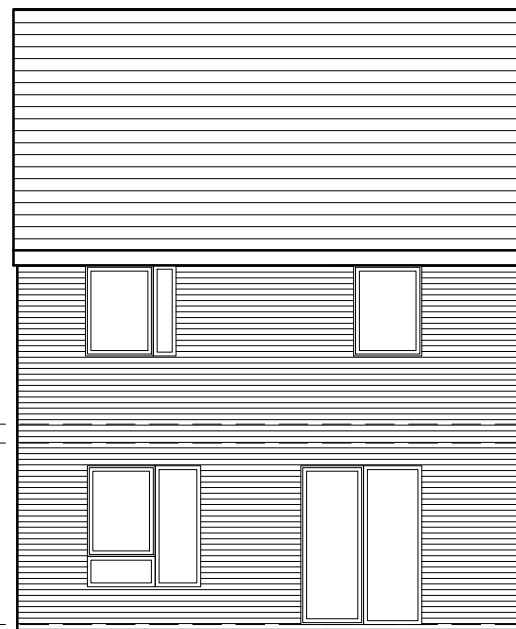

REAR ELEVATION



FRONT ELEVATION

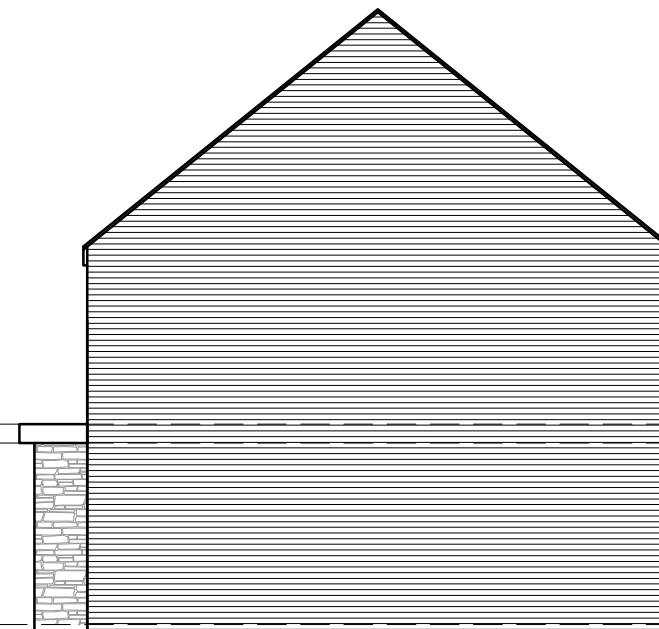

SIDE ELEVATION

Proposed Development Land off Pencoed Avenue Cefn Fforest		Job No. 26_038 Dwg No. AL(00)14	Rev. 1
Title Proposed House Type E			
Date 23/07/26	Drawn ***	Scale 1:100 @ A3	
		Architects · Town planners Environmental & Urban design	
Unit 1A, Compass Business Park, Pacific Road, Cardiff. CF24 5HL		www.c2architects.co.uk tel: 029 20452100	