



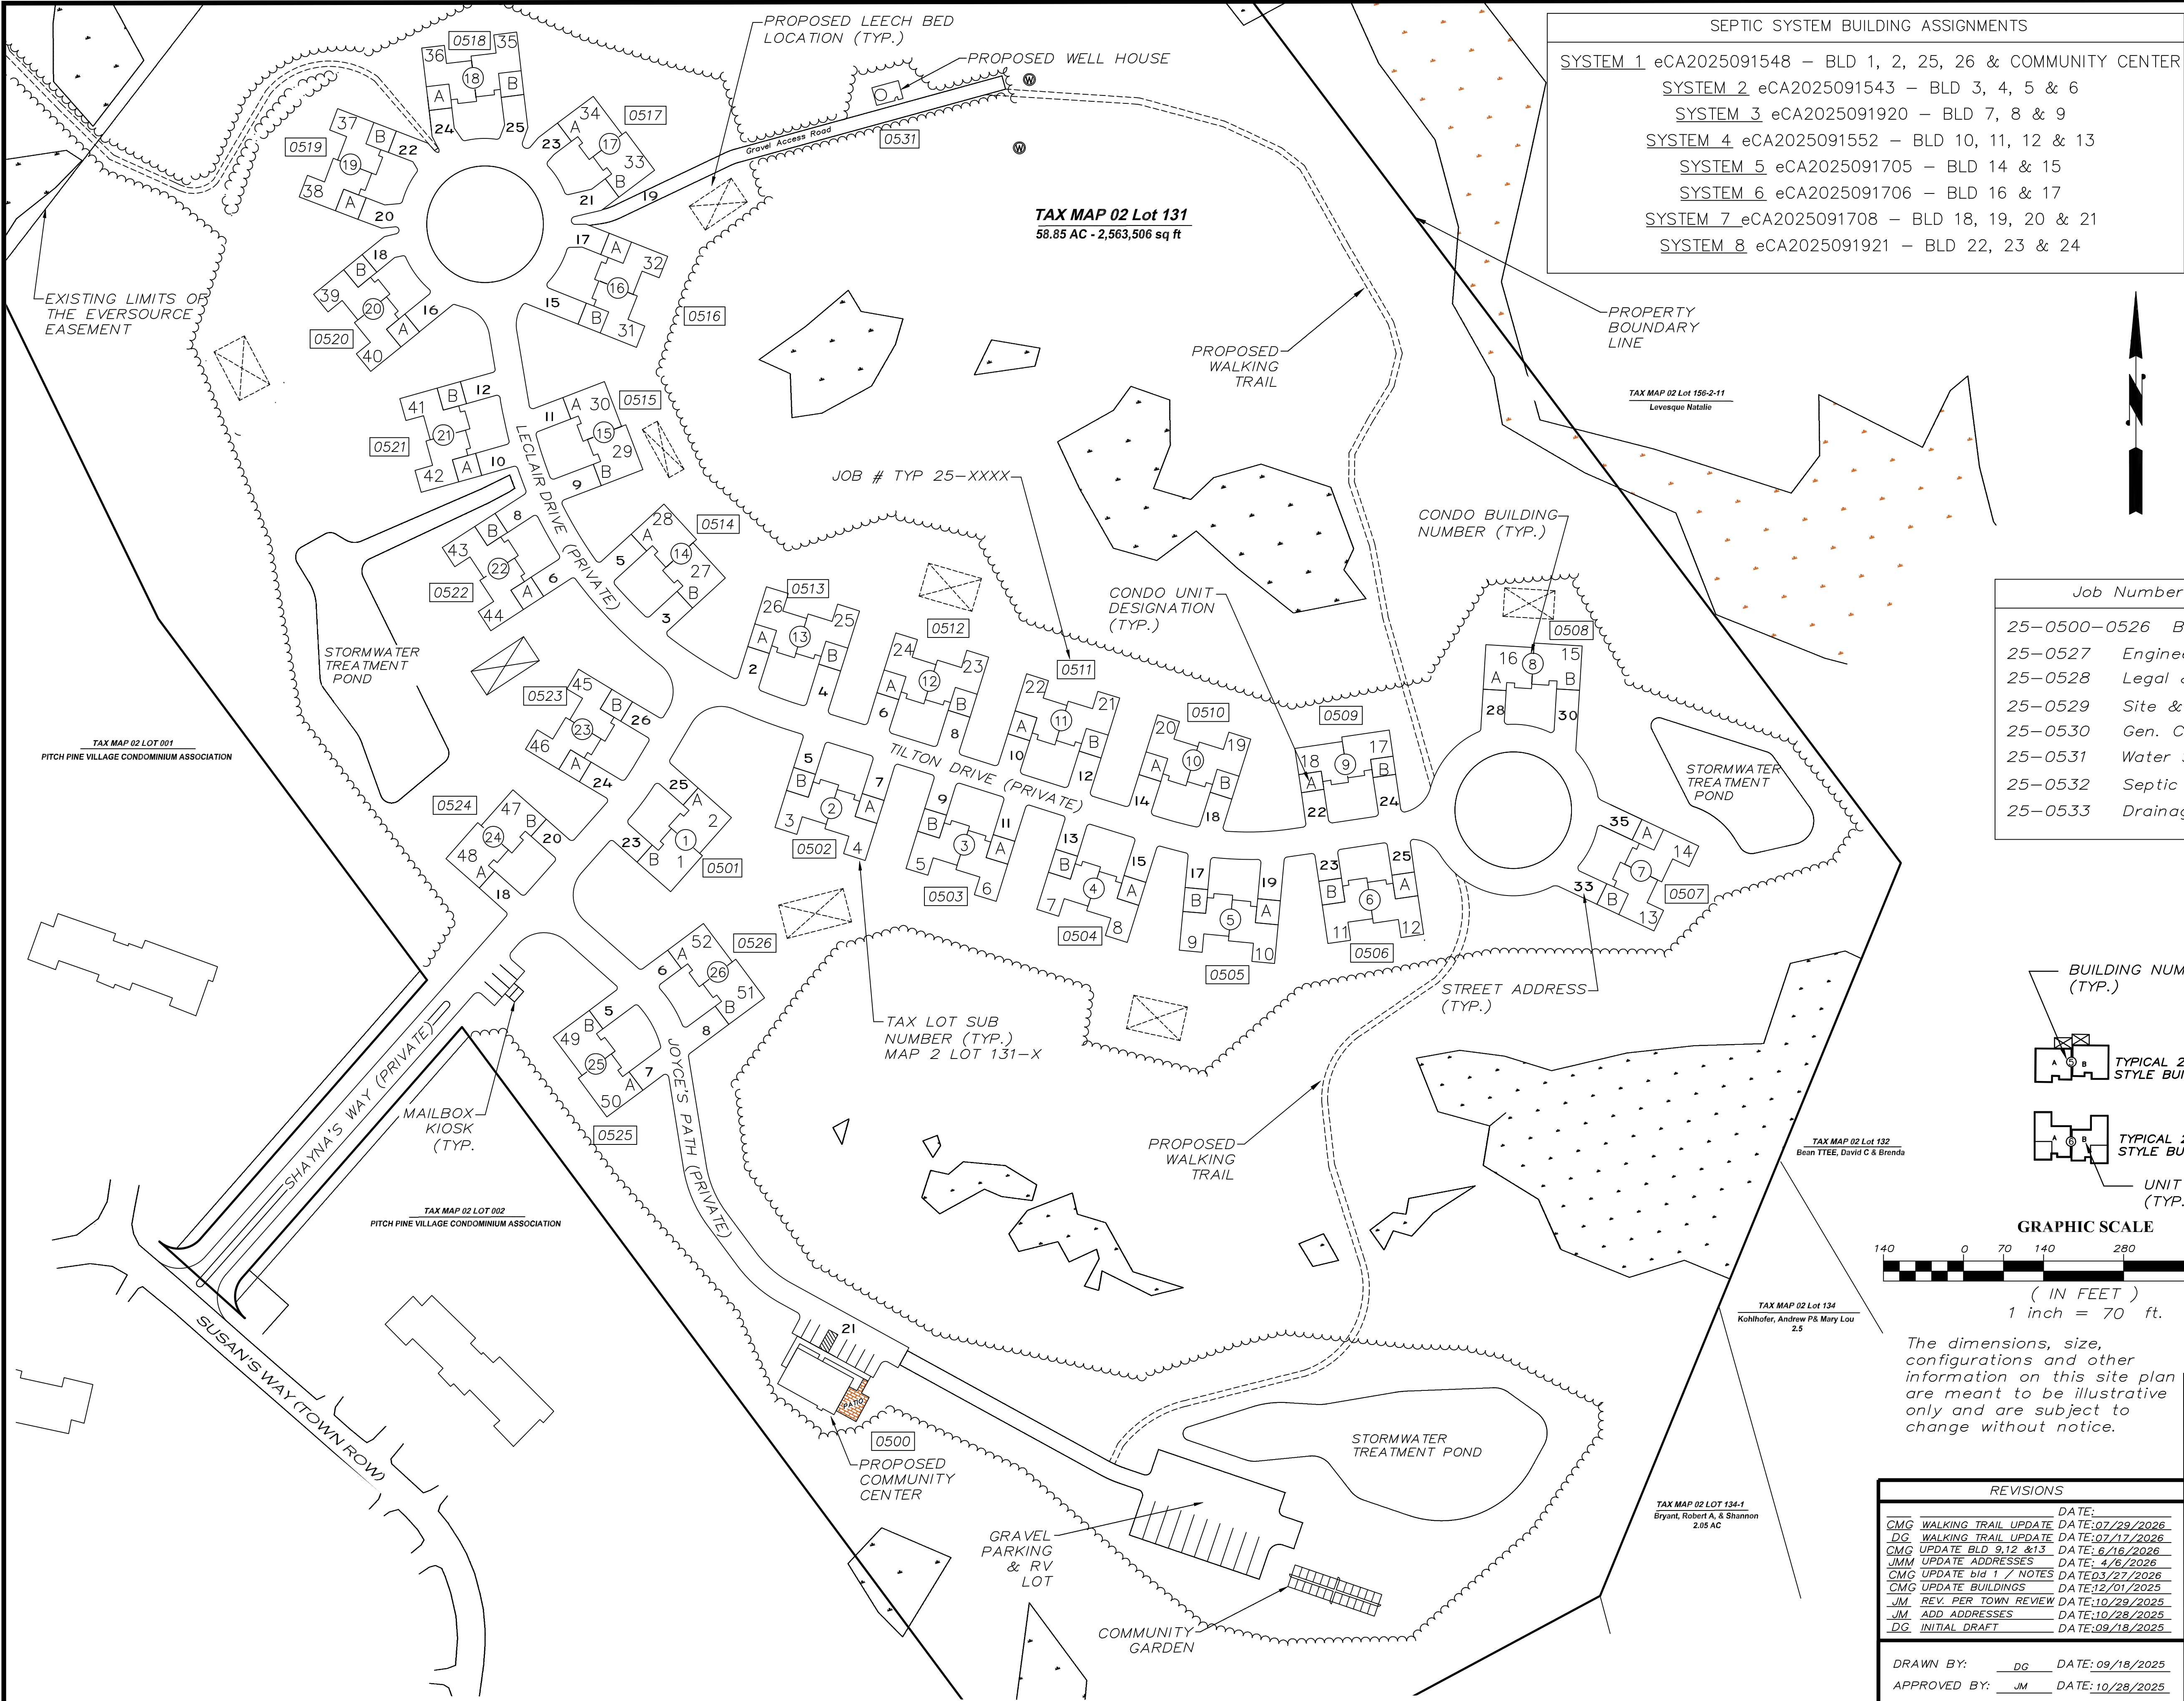


SEPTIC SYSTEM BUILDING ASSIGNMENTS	
SYSTEM 1	eCA2025091548 – BLD 1, 2, 25, 26 & COMMUNITY CENTER
SYSTEM 2	eCA2025091543 – BLD 3, 4, 5 & 6
SYSTEM 3	eCA2025091920 – BLD 7, 8 & 9
SYSTEM 4	eCA2025091552 – BLD 10, 11, 12 & 13
SYSTEM 5	eCA2025091705 – BLD 14 & 15
SYSTEM 6	eCA2025091706 – BLD 16 & 17
SYSTEM 7	eCA2025091708 – BLD 18, 19, 20 & 21
SYSTEM 8	eCA2025091921 – BLD 22, 23 & 24



Job Numbers	
25-0500-0526	Buildings
25-0527	Engineering
25-0528	Legal & Acct.
25-0529	Site & Roads
25-0530	Gen. Conditions
25-0531	Water System
25-0532	Septic Systems
25-0533	Drainage Ponds

ADDRESS CHART		
UNIT NUMBER	STREET ADDRESS	MAP & LOT
1A	25 SHAYNA'S WAY	TAX MAP 02 LOT 131-2
1B	23 SHAYNA'S WAY	TAX MAP 02 LOT 131-1
2A	7 TILTON DRIVE	TAX MAP 02 LOT 131-4
2B	5 TILTON DRIVE	TAX MAP 02 LOT 131-3
3A	11 TILTON DRIVE	TAX MAP 02 LOT 131-6
3B	9 TILTON DRIVE	TAX MAP 02 LOT 131-5
4A	15 TILTON DRIVE	TAX MAP 02 LOT 131-8
4B	13 TILTON DRIVE	TAX MAP 02 LOT 131-7
5A	19 TILTON DRIVE	TAX MAP 02 LOT 131-10
5B	17 TILTON DRIVE	TAX MAP 02 LOT 131-9
6A	25 TILTON DRIVE	TAX MAP 02 LOT 131-12
6B	23 TILTON DRIVE	TAX MAP 02 LOT 131-11
7A	35 TILTON DRIVE	TAX MAP 02 LOT 131-14
7B	33 TILTON DRIVE	TAX MAP 02 LOT 131-13
8A	28 TILTON DRIVE	TAX MAP 02 LOT 131-16
8B	30 TILTON DRIVE	TAX MAP 02 LOT 131-15
9A	22 TILTON DRIVE	TAX MAP 02 LOT 131-18
9B	24 TILTON DRIVE	TAX MAP 02 LOT 131-17
10A	14 TILTON DRIVE	TAX MAP 02 LOT 131-20
10B	18 TILTON DRIVE	TAX MAP 02 LOT 131-19
11A	10 TILTON DRIVE	TAX MAP 02 LOT 131-23
11B	12 TILTON DRIVE	TAX MAP 02 LOT 131-21
12A	6 TILTON DRIVE	TAX MAP 02 LOT 131-24
12B	8 TILTON DRIVE	TAX MAP 02 LOT 131-23
13A	2 TILTON DRIVE	TAX MAP 02 LOT 131-26
13B	4 TILTON DRIVE	TAX MAP 02 LOT 131-25
14A	5 LECLAIR DRIVE	TAX MAP 02 LOT 131-28
14B	3 LECLAIR DRIVE	TAX MAP 02 LOT 131-27
15A	11 LECLAIR DRIVE	TAX MAP 02 LOT 131-30
15B	9 LECLAIR DRIVE	TAX MAP 02 LOT 131-29
16A	17 LECLAIR DRIVE	TAX MAP 02 LOT 131-32
16B	15 LECLAIR DRIVE	TAX MAP 02 LOT 131-31
17A	23 LECLAIR DRIVE	TAX MAP 02 LOT 131-34
17B	21 LECLAIR DRIVE	TAX MAP 02 LOT 131-33
18A	24 LECLAIR DRIVE	TAX MAP 02 LOT 131-36
18B	25 LECLAIR DRIVE	TAX MAP 02 LOT 131-35
19A	20 LECLAIR DRIVE	TAX MAP 02 LOT 131-38
19B	22 LECLAIR DRIVE	TAX MAP 02 LOT 131-37
20A	16 LECLAIR DRIVE	TAX MAP 02 LOT 131-40
20B	18 LECLAIR DRIVE	TAX MAP 02 LOT 131-39
21A	10 LECLAIR DRIVE	TAX MAP 02 LOT 131-42
21B	12 LECLAIR DRIVE	TAX MAP 02 LOT 131-41
22A	6 LECLAIR DRIVE	TAX MAP 02 LOT 131-44
22B	8 LECLAIR DRIVE	TAX MAP 02 LOT 131-43
23A	24 SHAYNA'S WAY	TAX MAP 02 LOT 131-46
23B	26 SHAYNA'S WAY	TAX MAP 02 LOT 131-45
24A	18 SHAYNA'S WAY	TAX MAP 02 LOT 131-48
24B	20 SHAYNA'S WAY	TAX MAP 02 LOT 131-47
25A	7 JOYCE'S PATH	TAX MAP 02 LOT 131-50
25B	5 JOYCE'S PATH	TAX MAP 02 LOT 131-49
26A	6 JOYCE'S PATH	TAX MAP 02 LOT 131-52
26B	8 JOYCE'S PATH	TAX MAP 02 LOT 131-51
COMMUNITY CENTER	21 JOYCE'S PATH	TAX MAP 02 LOT 131
WELL HOUSE	19 LECLAIR DRIVE	TAX MAP 02 LOT 131

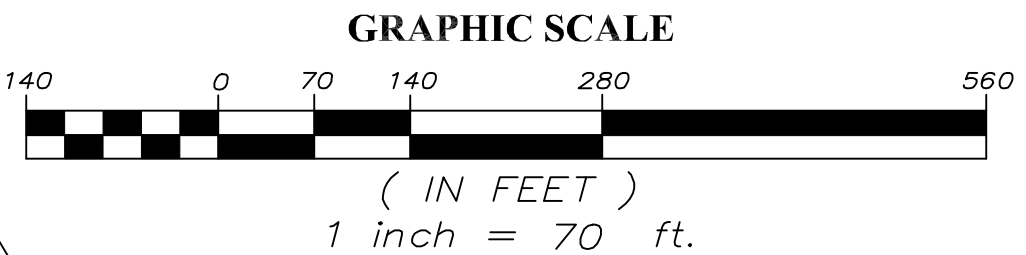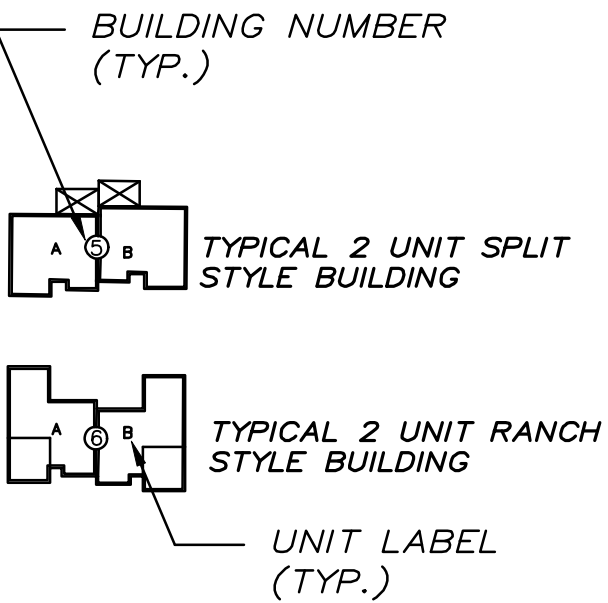

The dimensions, size, configurations and other information on this site plan are meant to be illustrative only and are subject to change without notice.

REVISIONS	
DATE:	
CMG WALKING TRAIL UPDATE	DATE:07/29/2026
DG WALKING TRAIL UPDATE	DATE:07/17/2026
CMG UPDATE BLD 9,12 &13	DATE:8/16/2026
JMM UPDATE ADDRESSES	DATE: 4/6/2026
CMG UPDATE bid 1 / NOTES	DATE:03/27/2026
CMG UPDATE BUILDINGS	DATE:12/01/2025
JM REV. PER TOWN REVIEW	DATE:10/29/2025
JM ADD ADDRESSES	DATE:10/28/2025
DG INITIAL DRAFT	DATE:09/18/2025

DRAWN BY:	DG	DATE:	09/18/2025
APPROVED BY:	JM	DATE:	10/28/2025

ADDRESS AND JOB NUMBER PLAN

OF

COPY HOLD MILL EST. CONDOMINIUM

A 52 UNIT 55+ RESIDENTIAL CONDOMINIUM DEVELOPMENT

TAX MAP 02 LOTS 131

IN

ROCKINGHAM COUNTY

FREEMONT, NEW HAMPSHIRE

AS DRAWN FOR

CENTERVIEW HOLLOW LAND COMPANY, LLC

54 SAWYER AVE

ATKINSON, NH 03811

SCALE: 1" = 70'

DATE: 09/18/2025

PREPARED BY:

54 SAWYER AVE. ATKINSON, NH TEL. (603) 362-5333 FAX (603) 362-4936

SHEET 1 OF 1