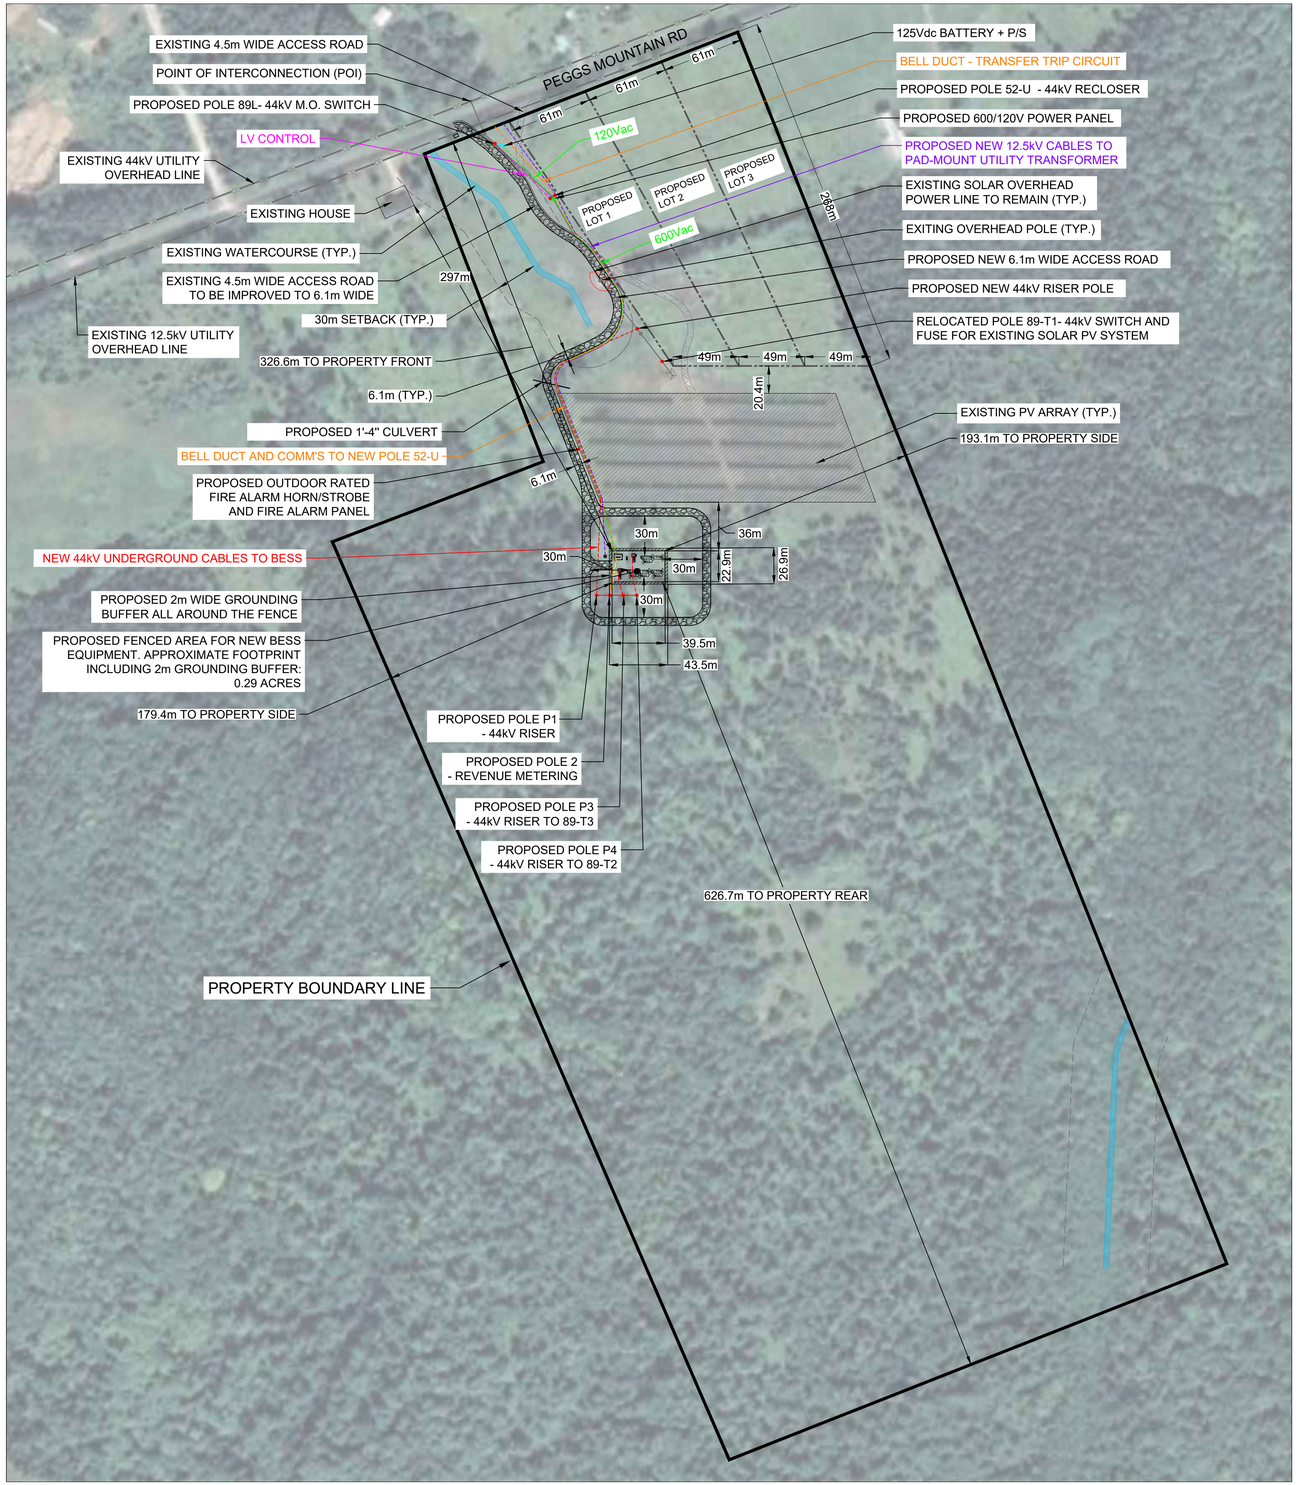

1 E100 KEY PLAN
SCALE: 1:2100

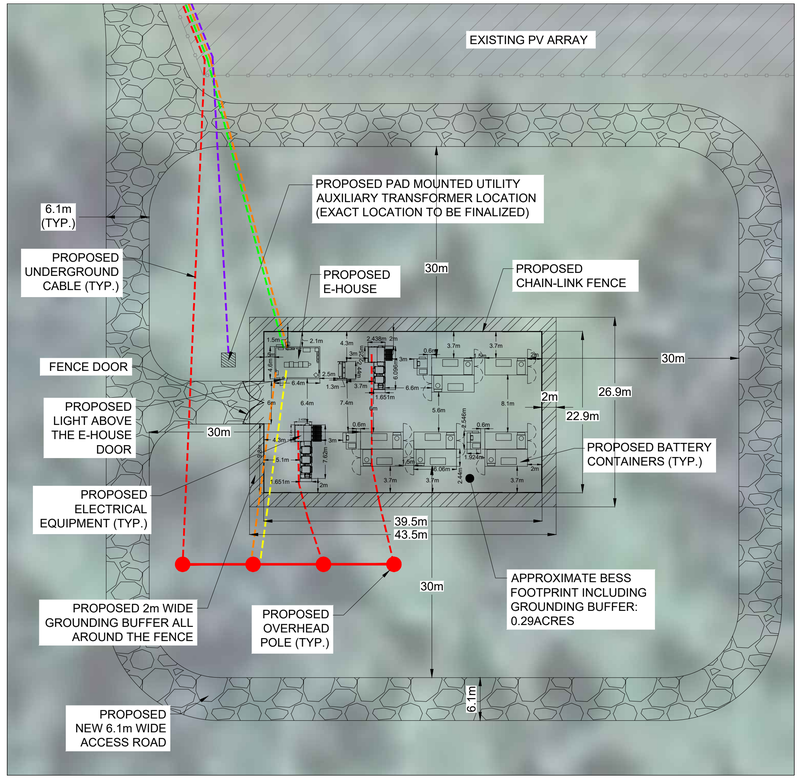

2 E100 EQUIPMENT LAYOUT
SCALE: 1:400

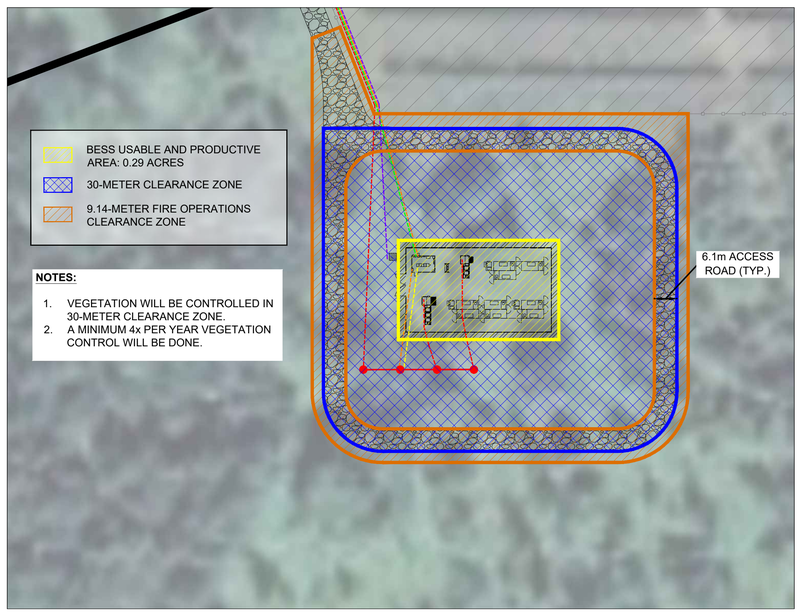

3 E100 BESS AND CLEARANCE ZONES
N.T.S.

RECEIVED
JANUARY 14, 2026
TOWNSHIP OF ARMOUR

SOLARBANK

Suite 803, 505 Consumer Road,
North York M2J 4V8
T: 416 494 9559
www.solarbankcorp.com

ISSUE STAGE:
REVIEW

THIS DRAWING IS AN INSTRUMENT OF SERVICE, IS PROVIDED BY AND IS THE PROPERTY OF ABUNDANT SOLAR ENERGY INC. THIS DRAWING CANNOT BE MODIFIED AND/OR REPRODUCED WITHOUT THE CONSENT OF THIS OFFICE

ENGINEER'S SEAL

FOR PRELIMINARY ONLY
AND NOT FOR CONSTRUCTION

REV#	DESCRIPTION	DATE	D.B.	C.B.
08	ISSUED FOR PERMIT	2025-10-15	S.Z.	
07	ISSUED FOR HONI REVIEW	2025-07-29	S.Z.	S.X.
06	ISSUED FOR PERMIT	2024-11-28	S.Z.	H.R.
05	ISSUED FOR REVIEW	2024-11-14	S.Z.	H.R.
04	ISSUED FOR REVIEW	2024-03-04	S.Z.	M.S.
03	ISSUED FOR REVIEW	2024-02-21	S.Z.	M.S.
02	ISSUED FOR REVIEW	2024-01-16	S.Z.	S.X.
01	ISSUED FOR CONSENT APPLICATION	2023-12-21	S.Z.	S.X.
00	ISSUED FOR CIA	2023-07-28	S.Z.	S.X.

DRAWING NAME:
SITE PLAN

DRAWN BY: S.Z.
CHECKED BY:
SCALE: AS NOTED
DATE: 2025-10-15

PROJECT ADDRESS:
903
219 PEGGS MOUNTAIN ROAD,
ARMOUR, ONTARIO, P0A 1C0

PROJECT NO::
E-LT1-903

DRAWING NO: E-1
REV. NO: 08