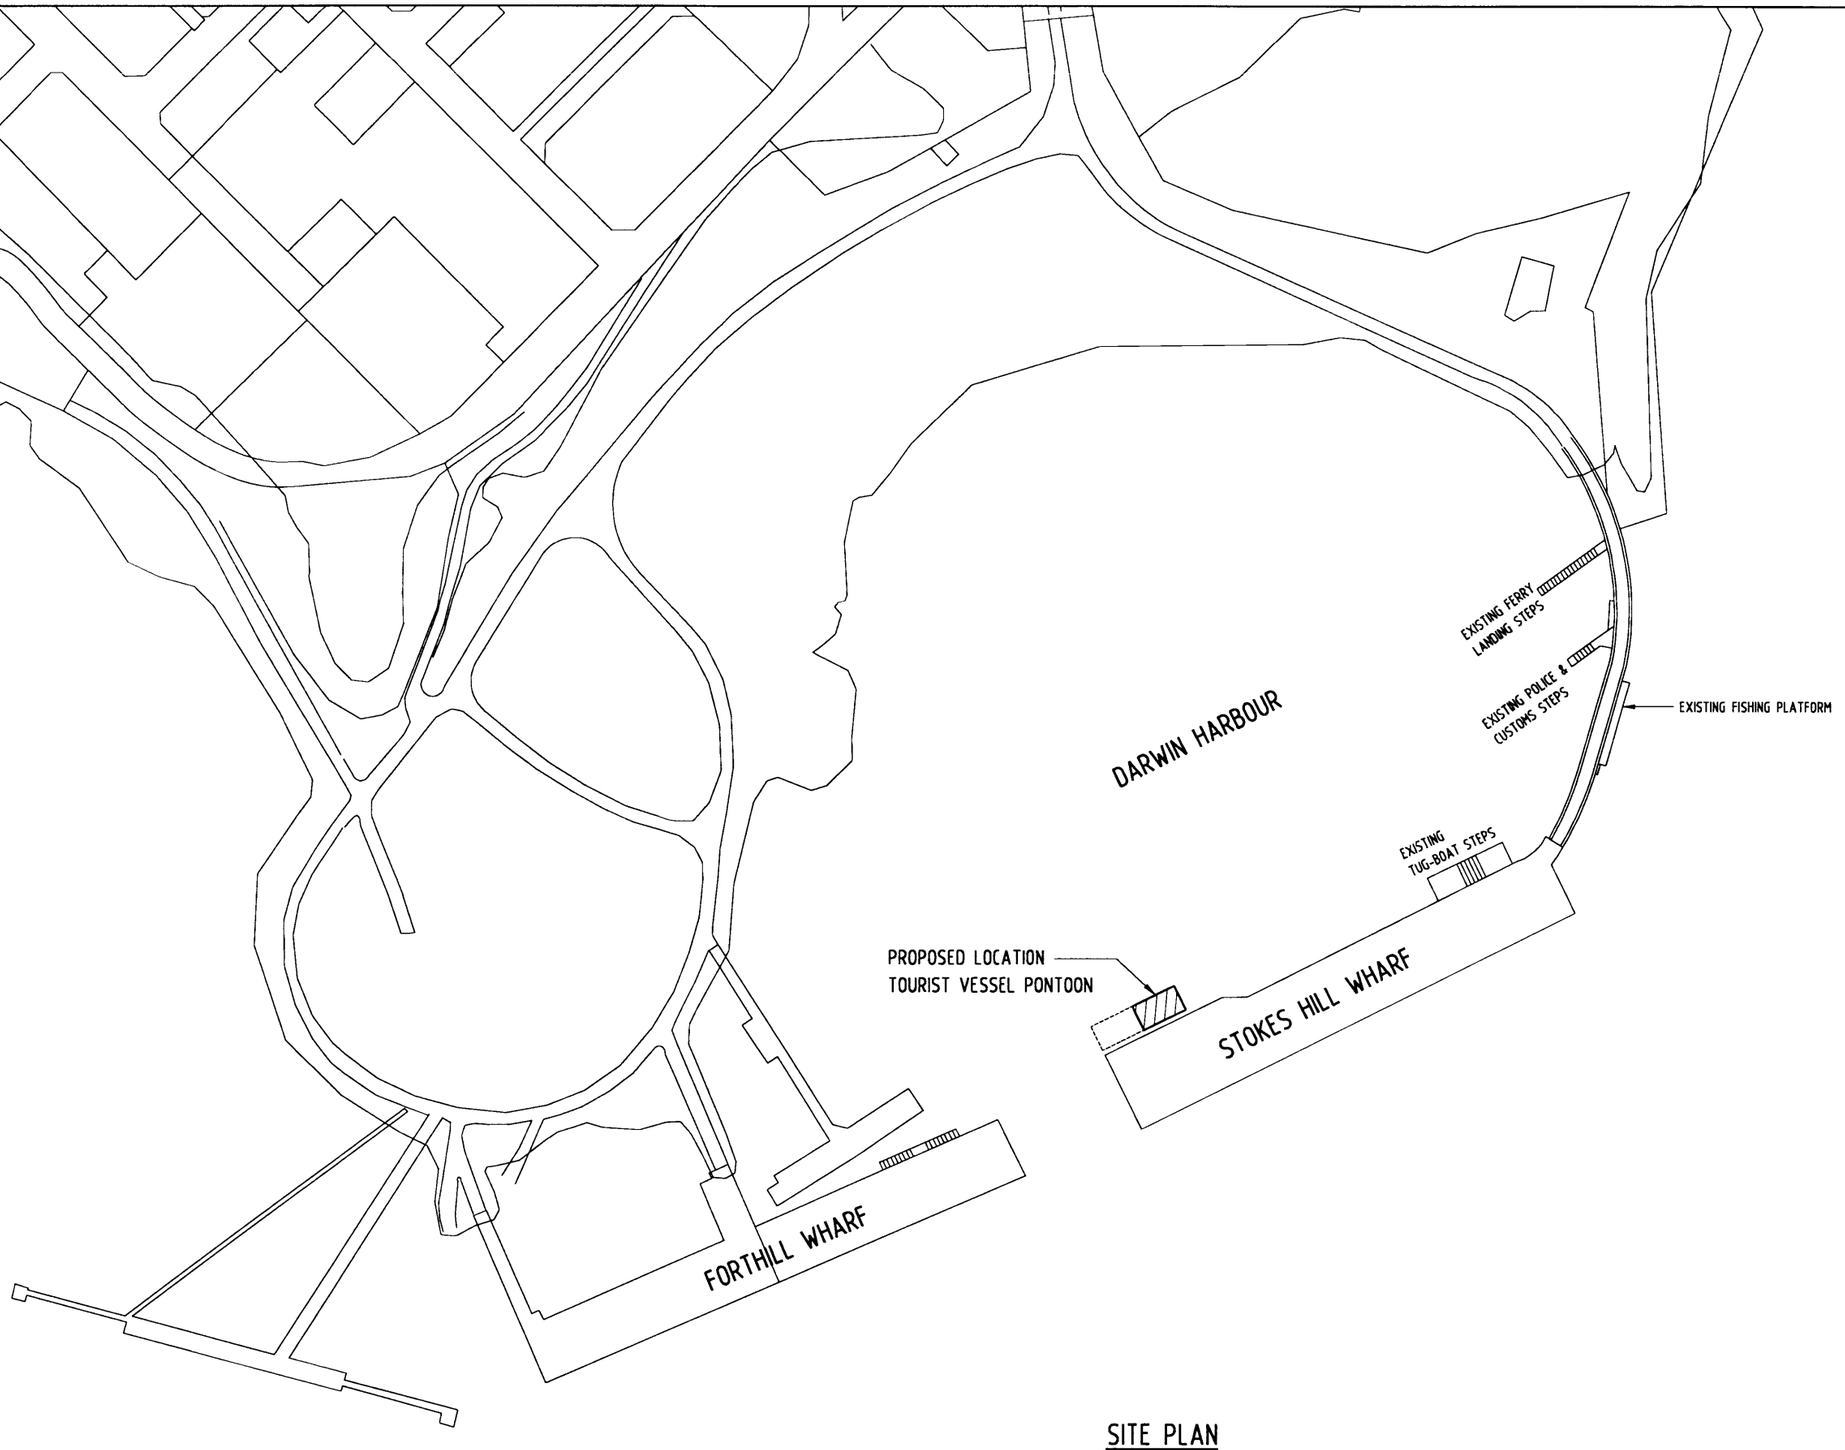


SITE PLAN

NOT TO SCALE

No	DESCRIPTION	DATE	INIT
	AMENDMENTS		

DRAWN S.H.W. DATE FEB. 2000
CHECKED DATE 7/2/2000
DESIGNED - DATE -
PROJECT OFFICER DATE 7/2/2000
SUPERVISING ENG/ARCH DATE 7/2/2000

NORTHERN TERRITORY OF AUSTRALIA
DEPARTMENT OF TRANSPORT AND WORKS
CONSTRUCTION AGENCY
Copyright Reserved

DARWIN
STOKES HILL WHARF
TOURIST VESSEL PONTOON

SITE PLAN

FILE No	SHEET No	DRAWING NUMBER	AMEND	SHEET SIZE
POD01350	1 OF 2	B00-1415	-	A1

E:\jt0\Microstation drawings\Std-GUARDRAILS\PONTOON_1.dwg Mon Feb 07 15:03:05 2000