BURBANK DR - BATON ROUGE, LA

BATON ROUGE, LOUISIANA 70808
EAST BATON ROUGE PARISH
LV COLLECTIVE



RENDERINGS ARE FOR ILLUSTRATIVE PURPOSES ONLY AND SHOULD NOT BE USED AS A GUIDE TO OR AN INTERPRETATION OF THE CONSTRUCTION DOCUMENTS.

DEVELOPER

LV COLLECTIVE
801 CONGRESS AVE
SUITE 200
AUSTIN, TX 78701

CONTACT: MAURICIO VISBAL

PHONE: (512) 546-3531

ARCHITECTURE

NILES BOLTON ASSOCIATES
3060 PEACHTREE ROAD
SUITE 600
ATLANTA, GA 30305

CONTACT: APRIL JOHNSON

PHONE: (404) 365- 7600

STRUCTURAL ENGINEERING

VSMsq STRUCTURAL ENGINEERS, LLC
1080 ELDRIDGE PARKWAY
SUITE 350
HOUSTON, TX 77077

CONTACT: MARTIN R. MAINGOT

PHONE: (291) 407-5734

GENERAL CONTRACTOR

CLANCY & THEYS CONSTRUCTION
1080 ELDRIDGE PARKWAY
SUITE 350
HOUSTON, TX 77077

CONTACT: MARTIN R. MAINGOT

PHONE: (291) 407-5734

INTERIOR DESIGN*

VARIANT CO
1550 W CARROLL AVE
SUITE 101
CHICAGO, IL 60607

CONTACT: SUMMER TESSEM

PHONE: 630) 235-7077

MECHANICAL AND PLUMBING ENGINEERING*

DAD ENGINEERING
1060 GARLAND DR STE 900
BOGART, GA 30622

CONTACT: CHRIS KURISH

PHONE: (706)-255-3971

CIVIL ENGINEERING*

DUPLANTIS DESIGN GROUP
3960 BURBANK DRIVE
BATON ROUGE, LA 70810

CONTACT: BRANDON ACOSTA

PHONE: (225) 751-4490

LANDSCAPE ARCHITECTURE*

FABLE LANDSCAPE ARCHITECTURE
2230 WEBBERVILLE RD
AUSTIN, TX 78702

CONTACT: ELLIOTT DOERLE

PHONE: (512) 865-8565

ELECTRICAL ENGINEERING*

HAYS ELECTRICAL SERVICE
411 N SAM HOUSTON PARKWAY E
SUITE 600
HOUSTON, TX 77060

CONTACT: WESTON BOWSER

PHONE: (346) 498-6422

VARIOUS CONSULTANTS DESIGNATED WITH AN ASTERISK "*" (BUT NOT LIMITED TO) ARE UNDER SEPARATE CONTRACTS WITH THE OWNER.

CONSTRUCTION PHASE SERVICES:

NILES BOLTON ASSOCIATES HAS BEEN CONTRACTED TO MAKE LIMITED PERIODIC VISITS TO THE PROJECT SITE TO REVIEW PROGRESS AND GENERAL CONFORMANCE WITH THE CONSTRUCTION DOCUMENTS.

SPECIFICATIONS:

NOTE THAT THE SPECIFICATIONS FORM AN INTEGRAL PART OF THIS CONSTRUCTION DOCUMENTATION. REFER TO SPECIFICATIONS FOR COORDINATION WITH THESE DOCUMENTS.

DEFERRED SUBMITTALS (2021 LBC 107.3.4.1):

DEFERRED SUBMITTALS TO INCLUDE: FIRE SUPPRESSION, FIRE ALARM, TRUSS DESIGN, IRRIGATION, LOW VOLTAGE SYSTEMS, SITE RETAINING WALLS AND BELOW GRADE POOL DESIGN. LISTED ITEMS SHALL BE SUBMITTED AS SHOP DRAWINGS, STAMPED BY A PROFESSIONAL ENGINEER REGISTERED IN THE STATE IN WHICH THE PROJECT IS LOCATED.


PROJECT AFFILIATION:

THIS PROJECT IS DESIGNED AS A PRIVATE DEVELOPMENT AND IS NOT AFFILIATED WITH ANY SCHOOL, COLLEGE, OR UNIVERSITY.

STATEMENT OF SPECIAL INSPECTIONS (2021 LBC 1704):

SEE STRUCTURAL DOCUMENTS FOR STATEMENT OF SPECIAL INSPECTIONS.

VICINITY MAP (NOT TO SCALE):

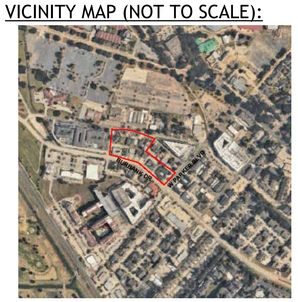

DOCUMENT ISSUANCES

DATE	DESCRIPTION
2026/6/26	SD SET
2026/09/30	DD SET

PROJECT # : 126011
DRAWN BY: CF, TF, AJ
CHECKED BY: AJ, MM

NILES BOLTON ASSOCIATES

3060 Peachtree Rd. N.W.
Suite 600
Atlanta, GA 30305

T 404 365 7600

www.nilesbolton.com

No.	Description	Date
	SD SET	2026/6/26
	DD SET	2026/09/30

This drawing, as an instrument of service, is and shall remain the property of the Architects and shall not be reproduced, published or used in any way without the permission of the Architect.

BURBANK DR - BATON ROUGE, LA
BATON ROUGE, LOUISIANA 70808
EAST BATON ROUGE PARISH
LV COLLECTIVE

SHEET TITLE:
COVER SHEET

SHEET NUMBER:
G0.00

NOT RELEASED FOR CONSTRUCTION

10/1/2026 9:56:18 AM

SHEET INDEX- ARCHITECTURAL

NUMBER	NAME	DD SET
PROJECT INFORMATION		
G0.00	COVER SHEET	X
G0.01	SHEET INDEX- PAGE 1	X
G0.05	PROJECT GENERAL INFORMATION	X
G0.06	CODE DATA	X
G0.10	FLOOR/CLG ASSEMBLIES	X
G0.11	PARTITION TYPES	X
G0.17	EXTERIOR WALL TYPES	X
G0.40	OVERALL SITE PLAN (BUILDINGS)	X
G0.41	TRANSFORMER DETAILS	X
LIFE SAFETY		
G1.E01	LIFE SAFETY PLAN - EAST BUILDING - LEVEL 01	X
G1.E02	LIFE SAFETY PLAN - EAST BUILDING - LEVEL 02	X
G1.E03	LIFE SAFETY PLAN - EAST BUILDING - LEVEL 03	X
G1.E04	LIFE SAFETY PLAN - EAST BUILDING - LEVEL 04	X
G1.E05	LIFE SAFETY PLAN - EAST BUILDING - LEVEL 05	X
G1.E06	LIFE SAFETY PLAN - EAST BUILDING - LEVEL 06	X
G1.W01	LIFE SAFETY PLAN- WEST BUILDING LEVEL 01	X
G1.W02	LIFE SAFETY PLAN- WEST BUILDING LEVEL 02	X
G1.W03	LIFE SAFETY PLAN- WEST BUILDING LEVEL 03	X
G1.W04	LIFE SAFETY PLAN- WEST BUILDING LEVEL 04	X
G1.W05	LIFE SAFETY PLAN- WEST BUILDING LEVEL 05	X
G1.W06	LIFE SAFETY PLAN- WEST BUILDING LEVEL 06	X
ARCHITECTURE		
A1.E01	EAST BUILDING PLAN - LEVELS 01 & 02	X
A1.E01a	EAST BUILDING PLAN- LEVEL 01- PARTIAL	X
A1.E01b	EAST BUILDING PLAN- LEVEL 02- PARTIAL	X
A1.E02	EAST BUILDING PLAN- LEVELS 03 & 04	X
A1.E02a	EAST BUILDING PLAN- LEVEL 03 PARTIAL	X
A1.E02b	EAST BUILDING PLAN- LEVEL 04- PARTIAL	X
A1.E03	EAST BUILDING PLAN- LEVELS 05 & 06	X
A1.E03a	EAST BUILDING PLAN- LEVEL 05- PARTIAL	X
A1.E03b	EAST BUILDING PLAN- LEVEL 06- PARTIAL	X
A1.E04	EAST BUILDING PLAN - ROOF	X
A1.ER1a	ROOF PLAN - EAST BUILDING - PARTIAL	X
A1.W01	WEST BUILDING PLAN- LEVEL 01	X
A1.W01a	WEST BUILDING PLAN- LEVEL 01- AREA A	X
A1.W01b	WEST BUILDING PLAN- LEVEL 01- AREA B	X
A1.W01c	WEST BUILDING PLAN- LEVEL 01- AREA C	X
A1.W01d	WEST BUILDING PLAN- LEVEL 01- AREA D	X
A1.W02	WEST BUILDING PLAN- LEVEL 02	X
A1.W02a	WEST BUILDING PLAN- LEVEL 02- AREA A	X
A1.W02b	WEST BUILDING PLAN- LEVEL 02- AREA B	X
A1.W02c	WEST BUILDING PLAN- LEVEL 02- AREA C	X
A1.W02d	WEST BUILDING PLAN- LEVEL 02- AREA D	X
A1.W03	WEST BUILDING PLAN- LEVEL 03	X
A1.W03a	WEST BUILDING PLAN- LEVEL 03- AREA A	X
A1.W03b	WEST BUILDING PLAN- LEVEL 03- AREA B	X
A1.W03c	WEST BUILDING PLAN- LEVEL 03- AREA C	X
A1.W03d	WEST BUILDING PLAN- LEVEL 03- AREA D	X
A1.W04	WEST BUILDING PLAN- LEVEL 04	X
A1.W04a	WEST BUILDING PLAN- LEVEL 04- AREA A	X
A1.W04b	WEST BUILDING PLAN- LEVEL 04- AREA B	X
A1.W04c	WEST BUILDING PLAN- LEVEL 04- AREA C	X
A1.W04d	WEST BUILDING PLAN- LEVEL 04- AREA D	X
A1.W05	WEST BUILDING PLAN- LEVEL 05	X
A1.W05a	WEST BUILDING PLAN- LEVEL 05- AREA A	X
A1.W05b	WEST BUILDING PLAN- LEVEL 05- AREA B	X
A1.W05c	WEST BUILDING PLAN- LEVEL 05- AREA C	X
A1.W05d	WEST BUILDING PLAN- LEVEL 05- AREA D	X
A1.W06	WEST BUILDING PLAN- LEVEL 06	X
A1.W06b	WEST BUILDING PLAN- LEVEL 06- AREA B	X
A1.W06c	WEST BUILDING PLAN- LEVEL 06- AREA C	X
A1.WR1	ROOF PLAN - WEST BUILDING	X
A1.WR1A	ROOF PLAN - WEST BUILDING - AREA A	X
A1.WR1B	ROOF PLAN - WEST BUILDING - AREA B	X
A1.WR1C	ROOF PLAN - WEST BUILDING - AREA C	X
A1.WR1D	ROOF PLAN - WEST BUILDING - AREA D	X
A3.E01	EXTERIOR ELEVATIONS- EAST BLDG	X
A3.E02	COURTYARD ELEVATIONS- EAST BLDG	X
A3.E03	ENLARGED ELEVATIONS- EAST BLDG	X
A3.W01	EXTERIOR ELEVATIONS- NORTH, EAST & WEST	X
A3.W02	EXTERIOR ELEVATIONS- SOUTH & AMENITY DECK	X
A3.W03	COURTYARD ELEVATIONS	X
A3.W04	ENLARGED ELEVATIONS	X
A4.E01	BUILDING SECTIONS - EAST BLDG	X
A4.W01	BUILDING SECTION - WEST BLDG	X
A5.000a	ACCESSIBILITY NOTES	X
A5.000b	UNIT BATHS	X
A5.000c	UNIT KITCHENS	X
A5.000d	UNIT KITCHEN ISLANDS	X
A5.001	UNIT S1, S1-M, A1	X
A5.101	UNIT A2	X
A5.102	UNIT A3 ADA, A3.1	X
A5.201	UNIT B1, B1-M	X
A5.202	UNIT B2, B3	X
A5.203	UNIT B4, B4-M	X
A5.204	UNIT B6 ADA, B6.1	X
A5.205	UNIT B+1	X
A5.301	UNIT C1	X
A5.401	UNIT D1, D1-M	X
A5.402	UNIT D2 ADA, D2.1	X
A5.403	UNIT D3-M	X
A5.404	UNIT D4 ADA, D4.1	X
A5.405	UNIT D+1	X
A5.501	UNIT E1	X
A5.502	UNIT E1-M	X
A5.503	UNIT E2 ADA	X
A5.504	UNIT E2.1	X
A5.505	UNIT E+1	X
A5.601	UNIT F1	X
A5.602	UNIT F2	X
A5.603	UNIT F3 ADA	X
A5.605	UNIT F+1	X
A7.01	PARAPET DETAILS	X
A8.00	UNIT DOOR SCHEDULE AND PANEL TYPES	X
A8.01	DOOR SCHEDULE - WEST BUILDING	X
A8.02	DOOR SCHEDULE - EAST BUILDING	X
A8.02	DOOR SCHEDULE - PARKING	X
PD1.01	PARKING BUILDING PLAN - LEVEL 01	X
PD1.02	PARKING BUILDING PLAN- LEVEL 02	X
PD1.03	PARKING BUILDING PLAN- LEVEL 03	X
PD1.04	PARKING BUILDING PLAN- LEVEL 04	X
PD1.05	PARKING BUILDING PLAN- LEVEL 05	X
PD1.06	PARKING BUILDING PLAN- LEVEL 06	X
PD1.07	PARKING BUILDING PLAN- LEVEL 07.5	X

SHEET INDEX - CIVIL

NUMBER	NAME	DD SET
C-0	Cover Sheet	X
D-1	Demolition plan	X
ES-1	Erosion Control Plan	X
ES-2	Erosion Control Details	X
C-1	Site Plan	X
C-2.1	Grading & Drainage Plan	X
C-2.2	Grading & Drainage Plan	X
C-3	Utility Plan	X
C-4	Site Details	X
C-5	Site Details	X
C-6	Grading Details	X
C-7	Grading Details	X
C-8	Utility Details	X

SHEET INDEX- STRUCTURAL

Number	Name	DD Set
S0.000	Cover Sheet	X
S0.100	General Notes	X
S0.101	General Notes	X
S0.110	General Notes - Reinforcement	X
S0.111	General Notes - Reinforcement / Embeds	X
S0.120	PT General Notes	X
S0.121	Typical PT Details	X
S0.122	Typical PT Details	X
S0.123	Typical PT Details	X
S0.130	CMU General Notes / Typical Details	X
S0.131	CMU Typical Details	X
S0.140	Typical Metal Stud Framing General Notes / Details	X
S0.141	Typical Metal Stud Framing Details	X
S0.200	General Notes - Wood	X
S0.201	General Notes - Wood	X
S0.202	Typical Framing Details - Wood	X
S0.203	Typical Framing Details - Wood	X
S0.204	Typical Framing Details - Wood	X
S0.205	Stud / Post Schedule - Wood	X
S0.300	S0.300 3D Views	X
S0.301	S0.301 3D Views	X
S0.302	S0.302 3D Views	X
S0.303	S0.303 3D Views	X
S1.101	Full Site - Foundation Plan - Level 01	X
S1.102	Full Site - Forming Plan - Level 02	X
S1.103	Full Site - Wood Framing Plan - Level 03	X
S1.E101	Foundation Plan - East Building - Level 01 - OA	X
S1.E102	Forming Plan - East Building - Level 02 - OA	X
S1.E103	Wood Framing Plan - East Building - Level 03 - OA	X
S1.E104	Wood Framing Plan - East Building - Level 04 - OA	X
S1.E105	Wood Framing Plan - East Building - Level 05 - OA	X
S1.E106	Wood Framing Plan - East Building - Level 06 - OA	X
S1.E107	Wood Framing Plan - East Building - Roof - OA	X
S1.E108	Wood Shearwall Plan - East Building - OA	X
S1.W101	Foundation Plan - West Building - Level 01 - OA	X
S1.W102	Wood Framing Plan - West Building - Level 02 - OA	X
S1.W103	Wood Framing Plan - West Building - Level 03 - OA	X
S1.W104	Wood Framing Plan - West Building - Level 04 - OA	X
S1.W105	Wood Framing Plan - West Building - Level 05 - OA	X
S1.W106	Wood Framing Plan - West Building - Roof - OA	X
S1.W107	Wood Framing Plan - West Building - Roof - OA	X
S1.W108	Wood Shearwall Plan - West Building - OA	X
S2.E101a	Foundation Plan - East Building - Level 01 - Area A	X
S2.E101b	Foundation Plan - East Building - Level 01 - Area B	X
S2.E102a	Forming Plan - East Building - Level 02 - Area A	X
S2.E102b	Forming Plan - East Building - Level 02 - Area B	X
S2.E403a	Wood Framing Plan - East Building - Level 03 - Area A	X
S2.E403b	Wood Framing Plan - East Building - Level 03 - Area B	X
S2.E404a	Wood Framing Plan - East Building - Level 04 - Area A	X
S2.E404b	Wood Framing Plan - East Building - Level 04 - Area B	X
S2.E405a	Wood Framing Plan - East Building - Level 05 - Area A	X
S2.E405b	Wood Framing Plan - East Building - Level 05 - Area B	X
S2.E406a	Wood Framing Plan - East Building - Level 06 - Area A	X
S2.E406b	Wood Framing Plan - East Building - Level 06 - Area B	X
S2.E407a	Wood Framing Plan - East Building - Roof - Area A	X
S2.E407b	Wood Framing Plan - East Building - Roof - Area B	X
S2.W101a	Foundation Plan - West Building - Level 01 - Area A	X
S2.W101b	Foundation Plan - West Building - Level 01 - Area B	X
S2.W101c	Foundation Plan - West Building - Level 01 - Area C	X
S2.W101d	Foundation Plan - West Building - Level 01 - Area D	X
S2.W102B	Forming Plan - West Building - Level 02 - Area B	X
S2.W102C	Forming Plan - West Building - Level 02 - Area C	X
S2.W103C	Forming Plan - West Building - Level 03 - Area C	X
S2.W402a	Wood Framing Plan - West Building - Level 02 - Area A	X
S2.W402b	Wood Framing Plan - West Building - Level 02 - Area B	X
S2.W402d	Wood Framing Plan - West Building - Level 02 - Area D	X
S2.W403a	Wood Framing Plan - West Building - Level 03 - Area A	X
S2.W403b	Wood Framing Plan - West Building - Level 03 - Area B	X
S2.W403d	Wood Framing Plan - West Building - Level 03 - Area D	X
S2.W404a	Wood Framing Plan - West Building - Level 04 - Area A	X
S2.W404b	Wood Framing Plan - West Building - Level 04 - Area B	X
S2.W404c	Wood Framing Plan - West Building - Level 04 - Area C	X
S2.W404d	Wood Framing Plan - West Building - Level 04 - Area D	X
S2.W405a	Wood Framing Plan - West Building - Level 05 - Area A	X
S2.W405b	Wood Framing Plan - West Building - Level 05 - Area B	X
S2.W405c	Wood Framing Plan - West Building - Level 05 - Area C	X
S2.W405d	Wood Framing Plan - West Building - Level 05 - Area D	X
S2.W406a	Wood Framing Plan - West Building - Roof - Area A	X
S2.W406b	Wood Framing Plan - West Building - Level 06/ Roof - Area B	X
S2.W406c	Wood Framing Plan - West Building - Level 06/ Roof - Area C	X
S2.W406d	Wood Framing Plan - West Building - Roof - Area D	X
S2.W407b	Wood Framing Plan - West Building - Roof - Area B	X
S2.W407c	Wood Framing Plan - West Building - Roof - Area C	X
S3.000	Typical Foundation Details	X
S3.001	Typical Foundation Details	X
S3.010	PT Slab on Grade Foundation General Notes / Typical Details	X
S3.011	PT Slab on Grade Foundation Typical Details	X
S3.012	Typical Foundation Details	X
S4.000	Typical Concrete Connections	X
S4.001	Typical Concrete Connections	X
S4.110	Framing Sections - Wood Floor	X
S4.111	Framing Sections - Wood Floor	X
S4.112	Framing Sections - Wood Floor	X
S4.210	Stair Framing	X
S4.220	Elevator Framing	X
S4.310	Roof Framing Sections	X
S4.311	Roof Framing Sections	X
S5.100	CIP Concrete Column Schedule	X
S5.110	Typical CIP Concrete Column Details	X
S5.120	CIP Concrete Column Elevations	X
S5.130	Typical Stud Rail Details	X
S5.200	CIP Concrete Shear Wall Typical Details	X
S5.201	CIP Concrete Shearwall Typical Details	X
S5.202	CIP Concrete Shearwall Typical Details	X
S5.203	CIP Concrete Shearwall Typical Details	X
S5.300	CIP Concrete Beams	X
S5.310	CIP Concrete Beam Schedule	X
S5.410	Wood Shear Wall Schedule	X
S5.412	Wood Shear Wall Hold-Down Details - ATR / Rod System	X
S5.413	Wood Shear Wall Typical Details	X
S5.414	Wood Shear Wall Anchorage ATR / Rod System - Uniform Thickness Slab on...	X
S5.414A	Wood Shear Wall Anchorage ATR / Rod System - Uniform Thickness Podium Slab	X
S5.415	Embedded Rod Anchorage Option - Uniform Thickness Slab	X
S5.416	Embed Plate Anchorage Option - Uniform Thickness Slab	X
S5.417	Shear Wall Anchorage at Slab Steps	X
S5.420	Roof Girder Truss Uplift Details	X
S5.421	Roof Truss Uplift Details	X
S5.430	Wood Strapping Details	X
PS0.107	Loading Plan - Parking Level 07.5	X
PS1.101	Parking Level 01	X
PS2.107	Parking Level 07.5	X
PS2.108	Parking Level Roof	X

SHEET INDEX- LANDSCAPE

NUMBER	NAME	DD SET
L0001	Sheet Index	X
L0002	General Notes & Legend	X
L0101	Overall Reference Plan	X
L2101	Grading Plan - Level 1	X
L2102	Grading Plan - Level 1	X
L2103	Grading Plan - Level 1	X
L2104	Grading Plan - Level 1	X
L2105	Grading Plan - Level 1 And 2	X
L2106	Grading Plan - Level 7	X
L3101	Hardscape Plan - Level 1	X
L3102	Hardscape Plan - Level 1	X
L3103	Hardscape Plan - Level 1	X
L3104	Hardscape Plan - Level 1	X
L3105	Hardscape Plan - Level 1 And 2	X
L3106	Hardscape Plan - Level 7	X
L3301	Hardscape Details on Grade	X
L3302	Hardscape Details on Structure	X
L3303	Hardscape Details on Structure	X
L3304	Pool Fence And Gate Details	X
L3305	Cabana Details	X
L3306	Pool Details	X
L3307	Cabana Details	X
L3308	Pickleball Details	X
L3401	Illustrations	X
L3402	Illustrations	X
L3403	Illustrations	X
L3404	Illustrations	X
L3405	Illustrations	X
L3406	Illustrations	X
L5101	Planting Plan - Level 1	X
L5102	Planting Plan - Level 1	X
L5103	Planting Plan - Level 1	X
L5104	Planting Plan - Level 1	X
L5105	Planting Plan - Level 1 And 2	X
L5106	Planting Plan - Level 7	X
L6101	Lighting Plan - Level 1	X
L6102	Lighting Plan - Level 1	X
L6103	Lighting Plan - Level 1	X
L6104	Lighting Plan - Level 1	X
L6105	Lighting Plan - Level 1 And 2	X
L6106	Lighting Plan - Level 7	X

SHEET LIST - MECHANICAL (WEST BLDG)

NUMBER	NAME	DD SET
M1.004	MECHANICAL INDEX - WEST BUILDING	X
M1.100	MECHANICAL GENERAL NOTES	X
M1.200	MECHANICAL DETAILS	X
M1.201	MECHANICAL DETAILS	X
M1.300	MECHANICAL EQUIPMENT SCHEDULE	X
M4.110	WEST BUILDING PLAN - LEVEL 01	X
M4.120	WEST BUILDING PLAN - LEVEL 02	X
M4.130	WEST BUILDING PLAN - LEVEL 03	X
M4.140	WEST BUILDING PLAN - LEVEL 04	X
M4.150	WEST BUILDING PLAN - LEVEL 05	X
M4.160	WEST BUILDING PLAN - LEVEL 06	X
M4.170	WEST BUILDING PLAN - ROOF	X
M4.210	WEST BUILDING PLAN - LEVEL 01 - AREA A	X
M4.211	WEST BUILDING PLAN - LEVEL 01 - AREA B	X
M4.212	WEST BUILDING PLAN - LEVEL 01 - AREA C	X
M4.213	WEST BUILDING PLAN - LEVEL 01 - AREA D	X
M4.220	WEST BUILDING PLAN - LEVEL 02 - AREA A	X
M4.221	WEST BUILDING PLAN - LEVEL 02 - AREA B	X
M4.222	WEST BUILDING PLAN - LEVEL 02 - AREA C	X
M4.223	WEST BUILDING PLAN - LEVEL 02 - AREA D	X
M4.230	WEST BUILDING PLAN - LEVEL 03 - AREA A	X
M4.231	WEST BUILDING PLAN - LEVEL 03 - AREA B	X
M4.232	WEST BUILDING PLAN - LEVEL 03 - AREA C	X
M4.233	WEST BUILDING PLAN - LEVEL 03 - AREA D	X
M4.240	WEST BUILDING PLAN - LEVEL 04 - AREA A	X
M4.241	WEST BUILDING PLAN - LEVEL 04 - AREA B	X
M4.242	WEST BUILDING PLAN - LEVEL 04 - AREA C	X
M4.243	WEST BUILDING PLAN - LEVEL 04 - AREA D	X
M4.250	WEST BUILDING PLAN - LEVEL 05 - AREA A	X
M4.251	WEST BUILDING PLAN - LEVEL 05 - AREA B	X
M4.252	WEST BUILDING PLAN - LEVEL 05 - AREA C	X
M4.253	WEST BUILDING PLAN - LEVEL 05 - AREA D	X
M4.260	WEST BUILDING PLAN - LEVEL 06 - AREA A	X
M4.261	WEST BUILDING PLAN - LEVEL 06 - AREA B	X
M4.262	WEST BUILDING PLAN - LEVEL 06 - AREA C	X
M4.263	WEST BUILDING PLAN - LEVEL 06 - AREA D	X
M4.270	WEST BUILDING PLAN - ROOF - AREA A	X
M4.271	WEST BUILDING PLAN - ROOF - AREA B	X
M4.272	WEST BUILDING PLAN - ROOF - AREA C	X
M4.273	WEST BUILDING PLAN - ROOF - AREA D	X
M4.300	MECHANICAL ENLARGED UNITS A1-A2-B1-B3-B4-B5-C1	X
M4.301	MECHANICAL ENLARGED UNITS D1-E1-E+1-F+1-F+2-S1	X
M4.302	MECHANICAL ENLARGED WEST LEVEL 1 COMMON	X
M4.303	MECHANICAL ENLARGED WEST LEVEL 2 COMMON	X
M4.304	MECHANICAL ENLARGED WEST LEVEL 6 COMMON	X
M4.400	WEST BUILDING DOAS RISERS	X
M4.401	WEST BUILDING TRASH EXHAUST RISER	X

SHEET INDEX -MECHANICAL (EAST BLDG)

NUMBER	NAME	DD SET
M1.003	MECHANICAL INDEX - EAST BUILDING	X
M1.100	MECHANICAL GENERAL NOTES	X
M1.200	MECHANICAL DETAILS	X
M1.201	MECHANICAL DETAILS	X
M1.300	MECHANICAL EQUIPMENT SCHEDULE	X
M3.110	EAST BUILDING PLAN - LEVLES 01 & 02	X
M3.130	EAST BUILDING PLAN - LEVLES 03 & 04	X
M3.150	EAST BUILDING PLAN - LEVLES 05 & 06	X
M3.170	EAST BUILDING PLAN - ROOF	X
M3.210	EAST BUILDING PLAN - LEVELS 01 - PARTIAL	X
M3.220	EAST BUILDING PLAN - LEVELS 02 - PARTIAL	X
M3.230	EAST BUILDING PLAN - LEVELS 03 - PARTIAL	X
M3.240	EAST BUILDING PLAN - LEVELS 04 - PARTIAL	X
M3.250	EAST BUILDING PLAN - LEVELS 05 - PARTIAL	X
M3.260	EAST BUILDING PLAN - LEVELS 06 - PARTIAL	X
M3.270	EAST BUILDING PLAN - ROOF - PARTIAL	X
M3.300	MECHANICAL ENLARGED UNITS A1-B1-B2-D1-D3-D4	X
M3.301	MECHANICAL ENLARGED UNITS D+1 - E1 - F1 - S1	X
M3.302	MECHANICAL ENLARGED EAST LEVEL 01 COMMON	X
M3.303	MECHANICAL ENLARGED EAST LEVEL 06 COMMON	X
M3.400	EAST BUILDING DOAS RISER	X
M3.401	EAST BUILDING TRASH EXHASUT RISER	X

SHEET INDEX - MECHANICAL (PARKING DECK)

NUMBER	NAME	DD SET
M1.002	MECHANICAL INDEX - PARKING BUILDING	X
M1.100	MECHANICAL GENERAL NOTES	X
M1.200	MECHANICAL DETAILS	X
M1.201	MECHANICAL DETAILS	X
M1.300	MECHANICAL EQUIPMENT SCHEDULE	X
M2.110	PARKING BUILDING PLAN - LEVEL 01	X
M2.120	PARKING BUILDING PLAN - LEVEL 02	X
M2.130	PARKING BUILDING PLAN - LEVEL 03	X
M2.140	PARKING BUILDING PLAN - LEVEL 04	X
M2.150	PARKING BUILDING PLAN - LEVEL 05	X
M2.160	PARKING BUILDING PLAN - LEVEL 06	X
M2.170	PARKING BUILDING PLAN - ROOF	X
M2.300	MECHANICAL ENLARGED PARKING GARAGE LEVEL 8	X
M2.400	PARKING BUILDING VENTILATION RISERS	X

SHEET INDEX- ELECTRICAL

NUMBER	NAME	DD SET
E000	ELECTRICAL SYMBOLS AND ABBREVIATIONS	X
E110	LEVEL 1 WEST POWER PLAN	X
E111	LEVEL 2 WEST POWER PLAN	X
E112	LEVEL 3 WEST POWER PLAN	X
E113	LEVEL 4 WEST POWER PLAN	X
E114	LEVEL 5 WEST POWER PLAN	X
E115	LEVEL 6 WEST POWER PLAN	X
E116	LEVEL 7.5 WEST POWER PLAN	X
E117	LEVEL 8 WEST POWER PLAN	X
E118	WEST LOW ROOF POWER PLAN	X
E119	WEST HIGH ROOF POWER PLAN	X
E120	WEST PARKING DECK ROOF POWER PLAN	X
E121	LEVEL 1 EAST POWER PLAN	X
E122	LEVEL 2 EAST POWER PLAN	X
E123	LEVEL 3 EAST POWER PLAN	X
E124	LEVEL 4 EAST POWER PLAN	X
E125	LEVEL 5 EAST POWER PLAN	X
E126	LEVEL 6 EAST POWER PLAN	X
E127	EAST ROOF POWER PLAN	X
E400	ENLARGED ELECTRICAL ROOM D1 PLANS	X
E600	PANELBOARD SCHEDULES	X
E700	ONE-LINE - WEST HOUSE	X
E701	ONE-LINE - WEST DOMICILE	X
E702	ONE-LINE - EAST HOUSE	X

SHEET LIST - PLUMBING (WEST BLDG)

NUMBER	NAME	DD SET
P0.001	Schedules, Legends and Notes	X
P1.W00A	West Bldg. Level 1 - Part A - Plumbing (B/F)	X
P1.W00B	West Bldg. Level 1 - Part B - Plumbing (B/F)	X
P1.W00C	West Bldg. Level 1 - Part C - Plumbing (B/F)	X
P1.W00D	West Bldg. Level 1 - Part D - Plumbing (B/F)	X
P1.W01A	West Bldg. Level 1 - Part A - Plumbing	X
P1.W01B	West Bldg. Level 1 - Part B - Plumbing	X
P1.W01C	West Bldg. Level 1 - Part C - Plumbing	X
P1.W01D	West Bldg. Level 1 - Part D - Plumbing	X
P1.W02A	West Bldg. Level 2 - Part A - Plumbing	X
P1.W02B	West Bldg. Level 2 - Part B - Plumbing	X
P1.W02C	West Bldg. Level 2 - Part C - Plumbing	X
P1.W02D	West Bldg. Level 2 - Part D - Plumbing	X
P1.W03A	West Bldg. Level 3 - Part A - Plumbing	X
P1.W03B	West Bldg. Level 3 - Part B - Plumbing	X
P1.W03C	West Bldg. Level 3 - Part C - Plumbing	X
P1.W03D	West Bldg. Level 3 - Part D - Plumbing	X
P1.W04A	West Bldg. Level 4 - Part A - Plumbing	X
P1.W04B	West Bldg. Level 4 - Part B - Plumbing	X
P1.W04C	West Bldg. Level 4 - Part C - Plumbing	X
P1.W04D	West Bldg. Level 4 - Part D - Plumbing	X
P1.W05A	West Bldg. Level 5 - Part A - Plumbing	X
P1.W05B	West Bldg. Level 5 - Part B - Plumbing	X
P1.W05C	West Bldg. Level 5 - Part C - Plumbing	X
P1.W05D	West Bldg. Level 5 - Part D - Plumbing	X
P1.W06A	West Bldg. Level 6 - Part A - Plumbing	X
P1.W06B	West Bldg. Level 6 - Part B - Plumbing	X
P1.W06C	West Bldg. Level 6 - Part C - Plumbing	X
P1.W06D	West Bldg. Level 6 - Part D - Plumbing	X
P2.002	West Bldg. Enlarged Partial Plans - Plumbing	X
P5.201	Unit Plans - Shared Bldgs.	X
P5.202	Unit Plans - West Bldgs.	X
P6.001	Plumbing Riser Diagrams	X
P6.001	Plumbing Riser Diagrams	X
P6.001	Plumbing Riser Diagrams	X
P7.001	Plumbing Details	X

SHEET LIST- PLUMBING (EAST BLDG)

NUMBER	NAME	DD SET
P0.001	Schedules, Legends and Notes	X
P1.E00A	East Bldg. Level 1 - Part A - Plumbing (B/F)	X
P1.E00B	East Bldg. Level 1 - Part B - Plumbing (B/F)	X
P1.E01A	East Bldg. Level 1 - Part A - Plumbing	X
P1.E01B	East Bldg. Level 1 - Part B - Plumbing	X
P1.E02A	East Bldg. Level 2 - Part A - Plumbing	X
P1.E02B	East Bldg. Level 2 - Part B - Plumbing	X
P1.E03A	East Bldg. Level 3 - Part A - Plumbing	X
P1.E03B	East Bldg. Level 3 - Part B - Plumbing	X
P1.E04A	East Bldg. Level 4 - Part A - Plumbing	X
P1.E04B	East Bldg. Level 4 - Part B - Plumbing	X
P1.E05A	East Bldg. Level 5 - Part A - Plumbing	X
P1.E05B	East Bldg. Level 5 - Part B - Plumbing	X
P1.E06A	East Bldg. Level 6 - Part A - Plumbing	X
P1.E06B	East Bldg. Level 6 - Part B - Plumbing	X
P1.ER1A	East Bldg. Roof - Part A - Plumbing	X
P1.ER1B	East Bldg. Roof - Part B - Plumbing	X
P2.001	East Bldg. Enlarged Partial Plans - Plumbing	X
P5.200	Unit Plans - East Bldg.	X
P5.201	Unit Plans - Shared Bldgs.	X
P6.001	Plumbing Riser Diagrams	X
P6.001	Plumbing Riser Diagrams	X
P6.001	Plumbing Riser Diagrams	X
P7.001	Plumbing Details	X

SHEET INDEX- PLUMBING (PARKING DECK)

NUMBER	NAME	DD SET
P0.001	Schedules, Legends and Notes	X
PPD1.01	Parking Deck Level 1 - Plumbing	X
PPD1.02	Parking Deck Level 2 - Plumbing	X
PPD1.03	Parking Deck Level 3 - Plumbing	X
PPD1.04	Parking Deck Level 4 - Plumbing	X
PPD1.05	Parking Deck Level 5 - Plumbing	X
PPD1.06	Parking Deck Level 6 - Plumbing	X
PPD1.07	Parking Deck Level 7.5 - Plumbing	X
P7.001	Plumbing Details	X

SHEET INDEX- LOW VOLTAGE

NUMBER	NAME	DD SET
	GENERAL	
TA-G-001	COVER PAGE	X
	AUDIO VISUAL	
TA-AV-001	AUDIO/VISUAL LEGEND NOTES	X
TA-AV-002	AUDIO/VISUAL DEVICE SCHEDULE	
TA-AV-100	AUDIO/VISUAL WEST BUILDING LEVEL 01 PLAN	X
TA-AV-101	AUDIO/VISUAL WEST BUILDING LEVEL 02 PLAN	X
TA-AV-102	AUDIO/VISUAL WEST BUILDING LEVEL 07 PLAN	
TA-AV-103	AUDIO/VISUAL WEST BUILDING LEVEL 08 PLAN	
TA-AV-104	AUDIO/VISUAL EAST BUILDING LEVELS 01 & 02 PLAN	X
TA-AV-105	AUDIO/VISUAL EAST BUILDING LEVELS 05 & 06 PLAN	
	NETWORK	
TA-N-001	NETWORK SYSTEM LEGEND & NOTES	X
TA-N-002	NETWORK SYSTEM DEVICE SCHEDULE	
TA-N-100	NETWORK SYSTEM WEST BUILDING LEVEL 01 PLAN	X
TA-N-101	NETWORK SYSTEM WEST BUILDING LEVEL 02 PLAN	X
TA-N-102	NETWORK SYSTEM WEST BUILDING LEVEL 03 PLAN	X
TA-N-103	NETWORK SYSTEM WEST BUILDING LEVEL 04 PLAN	X
TA-N-104	NETWORK SYSTEM WEST BUILDING LEVEL 05 PLAN	X
TA-N-105	NETWORK SYSTEM WEST BUILDING LEVEL 06 PLAN	X
TA-N-106	NETWORK SYSTEM WEST BUILDING LEVEL 07 PLAN	
TA-N-107	NETWORK SYSTEM WEST BUILDING LEVEL 08 PLAN	
TA-N-108	NETWORK SYSTEM EAST BUILDING LEVELS 01 & 02 PLAN	X
TA-N-109	NETWORK SYSTEM EAST BUILDING LEVELS 03 & 04 PLAN	X
TA-N-110	NETWORK SYSTEM EAST BUILDING LEVELS 05 & 06 PLAN	X
TA-N-111	NETWORK SYSTEM EAST BUILDING LEVELS 07 & 08 PLAN	
TA-N-200	NETWORK SYSTEM MDF/IDF ENLARGED PLANS	
TA-N-201	NETWORK SYSTEM MDF/IDF RACK ELEVATIONS	
TA-N-202	NETWORK SYSTEM PATCH PANEL & SWITCH LAYOUT	
	SECURITY	
TA-S-001	SECURITY SYSTEM LEGEND & NOTES	X
TA-S-002	SECURITY SYSTEM DEVICE SCHEDULE	
TA-S-100	SECURITY SYSTEM WEST BUILDING LEVEL 01 FLOOR PLAN	X
TA-S-101	SECURITY SYSTEM WEST BUILDING LEVEL 02 FLOOR PLAN	X
TA-S-102	SECURITY SYSTEM WEST BUILDING LEVEL 03 FLOOR PLAN	X
TA-S-103	SECURITY SYSTEM WEST BUILDING LEVEL 04 FLOOR PLAN	X
TA-S-104	SECURITY SYSTEM WEST BUILDING LEVEL 05 FLOOR PLAN	X
TA-S-105	SECURITY SYSTEM WEST BUILDING LEVEL 06 FLOOR PLAN	X
TA-S-106	SECURITY SYSTEM WEST BUILDING LEVEL 07 FLOOR PLAN	
TA-S-107	SECURITY SYSTEM WEST BUILDING LEVEL 08 FLOOR PLAN	
TA-S-108	SECURITY SYSTEM EAST BUILDING LEVELS 01 & 02 PLANS	X
TA-S-109	SECURITY SYSTEM EAST BUILDING LEVELS 03 & 04 PLANS	X
TA-S-110	SECURITY SYSTEM EAST BUILDING LEVELS 05 & 06 PLANS	X
TA-S-111	SECURITY SYSTEM EAST BUILDING LEVELS 07 & 08 PLANS	
TA-S-200	SECURITY SYSTEM MATRIX & DETAILS	
	RISERS & DETAILS	
TA-R-001	OVERALL SYSTEM PIPE DETAILS	X
TA-R-002	AUDIO VISUAL SYSTEM DEVICE RISER	X
TA-R-003	NETWORK SYSTEM DEVICE RISER	X
TA-R-004	SECURITY SYSTEM DEVICE RISER	X
	UNIT TECHNOLOGY	
TA-U-001	ENLARGED UNIT PLANS	
TA-U-002	ENLARGED UNIT PLANS	

SHEET INDEX - ID

NUMBER	NAME	DD SET
ID-000	TITLE SHEET	X
ID-001	GENERAL NOTES	X
ID-002	OVERALL PLANS	X
ID-003	OVERALL PLANS	X
ID-004	OVERALL PLANS	X
ID-100	L1 FLOOR PLAN	X
ID-101	L1 LEASING FLOOR PLAN	X
ID-102	L2 FLOOR PLAN	X
ID-103	L2 FLOOR PLAN	X
ID-104	EAST BUILDING AMENITY FLOOR PLAN	X
ID-200	L1 REFLECTED CEILING PLAN	X
ID-201	L1 LEASING REFLECTED CEILING PLAN	X
ID-202	L2 REFLECTED CEILING PLAN	X
ID-203	L7 REFLECTED CEILING PLAN	X
ID-204	EAST BUILDING AMENITY REFLECTED CEILING PLAN	X
ID-300	L1 FINISH PLAN - FLOOR	X
ID-301	L1 LEASING FINISH PLAN - FLOOR	X
ID-302	L2 FINISH PLAN - FLOOR	X
ID-303	L7 FINISH PLAN - FLOOR	X
ID-304	EAST BUILDING AMENITY FINISH PLAN - FLOOR	X
ID-350	L1 FINISH PLAN - WALL	X
ID-351	L1 LEASING FINISH PLAN - WALL	X
ID-352	L2 FINISH PLAN - WALL	X
ID-353	L7 FINISH PLAN - WALL	X
ID-354	EAST BUILDING AMENITY FINISH PLAN - WALL	X
ID-400	L1 FURNITURE, FIXTURES & EQUIPMENT PLAN	X
ID-401	L1 LEASING FURNITURE, FIXTURES & EQUIPMENT PLAN	X
ID-402	L2 FURNITURE, FIXTURES & EQUIPMENT PLAN	X
ID-403	L7 FURNITURE, FIXTURES & EQUIPMENT PLAN	X
ID-404	EAST BUILDING AMENITY FURNITURE, FIXTURES & EQUIPMENT PLAN	X
ID-904	SCHEDULES - FINISHES	X

10/1/2026 11:54:50 AM

PROJECT # : 126011
DRAWN BY: CF, TF, AJ
CHECKED BY: AJ, MM

NILES BOLTON ASSOCIATES

3060 Peachtree Rd. N.W.
Suite 600
Atlanta, GA 30305

T 404 365 7600

www.nilesbolton.com

No.	Description	Date
	DD SET	2026/09/30

This drawing, as an instrument of service, is and shall remain the property of the Architects and shall not be reproduced, published or used in any way without the permission of the Architect.

BURBANK DR - BATON ROUGE, LA

BATON ROUGE, LOUISIANA 70808
EAST BATON ROUGE PARISH

LV COLLECTIVE

SHEET TITLE:
SHEET INDEX- PAGE 1

SHEET NUMBER:
G0.01

NOT RELEASED FOR CONSTRUCTION

ABBREVIATIONS
THESE ABBREVIATIONS ARE BASED ON STANDARD ABBREVIATIONS THAT ARE USED IN CONSTRUCTION. HOWEVER, ALL ABBREVIATIONS MUST BE REVIEWED IN CONTEXT AND FINAL INTERPRETATION IS BY THE ARCHITECT. NOT ALL ABBREVIATIONS THAT ARE LISTED ARE USED IN THE ATTACHED DOCUMENTS.

"	INCHES
#	POUND OR NUMBER
&	AND
'	FOOT (FEET)
(E)	EXISTING
356	
360	
<	ANGLE
@	AT
CL	CENTERLINE
A/C	AIR CONDITIONING
AAD	ATTIC ACCESS DOOR
AAP	ATTIC ACCESS PANEL
AB	ANCHOR BOLT
ABV	ABOVE
ACOUS	ACOUSTICAL
ACT	ACOUSTICAL CEILING TILE
AD	AREA DRAIN, ACOUSTIC DIMENSIONS
ADA	AMERICANS WITH DISABILITIES ACT
ADD	ADDENDUM, ADDITION
ADJ	ADJUSTABLE, ADJUSTMENT
AFF	ABOVE FINISHED FLOOR
AGGR	AGGREGATE
ALT	ALTERNATE
ALUM	ALUMINUM
AMSMV	ADHERED MANUFACTURED STONE MASONRY VENEER
AOR	AREA OF REFUGE
AP	ACCESS PANEL
APPROX	APPROXIMATE
APT	APARTMENT
ARCH	ARCHITECT, ARCHITECTURAL
ASB	ASBESTOS
ASPH	ASPHALT
BATH	BATHROOM
BD	BOARD
BEL	BELOW
BITUM	BITUMINOUS
BLDG	BUILDING
BLK	BLOCK
BLKG	BLOCKING
BM	BEAM
BM	BENCHMARK
BOD	BASIS OF DESIGN
BOF	BOTTOM OF FOOTING
BOH	BACK OF HOUSE
BOP	BOTTOM OF PLATE
BOT	BOTTOM
BOW	BOTTOM OF WALL
BPL	BEARING PLATE
BR	BEDROOM
BRG	BEARING
BRK	BRICK
BSMT	BASEMENT
BUR	BUILT-UP ROOFING
CAB	CABINET
CB	CATCH BASIN
CEM	CEMENT
CER	CERAMIC
CF	CUBIC FOOT
CFM	CUBIC FEET PER MINUTE
CG	CORNER GUARD
CH	COAT HOOK
CI	CAST IRON
CJ	CONTROL JOINT
CL	CENTERLINE, CLEARANCE
CLG	CEILING
CLKG	CAULKING
CLO	CLOSET
CLR	CLEAR(ANCE)
CMT	CERAMIC MOSAIC TILE
CMU	CONCRETE MASONRY UNIT
CNTR	COUNTER
CO	CASED OPENING, CLEAN OUT
COL	COLUMN
CONC	CONCRETE
CONN	CONNECTION
CONST	CONSTRUCTION
CONT	CONTINUOUS
CORR	CORRIDOR, CORRUGATED
CPT	CARPET
CR	CHAIR RAIL
CR	CARD READER
CRS	COLD ROLLED STEEL
CSMT	CASEMENT
CT	CERAMIC TILE
CTR	CENTER, COUNTER
CTSK	COUNTERSUNK
CW	CURTAIN WALL
CY	CUBIC YARD
D	DRYER, DISPOSAL
DB	DECIBEL
DBL	DOUBLE
DEMO	DEMOLISH
DEPT	DEPARTMENT
DET, DTL	DETAIL
DF	DRINKING FOUNTAIN
DH	DOUBLE HUNG
DIA	DIAMETER
DIAG	DIAGONAL
DIFF	DIFFUSER
DIM	DIMENSION
DISP	DISPENSER
DIV	DIVISION
DL	DEAD LOAD

DN	DOWN
DO	DOOR OPENING
DR	DOOR
DS	DOWNSPOUT
DSP	DRY STANDPIPE
DW	DISHWASHER
DWG	DRAWING
DWR	DRAWER
E	EAST
EA	EACH
EF	EXHAUST FAN
EHW	ENGINEERED HARDWOOD
EIFS	EXTERIOR INSULATED FINISHING SYSTEM
EJ	EXPANSION JOINT
EL	ELEVATION
ELEC	ELECTRICAL
ELEV	ELEVATOR
EMER	EMERGENCY
ENCL	ENCLOSURE
ENG	ENGINEER
ENT	ENTRANCE
EOC	EDGE OF CARPET
EOS	EDGE OF SLAB
EP	ELECTRICAL PANELBOARD
EQ	EQUAL
EQUIP	EQUIPMENT
EWC	ELECTRIC WATER COOLER
EXH	EXHAUST
EXIST	EXISTING
EXP	EXPANSION, EXPOSED
EXT	EXTERIOR
F	FAHRENHEIT
FA	FIRE ALARM
FACP	FIRE ALARM CONTROL PANEL
FAS	FASTEN
FB	FLAT BAR
FCB	FIBER-CEMENT BOARD
FD	FLOOR DRAIN
FDN	FOUNDATION
FE	FIRE EXTINGUISHER
FEC	FIRE EXTINGUISHER CABINET
FF	FINISHED FLOOR
FF&E	FURNITURE, FIXTURES & EQUIPMENT
FFS	FACE OF FINISHED SURFACE
FGL	FIBERGLASS
FHC	FIRE HOSE CABINET
FIN	FINISH(ED)
FIXT	FIXTURE
FJ	FLOOR JOIST
FLASH	FLASHING
FLR	FLOOR
FLUOR	FLUORESCENT
FOB	FACE OF BRICK
FOC	FACE OF CONCRETE
FOF	FACE OF FINISH
FOH	FRONT OF HOUSE
FOS	FACE OF STUD
FP	FIREPLACE
FPRF	FIREPROOF
FR	FIRE RATED
FRIG	REFRIGERATOR
FRMG	FRAMING
FRT	FIRE RETARDANT TREATED
FS	FULL SIZE
FT	FOOT OR FEET
FTG	FOOTING
FURN	FURNISH(ING), FURNITURE
FURR	FURRING
FUT	FUTURE
FWC	FABRIC WALL COVERING
GA	GAUGE
GALV	GALVANIZED
GB	GRAB BAR
GB	GYPSUM BOARD
GC	GENERAL CONTRACTOR
GDR	GUARD RAIL
GFCI	GROUND FAULT CIRCUIT INTERRUPT
GFI	GROUND FAULT INTERRUPT
GFRC	GLASS FIBER REINFORCED CONCRETE
GI	GALVANIZED IRON
GL	GLASS, GLAZED, GLAZING
GND	GROUND
GOVT	GOVERNMENT
GR	GRADE
GWB	GYPSUM WALLBOARD
GYP BD	GYPSUM BOARD
H	HIGH
HB	HOSE BIB
HC	HANDICAP, HOLLOW CORE
HCW	HOLLOW WOOD CORE
HD	HEAVY DUTY
HDR	HEADER
HDW	HARDWARE
HM	HOLLOW METAL
HO	HOLD OPEN
HORIZ	HORIZONTAL
HR	HOUR, HANDRAIL
HT	HEIGHT
HTG	HEATING
HVAC	HEATING, VENTILATION AND AIR CONDITIONING
HW	HOT WATER
HWD	HARDWOOD
HWH	HOT WATER HEATER
IBC	INTERNATIONAL BUILDING CODE


ID	INSIDE DIAMETER
IN	INCH
INCL	INCLUDE, INCLUDING
IND	INDUSTRIAL
INFO	INFORMATION
INSUL	INSULATION, INSULATE
INT	INTERIOR, INTERNAL
INV	INVERT
J	JOIST
JAN	JANITOR
JCT	JUNCTION
JST	JOIST
JT	JOINT
KDN	KNOCKDOWN
KIT	KITCHEN
KO	KNOCKOUT
KP	KICK PLATE
L	LENGTH, LONG
LA	LANDSCAPE ARCHITECT
LAB	LABORATORY
LAD	LADDER
LAM	LAMINATE(D)
LAV	LAVATORY
LBL	LABEL
LBR	LUMBER
LD	LINEAR DIFFUSER
LF	LINEAR FOOT
LH	LEFT HAND
LIN	LINEAR, LINEN
LIN	LINEN
LKR	LOCKER
LL	LIVE LOAD
LNDG	LANDING
LNT	LINTEL
LOC	LOCATION
LR	LIVING ROOM
LT	LIGHT
LTWT	LIGHTWEIGHT
LUM	LUMINOUS
LV	LOW VOLTAGE
LVR	LOUVER
LVT	LUXURY VINYL TILE
M	METER
MACH	MACHINE
MAINT	MAINTENANCE
MAN	MANUAL
MAS	MASONRY
MAT	MATERIAL
MAX	MAXIMUM
MB	MARKER BOARD
MC	MEDICINE CABINET
MDF	MEDIUM DENSITY FIBER BOARD
MDO	MEDIUM DENSITY OVERLAY
MECH	MECHANICAL
MEMB	MEMBRANE
MEZZ	MEZZANINE
MFD	MANUFACTURED
MFR	MANUFACTURER
MH	MANHOLE
MIN	MINIMUM
MIR	MIRROR
MISC	MISCELLANEOUS
MLD	MOLDING
MM	MILLIMETER
MO	MASONRY OPENING
MOD	MODULAR
MOV	MOVABLE
MR	MOISTURE RESISTANT
MRT	MOISTURE RESISTANCE TREATED
MTD	MOUNTED
MTL	METAL
MULL	MULLION
MULT	MULTIPLE
MWK	MILLWORK
N	NORTH
N/A	NOT APPLICABLE
NAT	NATURAL
NEC	NATIONAL ELECTRIC CODE
NEO	NEOPRENE
NIC	NOT IN CONTRACT
NO or #	NUMBER
NOM	NOMINAL
NR	NOISE REDUCTION
NRC	NOISE REDUCTION COEFFICIENT
NRSF	NET RENTABLE SQUARE FEET
NS	NON-SLIP
NTS	NOT TO SCALE
O/A	OVERALL
O/H	OVERHEAD
O/O	OUT TO OUT
OBS	OBSCURE
OC	ON CENTER
OD	OUTSIDE DIAMETER
OF/CI	OWNER FURNISHED/ CONTRACTOR INSTALLED
OF/OI	OWNER FURNISHED/ OWNER INSTALLED
OFF	OFFICE
OH	OPPOSITE HAND
OPNG	OPENING
OPP	OPPOSITE
OSB	ORIENTED STRAND BOARD
OTB	OPEN TO BELOW

PAN	PANTRY
PAR	PARALLEL
PAV	PAVEMENT
PB	PARTICLE BOARD
PCF	POUNDS PER CUBIC FOOT
PED	PEDESTAL, PEDESTRIAN
PERF	PERFORATE(D)
PERIM	PERIMETER
PERP	PERPENDICULAR
PKG	PARKING
PL	PLATE
PLAM	PLASTIC LAMINATE
PLAS	PLASTER
PLBG	PLUMBING
PLF	POUNDS PER LINEAR FOOT
PLYWD	PLYWOOD
PNL	PANEL
PR	PAIR
PRCST	PRE-CAST
PREFAB	PREFABRICATED
PREFIN	PREFINISHED
PREP	PREPARATION
PROD	PRODUCTION
PROJ	PROJECT(OR), PROJECTION
PS	PROJECTION SCREEN
PSF	POUNDS PER SQUARE FOOT
PSI	POUNDS PER SQUARE INCH
PT	PRESSURE TREATED
PTD	PAINTED, PAPER TOWEL DISPENSER
PTD/R	COMBO. PAPER TOWEL DISPENSER & RECEPTACLE
PTN	PARTITION
PTR	PAPER TOWEL RECEPTACLE
PVC	POLYVINYL CHLORIDE
PWR	POWER
QT	QUARRY TILE
QTR	QUARTER
QTY	QUANTITY
QUAD	QUADRANT
R	RISER, RISE
RA	RETURN AIR
RAD	RADIUS
RB	RUBBER BASE
RCP	REFLECTED CEILING PLAN
RD	ROOF DRAIN
REBAR	REINFORCING BAR
REC	RECESSED
RECPT	RECEPTION, RECEPTACLE
REF.	REFRIGERATOR
REF:	REFER TO, REFERENCE
REINF	REINFORCED
REPRO	REPRODUCE, REPRODUCTION
REQD	REQUIRED
RESIL	RESILIENT
RET	RETURN
REV	REVISE, REVISION
RGTR	REGISTER
RH	RIGHT HAND
RM	ROOM
RO	ROUGH OPENING
ROW	RIGHT OF WAY
RS	ROD & SHELF
RT	RIGHT
RWD	REDWOOD
RWL	RAIN WATER LEADER
S	SOUTH
S/S	STAINLESS STEEL
SAFB	SOUND ATTENUATING FIRE BLANKET
SAM	SELF-ADHERED MEMBRANE
SAN	SANITARY
SC	SOLID CORE
SCD	SEAT COVER DISPENSER
SCHED	SCHEDULE(D)
SD	SMOKE DETECTOR
SECT	SECTION, SECTOR
SEP	SEPARATE, SEPARATION
SF	SQUARE FOOT (FEET), STOREFRONT
SGD	SLIDING GLASS DOOR
SGL	SINGLE
SH	SHELF, SINGLE HUNG
SHLVG	SHELVING
SHT	SHEET
SHWR	SHOWER
SIM	SIMILAR
SND	SANITARY NAPKIN DISPENSER
SNR	SANITARY NAPKIN RECEPTACLE
SOG	SLAB ON GRADE
SPEC	SPECIFICATION
SQ	SQUARE
SR	SHOWER ROD
SSK	SERVICE SINK
SST	STAINLESS STEEL
ST	STUCCO
STA	STATION
STC	SOUND TRANSMISSION COEFFICIENT
STD	STANDARD
STK	OPEN STACKED SHELVING
STL	STEEL
STOR	STORAGE
STRUCT	STRUCTURAL
SURF	SURFACE
SUSP	SUSPEND(ED)
SV	SHEET VINYL
SVC	SERVICE
SW	SHEAR WALL


SYM	SYMETRICAL
SYS	SYSTEM
T	TREAD(S)
T&B	TOP & BOTTOM
T&G	TONGUE & GROOVE
TB	TOWEL BAR, TACK BOARD, THROUGH BOLT
TBD	TO BE DETERMINED
TC	TOP OF CURB
TEL	TELEPHONE
TEMP	TEMPERED, TEMPERATURE
TER	TERRACE, TERRAZZO
THK	THICK
TLT	TOILET
TOC	TOP OF CONCRETE
TOF	TOP OF FOOTING
TOP	TOP OF PLATE
TOW	TOP OF WALL
TP	TOP OF PAVEMENT
TPH	TOILET PAPER HOLDER
TRTD	TREATED
TS	TUBULAR STEEL
TV	TELEVISION
TYP	TYPICAL
UC	UNDER COUNTER
UDP	UNIT DISTRIBUTION PANEL
UL	UNDERWRITERS LABORATORIES, INC.
UNF	UNFINISHED
UNO	UNLESS NOTED OTHERWISE
UR	URINAL
UTIL	UTILITY
VAR	VARIES, VARIABLE, VARIOUS
VCT	VINYL COMPOSITION TILE
VERT	VERTICAL
VEST	VESTIBULE
VIF	VERIFY IN FIELD
VOL	VOLUME
VP	VINYL PLANK
VWC	VINYL WALL COVERING
W	WEST, WIDE, WIDTH, WASHER
W/	WITH
W/D	WASHER / DRYER
W/O	WITHOUT
WC	WATER CLOSET
WD	WOOD
WDW	WINDOW
WF	WIDE FLANGE
WGL	WIRED GLASS
WH	WATER HEATER
WI	WROUGHT IRON
WIC	WALK IN CLOSET
WP	WATERPROOF(ING)
WR	WATER RESISTANT, WASTE RECEPTACLE
WRB	WEATHER-RESISTANT BARRIER
WS	WEATHERSTRIPPING
WSCT	WAINSCOT
WT	WEIGHT
YD	YARD

1 G0.05 ABBREVIATIONS
NOT TO SCALE


VIEW TITLES

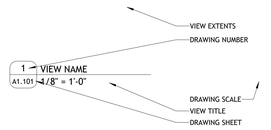

VIEW MARKERS

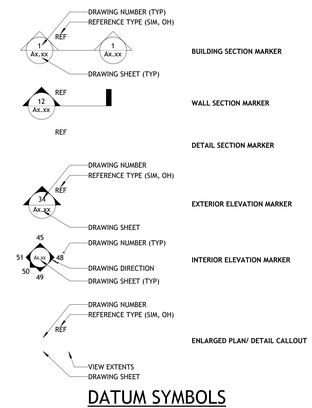

DATUM SYMBOLS

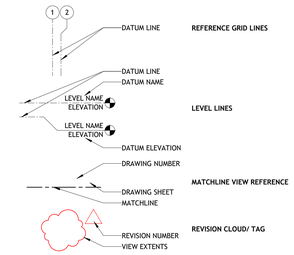

2 G0.05 SYMBOLS LEGEND
1/8" = 1'-0"

3060 Peachtree Rd. N.W.
Suite 600
Atlanta, GA 30305

T 404 365 7600

www.nilesbolton.com

No.	Description	Date
	SD SET	2026/6/26
	DD SET	2026/09/30

This drawing, as an instrument of service, is and shall remain the property of the Architects and shall not be reproduced, published or used in any way without the permission of the Architect.

PROJECT # : 126011
DRAWN BY: CF, TF, AJ
CHECKED BY: AJ, MM

NILES BOLTON ASSOCIATES

BURBANK DR - BATON ROUGE, LA

BATON ROUGE, LOUISIANA 70808
EAST BATON ROUGE PARISH

LV COLLECTIVE

SHEET TITLE:
PROJECT GENERAL INFORMATION

SHEET NUMBER:
G0.05

NOT RELEASED FOR CONSTRUCTION

10/1/2026 9:57:15 AM

MEANS OF EGRESS

MAXIMUM FLOOR AREA ALLOWANCES PER OCCUPANT TABLE 1004.1.2 (SEE LIFE SAFETY PLANS FOR OCCUPANT LOAD CALCULATIONS)

FUNCTION OF SPACE	OCCUPANT LOAD FACTOR	FUNCTION OF SPACE	OCCUPANT LOAD FACTOR
RESIDENTIAL UNITS	200 GROSS	ACCESSORY STORAGE	300 GROSS
LEASING (BUSINESS)	150 GROSS	GYM	50 GROSS
AMENITY (ASSEMBLY UNCONCENTRATED	15 NET	POOL DECK	15 GROSS

MINIMUM NUMBER OF EXITS FOR OCCUPANT LOAD PER SECTION 1006.1/1006.3.1 (SEE LIFE SAFETY PLANS FOR OCCUPANT CALCULATIONS)

COMMON PATH OF TRAVEL, TRAVEL DISTANCE AND DEAD END CORRIDOR REQUIREMENTS (SEE LIFE SAFETY PLANS)

OCCUPANCY	COMMON PATH OF TRAVEL TABLE 1006.2.1 (SPRINKLERED PER 903.3.1.1)	TRAVEL DISTANCE TABLE 1017.2 (SPRINKLERED PER 903.3.1.1)	DEAD END CORRIDOR SECTION 1020.4 (SPRINKLERED PER 903.3.1.1)
R-2	125	250	50
B	100	300	50
A-3/A-2	75	250	20
S-2	100	400	50

MINIMUM EGRESS WIDTH (SEE LIFE SAFETY PLANS FOR OCCUPANT CALCULATIONS)


44" PER SECTION 1011.2

ACCESSIBLE MEANS OF EGRESS

NOT REQUIRED FOR ELEVATORS PER 1009.2.1 EXCEPTION #1

PROVIDE 2-WAY COMMUNICATION SYSTEM PER 1009.8.1

KEYPLAN

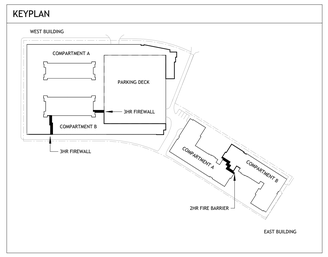

GENERAL BUILDING HEIGHT AND AREA LIMITATIONS - WEST BUILDING COMPARTMENT A

TABLES 504.1, 504.3, 506.2

OCCUPANCY	CONSTRUCTION TYPE	BUILDING STORIES/ HEIGHT ALLOWED	AREA ALLOWED	BUILDING STORIES/ HEIGHT ACTUAL	AREA ACTUAL
R2	TYPE IIIA	5 STORIES/85 FT	78,960 SF PER STORY* 236,880 SF TOTAL**	5 STORIES/ 56FT (TO TOP OF ROOF SURFACE)	LEVEL 1: 44,653 SF
					LEVEL 2: 44,865 SF
					LEVEL 3: 44,865 SF
					LEVEL 4: 44,865 SF
					LEVEL 5: 44,865 SF
					TOTAL: 224,113 SF

*ALLOWABLE AREA PER STORY = 72,000 + (24,000 X .29)

**TOTAL ALLOWABLE AREA = (72,000 + (24,000 X 0.29) X 3

INTERIOR WALL AND CEILING FINISH REQUIREMENTS

INTERIOR WALL AND CEILING FINISH SECTION 803.1.1

INTERIOR WALL AND CEILING FINISHES SHALL BE CLASSIFIED PER ASTM E 84 OR UL 723

	FLAME SPREAD	SMOKE DEVELOPED
CLASS A	0 - 25	0 - 450
CLASS B	26 - 75	0 - 450
CLASS C	76 - 200	0 - 450

INTERIOR WALL AND CEILING FINISH REQUIREMENTS TABLE 803.11 (NFPA 13 PER 903.3.1.1)

GROUP	INTERIOR EXIT STAIRWAYS	CORRIDORS AND ENCLOSURE FOR EXIT ACCESS	ROOMS AND ENCLOSED SPACES
R-2	C	C	C
B	B	C	C
A-3	B	B	C
S-2	C	C	C

PROJECT INFORMATION

PROJECT NAME: RAMBLER BLACKSBURG

PROJECT ADDRESS

PROJECT DESCRIPTION: THIS PROJECT CONSISTS OF 2 BUILDINGS. THE WEST BUILDING IS A 7 STORY TYPE 1B PRECAST PARKING DECK WHICH IS WRAPPED WITH 6 STORIES OF TYPE 1A AND TYPE IIIA RESIDENTIAL. THE EAST BUILDING IS A SINGLE STORY PARKING TYPE IA PARKING DECK WITH 5 STORIES OF TYPE III RESIDENTIAL ABOVE.

OCCUPANCY GROUP: A-2, A-3, B, S-2, R-2

CONSTRUCTION TYPE: TYPE IA, TYPE IB, TYPE IIIA

SPRINKLER SYSTEM: NFPA 13

CLIMATE ZONE

SEISMIC CATEGORY

APPLICABLE CODES & AMENDMENTS

2021 INTERNATIONAL BUILDING CODE WITH LOUISIANA AMENDMENTS
2021 INTERNATIONAL PLUMBING CODE WITH LOUISIANA AMENDMENTS
2021 INTERNATIONAL MECHANICAL CODE WITH LOUISIANA AMENDMENTS
2021 INTERNATIONAL ENERGY CONSERVATION CODE WITH LOUISIANA AMENDMENTS
2020 NATIONAL ELECTRIC CODE
2021 NATIONAL FUEL AND GAS CODE
ADA 2010 STANDARDS FOR ACCESSIBLE DESIGN
NFPA 13 STANDARD FOR THE INSTALLATION OF SPRINKLER SYSTEMS

FIRE RESISTANCE RATING REQUIREMENTS FOR BUILDING ELEMENTS TABLE 601

FIRE RESISTANCE RATING REQUIREMENTS FOR BUILDING ELEMENTS TABLE 601 (NFPA 13 PER 903.3.1.1)

BUILDING ELEMENTS	CONSTRUCTION TYPE IB REQUIRED	CONSTRUCTION TYPE IB ACTUAL	CONSTRUCTION TYPE IA REQUIRED	CONSTRUCTION TYPE 1A ACTUAL	CONSTRUCTION TYPE IIIA REQUIRED	CONSTRUCTION TYPE IIIA ACTUAL
STRUCTURAL FRAME	2	2	3	3	1	1
EXTERIOR BEARING WALLS	2	2	3	3	2	2
INTERIOR BEARING WALLS	2	2	3	3	1	1
INTERIOR NON-BEARING WALLS	0	0	0	0	0	0
FLOOR CONSTRUCTION	1	1	3	3	1	1
ROOF CONSTRUCTION	1	1	1.5	1.5	1	1

FIRE RESISTANCE RATING REQUIREMENTS FOR BUILDING ELEMENT SEPARATION

BUILDING ELEMENTS	REQUIRED FIRE RATING	ACTUAL FIRE RATING	APPLICABLE CODE SECTION
FIRE WALLS	3	3	IBC 706.4
SHAFT WALLS	2	2	IBC 713.4
DEMISING WALLS	1	1	IBC 420.2
CORRIDOR WALLS	0.5	0.5	IBC 1020.2
STAIR WALLS	2HR (3HR AT TYPE IA PER 510.2)	2HR (3HR AT TYPE IA)	IBC 1023.2
ELEVATOR WALLS	2	2	IBC 3002.1
BUILDING ELEMENTS	**REQUIRED FIRE RATING**	**ACTUAL FIRE RATING**	**APPLICABLE CODE SECTION**
OCCUPANCY SEPARATION- R-2 TO A-3	1	1	TABLE 508.4
OCCUPANCY SEPARATION- A-3 TO B	1	1	TABLE 508.4
OCCUPANCY SEPARATION- R-2 TO S-2	1	1	TABLE 508.4

FIRE PROTECTION

905.4 LOCATION OF CLASS 1 STANDPIPE HOSE CONNECTIONS

STANDPIPES IN STAIRS SHALL BE LOCATED ON THE MAIN LANDING

905.4.2 ON EACH SIDE OF THE WALL ADJACENT TO THE EXIT OPENING OF A HORIZONTAL EXIT.

EXCEPTION: WHERE FLOOR AREAS ADJACENT TO A HORIZONTAL EXIT ARE REACHABLE FROM A STAIR HOSE CONNECTIONS BY A 30 FOOT HOSE STREAM FROM A NOZZLE ATTACHED TO A 100 FEET OF HOSE CONNECTION IS NOT REQUIRED AT THE HORIZONTAL EXIT.

SPRINKLERS IN CONCEALED SPACES

NFPA 5-13.1.1 AND SECTION 5.13.1.4 SPRINKLERS IN CONCEALED SPACE ARE ONLY REQUIRED IN COMBUSTIBLE CONCEALED SPACE. THE BUILDING TYPE IS IB NON-COMBUSTIBLE CONSTRUCTION.

907.5 OCCUPANT NOTIFICATION SYSTEMS

907.5.2.2 EMERGENCY VOICE/ALARM COMMUNICATION SYSTEM

EMERGENCY VOICE/ALARM COMMUNICATION SYSTEM PER NFPA 72 SHALL BE PROVIDE IN ELEVATOR GROUPS, EXIT STAIRWAYS EACH FLOOR AND AREAS OF REFUGE.

914 EMERGENCY RESPONDER COVERAGE GENERAL

EMERGENCY RESPONDER RADIO COVERAGE SHALL BE PROVIDED IN ALL NEW BUILDINGS. COORDINATE WITH AUTHORITY HAVE JURISDICTION FOR COVERAGE REQUIREMENTS.

PORTABLE FIRE EXTINGUISHER PER TABLE 906.3(1) FOR CLASS A FIRE HAZARDS (SEE LIFE SAFETY PLANS FOR EXTINGUISHER LOCATIONS)

NFPA 10 TABLE 3-2.1

FIRE HAZARD	MINIMUM RATED SINGLE EXTINGUISHER	MAXIMUM FLOOR AREA PER UNIT OF A	MAXIMUM FLOOR AREA PER EXTINGUISHER	MAXIMUM TRAVEL DISTANCE
LOW	2-A	3,000 SF	11,250 SF	75 FEET

PORTABLE FIRE EXTINGUISHERS PROVIDED

LOCATION	EXTINGUISHER TYPE
UNITS	MULTI-PURPOSE DRY CHEM/CAL TYPE FOR CLASS A HAZARDS - 5 LB.
PUBLIC SPACES	MULTI-PURPOSE DRY CHEM/CAL TYPE FOR CLASS A HAZARDS - 10 LB.

FIRE PROTECTION DESIGN/BUILD:
THE GENERAL CONTRACTOR SHALL ENGAGE A FIRE PROTECTION ENGINEER FOR THE PURPOSE OF DESIGNING AND CERTIFYING THE FIRE PROTECTION SYSTEM FOR THE PROJECT. THE ENGINEER SHALL BE LICENSED IN THE PROJECT STATE. THE FIRE PROTECTION ENGINEER SHALL SUBMIT TO THE AUTHORITY HAVE JURISDICTION FOR REVIEW AND APPROVAL. THE DRAWINGS AND SPECIFICATIONS ARE COMPLEMENTARY AND PROVIDE THE FIRE PROTECTION SCOPE IN NATURE.

SOUND TRANSMISSION

AIR-BORNE SOUND FOR ASSEMBLIES SEPARATING DWELLING UNITS FROM EACH OTHER, PUBLIC AND SERVICE SPACES PER IBC 1207.2

ASSEMBLY	SOUND TRANSMISSION CLASS	
WALLS	STC 50 MINIMUM	SEE PARTITION TYPES FOR SOUND TEST DATA
FLOOR/CEILING	STC 50 MINIMUM	SEE PARTITION TYPES FOR SOUND TEST DATA

STRUCTURAL-BORNE SOUND FOR ASSEMBLIES SEPARATING DWELLING UNITS FROM EACH OTHER, PUBLIC AND SERVICE SPACES PER IBC 1207.3

ASSEMBLY	IMPACT INSULATION CLASS	
FLOOR CONSTRUCTION	IIC 50 MINIMUM	SEE PARTITION TYPES FOR SOUND TEST DATA

ENERGY CONSERVATION

BUILDING DATA

BUILDING TYPE:	COMMERCIAL
LOCATION:	BATON ROUGE, LA
CLIMATE ZONE:	2

BUILDING ENVELOPE REQUIREMENTS OPAQUE ELEMENTS

BUILDING ELEMENT	TABLE C401.2.3 MIN. R-VALUE	R-VALUES PROVIDED
ATTIC AND OTHER	R38	ENERGY MODEL TO BE PERFORMED TO MEET IECC REQUIREMENTS
METAL FRAMING	R13+5 CI	
METAL FRAMING (RESIDENTIAL)	R13+7.5 CI	
MASS WALLS	R5.7 CI	
MASS WALLS (RESIDENTIAL)	R7.6 CI	
UNHEATED SLABS	NR	
MASS FLOORS	R6.3 CI	

BUILDING ENVELOPE REQUIREMENTS FENESTRATION

BUILDING ELEMENT	TABLE C402.4 FENESTRATION REQUIREMENTS	VALUES PROVIDED
FIXED FENESTRATION	0.45	ENERGY MODEL TO BE PERFORMED TO MEET IECC REQUIREMENTS
OPERABLE	0.60	
ENTRANCE DOORS	0.77	
SHGC	0.25	

TABLE C402.3 MINIMUM ROOF REFLECTANCE		TABLE C402.3 MINIMUM THERMAL EMITTANCE	
INITIAL SOLAR REFLECTANCE		INITIAL THERMAL EMITTANCE	
3 YEAR AGED SOLAR REFLECTANCE	55	3 YEAR AGED THERMAL EMITTANCE	0.75
INITIAL SOLAR REFLECTANCE INDEX			
3 YEAR AGED SOLAR REFLECTANCE INDEX	64		

AIR BARRIER CONSTRUCTION

AIR BARRIER TO BE PROVIDED PER C402.4.1.1 (A PLASTIC SHEET WEATHER RESISTANT AIR BARRIER WILL ACT AS THE AIR BARRIER.)

ENVELOPE TESTING

THE DWELLING UNITS SHALL BE TESTED PER R402.4.1.2

PLUMBING FIXTURES REQUIRED

NAME	PLUMBING OCCUPANCY KEY	AREA PER OCCUPANT	OCCUPANTS	WATER CLOSETS MALE	WATER CLOSETS FEMALE	LAVS MALE	LAVS FEMALE	BATHING	DRINKING	CURRENT REV
LEVEL 01 WEST BUILDING										
WEST BUILDING LEASING	(IBC 2021) B: BUSINESSES, PROFESSIONAL SERVICES, MERCHANDISING, OFFICE BUILDINGS, LIGHT INDUSTRIAL	50.00 SF	33	0.396398	0.396398	0.272648	0.272648		0.33	
LEVEL 07.5 WEST BUILDING										
FITNESS	(IBC 2012) A-3: AUDITORIUMS WITHOUT FIXED SEATS, ART GALLERIES, EXHIBITION HALLS, MUSEUMS, LECTURE HALLS, LIBRARIES, ARCADES, GYMNASIUMS	50.00 SF	84	0.336	0.646154	0.21	0.21		0.168	
POOL	(IBC 2012) A-3: AUDITORIUMS WITHOUT FIXED SEATS, ART GALLERIES, EXHIBITION HALLS, MUSEUMS, LECTURE HALLS, LIBRARIES, ARCADES, GYMNASIUMS	50.00 SF	45	0.18	0.346154	0.1125	0.1125		0.09	
AMENITY DECK	(IBC 2012) A-3: AUDITORIUMS WITHOUT FIXED SEATS, ART GALLERIES, EXHIBITION HALLS, MUSEUMS, LECTURE HALLS, LIBRARIES, ARCADES, GYMNASIUMS	15.00 SF	148	0.592	1.138462	0.37	0.37		0.296	
WELLNESS COURTYARD	(IBC 2012) A-3: AUDITORIUMS WITHOUT FIXED SEATS, ART GALLERIES, EXHIBITION HALLS, MUSEUMS, LECTURE HALLS, LIBRARIES, ARCADES, GYMNASIUMS	15.00 SF	110	0.44	0.846154	0.275	0.275		0.22	
PICKLE BALL COURT	(IBC 2012) A-3: AUDITORIUMS WITHOUT FIXED SEATS, ART GALLERIES, EXHIBITION HALLS, MUSEUMS, LECTURE HALLS, LIBRARIES, ARCADES, GYMNASIUMS	50.00 SF	38	0.152	0.292308	0.095	0.095		0.076	
MULTI-SPORT	(IBC 2012) A-3: AUDITORIUMS WITHOUT FIXED SEATS, ART GALLERIES, EXHIBITION HALLS, MUSEUMS, LECTURE HALLS, LIBRARIES, ARCADES, GYMNASIUMS	50.00 SF	10	0.04	0.076923	0.025	0.025		0.02	
YOGA	(IBC 2012) A-3: AUDITORIUMS WITHOUT FIXED SEATS, ART GALLERIES, EXHIBITION HALLS, MUSEUMS, LECTURE HALLS, LIBRARIES, ARCADES, GYMNASIUMS	50.00 SF	14	0.056	0.107692	0.035	0.035		0.028	
PILATES	(IBC 2012) A-3: AUDITORIUMS WITHOUT FIXED SEATS, ART GALLERIES, EXHIBITION HALLS, MUSEUMS, LECTURE HALLS, LIBRARIES, ARCADES, GYMNASIUMS	50.00 SF	11	0.044	0.084615	0.0275	0.0275		0.022	
SAUNA	(IBC 2012) A-3: AUDITORIUMS WITHOUT FIXED SEATS, ART GALLERIES, EXHIBITION HALLS, MUSEUMS, LECTURE HALLS, LIBRARIES, ARCADES, GYMNASIUMS	50.00 SF	1	0.004	0.007692	0.0025	0.0025		0.002	
SAUNA	(IBC 2012) A-3: AUDITORIUMS WITHOUT FIXED SEATS, ART GALLERIES, EXHIBITION HALLS, MUSEUMS, LECTURE HALLS, LIBRARIES, ARCADES, GYMNASIUMS	50.00 SF	1	0.004	0.007692	0.0025	0.0025		0.002	
COLD PLUNGE	(IBC 2021) A: AUDITORIUMS WITHOUT FIXED SEATS, ART GALLERIES, EXHIBITION HALLS, MUSEUMS, LECTURE HALLS, LIBRARIES, ARCADES, GYMNASIUMS	50.00 SF	1	0.004	0.007692	0.0025	0.0025		0.002	
COLD PLUNGE	(IBC 2021) A: AUDITORIUMS WITHOUT FIXED SEATS, ART GALLERIES, EXHIBITION HALLS, MUSEUMS, LECTURE HALLS, LIBRARIES, ARCADES, GYMNASIUMS	50.00 SF	1	0.004	0.007692	0.0025	0.0025		0.002	

NILES BOLTON ASSOCIATES

3060 Peachtree Rd. N.W.
Suite 600
Atlanta, GA 30305

T 404 365 7600

www.nilesbolton.com

PROJECT # : 126011

DRAWN BY: CF, TF, AJ

CHECKED BY: AJ, MM

No.	Description	Date
	DD SET	2026/09/30

This drawing, as an instrument of service, is and shall remain the property of the Architects and shall not be reproduced, published or used in any way without the permission of the Architect.

BURBANK DR - BATON ROUGE, LA

BATON ROUGE, LOUISIANA 70808
EAST BATON ROUGE PARISH

LV COLLECTIVE

SHEET TITLE: CODE DATA

SHEET NUMBER: G0.06

NOT RELEASED FOR CONSTRUCTION

10/1/2026 9:58:03 AM

TOTAL PROJECT

USE	LEVEL	Total GSF	WOOD CONSTRUCTION				PODIUM CONSTRUCTION						PRECAST CONSTRUCTION					PARKING COUNTS	
			WOOD RESIDENTIAL AREA	WOOD AMENITY AREA	WOOD COMMON AREA	WOOD SERVICE AREA	PODIUM RES AREA	PODIUM AMENITY AREA	PODIUM COMMON AREA	PODIUM SERVICE AREA	PODIUM CAFE AREA	PODIUM PARKING AREA	PRECAST PARKING AREA	PRECAST COMMON AREA	PRECAST AMENITY AREA	PRECAST CAFE AREA	EXTERIOR AREA EXCLUDED...	Standard Parking Spaces	Compact Spaces	ADA Parking Spaces
	7	**11,718**	-	-	-	-	-	-	-	-	-	-	-	719	10,999	-	16,371	-	-	0
	6	**73,862**	36,475	-	6,630	600	-	-	-	-	-	-	28,703	1,454	-	-	-	85	3	2
	5	**126,351**	74,003	-	13,447	1,365	-	-	-	-	-	-	36,275	1,261	-	-	-	112	3	2
	4	**126,351**	74,003	-	13,447	1,365	-	-	-	-	-	-	36,275	1,261	-	-	-	112	3	2
	3	**126,351**	74,003	-	13,447	1,365	-	-	-	-	-	-	36,275	1,261	-	-	-	112	3	2
	2	**126,767**	88,825	-	13,103	1,358	-	5,945	-	-	-	-	36,275	1,261	-	-	10,811	112	3	2
	1	**84,142**	30,303	697	7,970	6,434	11,379	9,647	4,040	3,299	2,902	(23,888)	29,103	1,687	-	569	14,761	156	-	8
TOTAL		**675,542**	**357,612**	**697**	**68,044**	**12,487**	**11,379**	**15,592**	**4,040**	**3,299**	**2,902**	**(23,888)**	**202,906**	**8,904**	**10,999**	**569**	**41,943**	**689**	**15**	**18**

496,524

Parking...	
722	Parking...
179,018	Total Parkin...
333	Units
1,039	Beds
0.69	Parking...

Unit Type	S1	S1-M	A1	A2	A3...	A3.1	B1	B1-M	B2	B3	B4	B4-M	B6...	B6.1	B+1	C1	D1	D1-M	D2...	D2.1	D3-M	D4...	D4.1	D+1	E1	E1-M	E2...	E2.1	E+1	F1	F2	F3...	F+1	TOTAL	Units/ Floor	Beds/ Floor	Bath/ Floor
Beds/Unit	1	1	1	1	1	1	2	2	2	2	2	2	2	2	2	3	4	4	4	4	4	4	4	4	5	5	5	5	5	6	6	6	6				
Baths/Unit	1	1	1	1	1	1	2	2	2	2	2	2	2	2	2	3	4	4	4	4	4	4	4	4	5	5	5	5	5	6	6	6	6				
Level / GSF/Unit	398	398	498	512	538	538	723	723	796	798	907	908	803	803	978	1,106	1248	1248	1562	1483	1485	1370	1370	1414	1548	1548	1694	1694	1804	1849	1984	1978	2064				
Level 7	-	-	-	-	-	-	-	-	-	-	-	-	-	-	-	-	-	-	-	-	-	-	-	-	-	-	-	-	-	-	-	-	-	-	0	0	0
Level 6	2	-	4	-	1	-	5	-	3	-	-	-	-	1	-	1	5	-	-	-	-	-	-	6	3	-	-	-	-	1	-	-	1	34,519	33	99	99
Level 5	3	-	5	1	-	2	9	-	3	1	-	-	1	1	-	8	13	-	-	-	-	-	1	6	6	-	1	-	2	1	1	-	1	71,984	66	208	208
Level 4	3	-	5	1	2	-	9	-	3	1	-	-	-	2	-	8	13	-	-	-	-	1	-	6	6	-	1	-	2	1	1	-	1	71,984	66	208	208
Level 3	3	-	5	1	-	2	9	-	3	1	-	-	-	2	-	8	13	-	-	-	-	1	-	6	6	-	1	-	2	1	1	-	1	71,984	66	208	208
Level 2	2	-	5	1	1	1	8	-	3	1	-	-	1	1	-	8	12	-	1	1	-	-	1	6	6	-	1	-	2	-	1	-	-	68,747	63	197	197
Level 1	1	3	1	-	-	1	4	1	-	-	3	1	1	-	1	4	6	2	-	-	2	1	-	-	3	2	-	1	1	-	-	-	-	41,639	39	119	119
Total...	14	3	25	4	4	6	44	1	15	4	3	1	3	7	1	37	62	2	1	1	2	3	2	30	30	2	4	1	9	4	4	0	4	**360,857**	**333**	**1,039**	**1,039**
Total...	14	3	25	4	4	6	88	2	30	8	6	2	6	14	2	111	248	8	4	4	8	12	8	120	150	10	20	5	45	24	24	0	24				
Total...	14	3	25	4	4	6	88	2	30	8	6	2	6	14	2	111	248	8	4	4	8	12	8	120	150	10	20	5	45	24	24	0	24				
Total SF/Type	5,572	1,194	12,450	2,048	2,152	3,228	31,812	723	11,940	3,192	2,721	908	2,409	5,621	978	40,922	77,376	2,496	1,562	1,483	2,970	4,110	2,740	42,420	46,440	3,096	6,776	1,694	16,236	7,396	7,936	-	8,256				
% of total...	**1.3%**	**0.3%**	**2.4%**	**0.4%**	**0.4%**	**0.6%**	**8.5%**	**0.2%**	**2.9%**	**0.8%**	**0.6%**	**0.2%**	**0.6%**	**1.3%**	**0.2%**	**10.7%**	**23.9%**	**0.8%**	**0.4%**	**0.4%**	**0.8%**	**1.2%**	**0.8%**	**11.5%**	**14.4%**	**1.0%**	**1.9%**	**0.5%**	**4.3%**	**2.3%**	**2.3%**	**0.0%**	**2.3%**				
% of total...	**1.6%**		**3.8%**				**15.0%**								**0.2%**	**10.7%**	**28.1%**							**11.5%**	**17.8%**				**4.3%**	**4.6%**			**2.3%**				

Summarized Unit Mix				
Unit...	**# Units**	**% Units**	**# Beds**	**% Beds**
Studio	14	4.6%	14	1%
1 BR	29	9.5%	29	3%
2 BR	79	25.9%	158	16%
3 BR	37	12.1%	111	12%
4 BR	65	21.3%	260	27%
4 BR +	30	9.8%	120	13%
5 BR	30	9.8%	150	16%
5 BR +	9	3.0%	45	5%
6 BR	8	2.6%	48	5%
6 BR +	4	1.3%	24	3%
	305		**959**	

Target # of Units
21
40
78
37
77
31
37
12
8
5
346

EAST BUILDING

USE	LEVEL	Total...	WOOD CONSTRUCTION				PODIUM CONSTRUCTION						PRECAST CONSTRUCTION					PARKING COUNTS	
			WOOD...	WOOD...	WOOD...	WOOD...	PODIUM...	PODIUM...	PODIUM...	PODIUM...	PODIUM...	PODIUM...	PRECAST...	PRECAST...	PRECAST...	PRECAST CAFE...	EXTERIO...	Standard...	ADA Parking...
	6	**28,778**	24,311	-	3,948	519	-	-	-	-	-	-	-	-	-	-	-	-	-
	5	**28,778**	24,311	-	3,948	519	-	-	-	-	-	-	-	-	-	-	-	-	-
	4	**28,778**	24,311	-	3,948	519	-	-	-	-	-	-	-	-	-	-	-	-	-
	3	**28,778**	24,311	-	3,948	519	-	-	-	-	-	-	-	-	-	-	-	-	-
	2	**28,780**	23,555	-	4,713	512	-	-	-	-	-	-	-	-	-	-	10,811	-	-
	1	**39,575**	-	-	-	-	6,545	3,192	2,732	3,218	-	23,888	-	-	-	-	-	70	4
TOTAL		**183,467**	**120,799**	**-**	**20,505**	**2,588**	**6,545**	**3,192**	**2,732**	**3,218**	**-**	**23,888**	**-**	**-**	**-**	**-**	**11,052**	**70**	**4**

Parking...	
74	Parking...
2,732	Total Parkin...
112	Units
336	Beds
0.22	Parking...

Unit Type	S1	S1-M	A1	A2	A3...	A3.1	B1	B1-M	B2	B3	B4	B4-M	B6...	B6.1	B+1	C1	D1	D1-M	D2...	D2.1	D3-M	D4...	D4.1	D+1	E1	E1-M	E2...	E2.1	E+1	F1	F2	F3...	F+1	TOTAL	Units/ Floor	Beds/ Floor	Bath/ Floor
Beds/Unit	1	1	1	1	1	1	2	2	2	2	2	2	2	2	2	3	4	4	4	4	4	4	4	4	5	5	5	5	5	6	6	6	6				
Baths/Unit	1	1	1	1	1	1	2	2	2	2	2	2	2	2	2	3	4	4	4	4	4	4	4	4	5	5	5	5	5	6	6	6	6				
Level / GSF/Unit	398	398	498	512	538	538	723	723	796	798	907	908	803	803	1,007	1,106	1248	1248	1562	1483	1485	1370	1370	1414	1548	1548	1694	1694	1804	1849	1984	1978	2064				
Level 6	-	-	4	-	1	-	1	-	3	-	-	-		1	-	-	2		-	-	-	-	-	6	2		-	-	-	1	-	-	-	22,369	21	63	63
Level 5	-	-	4	-	-	1	1	-	3	-	-	-		1	-	-	2		-	-	-	-	-	6	2		-	-	-	1	-	-	-	22,369	21	63	63
Level 4	-	-	4	-	1	-	1	-	3	-	-	-		1	-	-	2		-	-	-	-	-	6	2		-	-	-	1	-	-	-	22,369	21	63	63
Level 3	-	-	4	-	-	1	1	-	3	-	-	-		1	-	-	2		-	-	-	-	-	6	2		-	-	-	1	-	-	-	22,369	21	63	63
Level 2	-	-	4	-	-	1	1	-	3	-	-	-	1	-	-	-	2		1	1	-	-	-	6	2		-	-	-	-	-	-	-	23,565	22	65	65
Level 1	-	2	-	-	-	-	-	-	-	-	-	-	-	-	-	-	-	1	-	-	2	-	-	-	-	1	-	-	-	-	-	-	-	6,562	6	19	19
Total...	0	2	20	0	2	3	5	0	15	0	0	0	1	4	0	0	10	1	1	1	2	0	0	30	10	1	0	0	0	4	0		0	**119,603**	**112**	**336**	**336**
Total...	0	2	20	0	2	3	10	0	30	0	0	0	2	8	0	0	40	4	4	4	8	0	0	120	50	5	0	0	0	24	0		0				
Total...	0	2	20	0	2	3	10	0	30	0	0	0	2	8	0	0	40	4	4	4	8	0	0	120	50	5	0	0	0	24	0		0				
Total SF/Type	-	796	9,960	-	1,076	1,614	3,615	-	11,940	-	-	-	803	3,212	-	-	12,480	1,248	1,562	1,483	2,970	-	-	42,420	15,480	1,548	-	-	-	7,396	-		-				
% of total...	**0.0%**	**0.6%**	**6.0%**	**0.0%**	**0.6%**	**0.9%**	**3.0%**	**0.0%**	**8.9%**	**0.0%**	**0.0%**	**0.0%**	**0.6%**	**2.4%**	**0.0%**	**0.0%**	**11.9%**	**1.2%**	**1.2%**	**1.2%**	**2.4%**	**0.0%**	**0.0%**	**35.7%**	**14.9%**	**1.5%**	**0.0%**	**0.0%**	**0.0%**	**7.1%**	**0.0%**		**0.0%**				
	0.6%		**7.4%**				**14.9%**								**0.0%**	**0.0%**	**17.9%**							**35.7%**	**16.4%**				**0.0%**	**7.1%**		**0.0%**				

WEST BUILDING

USE	LEVEL	Total...	WOOD CONSTRUCTION				PODIUM CONSTRUCTION						PRECAST CONSTRUCTION					PARKING COUNTS	
			WOOD...	WOOD...	WOOD...	WOOD...	PODIUM...	PODIUM...	PODIUM...	PODIUM...	PODIUM...	PODIUM...	PRECAST...	PRECAST...	PRECAST...	PRECAST SERVIC...	EXTERIO...	Standard...	Compact...	ADA Parking...
	7	**11,718**	-	-	-	-	-	-	-	-	-	-		719	10,999	-	16,371	-	-	-
	6	**45,084**	12,164	-	2,682	81	-	-	-	-	-	-	28,703	1,454	-	-	-	85	3	2
	5	**97,573**	49,692	-	9,499	846	-	-	-	-	-	-	36,275	1,261	-	-	-	112	3	2
	4	**97,573**	49,692	-	9,499	846	-	-	-	-	-	-	36,275	1,261	-	-	-	112	3	2
	3	**97,573**	49,692	-	9,499	846	-	-	-	-	-	-	36,275	1,261	-	-	-	112	3	2
	2	**97,987**	45,270	-	8,390	846	-	5,945	-	-	-	-	36,275	1,261	-	-	-	112	3	2
	1	**92,343**	30,303	697	7,970	6,434	4,834	6,455	1,308	81	2,902	-	29,103	1,687	-	569	14,761	86	-	4
TOTAL		**539,851**	**236,813**	**697**	**47,539**	**9,899**	**4,834**	**12,400**	**1,308**	**81**	**2,902**	**-**	**202,906**	**8,904**	**10,999**	**569**	**31,132**	**619**	**15**	**14**

Parking...	
648	Parking...
202,906	Total Parkin...
221	Units
703	Beds
0.92	Parking...

Unit Type	S1	S1-M	A1	A2	A3...	A3.1	B1	B1-M	B2	B3	B4	B4-M	B6...	B6.1	B+1	C1	D1	D1-M	D2...	D2.1	D3-M	D4...	D4.1	D+1	E1	E1-M	E2...	E2.1	E+1	F1	F2	F3...	F+1	TOTAL	Units/ Floor	Beds/ Floor	Bath/ Floor
Beds/Unit	1	1	1	1	1	1	2	2	2	2	2	2	2	2	2	3	4	4	4	4	4	4	4	4	5	5	5	5	5	6	6	6	6				
Baths/Unit	1	1	1	1	1	1	2	2	2	2	2	2	2	2	2	3	4	4	4	4	4	4	4	4	5	5	5	5	5	6	6	6	6				
Level / GSF/Unit	398	398	498	512	538	538	723	723	796	798	907	908	803	803	1,007	1,106	1248	1248	1562	1483	1485	1370	1370	1414	1548	1548	1694	1694	1804	1849	1984	1978	2064				
Level 7	-	-	-	-	-	-	-	-	-	-	-	-	-	-	-	-	-	-	-	-	-	-	-	-	-	-	-	-	-	-	-	-	-	-	0	0	0
Level 6	2	-	-	-	-	-	4	-	-	-	-	-	-	-	-	1	3	-	-	-	-	-	-	-	1	-	-	-	-	-	-	-	1	12,150	12	36	36
Level 5	3	-	1	1	-	1	8	-	-	1	-	-	1	-	-	8	11	-	-	-	-	-	1	-	4	-	1	-	2	-	1	-	1	49,615	45	145	145
Level 4	3	-	1	1	1	-	8	-	-	1	-	-	-	1	-	8	11	-	-	-	-	1		-	4	-	1	-	2	-	1	-	1	49,615	45	145	145
Level 3	3	-	1	1	-	1	8	-	-	1	-	-	-	1	-	8	11	-	-	-	-	1	-	-	4	-	1	-	2	-	1	-	1	49,615	45	145	145
Level 2	2	-	1	1	1	-	7	-	-	1	-	-	-	1	-	8	10	-	-	-	-	-	1	-	4	-	1	-	2	-	1	-	-	45,182	41	132	132
Level 1	1	1	1	-	-	1	4	1	-	-	3	1	1	-	1	4	6	1	-	-	-	1	-	-	3	1	-	1	1	-	-	-	-	35,106	33	100	100
Total...	14	1	5	4	2	3	39	1	0	4	3	1	2	3	1	37	52	1	0	0	0	3	2	0	20	1	4	1	9	0	4	0		**241,283**	**221**	**703**	**703**
Total...	14	1	5	4	2	3	78	2	0	8	6	2	4	6	2	111	208	4	0	0	0	12	8	0	100	5	20	5	45	0	24	0	24				
Total...	14	1	5	4	2	3	78	2	0	8	6	2	4	6	2	111	208	4	0	0	0	12	8	0	100	5	20	5	45	0	24	0	24				
Total SF/Type	5,572	398	2,490	2,048	1,076	1,614	28,197	723	-	3,192	2,721	908	1,606	2,409	1,007	40,922	64,896	1,248	-	-	-	4,110	2,740	-	30,960	1,548	6,776	1,694	16,236	-	7,936	-	8,256				
% of total...	**2.0%**	**0.1%**	**0.7%**	**0.6%**	**0.3%**	**0.4%**	**11.1%**	**0.3%**	**0.0%**	**1.1%**	**0.9%**	**0.3%**	**0.6%**	**0.9%**	**0.3%**	**15.8%**	**29.6%**	**0.6%**	**0.0%**	**0.0%**	**0.0%**	**1.7%**	**1.1%**	**0.0%**	**14.2%**	**0.7%**	**2.8%**	**0.7%**	**6.4%**	**0.0%**	**3.4%**	**0.0%**	**3.4%**				
	2.1%		**2.0%**				**15.1%**								**0.3%**	**15.8%**	**33.0%**							**0.0%**	**18.5%**				**6.4%**	**3.4%**		**3.4%**				

3060 Peachtree Rd. N.W.
Suite 600
Atlanta, GA 30305

T 404 365 7600

www.nilesbolton.com

No.	Description	Date
	DD SET	2026/09/30

This drawing, as an instrument of service, is and shall remain the property of the Architects and shall not be reproduced, published or used in any way without the permission of the Architect.

PROJECT # : 126011
DRAWN BY: Author
CHECKED BY: Checker

NILES BOLTON ASSOCIATES

BURBANK DR - BATON ROUGE, LA

BATON ROUGE, LOUISIANA 70808
EAST BATON ROUGE PARISH


LV COLLECTIVE

SHEET TITLE:
BUILDING AREAS/UNIT MIX

SHEET NUMBER:
G0.07

NOT RELEASED FOR CONSTRUCTION

10/1/2026 9:58:20 AM

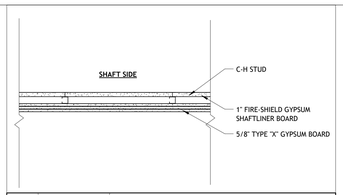


TAG	FIRE TEST	INSULATION
HOR	AER-09038 FIGURE 10	NA

NOTE:

NOTE: 2HR HOUR HORIZONTAL SHAFT ASSEMBLY


HOR

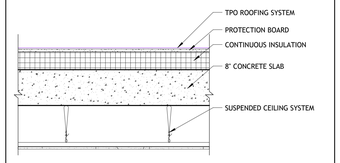

TAG	FIRE TEST	RATING	LOCATION (TYP.)
R5	IBC PRESCRIPTIVE METHOD TABLE 721.2.2.1	1HR	ABOVE PODIUM

NOTE: TYPICAL ROOF OVER PODIUM

R5

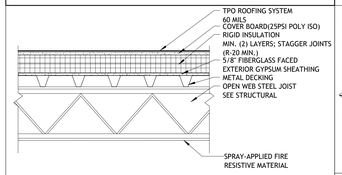


TAG	FIRE TEST	RATING	INSULATION
R4	UL P723	1 HR	R-20ci RIGID CONTINUOUS INSULATION

NOTE:
SLOPE TPO MEMBRANE SYSTEM TO DRAIN.
REFER TO ARCHITECTURAL ROOF PLAN.

NOTE: TYPICAL ROOF OVER AMENITY LEVEL


R4

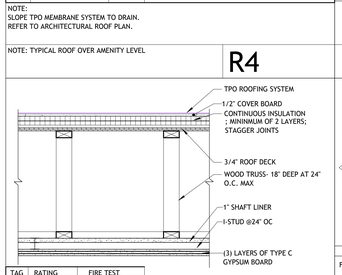

TAG	RATING	FIRE TEST
R3	2 HR.	WHI 694-0300.1

WOOD ROOF ASSEMBLY - OVER STAIRS


R3

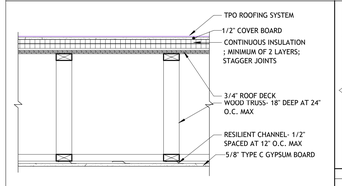

TAG	RATING	FIRE TEST
R2	1 HR.	UL P522

WOOD ROOF ASSEMBLY

R2

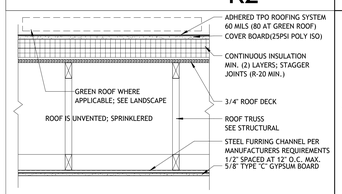


TAG	FIRE TEST	RATING	INSULATION
ROOF1	UL P522	1-HR	R-30ci RIGID CONTINUOUS INSULATION

NOTE:
SLOPE TPO MEMBRANE SYSTEM TO DRAIN.
REFER TO ARCHITECTURAL ROOF PLAN.
USE FRT WITHIN 4' OF FIRE WALLS

NOTE: TYPICAL ROOF ASSEMBLY OVER UNITS

R1

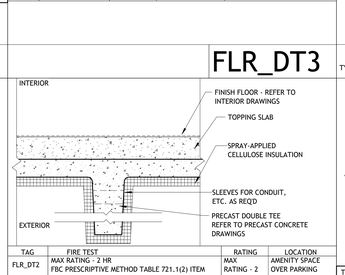


TAG	FIRE TEST	RATING	LOCATION	COMMENTS
	MAX RATING - 2 HR FBC PRESCRIPTIVE METHOD TABLE 721.1(2) ITEM NUMBER 4-1.1	MAX RATING - 2 HR	TYP. AT POOL DECK	

FLR_DT3


TAG	FIRE TEST	RATING	LOCATION
FLR_DT2	MAX RATING - 2 HR FBC PRESCRIPTIVE METHOD TABLE 721.1(2) ITEM NUMBER 4-1.1	MAX RATING - 2 HR	AMENITY SPACE OVER PARKING

FLR_DT2

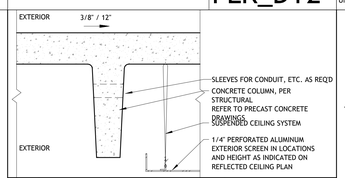

TAG	FIRE TEST	RATING	LOCATION	COMMENTS
	MAX RATING - 2 HR IBC PRESCRIPTIVE METHOD TABLE 721.1(2) ITEM NUMBER 4-1.1	MAX RATING - 1 HR	TYP. DOUBLE TEE	


FLR_DT1

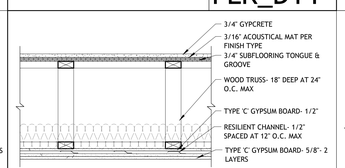

TAG	FINISH	FIRE TEST	STC	IIC
FLR7	LVT TILE	2 HR. UL L577	50	50

NOTE:
2HR WOOD FLOOR ASSEMBLY

FLR7

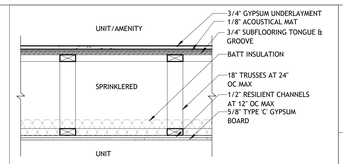


TAG	FINISH	STC	IIC	FIRE TEST
FLR5	SEE ID DRAWINGS	60	51	1 HR - UL L521

NOTE: USE 3/4" FIRE RETARDANT TREATED SUBFLOORING WITHIN 4' OF EXTERIOR WALLS

STC SOUND TEST: USG090301A
IIC SOUND TEST: 100528151CRT-001O

TYPICAL WOOD FLOOR ASSEMBLY AT UNITS


FLR6

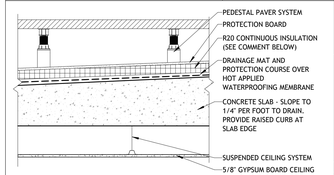

TAG	FIRE RATING	FIRE TEST	STC	IIC	COMMENTS
FLR5	3HR	IBC PRESCRIPTIVE METHOD TABLE 721.2.2.1	50	50	INSULATION NOT REQUIRED AT COURTYARDS 1-4; TYPICAL LOCATION TO HAVE INSULATION IS POOL DECK

FLOOR ASSEMBLY - AMENITY DECK

FLR5

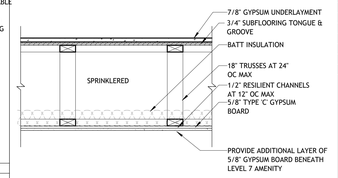


TAG	FINISH	STC	IIC	FIRE TEST
FLR4	SEE ID DRAWINGS	N/A	N/A	1 HR - UL L521

NOTE: USE 3/4" FIRE RETARDANT TREATED SUBFLOORING WITHIN 4' OF EXTERIOR WALLS

TYPICAL WOOD FLOOR ASSEMBLY AT CORRIDOR


FLR4

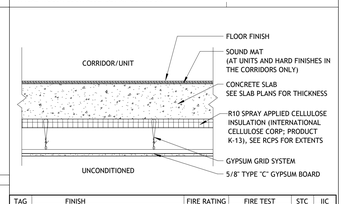

TAG	FINISH	FIRE RATING	FIRE TEST	STC	IIC
FLR3	LVT TILE	2 HOURS	IBC PRESCRIPTIVE METHOD TABLE 721.2.2.1	N/A	N/A

NOTE:
FLOOR CEILING ASSEMBLY UNITS AND CORRIDOR OVER UNCONDITIONED SPACE


FLR3

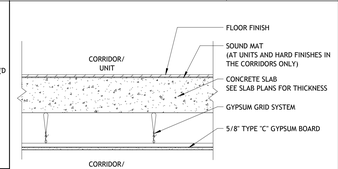

TAG	FINISH	FIRE RATING	FIRE TEST	STC	IIC
FLR2	LVT TILE	1HR ON ALL FLOORS EXCEPT PODIUM LEVEL WHICH IS 3HRS	IBC PRESCRIPTIVE METHOD TABLE 721.2.2.1	65	50

NOTE:
FLOOR CEILING ASSEMBLY AT PODIUM UNITS

FLR2

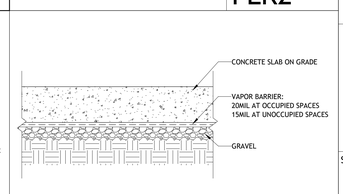

TAG	FIRE RATING	FIRE TEST	STC	IIC
FLR1	0HOURS	N/A	N/A	N/A

NOTE:
CONCRETE SLAB ON GRADE

FLR1

NILES BOLTON ASSOCIATES

3060 Peachtree Rd. N.W.
Suite 600
Atlanta, GA 30305

T 404 365 7600

www.nilesbolton.com

PROJECT # : 126011
DRAWN BY: CF, TF, AJ, SP
CHECKED BY: AJ, MM

No.	Description	Date
	SD SET	2026/6/26
	DD SET	2026/09/30

This drawing, as an instrument of service, is and shall remain the property of the Architects and shall not be reproduced, published or used in any way without the permission of the Architect.

BURBANK DR - BATON ROUGE, LA

BATON ROUGE, LOUISIANA 70808
EAST BATON ROUGE PARISH

LV COLLECTIVE

SHEET TITLE:
FLOOR/CLG ASSEMBLIES


SHEET NUMBER:
G0.10

NOT RELEASED FOR CONSTRUCTION

10/1/2026 9:58:27 AM

WOOD WALL TYPES


REFER TO PARTITION TAG
FOR FIRE RATING

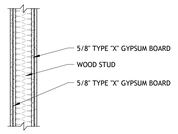

TAG	STUD	WIDTH	FIRE TEST	STC	DESCRIPTION
Wbb4	2X4	6"	UL U301		
Wbb6	2X6	8"	UL U301		

PARTITION TYPE - Wbb_
2HR RATED WOOD WALL


REFER TO PARTITION TAG
FOR FIRE RATING

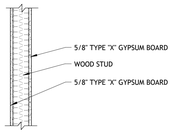

TAG	STUD	WIDTH	FIRE TEST	STC	DESCRIPTION
Waa4	2X4	4 3/4"			
Waa6	2X6	6 3/4"			

PARTITION TYPE - Waa_
TYPICAL WOOD WALL


REFER TO PARTITION TAG
FOR FIRE RATING

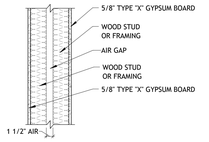

TAG	STUD	WIDTH	FIRE TEST	STC	DESCRIPTION
DW12	2X6	2X6 13 3/4"	UL U341	50	
DW12.2	2X6	2X6 14 3/8"	UL U341	50	ADDITIONAL LAYER OF DRYWAL REQUIRED AT SHOWERS, SEE PLANS FOR LOCATION

PARTITION TYPE - DW1_
TYPICAL WOOD DEMISING WALL


REFER TO PARTITION TAG
FOR FIRE RATING

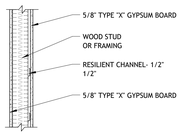

TAG	STUD	WIDTH	FIRE TEST	STC	DESCRIPTION
DW31	2X4	5 1/4"	UL U305	50	
DW32	2X6	7 1/4"	UL U305	50	
DW32.2	2X6	7 7/8"	UL U305	50	ADDITIONAL LAYER OF DRYWAL REQUIRED AT SHOWERS, SEE PLANS FOR LOCATION

PARTITION TYPE - DW3_
TYPICAL WOOD CORRIDOR WALL

REFER TO PARTITION TAG
FOR FIRE RATING

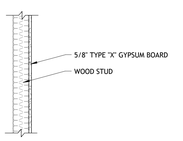


TAG	STUD	WIDTH	FIRE TEST	STC	DESCRIPTION
Wa4	2X4	4 1/8"	NOT RATED		
Wa6	2X6	<varies>	<varies>		

PARTITION TYPE - Wa_
TYPICAL WOOD FURRED WALL

PRECAST/CMU/CIP CONCRETE WALL TYPES


REFER TO PARTITION TAG
FOR FIRE RATING

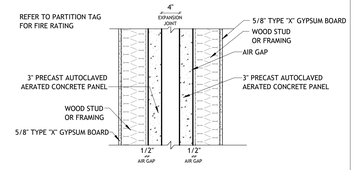

TAG	CORE	WIDTH	FIRE TEST	STC	DESCRIPTION
DA11	3"	12 1/4"	UL U210	50	1/2" FURRED WALL
DA12	3"	23 1/4"	UL U210	50	2x6 FURRED WALL

PARTITION TYPE - DA1_
FIREWALL


REFER TO PARTITION TAG
FOR FIRE RATING

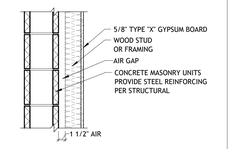

TAG	CORE	WIDTH	FIRE TEST	STC
DU22	5-1/2"	15 3/8"	VARIES U905(2HR) U904(3 HR)	50

PARTITION TYPE - DU2_
CMU WALL ADJACENT TO UNIT


REFER TO PARTITION TAG
FOR FIRE RATING

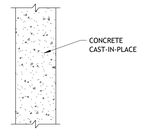

TAG	CORE	WIDTH	FIRE TEST	STC	DESCRIPTION
C12	12"	12"	IBC PRESCRIPTIVE METHOD TABLE 721.1(2) ITEM NUMBER 4-1.1		

PARTITION TYPE - C_
TYPICAL CIP CONCRETE WALL


REFER TO PARTITION TAG FOR
FIRE RATING, HEIGHT / HEAD
CONDITION DETAIL

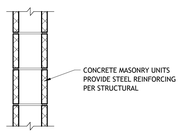

TAG	NOMINAL	WIDTH	FIRE TEST	STC	DESCRIPTION
U8	8"	7 5/8"	VARIES U905(2HR) U904(3 HR)		

PARTITION TYPE - U_
TYPICAL CMU WALL

REFER TO PARTITION TAG
FOR FIRE RATING

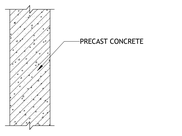


TAG	CORE	WIDTH	FIRE TEST	STC
P8	8"	8"	IBC PRESCRIPTIVE METHOD TABLE 721.1(2) ITEM NUMBER 4-1.1	N/A
P12	12"	12"	IBC PRESCRIPTIVE METHOD TABLE 721.1(2) ITEM NUMBER 4-1.1	N/A

PARTITION TYPE - P_
TYPICAL PRECAST WALL

METAL WALL TYPES


REFER TO PARTITION TAG
FOR FIRE RATING

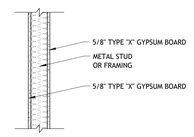

TAG	STUD	WIDTH	FIRE TEST	STC
Maa3	3-5/8"	4 7/8"	UL U423 BEARING UL U419 NONBEARING	
Maa4	4"	5 1/4"	UL U423 BEARING UL U419 NONBEARING	
Maa6	6"	7 1/4"	UL U423 BEARING UL U419 NONBEARING	

PARTITION TYPE - Maa_
TYPICAL METAL WALL


REFER TO PARTITION TAG
FOR FIRE RATING

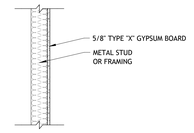

TAG	STUD	WIDTH	FIRE TEST	STC
Ma0	0-7/8"	1 1/2"	NOT RATED	N/A
Ma2	2-1/2"	3 1/8"	NOT RATED	N/A
Ma3	3-5/8"	4 1/8"	NOT RATED	N/A
Ma6	6"	6 5/8"	NOT RATED	N/A

PARTITION TYPE - Ma_
METAL FURRED WALL


REFER TO PARTITION TAG
FOR FIRE RATING

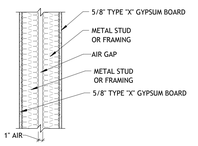

TAG	STUD	WIDTH	FIRE TEST	STC
DM12	6"	14 1/4"	UL U493	50

PARTITION TYPE - DM1_
METAL DEMISING WALL


REFER TO PARTITION TAG
FOR FIRE RATING

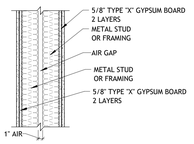

TAG	STUD	WIDTH	FIRE TEST	STC
DM22	6"	15 1/2"	UL U493	50

PARTITION TYPE - DM2_
METAL DEMISING WALL (2HR RATED)


REFER TO PARTITION TAG
FOR FIRE RATING

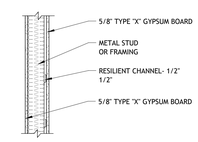

TAG	STUD	WIDTH	FIRE TEST	STC
DM32	6"	7 3/4"	UL U419	50

PARTITION TYPE - DM3_
METAL CORRIDOR WALL

REFER TO PARTITION TAG
FOR FIRE RATING

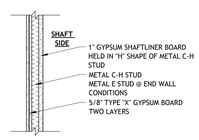

TAG	STUD	WIDTH	FIRE TEST	STC
Ssb2	2-1/2" CH	3 3/4"	UL U415	
Ssb4	4" CH	5 1/4"	UL U415	

PARTITION TYPE - Ssb_
TYPICAL SHAFT WALL

PROJECT # : 126011
DRAWN BY: CF, TF, AJ
CHECKED BY: AJ, MM

NILES BOLTON ASSOCIATES

3060 Peachtree Rd. N.W.
Suite 600
Atlanta, GA 30305

T 404 365 7600

www.nilesbolton.com

No.	Description	Date
	SD SET	2026/6/26
	DD SET	2026/09/30

This drawing, as an instrument of service, is and shall remain the property of the Architects and shall not be reproduced, published or used in any way without the permission of the Architect.

BURBANK DR - BATON ROUGE, LA

BATON ROUGE, LOUISIANA 70808
EAST BATON ROUGE PARISH

LV COLLECTIVE

SHEET TITLE:
PARTITION TYPES

SHEET NUMBER:
G0.11

NOT RELEASED FOR CONSTRUCTION

10/1/2026 9:38:58 AM


FIBER CEMENT

THIN BRICK

BRICK

METAL


15 WALL TYPE EXT - MTL STUD - FC
G0.17 1" = 1'-0"

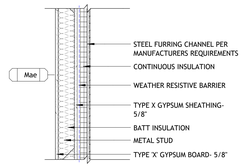

TAG	FINISH	FIRE TEST
FC1	COLOR 1	MAX RATING - 1HR
FC2	COLOR 2	UL U450 NONBEARING
FC3	COLOR 3	

NOTE:


10 WALL TYPE EXT - MTL STUD - THIN BRICK
G0.17 1" = 1'-0"

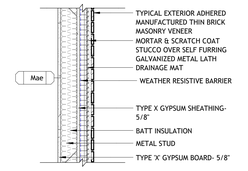

TAG	FINISH	FIRE TEST
TBV1	COLOR 1	MAX RATING - 1HR
TBV2	COLOR 2	UL U450 NONBEARING

NOTE:

5 WALL TYPE EXT - MTL STUD - BRICK
G0.17 1" = 1'-0"

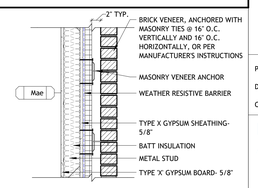


TAG	FINISH	FIRE TEST
BRK1	COLOR 1	MAX RATING - 1HR
BRK2	COLOR 2	UL U450 NONBEARING

NOTE: BRICK TIES TO BE 2 PC. ADJUSTABLE TIES, TYP.

CONC


14 WALL TYPE EXT - CONC (CI) - FC
G0.17 1" = 1'-0"

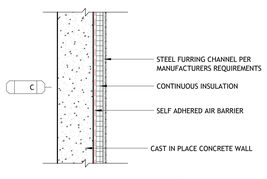

TAG	FINISH	FIRE TEST
FC1	COLOR 1	MAX RATING - 3HR
FC2	COLOR 2	IBC PRESCRIPTIVE METHOD TABLE 721.1(2) ITEM NUMBER 4-1.1
FC3	COLOR 3	

NOTE:


9 WALL TYPE EXT - CONC (CI) - THIN BRICK
G0.17 1" = 1'-0"

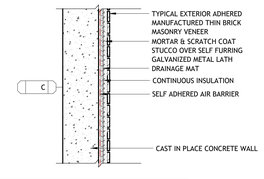

TAG	FINISH	FIRE TEST
TBV1	COLOR 1	MAX RATING - 3HR
TBV2	COLOR 2	IBC PRESCRIPTIVE METHOD TABLE 721.1(2) ITEM NUMBER 4-1.1

NOTE:

4 WALL TYPE EXT - CONC (CI) - BRICK
G0.17 1" = 1'-0"

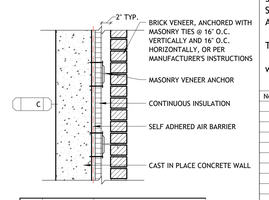


TAG	FINISH	FIRE TEST
BRK1	COLOR 1	MAX RATING - 3HR
BRK2	COLOR 2	IBC PRESCRIPTIVE METHOD TABLE 721.1(2) ITEM NUMBER 4-1.1

NOTE: BRICK TIES TO BE 2 PC. ADJUSTABLE TIES, TYP.

CMU


13 WALL TYPE EXT - CMU (CI) - FC
G0.17 1" = 1'-0"

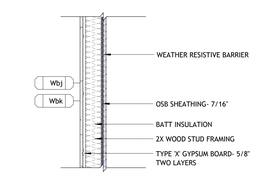

TAG	FINISH	FIRE TEST
FC1	COLOR 1	MAX RATING - 3HR
FC2	COLOR 2	UL U905
FC3	COLOR 3	UL U904

NOTE:


8 WALL TYPE EXT - CMU (CI) - THIN BRICK
G0.17 1" = 1'-0"

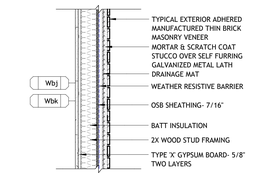

TAG	FINISH	FIRE TEST
TBV1	COLOR 1	MAX RATING - 3HR
TBV2	COLOR 2	UL U905 UL U904

NOTE:

3 WALL TYPE EXT - CMU (CI) - BRICK
G0.17 1" = 1'-0"

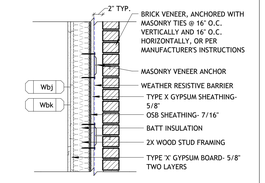


TAG	FINISH	FIRE TEST
BRK1	COLOR 1	MAX RATING - 3HR
BRK2	COLOR 2	UL U905 UL U904

NOTE: BRICK TIES TO BE 2 PC. ADJUSTABLE TIES, TYP.

WOOD - 2HR


12 WALL TYPE EXT - WD STUD 2HR - FC
G0.17 1" = 1'-0"

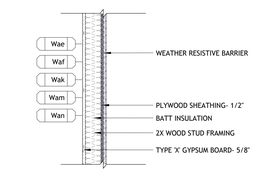

TAG	FINISH	FIRE TEST
FC1	COLOR 1	MAX RATING - 2HR
FC2	COLOR 2	UL U371
FC3	COLOR 3	UL W408 UL V314

NOTE:


7 WALL TYPE EXT - WD STUD 2HR - THIN BRICK
G0.17 1" = 1'-0"

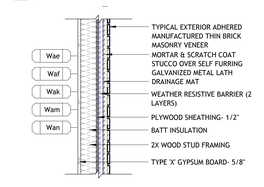

TAG	FINISH	FIRE TEST
TBV1	COLOR 1	MAX RATING - 2HR
TBV2	COLOR 2	UL U371 UL W408 UL V314

NOTE:

2 WALL TYPE EXT - WD STUD 2HR - BRICK
G0.17 1" = 1'-0"

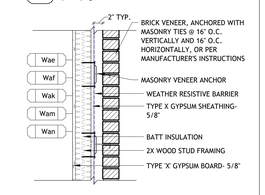

TAG	FINISH	FIRE TEST
BRK1	COLOR 1	MAX RATING - 2HR
BRK2	COLOR 2	UL V314 UL W408 UL U371

NOTE: BRICK TIES TO BE 2 PC. ADJUSTABLE TIES, TYP.

WOOD - 1HR

11 WALL TYPE EXT - WD STUD 1HR - FC
G0.17 1" = 1'-0"

TAG	FINISH	FIRE TEST
FC1	COLOR 1	MAX RATING - 1HR
FC2	COLOR 2	UL 305
FC3	COLOR 3	UL U356*

NOTE:
*UL ASSEMBLY INCLUDES FINISH IN ASSEMBLY

6 WALL TYPE EXT - WD STUD 1HR - THIN BRICK
G0.17 1" = 1'-0"

TAG	FINISH	FIRE TEST
TBV1	COLOR 1	MAX RATING - 1HR
TBV2	COLOR 2	UL 305 UL U356*

NOTE:
*UL ASSEMBLY INCLUDES FINISH IN ASSEMBLY

1 WALL TYPE EXT - WD STUD 1HR - BRICK
G0.17 1" = 1'-0"

TAG	FINISH	FIRE TEST
BRK1	COLOR 1	MAX RATING - 1HR
BRK2	COLOR 2	UL 305 UL U356*

NOTE: BRICK TIES TO BE 2 PC. ADJUSTABLE TIES, TYP.
*UL ASSEMBLY INCLUDES FINISH IN ASSEMBLY

PROJECT # : 126011
DRAWN BY: CF, TF, AJ
CHECKED BY: AJ, MM

NILES BOLTON ASSOCIATES

3060 Peachtree Rd. N.W.
Suite 600
Atlanta, GA 30305

T 404 365 7600

www.nilesbolton.com

No.	Description	Date
	DD SET	2026/09/30

This drawing, as an instrument of service, is and shall remain the property of the Architects and shall not be reproduced, published or used in any way without the permission of the Architect.

BURBANK DR - BATON ROUGE, LA

BATON ROUGE, LOUISIANA 70808
EAST BATON ROUGE PARISH


LV COLLECTIVE

SHEET TITLE:
EXTERIOR WALL TYPES

SHEET NUMBER:
G0.17


NOT RELEASED FOR CONSTRUCTION

10/1/2026 9:59:02 AM

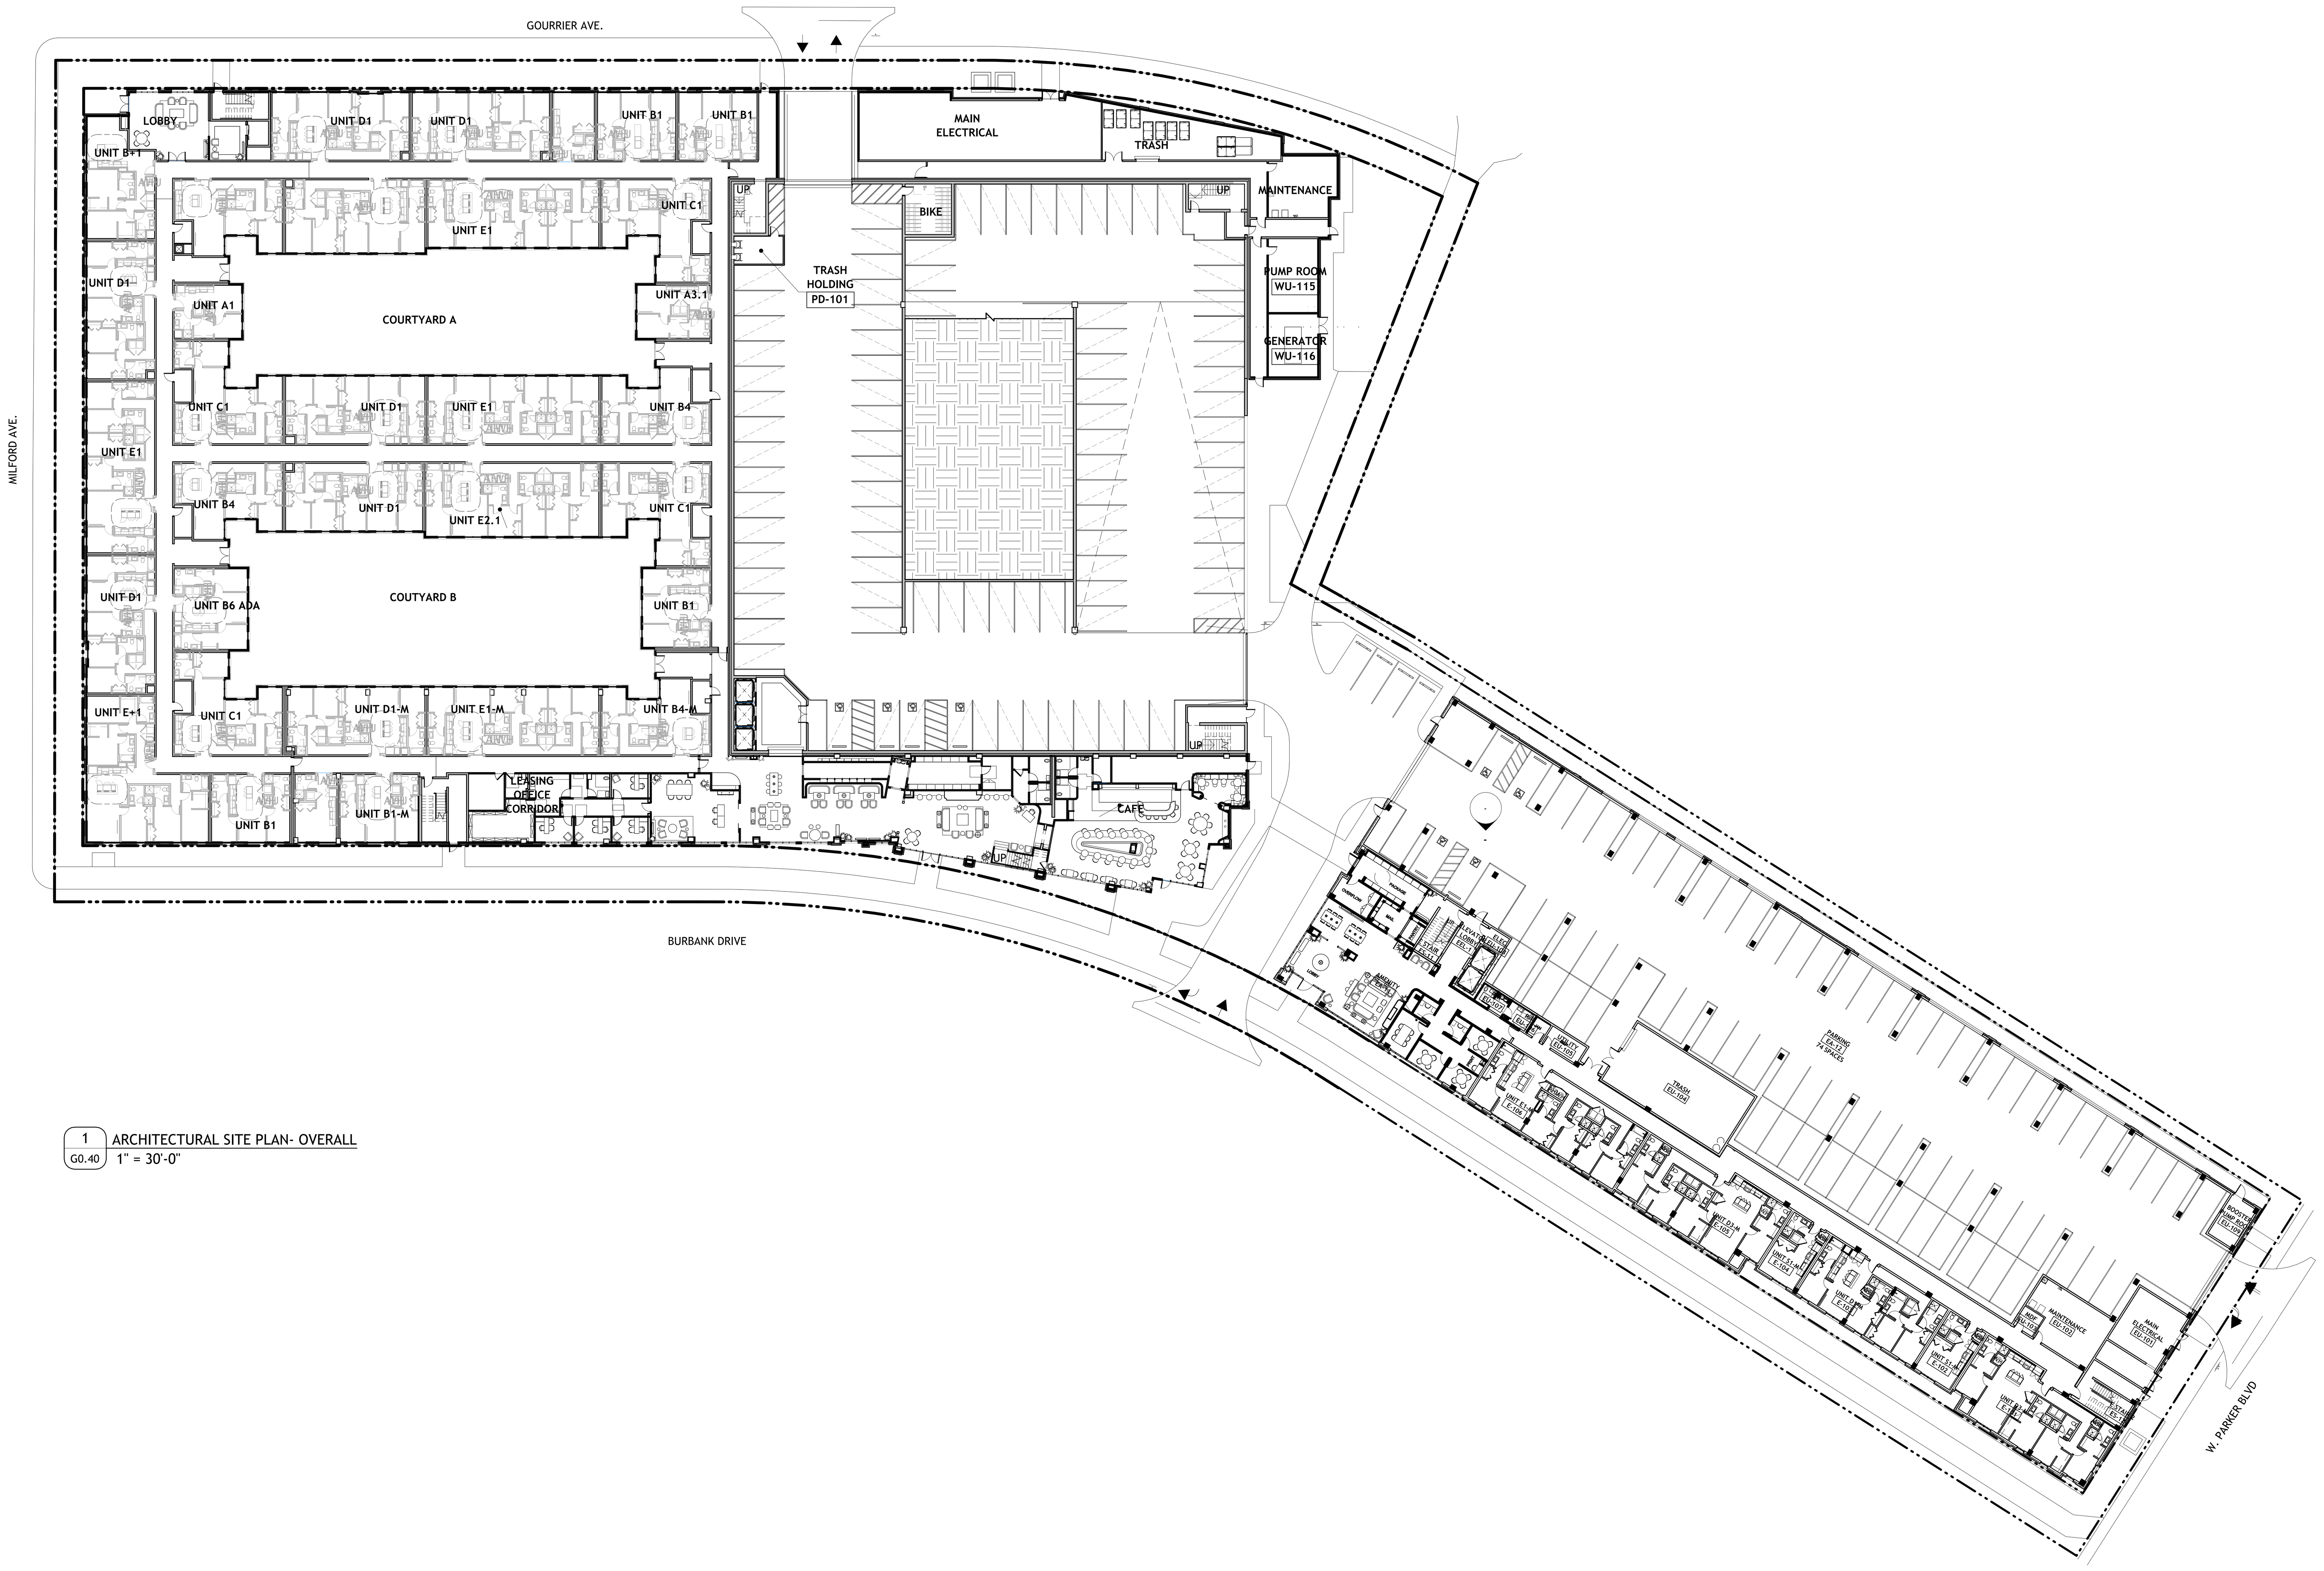

1 G0.40 ARCHITECTURAL SITE PLAN- OVERALL
1" = 30'-0"

SITE PLAN SYMBOL LEGEND

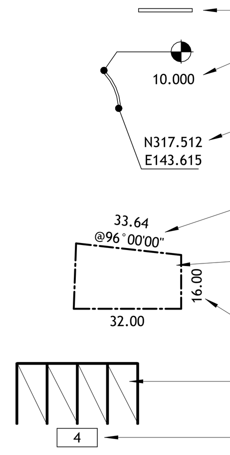

PARTITION

ELEVATION AT POINT (MAY BE RELATIVE TO PROJECT BENCHMARK OR OTHER DATUM- REFER TO GENERAL NOTES)

COORDINATES AT POINT (MAY BE RELATIVE TO PROJECT BENCHMARK OR OTHER DATUM- REFER TO GENERAL NOTES)

PROPERTY LINE BEARING (IF TAGGED)

PROPERTY LINES (TAGS MAY BE SHOWN FOR REFERENCE ONLY. REFER TO CIVIL DRAWINGS AND SURVEY FOR PROPERTY INFORMATION)

PROPERTY LINE LENGTH (IF TAGGED)

PARKING SPACES (ONE PER DIAGONAL LINE)

PARKING ROW COUNT

GENERAL NOTES- SITE PLANS

1. NOTE
2. NOTE

10/1/2026 9:59:15 AM

TRUE NORTH

PROJECT # : 126011
DRAWN BY: CF, TF, AJ
CHECKED BY: AJ, MM

NILES BOLTON ASSOCIATES

3060 Peachtree Rd. N.W.
Suite 600
Atlanta, GA 30305

T 404 365 7600

www.nilesbolton.com

No.	Description	Date
	SD SET	2026/6/26
	DD SET	2026/09/30

This drawing, as an instrument of service, is and shall remain the property of the Architects and shall not be reproduced, published or used in any way without the permission of the Architect.

BURBANK DR - BATON ROUGE, LA


BATON ROUGE, LOUISIANA 70808
EAST BATON ROUGE PARISH

LV COLLECTIVE


SHEET TITLE:
OVERALL SITE PLAN (BUILDINGS)

SHEET NUMBER:
G0.40


NOT RELEASED FOR CONSTRUCTION

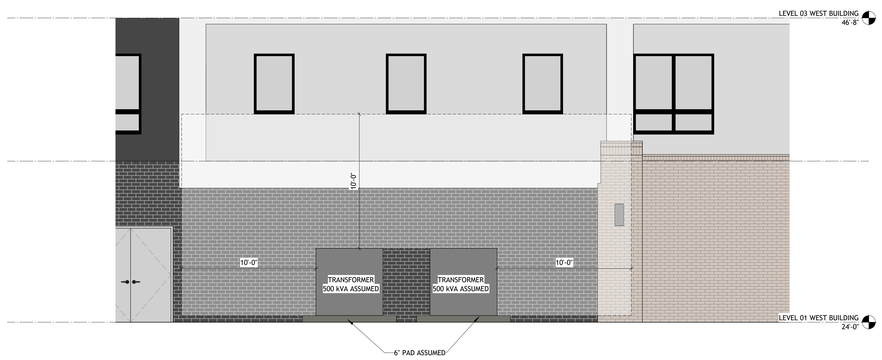

4 G0.41 WEST BUILDING- TRANSFORMER ELEVATION
1/4" = 1'-0"

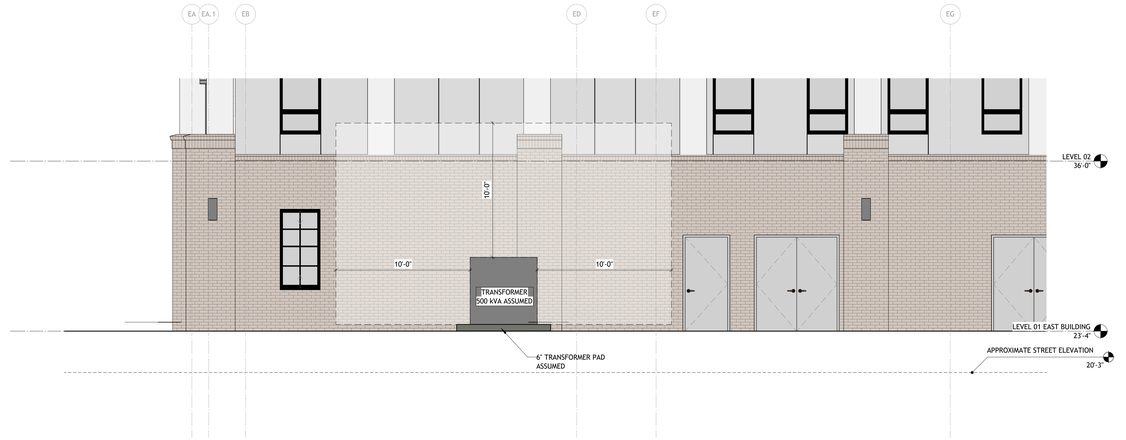


2 G0.41 EAST BUILDING- TRANSFORMER ELEVATION
1/4" = 1'-0"

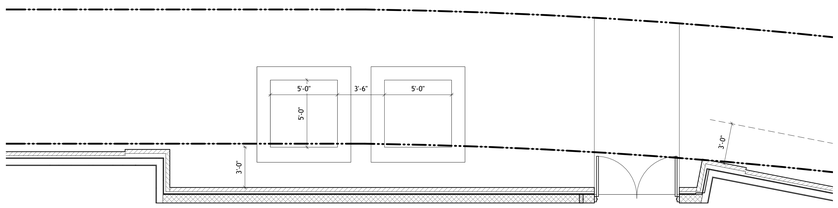

MAIN
ELECTRICAL
WU-112

3 G0.41 WEST BUILDING- TRANSFORMER PLAN LEVEL 1
1/4" = 1'-0"

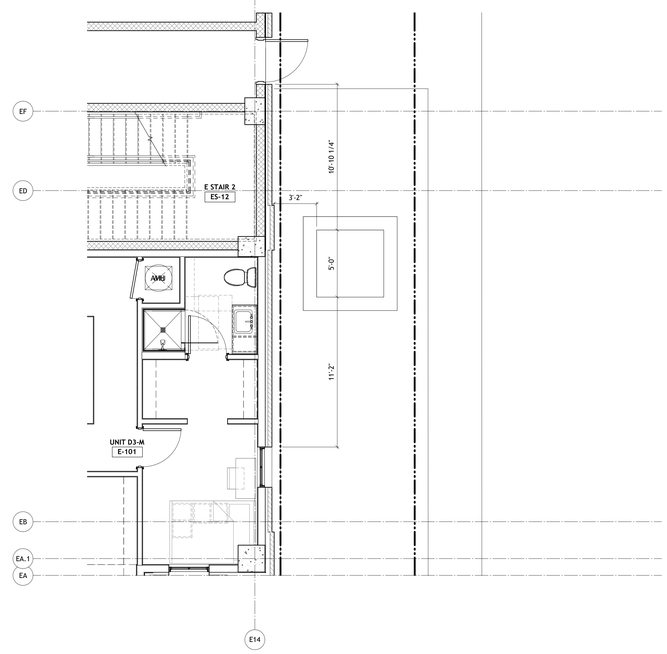

1 G0.41 EAST BUILDING- TRANSFORMER PLAN LEVEL 1
1/4" = 1'-0"

PROJECT # : 126011
DRAWN BY: Author
CHECKED BY: Checker

NILES BOLTON ASSOCIATES

3060 Peachtree Rd. N.W.
Suite 600
Atlanta, GA 30305

T 404 365 7600

www.nilesbolton.com

No.	Description	Date
	DD SET	2026/09/30

This drawing, as an instrument of service, is and shall remain the property of the Architects and shall not be reproduced, published or used in any way without the permission of the Architect.

BURBANK DR - BATON ROUGE, LA

BATON ROUGE, LOUISIANA 70808
EAST BATON ROUGE PARISH


LV COLLECTIVE

SHEET TITLE:
TRANSFORMER DETAILS

SHEET NUMBER:
G0.41

NOT RELEASED FOR CONSTRUCTION

10/1/2026 9:59:24 AM

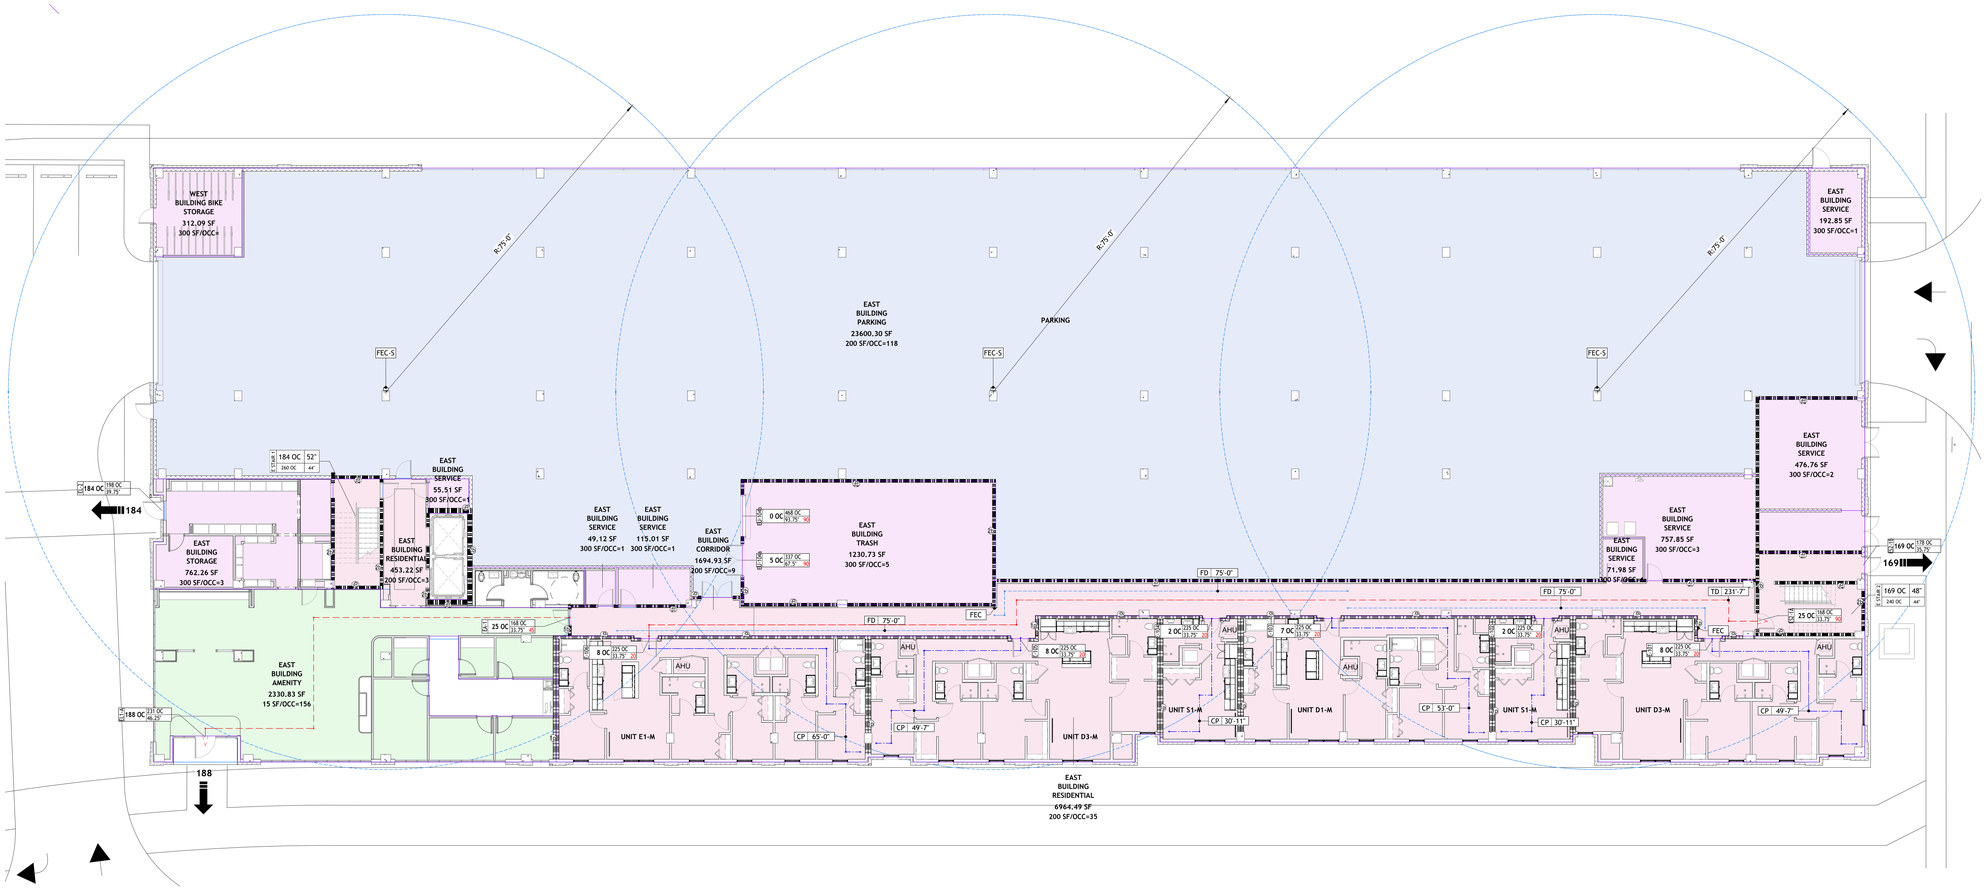

1 G1.E01 Life Safety Plan EAST - Level 01
3/32" = 1'-0"

TRUE NORTH PROJECT NORTH

COMPARTMENT, OCCUPANCY TYPES

- AMENITY
- PARKING
- RESIDENTIAL
- SERVICE

LIFE SAFETY SYMBOL LEGEND

- ONE (1) HOUR RATED WALL
- TWO (2) HOUR RATED WALL
- THREE (3) HOUR RATED WALL
- THREE (3) FIRE WALL

"b, p, w AFTER THE FIRE RATING DENOTES THE TYPE OF RATED WALL:
b = FIRE BARRIER
p = FIRE PARTITION
w = FIRE WALL

- EGRESS TRAVEL PATH
- COMMON PATH OF TRAVEL/ DEAD END DISTANCE
- DISTANCE BETWEEN FIRE EXTINGUISHERS
- TD XXX' - X" — TRAVEL DISTANCE TAG
- CP XXX' - X" — COMMON PATH OF TRAVEL/ DEAD END DISTANCE TAG
- FD XXX' - X" — FIRE EXTINGUISHER DISTANCE TAG

- # OF OCCUPANTS SERVED BY EXIT
- 345 — EXIT DISCHARGE
- FEC-S — FIRE EXTINGUISHER CABINET- SURFACE MOUNTED
- FEC — FIRE EXTINGUISHER CABINET- RECESSED
- SP — STANDPIPE
- MOBILITY FEATURES

WALL TAG: 1 XxxX — WALL FIRE RATING (HRS.)

WALL TAG W/ MODIFIER: 1 XxxX A — *ASSEMBLY MODIFIER; WALL FIRE RATING (HRS.)

DOOR TAG: B 121 0C 455 0C 36 75" 90 — MAX # OF OCCUPANTS ALLOWED; DOOR RATING (MINUTES); CLEAR OPENING OF DOOR (INCHES); # OF OCCUPANTS UTILIZING DOOR; DOOR NUMBER
LOAD FACTOR OF 0.2" PER OCCUPANT USED, TYPICAL UNO

DOOR TAG (DOUBLE EGRESS DOOR): 121 0C 455 0C 36 75" 90 — MAX # OF OCCUPANTS ALLOWED (PER DOOR); # OF OCCUPANTS UTILIZING DOOR (PER DOOR); DOOR RATING (MINUTES); DOOR NUMBER

FIRE RATING DOOR TAG: 20 — RATING IN MINUTES

STAIR TAG: 200 0C 48" 240 0C 44" — # OF OCCUPANTS UTILIZING STAIR; CLEAR WIDTH OF STAIR PROVIDED (INCHES); REQUIRED WIDTH OF STAIR (INCHES); MAX # OF OCCUPANTS ALLOWED; STAIR NAME
LOAD FACTOR OF 0.2" PER OCCUPANT USED, TYPICAL UNO.

GENERAL NOTES- CODE PLANS

1. FIRE RESISTANCE RATINGS SHOWN ARE MINIMUM RATINGS REQUIRED. REFER TO PARTITION TYPES ON A0.11, AND SPECIFICATIONS, FOR MORE INFORMATION
2. FIRE RESISTANCE RATINGS IN PARTITIONS ARE SHOWN WHERE PARTITIONS ARE NOT CUT BY DOORS, WINDOWS, STOREFRONTS, OR OTHER OBJECTS. RATED PARTITION MAY EXIST ABOVE OBJECTS.
3. FIRE RATINGS SHOWN ILLUSTRATE THE REQUIRED OCCUPANCY, AND DIRE SEPARATION DISTANCES. SEE G0.06 FOR REQUIRED STRUCTURAL FIRE RATINGS.

LIFE SAFETY-OCCUPANCY- LEVEL 01 EAST

NAME	AREA	AREA PER OCCUPANT	OCCUPANTS	AREA FUNCTION (OLF)
EAST BUILDING AMENITY	2330.83 SF	15.00 SF	156	(IBC2021) ASSEMBLY- NO FIXED SEATS- UNCONCENTRATED
EAST BUILDING CORRIDOR	1694.93 SF	200.00 SF	9	(IBC2021) RESIDENTIAL
EAST BUILDING PARKING	23600.30 SF	200.00 SF	118	(IBC2021) PARKING GARAGE
EAST BUILDING RESIDENTIAL	6964.49 SF	200.00 SF	35	(IBC2021) RESIDENTIAL
EAST BUILDING RESIDENTIAL	453.22 SF	200.00 SF	3	(IBC2021) RESIDENTIAL
EAST BUILDING SERVICE	757.85 SF	300.00 SF	3	(IBC2021) ACCESSORY STORAGE AREAS, MECHANICAL EQUIPMENT ROOM
EAST BUILDING SERVICE	476.76 SF	300.00 SF	2	(IBC2021) ACCESSORY STORAGE AREAS, MECHANICAL EQUIPMENT ROOM
EAST BUILDING SERVICE	49.12 SF	300.00 SF	1	(IBC2021) ACCESSORY STORAGE AREAS, MECHANICAL EQUIPMENT ROOM
EAST BUILDING SERVICE	55.51 SF	300.00 SF	1	(IBC2021) ACCESSORY STORAGE AREAS, MECHANICAL EQUIPMENT ROOM
EAST BUILDING SERVICE	115.01 SF	300.00 SF	1	(IBC2021) ACCESSORY STORAGE AREAS, MECHANICAL EQUIPMENT ROOM
EAST BUILDING SERVICE	71.98 SF	300.00 SF	1	(IBC2021) ACCESSORY STORAGE AREAS, MECHANICAL EQUIPMENT ROOM
EAST BUILDING SERVICE	192.85 SF	300.00 SF	1	(IBC2021) ACCESSORY STORAGE AREAS, MECHANICAL EQUIPMENT ROOM
EAST BUILDING STORAGE	762.26 SF	300.00 SF	3	(IBC2021) ACCESSORY STORAGE AREAS, MECHANICAL EQUIPMENT ROOM
EAST BUILDING TRASH	1230.73 SF	300.00 SF	5	(IBC2021) ACCESSORY STORAGE AREAS, MECHANICAL EQUIPMENT ROOM
	38755.83 SF		339	

10/1/2026 9:59:32 AM

PROJECT # : 126011
DRAWN BY: CF, TF, AJ, SP
CHECKED BY: AJ, MM

NILES BOLTON ASSOCIATES

3060 Peachtree Rd. N.W.
Suite 600
Atlanta, GA 30305

T 404 365 7600

www.nilesbolton.com

No.	Description	Date
	DD SET	2026/09/30

This drawing, as an instrument of service, is and shall remain the property of the Architects and shall not be reproduced, published or used in any way without the permission of the Architect.

BURBANK DR - BATON ROUGE, LA


BATON ROUGE, LOUISIANA 70808
EAST BATON ROUGE PARISH

LV COLLECTIVE

SHEET TITLE:
LIFE SAFETY PLAN - EAST BUILDING - LEVEL 01

SHEET NUMBER:
G1.E01

NOT RELEASED FOR CONSTRUCTION

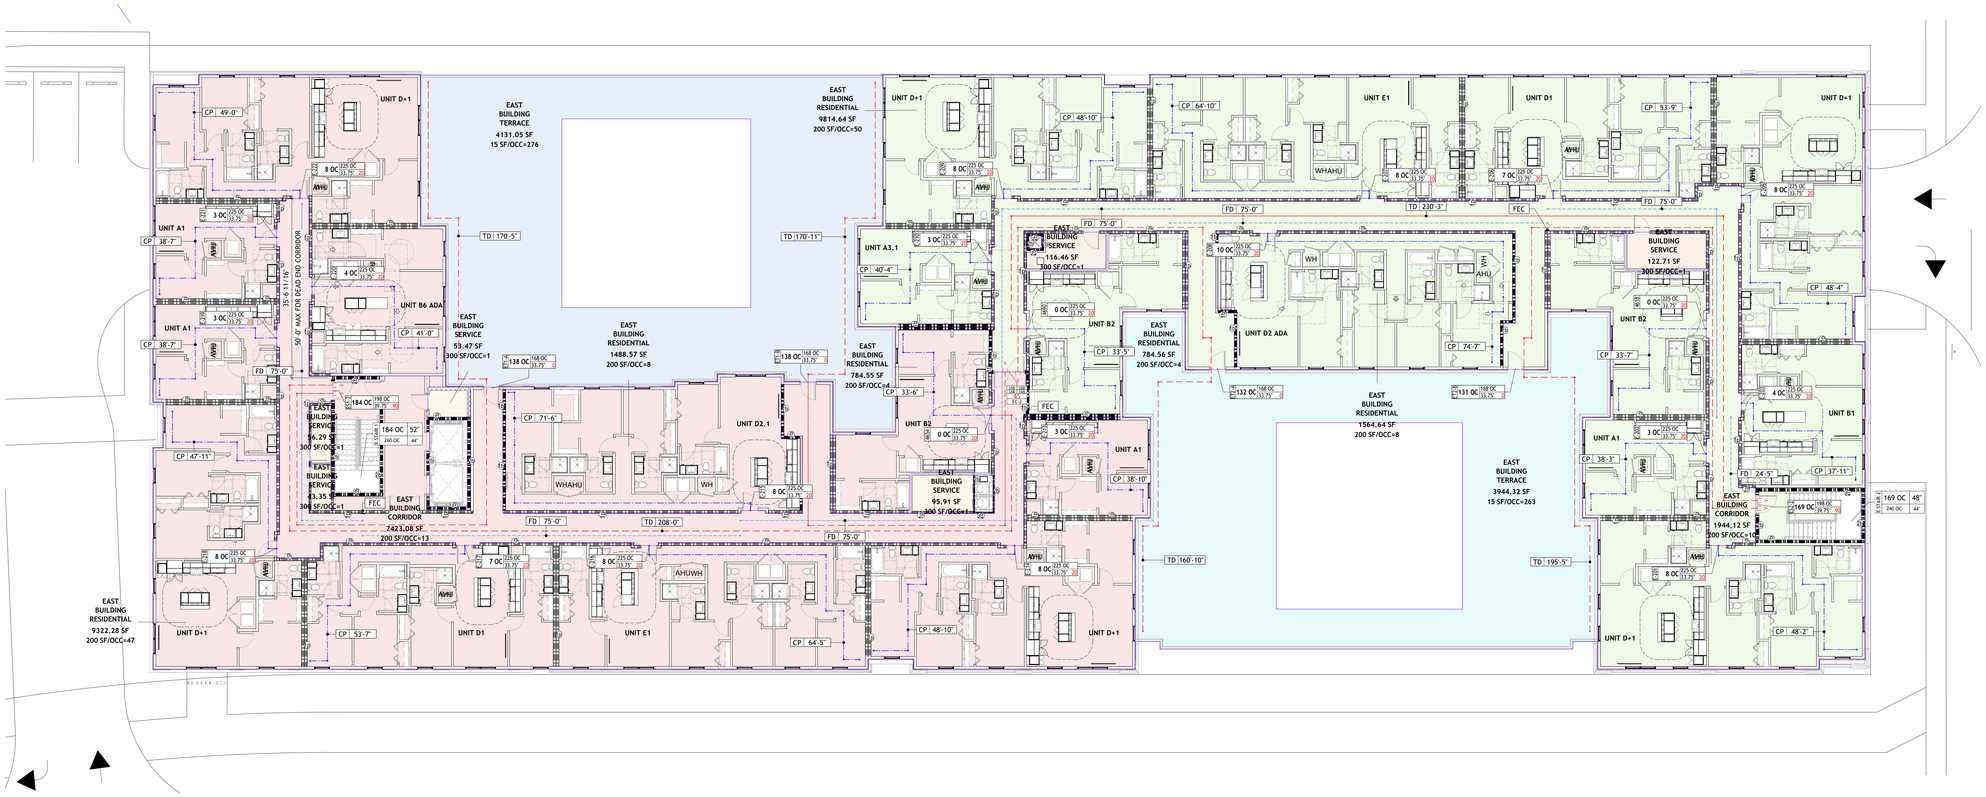

1 G1.E02 Life Safety Plan EAST - Level 02
3/32" = 1'-0"

TRUE NORTH
PROJECT NORTH

COMPARTMENT, OCCUPANCY TYPES

- A, ASSEMBLY
- A, RESIDENTIAL
- A, SERVICE
- B, ASSEMBLY
- B, RESIDENTIAL
- B, SERVICE

LIFE SAFETY SYMBOL LEGEND

- ONE (1) HOUR RATED WALL
- TWO (2) HOUR RATED WALL
- THREE (3) HOUR RATED WALL
- THREE (3) FIRE WALL

"b, p, w AFTER THE FIRE RATING DENOTES THE TYPE OF RATED WALL:
b = FIRE BARRIER
p = FIRE PARTITION
w = FIRE WALL

- EGRESS TRAVEL PATH
- COMMON PATH OF TRAVEL/ DEAD END DISTANCE
- DISTANCE BETWEEN FIRE EXTINGUISHERS
- TD XXX' - X" — TRAVEL DISTANCE TAG
- CP XXX' - X" — COMMON PATH OF TRAVEL/ DEAD END DISTANCE TAG
- FD XXX' - X" — FIRE EXTINGUISHER DISTANCE TAG
- # OF OCCUPANTS SERVED BY EXIT
- EXIT DISCHARGE
- FEC-S — FIRE EXTINGUISHER CABINET- SURFACE MOUNTED
- FEC — FIRE EXTINGUISHER CABINET- RECESSED
- SP — STANDPIPE
- MOBILITY FEATURES

WALL TAG
1 XxxX — WALL FIRE RATING (HRS.)

WALL TAG W/ MODIFIER
1 XxxX A — "ASSEMBLY MODIFIER"; WALL FIRE RATING (HRS.)

DOOR TAG
B 121 OC 225 OC 36" 7'-0"
- MAX # OF OCCUPANTS ALLOWED
- DOOR RATING (MINUTES)
- CLEAR OPENING OF DOOR (INCHES)
- # OF OCCUPANTS UTILIZING DOOR
- DOOR NUMBER

LOAD FACTOR OF 0.2" PER OCCUPANT USED, TYPICAL UNO

DOOR TAG (DOUBLE EGRESS DOOR)
A 200 OC 225 OC 72" 7'-0"
B 200 OC 225 OC 72" 7'-0"
- MAX # OF OCCUPANTS ALLOWED (PER DOOR)
- # OF OCCUPANTS UTILIZING DOOR (PER DOOR)
- DOOR RATING (MINUTES)
- DOOR NUMBER

FIRE RATING DOOR TAG
20 — RATING IN MINUTES

STAIR TAG
S1 200 OC 48" 240 OC 44"
- # OF OCCUPANTS UTILIZING STAIR
- CLEAR WIDTH OF STAIR PROVIDED (INCHES)
- REQUIRED WIDTH OF STAIR (INCHES)
- MAX # OF OCCUPANTS ALLOWED
- STAIR NAME

LOAD FACTOR OF 0.2" PER OCCUPANT USED, TYPICAL UNO.

GENERAL NOTES- CODE PLANS

1. FIRE RESISTANCE RATINGS SHOWN ARE MINIMUM RATINGS REQUIRED. REFER TO PARTITION TYPES ON A0.11, AND SPECIFICATIONS, FOR MORE INFORMATION
2. FIRE RESISTANCE RATINGS IN PARTITIONS ARE SHOWN WHERE PARTITIONS ARE NOT CUT BY DOORS, WINDOWS, STOREFRONTS, OR OTHER OBJECTS. RATED PARTITION MAY EXIST ABOVE OBJECTS.
3. FIRE RATINGS SHOWN ILLUSTRATE THE REQUIRED OCCUPANCY, AND DIRE SEPARATION DISTANCES. SEE G0.06 FOR REQUIRED STRUCTURAL FIRE RATINGS.

LIFE SAFETY-OCCUPANCY- LEVEL 2 EAST

NUMBER	NAME	AREA	AREA PER OCCUPANT	OCCUPANTS	AREA FUNCTION (OLF)
A	EAST BUILDING CORRIDOR	2423.08 SF	200.00 SF	13	(IBC2021) RESIDENTIAL
A	EAST BUILDING RESIDENTIAL	1488.57 SF	200.00 SF	8	(IBC2021) RESIDENTIAL
A	EAST BUILDING RESIDENTIAL	784.55 SF	200.00 SF	4	(IBC2021) RESIDENTIAL
A	EAST BUILDING RESIDENTIAL	9322.28 SF	200.00 SF	47	(IBC2021) RESIDENTIAL
A	EAST BUILDING SERVICE	95.91 SF	300.00 SF	1	(IBC2021) ACCESSORY STORAGE AREAS, MECHANICAL EQUIPMENT ROOM
A	EAST BUILDING SERVICE	56.29 SF	300.00 SF	1	(IBC2021) ACCESSORY STORAGE AREAS, MECHANICAL EQUIPMENT ROOM
A	EAST BUILDING SERVICE	43.35 SF	300.00 SF	1	(IBC2021) ACCESSORY STORAGE AREAS, MECHANICAL EQUIPMENT ROOM
A	EAST BUILDING SERVICE	53.47 SF	300.00 SF	1	(IBC2021) ACCESSORY STORAGE AREAS, MECHANICAL EQUIPMENT ROOM
A	EAST BUILDING TERRACE	4131.05 SF	15.00 SF	276	(IBC2021) ASSEMBLY- NO FIXED SEATS- UNCONCENTRATED
		18398.57 SF		352	
B	EAST BUILDING CORRIDOR	1944.12 SF	200.00 SF	10	(IBC2021) RESIDENTIAL
B	EAST BUILDING RESIDENTIAL	1564.64 SF	200.00 SF	8	(IBC2021) RESIDENTIAL
B	EAST BUILDING RESIDENTIAL	784.56 SF	200.00 SF	4	(IBC2021) RESIDENTIAL
B	EAST BUILDING RESIDENTIAL	9814.64 SF	200.00 SF	50	(IBC2021) RESIDENTIAL
B	EAST BUILDING SERVICE	116.46 SF	300.00 SF	1	(IBC2021) ACCESSORY STORAGE AREAS, MECHANICAL EQUIPMENT ROOM
B	EAST BUILDING SERVICE	122.71 SF	300.00 SF	1	(IBC2021) ACCESSORY STORAGE AREAS, MECHANICAL EQUIPMENT ROOM
B	EAST BUILDING TERRACE	3944.32 SF	15.00 SF	263	(IBC2021) ASSEMBLY- NO FIXED SEATS- UNCONCENTRATED
		18291.45 SF		337	

NILES BOLTON ASSOCIATES

3060 Peachtree Rd. N.W.
Suite 600
Atlanta, GA 30305

T 404 365 7600

www.nilesbolton.com

PROJECT # : 126011
DRAWN BY: CF, TF, AJ, SP
CHECKED BY: AJ, MM

No.	Description	Date
	DD SET	2026/09/30

This drawing, as an instrument of service, is and shall remain the property of the Architects and shall not be reproduced, published or used in any way without the permission of the Architect.

BURBANK DR - BATON ROUGE, LA

BATON ROUGE, LOUISIANA 70808
EAST BATON ROUGE PARISH


LV COLLECTIVE

SHEET TITLE:
LIFE SAFETY PLAN - EAST BUILDING - LEVEL 02

SHEET NUMBER:
G1.E02

NOT RELEASED FOR CONSTRUCTION

10/17/2026 9:59:47 AM

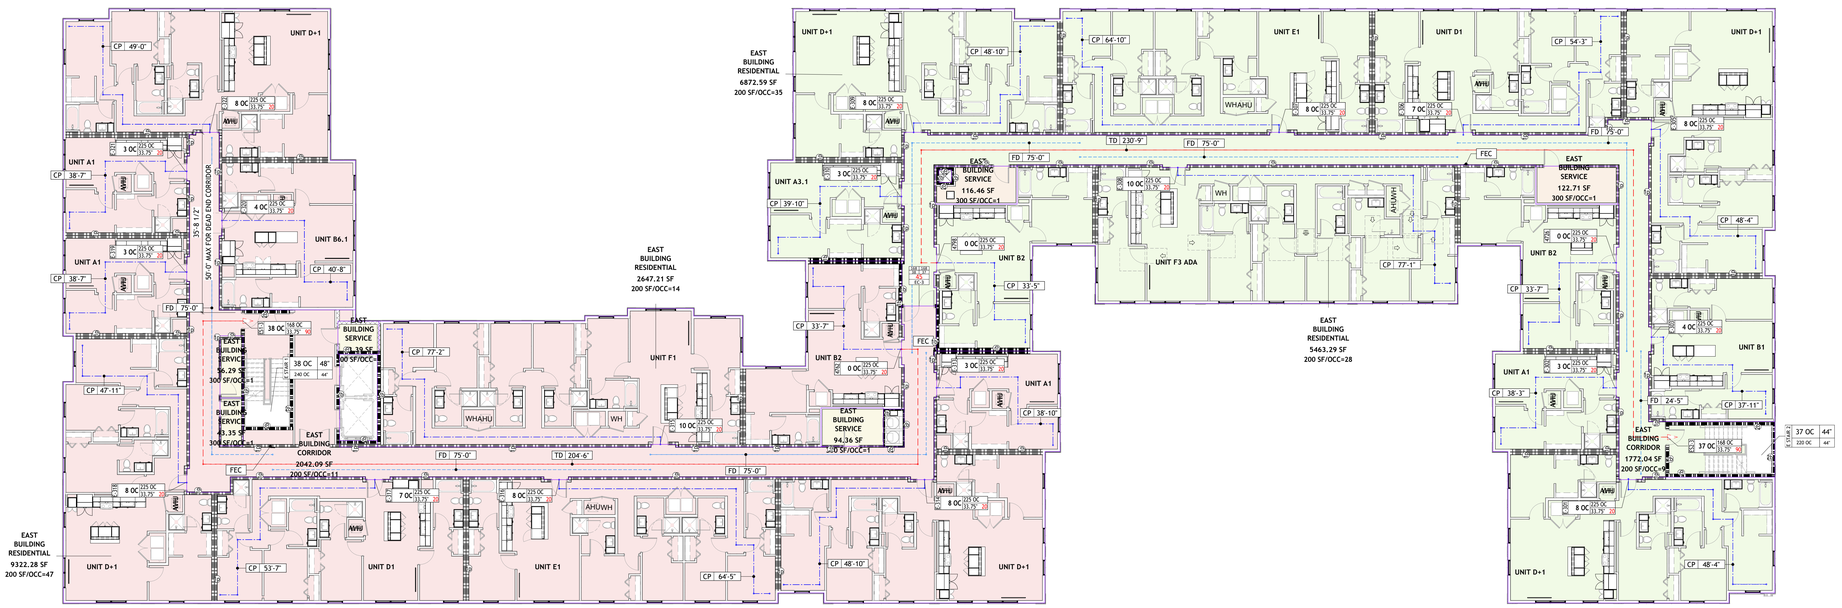

1 G1.E03 Life Safety Plan EAST - Level 03
3/32" = 1'-0"

COMPARTMENT, OCCUPANCY TYPES

- A, RESIDENTIAL
- A, SERVICE
- B, RESIDENTIAL
- B, SERVICE

LIFE SAFETY SYMBOL LEGEND

- ONE (1) HOUR RATED WALL
- TWO (2) HOUR RATED WALL
- THREE (3) HOUR RATED WALL
- THREE (3) FIRE WALL

*b, p, w AFTER THE FIRE RATING DENOTES THE TYPE OF RATED WALL:
b = FIRE BARRIER
p = FIRE PARTITION
w = FIRE WALL

- EGRESS TRAVEL PATH
- COMMON PATH OF TRAVEL/ DEAD END DISTANCE
- DISTANCE BETWEEN FIRE EXTINGUISHERS
- TD XXX' - X" TRAVEL DISTANCE TAG
- CP XXX' - X" COMMON PATH OF TRAVEL/ DEAD END DISTANCE TAG
- FD XXX' - X" FIRE EXTINGUISHER DISTANCE TAG
- # OF OCCUPANTS SERVED BY EXIT
- 345 EXIT DISCHARGE
- FEC-S FIRE EXTINGUISHER CABINET- SURFACE MOUNTED
- FEC FIRE EXTINGUISHER CABINET- RECESSED
- SP STANDPIPE
- MOBILITY FEATURES

WALL TAG: 1 XxxX — WALL FIRE RATING (HRS.)

WALL TAG W/ MODIFIER: 1 XxxX A — *ASSEMBLY MODIFIER; WALL FIRE RATING (HRS.)

DOOR TAG: A 121 OC 255 OC 68.75" 45 — MAX # OF OCCUPANTS ALLOWED; DOOR RATING (MINUTES); CLEAR OPENING OF DOOR (INCHES); # OF OCCUPANTS UTILIZING DOOR; DOOR NUMBER
LOAD FACTOR OF 0.2" PER OCCUPANT USED, TYPICAL UNO

DOOR TAG (DOUBLE EGRESS DOOR): A 49 105 — MAX # OF OCCUPANTS ALLOWED (PER DOOR); # OF OCCUPANTS UTILIZING DOOR (PER DOOR); DOOR RATING (MINUTES); DOOR NUMBER

FIRE RATING DOOR TAG: 20 — RATING IN MINUTES

STAIR TAG: 200 OC 48" 240 OC 44" — # OF OCCUPANTS UTILIZING STAIR; CLEAR WIDTH OF STAIR PROVIDED (INCHES); REQUIRED WIDTH OF STAIR (INCHES); MAX # OF OCCUPANTS ALLOWED; STAIR NAME
LOAD FACTOR OF 0.2" PER OCCUPANT USED, TYPICAL UNO.

GENERAL NOTES- CODE PLANS

1. FIRE RESISTANCE RATINGS SHOWN ARE MINIMUM RATINGS REQUIRED. REFER TO PARTITION TYPES ON A0.11, AND SPECIFICATIONS, FOR MORE INFORMATION
2. FIRE RESISTANCE RATINGS IN PARTITIONS ARE SHOWN WHERE PARTITIONS ARE NOT CUT BY DOORS, WINDOWS, STOREFRONTS, OR OTHER OBJECTS. RATED PARTITION MAY EXIST ABOVE OBJECTS.
3. FIRE RATINGS SHOWN ILLUSTRATE THE REQUIRED OCCUPANCY, AND DIRE SEPARATION DISTANCES. SEE G0.06 FOR REQUIRED STRUCTURAL FIRE RATINGS.

LIFE SAFETY-OCCUPANCY- LEVEL 03 EAST

NUMBER	NAME	AREA	AREA PER OCCUPANT	OCCUPANTS	AREA FUNCTION (OLF)
A	EAST BUILDING CORRIDOR	2042.09 SF	200.00 SF	11	(IBC2021) RESIDENTIAL
A	EAST BUILDING RESIDENTIAL	2647.21 SF	200.00 SF	14	(IBC2021) RESIDENTIAL
A	EAST BUILDING RESIDENTIAL	9322.28 SF	200.00 SF	47	(IBC2021) RESIDENTIAL
A	EAST BUILDING SERVICE	56.29 SF	300.00 SF	1	(IBC2021) ACCESSORY STORAGE AREAS, MECHANICAL EQUIPMENT ROOM
A	EAST BUILDING SERVICE	43.35 SF	300.00 SF	1	(IBC2021) ACCESSORY STORAGE AREAS, MECHANICAL EQUIPMENT ROOM
A	EAST BUILDING SERVICE	53.39 SF	300.00 SF	1	(IBC2021) ACCESSORY STORAGE AREAS, MECHANICAL EQUIPMENT ROOM
A	EAST BUILDING SERVICE	94.36 SF	300.00 SF	1	(IBC2021) ACCESSORY STORAGE AREAS, MECHANICAL EQUIPMENT ROOM
		14258.9B SF		76	
B	EAST BUILDING CORRIDOR	1772.04 SF	200.00 SF	9	(IBC2021) RESIDENTIAL
B	EAST BUILDING RESIDENTIAL	5463.29 SF	200.00 SF	28	(IBC2021) RESIDENTIAL
B	EAST BUILDING RESIDENTIAL	6872.59 SF	200.00 SF	35	(IBC2021) RESIDENTIAL
B	EAST BUILDING SERVICE	116.46 SF	300.00 SF	1	(IBC2021) ACCESSORY STORAGE AREAS, MECHANICAL EQUIPMENT ROOM
B	EAST BUILDING SERVICE	122.71 SF	300.00 SF	1	(IBC2021) ACCESSORY STORAGE AREAS, MECHANICAL EQUIPMENT ROOM
		14347.08 SF		74	

TRUE NORTH PROJECT NORTH

PROJECT # : 126011
DRAWN BY: CF, TF, AJ, SP
CHECKED BY: AJ, MM

NILES BOLTON ASSOCIATES

3060 Peachtree Rd. N.W.
Suite 600
Atlanta, GA 30305

T 404 365 7600

www.nilesbolton.com

No.	Description	Date
	DD SET	2026/09/30

This drawing, as an instrument of service, is and shall remain the property of the Architects and shall not be reproduced, published or used in any way without the permission of the Architect.


BURBANK DR - BATON ROUGE, LA
BATON ROUGE, LOUISIANA 70808
EAST BATON ROUGE PARISH
LV COLLECTIVE

SHEET TITLE: LIFE SAFETY PLAN - EAST BUILDING - LEVEL 03

SHEET NUMBER: G1.E03

NOT RELEASED FOR CONSTRUCTION

10/1/2026 9:59:59 AM

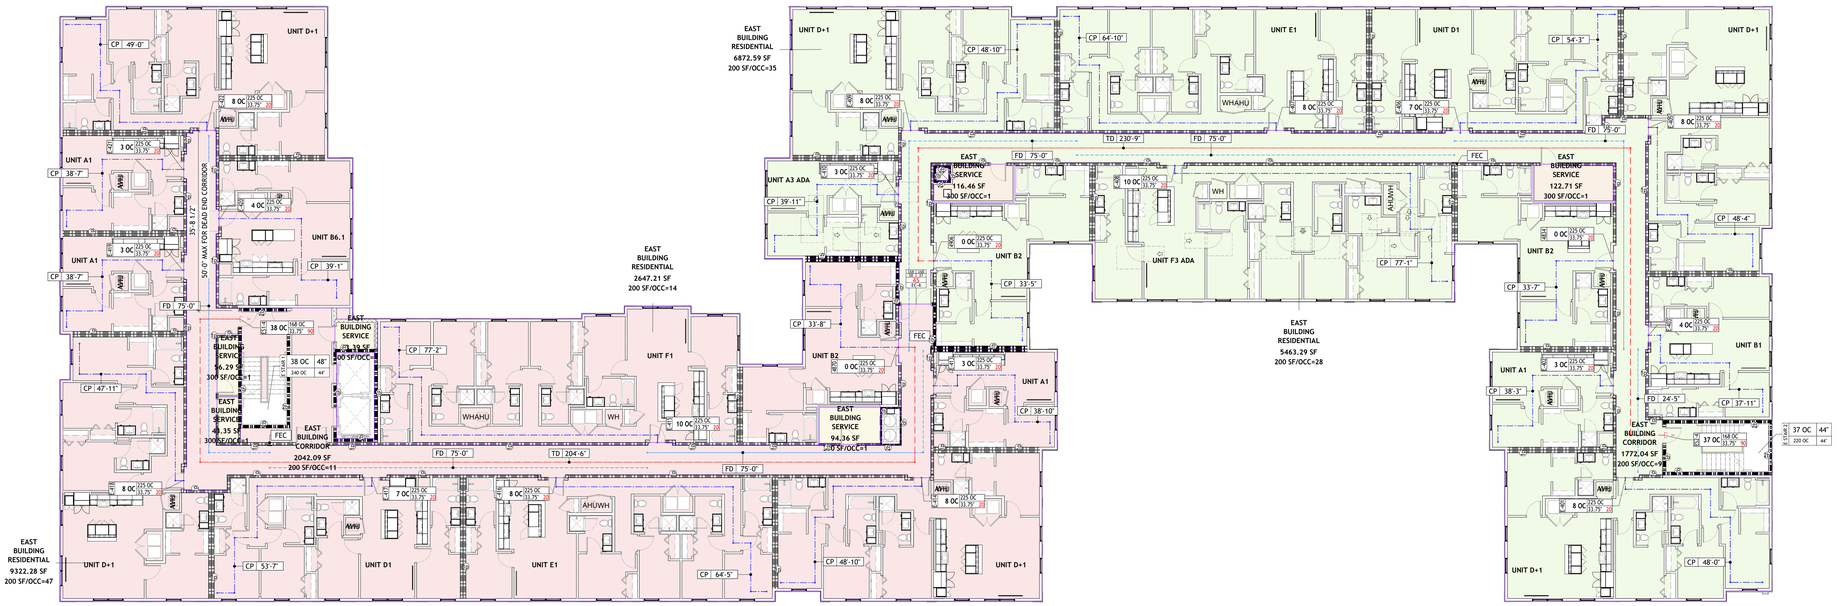

1 G1.E04 Life Safety Plan EAST - Level 04
3/32" = 1'-0"

COMPARTMENT, OCCUPANCY TYPES

- A, RESIDENTIAL
- A, SERVICE
- B, RESIDENTIAL
- B, SERVICE

TRUE NORTH PROJECT NORTH

LIFE SAFETY SYMBOL LEGEND

- ONE (1) HOUR RATED WALL
- TWO (2) HOUR RATED WALL
- THREE (3) HOUR RATED WALL
- THREE (3) FIRE WALL

*b, p, w AFTER THE FIRE RATING DENOTES THE TYPE OF RATED WALL:
b = FIRE BARRIER
p = FIRE PARTITION
w = FIRE WALL

- EGRESS TRAVEL PATH
- COMMON PATH OF TRAVEL/ DEAD END DISTANCE
- DISTANCE BETWEEN FIRE EXTINGUISHERS
- TD XXX' - X" TRAVEL DISTANCE TAG
- CP XXX' - X" COMMON PATH OF TRAVEL/ DEAD END DISTANCE TAG
- FD XXX' - X" FIRE EXTINGUISHER DISTANCE TAG
- 345 # OF OCCUPANTS SERVED BY EXIT — EXIT DISCHARGE
- FEC-S FIRE EXTINGUISHER CABINET- SURFACE MOUNTED
- FEC FIRE EXTINGUISHER CABINET- RECESSED
- SP STANDPIPE
- MOBILITY FEATURES

WALL TAG: 1 XxxX — WALL FIRE RATING (HRS.)

WALL TAG W/ MODIFIER: 1 XxxX A — *ASSEMBLY MODIFIER; WALL FIRE RATING (HRS.)

DOOR TAG: 121 OC 255 OC, 68.75" 45 — MAX # OF OCCUPANTS ALLOWED; DOOR RATING (MINUTES); CLEAR OPENING OF DOOR (INCHES); # OF OCCUPANTS UTILIZING DOOR; DOOR NUMBER
LOAD FACTOR OF 0.2" PER OCCUPANT USED, TYPICAL UNO

DOOR TAG (DOUBLE EGRESS DOOR): 121 OC 255 OC, 68.75" 45 — MAX # OF OCCUPANTS ALLOWED (PER DOOR); # OF OCCUPANTS UTILIZING DOOR (PER DOOR); DOOR RATING (MINUTES); DOOR NUMBER

FIRE RATING DOOR TAG: 20 — RATING IN MINUTES

STAIR TAG: 200 OC 48" / 240 OC 44" — # OF OCCUPANTS UTILIZING STAIR; CLEAR WIDTH OF STAIR PROVIDED (INCHES); REQUIRED WIDTH OF STAIR (INCHES); MAX # OF OCCUPANTS ALLOWED; STAIR NAME
LOAD FACTOR OF 0.2" PER OCCUPANT USED, TYPICAL UNO.

GENERAL NOTES- CODE PLANS

1. FIRE RESISTANCE RATINGS SHOWN ARE MINIMUM RATINGS REQUIRED. REFER TO PARTITION TYPES ON A0.11, AND SPECIFICATIONS, FOR MORE INFORMATION
2. FIRE RESISTANCE RATINGS IN PARTITIONS ARE SHOWN WHERE PARTITIONS ARE NOT CUT BY DOORS, WINDOWS, STOREFRONTS, OR OTHER OBJECTS. RATED PARTITION MAY EXIST ABOVE OBJECTS.
3. FIRE RATINGS SHOWN ILLUSTRATE THE REQUIRED OCCUPANCY, AND DIRE SEPARATION DISTANCES. SEE G0.06 FOR REQUIRED STRUCTURAL FIRE RATINGS.

LIFE SAFETY-OCCUPANCY- LEVEL 04 EAST

NUMBER	NAME	AREA	AREA PER OCCUPANT	OCCUPANTS	AREA FUNCTION (OLF)
A	EAST BUILDING CORRIDOR	2042.09 SF	200.00 SF	11	(IBC2021) RESIDENTIAL
A	EAST BUILDING RESIDENTIAL	2647.21 SF	200.00 SF	14	(IBC2021) RESIDENTIAL
A	EAST BUILDING RESIDENTIAL	9322.28 SF	200.00 SF	47	(IBC2021) RESIDENTIAL
A	EAST BUILDING SERVICE	56.39 SF	300.00 SF	1	(IBC2021) ACCESSORY STORAGE AREAS, MECHANICAL EQUIPMENT ROOM
A	EAST BUILDING SERVICE	43.35 SF	300.00 SF	1	(IBC2021) ACCESSORY STORAGE AREAS, MECHANICAL EQUIPMENT ROOM
A	EAST BUILDING SERVICE	53.39 SF	300.00 SF	1	(IBC2021) ACCESSORY STORAGE AREAS, MECHANICAL EQUIPMENT ROOM
A	EAST BUILDING SERVICE	94.36 SF	300.00 SF	1	(IBC2021) ACCESSORY STORAGE AREAS, MECHANICAL EQUIPMENT ROOM
		14258.98 SF		76	
B	EAST BUILDING CORRIDOR	1772.04 SF	200.00 SF	9	(IBC2021) RESIDENTIAL
B	EAST BUILDING RESIDENTIAL	5463.29 SF	200.00 SF	28	(IBC2021) RESIDENTIAL
B	EAST BUILDING RESIDENTIAL	6872.59 SF	200.00 SF	35	(IBC2021) RESIDENTIAL
B	EAST BUILDING SERVICE	116.46 SF	300.00 SF	1	(IBC2021) ACCESSORY STORAGE AREAS, MECHANICAL EQUIPMENT ROOM
B	EAST BUILDING SERVICE	122.71 SF	300.00 SF	1	(IBC2021) ACCESSORY STORAGE AREAS, MECHANICAL EQUIPMENT ROOM
		14347.08 SF		74	

10/1/2026 10:00:12 AM

PROJECT # : 126011
DRAWN BY: CF, TF, AJ, SP
CHECKED BY: AJ, MM

NILES BOLTON ASSOCIATES

3060 Peachtree Rd. N.W.
Suite 600
Atlanta, GA 30305

T 404 365 7600

www.nilesbolton.com

No.	Description	Date
	DD SET	2026/09/30


This drawing, as an instrument of service, is and shall remain the property of the Architects and shall not be reproduced, published or used in any way without the permission of the Architect.

BURBANK DR - BATON ROUGE, LA
BATON ROUGE, LOUISIANA 70808
EAST BATON ROUGE PARISH
LV COLLECTIVE

SHEET TITLE:
LIFE SAFETY PLAN - EAST BUILDING - LEVEL 04

SHEET NUMBER:
G1.E04

NOT RELEASED FOR CONSTRUCTION

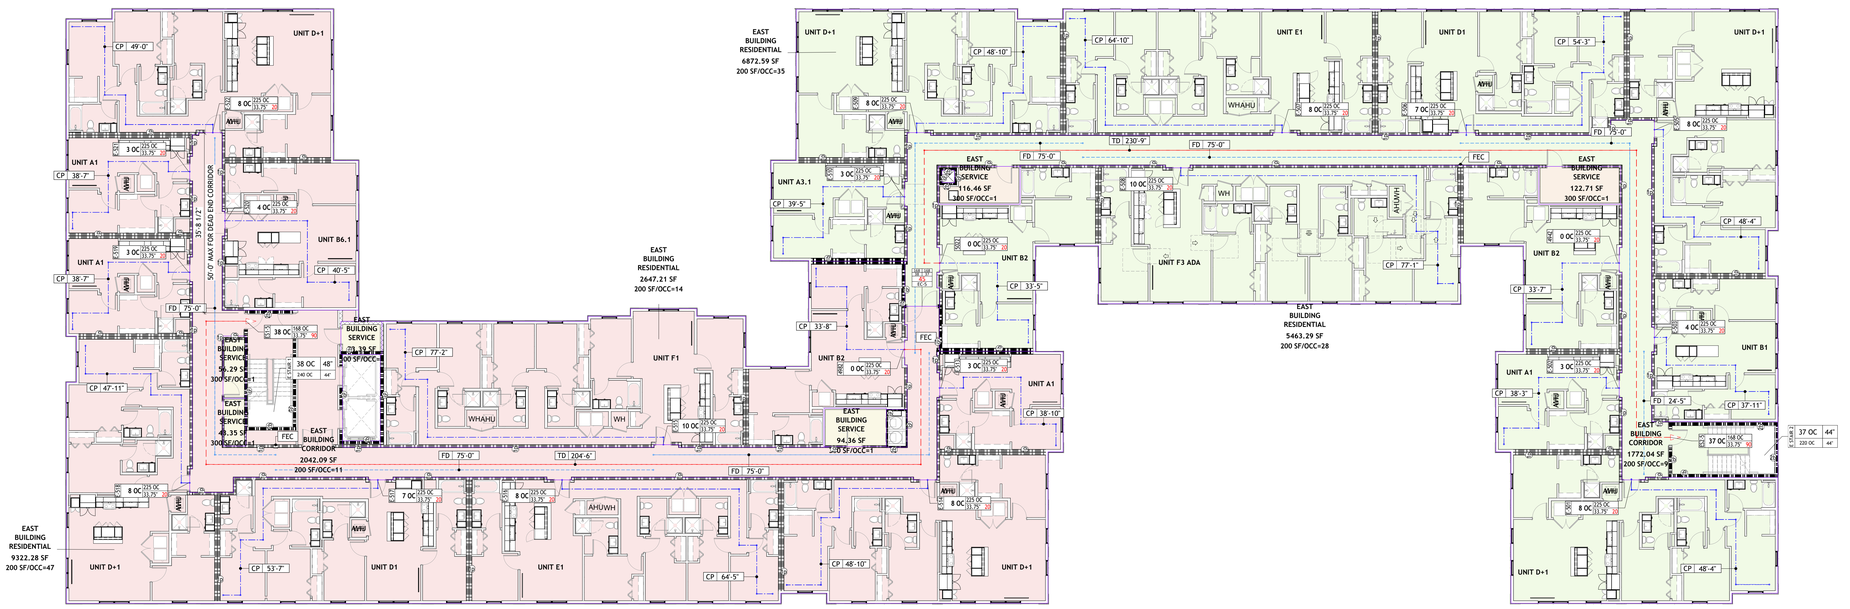

1 G1.E05 Life Safety Plan EAST - Level 05
3/32" = 1'-0"

LIFE SAFETY SYMBOL LEGEND

- ONE (1) HOUR RATED WALL
- TWO (2) HOUR RATED WALL
- THREE (3) HOUR RATED WALL
- THREE (3) FIRE WALL

"b, p, w AFTER THE FIRE RATING DENOTES THE TYPE OF RATED WALL:"
b = FIRE BARRIER
p = FIRE PARTITION
w = FIRE WALL

- EGRESS TRAVEL PATH
- COMMON PATH OF TRAVEL/ DEAD END DISTANCE
- DISTANCE BETWEEN FIRE EXTINGUISHERS
- TD XXX' - X" — TRAVEL DISTANCE TAG
- CP XXX' - X" — COMMON PATH OF TRAVEL/ DEAD END DISTANCE TAG
- FD XXX' - X" — FIRE EXTINGUISHER DISTANCE TAG
- # OF OCCUPANTS SERVED BY EXIT
- 345 — EXIT DISCHARGE
- FEC-S — FIRE EXTINGUISHER CABINET- SURFACE MOUNTED
- FEC — FIRE EXTINGUISHER CABINET- RECESSED
- SP — STANDPIPE
- MOBILITY FEATURES

WALL TAG: 1 XxxX — WALL FIRE RATING (HRS.)

WALL TAG W/ MODIFIER: 1 XxxX A — "ASSEMBLY MODIFIER"; WALL FIRE RATING (HRS.)

DOOR TAG: B 121 0C 225 0C — MAX # OF OCCUPANTS ALLOWED; DOOR RATING (MINUTES); CLEAR OPENING OF DOOR (INCHES); # OF OCCUPANTS UTILIZING DOOR; DOOR NUMBER
LOAD FACTOR OF 0.2" PER OCCUPANT USED, TYPICAL UNO

DOOR TAG (DOUBLE EGRESS DOOR): 60 120 225 0C 33.75 — MAX # OF OCCUPANTS ALLOWED (PER DOOR); # OF OCCUPANTS UTILIZING DOOR (PER DOOR); DOOR RATING (MINUTES); DOOR NUMBER

FIRE RATING DOOR TAG: 20 — RATING IN MINUTES

STAIR TAG: 200 OC 48" 240 OC 44" — # OF OCCUPANTS UTILIZING STAIR; CLEAR WIDTH OF STAIR PROVIDED (INCHES); REQUIRED WIDTH OF STAIR (INCHES); MAX # OF OCCUPANTS ALLOWED; STAIR NAME
LOAD FACTOR OF 0.2" PER OCCUPANT USED, TYPICAL UNO.

GENERAL NOTES- CODE PLANS

1. FIRE RESISTANCE RATINGS SHOWN ARE MINIMUM RATINGS REQUIRED. REFER TO PARTITION TYPES ON A0.11, AND SPECIFICATIONS, FOR MORE INFORMATION
2. FIRE RESISTANCE RATINGS IN PARTITIONS ARE SHOWN WHERE PARTITIONS ARE NOT CUT BY DOORS, WINDOWS, STOREFRONTS, OR OTHER OBJECTS. RATED PARTITION MAY EXIST ABOVE OBJECTS.
3. FIRE RATINGS SHOWN ILLUSTRATE THE REQUIRED OCCUPANCY, AND DIRE SEPARATION DISTANCES. SEE G0.06 FOR REQUIRED STRUCTURAL FIRE RATINGS.

LIFE SAFETY-OCCUPANCY- LEVEL 05 EAST

NUMBER	NAME	AREA	AREA PER OCCUPANT	OCCUPANTS	AREA FUNCTION (OLF)
A	EAST BUILDING CORRIDOR	2042.09 SF	200.00 SF	11	(IBC2021) RESIDENTIAL
A	EAST BUILDING RESIDENTIAL	2647.21 SF	200.00 SF	14	(IBC2021) RESIDENTIAL
A	EAST BUILDING RESIDENTIAL	9322.28 SF	200.00 SF	47	(IBC2021) RESIDENTIAL
A	EAST BUILDING SERVICE	56.29 SF	300.00 SF	1	(IBC2021) ACCESSORY STORAGE AREAS, MECHANICAL EQUIPMENT ROOM
A	EAST BUILDING SERVICE	43.35 SF	300.00 SF	1	(IBC2021) ACCESSORY STORAGE AREAS, MECHANICAL EQUIPMENT ROOM
A	EAST BUILDING SERVICE	53.39 SF	300.00 SF	1	(IBC2021) ACCESSORY STORAGE AREAS, MECHANICAL EQUIPMENT ROOM
A	EAST BUILDING SERVICE	94.36 SF	300.00 SF	1	(IBC2021) ACCESSORY STORAGE AREAS, MECHANICAL EQUIPMENT ROOM
		14258.98 SF		76	
B	EAST BUILDING CORRIDOR	1772.04 SF	200.00 SF	9	(IBC2021) RESIDENTIAL
B	EAST BUILDING RESIDENTIAL	5463.29 SF	200.00 SF	28	(IBC2021) RESIDENTIAL
B	EAST BUILDING RESIDENTIAL	6872.59 SF	200.00 SF	35	(IBC2021) RESIDENTIAL
B	EAST BUILDING SERVICE	116.46 SF	300.00 SF	1	(IBC2021) ACCESSORY STORAGE AREAS, MECHANICAL EQUIPMENT ROOM
B	EAST BUILDING SERVICE	122.71 SF	300.00 SF	1	(IBC2021) ACCESSORY STORAGE AREAS, MECHANICAL EQUIPMENT ROOM
		14347.08 SF		74	

TRUE NORTH / PROJECT NORTH

COMPARTMENT, OCCUPANCY TYPES

- A, RESIDENTIAL
- A, SERVICE
- B, RESIDENTIAL
- B, SERVICE

PROJECT # : 126011
DRAWN BY: CF, TF, AJ, SP
CHECKED BY: AJ, MM

NILES BOLTON ASSOCIATES

3060 Peachtree Rd. N.W.
Suite 600
Atlanta, GA 30305

T 404 365 7600

www.nilesbolton.com

No.	Description	Date
	DD SET	2026/09/30

This drawing, as an instrument of service, is and shall remain the property of the Architects and shall not be reproduced, published or used in any way without the permission of the Architect.

BURBANK DR - BATON ROUGE, LA

BATON ROUGE, LOUISIANA 70808
EAST BATON ROUGE PARISH


LV COLLECTIVE

SHEET TITLE:
LIFE SAFETY PLAN - EAST BUILDING - LEVEL 05

SHEET NUMBER:
G1.E05

NOT RELEASED FOR CONSTRUCTION

10/1/2026 10:00:26 AM

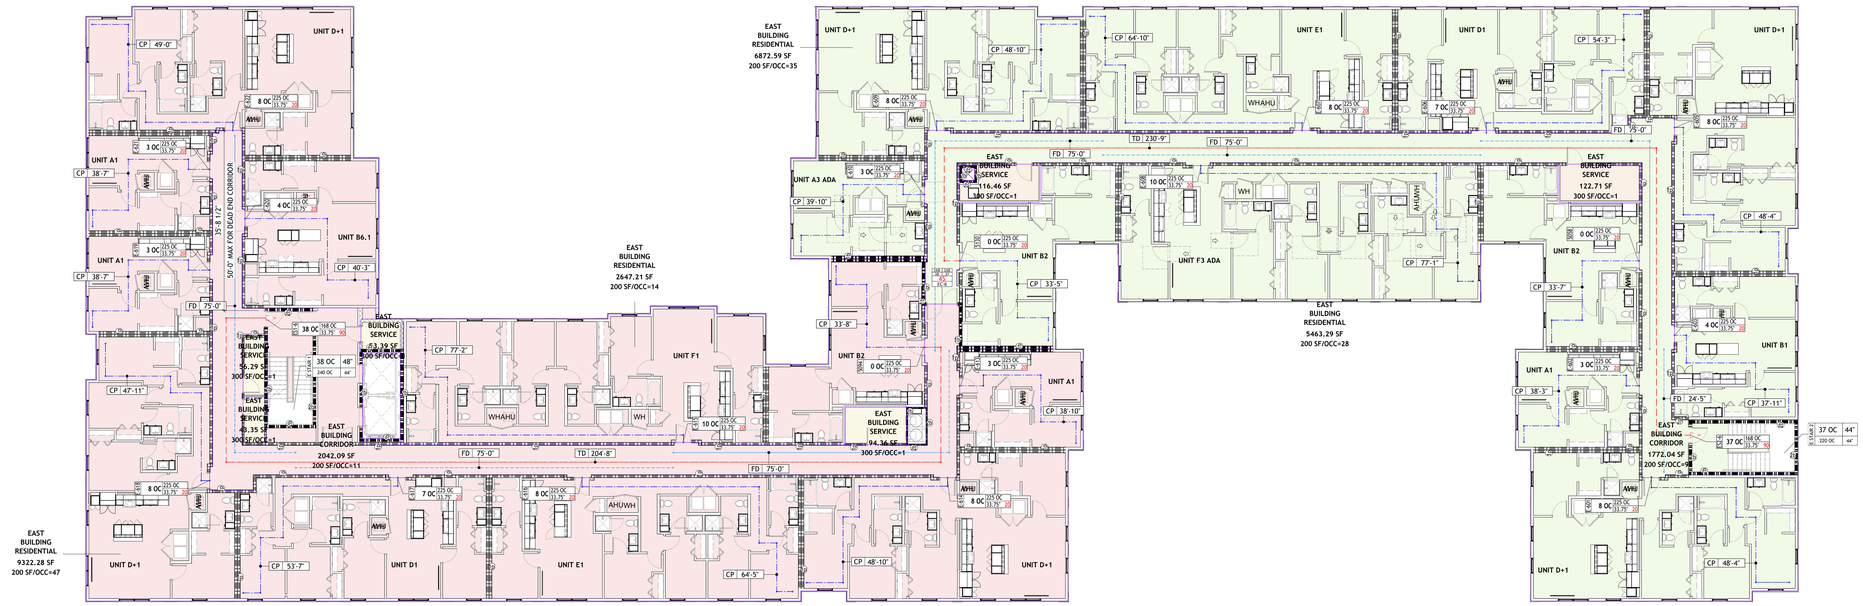

1 G1.E06 Life Safety Plan EAST - Level 06
3/32" = 1'-0"

TRUE NORTH
PROJECT NORTH

COMPARTMENT, OCCUPANCY TYPES

- A, RESIDENTIAL
- A, SERVICE
- B, RESIDENTIAL
- B, SERVICE

LIFE SAFETY SYMBOL LEGEND

- ONE (1) HOUR RATED WALL
- TWO (2) HOUR RATED WALL
- THREE (3) HOUR RATED WALL
- THREE (3) FIRE WALL

*b, p, w AFTER THE FIRE RATING DENOTES THE TYPE OF RATED WALL:
b = FIRE BARRIER
p = FIRE PARTITION
w = FIRE WALL

- EGRESS TRAVEL PATH
- COMMON PATH OF TRAVEL/ DEAD END DISTANCE
- DISTANCE BETWEEN FIRE EXTINGUISHERS
- TD XXX' - X" TRAVEL DISTANCE TAG
- CP XXX' - X" COMMON PATH OF TRAVEL/ DEAD END DISTANCE TAG
- FD XXX' - X" FIRE EXTINGUISHER DISTANCE TAG
- 345 # OF OCCUPANTS SERVED BY EXIT — EXIT DISCHARGE
- FEC-S FIRE EXTINGUISHER CABINET- SURFACE MOUNTED
- FEC FIRE EXTINGUISHER CABINET- RECESSED
- SP STANDPIPE
- MOBILITY FEATURES

WALL TAG: 1 XxxX — WALL FIRE RATING (HRS.)

WALL TAG W/ MODIFIER: 1 XxxX A — *ASSEMBLY MODIFIER; WALL FIRE RATING (HRS.)

DOOR TAG: 121 OC 255 OC 68.75° 45° — MAX # OF OCCUPANTS ALLOWED; DOOR RATING (MINUTES); CLEAR OPENING OF DOOR (INCHES); # OF OCCUPANTS UTILIZING DOOR; DOOR NUMBER
LOAD FACTOR OF 0.2" PER OCCUPANT USED, TYPICAL UNO

DOOR TAG (DOUBLE EGRESS DOOR): 45 45 255 OC — MAX # OF OCCUPANTS ALLOWED (PER DOOR); # OF OCCUPANTS UTILIZING DOOR (PER DOOR); DOOR RATING (MINUTES); DOOR NUMBER

FIRE RATING DOOR TAG: 20 — RATING IN MINUTES

STAIR TAG: 200 OC 48" 240 OC 44" — # OF OCCUPANTS UTILIZING STAIR; CLEAR WIDTH OF STAIR PROVIDED (INCHES); REQUIRED WIDTH OF STAIR (INCHES); MAX # OF OCCUPANTS ALLOWED; STAIR NAME
LOAD FACTOR OF 0.2" PER OCCUPANT USED, TYPICAL UNO.

GENERAL NOTES- CODE PLANS

1. FIRE RESISTANCE RATINGS SHOWN ARE MINIMUM RATINGS REQUIRED. REFER TO PARTITION TYPES ON A0.11, AND SPECIFICATIONS, FOR MORE INFORMATION
2. FIRE RESISTANCE RATINGS IN PARTITIONS ARE SHOWN WHERE PARTITIONS ARE NOT CUT BY DOORS, WINDOWS, STOREFRONTS, OR OTHER OBJECTS. RATED PARTITION MAY EXIST ABOVE OBJECTS.
3. FIRE RATINGS SHOWN ILLUSTRATE THE REQUIRED OCCUPANCY, AND DIRE SEPARATION DISTANCES. SEE G0.06 FOR REQUIRED STRUCTURAL FIRE RATINGS.

LIFE SAFETY-OCCUPANCY- LEVEL 06 EAST

NUMBER	NAME	AREA	AREA PER OCCUPANT	OCCUPANTS	AREA FUNCTION (OLF)
A	EAST BUILDING CORRIDOR	2042.09 SF	200.00 SF	11	(IBC2021) RESIDENTIAL
A	EAST BUILDING RESIDENTIAL	2647.21 SF	200.00 SF	14	(IBC2021) RESIDENTIAL
A	EAST BUILDING RESIDENTIAL	9322.28 SF	200.00 SF	47	(IBC2021) RESIDENTIAL
A	EAST BUILDING SERVICE	56.39 SF	300.00 SF	1	(IBC2021) ACCESSORY STORAGE AREAS, MECHANICAL EQUIPMENT ROOM
A	EAST BUILDING SERVICE	43.35 SF	300.00 SF	1	(IBC2021) ACCESSORY STORAGE AREAS, MECHANICAL EQUIPMENT ROOM
A	EAST BUILDING SERVICE	53.39 SF	300.00 SF	1	(IBC2021) ACCESSORY STORAGE AREAS, MECHANICAL EQUIPMENT ROOM
A	EAST BUILDING SERVICE	94.36 SF	300.00 SF	1	(IBC2021) ACCESSORY STORAGE AREAS, MECHANICAL EQUIPMENT ROOM
		14258.98 SF		76	
B	EAST BUILDING CORRIDOR	1772.04 SF	200.00 SF	9	(IBC2021) RESIDENTIAL
B	EAST BUILDING RESIDENTIAL	5463.29 SF	200.00 SF	28	(IBC2021) RESIDENTIAL
B	EAST BUILDING RESIDENTIAL	6872.59 SF	200.00 SF	35	(IBC2021) RESIDENTIAL
B	EAST BUILDING SERVICE	116.46 SF	300.00 SF	1	(IBC2021) ACCESSORY STORAGE AREAS, MECHANICAL EQUIPMENT ROOM
B	EAST BUILDING SERVICE	122.71 SF	300.00 SF	1	(IBC2021) ACCESSORY STORAGE AREAS, MECHANICAL EQUIPMENT ROOM
		14347.08 SF		74	

10/1/2026 10:00:39 AM

NILES BOLTON ASSOCIATES
3060 Peachtree Rd. N.W.
Suite 600
Atlanta, GA 30305
T 404 365 7600
www.nilesbolton.com

PROJECT # : 126011
DRAWN BY: CF, TF, AJ, SP
CHECKED BY: AJ, MM


No.	Description	Date
	DD SET	2026/09/30

This drawing, as an instrument of service, is and shall remain the property of the Architects and shall not be reproduced, published or used in any way without the permission of the Architect.


BURBANK DR - BATON ROUGE, LA
BATON ROUGE, LOUISIANA 70808
EAST BATON ROUGE PARISH
LV COLLECTIVE

SHEET TITLE: LIFE SAFETY PLAN - EAST BUILDING - LEVEL 06
SHEET NUMBER: G1.E06

NOT RELEASED FOR CONSTRUCTION

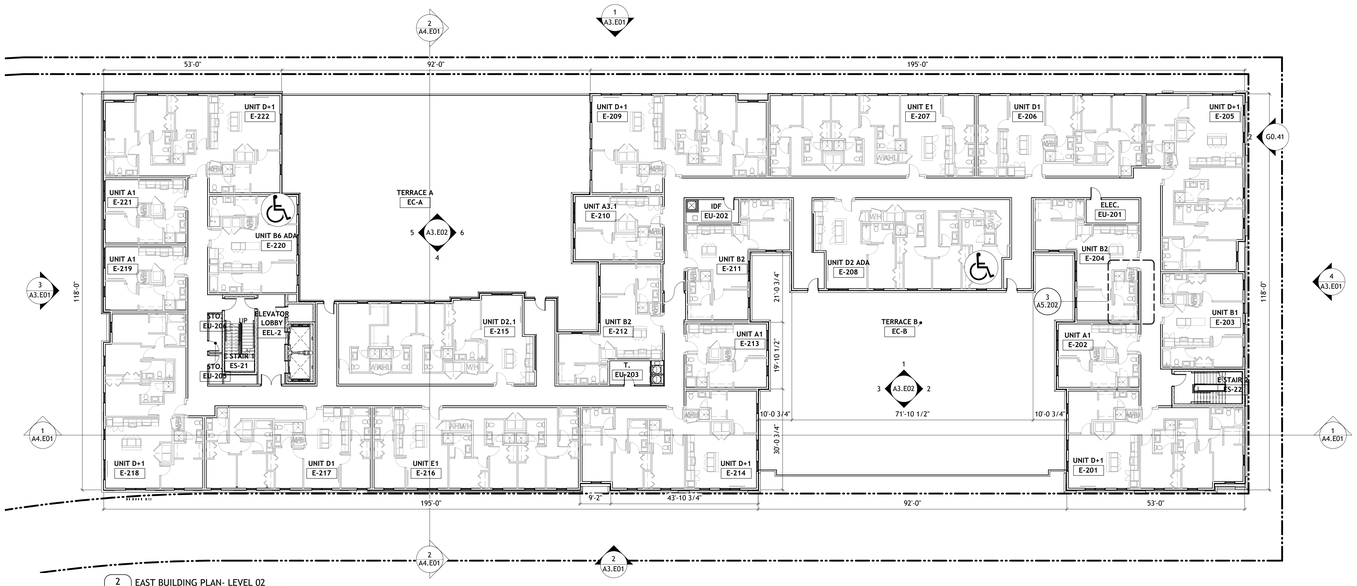


2 A1.E01 EAST BUILDING PLAN- LEVEL 02
1/16" = 1'-0"

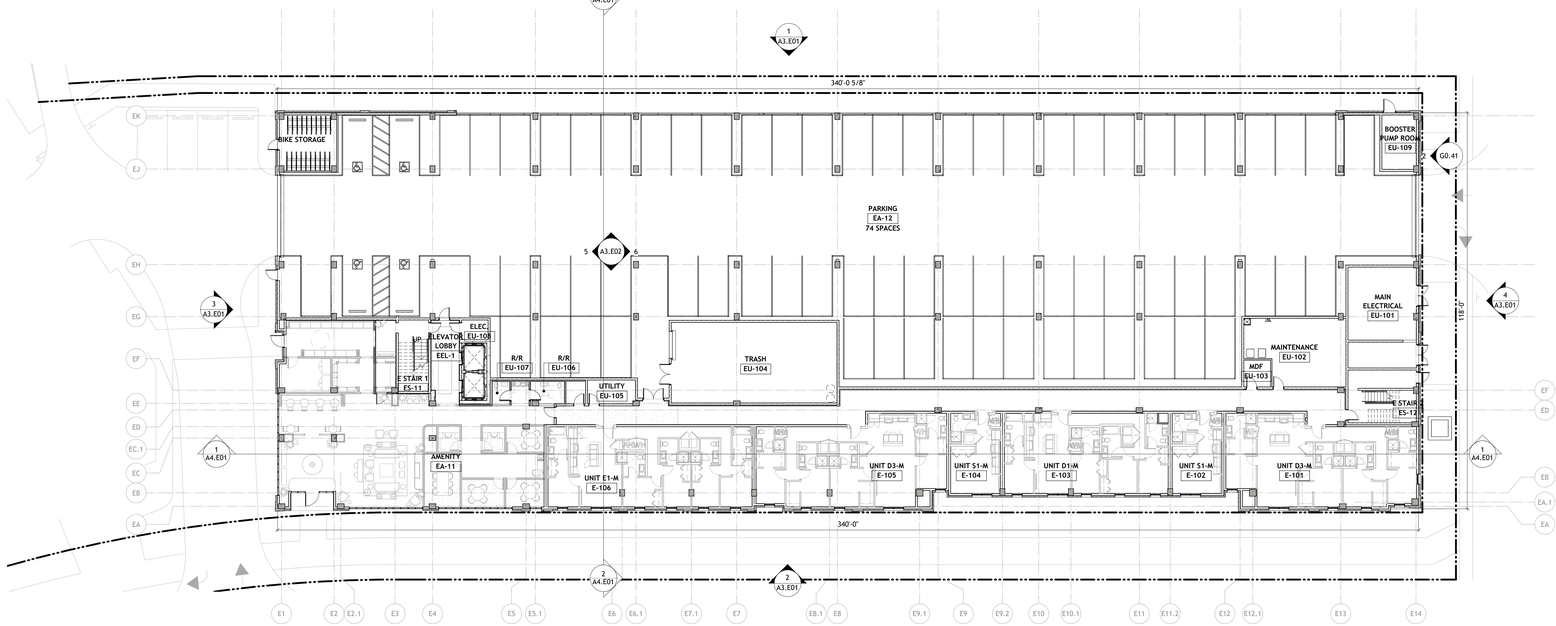

1 A1.E01 EAST BUILDING PLAN- LEVEL 01
1/16" = 1'-0"


BUILDING PLAN SYMBOL LEGEND

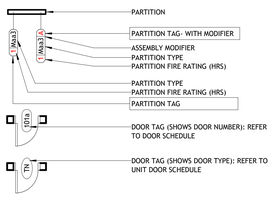

GENERAL NOTES - PLANS

- DIMENSIONS TO FACE OF PARTITIONS ARE TO FACE OF SUBSTRATE LAYER AS SHOWN IN PARTITION TYPES ON A0.11. FINISHES DEPICTED IN FINISH PLANS AND ELEVATIONS ARE NOT SHOWN ON OVERALL FLOOR PLANS. REFER TO ENLARGED PLANS, ELEVATIONS, AND DETAILS
- DIMENSIONS THAT ARE UNDERLINED AND BOLD HAVE BEEN ROUNDED
- REFER TO PARTIAL PLANS FOR MORE INFORMATION. OVERALL PLANS ARE INTENDED TO PROVIDE CONTEXT FOR PARTIAL PLANS.

KEYPLAN

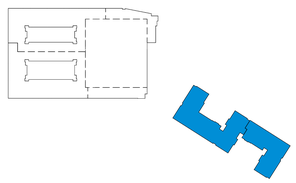

PROJECT # : 126011
DRAWN BY: CF, TF, AJ, SP
CHECKED BY: AJ, MM

NILES BOLTON ASSOCIATES

3060 Peachtree Rd. N.W.
Suite 600
Atlanta, GA 30305

T 404 365 7600

www.nilesbolton.com

No.	Description	Date
	SD SET	2026/6/26
	DD SET	2026/09/30

This drawing, as an instrument of service, is and shall remain the property of the Architects and shall not be reproduced, published or used in any way without the permission of the Architect.

BURBANK DR - BATON ROUGE, LA

BATON ROUGE, LOUISIANA 70808
EAST BATON ROUGE PARISH

LV COLLECTIVE


SHEET TITLE:
EAST BUILDING PLAN - LEVELS 01 & 02

SHEET NUMBER:
A1.E01


TRUE NORTH PROJECT NORTH

NOT RELEASED FOR CONSTRUCTION

10/1/2026 9:48:24 AM

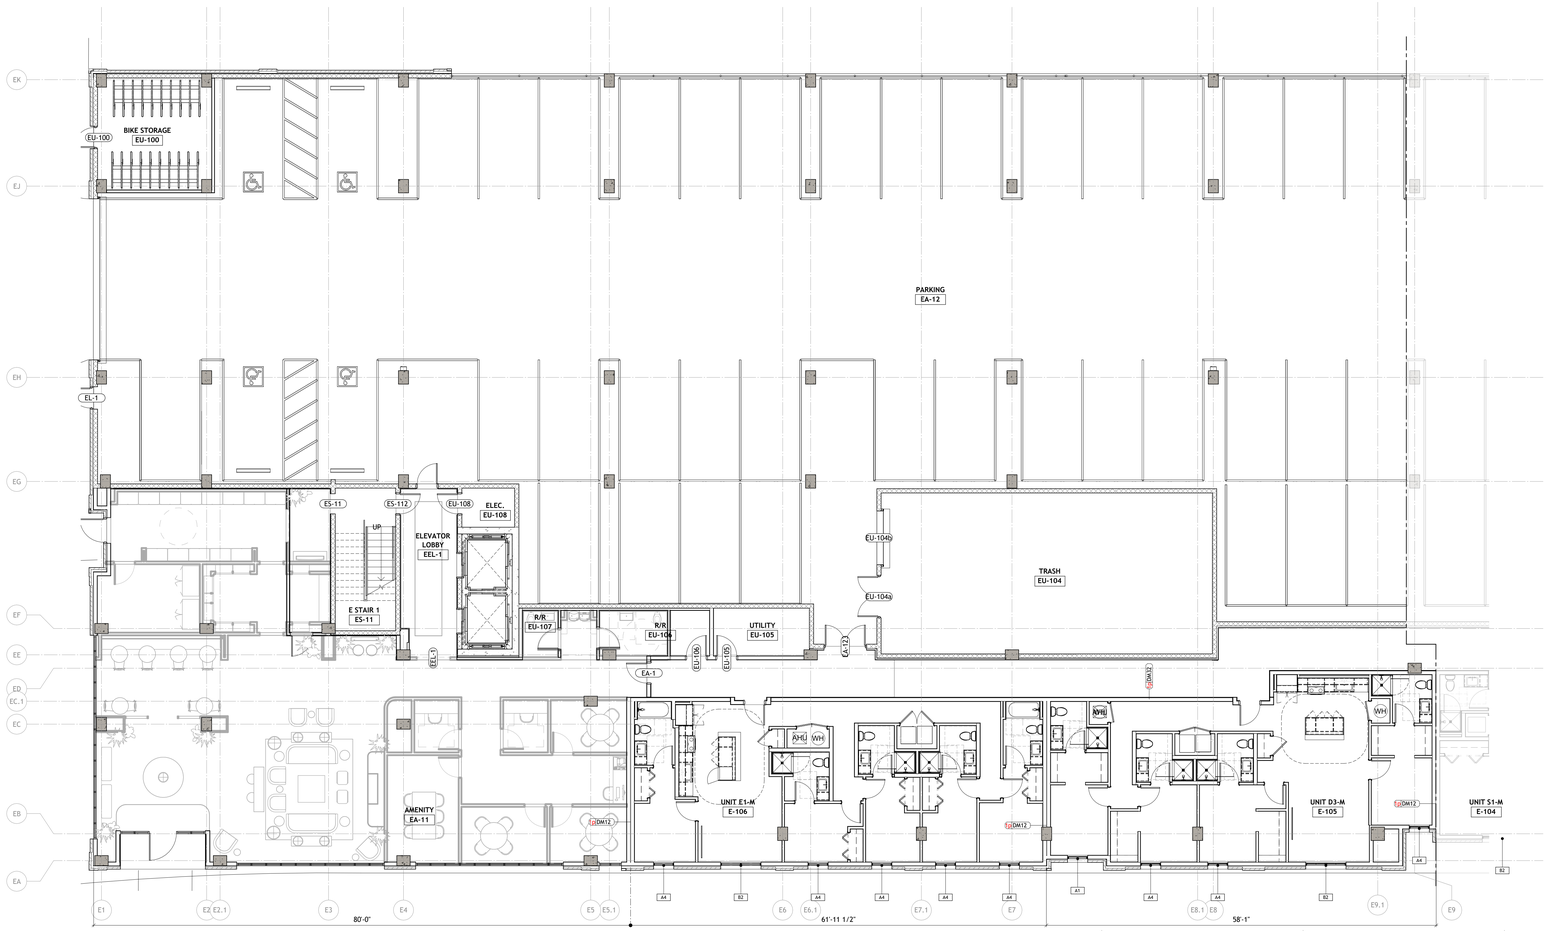


1 BUILDING PLAN- LEVEL 01- AREA F
A1.E01a 1/8" = 1'-0"

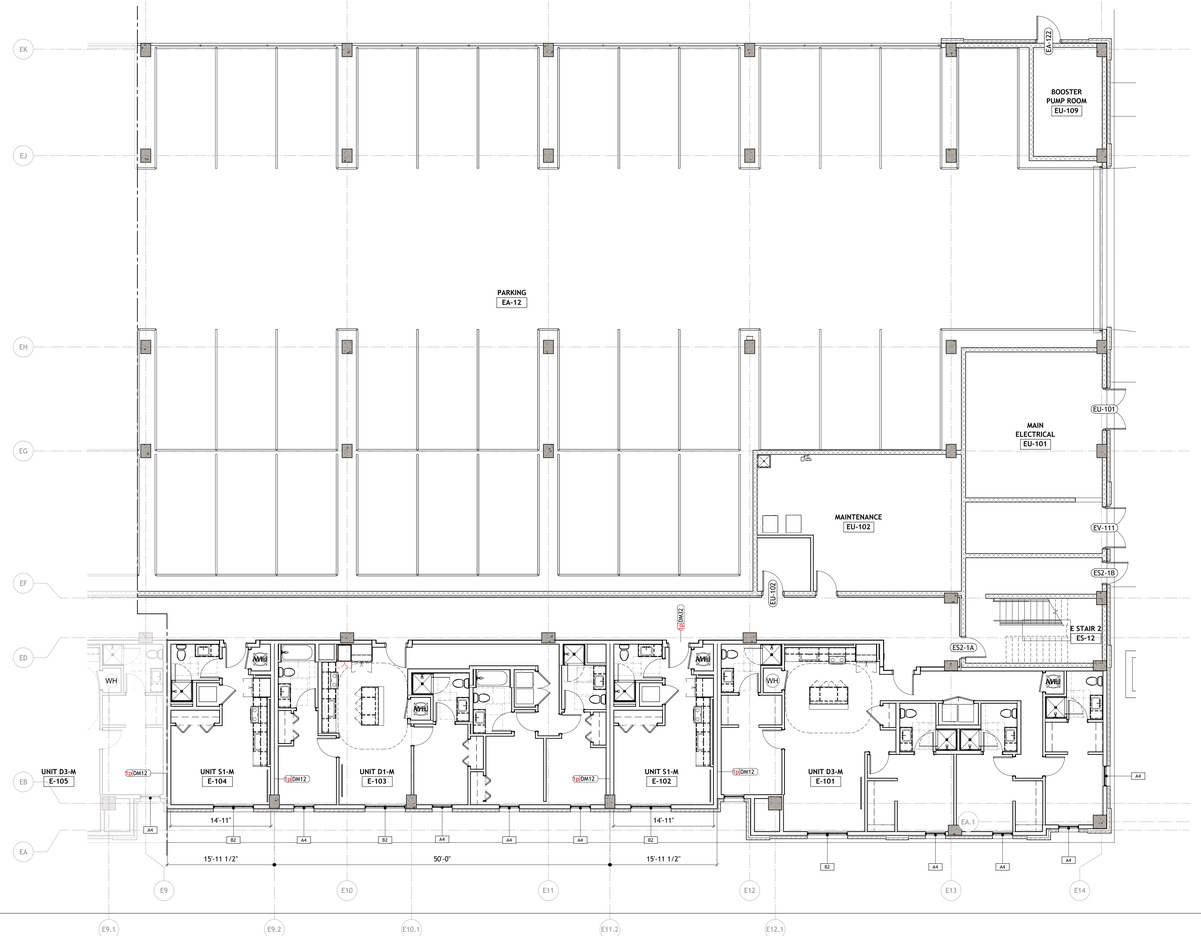


2 BUILDING PLAN- LEVEL 01- AREA G
A1.E01a 1/8" = 1'-0"

BUILDING PLAN SYMBOL LEGEND

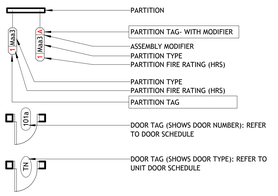

KEYPLAN

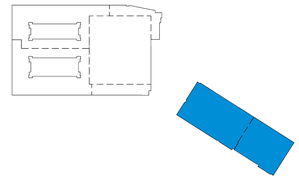

TRUE NORTH
PROJECT NORTH

PROJECT # : 126011
DRAWN BY: CF, TF, AJ, SP
CHECKED BY: AJ, MM

NILES BOLTON ASSOCIATES

3060 Peachtree Rd. N.W.
Suite 600
Atlanta, GA 30305

T 404 365 7600

www.nilesbolton.com

No.	Description	Date
	DD SET	2026/09/30

This drawing, as an instrument of service, is and shall remain the property of the Architects and shall not be reproduced, published or used in any way without the permission of the Architect.

BURBANK DR - BATON ROUGE, LA

BATON ROUGE, LOUISIANA 70808
EAST BATON ROUGE PARISH


LV COLLECTIVE

SHEET TITLE:
EAST BUILDING PLAN- LEVEL 01- PARTIAL

SHEET NUMBER:
A1.E01a

NOT RELEASED FOR CONSTRUCTION

10/1/2026 9:48:41 AM

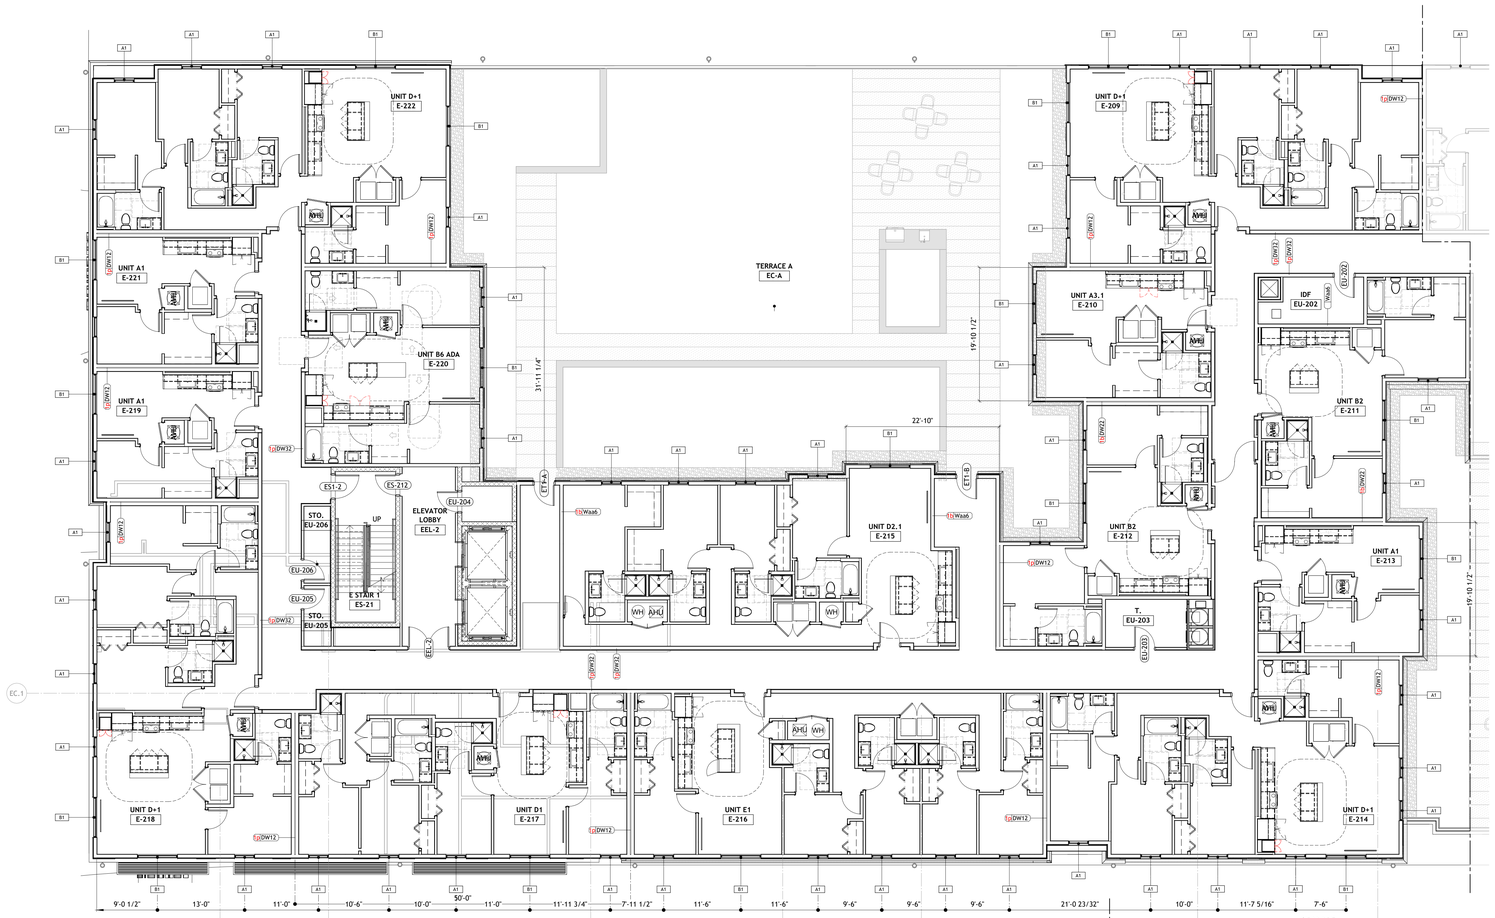


1 EAST BUILDING PLAN- LEVEL 02 - AREA F
A1.E01b 1/8" = 1'-0"




2 EAST BUILDING PLAN- LEVEL 02 - AREA G
A1.E01b 1/8" = 1'-0"

BUILDING PLAN SYMBOL LEGEND

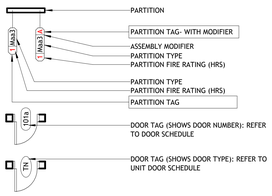

KEYPLAN

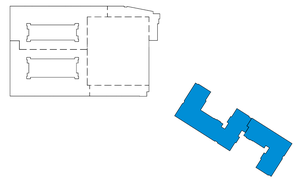

TRUE NORTH PROJECT NORTH

PROJECT # : 126011
DRAWN BY: CF, TF, AJ, SP
CHECKED BY: AJ, MM

NILES BOLTON ASSOCIATES

3060 Peachtree Rd. N.W.
Suite 600
Atlanta, GA 30305

T 404 365 7600

www.nilesbolton.com

No.	Description	Date
	DD SET	2026/09/30

This drawing, as an instrument of service, is and shall remain the property of the Architects and shall not be reproduced, published or used in any way without the permission of the Architect.

BURBANK DR - BATON ROUGE, LA

BATON ROUGE, LOUISIANA 70808
EAST BATON ROUGE PARISH


LV COLLECTIVE

SHEET TITLE:
EAST BUILDING PLAN- LEVEL 02- PARTIAL


SHEET NUMBER:
A1.E01b

NOT RELEASED FOR CONSTRUCTION

10/1/2026 1:49:06 AM

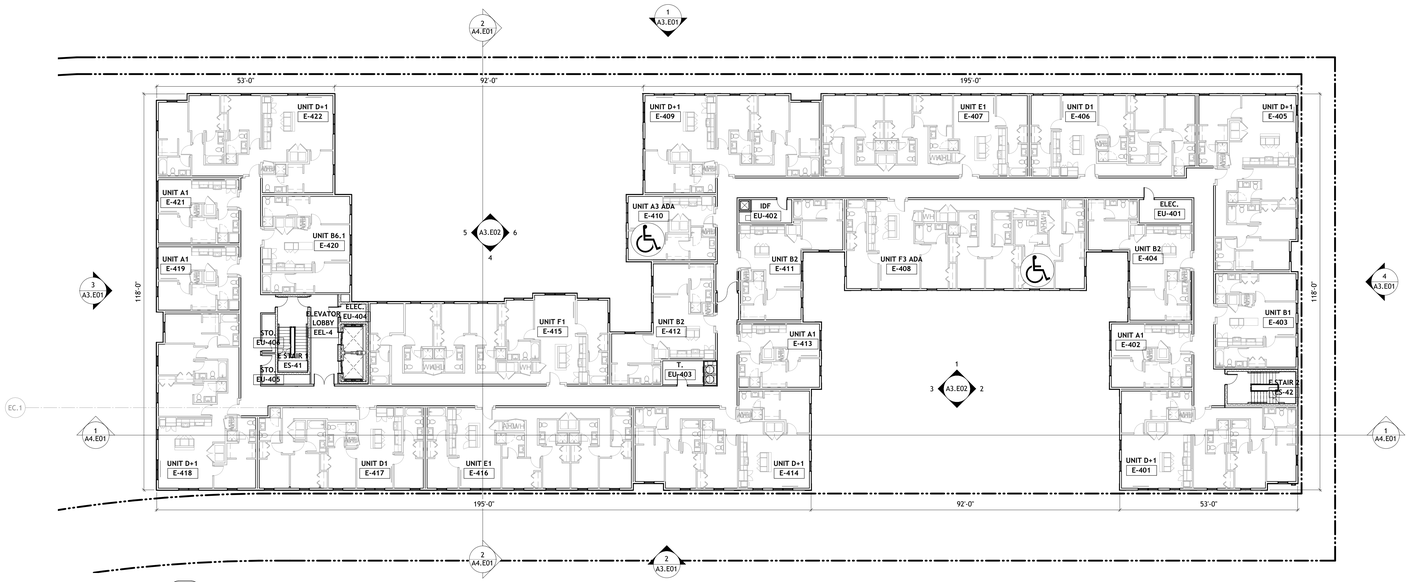


2 A1.E02 EAST BUILDING PLAN- LEVEL 04
1/16" = 1'-0"

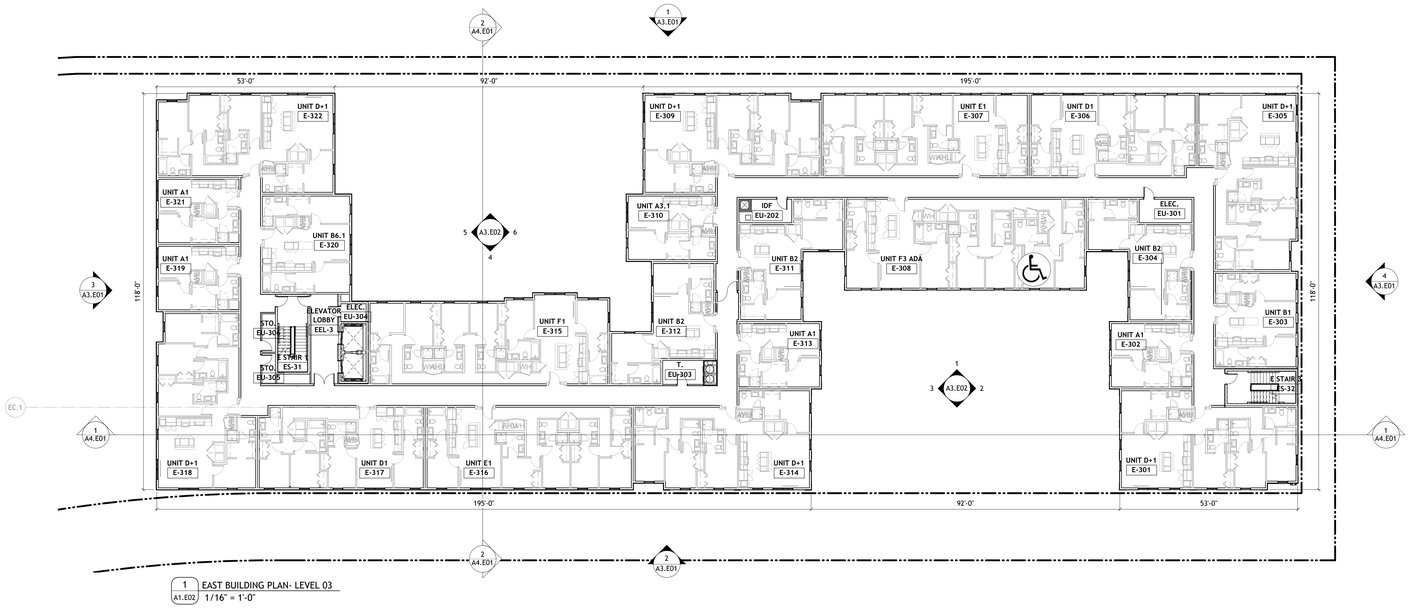

1 A1.E02 EAST BUILDING PLAN- LEVEL 03
1/16" = 1'-0"


BUILDING PLAN SYMBOL LEGEND

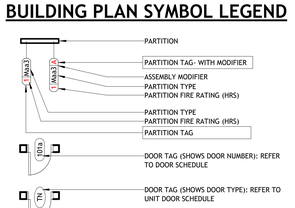

GENERAL NOTES - PLANS

- DIMENSIONS TO FACE OF PARTITIONS ARE TO FACE OF SUBSTRATE LAYER AS SHOWN IN PARTITION TYPES ON A0.11. FINISHES DEPICTED IN FINISH PLANS AND ELEVATIONS ARE NOT SHOWN ON OVERALL FLOOR PLANS. REFER TO ENLARGED PLANS, ELEVATIONS, AND DETAILS
- DIMENSIONS THAT ARE UNDERLINED AND BOLD HAVE BEEN ROUNDED
- REFER TO PARTIAL PLANS FOR MORE INFORMATION. OVERALL PLANS ARE INTENDED TO PROVIDE CONTEXT FOR PARTIAL PLANS.

KEYPLAN

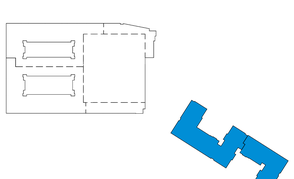

10/1/2026 9:49:22 AM

PROJECT # : 126011
DRAWN BY: CF, TF, AJ, SP
CHECKED BY: AJ, MM

NILES BOLTON ASSOCIATES

3060 Peachtree Rd. N.W.
Suite 600
Atlanta, GA 30305

T 404 365 7600

www.nilesbolton.com

No.	Description	Date
	SD SET	2026/6/26
	DD SET	2026/09/30

This drawing, as an instrument of service, is and shall remain the property of the Architects and shall not be reproduced, published or used in any way without the permission of the Architect.

BURBANK DR - BATON ROUGE, LA

BATON ROUGE, LOUISIANA 70808
EAST BATON ROUGE PARISH


LV COLLECTIVE

SHEET TITLE:
EAST BUILDING PLAN- LEVELS 03 & 04


SHEET NUMBER:
A1.E02

TRUE NORTH PROJECT NORTH

NOT RELEASED FOR CONSTRUCTION

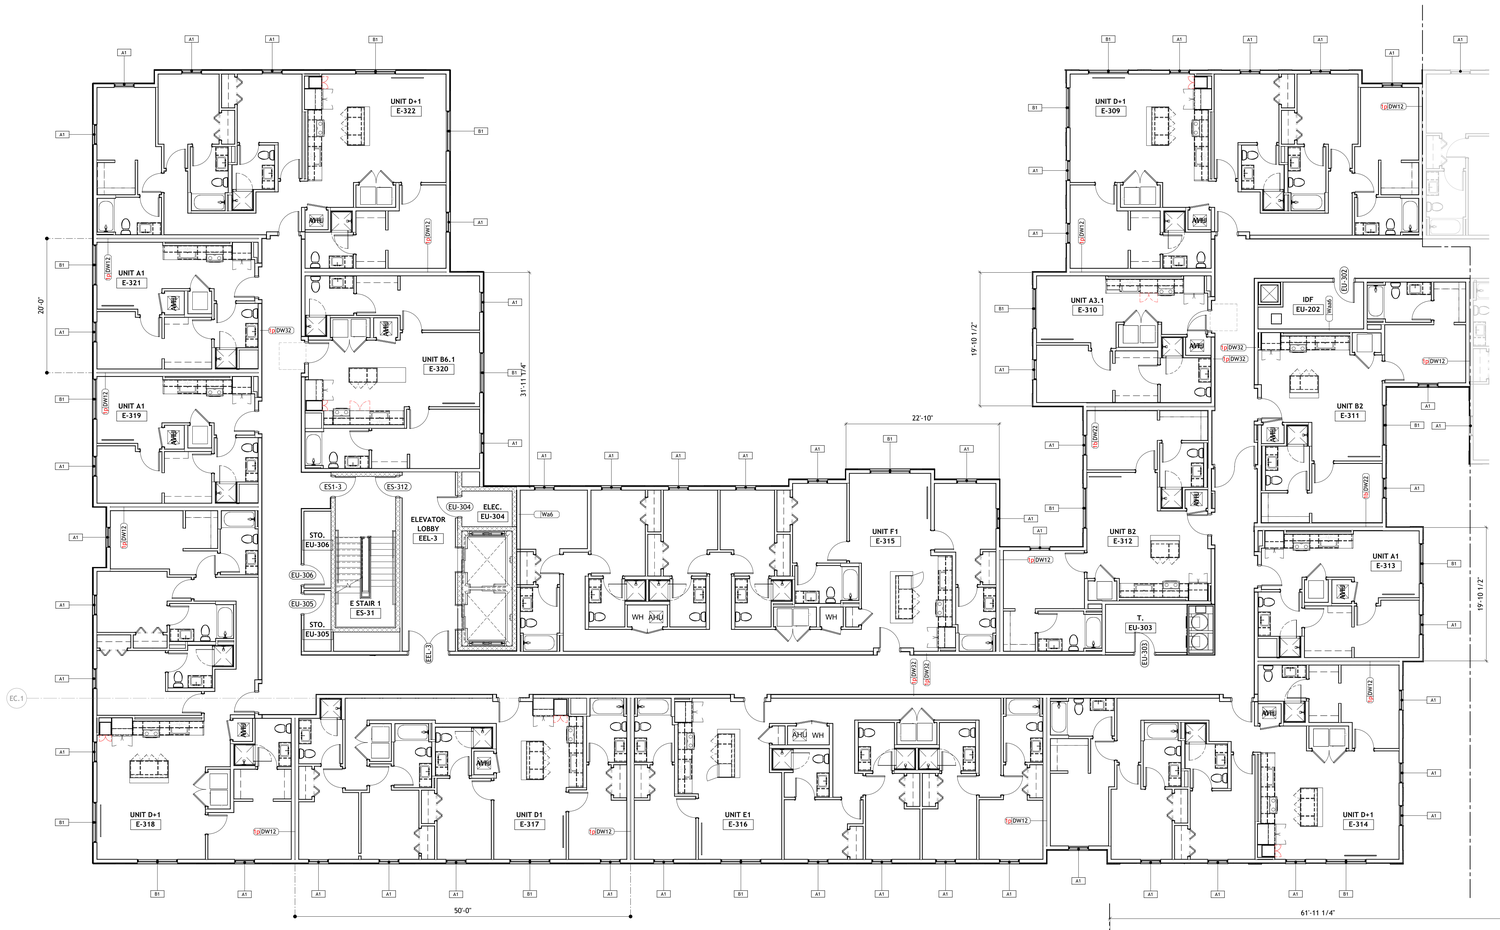


2 A1.E02a EAST BUILDING PLAN- LEVEL 03 - AREA F
1/8" = 1'-0"

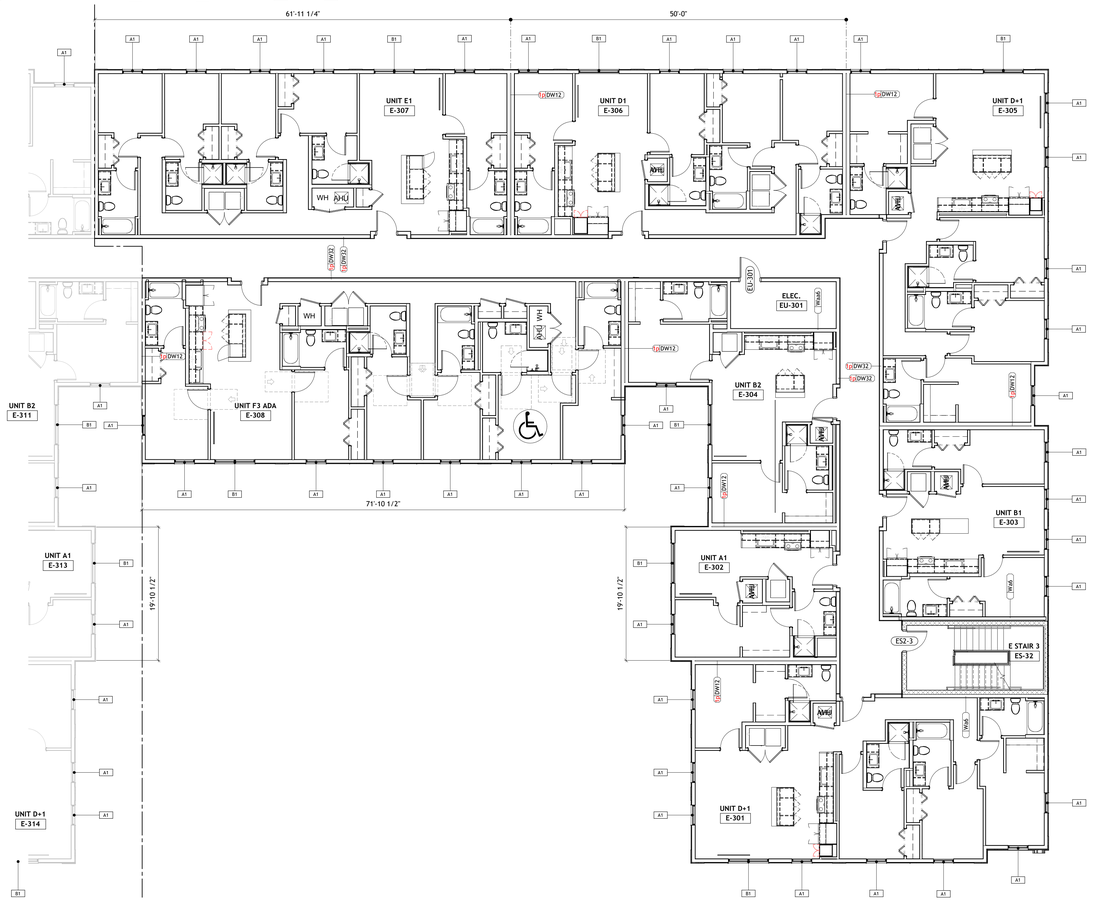


1 A1.E02a EAST BUILDING PLAN- LEVEL 03 - AREA G
1/8" = 1'-0"

BUILDING PLAN SYMBOL LEGEND

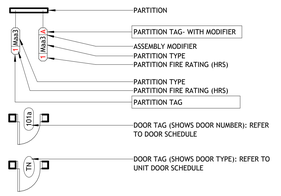

KEYPLAN

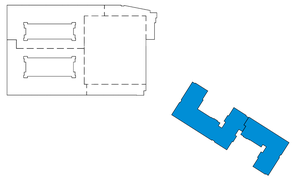

TRUE NORTH PROJECT NORTH

PROJECT # : 126011
DRAWN BY: CF, TF, AJ, SP
CHECKED BY: AJ, MM

NILES BOLTON ASSOCIATES

3060 Peachtree Rd. N.W.
Suite 600
Atlanta, GA 30305

T 404 365 7600

www.nilesbolton.com

No.	Description	Date
	DD SET	2026/09/30

This drawing, as an instrument of service, is and shall remain the property of the Architects and shall not be reproduced, published or used in any way without the permission of the Architect.

BURBANK DR - BATON ROUGE, LA

BATON ROUGE, LOUISIANA 70808
EAST BATON ROUGE PARISH


LV COLLECTIVE

SHEET TITLE:
EAST BUILDING PLAN- LEVEL 03 PARTIAL


SHEET NUMBER:
A1.E02a

NOT RELEASED FOR CONSTRUCTION

10/1/2026 9:49:35 AM

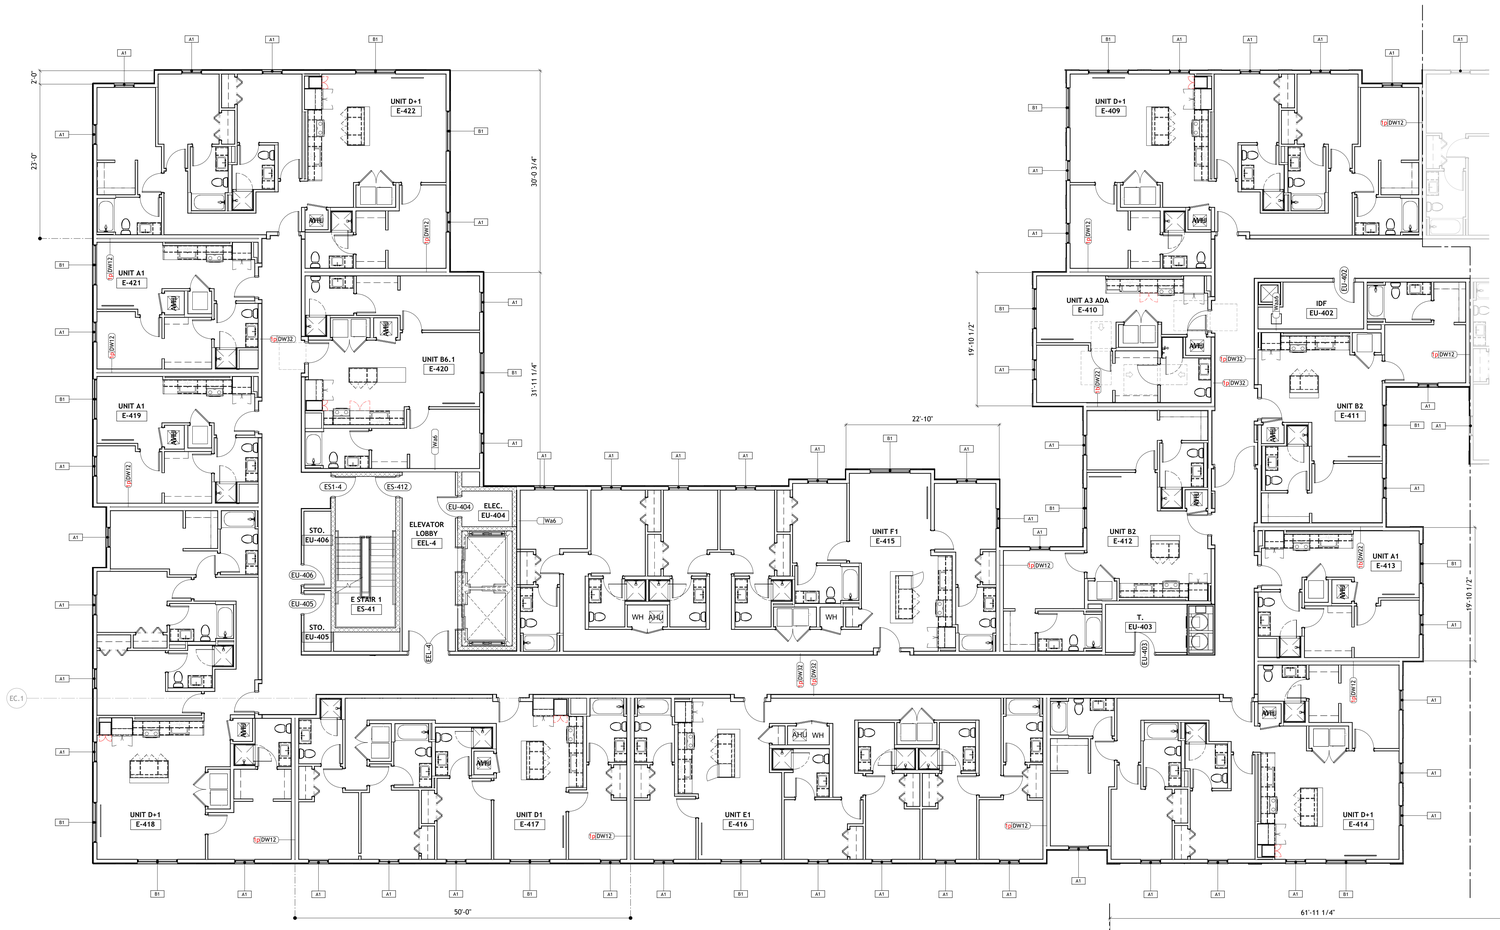


1 EAST BUILDING PLAN- LEVEL 04 - AREA F
A1.E02b 1/8" = 1'-0"

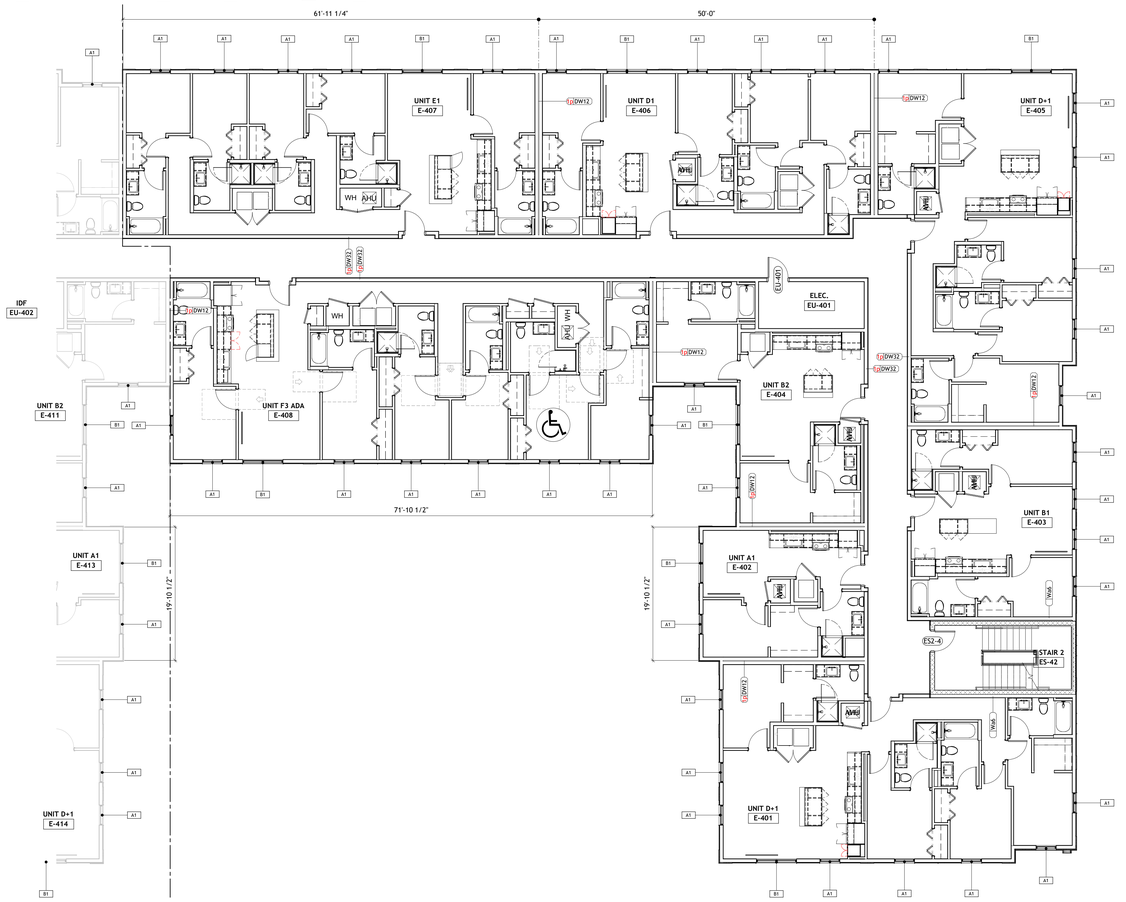


2 EAST BUILDING PLAN- LEVEL 04 - AREA G
A1.E02b 1/8" = 1'-0"

BUILDING PLAN SYMBOL LEGEND

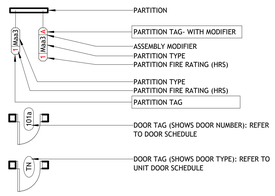

KEYPLAN

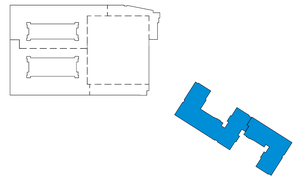

TRUE NORTH PROJECT NORTH

PROJECT # : 126011
DRAWN BY: CF, TF, AJ, SP
CHECKED BY: AJ, MM

NILES BOLTON ASSOCIATES

3060 Peachtree Rd. N.W.
Suite 600
Atlanta, GA 30305

T 404 365 7600

www.nilesbolton.com

No.	Description	Date
	DD SET	2026/09/30

This drawing, as an instrument of service, is and shall remain the property of the Architects and shall not be reproduced, published or used in any way without the permission of the Architect.

BURBANK DR - BATON ROUGE, LA

BATON ROUGE, LOUISIANA 70808
EAST BATON ROUGE PARISH


LV COLLECTIVE

SHEET TITLE:
EAST BUILDING PLAN- LEVEL 04- PARTIAL


SHEET NUMBER:
A1.E02b

NOT RELEASED FOR CONSTRUCTION

10/1/2026 9:49:47 AM

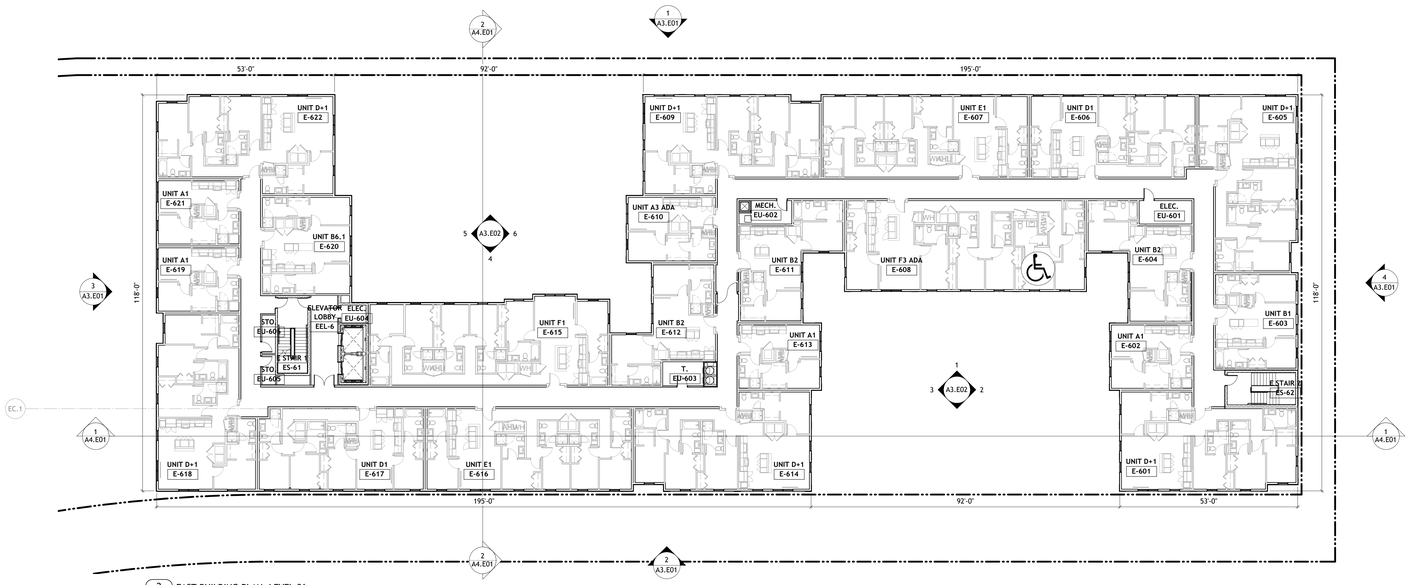


2 A1.E03 EAST BUILDING PLAN- LEVEL 06
1/16" = 1'-0"

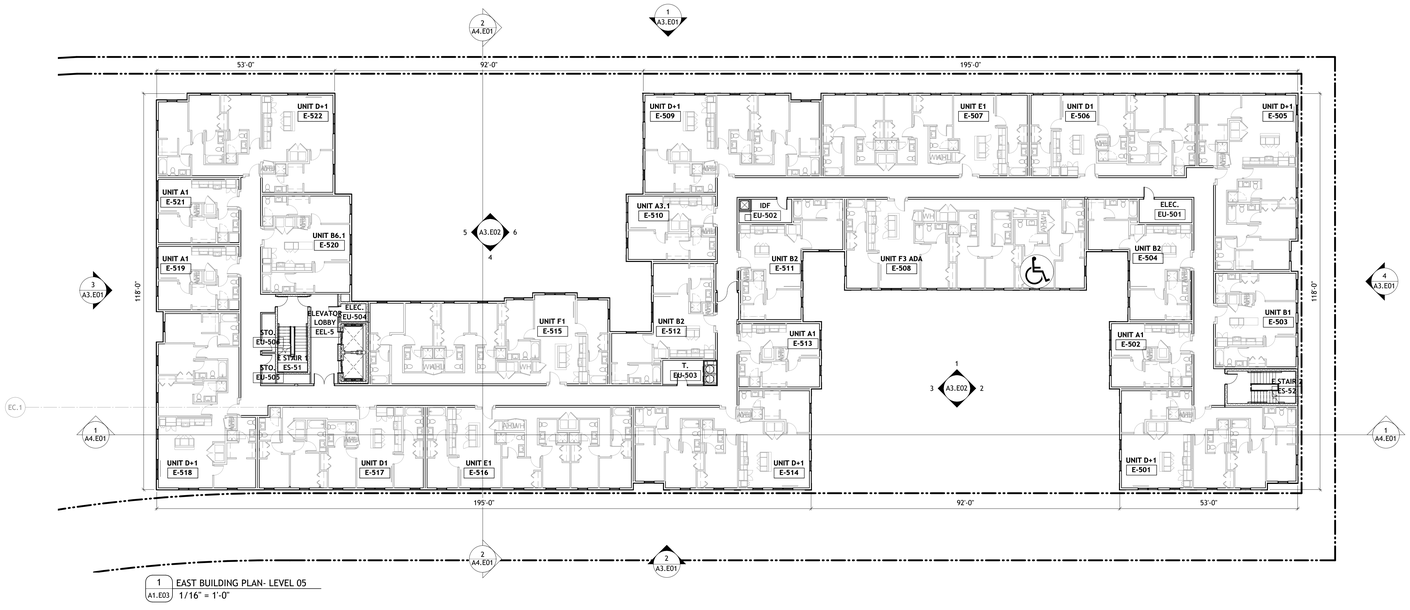

1 A1.E03 EAST BUILDING PLAN- LEVEL 05
1/16" = 1'-0"


BUILDING PLAN SYMBOL LEGEND

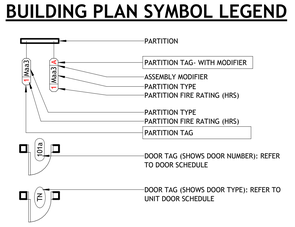

GENERAL NOTES - PLANS

- DIMENSIONS TO FACE OF PARTITIONS ARE TO FACE OF SUBSTRATE LAYER AS SHOWN IN PARTITION TYPES ON A0.11. FINISHES DEPICTED IN FINISH PLANS AND ELEVATIONS ARE NOT SHOWN ON OVERALL FLOOR PLANS. REFER TO ENLARGED PLANS, ELEVATIONS, AND DETAILS
- DIMENSIONS THAT ARE UNDERLINED AND BOLD HAVE BEEN ROUNDED
- REFER TO PARTIAL PLANS FOR MORE INFORMATION. OVERALL PLANS ARE INTENDED TO PROVIDE CONTEXT FOR PARTIAL PLANS.

KEYPLAN

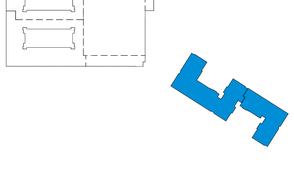

10/1/2026 9:50:04 AM

PROJECT # : 126011
DRAWN BY: CF, TF, AJ, SP
CHECKED BY: AJ, MM

NILES BOLTON ASSOCIATES

3060 Peachtree Rd. N.W.
Suite 600
Atlanta, GA 30305

T 404 365 7600

www.nilesbolton.com

No.	Description	Date
	SD SET	2026/6/26
	DD SET	2026/09/30

This drawing, as an instrument of service, is and shall remain the property of the Architects and shall not be reproduced, published or used in any way without the permission of the Architect.

BURBANK DR - BATON ROUGE, LA

BATON ROUGE, LOUISIANA 70808
EAST BATON ROUGE PARISH


LV COLLECTIVE

SHEET TITLE: EAST BUILDING PLAN- LEVELS 05 & 06


SHEET NUMBER: A1.E03

TRUE NORTH PROJECT NORTH

NOT RELEASED FOR CONSTRUCTION

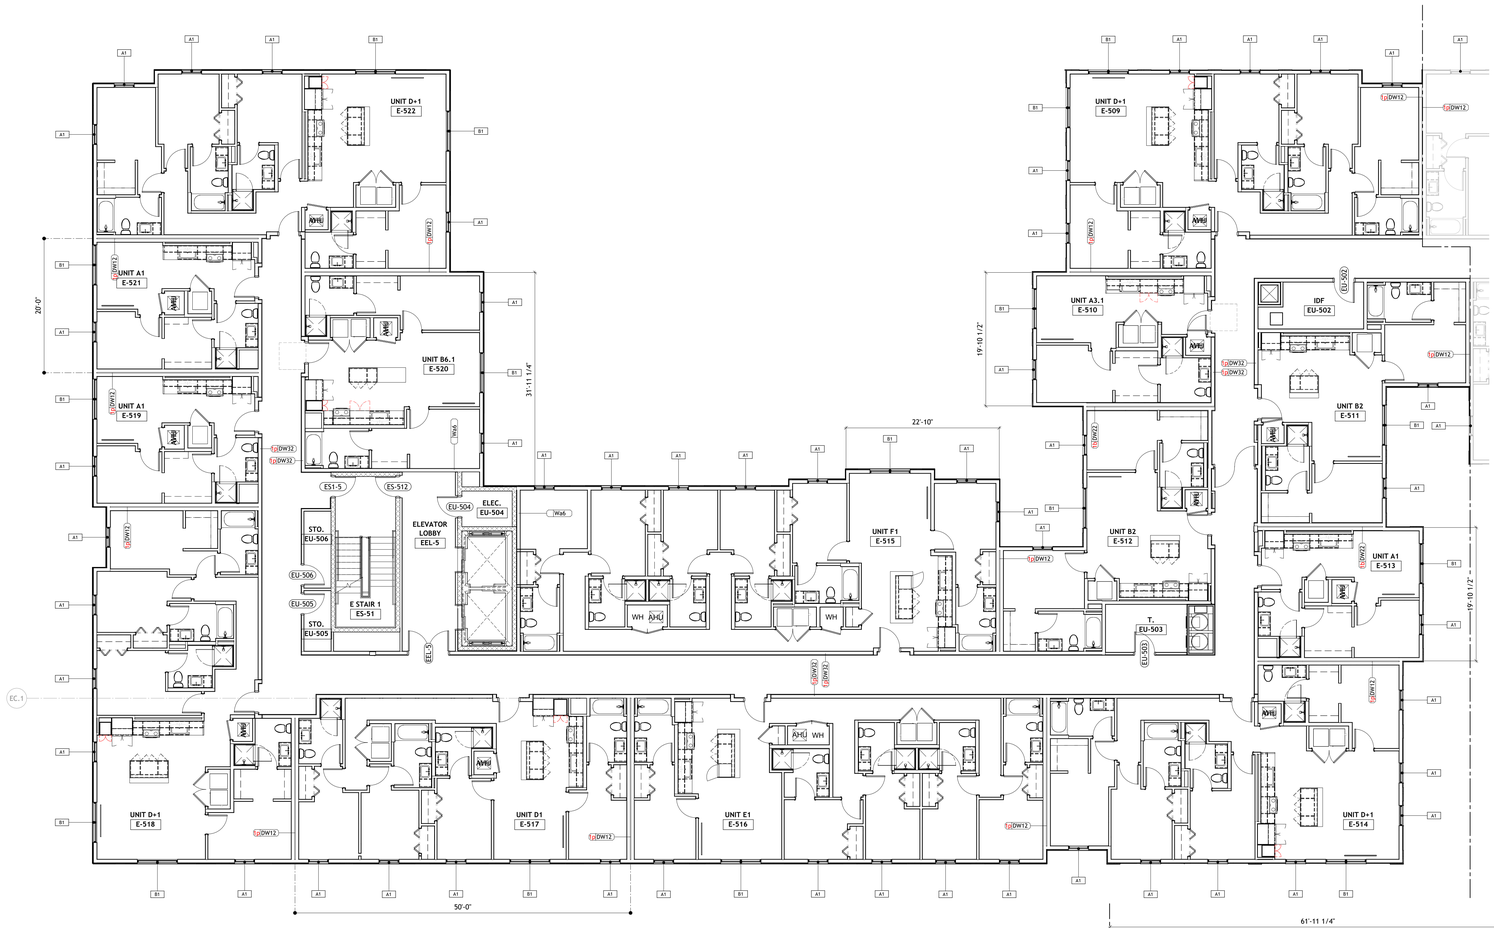


1 EAST BUILDING PLAN- LEVEL 05 - AREA F
A1.E03a 1/8" = 1'-0"

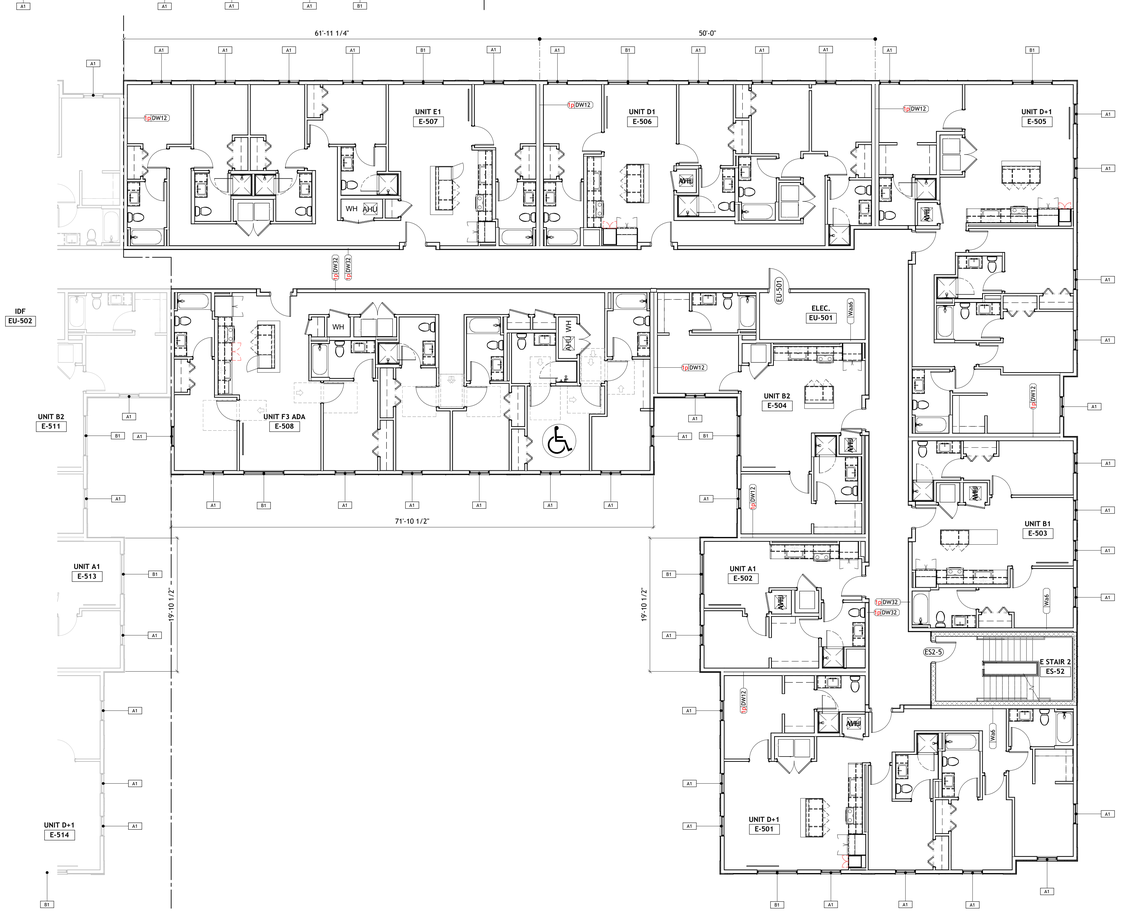


2 EAST BUILDING PLAN- LEVEL 05 - AREA G
A1.E03a 1/8" = 1'-0"

BUILDING PLAN SYMBOL LEGEND

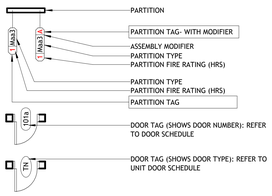

KEYPLAN

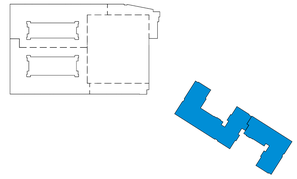

TRUE NORTH PROJECT NORTH

PROJECT # : 126011
DRAWN BY: CF, TF, AJ, SP
CHECKED BY: AJ, MM

NILES BOLTON ASSOCIATES

3060 Peachtree Rd. N.W.
Suite 600
Atlanta, GA 30305

T 404 365 7600

www.nilesbolton.com

No.	Description	Date
	DD SET	2026/09/30

This drawing, as an instrument of service, is and shall remain the property of the Architects and shall not be reproduced, published or used in any way without the permission of the Architect.

BURBANK DR - BATON ROUGE, LA

BATON ROUGE, LOUISIANA 70808
EAST BATON ROUGE PARISH


LV COLLECTIVE

SHEET TITLE:
EAST BUILDING PLAN- LEVEL 05- PARTIAL


SHEET NUMBER:
A1.E03a

NOT RELEASED FOR CONSTRUCTION

10/1/2026 9:50:17 AM

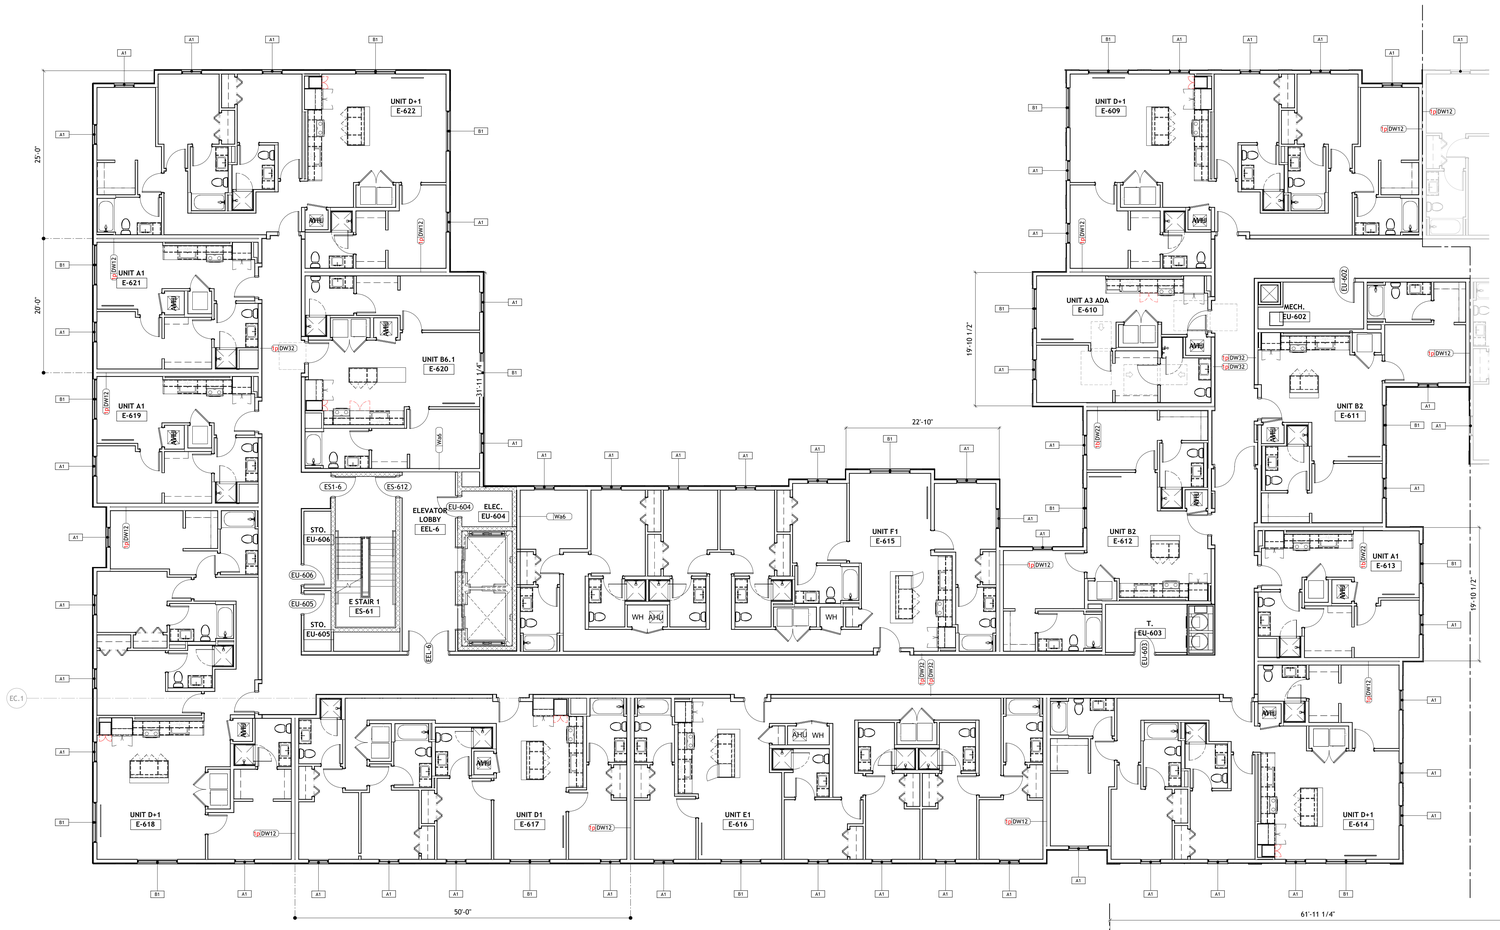


1 EAST BUILDING PLAN- LEVEL 06 - AREA F
A1.E03b 1/8" = 1'-0"

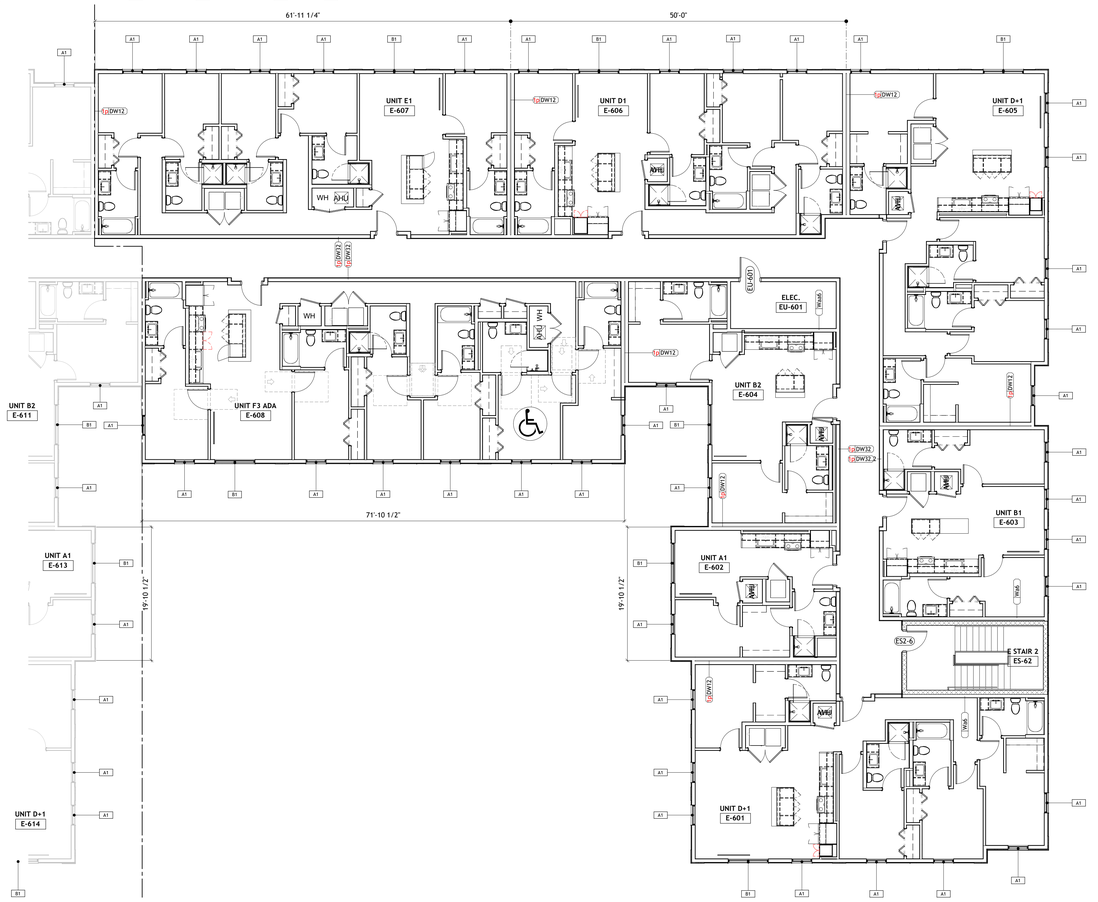


2 EAST BUILDING PLAN- LEVEL 06 - AREA G
A1.E03b 1/8" = 1'-0"

BUILDING PLAN SYMBOL LEGEND

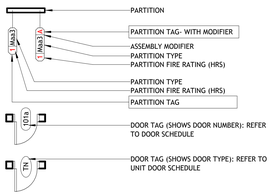

KEYPLAN

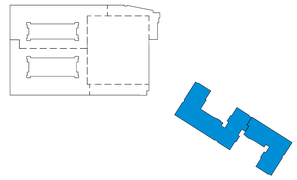

TRUE NORTH PROJECT NORTH

PROJECT # : 126011
DRAWN BY: CF, TF, AJ, SP
CHECKED BY: AJ, MM

NILES BOLTON ASSOCIATES

3060 Peachtree Rd. N.W.
Suite 600
Atlanta, GA 30305

T 404 365 7600

www.nilesbolton.com

No.	Description	Date
	DD SET	2026/09/30

This drawing, as an instrument of service, is and shall remain the property of the Architects and shall not be reproduced, published or used in any way without the permission of the Architect.

BURBANK DR - BATON ROUGE, LA

BATON ROUGE, LOUISIANA 70808
EAST BATON ROUGE PARISH


LV COLLECTIVE

SHEET TITLE:
EAST BUILDING PLAN- LEVEL 06- PARTIAL

SHEET NUMBER:
A1.E03b


NOT RELEASED FOR CONSTRUCTION

10/1/2026 9:50:29 AM

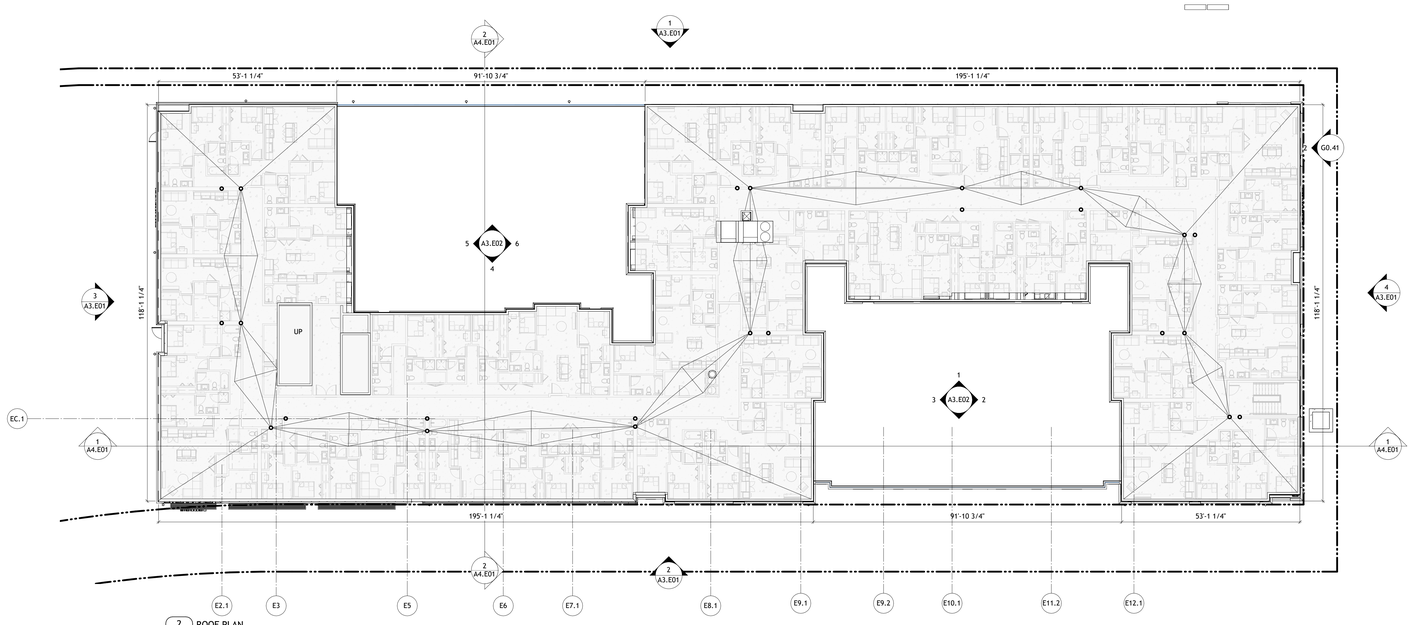

2 A1.E04 ROOF PLAN
1/16" = 1'-0"


BUILDING PLAN SYMBOL LEGEND

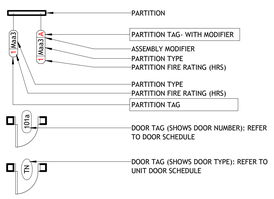

GENERAL NOTES - PLANS

- DIMENSIONS TO FACE OF PARTITIONS ARE TO FACE OF SUBSTRATE LAYER AS SHOWN IN PARTITION TYPES ON A0.11. FINISHES DEPICTED IN FINISH PLANS AND ELEVATIONS ARE NOT SHOWN ON OVERALL FLOOR PLANS. REFER TO ENLARGED PLANS, ELEVATIONS, AND DETAILS
- DIMENSIONS THAT ARE UNDERLINED AND BOLD HAVE BEEN ROUNDED
- REFER TO PARTIAL PLANS FOR MORE INFORMATION. OVERALL PLANS ARE INTENDED TO PROVIDE CONTEXT FOR PARTIAL PLANS.

KEYPLAN

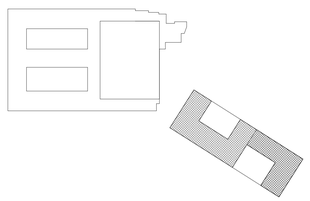

10/1/2026 9:50:54 AM

PROJECT # : 126011
DRAWN BY: CF, TF, AJ, SP
CHECKED BY: AJ, MM

NILES BOLTON ASSOCIATES

3060 Peachtree Rd. N.W.
Suite 600
Atlanta, GA 30305

T 404 365 7600

www.nilesbolton.com

No.	Description	Date
	SD SET	2026/6/26
	DD SET	2026/09/30

This drawing, as an instrument of service, is and shall remain the property of the Architects and shall not be reproduced, published or used in any way without the permission of the Architect.

BURBANK DR - BATON ROUGE, LA

BATON ROUGE, LOUISIANA 70808
EAST BATON ROUGE PARISH


LV COLLECTIVE

SHEET TITLE:
EAST BUILDING PLAN - ROOF


SHEET NUMBER:
A1.E04

TRUE NORTH PROJECT NORTH

NOT RELEASED FOR CONSTRUCTION

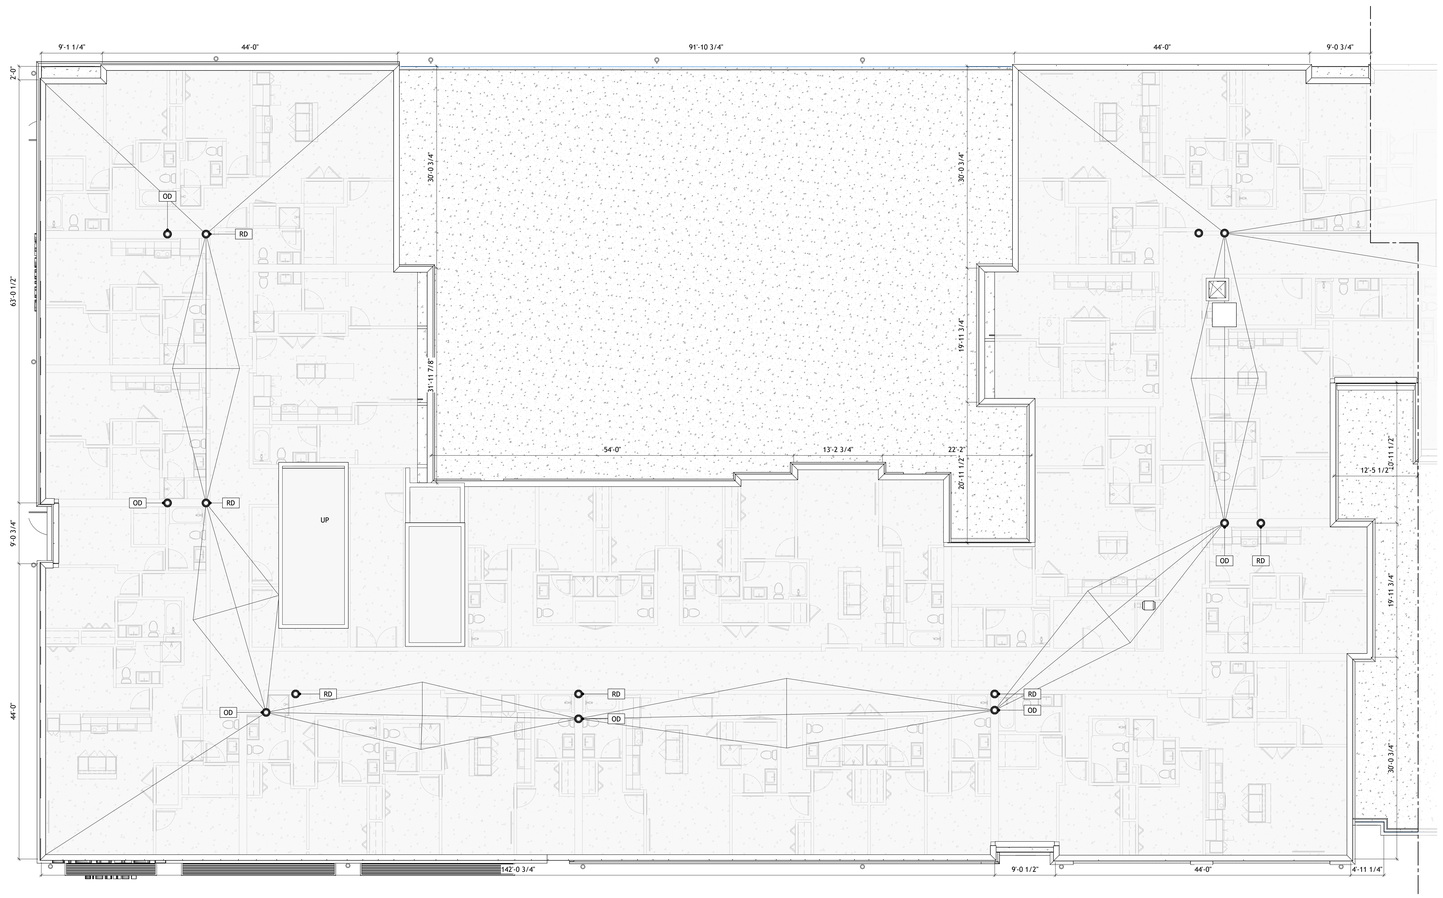


1 ROOF PLAN- AREA F
A1.ER1a 1/8" = 1'-0"

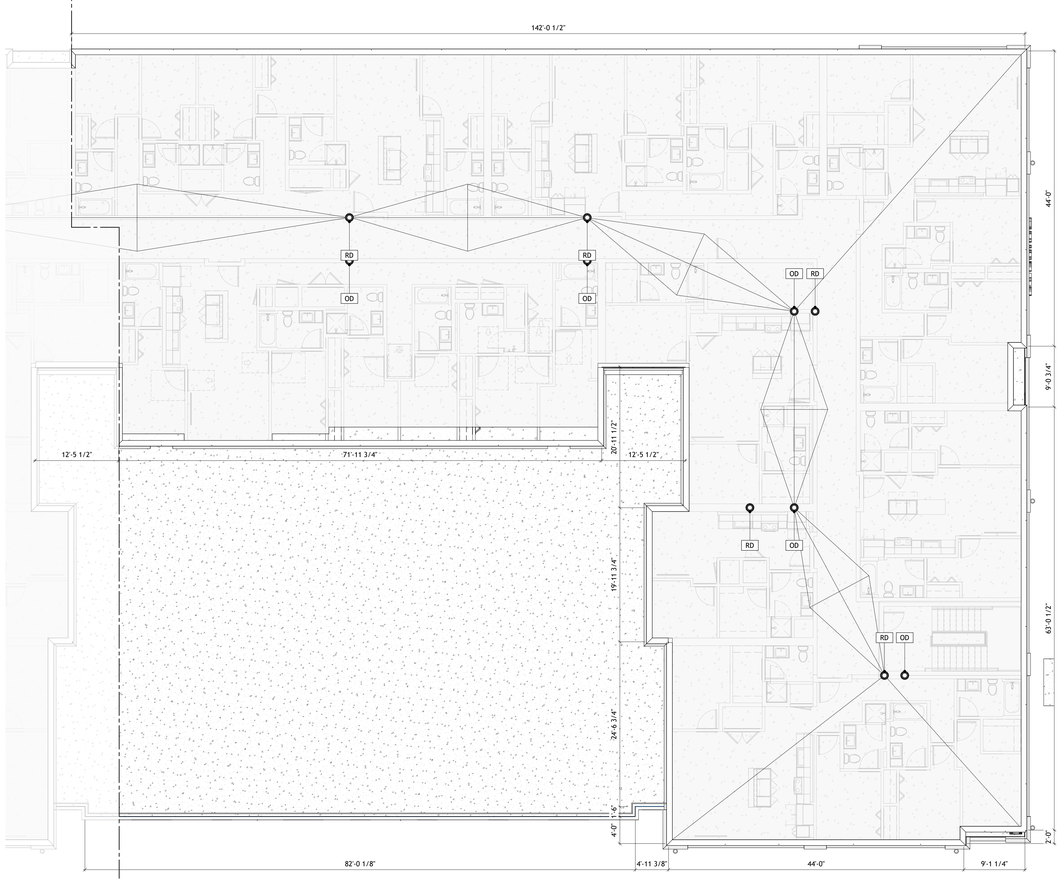

2 ROOF PLAN- AREA G
A1.ER1a 1/8" = 1'-0"

LEGEND- ROOF PLANS

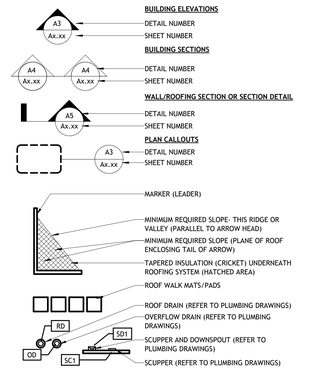

GENERAL NOTES- ROOF PLANS

1. ITEMS FROM MECHANICAL, PLUMBING, AND ELECTRICAL SCOPES MAY BE SHOWN FOR REFERENCE AND COORDINATION ONLY. REFER TO MECHANICAL, PLUMBING, AND ELECTRICAL DRAWINGS FOR LOCATIONS OF PIPING, CURBS, VENTS, DUCTS, FANS, AND OTHER ITEMS ON THE ROOF SURFACE
2. ALL ROOF FLASHING TO BE IN ACCORDANCE WITH MANUFACTURERS SPECIFICATIONS AND RECOMMENDATIONS

TRUE NORTH PROJECT NORTH

PROJECT # : 126011
DRAWN BY: CF, TF, AJ, SP
CHECKED BY: AJ, MM

NILES BOLTON ASSOCIATES

3060 Peachtree Rd. N.W.
Suite 600
Atlanta, GA 30305

T 404 365 7600

www.nilesbolton.com

No.	Description	Date
	DD SET	2026/09/30

This drawing, as an instrument of service, is and shall remain the property of the Architects and shall not be reproduced, published or used in any way without the permission of the Architect.

BURBANK DR - BATON ROUGE, LA

BATON ROUGE, LOUISIANA 70808
EAST BATON ROUGE PARISH

LV COLLECTIVE

SHEET TITLE:
ROOF PLAN - EAST BUILDING - PARTIAL

SHEET NUMBER:
A1.ER1a

NOT RELEASED FOR CONSTRUCTION

10/1/2026 9:51:29 AM



4 A3.E01 ELEVATION- EXTERIOR- EAST (EAST BLDG)
3/32" = 1'-0"



3 A3.E01 ELEVATION- EXTERIOR- WEST (EAST BLDG)
3/32" = 1'-0"




2 A3.E01 ELEVATION- EXTERIOR- SOUTH (EAST BLDG)
3/32" = 1'-0"



1 A3.E01 ELEVATION- EXTERIOR- NORTH (EAST BLDG)
3/32" = 1'-0"

KEYPLAN

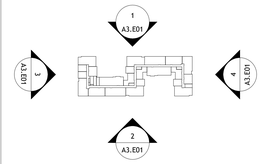

PROJECT # : 126011
DRAWN BY: TF, AJ, SP, AS
CHECKED BY: AJ, MM

NILES BOLTON ASSOCIATES

3060 Peachtree Rd. N.W.
Suite 600
Atlanta, GA 30305

T 404 365 7600

www.nilesbolton.com

No.	Description	Date
	DD SET	2026/09/30

This drawing, as an instrument of service, is and shall remain the property of the Architects and shall not be reproduced, published or used in any way without the permission of the Architect.

BURBANK DR - BATON ROUGE, LA

BATON ROUGE, LOUISIANA 70808
EAST BATON ROUGE PARISH


LV COLLECTIVE

SHEET TITLE:
EXTERIOR ELEVATIONS- EAST BLDG


SHEET NUMBER:
A3.E01

NOT RELEASED FOR CONSTRUCTION

10/1/2026 9:51:00 AM

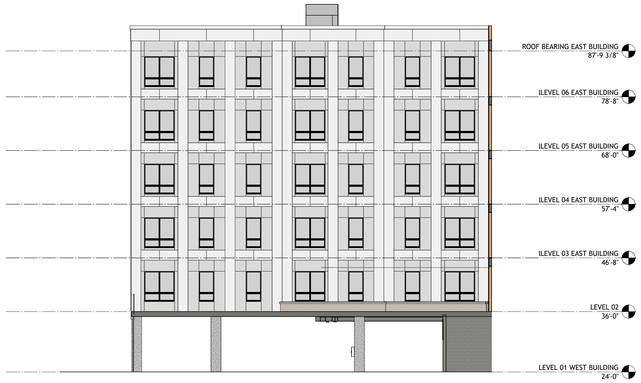


6 A3.E02 TERRACE A- WEST ELEVATION
3/32" = 1'-0"

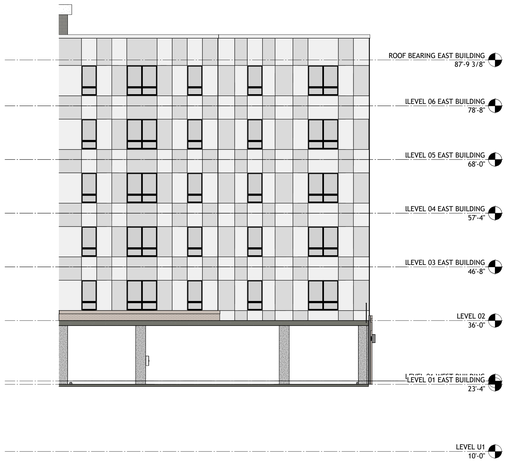

5 A3.E02 TERRACE A- EAST ELEVATION
3/32" = 1'-0"



4 A3.E02 TERRACE A- NORTH ELEVATION
3/32" = 1'-0"

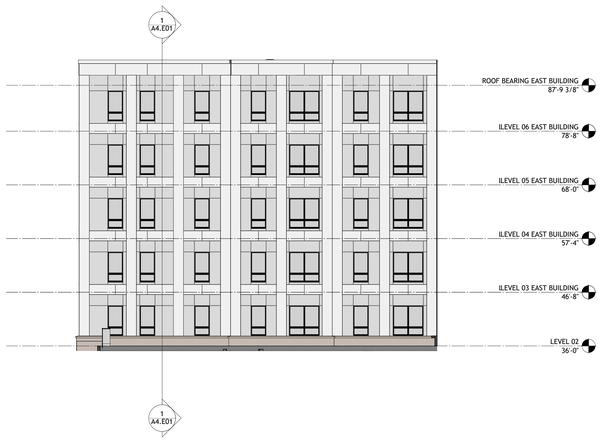

3 A3.E02 TERRACE B ELEVATION- EAST
3/32" = 1'-0"




2 A3.E02 TERRACE B ELEVATION- WEST
3/32" = 1'-0"



1 A3.E02 TERRACE B ELEVATION - SOUTH
3/32" = 1'-0"

KEYPLAN

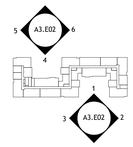

PROJECT # : 126011
DRAWN BY: TF, AJ, SP, AS
CHECKED BY: Checker

NILES BOLTON ASSOCIATES

3060 Peachtree Rd. N.W.
Suite 600
Atlanta, GA 30305

T 404 365 7600

www.nilesbolton.com

No.	Description	Date
	DD SET	2026/09/30

This drawing, as an instrument of service, is and shall remain the property of the Architects and shall not be reproduced, published or used in any way without the permission of the Architect.

BURBANK DR - BATON ROUGE, LA

BATON ROUGE, LOUISIANA 70808
EAST BATON ROUGE PARISH


LV COLLECTIVE

SHEET TITLE:
COURTYARD ELEVATIONS- EAST BLDG


SHEET NUMBER:
A3.E02

NOT RELEASED FOR CONSTRUCTION

10/1/2026 9:53:19 AM

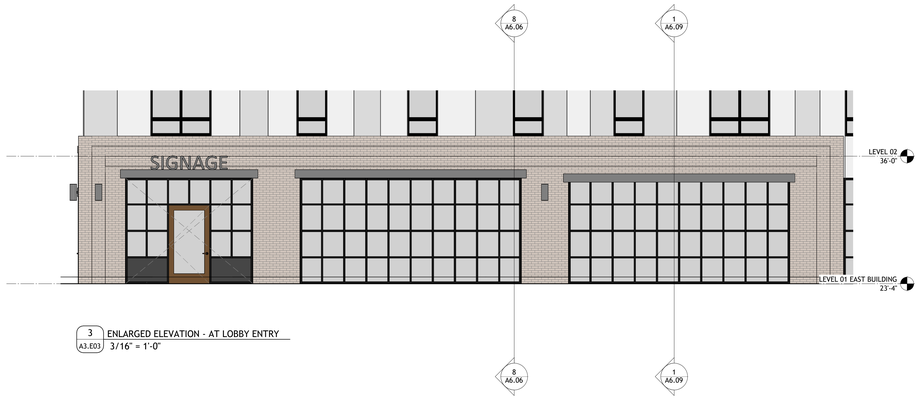

3 A3.E03 ENLARGED ELEVATION - AT LOBBY ENTRY
3/16" = 1'-0"

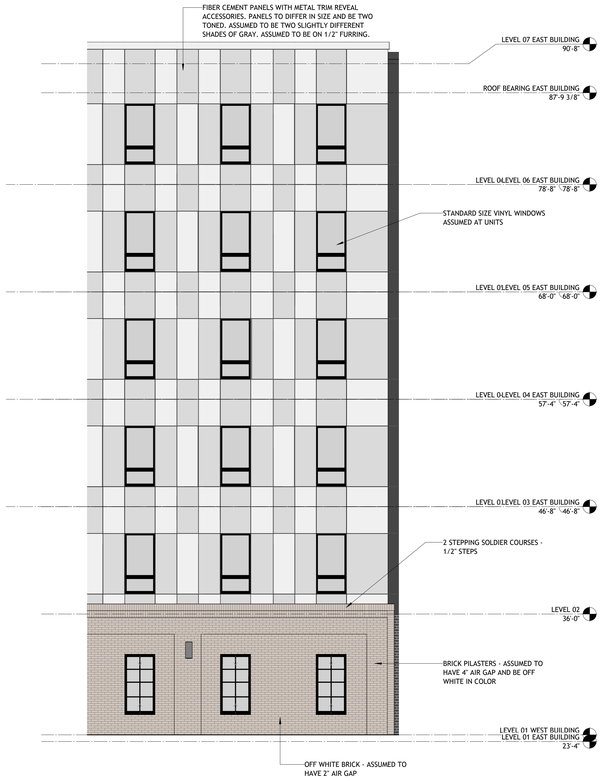

2 A3.E03 FACADE TYPE 3
3/16" = 1'-0"



1 A3.E03 FACADE TYPE 2B
3/16" = 1'-0"

10/1/2026 10:47:08 AM

PROJECT # : 126011
DRAWN BY: TF, AJ, SP, AS
CHECKED BY: Checker

NILES BOLTON ASSOCIATES

3060 Peachtree Rd. N.W.
Suite 600
Atlanta, GA 30305

T 404 365 7600

www.nilesbolton.com

No.	Description	Date
	DD SET	2026/09/30

This drawing, as an instrument of service, is and shall remain the property of the Architects and shall not be reproduced, published or used in any way without the permission of the Architect.

BURBANK DR - BATON ROUGE, LA


BATON ROUGE, LOUISIANA 70808
EAST BATON ROUGE PARISH

LV COLLECTIVE

SHEET TITLE:
ENLARGED ELEVATIONS- EAST BLDG

SHEET NUMBER:
A3.E03

NOT RELEASED FOR CONSTRUCTION

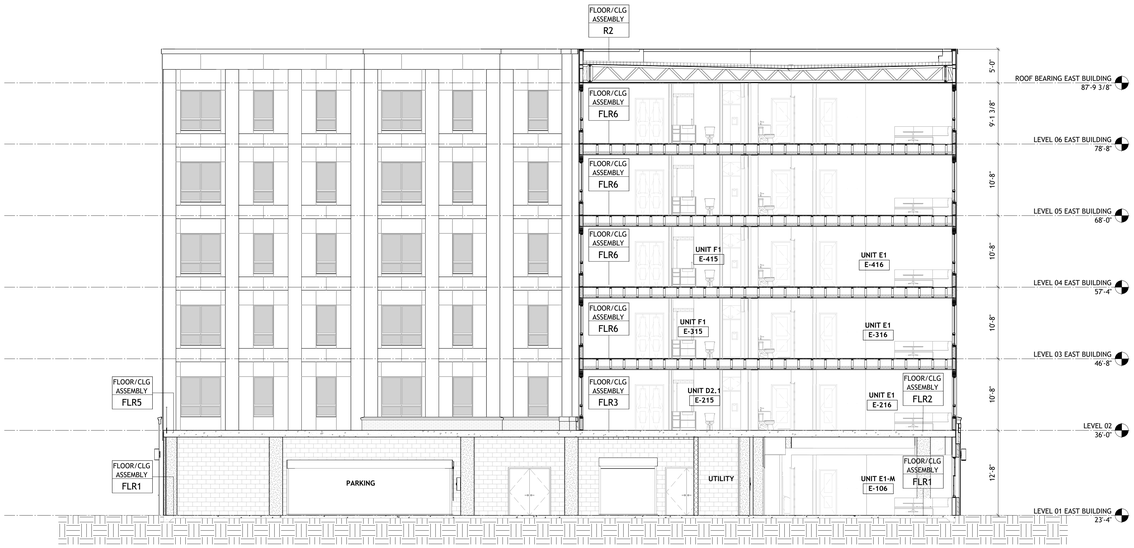

2 A4.E01 TRANSVERSE SECTION - EAST BLDG
1/8" = 1'-0"



1 A4.E01 LONGITUDINAL SECTION - EAST BLDG
1/8" = 1'-0"

10/1/2026 9:54:06 AM

PROJECT # : 126011
DRAWN BY: Author
CHECKED BY: Checker

NILES BOLTON ASSOCIATES

3060 Peachtree Rd. N.W.
Suite 600
Atlanta, GA 30305

T 404 365 7600

www.nilesbolton.com

No.	Description	Date
	SD SET	2026/6/26
	DD SET	2026/09/30

This drawing, as an instrument of service, is and shall remain the property of the Architects and shall not be reproduced, published or used in any way without the permission of the Architect.

BURBANK DR - BATON ROUGE, LA

BATON ROUGE, LOUISIANA 70808
EAST BATON ROUGE PARISH

LV COLLECTIVE

SHEET TITLE:
BUILDING SECTIONS - EAST BLDG

SHEET NUMBER:
A4.E01

NOT RELEASED FOR CONSTRUCTION

PUBLIC AND COMMON AREAS: ADA

AMERICANS WITH DISABILITIES ACT REQUIREMENTS:
ADA ACCESSIBILITY GUIDELINES 2010 EDITION APPLY TO THE FOLLOWING PORTIONS OF THE PROJECT:

LEASING OFFICE
SUPPORT RESTROOMS
PARKING AND ROUTE TO LEASING OFFICE

RESIDENTIAL DWELLING UNITS WITH COMMUNICATION FEATURES

RESIDENTIAL DWELLING UNITS WITH COMMUNICATION FEATURES
PER ADA SECTION 233.3.1.2:

2% OF 337 UNITS = 7 UNITS REQUIRED
7 UNITS PROVIDED

(SEE PLANS FOR LOCATIONS)

ELEMENTS PROVIDED IN INITIAL CONSTRUCTION:
THE FOLLOWING INFORMATION IS PROVIDED TO ENSURE THE OWNER AND POTENTIAL RESIDENTS ARE AWARE OF THE ADAPTABLE FEATURES INCORPORATED INTO THE DESIGN OF THE DWELLING UNITS (D.U.).

- **A.** FIRE ALARM SYSTEM SHALL EXTEND INTO THE DWELLING UNIT WITHIN THE VICINITY OF THE SMOKE DETECTION SYSTEM PER 809.5.1
- **B.** FIRE ALARM SHALL COMPLY WITH ADA SECTION 702
- **C.** ALL VISIBLE ALARM DEVICES WITHIN THE UNIT MUST BE ACTIVATED UPON SMOKE DETECTION.
- **D.** A HARD-WIRED ELECTRIC DOORBELL SHALL BE PROVIDED. A CLEAR FLOOR SPACE ORIENTED FOR A FORWARD OR PARALLEL APPROACH SHALL BE PROVIDED AT THE DOORBELL. THE DOORBELL MUST BE LOCATED WITHIN A COMPLIANT REACH RANGE
- **E.** WHERE A SYSTEM PERMITTING COMMUNICATION BETWEEN A VISITOR AND OCCUPANT OF THE RESIDENTIAL DWELLING UNIT IS PROVIDED, IT MUST COMPLY WITH ADA SECTION 708.4

RESIDENTIAL DWELLING UNITS WITH MOBILITY FEATURES

RESIDENTIAL DWELLING UNITS WITH MOBILITY FEATURES
PER ADA SECTION 233.3.1:

5% OF 337 UNITS = 17 UNITS REQUIRED
17 UNITS PROVIDED

(SEE PLANS FOR LOCATIONS)

I. NOTIFICATION:
THE FOLLOWING INFORMATION IS PROVIDED TO ENSURE THE OWNER AND POTENTIAL RESIDENTS ARE AWARE OF THE ADAPTABLE FEATURES INCORPORATED INTO THE DESIGN OF THE DWELLING UNITS (D.U.).

- **A.** NOTIFICATION OF REMOVABLE/ALTERNATIVE COUNTERS IN KITCHENS AND BATHROOMS, ALTERNATIVE APPLIANCES, AND OTHER FEATURES LISTED.
- **B.** NOTIFICATION THAT ALL UNITS HAVE THE CAPABILITY TO SUPPORT VISUAL EMERGENCY ALARMS.
- **C.** NOTIFICATION THAT D.U. MAY BE ADAPTED TO INCLUDE ONLY THOSE FEATURES REQUESTED BY A TENANT OF A DESIGNATED UNIT.

II. ELEMENTS PROVIDED IN INITIAL CONSTRUCTION

- **A.** COMMON SPACES AND FACILITIES (IE. LAUNDRY, AMENITIES, WALKS, TRASH, MAIL, ETC.) ARE ACCESSIBLE PER ADA REQUIREMENTS.
- **B.** PARKING SPACES ARE PROVIDED PER ADA TABLE 208.2
- **C.** DOORS SHALL HAVE MIN. CLEAR OPENING OF 32" W/ ADDITIONAL MANEUVERING CLEARANCE AS SHOWN ON PLANS.
- **D.** ALL CONTROLS IN ACCESSIBLE SPACES ARE DESIGNED TO COMPLY WITH ADA AND THE FAIR HOUSING ACT (FHA) REQ. 5.
- **E.** THRESHOLDS AT DOORS: SHALL BE 1/2" HIGH MAXIMUM. THRESHOLDS HIGHER THAN 1/4" SHALL BE BEVELED WITH A SLOPE NOT STEEPER THAN 1:2.
- **F.** BATHROOM: (SEE PLAN FOR ADDITIONAL NOTES)
  1. WATER CLOSET SEAT HEIGHT SHALL BE A MIN. OF 17" AFF AND A MAXIMUM OF 19" AFF.
  2. ALL CONTROLS AND ROUGH-INS SHALL COMPLY WITH ADA AND FHA "REQUIREMENT 5" AS INDICATED IN THE FHA NOTES.
  3. REMOVABLE BASE CABINET TO BE PROVIDED AT VANITY TO ALLOW A FORWARD APPROACH PER ADA SECTION 606.2 EXCEPTION 3
  4. THE AREAS OF BLOCKING REQUIRED FOR GRAB BARS SHALL BE INSTALLED AS DETAILED ON A5.001 AND AS NOTED IN PLANS.
  5. PIPES EXPOSED AT SINKS TO BE PROTECTED PER ADA SECTION 606.5.
- **G.** KITCHEN: (SEE PLAN FOR ADDITIONAL NOTES)
  1. COUNTER THICKNESS & SUPPORTING STRUCTURES SHALL BE 2" MAX. OVER REQUIRED CLEAR AREA.
  2. A MINIMUM OF 50% OF SHELF SPACE TO BE WITHIN THE REACH RANGE.
  3. DOOR PULLS & HANDLES SHALL BE MOUNTED LOW FOR HIGH CABINETS & HIGH FOR BASE CABINETS.
  4. BASE CABINETS INDICATED IN PLAN AND INTERIOR ELEVATIONS SHALL BE OMITTED TO PROVIDE OPEN KNEE SPACE.
  5. RANGE MUST BE MODEL WITH FRONT CONTROLS.
  6. PIPES EXPOSED AT SINKS TO BE PROTECTED PER ADA SECTION 606.5
  7. AT LEAST ONE 30" WIDE MINIMUM SECTION OF COUNTER SHALL PROVIDE A KITCHEN WORK SURFACE COMPLYING WITH 804.3
- **H.** MISCELLANEOUS ITEMS
  1. DISHWASHER SHALL HAVE RACK SPACE ACCESSIBLE FROM THE SIDE OF OPEN DOOR FOR LOADING AND UNLOADING.
  2. A MINIMUM OF 50% OF SHELF SPACE IN UNIT CLOSETS TO BE WITHIN REACH RANGE.
  3. ALL UNITS TO HAVE THE CAPABILITY TO SUPPORT VISIBLE ALARMS PER CHAPTER 9 OF IBC.

III. ADAPTABLE FEATURES:

- **A.** GENERAL
  1. ALL OR A PORTION OF THE OPTIONS SHOWN SHALL BE PROVIDED AT THE REQUEST OF A "QUALIFIED" DISABLED TENANT.
  2. THE ADAPTABILITY REQUIRMENTS ARE BASED ON SECTION 809 OF ADA
- **B.** BATHROOMS
  1. VANITY REMOVAL
     a. REMOVE VANITY BASE CABINET AT SINKS LOCATED IN PLANS AND INTERIOR ELEVATIONS.
     b. PROVIDE ADEQUATE BRACING AT COUNTERTOPS.
     c. PROVIDE REMOVABLE PANEL AS DETAILED ON A5.001
     d. SINKS WITH EXPOSED PIPES SHALL BE INSULATED AND PROTECTED AGAINST CONTACT.
     e. REPAIR FINISHES AS REQUIRED
  2. HARDWARE
     a. THE DESIGN OF CONTROLS AND OPERATING MECHANISMS SHALL COMPLY WITH ADA.
     b. SEE DETAILS ON A5.001 FOR FIXTURE CONTROL LOCATIONS FOR TUBS AND ROLL-IN.
     c. SEE DETAILS ON A5.001 FOR TOILET REQUIREMENTS.
     d. ACCESSIBLE HARDWARE MUST BE FURNISHED AT INITIAL CONSTRUCTION.
  3. GRAB BARS
     a. TOILETS - GRAB BARS AS SHOWN IN DETAILS ON A5.001 FOR UNITS WITH MOBILITY FEATURES AND AS NOTED IN PLANS.
     b. BATHTUBS - GRAB BARS AS SHOWN IN DETAILS FOR UNITS WITH MOBILITY FEATURES ON A5.001.
     c. ROLL-IN SHOWERS - GRAB BARS AS SHOWN IN DETAILS FOR UNITS WITH MOBILITY FEATURES ON A5.001.
     d. BLOCKING FOR GRAB BARS MUST BE FURNISHED TO OWNER AT INITAL CONSTRUCTION.
- **C.** KITCHENS
  1. CABINET REMOVAL
     a. REMOVE BASE CABINETS AT SINKS AND CABINETS AS NOTED IN PLANS AND INTERIOR ELEVATIONS.
     b. PROVIDE COMPATIBLE HARDWARE AND REPLACE SINK WITH 6 1/2" DEPTH BOWL.
     c. PROVIDE REMOVABLE PANEL AS DETAILED ON A5.001 OR INSULATE PIPES.
     d. COUNTERTOP HEIGHTS SHALL BE FIXED AS DETAILED ON A5.001 AND SHALL NOT BE ADJUSTABLE.
  2. HARDWARE
     a. THE DESIGN OF CONTROLS AND OPERATING MECHANISMS SHALL COMPLY WITH ADA.
  3. APPLIANCES
     a. ACCESSIBLE APPLIANCES COMPLYING WITH ADA SHALL BE INSTALLED IN ALL UNITS WITH MOBILITY FEATURES AT INITIAL CONSTRUCTION.

FAIR HOUSING REQUIREMENTS

THE FAIR HOUSING ACT (24-CFR-100.205 "DESIGN AND CONSTRUCTION REQUIREMENTS") WITH THE FAIR HOUSING ACCESSIBILITY GUIDELINES (24-CFR, APP. II, III, IV) AS THE BASE "SAFE HARBORS".

THIS PROJECT IS COVERED BY THE FAIR HOUSING ACT PROVISIONS 24-CFR-100.203 "REASONABLE MODIFICATIONS" AFTER CONSTRUCTION IS COMPLETED.

GENERAL CONDITIONS FOR CONSTRUCTION

THE FOLLOWING ARE SPECIFIC CONSTRUCTION REQUIREMENTS WHICH ARE IN ADDITION TO OTHER REQUIREMENTS IN THE DOCUMENTS. NOTIFY THE ARCHITECT IN THE EVENT OF ANY CONFLICTING PROVISIONS, OTHERWISE THE MORE STRINGENT PROVISIONS APPLY.

COVERED DWELLING UNITS

ALL 1ST FLOOR UNITS WITH THE FOLLOWING EXCEPTIONS:
-IMPRACTICALITY DUE TO TERRAIN: NONE
-2ND GROUND FLOOR W/O PARKING ACCESS: NONE
-ELEVATOR ACCESSIBLE LEVELS: ALL
PROJECT DOES NOT CONTAINS MULTISTORY UNITS THAT ARE NOT "COVERED DWELLING UNITS"

REQUIREMENT 1: ACCESSIBLE BUILDING ENTRANCE ON AN ACCESSIBLE ROUTE

A MINIMUM OF ONE (1) BUILDING ENTRANCE ON AN ACCESSIBLE ROUTE IS REQUIRED. SEE CIVIL DRAWINGS FOR ACCESSIBLE SITE ROUTES AND DETAILS. SEE ARCHITECTURAL PLANS FOR BUILDING ENTRANCE LOCATION AND DETAILS. NOTIFY THE ARCHITECT AND SITE DESIGNERS OF ANY CONFLICT.

REQUIREMENT 2: ACCESSIBLE AND USABLE PUBLIC AND COMMON USE AREAS

PUBLIC AND COMMON USE AREAS MUST BE ACCESSIBLE AND USABLE BY HANDICAPPED PERSONS. COVERED AREAS INCLUDE SITE ACCESS ROUTES, PARKING AND LOADING AREAS AND ALL COMMON AREAS AND FACILITIES. SEE ARCHITECTURAL, ELECTRICAL, CIVIL AND LANDSCAPE DRAWINGS FOR DETAILED REQUIREMENTS.

REQUIREMENT 3: USABLE DOORS

ALL DOORS DESIGNED TO ALLOW USER PASSAGE SHALL BE SUFFICIENTLY WIDE TO ALLOW PASSAGE BY HANDICAPPED PERSONS. COVERED DOORS INCLUDE THOSE THAT ARE PART OF AN ACCESSIBLE ROUTE IN PUBLIC AND COMMON USE AREAS AND DOORS INTO AND WITHIN DWELLING UNITS.SEE ARCHITECTURAL DRAWINGS FOR DOOR SCHEDULES, DETAILS AND SPECIFICATIONS.

REQUIREMENT 4: ACCESSIBLE ROUTE INTO AND THROUGH THE COVERED UNITS

AN ACCESSIBLE ROUTE MUST BE PROVIDED INTO AND THROUGH ALL COVERED DWELLING UNITS. SEE ARCHITECTURAL UNIT PLANS FOR DETAILS AND DIMENSIONS.

REQUIREMENT 5: LIGHT SWITCHES, ELEC. OUTLETS, THERMOSTATS, AND OTHER CONTROLS


ALL COVERED MULTIFAMILY DWELLING UNITS MUST PROVIDE LIGHT SWITCHES, ELECTRICAL OUTLETS, THERMOSTATS, AND OTHER ENVIRONMENTAL CONTROLS IN ACCESSIBLE LOCATIONS. SEE ELECTRICAL DRAWINGS FOR DETAILS AND DIMENSIONS.

REQUIREMENT 6: REINFORCED WALLS FOR GRAB BARS


ALL COVERED MULTIFAMILY DWELLINGS TO CONTAIN REINFORCEMENTS IN BATHROOM WALLS TO ALLOW LATER INSTALLATION OF GRAB BARS AROUND TOILET, TUB, SHOWER STALL AND SHOWER SEAT. SEE ARCHITECTURAL UNIT PLANS FOR DIMENSIONS/DETAILS OF KITCHENS AND BATHROOMS. ALTERATIONS OF BATHROOM AND KITCHEN LAYOUTS ARE PROHIBITED WITHOUT ARCHITECT APPROVAL.

REQUIREMENT 7: USABLE KITCHENS AND BATHROOMS


ALL COVERED MULTIFAMILY DWELLINGS TO CONTAIN USABLE KITCHENS AND BATHROOMS TO ALLOW AN INDIVIDUAL IN A WHEEL CHAIR TO MANEUVER ABOUT THE SPACE.

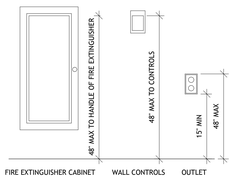


5 A5.000a ACCESSIBILITY- ACCESSORIES- (ADA 2010) 1" = 1'-0"

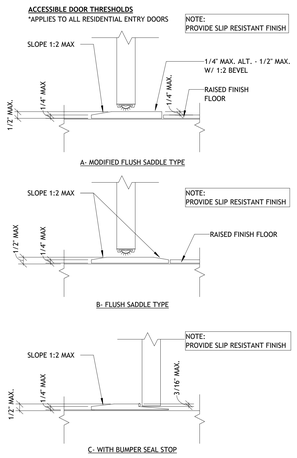


10 A5.000a ACCESSIBILITY- THRESHOLDS 3" = 1'-0"

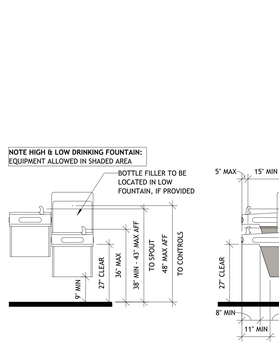


4 A5.000a ACCESSIBILITY- ACCESSIBLE-DRINKING-FOUNTAIN- (ADA 2010) 1/2" = 1'-0"

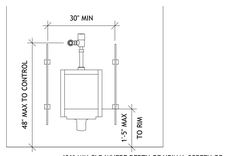


7 A5.000a ACCESSIBILITY- ACCESSIBLE-URINAL- (ADA 2010) 1/2" = 1'-0"

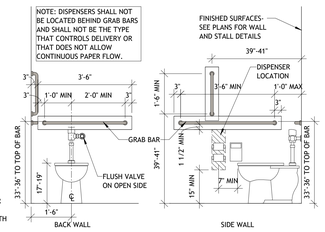

12 A5.000a ACCESSIBILITY- TOILET- COMMON AREA- (ADA 2010) 1/2" = 1'-0"

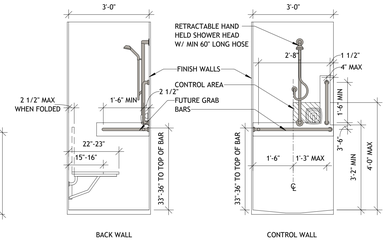

15 A5.000a ACCESSIBILITY- TRANSFER-SHOWER- ADA UNIT (ADA 2010) 1/2" = 1'-0"

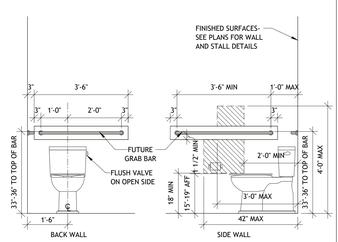

13 A5.000a ACCESSIBILITY- TOILET- ADA UNIT- (ADA) 1/2" = 1'-0"

9 A5.000a ACCESSIBILITY- SIGNAGE- LOCATION OF TACTILE SIGNS AT DOORS 1" = 1'-0"

APPLICABLE AT ALL PUBLIC AREAS AND COMMON USE:
INCLUDING RESTROOMS, MAIL ROOMS, TRASH ROOMS, COMMON AREAS, ELEVATOR LOBBIES, PARKING DECKS, SALES/LEASING AREAS, OFFICES, HEALTH CLUB, AND EXITS

1. LETTERS SHALL BE CAPITAL LETTERS ONLY AND SHALL DETERMINE OVERALL SIGN WIDTHS. SUBMIT DETAILED PACKAGE TO OWNER FOR APPROVAL.
2. LETTERS AND NUMERALS SHALL HAVE SHARPLY DEFINED EDGES AND ARE SANS SERIF.
3. LETTERS AND NUMBERS SHALL BE RAISED 1/32" FROM THE BACKGROUND ON WHICH THEY ARE MOUNTED.
4. ALL LETTERS, NUMBERS, CHARACTERS AND THE BACKGROUND SHALL BE A MATTE (FLAT) FINISH.
5. LETTERS AND NUMBERS SHALL BE LIGHT CHARACTERS ON A DARK BACKGROUND. THE COLORS TO BE CHOSEN BY THE OWNER.
6.MALE AND FEMALE CARICATURES SHALL BE PROVIDED AT TOILET ROOMS.
7. SIGNAGE SHALL BE ACCOMPANIED BY GRADE 2 BRAILLE.
8. SIGNAGE SHALL BE MOUNTED ON WALL, ON LATCH SIDE OF DOOR, 60" A.F.F. MEASURED FROM FINISH FLOOR TO THE BASELINE OF THE HIGHEST TACTILE CHARACTER.
9. WHERE SIGNAGE IS PROVIDED AT DOUBLE DOORS WITH 2 ACTIVE LEAFS, THE SIGN SHALL BE LOCATED TO THE RIGHT OF THE RIGHT HAND DOOR.

8 A5.000a ACCESSIBILITY- SIGNAGE 3" = 1'-0"

17 A5.000a ACCESSIBILITY- SHOWER-BLOCKING- (FHA) 1/2" = 1'-0"

6 A5.000a ACCESSIBILITY- BATHTUB BLOCKING- (FHA) 1/2" = 1'-0"

14 A5.000a ACCESSIBILITY- TOILET-AT-MIDWALL- (FHA) 1/2" = 1'-0"

16 A5.000a ACCESSIBILITY- TOILET-BLOCKING- (FHA) 1/2" = 1'-0"

NILES BOLTON ASSOCIATES
3060 Peachtree Rd. N.W.
Suite 600
Atlanta, GA 30305
T 404 365 7600
www.nilesbolton.com

No.	Description	Date
	DD SET	2026/09/30

This drawing, as an instrument of service, is and shall remain the property of the Architects and shall not be reproduced, published or used in any way without the permission of the Architect.

PROJECT # : 126011
DRAWN BY: CF, TF, AJ
CHECKED BY: AJ, MM

BURBANK DR - BATON ROUGE, LA
BATON ROUGE, LOUISIANA 70808
EAST BATON ROUGE PARISH
LV COLLECTIVE

SHEET TITLE: ACCESSIBILITY NOTES

SHEET NUMBER: A5.000a

NOT RELEASED FOR CONSTRUCTION

10/1/2026 9:54:09 AM

10 A5.000b UNIT BATH- 1.3- ELEVATION 02
1/2" = 1'-0"


11 A5.000b UNIT BATH- 1.3- ELEVATION 01
1/2" = 1'-0"

12 A5.000b UNIT BATH 1.3
1/2" = 1'-0"


4 A5.000b UNIT BATH- 1.1 ADA ELEVATION 02
1/2" = 1'-0"

5 A5.000b UNIT BATH- 1.1 ADA ELEVATION 01
1/2" = 1'-0"


6 A5.000b UNIT BATH 1.1 ADA
1/2" = 1'-0"

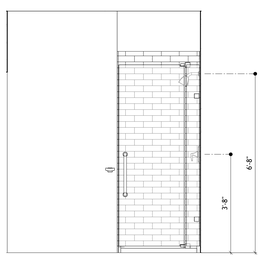


7 A5.000b UNIT BATH- 1.2- ELEVATION 02
1/2" = 1'-0"

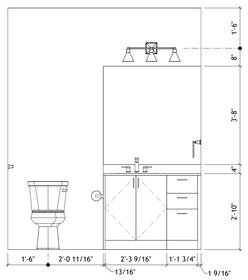


8 A5.000b UNIT BATH- 1.2- ELEVATION 04
1/2" = 1'-0"

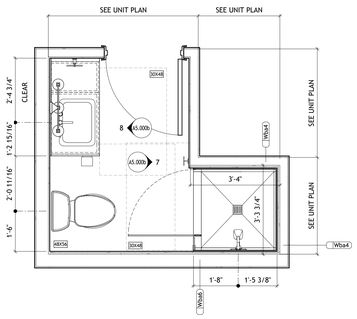


9 A5.000b UNIT BATH 1.2
1/2" = 1'-0"

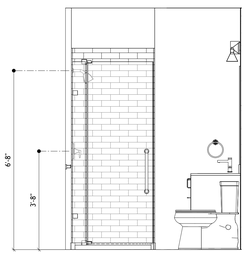

1 A5.000b UNIT BATH- 1.1- ELEVATION 02
1/2" = 1'-0"

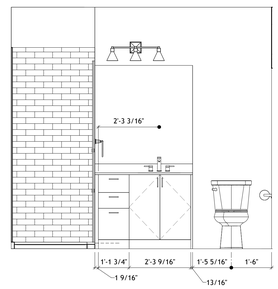

2 A5.000b UNIT BATH- 1.1- ELEVATION 01
1/2" = 1'-0"

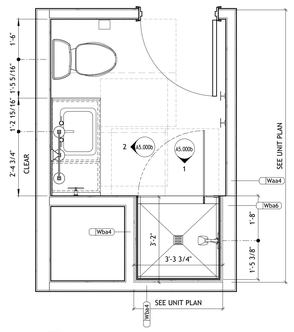

3 A5.000b UNIT BATH 1.1
1/2" = 1'-0"

PROJECT # : 126011
DRAWN BY: CF, TF, AJ
CHECKED BY: AJ, MM

NILES BOLTON ASSOCIATES

3060 Peachtree Rd. N.W.
Suite 600
Atlanta, GA 30305

T 404 365 7600

www.nilesbolton.com

No.	Description	Date
	DD SET	2026/09/30

This drawing, as an instrument of service, is and shall remain the property of the Architects and shall not be reproduced, published or used in any way without the permission of the Architect.

BURBANK DR - BATON ROUGE, LA

BATON ROUGE, LOUISIANA 70808
EAST BATON ROUGE PARISH


LV COLLECTIVE

SHEET TITLE:
UNIT BATHS


SHEET NUMBER:
A5.000b

NOT RELEASED FOR CONSTRUCTION


10/17/2026 9:54:18 AM

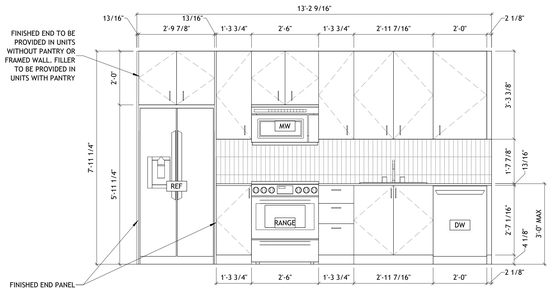


6 A5.000c UNIT KITCHEN- K1- ELEVATION
1/2" = 1'-0"

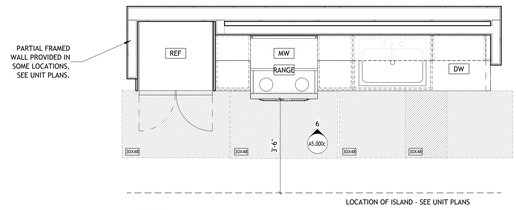


5 A5.000c UNIT KITCHEN K1
1/2" = 1'-0"

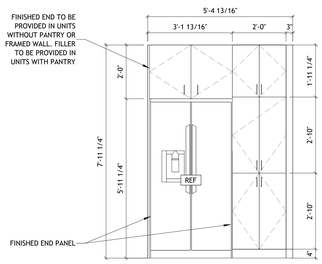


9 A5.000c UNIT KITCHEN- K0.1- ELEVATION 02
1/2" = 1'-0"

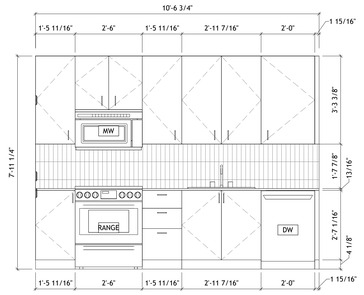


8 A5.000c UNIT KITCHEN- K0.1- ELEVATION 01
1/2" = 1'-0"

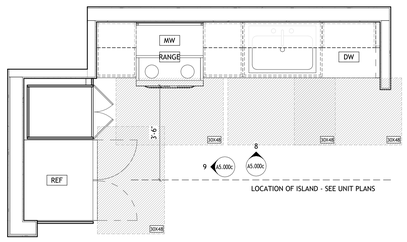


7 A5.000c UNIT KITCHEN K0.1
1/2" = 1'-0"

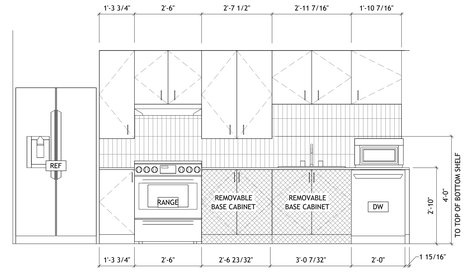


4 A5.000c UNIT KITCHEN- K0- ADA- ELEVATION
1/2" = 1'-0"

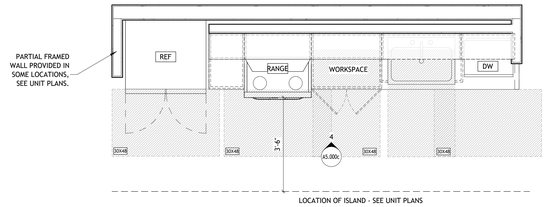

3 A5.000c UNIT KITCHEN K0 ADA
1/2" = 1'-0"

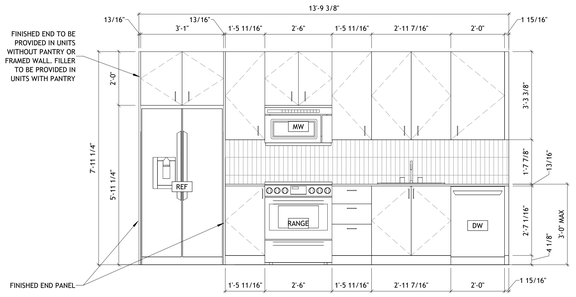

2 A5.000c UNIT KITCHEN- K0- ELEVATION
1/2" = 1'-0"

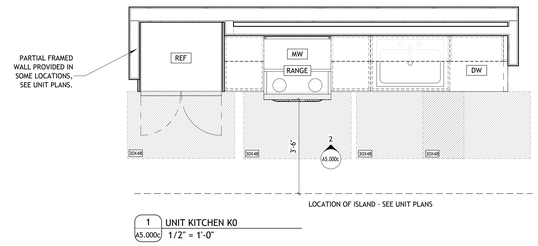

1 A5.000c UNIT KITCHEN K0
1/2" = 1'-0"

PROJECT # : 126011
DRAWN BY: CF, TF, AJ, SP
CHECKED BY: AJ, MM

NILES BOLTON ASSOCIATES

3060 Peachtree Rd. N.W.
Suite 600
Atlanta, GA 30305

T 404 365 7600

www.nilesbolton.com

No.	Description	Date
	DD SET	2026/09/30

This drawing, as an instrument of service, is and shall remain the property of the Architects and shall not be reproduced, published or used in any way without the permission of the Architect.

BURBANK DR - BATON ROUGE, LA

BATON ROUGE, LOUISIANA 70808
EAST BATON ROUGE PARISH


LV COLLECTIVE

SHEET TITLE:
UNIT KITCHENS


SHEET NUMBER:
A5.000c

NOT RELEASED FOR CONSTRUCTION


10/1/2026 9:54:24 AM

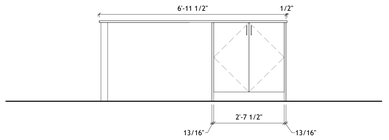


17 A5.000d UNIT KITCHEN- I4- ELEVATION 01
1/2" = 1'-0"

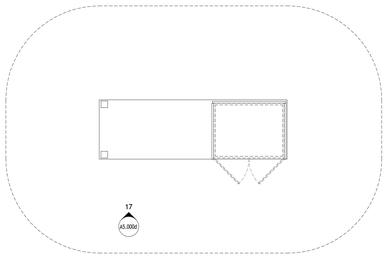


16 A5.000d UNIT KITCHEN I4
1/2" = 1'-0"

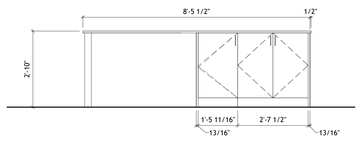


15 A5.000d UNIT KITCHEN- I3 ADA ELEVATION 01
1/2" = 1'-0"

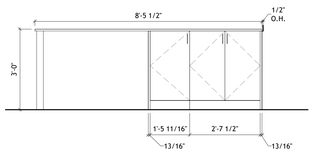


14 A5.000d UNIT KITCHEN- I3 ELEVATION 01
1/2" = 1'-0"

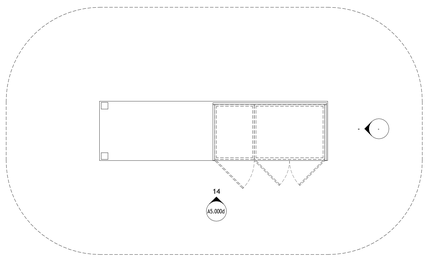


13 A5.000d UNIT KITCHEN I3
1/2" = 1'-0"

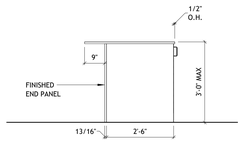


12 A5.000d UNIT KITCHEN- I1 ALT.6 - ELEVATION 02
1/2" = 1'-0"

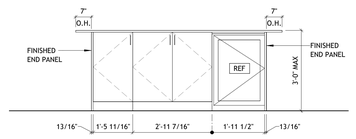


11 A5.000d UNIT KITCHEN- I1 ALT. 6 - ELEVATION 01
1/2" = 1'-0"

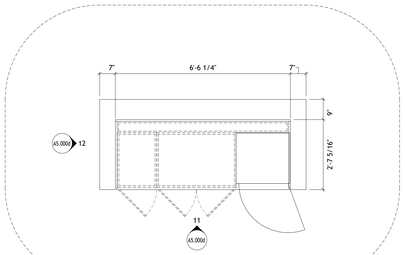


10 A5.000d UNIT KITCHEN I1 ALT. 6
1/2" = 1'-0"

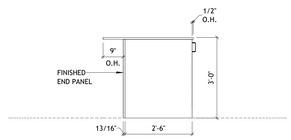


9 A5.000d UNIT KITCHEN- I1 ALT.5 - ELEVATION 02
1/2" = 1'-0"

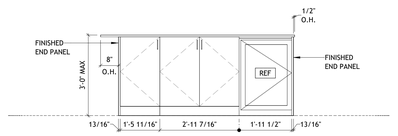


8 A5.000d UNIT KITCHEN- I1 ALT.5 - ELEVATION 01
1/2" = 1'-0"

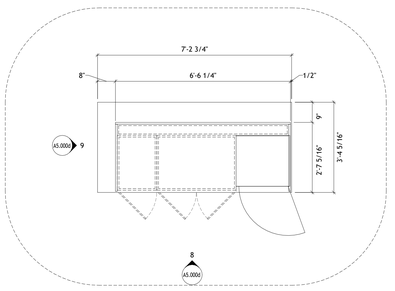


7 A5.000d UNIT KITCHEN I1 ALT. 5
1/2" = 1'-0"

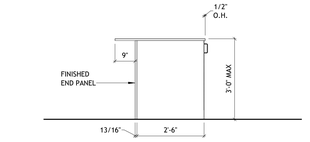


6 A5.000d UNIT KITCHEN- I2- ELEVATION 02
1/2" = 1'-0"

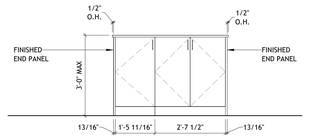


5 A5.000d UNIT KITCHEN- I2- ELEVATION 01
1/2" = 1'-0"

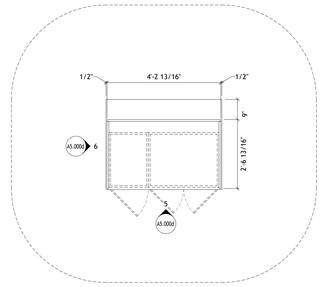


4 A5.000d UNIT KITCHEN I2
1/2" = 1'-0"

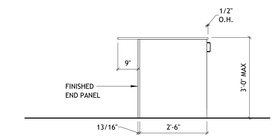

3 A5.000d UNIT KITCHEN- I1 - ELEVATION 02
1/2" = 1'-0"

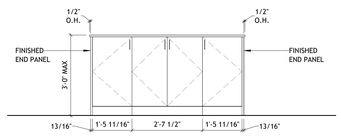

2 A5.000d UNIT KITCHEN- I1 - ELEVATION 01
1/2" = 1'-0"

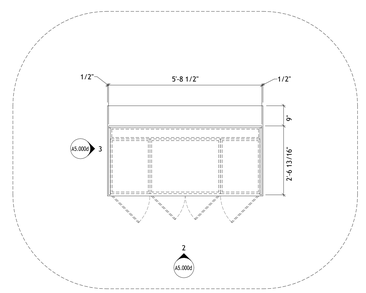

1 A5.000d UNIT KITCHEN I1
1/2" = 1'-0"

10/1/2026 9:54:34 AM

PROJECT # : 126011
DRAWN BY: CF, TF, AJ
CHECKED BY: AJ, MM

NILES BOLTON ASSOCIATES

3060 Peachtree Rd. N.W.
Suite 600
Atlanta, GA 30305

T 404 365 7600

www.nilesbolton.com

No.	Description	Date
	DD SET	2026/09/30

This drawing, as an instrument of service, is and shall remain the property of the Architects and shall not be reproduced, published or used in any way without the permission of the Architect.

BURBANK DR - BATON ROUGE, LA


BATON ROUGE, LOUISIANA 70808
EAST BATON ROUGE PARISH

LV COLLECTIVE


SHEET TITLE:
UNIT KITCHEN ISLANDS

SHEET NUMBER:
A5.000d


NOT RELEASED FOR CONSTRUCTION

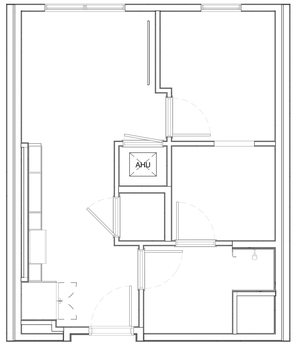


4 A5.001 REFLECTED CEILING PLAN- UNIT A1
1/4" = 1'-0"

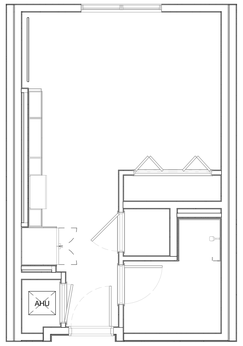


5 A5.001 REFLECTED CEILING PLAN- UNIT S1-M
1/4" = 1'-0"

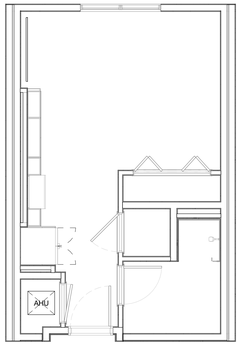


2 A5.001 REFLECTED CEILING PLAN- UNIT S1
1/4" = 1'-0"

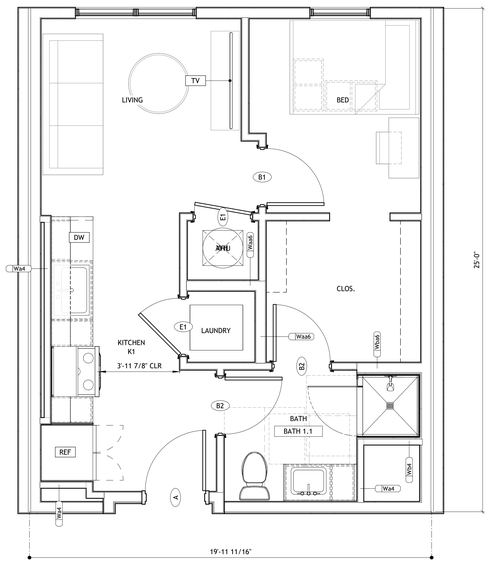

3 A5.001 FLOOR PLAN- UNIT A1
3/8" = 1'-0"

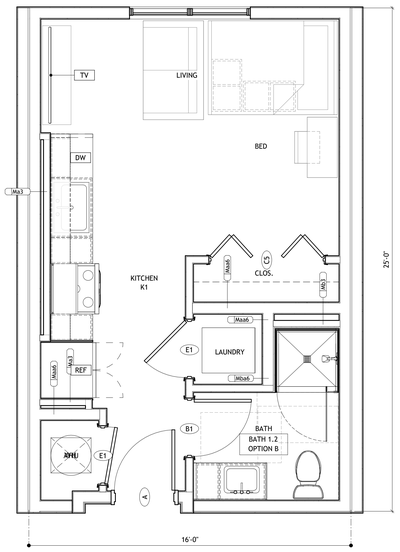

7 A5.001 FLOOR PLAN- UNIT S1-M
3/8" = 1'-0"

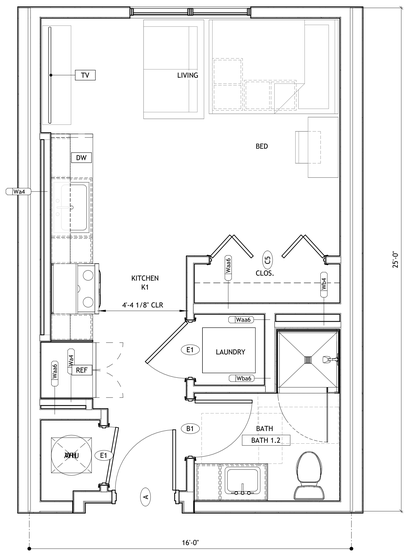


1 A5.001 FLOOR PLAN- UNIT S1
3/8" = 1'-0"

GENERAL NOTES- UNIT PLANS


1. UNIT PLAN DIMENSIONS ARE TO FACE OF STUD UNLESS OTHERWISE NOTED.
2. INTERIOR ELEVATION DIMENSIONS ARE TO FINISH WALL.
3. DIMENSIONS INDICATED AS "CLR" (CLEAR) ARE CRITICAL DIMENSIONS FROM FACE OF FINISH TO FACE OF FINISH
4. "FILL" DIMENSIONS ON INTERIOR ELEVATIONS ARE APPROXIMATE, FIELD VERIFY.
5. WALL HATCH INDICATES BLOCKING LOCATION; REQUIRED IN ALL UNITS WITHOUT EXCEPTION.
6. SEE SHEET A5.00 FOR ALL ADAPTABLE ACCESSIBLE UNIT DOORS/OPENINGS, KITCHEN, BATHROOM AND REMOVABLE COUNTERTOP INFORMATION
7. PROVIDE BLOCKING AT LOCATIONS TO RECEIVE WALL CABINETS.
8. SEE HANDICAP ACCESSIBILITY GENERAL NOTES.
9. DOORS TO BE 4' FROM ADJACENT WALL OR CENTERED UNLESS OTHERWISE NOTED.
10. PROVIDE MOISTURE RESISTANT GYPSUM BOARD AT ALL BATHROOM WALLS AND CEILINGS.
11. SEE INTERIOR ELEVATIONS FOR PLUMBING FIXTURE LOCATIONS.
12. PROVIDE FIRE EXTINGUISHERS IN ALL UNITS WITH RANGES. LOCATION PER LOCAL OFFICIAL.
13. REFER TO MECHANICAL DRAWINGS FOR DRYER VENT LENGTH CALCULATIONS.
14. AT WASHER PROVIDE PLASTIC OVERFLOW DRAIN PAN & DRAIN.

UNIT PLAN LEGEND


UNIT S1

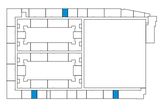

UNIT S1-M

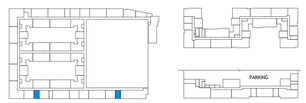

UNIT A1

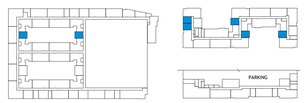

PROJECT # : 126011
DRAWN BY: CF, TF, AJ, SP
CHECKED BY: AJ, MM

NILES BOLTON ASSOCIATES

3060 Peachtree Rd. N.W.
Suite 600
Atlanta, GA 30305

T 404 365 7600

www.nilesbolton.com

No.	Description	Date
	DD SET	2026/09/30

This drawing, as an instrument of service, is and shall remain the property of the Architects and shall not be reproduced, published or used in any way without the permission of the Architect.

BURBANK DR - BATON ROUGE, LA

BATON ROUGE, LOUISIANA 70808
EAST BATON ROUGE PARISH


LV COLLECTIVE

SHEET TITLE:
UNIT S1, S1-M, A1


SHEET NUMBER:
A5.001

NOT RELEASED FOR CONSTRUCTION


10/1/2026 9:54:41 AM

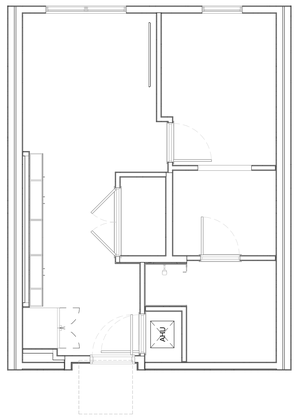


4 A5.102 REFLECTED CEILING PLAN- UNIT A3.1
1/4" = 1'-0"

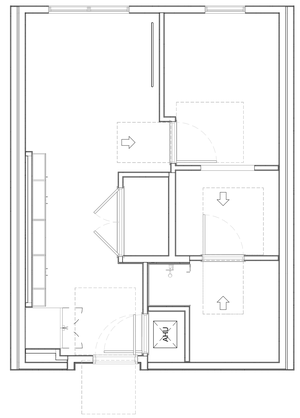

2 A5.102 REFLECTED CEILING PLAN- UNIT A3 ADA
1/4" = 1'-0"

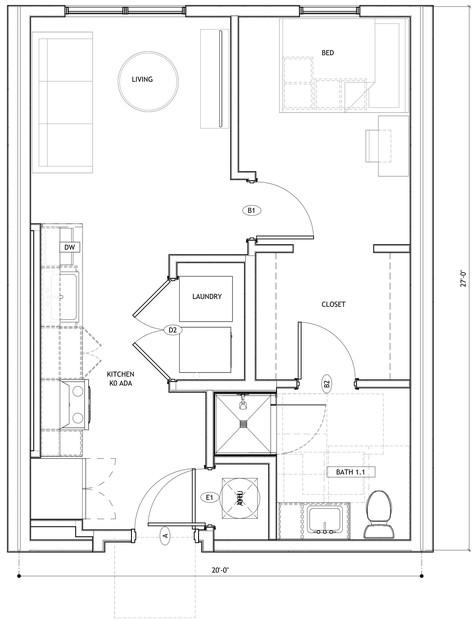

3 A5.102 FLOOR PLAN- UNIT A3.1
3/8" = 1'-0"

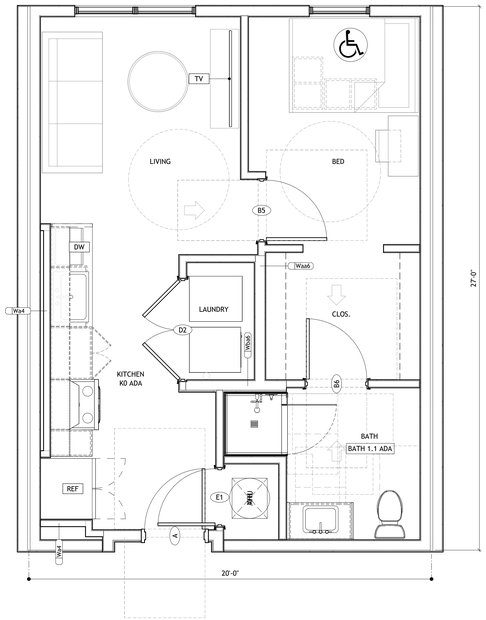


1 A5.102 FLOOR PLAN- UNIT A3 ADA
3/8" = 1'-0"

GENERAL NOTES- UNIT PLANS

1. UNIT PLAN DIMENSIONS ARE TO FACE OF STUD UNLESS OTHERWISE NOTED.
2. INTERIOR ELEVATION DIMENSIONS ARE TO FINISH WALL.
3. DIMENSIONS INDICATED AS "CLR" (CLEAR) ARE CRITICAL DIMENSIONS FROM FACE OF FINISH TO FACE OF FINISH.
4. "FILL" DIMENSIONS ON INTERIOR ELEVATIONS ARE APPROXIMATE, FIELD VERIFY.
5. WALL HATCH INDICATES BLOCKING LOCATION; REQUIRED IN ALL UNITS WITHOUT EXCEPTION.
6. SEE SHEET A5.00 FOR ALL ADAPTABLE ACCESSIBLE UNIT DOORS/OPENINGS, KITCHEN, BATHROOM AND REMOVABLE COUNTERTOP INFORMATION
7. PROVIDE BLOCKING AT LOCATIONS TO RECEIVE WALL CABINETS.
8. SEE HANDICAP ACCESSIBILITY GENERAL NOTES.
9. DOORS TO BE 4" FROM ADJACENT WALL OR CENTERED UNLESS OTHERWISE NOTED.
10. PROVIDE MOISTURE RESISTANT GYPSUM BOARD AT ALL BATHROOM WALLS AND CEILINGS.
11. SEE INTERIOR ELEVATIONS FOR PLUMBING FIXTURE LOCATIONS.
12. PROVIDE FIRE EXTINGUISHERS IN ALL UNITS WITH RANGES. LOCATION PER LOCAL OFFICIAL.
13. REFER TO MECHANICAL DRAWINGS FOR DRYER VENT LENGTH CALCULATIONS.
14. AT WASHER PROVIDE PLASTIC OVERFLOW DRAIN PAN & DRAIN.

UNIT PLAN LEGEND

UNIT A3/A3.1

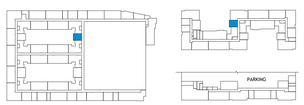

10/17/2026 9:54:48 AM

PROJECT # : 126011
DRAWN BY: CF, TF, AJ, SP
CHECKED BY: AJ, MM

NILES BOLTON ASSOCIATES

3060 Peachtree Rd. N.W.
Suite 600
Atlanta, GA 30305

T 404 365 7600

www.nilesbolton.com

No.	Description	Date
	DD SET	2026/09/30

This drawing, as an instrument of service, is and shall remain the property of the Architects and shall not be reproduced, published or used in any way without the permission of the Architect.

BURBANK DR - BATON ROUGE, LA


BATON ROUGE, LOUISIANA 70808
EAST BATON ROUGE PARISH

LV COLLECTIVE


SHEET TITLE:
UNIT A3 ADA, A3.1

SHEET NUMBER:
A5.102

NOT RELEASED FOR CONSTRUCTION

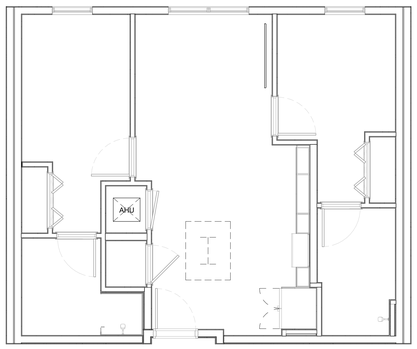

3 A5.201 REFLECTED CEILING PLAN- UNIT B1-M
1/4" = 1'-0"

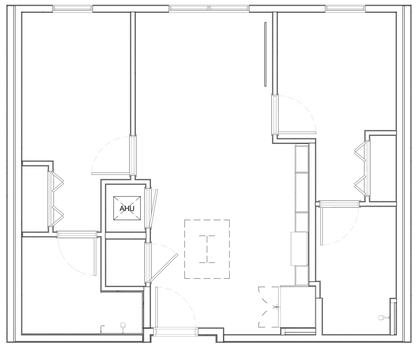

2 A5.201 REFLECTED CEILING PLAN- UNIT B1
1/4" = 1'-0"


4 A5.201 FLOOR PLAN- UNIT B1-M
3/8" = 1'-0"

1 A5.201 FLOOR PLAN- UNIT B1
3/8" = 1'-0"

GENERAL NOTES- UNIT PLANS

1. UNIT PLAN DIMENSIONS ARE TO FACE OF STUD UNLESS OTHERWISE NOTED.
2. INTERIOR ELEVATION DIMENSIONS ARE TO FINISH WALL.
3. DIMENSIONS INDICATED AS "CLR" (CLEAR) ARE CRITICAL DIMENSIONS FROM FACE OF FINISH TO FACE OF FINISH
4. "FILL" DIMENSIONS ON INTERIOR ELEVATIONS ARE APPROXIMATE, FIELD VERIFY.
5. WALL HATCH INDICATES BLOCKING LOCATION; REQUIRED IN ALL UNITS WITHOUT EXCEPTION.
6. SEE SHEET A5.00 FOR ALL ADAPTABLE ACCESSIBLE UNIT DOORS/OPENINGS, KITCHEN, BATHROOM AND REMOVABLE COUNTERTOP INFORMATION
7. PROVIDE BLOCKING AT LOCATIONS TO RECEIVE WALL CABINETS.
8. SEE HANDICAP ACCESSIBILITY GENERAL NOTES.
9. DOORS TO BE 4" FROM ADJACENT WALL OR CENTERED UNLESS OTHERWISE NOTED.
10. PROVIDE MOISTURE RESISTANT GYPSUM BOARD AT ALL BATHROOM WALLS AND CEILINGS.
11. SEE INTERIOR ELEVATIONS FOR PLUMBING FIXTURE LOCATIONS.
12. PROVIDE FIRE EXTINGUISHERS IN ALL UNITS WITH RANGES. LOCATION PER LOCAL OFFICIAL.
13. REFER TO MECHANICAL DRAWINGS FOR DRYER VENT LENGTH CALCULATIONS.
14. AT WASHER PROVIDE PLASTIC OVERFLOW DRAIN PAN & DRAIN.

UNIT PLAN LEGEND

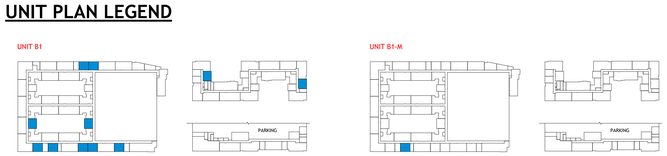

10/1/2026 9:54:50 AM

PROJECT # : 126011
DRAWN BY: CF, TF, AJ, SP
CHECKED BY: AJ, MM

NILES BOLTON ASSOCIATES

3060 Peachtree Rd. N.W.
Suite 600
Atlanta, GA 30305

T 404 365 7600

www.nilesbolton.com

No.	Description	Date
	DD SET	2026/09/30

This drawing, as an instrument of service, is and shall remain the property of the Architects and shall not be reproduced, published or used in any way without the permission of the Architect.

BURBANK DR - BATON ROUGE, LA


BATON ROUGE, LOUISIANA 70808
EAST BATON ROUGE PARISH

LV COLLECTIVE


SHEET TITLE:
UNIT B1, B1-M

SHEET NUMBER:
A5.201


NOT RELEASED FOR CONSTRUCTION

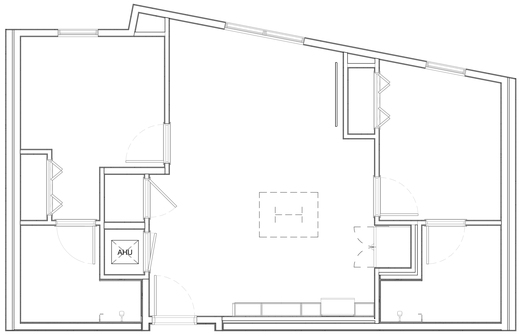


5 A5.202 REFLECTED CEILING PLAN- UNIT B3
1/4" = 1'-0"

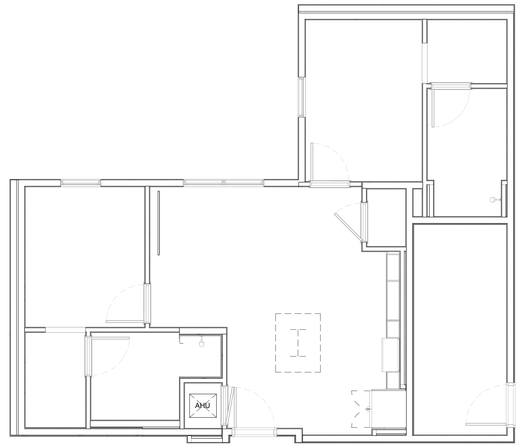


2 A5.202 REFLECTED CEILING PLAN- UNIT B2
1/4" = 1'-0"

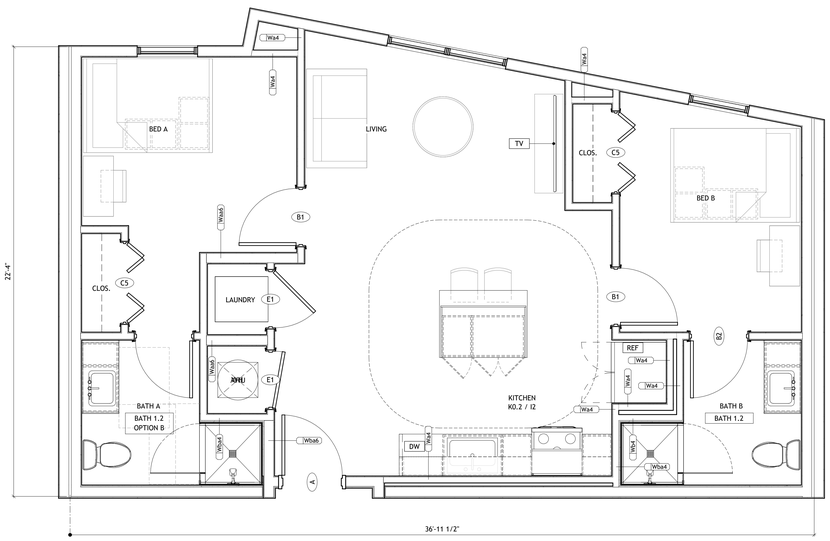

4 A5.202 FLOOR PLAN- UNIT B3
3/8" = 1'-0"

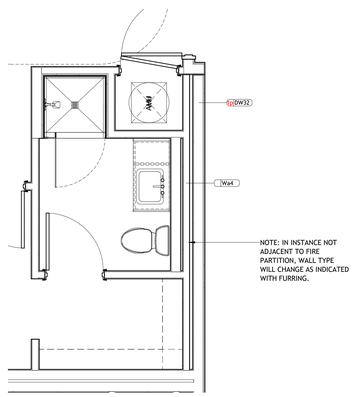

3 A5.202 FLOOR PLAN- UNIT B2 (FURRED WALL)
3/8" = 1'-0"

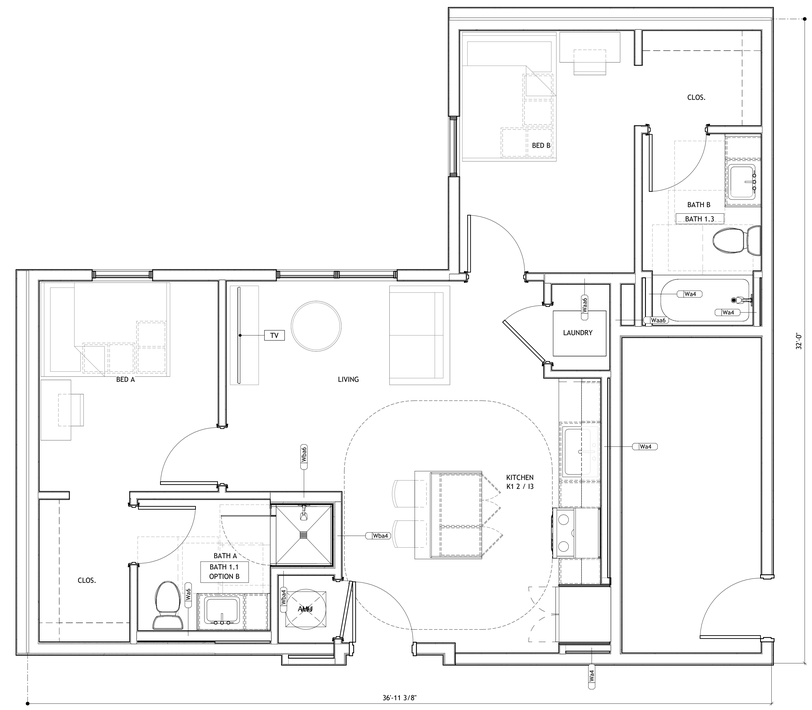


1 A5.202 FLOOR PLAN- UNIT B2
3/8" = 1'-0"

GENERAL NOTES- UNIT PLANS

1. UNIT PLAN DIMENSIONS ARE TO FACE OF STUD UNLESS OTHERWISE NOTED.
2. INTERIOR ELEVATION DIMENSIONS ARE TO FINISH WALL.
3. DIMENSIONS INDICATED AS "CLR" (CLEAR) ARE CRITICAL DIMENSIONS FROM FACE OF FINISH TO FACE OF FINISH
4. "FILL" DIMENSIONS ON INTERIOR ELEVATIONS ARE APPROXIMATE, FIELD VERIFY.
5. WALL HATCH INDICATES BLOCKING LOCATION; REQUIRED IN ALL UNITS WITHOUT EXCEPTION.
6. SEE SHEET A5.00 FOR ALL ADAPTABLE ACCESSIBLE UNIT DOORS/OPENINGS, KITCHEN, BATHROOM AND REMOVABLE COUNTERTOP INFORMATION
7. PROVIDE BLOCKING AT LOCATIONS TO RECEIVE WALL CABINETS.
8. SEE HANDICAP ACCESSIBILITY GENERAL NOTES.
9. DOORS TO BE 4" FROM ADJACENT WALL OR CENTERED UNLESS OTHERWISE NOTED.
10. PROVIDE MOISTURE RESISTANT GYPSUM BOARD AT ALL BATHROOM WALLS AND CEILINGS.
11. SEE INTERIOR ELEVATIONS FOR PLUMBING FIXTURE LOCATIONS.
12. PROVIDE FIRE EXTINGUISHERS IN ALL UNITS WITH RANGES. LOCATION PER LOCAL OFFICIAL.
13. REFER TO MECHANICAL DRAWINGS FOR DRYER VENT LENGTH CALCULATIONS.
14. AT WASHER PROVIDE PLASTIC OVERFLOW DRAIN PAN & DRAIN.

UNIT PLAN LEGEND

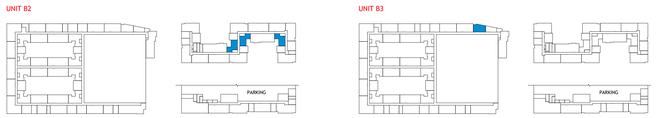

10/1/2026 9:54:56 AM

PROJECT # : 126011
DRAWN BY: CF, TF, AJ, SP
CHECKED BY: AJ, MM

NILES BOLTON ASSOCIATES

3060 Peachtree Rd. N.W.
Suite 600
Atlanta, GA 30305

T 404 365 7600

www.nilesbolton.com

No.	Description	Date
	DD SET	2026/09/30

This drawing, as an instrument of service, is and shall remain the property of the Architects and shall not be reproduced, published or used in any way without the permission of the Architect.

BURBANK DR - BATON ROUGE, LA


BATON ROUGE, LOUISIANA 70808
EAST BATON ROUGE PARISH

LV COLLECTIVE


SHEET TITLE:
UNIT B2, B3

SHEET NUMBER:
A5.202


NOT RELEASED FOR CONSTRUCTION

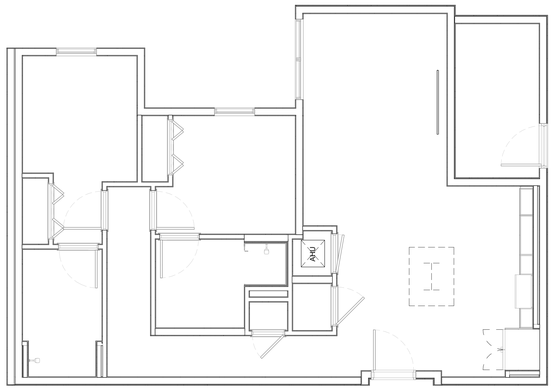


2 A5.203 REFLECTED CEILING PLAN- UNIT B4-M
1/4" = 1'-0"

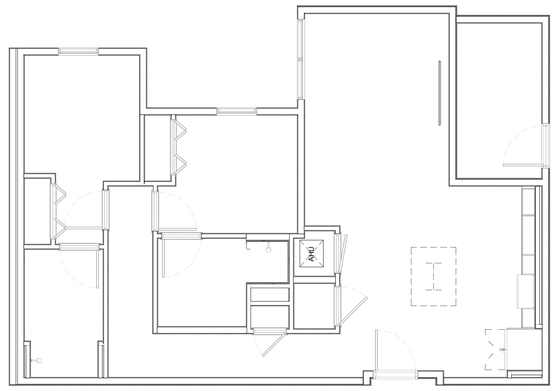

4 A5.203 REFLECTED CEILING PLAN- UNIT B4
1/4" = 1'-0"

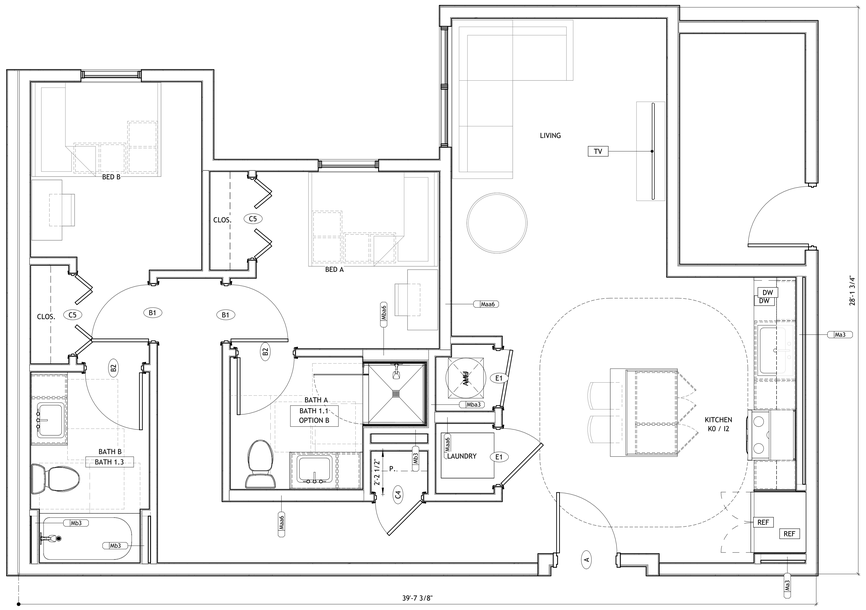

1 A5.203 FLOOR PLAN- UNIT B4-M
3/8" = 1'-0"

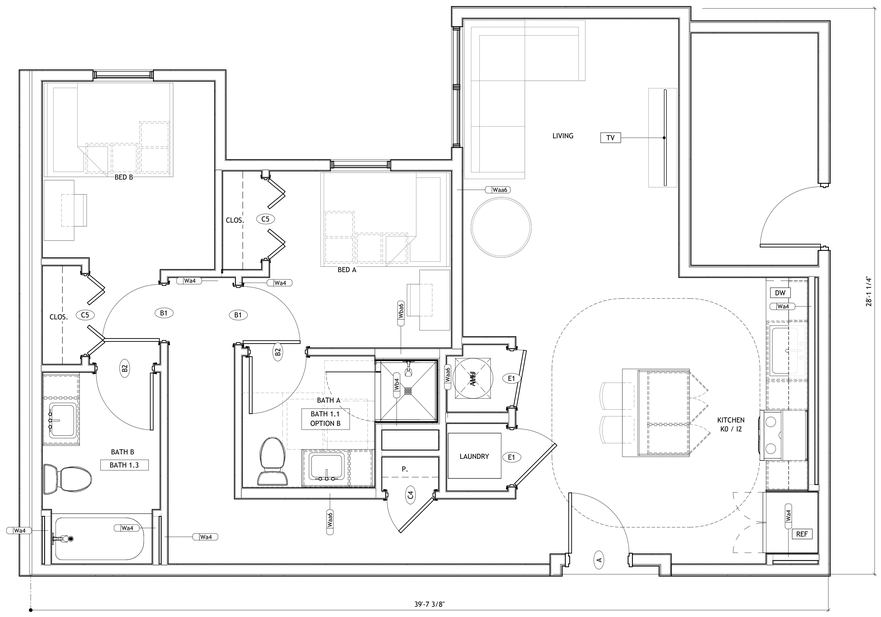


3 A5.203 FLOOR PLAN- UNIT B4
3/8" = 1'-0"

GENERAL NOTES- UNIT PLANS


1. UNIT PLAN DIMENSIONS ARE TO FACE OF STUD UNLESS OTHERWISE NOTED.
2. INTERIOR ELEVATION DIMENSIONS ARE TO FINISH WALL.
3. DIMENSIONS INDICATED AS "CLR" (CLEAR) ARE CRITICAL DIMENSIONS FROM FACE OF FINISH TO FACE OF FINISH.
4. "FILL" DIMENSIONS ON INTERIOR ELEVATIONS ARE APPROXIMATE, FIELD VERIFY.
5. WALL HATCH INDICATES BLOCKING LOCATION; REQUIRED IN ALL UNITS WITHOUT EXCEPTION.
6. SEE SHEET A5.00 FOR ALL ADAPTABLE ACCESSIBLE UNIT DOORS/OPENINGS, KITCHEN, BATHROOM AND REMOVABLE COUNTERTOP INFORMATION
7. PROVIDE BLOCKING AT LOCATIONS TO RECEIVE WALL CABINETS.
8. SEE HANDICAP ACCESSIBILITY GENERAL NOTES.
9. DOORS TO BE 4" FROM ADJACENT WALL OR CENTERED UNLESS OTHERWISE NOTED.
10. PROVIDE MOISTURE RESISTANT GYPSUM BOARD AT ALL BATHROOM WALLS AND CEILINGS.
11. SEE INTERIOR ELEVATIONS FOR PLUMBING FIXTURE LOCATIONS.
12. PROVIDE FIRE EXTINGUISHERS IN ALL UNITS WITH RANGES. LOCATION PER LOCAL OFFICIAL.
13. REFER TO MECHANICAL DRAWINGS FOR DRYER VENT LENGTH CALCULATIONS.
14. AT WASHER PROVIDE PLASTIC OVERFLOW DRAIN PAN & DRAIN.

UNIT PLAN LEGEND

UNIT B4

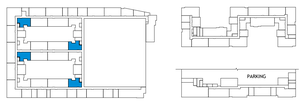

UNIT B4-M

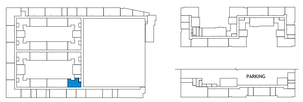

10/1/2026 9:55:01 AM

PROJECT # : 126011
DRAWN BY: CF, TF, AJ, SP
CHECKED BY: AJ, MM

NILES BOLTON ASSOCIATES

3060 Peachtree Rd. N.W.
Suite 600
Atlanta, GA 30305

T 404 365 7600

www.nilesbolton.com

No.	Description	Date
	DD SET	2026/09/30

This drawing, as an instrument of service, is and shall remain the property of the Architects and shall not be reproduced, published or used in any way without the permission of the Architect.

BURBANK DR - BATON ROUGE, LA


BATON ROUGE, LOUISIANA 70808
EAST BATON ROUGE PARISH

LV COLLECTIVE


SHEET TITLE:
UNIT B4, B4-M

SHEET NUMBER:
A5.203


NOT RELEASED FOR CONSTRUCTION

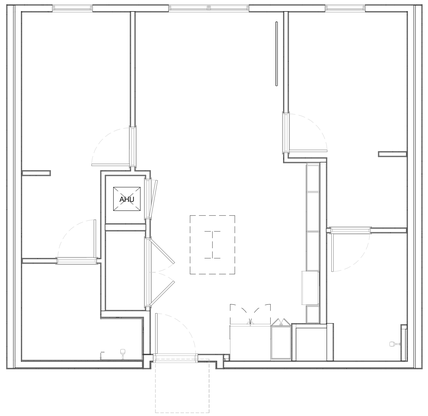


4 A5.204 REFLECTED CEILING PLAN- UNIT B6.1
1/4" = 1'-0"

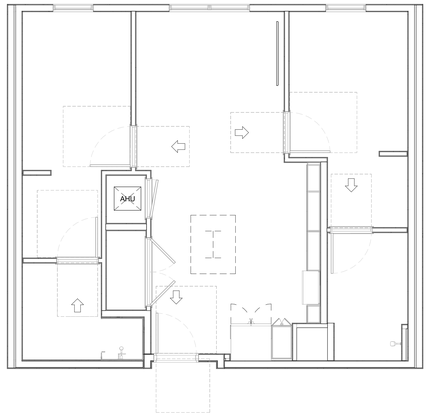

2 A5.204 REFLECTED CEILING PLAN- UNIT 710
1/4" = 1'-0"

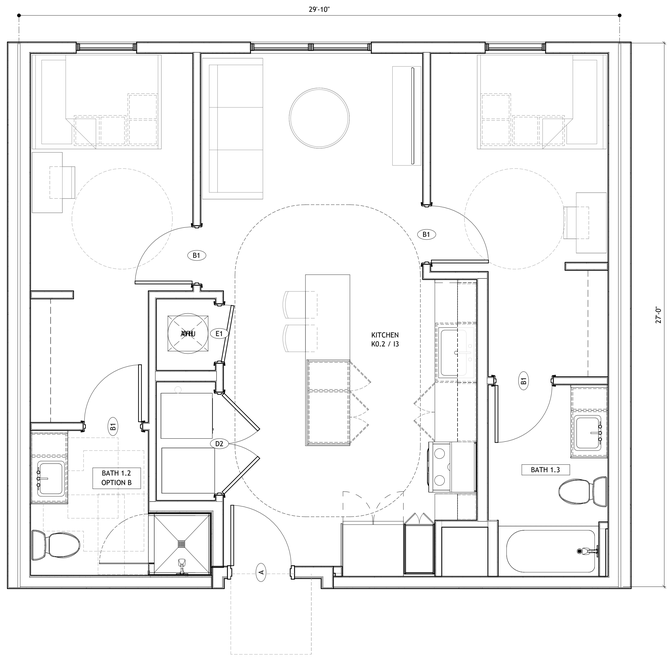

3 A5.204 FLOOR PLAN- UNIT B6.1
3/8" = 1'-0"

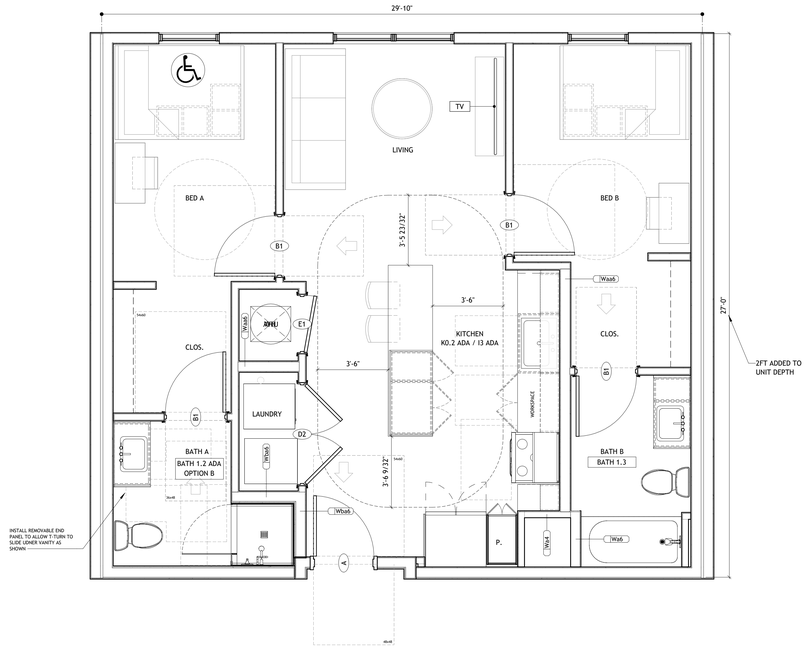


1 A5.204 FLOOR PLAN- UNIT B6 ADA
3/8" = 1'-0"

GENERAL NOTES- UNIT PLANS

1. UNIT PLAN DIMENSIONS ARE TO FACE OF STUD UNLESS OTHERWISE NOTED.
2. INTERIOR ELEVATION DIMENSIONS ARE TO FINISH WALL.
3. DIMENSIONS INDICATED AS "CLR" (CLEAR) ARE CRITICAL DIMENSIONS FROM FACE OF FINISH TO FACE OF FINISH.
4. "FILL" DIMENSIONS ON INTERIOR ELEVATIONS ARE APPROXIMATE, FIELD VERIFY.
5. WALL HATCH INDICATES BLOCKING LOCATION; REQUIRED IN ALL UNITS WITHOUT EXCEPTION.
6. SEE SHEET A5.00 FOR ALL ADAPTABLE ACCESSIBLE UNIT DOORS/OPENINGS, KITCHEN, BATHROOM AND REMOVABLE COUNTERTOP INFORMATION
7. PROVIDE BLOCKING AT LOCATIONS TO RECEIVE WALL CABINETS.
8. SEE HANDICAP ACCESSIBILITY GENERAL NOTES.
9. DOORS TO BE 4" FROM ADJACENT WALL OR CENTERED UNLESS OTHERWISE NOTED.
10. PROVIDE MOISTURE RESISTANT GYPSUM BOARD AT ALL BATHROOM WALLS AND CEILINGS.
11. SEE INTERIOR ELEVATIONS FOR PLUMBING FIXTURE LOCATIONS.
12. PROVIDE FIRE EXTINGUISHERS IN ALL UNITS WITH RANGES. LOCATION PER LOCAL OFFICIAL.
13. REFER TO MECHANICAL DRAWINGS FOR DRYER VENT LENGTH CALCULATIONS.
14. AT WASHER PROVIDE PLASTIC OVERFLOW DRAIN PAN & DRAIN.

UNIT PLAN LEGEND

UNIT B6/B6.1

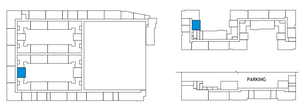

PROJECT # : 126011
DRAWN BY: CF, TF, AJ, SP
CHECKED BY: AJ, MM

NILES BOLTON ASSOCIATES

3060 Peachtree Rd. N.W.
Suite 600
Atlanta, GA 30305

T 404 365 7600

www.nilesbolton.com

No.	Description	Date
	DD SET	2026/09/30

This drawing, as an instrument of service, is and shall remain the property of the Architects and shall not be reproduced, published or used in any way without the permission of the Architect.

BURBANK DR - BATON ROUGE, LA

BATON ROUGE, LOUISIANA 70808
EAST BATON ROUGE PARISH


LV COLLECTIVE

SHEET TITLE:
UNIT B6 ADA, B6.1


SHEET NUMBER:
A5.204

NOT RELEASED FOR CONSTRUCTION

10/1/2026 9:55:05 AM

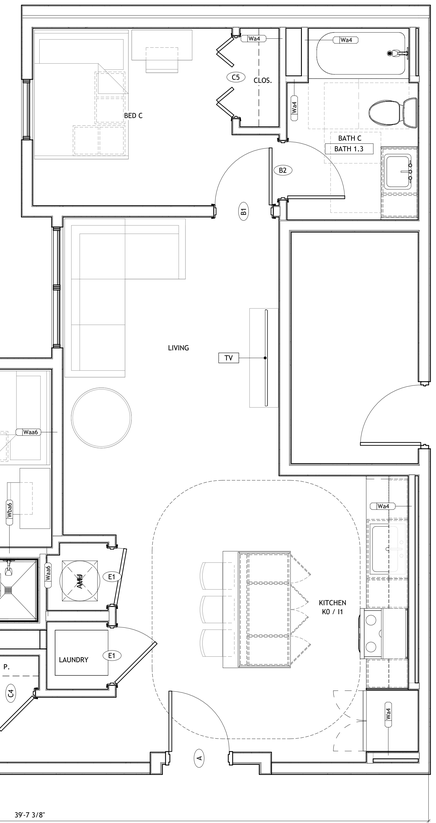

1 A5.301 FLOOR PLAN- UNIT C1
3/8" = 1'-0"

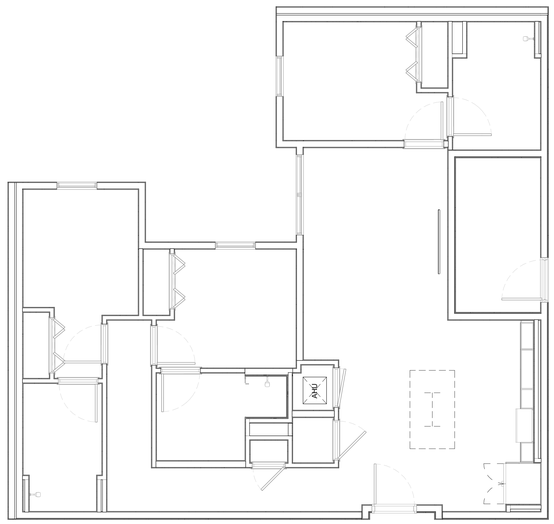


2 A5.301 REFLECTED CEILING PLAN- UNIT C1
1/4" = 1'-0"

GENERAL NOTES- UNIT PLANS

1. UNIT PLAN DIMENSIONS ARE TO FACE OF STUD UNLESS OTHERWISE NOTED.
2. INTERIOR ELEVATION DIMENSIONS ARE TO FINISH WALL.
3. DIMENSIONS INDICATED AS "CLR" (CLEAR) ARE CRITICAL DIMENSIONS FROM FACE OF FINISH TO FACE OF FINISH.
4. "FILL" DIMENSIONS ON INTERIOR ELEVATIONS ARE APPROXIMATE, FIELD VERIFY.
5. WALL HATCH INDICATES BLOCKING LOCATION; REQUIRED IN ALL UNITS WITHOUT EXCEPTION.
6. SEE SHEET A5.00 FOR ALL ADAPTABLE ACCESSIBLE UNIT DOORS/OPENINGS, KITCHEN, BATHROOM AND REMOVABLE COUNTERTOP INFORMATION
7. PROVIDE BLOCKING AT LOCATIONS TO RECEIVE WALL CABINETS.
8. SEE HANDICAP ACCESSIBILITY GENERAL NOTES.
9. DOORS TO BE 4" FROM ADJACENT WALL OR CENTERED UNLESS OTHERWISE NOTED.
10. PROVIDE MOISTURE RESISTANT GYPSUM BOARD AT ALL BATHROOM WALLS AND CEILINGS.
11. SEE INTERIOR ELEVATIONS FOR PLUMBING FIXTURE LOCATIONS.
12. PROVIDE FIRE EXTINGUISHERS IN ALL UNITS WITH RANGES. LOCATION PER LOCAL OFFICIAL.
13. REFER TO MECHANICAL DRAWINGS FOR DRYER VENT LENGTH CALCULATIONS.
14. AT WASHER PROVIDE PLASTIC OVERFLOW DRAIN PAN & DRAIN.

UNIT PLAN LEGEND

UNIT C1

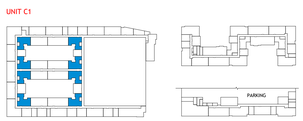

10/1/2026 9:55:08 AM

PROJECT # : 126011
DRAWN BY: CF, TF, AJ, SP
CHECKED BY: AJ, MM

NILES BOLTON ASSOCIATES

3060 Peachtree Rd. N.W.
Suite 600
Atlanta, GA 30305

T 404 365 7600

www.nilesbolton.com

No.	Description	Date
	DD SET	2026/09/30

This drawing, as an instrument of service, is and shall remain the property of the Architects and shall not be reproduced, published or used in any way without the permission of the Architect.

BURBANK DR - BATON ROUGE, LA


BATON ROUGE, LOUISIANA 70808
EAST BATON ROUGE PARISH

LV COLLECTIVE


SHEET TITLE:
UNIT C1

SHEET NUMBER:
A5.301


NOT RELEASED FOR CONSTRUCTION

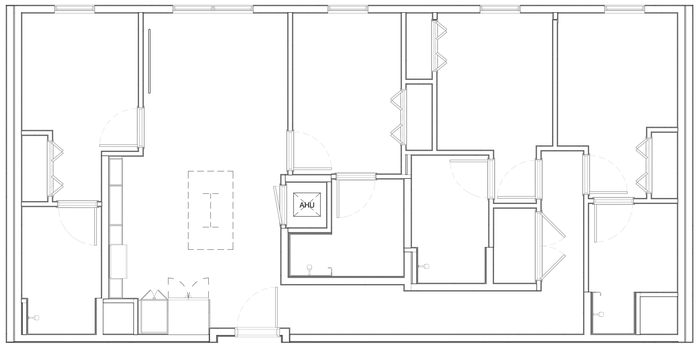


4 A5.401 REFLECTED CEILING PLAN- UNIT D1-M
1/4" = 1'-0"

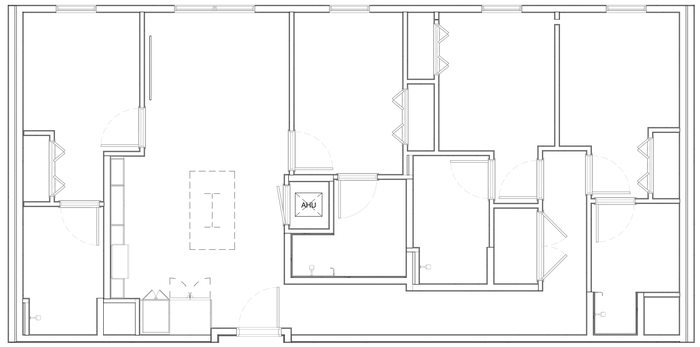

2 A5.401 REFLECTED CEILING PLAN- UNIT D1
1/4" = 1'-0"

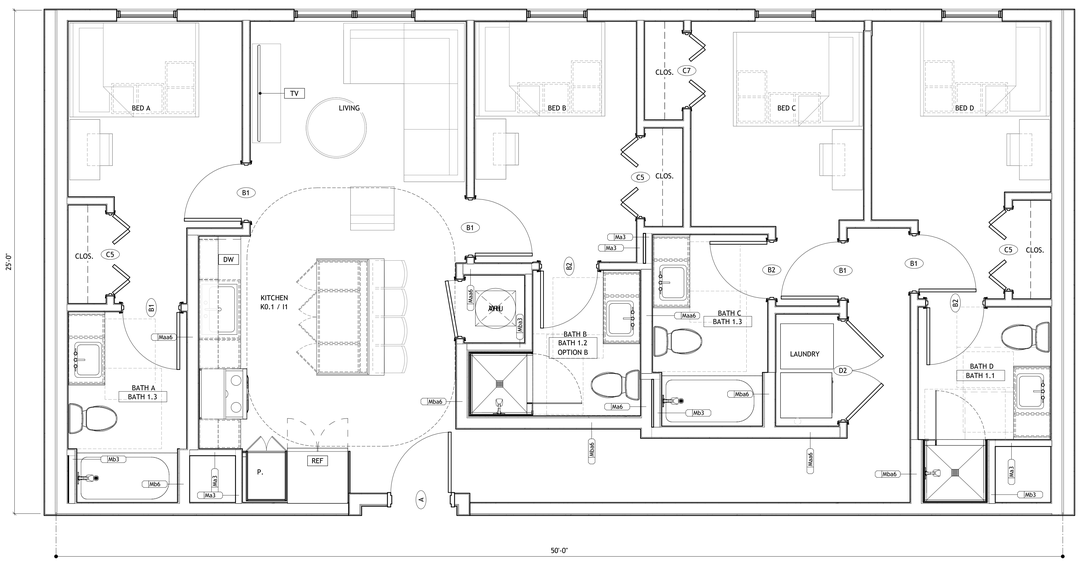

3 A5.401 FLOOR PLAN- UNIT D1-M
3/8" = 1'-0"

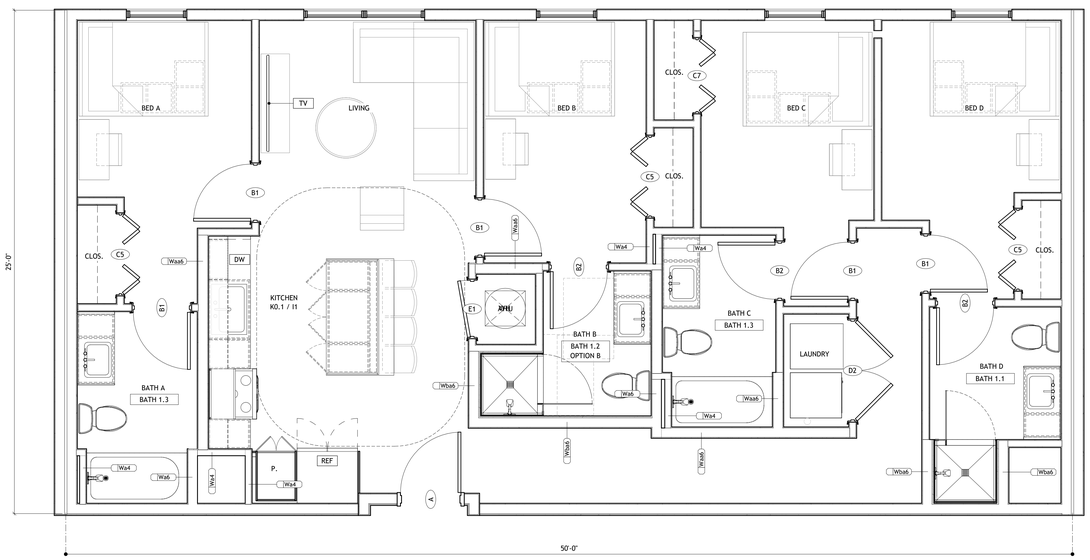


1 A5.401 FLOOR PLAN- UNIT D1
3/8" = 1'-0"

GENERAL NOTES- UNIT PLANS


1. UNIT PLAN DIMENSIONS ARE TO FACE OF STUD UNLESS OTHERWISE NOTED.
2. INTERIOR ELEVATION DIMENSIONS ARE TO FINISH WALL.
3. DIMENSIONS INDICATED AS "CLR" (CLEAR) ARE CRITICAL DIMENSIONS FROM FACE OF FINISH TO FACE OF FINISH.
4. "FILL" DIMENSIONS ON INTERIOR ELEVATIONS ARE APPROXIMATE, FIELD VERIFY.
5. WALL HATCH INDICATES BLOCKING LOCATION; REQUIRED IN ALL UNITS WITHOUT EXCEPTION.
6. SEE SHEET A5.00 FOR ALL ADAPTABLE ACCESSIBLE UNIT DOORS/OPENINGS, KITCHEN, BATHROOM AND REMOVABLE COUNTERTOP INFORMATION
7. PROVIDE BLOCKING AT LOCATIONS TO RECEIVE WALL CABINETS.
8. SEE HANDICAP ACCESSIBILITY GENERAL NOTES.
9. DOORS TO BE 4" FROM ADJACENT WALL OR CENTERED UNLESS OTHERWISE NOTED.
10. PROVIDE MOISTURE RESISTANT GYPSUM BOARD AT ALL BATHROOM WALLS AND CEILINGS.
11. SEE INTERIOR ELEVATIONS FOR PLUMBING FIXTURE LOCATIONS.
12. PROVIDE FIRE EXTINGUISHERS IN ALL UNITS WITH RANGES. LOCATION PER LOCAL OFFICIAL.
13. REFER TO MECHANICAL DRAWINGS FOR DRYER VENT LENGTH CALCULATIONS.
14. AT WASHER PROVIDE PLASTIC OVERFLOW DRAIN PAN & DRAIN.


UNIT PLAN LEGEND

UNIT D1

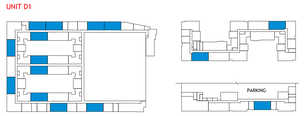

UNIT D1-M

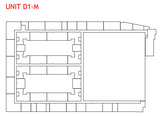

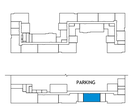

PROJECT # : 126011
DRAWN BY: CF, TF, AJ, SP
CHECKED BY: AJ, MM

NILES BOLTON ASSOCIATES

3060 Peachtree Rd. N.W.
Suite 600
Atlanta, GA 30305

T 404 365 7600

www.nilesbolton.com

No.	Description	Date
	DD SET	2026/09/30

This drawing, as an instrument of service, is and shall remain the property of the Architects and shall not be reproduced, published or used in any way without the permission of the Architect.

BURBANK DR - BATON ROUGE, LA

BATON ROUGE, LOUISIANA 70808
EAST BATON ROUGE PARISH


LV COLLECTIVE

SHEET TITLE:
UNIT D1, D1-M


SHEET NUMBER:
A5.401

NOT RELEASED FOR CONSTRUCTION


10/1/2026 9:55:13 AM

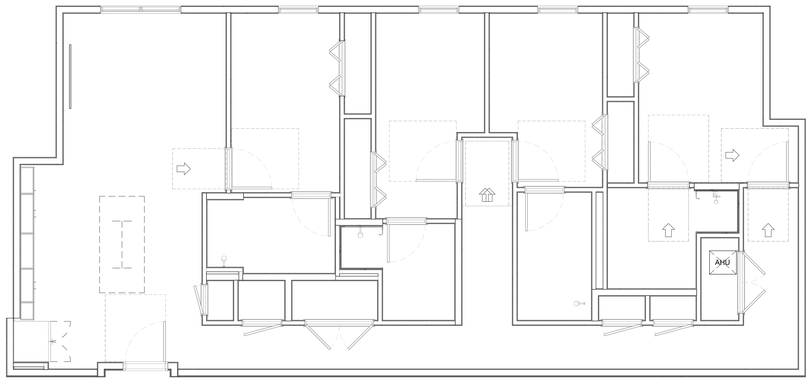


4 A5.402 REFLECTED CEILING PLAN- UNIT D2 ADA
1/4" = 1'-0"

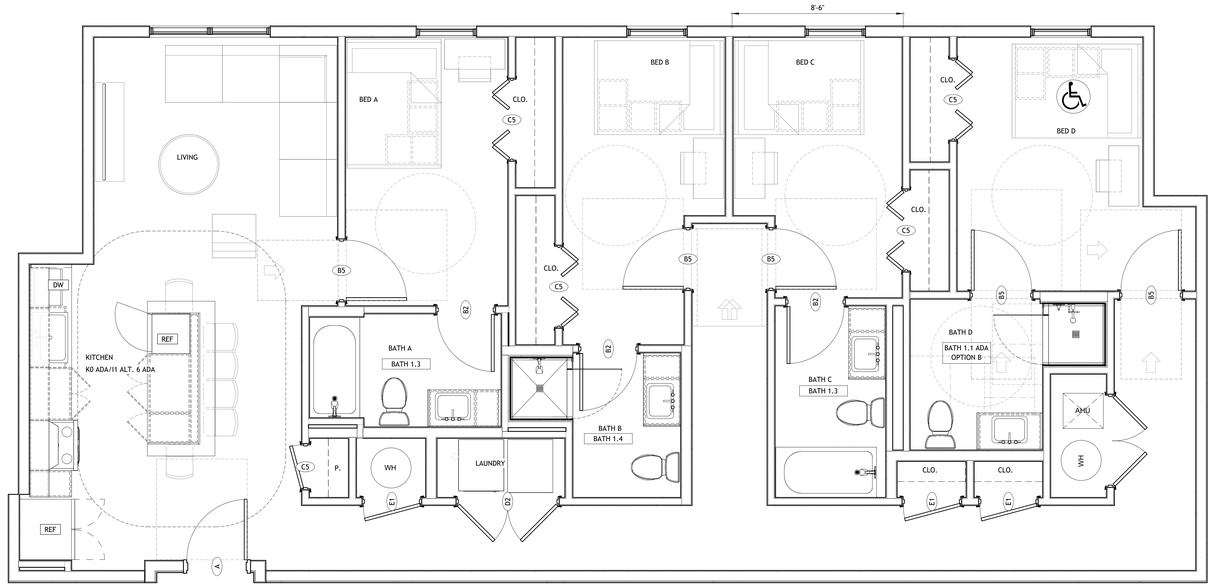

3 A5.402 UNIT D2 ADA
3/8" = 1'-0"

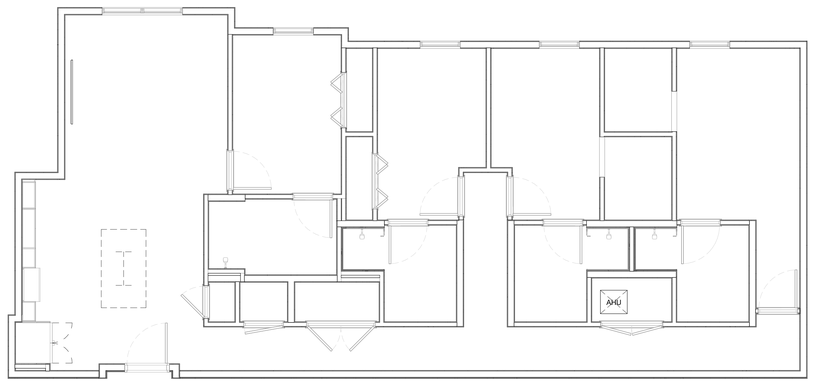

2 A5.402 REFLECTED CEILING PLAN- UNIT D2
1/4" = 1'-0"

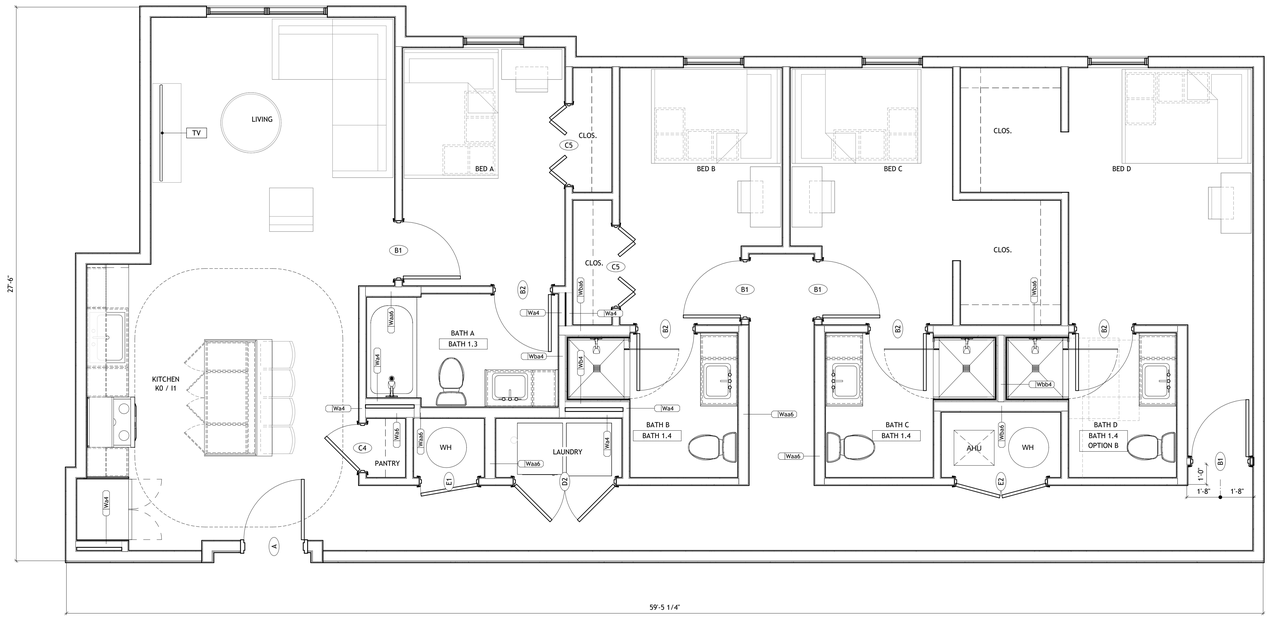


1 A5.402 FLOOR PLAN- UNIT D2.1
3/8" = 1'-0"

GENERAL NOTES- UNIT PLANS

1. UNIT PLAN DIMENSIONS ARE TO FACE OF STUD UNLESS OTHERWISE NOTED.
2. INTERIOR ELEVATION DIMENSIONS ARE TO FINISH WALL.
3. DIMENSIONS INDICATED AS "CLR" (CLEAR) ARE CRITICAL DIMENSIONS FROM FACE OF FINISH TO FACE OF FINISH.
4. "FILL" DIMENSIONS ON INTERIOR ELEVATIONS ARE APPROXIMATE, FIELD VERIFY.
5. WALL HATCH INDICATES BLOCKING LOCATION; REQUIRED IN ALL UNITS WITHOUT EXCEPTION.
6. SEE SHEET A5.00 FOR ALL ADAPTABLE ACCESSIBLE UNIT DOORS/OPENINGS, KITCHEN, BATHROOM AND REMOVABLE COUNTERTOP INFORMATION
7. PROVIDE BLOCKING AT LOCATIONS TO RECEIVE WALL CABINETS.
8. SEE HANDICAP ACCESSIBILITY GENERAL NOTES.
9. DOORS TO BE 4" FROM ADJACENT WALL OR CENTERED UNLESS OTHERWISE NOTED.
10. PROVIDE MOISTURE RESISTANT GYPSUM BOARD AT ALL BATHROOM WALLS AND CEILINGS.
11. SEE INTERIOR ELEVATIONS FOR PLUMBING FIXTURE LOCATIONS.
12. PROVIDE FIRE EXTINGUISHERS IN ALL UNITS WITH RANGES. LOCATION PER LOCAL OFFICIAL.
13. REFER TO MECHANICAL DRAWINGS FOR DRYER VENT LENGTH CALCULATIONS.
14. AT WASHER PROVIDE PLASTIC OVERFLOW DRAIN PAN & DRAIN.

UNIT PLAN LEGEND

UNIT D2.1

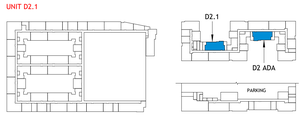

PROJECT # : 126011
DRAWN BY: CF, TF, AJ, SP
CHECKED BY: AJ, MM

NILES BOLTON ASSOCIATES

3060 Peachtree Rd. N.W.
Suite 600
Atlanta, GA 30305

T 404 365 7600

www.nilesbolton.com

No.	Description	Date
	DD SET	2026/09/30

This drawing, as an instrument of service, is and shall remain the property of the Architects and shall not be reproduced, published or used in any way without the permission of the Architect.

BURBANK DR - BATON ROUGE, LA

BATON ROUGE, LOUISIANA 70808
EAST BATON ROUGE PARISH


LV COLLECTIVE

SHEET TITLE:
UNIT D2 ADA, D2.1


SHEET NUMBER:
A5.402

NOT RELEASED FOR CONSTRUCTION

10/1/2026 9:55:18 AM

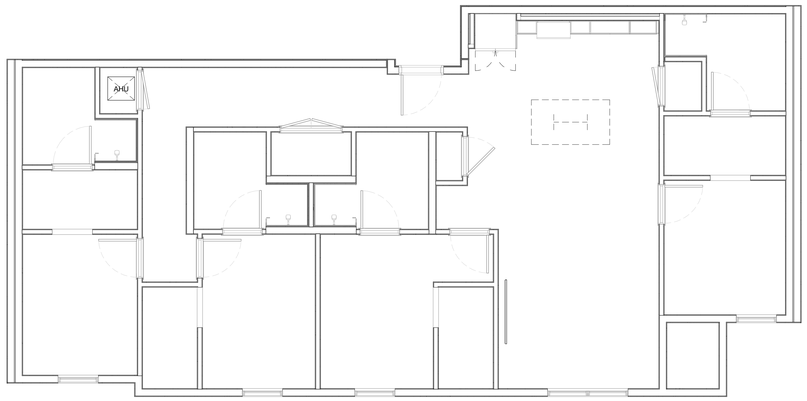

4 A5.403 REFLECTED CEILING PLAN- UNIT D3-M
1/4" = 1'-0"

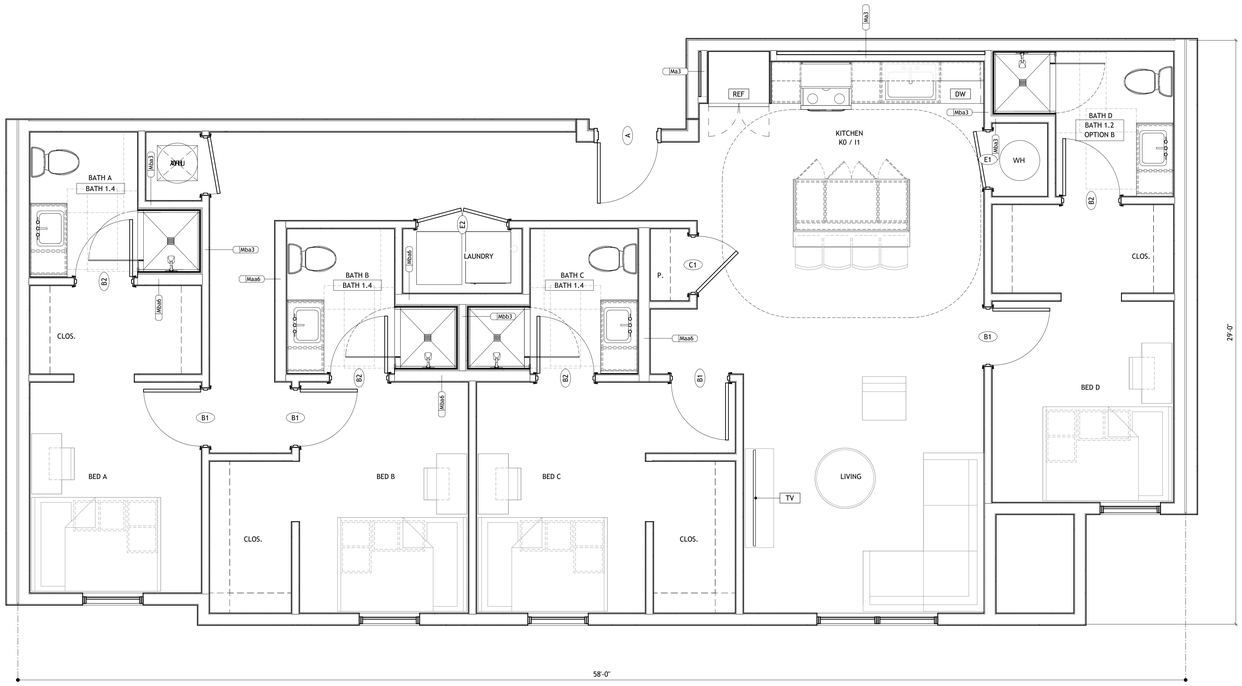


3 A5.403 FLOOR PLAN- UNIT D3-M
3/8" = 1'-0"

GENERAL NOTES- UNIT PLANS

1. UNIT PLAN DIMENSIONS ARE TO FACE OF STUD UNLESS OTHERWISE NOTED.
2. INTERIOR ELEVATION DIMENSIONS ARE TO FINISH WALL.
3. DIMENSIONS INDICATED AS "CLR" (CLEAR) ARE CRITICAL DIMENSIONS FROM FACE OF FINISH TO FACE OF FINISH.
4. "FILL" DIMENSIONS ON INTERIOR ELEVATIONS ARE APPROXIMATE, FIELD VERIFY.
5. WALL HATCH INDICATES BLOCKING LOCATION; REQUIRED IN ALL UNITS WITHOUT EXCEPTION.
6. SEE SHEET A5.00 FOR ALL ADAPTABLE ACCESSIBLE UNIT DOORS/OPENINGS, KITCHEN, BATHROOM AND REMOVABLE COUNTERTOP INFORMATION
7. PROVIDE BLOCKING AT LOCATIONS TO RECEIVE WALL CABINETS.
8. SEE HANDICAP ACCESSIBILITY GENERAL NOTES.
9. DOORS TO BE 4" FROM ADJACENT WALL OR CENTERED UNLESS OTHERWISE NOTED.
10. PROVIDE MOISTURE RESISTANT GYPSUM BOARD AT ALL BATHROOM WALLS AND CEILINGS.
11. SEE INTERIOR ELEVATIONS FOR PLUMBING FIXTURE LOCATIONS.
12. PROVIDE FIRE EXTINGUISHERS IN ALL UNITS WITH RANGES. LOCATION PER LOCAL OFFICIAL.
13. REFER TO MECHANICAL DRAWINGS FOR DRYER VENT LENGTH CALCULATIONS.
14. AT WASHER PROVIDE PLASTIC OVERFLOW DRAIN PAN & DRAIN.

UNIT PLAN LEGEND

UNIT D3-M

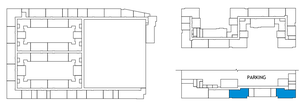

10/1/2026 9:55:21 AM

PROJECT # : 126011
DRAWN BY: CF, TF, AJ, SP
CHECKED BY: AJ, MM

NILES BOLTON ASSOCIATES

3060 Peachtree Rd. N.W.
Suite 600
Atlanta, GA 30305

T 404 365 7600

www.nilesbolton.com

No.	Description	Date
	DD SET	2026/09/30

This drawing, as an instrument of service, is and shall remain the property of the Architects and shall not be reproduced, published or used in any way without the permission of the Architect.

BURBANK DR - BATON ROUGE, LA


BATON ROUGE, LOUISIANA 70808
EAST BATON ROUGE PARISH

LV COLLECTIVE


SHEET TITLE:
UNIT D3-M

SHEET NUMBER:
A5.403


NOT RELEASED FOR CONSTRUCTION

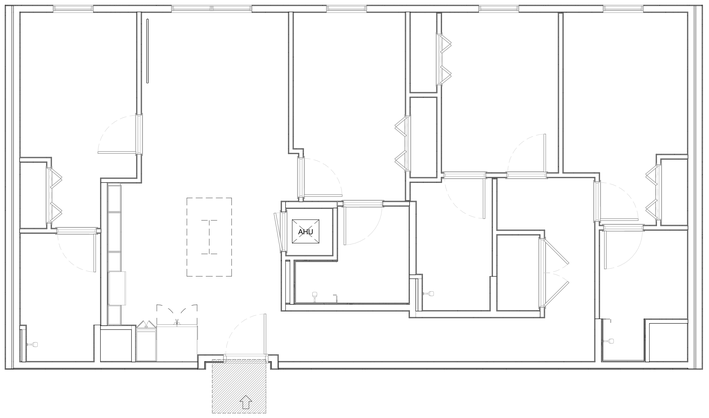


3 A5.404 REFLECTED CEILING PLAN- UNIT D4.1
1/4" = 1'-0"

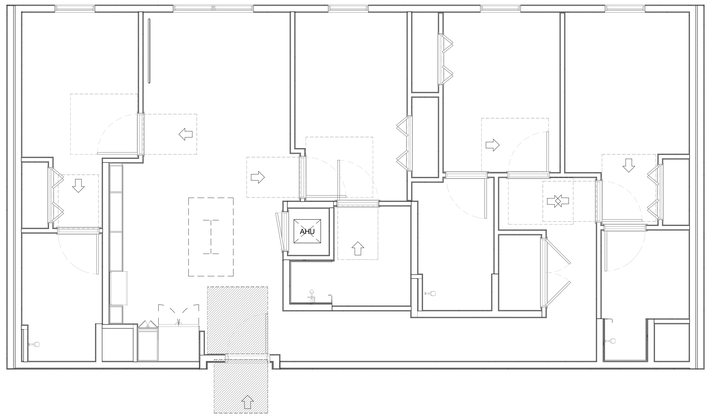

2 A5.404 REFLECTED CEILING PLAN- UNIT D4
1/4" = 1'-0"

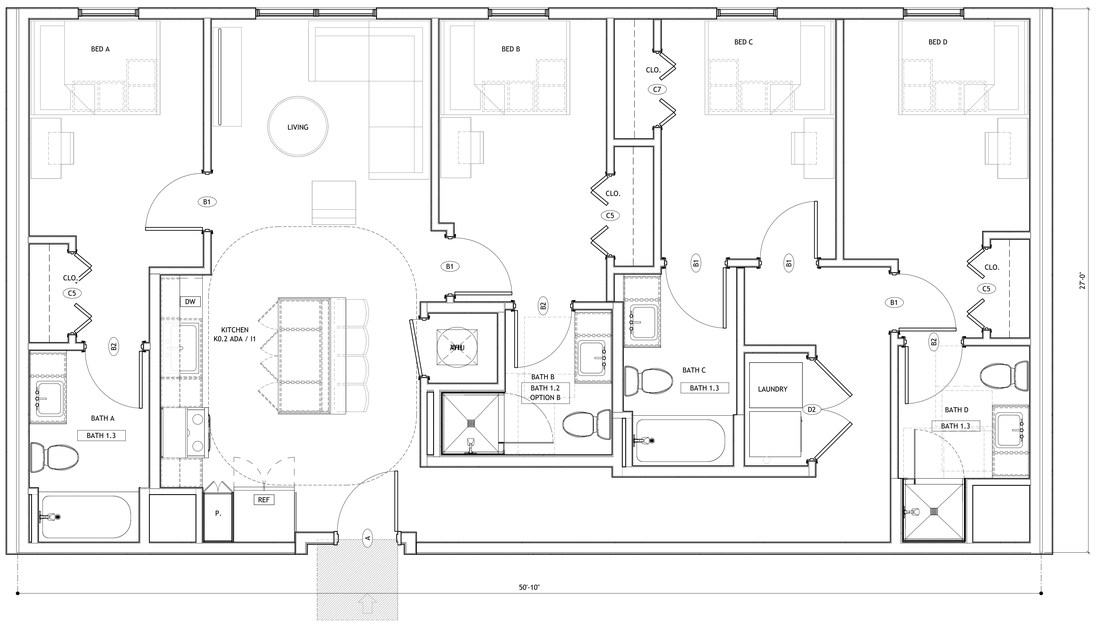

4 A5.404 FLOOR PLAN- UNIT D4.1
3/8" = 1'-0"

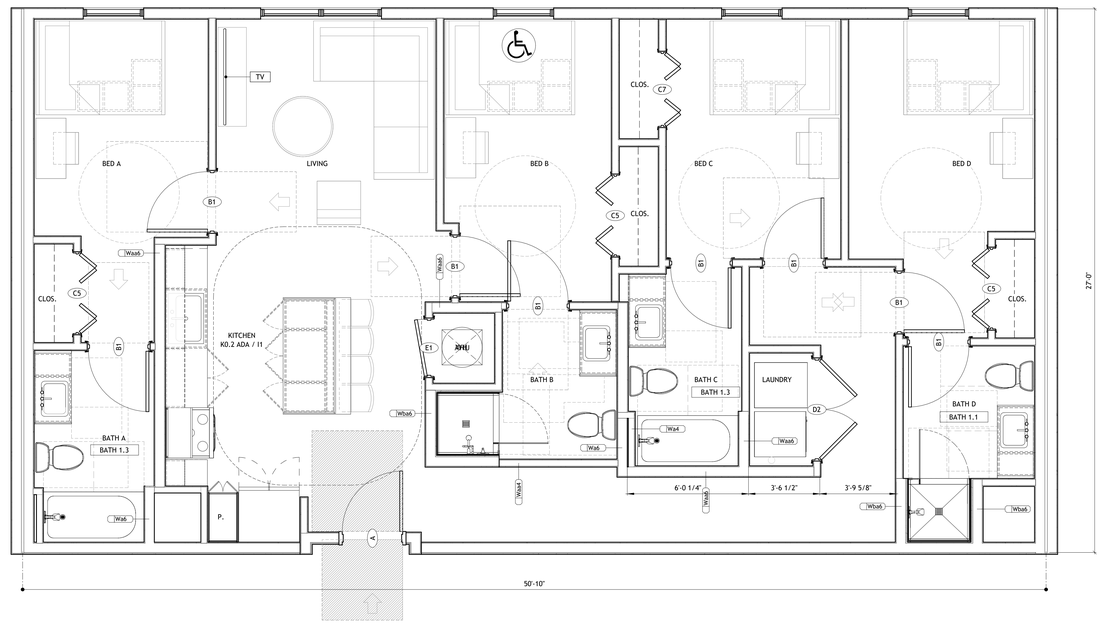


1 A5.404 FLOOR PLAN- UNIT D4 ADA
3/8" = 1'-0"

GENERAL NOTES- UNIT PLANS

1. UNIT PLAN DIMENSIONS ARE TO FACE OF STUD UNLESS OTHERWISE NOTED.
2. INTERIOR ELEVATION DIMENSIONS ARE TO FINISH WALL.
3. DIMENSIONS INDICATED AS "CLR" (CLEAR) ARE CRITICAL DIMENSIONS FROM FACE OF FINISH TO FACE OF FINISH.
4. "FILL" DIMENSIONS ON INTERIOR ELEVATIONS ARE APPROXIMATE, FIELD VERIFY.
5. WALL HATCH INDICATES BLOCKING LOCATION; REQUIRED IN ALL UNITS WITHOUT EXCEPTION.
6. SEE SHEET A5.00 FOR ALL ADAPTABLE ACCESSIBLE UNIT DOORS/OPENINGS, KITCHEN, BATHROOM AND REMOVABLE COUNTERTOP INFORMATION
7. PROVIDE BLOCKING AT LOCATIONS TO RECEIVE WALL CABINETS.
8. SEE HANDICAP ACCESSIBILITY GENERAL NOTES.
9. DOORS TO BE 4" FROM ADJACENT WALL OR CENTERED UNLESS OTHERWISE NOTED.
10. PROVIDE MOISTURE RESISTANT GYPSUM BOARD AT ALL BATHROOM WALLS AND CEILINGS.
11. SEE INTERIOR ELEVATIONS FOR PLUMBING FIXTURE LOCATIONS.
12. PROVIDE FIRE EXTINGUISHERS IN ALL UNITS WITH RANGES. LOCATION PER LOCAL OFFICIAL.
13. REFER TO MECHANICAL DRAWINGS FOR DRYER VENT LENGTH CALCULATIONS.
14. AT WASHER PROVIDE PLASTIC OVERFLOW DRAIN PAN & DRAIN.

UNIT PLAN LEGEND

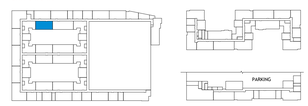

10/1/2026 9:55:26 AM

PROJECT # : 126011
DRAWN BY: CF, TF, AJ, SP
CHECKED BY: AJ, MM

NILES BOLTON ASSOCIATES

3060 Peachtree Rd. N.W.
Suite 600
Atlanta, GA 30305

T 404 365 7600

www.nilesbolton.com

No.	Description	Date
	DD SET	2026/09/30

This drawing, as an instrument of service, is and shall remain the property of the Architects and shall not be reproduced, published or used in any way without the permission of the Architect.

BURBANK DR - BATON ROUGE, LA


BATON ROUGE, LOUISIANA 70808
EAST BATON ROUGE PARISH

LV COLLECTIVE


SHEET TITLE:
UNIT D4 ADA, D4.1

SHEET NUMBER:
A5.404

NOT RELEASED FOR CONSTRUCTION

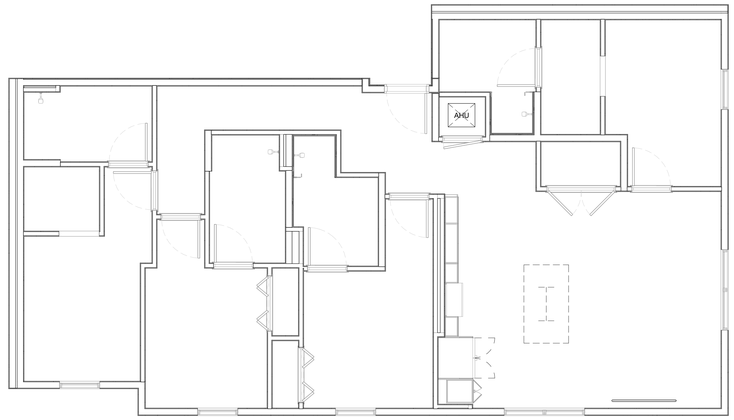

2 A5.405 REFLECTED CEILING PLAN- UNIT D+1
1/4" = 1'-0"

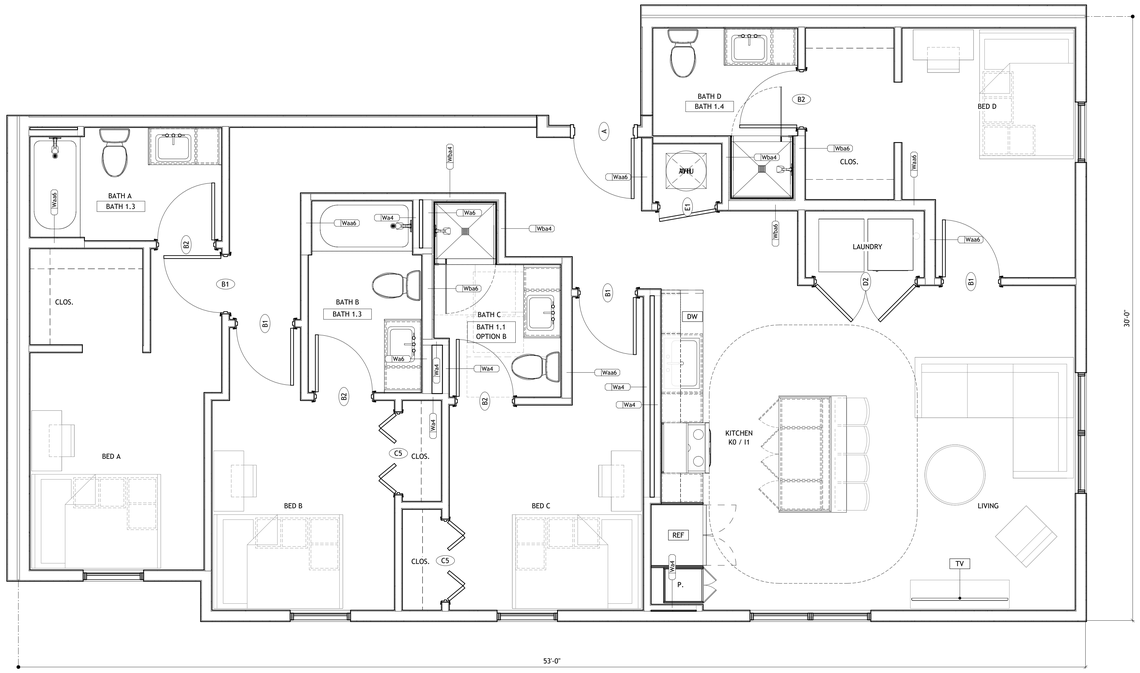


1 A5.405 FLOOR PLAN- UNIT D+1
3/8" = 1'-0"

GENERAL NOTES- UNIT PLANS

1. UNIT PLAN DIMENSIONS ARE TO FACE OF STUD UNLESS OTHERWISE NOTED.
2. INTERIOR ELEVATION DIMENSIONS ARE TO FINISH WALL.
3. DIMENSIONS INDICATED AS "CLR" (CLEAR) ARE CRITICAL DIMENSIONS FROM FACE OF FINISH TO FACE OF FINISH.
4. "FILL" DIMENSIONS ON INTERIOR ELEVATIONS ARE APPROXIMATE, FIELD VERIFY.
5. WALL HATCH INDICATES BLOCKING LOCATION; REQUIRED IN ALL UNITS WITHOUT EXCEPTION.
6. SEE SHEET A5.00 FOR ALL ADAPTABLE ACCESSIBLE UNIT DOORS/OPENINGS, KITCHEN, BATHROOM AND REMOVABLE COUNTERTOP INFORMATION
7. PROVIDE BLOCKING AT LOCATIONS TO RECEIVE WALL CABINETS.
8. SEE HANDICAP ACCESSIBILITY GENERAL NOTES.
9. DOORS TO BE 4" FROM ADJACENT WALL OR CENTERED UNLESS OTHERWISE NOTED.
10. PROVIDE MOISTURE RESISTANT GYPSUM BOARD AT ALL BATHROOM WALLS AND CEILINGS.
11. SEE INTERIOR ELEVATIONS FOR PLUMBING FIXTURE LOCATIONS.
12. PROVIDE FIRE EXTINGUISHERS IN ALL UNITS WITH RANGES. LOCATION PER LOCAL OFFICIAL.
13. REFER TO MECHANICAL DRAWINGS FOR DRYER VENT LENGTH CALCULATIONS.
14. AT WASHER PROVIDE PLASTIC OVERFLOW DRAIN PAN & DRAIN.

UNIT PLAN LEGEND

UNIT D+1

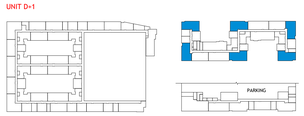

PROJECT # : 126011
DRAWN BY: CF, TF, AJ, SP
CHECKED BY: AJ, MM

NILES BOLTON ASSOCIATES

3060 Peachtree Rd. N.W.
Suite 600
Atlanta, GA 30305

T 404 365 7600

www.nilesbolton.com

No.	Description	Date
	DD SET	2026/09/30

This drawing, as an instrument of service, is and shall remain the property of the Architects and shall not be reproduced, published or used in any way without the permission of the Architect.

BURBANK DR - BATON ROUGE, LA

BATON ROUGE, LOUISIANA 70808
EAST BATON ROUGE PARISH


LV COLLECTIVE

SHEET TITLE: UNIT D+1


SHEET NUMBER: A5.405

NOT RELEASED FOR CONSTRUCTION

10/1/2026 9:55:29 AM

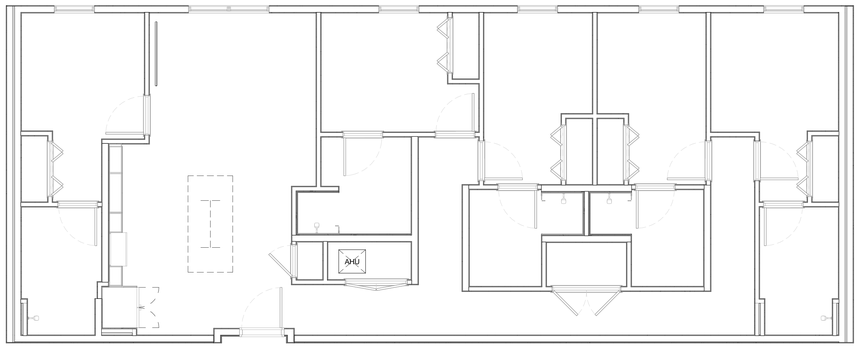

2 A5.501 REFLECTED CEILING PLAN- UNIT E1
1/4" = 1'-0"

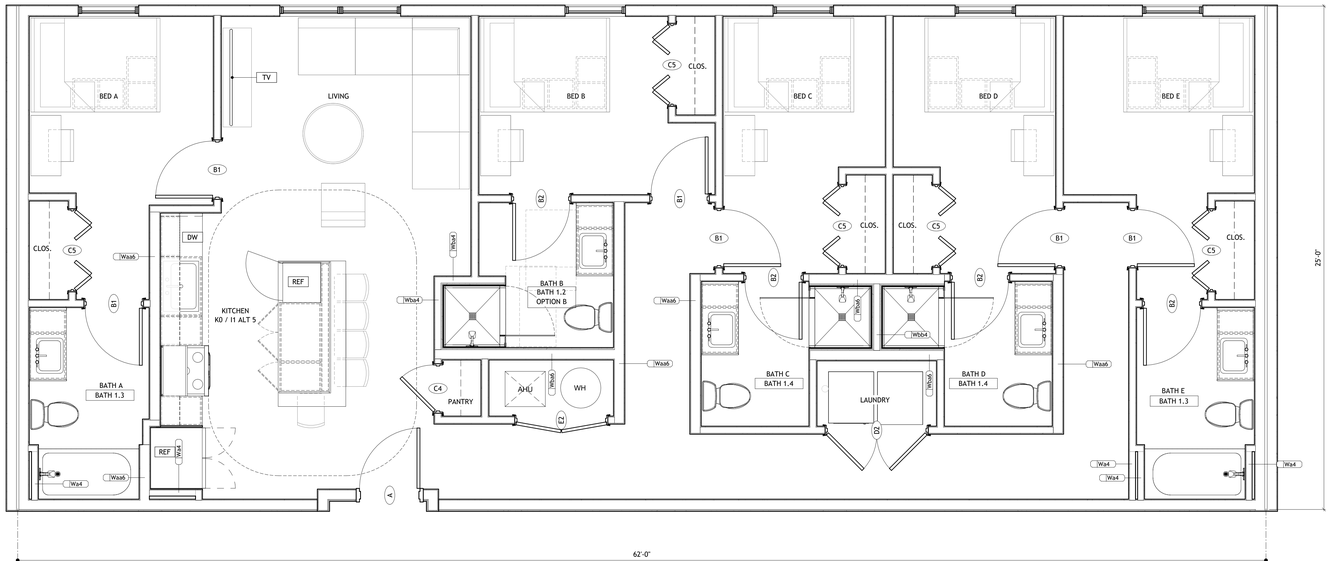


1 A5.501 FLOOR PLAN- UNIT E1
3/8" = 1'-0"

GENERAL NOTES- UNIT PLANS

1. UNIT PLAN DIMENSIONS ARE TO FACE OF STUD UNLESS OTHERWISE NOTED.
2. INTERIOR ELEVATION DIMENSIONS ARE TO FINISH WALL.
3. DIMENSIONS INDICATED AS "CLR" (CLEAR) ARE CRITICAL DIMENSIONS FROM FACE OF FINISH TO FACE OF FINISH.
4. "FILL" DIMENSIONS ON INTERIOR ELEVATIONS ARE APPROXIMATE, FIELD VERIFY.
5. WALL HATCH INDICATES BLOCKING LOCATION; REQUIRED IN ALL UNITS WITHOUT EXCEPTION.
6. SEE SHEET A5.00 FOR ALL ADAPTABLE ACCESSIBLE UNIT DOORS/OPENINGS, KITCHEN, BATHROOM AND REMOVABLE COUNTERTOP INFORMATION
7. PROVIDE BLOCKING AT LOCATIONS TO RECEIVE WALL CABINETS.
8. SEE HANDICAP ACCESSIBILITY GENERAL NOTES.
9. DOORS TO BE 4" FROM ADJACENT WALL OR CENTERED UNLESS OTHERWISE NOTED.
10. PROVIDE MOISTURE RESISTANT GYPSUM BOARD AT ALL BATHROOM WALLS AND CEILINGS.
11. SEE INTERIOR ELEVATIONS FOR PLUMBING FIXTURE LOCATIONS.
12. PROVIDE FIRE EXTINGUISHERS IN ALL UNITS WITH RANGES. LOCATION PER LOCAL OFFICIAL.
13. REFER TO MECHANICAL DRAWINGS FOR DRYER VENT LENGTH CALCULATIONS.
14. AT WASHER PROVIDE PLASTIC OVERFLOW DRAIN PAN & DRAIN.

UNIT PLAN LEGEND

UNIT E1

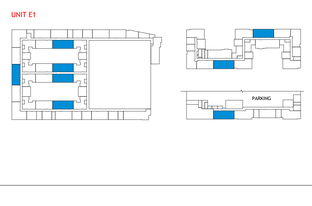

10/1/2026 9:55:32 AM

PROJECT # : 126011
DRAWN BY: CF, TF, AJ, SP
CHECKED BY: AJ, MM

NILES BOLTON ASSOCIATES

3060 Peachtree Rd. N.W.
Suite 600
Atlanta, GA 30305

T 404 365 7600

www.nilesbolton.com

No.	Description	Date
	DD SET	2026/09/30

This drawing, as an instrument of service, is and shall remain the property of the Architects and shall not be reproduced, published or used in any way without the permission of the Architect.

BURBANK DR - BATON ROUGE, LA


BATON ROUGE, LOUISIANA 70808
EAST BATON ROUGE PARISH

LV COLLECTIVE


SHEET TITLE: UNIT E1

SHEET NUMBER: A5.501

NOT RELEASED FOR CONSTRUCTION

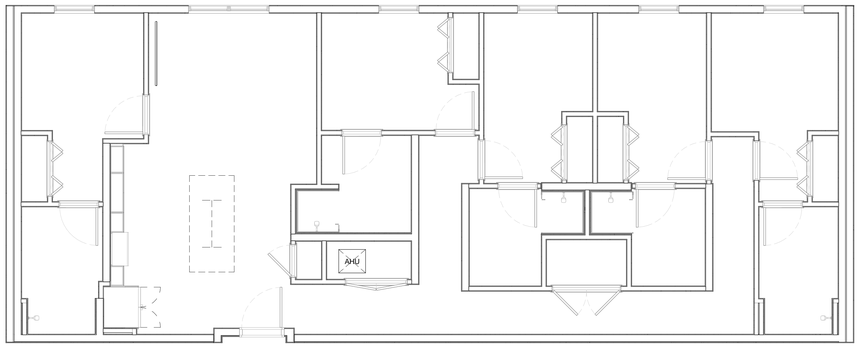

1 A5.502 REFLECTED CEILING PLAN- UNIT E1-M
1/4" = 1'-0"

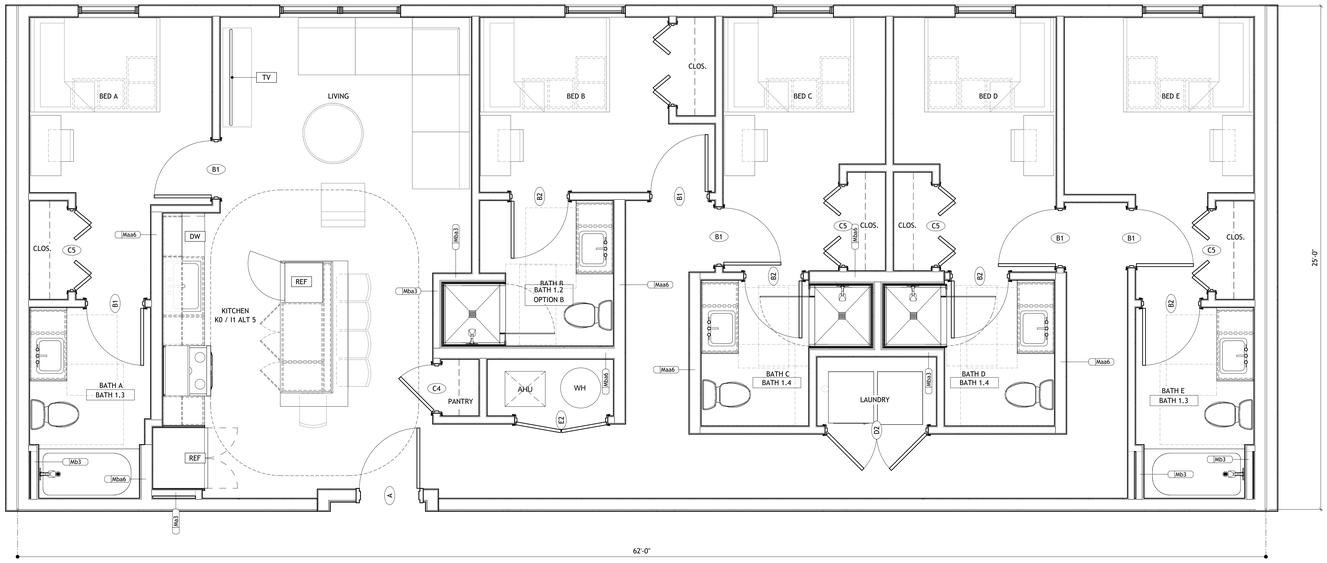


2 A5.502 FLOOR PLAN- UNIT E1-M
3/8" = 1'-0"

GENERAL NOTES- UNIT PLANS

1. UNIT PLAN DIMENSIONS ARE TO FACE OF STUD UNLESS OTHERWISE NOTED.
2. INTERIOR ELEVATION DIMENSIONS ARE TO FINISH WALL.
3. DIMENSIONS INDICATED AS "CLR" (CLEAR) ARE CRITICAL DIMENSIONS FROM FACE OF FINISH TO FACE OF FINISH.
4. "FILL" DIMENSIONS ON INTERIOR ELEVATIONS ARE APPROXIMATE, FIELD VERIFY.
5. WALL HATCH INDICATES BLOCKING LOCATION; REQUIRED IN ALL UNITS WITHOUT EXCEPTION.
6. SEE SHEET A5.00 FOR ALL ADAPTABLE ACCESSIBLE UNIT DOORS/OPENINGS, KITCHEN, BATHROOM AND REMOVABLE COUNTERTOP INFORMATION
7. PROVIDE BLOCKING AT LOCATIONS TO RECEIVE WALL CABINETS.
8. SEE HANDICAP ACCESSIBILITY GENERAL NOTES.
9. DOORS TO BE 4" FROM ADJACENT WALL OR CENTERED UNLESS OTHERWISE NOTED.
10. PROVIDE MOISTURE RESISTANT GYPSUM BOARD AT ALL BATHROOM WALLS AND CEILINGS.
11. SEE INTERIOR ELEVATIONS FOR PLUMBING FIXTURE LOCATIONS.
12. PROVIDE FIRE EXTINGUISHERS IN ALL UNITS WITH RANGES. LOCATION PER LOCAL OFFICIAL.
13. REFER TO MECHANICAL DRAWINGS FOR DRYER VENT LENGTH CALCULATIONS.
14. AT WASHER PROVIDE PLASTIC OVERFLOW DRAIN PAN & DRAIN.

UNIT PLAN LEGEND

UNIT E1-M

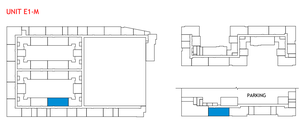

10/1/2026 9:55:35 AM

PROJECT # : 126011
DRAWN BY: CF, TF, AJ, SP
CHECKED BY: AJ, MM

NILES BOLTON ASSOCIATES

3060 Peachtree Rd. N.W.
Suite 600
Atlanta, GA 30305

T 404 365 7600

www.nilesbolton.com

No.	Description	Date
	DD SET	2026/09/30

This drawing, as an instrument of service, is and shall remain the property of the Architects and shall not be reproduced, published or used in any way without the permission of the Architect.

BURBANK DR - BATON ROUGE, LA


BATON ROUGE, LOUISIANA 70808
EAST BATON ROUGE PARISH

LV COLLECTIVE


SHEET TITLE: UNIT E1-M

SHEET NUMBER: A5.502

NOT RELEASED FOR CONSTRUCTION

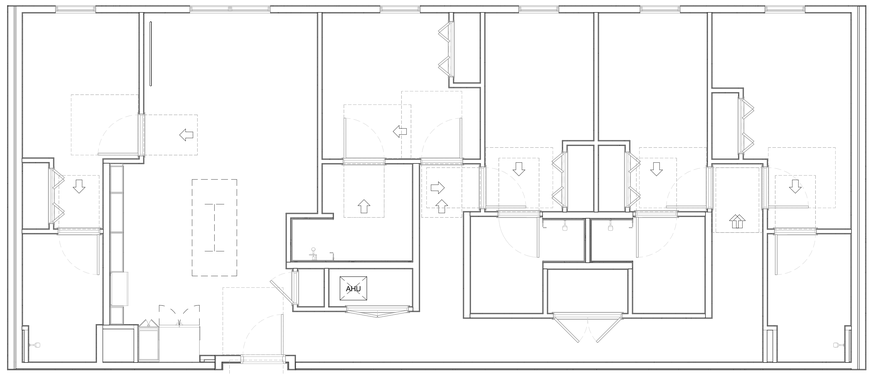

2 A5.503 REFLECTED CEILING PLAN- UNIT E2
1/4" = 1'-0"

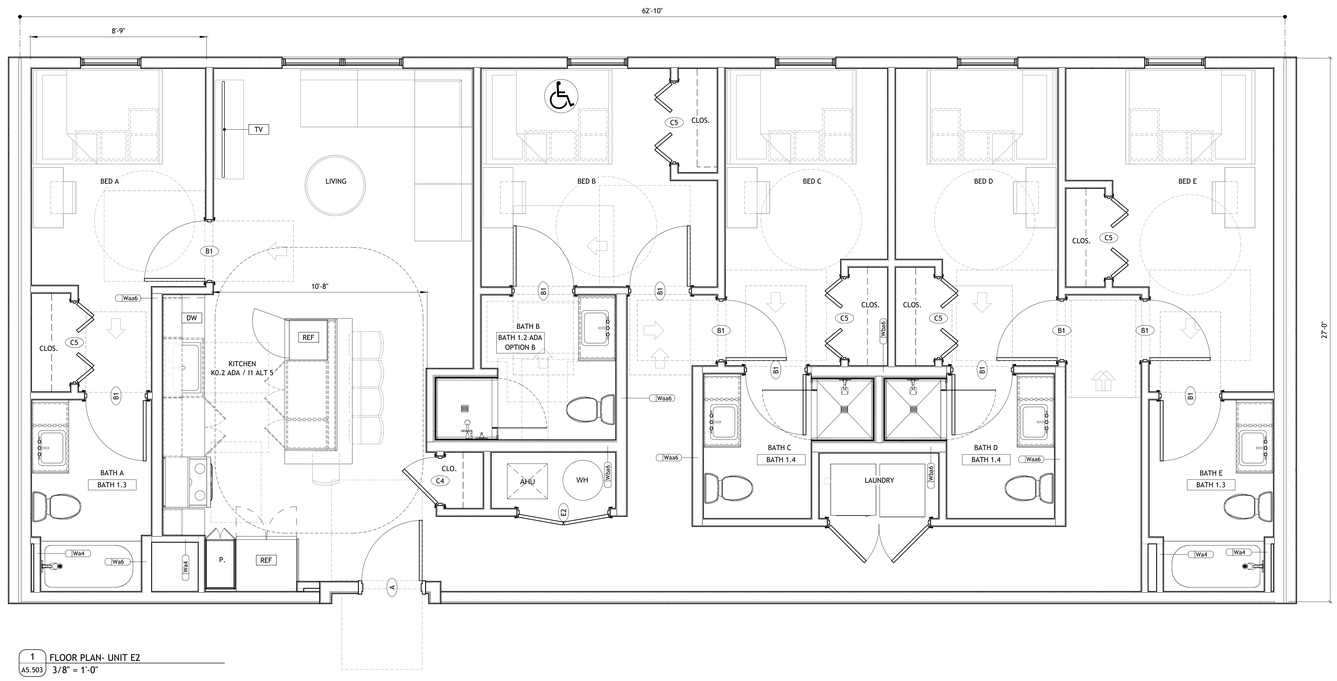


1 A5.503 FLOOR PLAN- UNIT E2
3/8" = 1'-0"

GENERAL NOTES- UNIT PLANS

1. UNIT PLAN DIMENSIONS ARE TO FACE OF STUD UNLESS OTHERWISE NOTED.
2. INTERIOR ELEVATION DIMENSIONS ARE TO FINISH WALL.
3. DIMENSIONS INDICATED AS "CLR" (CLEAR) ARE CRITICAL DIMENSIONS FROM FACE OF FINISH TO FACE OF FINISH.
4. "TILL" DIMENSIONS ON INTERIOR ELEVATIONS ARE APPROXIMATE, FIELD VERIFY.
5. WALL HATCH INDICATES BLOCKING LOCATION; REQUIRED IN ALL UNITS WITHOUT EXCEPTION.
6. SEE SHEET A5.00 FOR ALL ADAPTABLE ACCESSIBLE UNIT DOORS/OPENINGS, KITCHEN, BATHROOM AND REMOVABLE COUNTERTOP INFORMATION
7. PROVIDE BLOCKING AT LOCATIONS TO RECEIVE WALL CABINETS.
8. SEE HANDICAP ACCESSIBILITY GENERAL NOTES.
9. DOORS TO BE 4" FROM ADJACENT WALL OR CENTERED UNLESS OTHERWISE NOTED.
10. PROVIDE MOISTURE RESISTANT GYPSUM BOARD AT ALL BATHROOM WALLS AND CEILINGS.
11. SEE INTERIOR ELEVATIONS FOR PLUMBING FIXTURE LOCATIONS.
12. PROVIDE FIRE EXTINGUISHERS IN ALL UNITS WITH RANGES. LOCATION PER LOCAL OFFICIAL.
13. REFER TO MECHANICAL DRAWINGS FOR DRYER VENT LENGTH CALCULATIONS.
14. AT WASHER PROVIDE PLASTIC OVERFLOW DRAIN PAN & DRAIN.

UNIT PLAN LEGEND

UNIT E2/E2.1

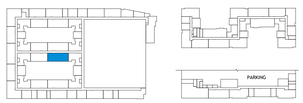

10/1/2026 9:55:38 AM

PROJECT # : 126011
DRAWN BY: CF, TF, AJ, SP
CHECKED BY: AJ, MM

NILES BOLTON ASSOCIATES

3060 Peachtree Rd. N.W.
Suite 600
Atlanta, GA 30305

T 404 365 7600

www.nilesbolton.com

No.	Description	Date
	DD SET	2026/09/30

This drawing, as an instrument of service, is and shall remain the property of the Architects and shall not be reproduced, published or used in any way without the permission of the Architect.

BURBANK DR - BATON ROUGE, LA


BATON ROUGE, LOUISIANA 70808
EAST BATON ROUGE PARISH

LV COLLECTIVE


SHEET TITLE:
UNIT E2 ADA

SHEET NUMBER:
A5.503

NOT RELEASED FOR CONSTRUCTION

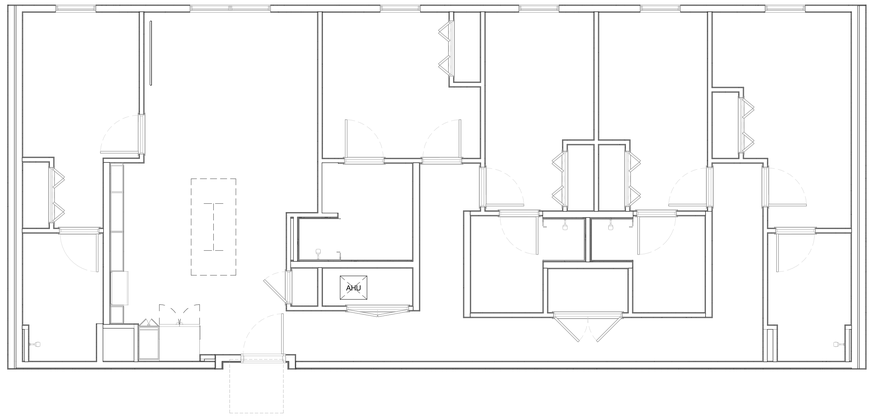

2 A5.504 REFLECTED CEILING PLAN- UNIT E2.1
1/4" = 1'-0"

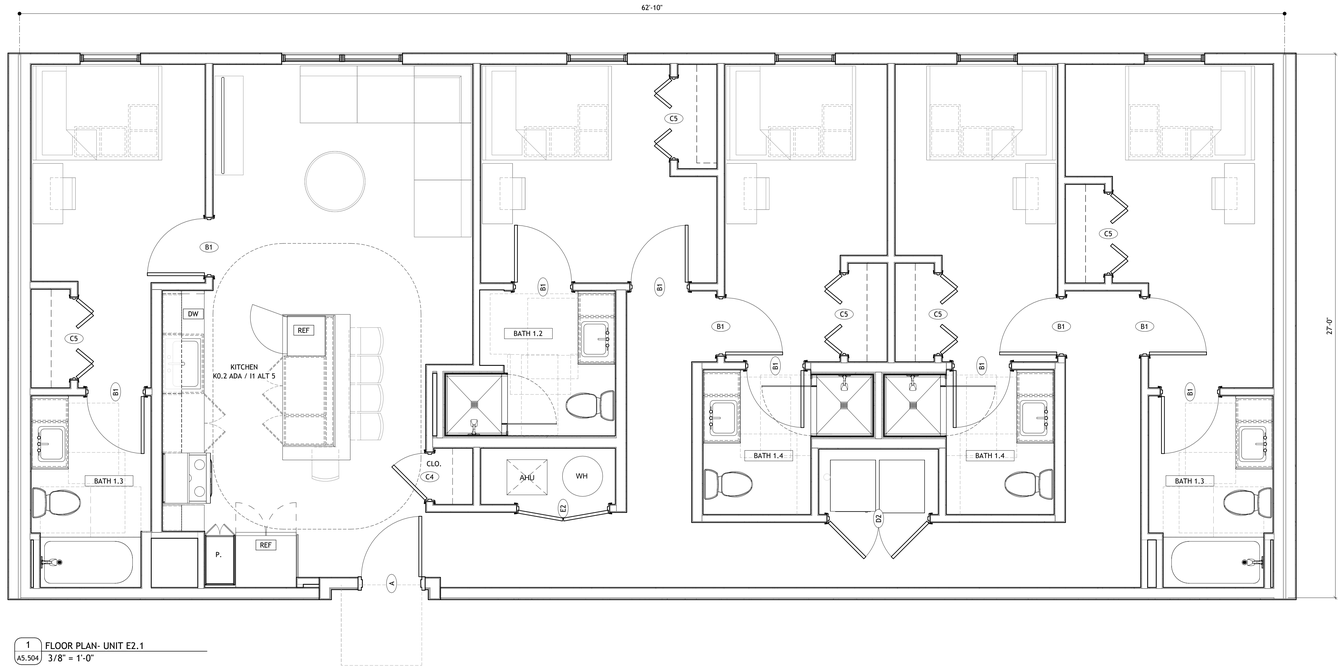


1 A5.504 FLOOR PLAN- UNIT E2.1
3/8" = 1'-0"

GENERAL NOTES- UNIT PLANS

1. UNIT PLAN DIMENSIONS ARE TO FACE OF STUD UNLESS OTHERWISE NOTED.
2. INTERIOR ELEVATION DIMENSIONS ARE TO FINISH WALL.
3. DIMENSIONS INDICATED AS "CLR" (CLEAR) ARE CRITICAL DIMENSIONS FROM FACE OF FINISH TO FACE OF FINISH.
4. "FILL" DIMENSIONS ON INTERIOR ELEVATIONS ARE APPROXIMATE, FIELD VERIFY.
5. WALL HATCH INDICATES BLOCKING LOCATION; REQUIRED IN ALL UNITS WITHOUT EXCEPTION.
6. SEE SHEET A5.00 FOR ALL ADAPTABLE ACCESSIBLE UNIT DOORS/OPENINGS, KITCHEN, BATHROOM AND REMOVABLE COUNTERTOP INFORMATION
7. PROVIDE BLOCKING AT LOCATIONS TO RECEIVE WALL CABINETS.
8. SEE HANDICAP ACCESSIBILITY GENERAL NOTES.
9. DOORS TO BE 4" FROM ADJACENT WALL OR CENTERED UNLESS OTHERWISE NOTED.
10. PROVIDE MOISTURE RESISTANT GYPSUM BOARD AT ALL BATHROOM WALLS AND CEILINGS.
11. SEE INTERIOR ELEVATIONS FOR PLUMBING FIXTURE LOCATIONS.
12. PROVIDE FIRE EXTINGUISHERS IN ALL UNITS WITH RANGES. LOCATION PER LOCAL OFFICIAL.
13. REFER TO MECHANICAL DRAWINGS FOR DRYER VENT LENGTH CALCULATIONS.
14. AT WASHER PROVIDE PLASTIC OVERFLOW DRAIN PAN & DRAIN.

UNIT PLAN LEGEND

UNIT E2/E2.1

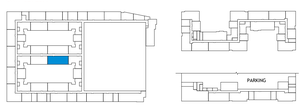

10/1/2026 9:55:41 AM

PROJECT # : 126011
DRAWN BY: CF, TF, AJ, SP
CHECKED BY: AJ, MM

NILES BOLTON ASSOCIATES

3060 Peachtree Rd. N.W.
Suite 600
Atlanta, GA 30305

T 404 365 7600

www.nilesbolton.com

No.	Description	Date
	DD SET	2026/09/30

This drawing, as an instrument of service, is and shall remain the property of the Architects and shall not be reproduced, published or used in any way without the permission of the Architect.

BURBANK DR - BATON ROUGE, LA


BATON ROUGE, LOUISIANA 70808
EAST BATON ROUGE PARISH

LV COLLECTIVE


SHEET TITLE:
UNIT E2.1

SHEET NUMBER:
A5.504

NOT RELEASED FOR CONSTRUCTION

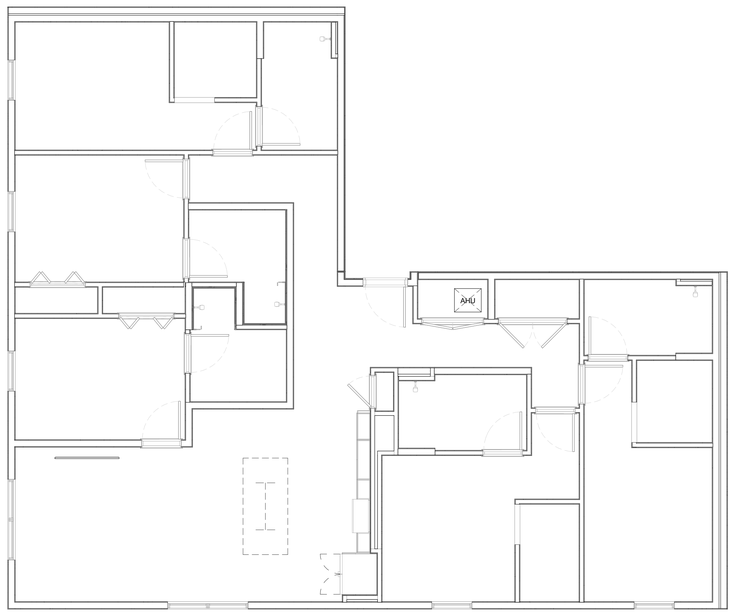

2 REFLECTED CEILING PLAN- UNIT E+1
A5.505 1/4" = 1'-0"

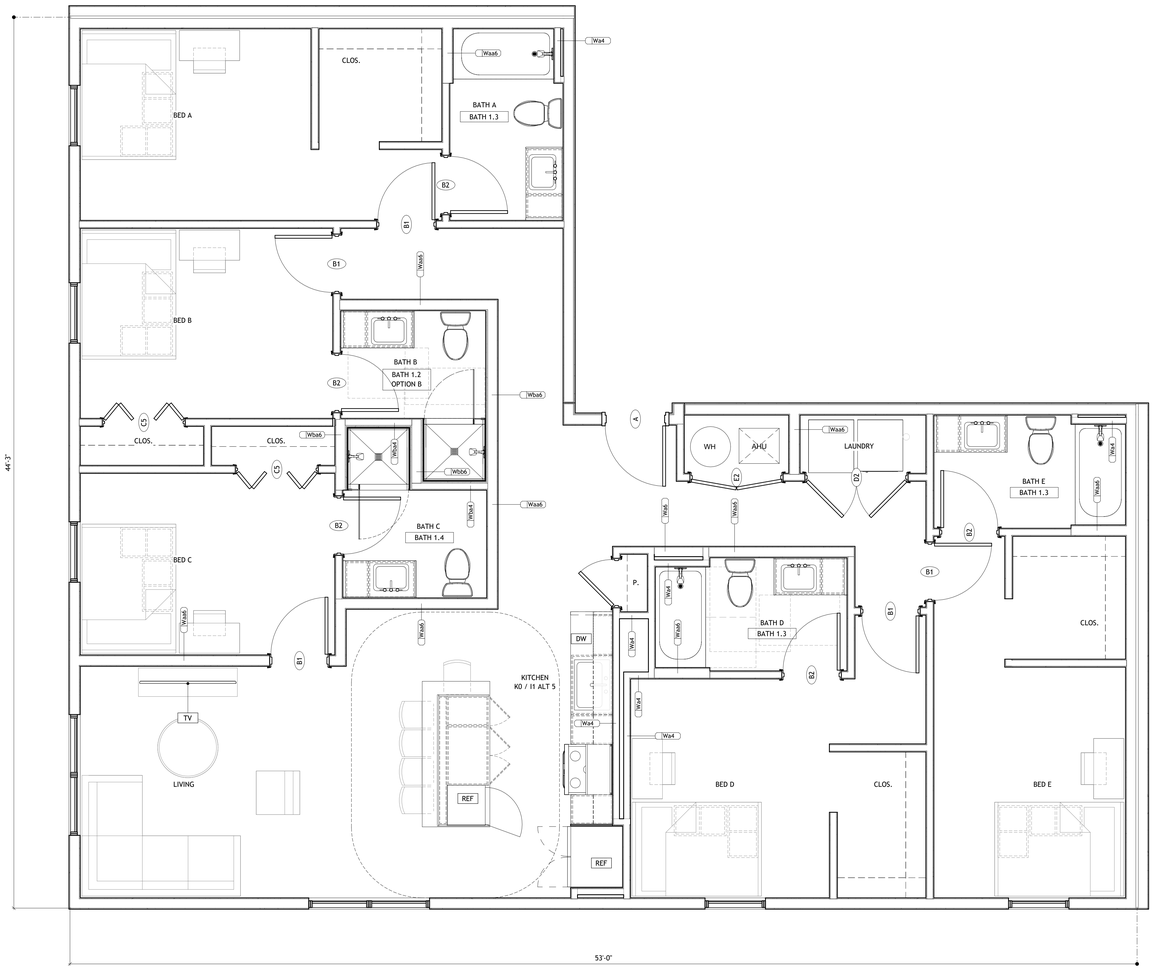


1 FLOOR PLAN- UNIT E+1
A5.505 3/8" = 1'-0"

GENERAL NOTES- UNIT PLANS

1. UNIT PLAN DIMENSIONS ARE TO FACE OF STUD UNLESS OTHERWISE NOTED.
2. INTERIOR ELEVATION DIMENSIONS ARE TO FINISH WALL.
3. DIMENSIONS INDICATED AS "CLR" (CLEAR) ARE CRITICAL DIMENSIONS FROM FACE OF FINISH TO FACE OF FINISH.
4. "FILL" DIMENSIONS ON INTERIOR ELEVATIONS ARE APPROXIMATE, FIELD VERIFY.
5. WALL HATCH INDICATES BLOCKING LOCATION; REQUIRED IN ALL UNITS WITHOUT EXCEPTION.
6. SEE SHEET A5.00 FOR ALL ADAPTABLE ACCESSIBLE UNIT DOORS/OPENINGS, KITCHEN, BATHROOM AND REMOVABLE COUNTERTOP INFORMATION
7. PROVIDE BLOCKING AT LOCATIONS TO RECEIVE WALL CABINETS.
8. SEE HANDICAP ACCESSIBILITY GENERAL NOTES.
9. DOORS TO BE 4" FROM ADJACENT WALL OR CENTERED UNLESS OTHERWISE NOTED.
10. PROVIDE MOISTURE RESISTANT GYPSUM BOARD AT ALL BATHROOM WALLS AND CEILINGS.
11. SEE INTERIOR ELEVATIONS FOR PLUMBING FIXTURE LOCATIONS.
12. PROVIDE FIRE EXTINGUISHERS IN ALL UNITS WITH RANGES. LOCATION PER LOCAL OFFICIAL.
13. REFER TO MECHANICAL DRAWINGS FOR DRYER VENT LENGTH CALCULATIONS.
14. AT WASHER PROVIDE PLASTIC OVERFLOW DRAIN PAN & DRAIN.

UNIT PLAN LEGEND

UNIT E+1

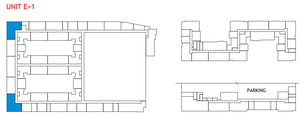

10/1/2026 9:55:44 AM

PROJECT # : 126011
DRAWN BY: CF, TF, AJ, SP
CHECKED BY: AJ, MM

NILES BOLTON ASSOCIATES

3060 Peachtree Rd. N.W.
Suite 600
Atlanta, GA 30305

T 404 365 7600

www.nilesbolton.com

No.	Description	Date
	DD SET	2026/09/30

This drawing, as an instrument of service, is and shall remain the property of the Architects and shall not be reproduced, published or used in any way without the permission of the Architect.

BURBANK DR - BATON ROUGE, LA


BATON ROUGE, LOUISIANA 70808
EAST BATON ROUGE PARISH

LV COLLECTIVE


SHEET TITLE: UNIT E+1

SHEET NUMBER: A5.505

NOT RELEASED FOR CONSTRUCTION

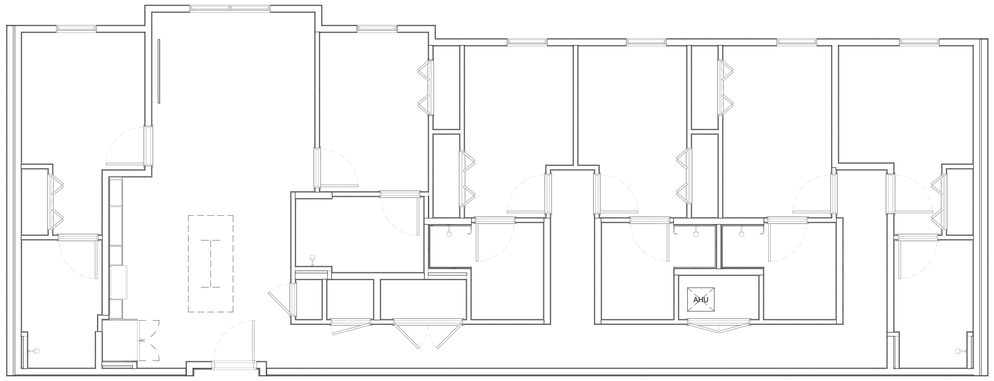

2 A5.601 REFLECTED CEILING PLAN- UNIT F1
1/4" = 1'-0"

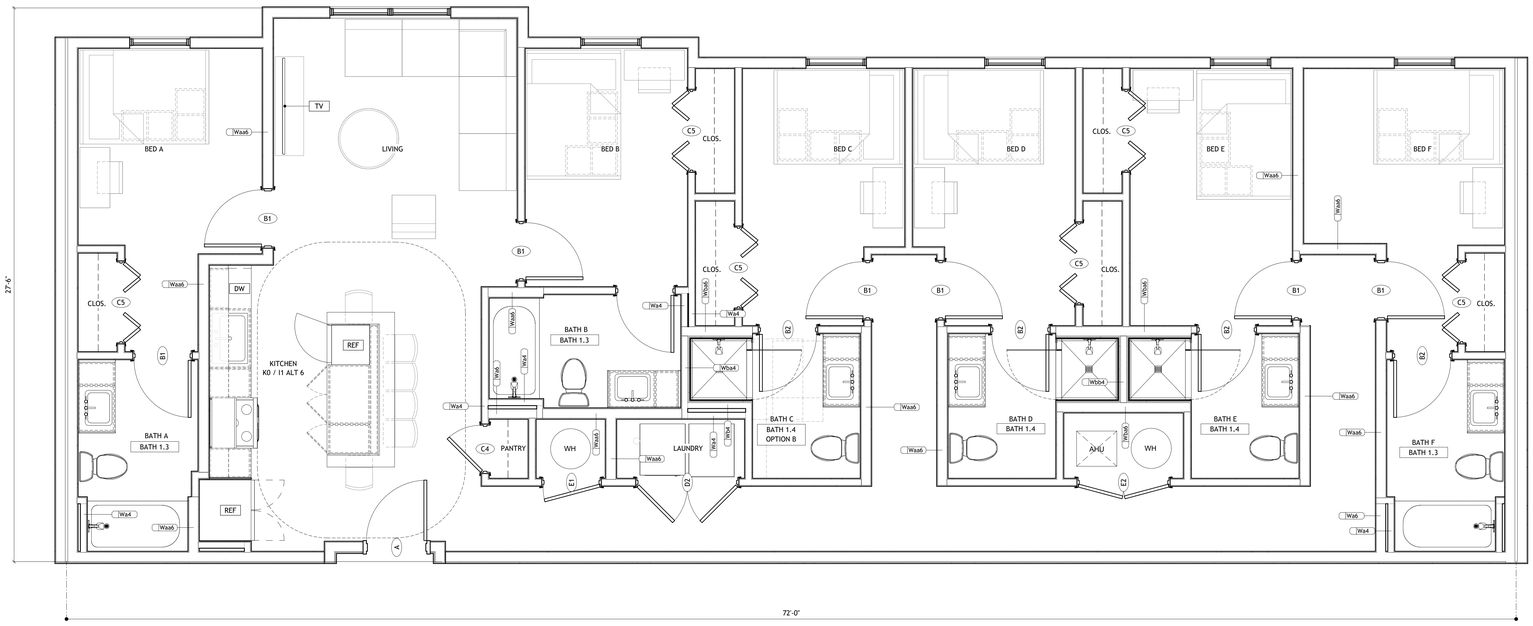


1 A5.601 FLOOR PLAN- UNIT F1
3/8" = 1'-0"

GENERAL NOTES- UNIT PLANS

1. UNIT PLAN DIMENSIONS ARE TO FACE OF STUD UNLESS OTHERWISE NOTED.
2. INTERIOR ELEVATION DIMENSIONS ARE TO FINISH WALL.
3. DIMENSIONS INDICATED AS "CLR" (CLEAR) ARE CRITICAL DIMENSIONS FROM FACE OF FINISH TO FACE OF FINISH.
4. "FILL" DIMENSIONS ON INTERIOR ELEVATIONS ARE APPROXIMATE, FIELD VERIFY.
5. WALL HATCH INDICATES BLOCKING LOCATION; REQUIRED IN ALL UNITS WITHOUT EXCEPTION.
6. SEE SHEET A5.00 FOR ALL ADAPTABLE ACCESSIBLE UNIT DOORS/OPENINGS, KITCHEN, BATHROOM AND REMOVABLE COUNTERTOP INFORMATION
7. PROVIDE BLOCKING AT LOCATIONS TO RECEIVE WALL CABINETS.
8. SEE HANDICAP ACCESSIBILITY GENERAL NOTES.
9. DOORS TO BE 4" FROM ADJACENT WALL OR CENTERED UNLESS OTHERWISE NOTED.
10. PROVIDE MOISTURE RESISTANT GYPSUM BOARD AT ALL BATHROOM WALLS AND CEILINGS.
11. SEE INTERIOR ELEVATIONS FOR PLUMBING FIXTURE LOCATIONS.
12. PROVIDE FIRE EXTINGUISHERS IN ALL UNITS WITH RANGES. LOCATION PER LOCAL OFFICIAL.
13. REFER TO MECHANICAL DRAWINGS FOR DRYER VENT LENGTH CALCULATIONS.
14. AT WASHER PROVIDE PLASTIC OVERFLOW DRAIN PAN & DRAIN.

UNIT PLAN LEGEND

UNIT F1

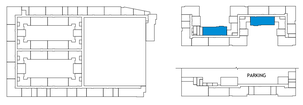

10/1/2026 9:55:47 AM

PROJECT # : 126011
DRAWN BY: CF, TF, AJ, SP
CHECKED BY: AJ, MM

NILES BOLTON ASSOCIATES

3060 Peachtree Rd. N.W.
Suite 600
Atlanta, GA 30305

T 404 365 7600

www.nilesbolton.com

No.	Description	Date
	DD SET	2026/09/30

This drawing, as an instrument of service, is and shall remain the property of the Architects and shall not be reproduced, published or used in any way without the permission of the Architect.

BURBANK DR - BATON ROUGE, LA


BATON ROUGE, LOUISIANA 70808
EAST BATON ROUGE PARISH

LV COLLECTIVE


SHEET TITLE: UNIT F1

SHEET NUMBER: A5.601

NOT RELEASED FOR CONSTRUCTION

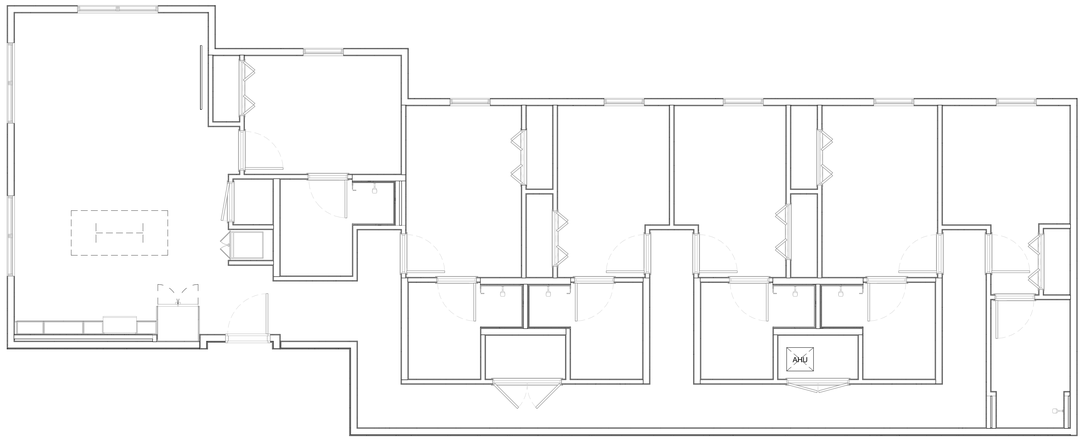

2 A5.602 REFLECTED CEILING PLAN- UNIT F2
1/4" = 1'-0"

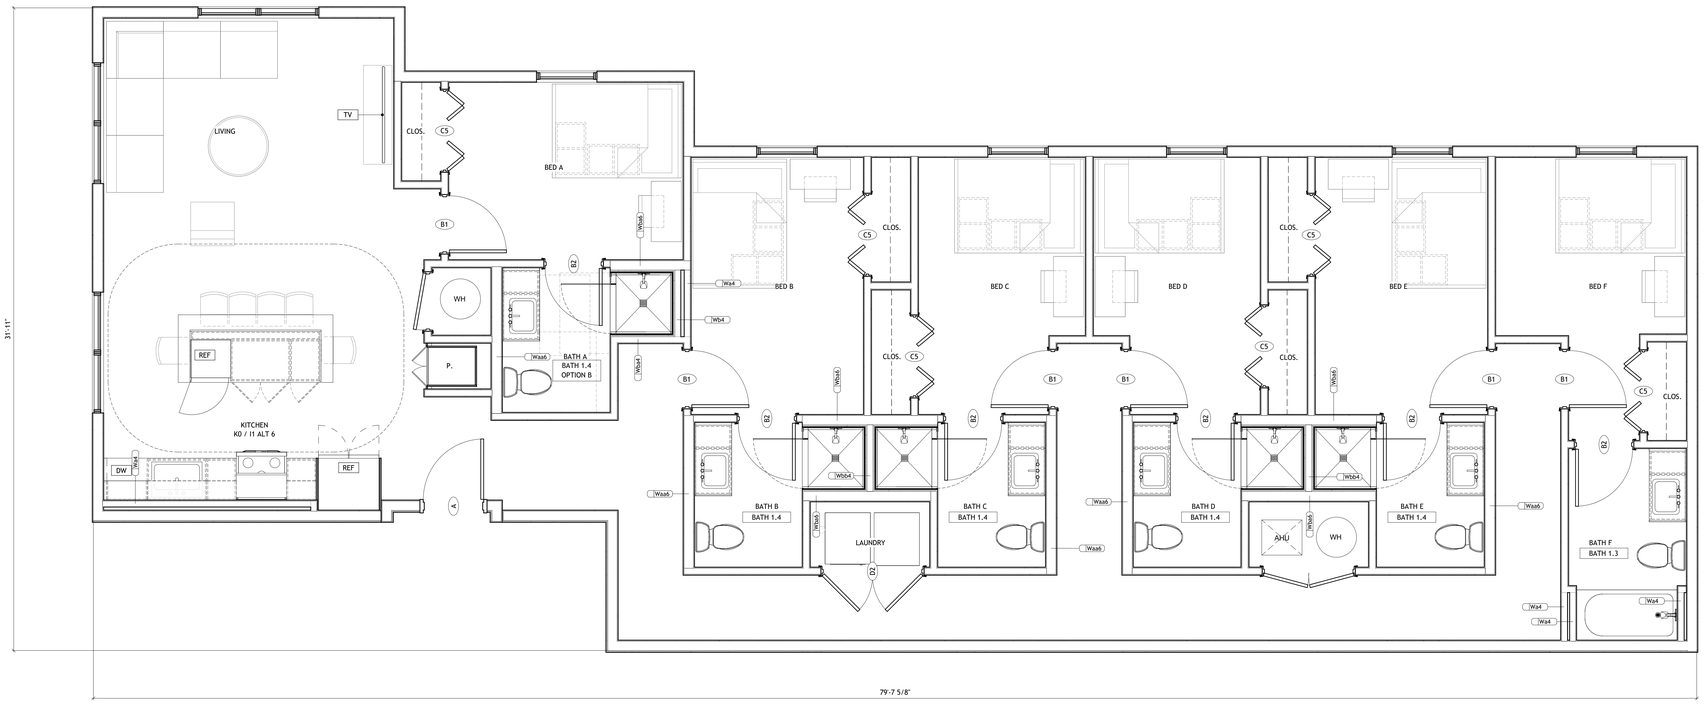


1 A5.602 FLOOR PLAN- UNIT F2
3/8" = 1'-0"

GENERAL NOTES- UNIT PLANS

1. UNIT PLAN DIMENSIONS ARE TO FACE OF STUD UNLESS OTHERWISE NOTED.
2. INTERIOR ELEVATION DIMENSIONS ARE TO FINISH WALL.
3. DIMENSIONS INDICATED AS "CLR" (CLEAR) ARE CRITICAL DIMENSIONS FROM FACE OF FINISH TO FACE OF FINISH.
4. "FILL" DIMENSIONS ON INTERIOR ELEVATIONS ARE APPROXIMATE, FIELD VERIFY.
5. WALL HATCH INDICATES BLOCKING LOCATION; REQUIRED IN ALL UNITS WITHOUT EXCEPTION.
6. SEE SHEET A5.00 FOR ALL ADAPTABLE ACCESSIBLE UNIT DOORS/OPENINGS, KITCHEN, BATHROOM AND REMOVABLE COUNTERTOP INFORMATION
7. PROVIDE BLOCKING AT LOCATIONS TO RECEIVE WALL CABINETS.
8. SEE HANDICAP ACCESSIBILITY GENERAL NOTES.
9. DOORS TO BE 4" FROM ADJACENT WALL OR CENTERED UNLESS OTHERWISE NOTED.
10. PROVIDE MOISTURE RESISTANT GYPSUM BOARD AT ALL BATHROOM WALLS AND CEILINGS.
11. SEE INTERIOR ELEVATIONS FOR PLUMBING FIXTURE LOCATIONS.
12. PROVIDE FIRE EXTINGUISHERS IN ALL UNITS WITH RANGES. LOCATION PER LOCAL OFFICIAL.
13. REFER TO MECHANICAL DRAWINGS FOR DRYER VENT LENGTH CALCULATIONS.
14. AT WASHER PROVIDE PLASTIC OVERFLOW DRAIN PAN & DRAIN.

UNIT PLAN LEGEND

UNIT F2

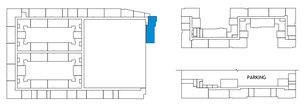

10/1/2026 9:55:50 AM

PROJECT # : 126011
DRAWN BY: CF, TF, AJ, SP
CHECKED BY: AJ, MM

NILES BOLTON ASSOCIATES

3060 Peachtree Rd. N.W.
Suite 600
Atlanta, GA 30305

T 404 365 7600

www.nilesbolton.com

No.	Description	Date
	DD SET	2026/09/30

This drawing, as an instrument of service, is and shall remain the property of the Architects and shall not be reproduced, published or used in any way without the permission of the Architect.

BURBANK DR - BATON ROUGE, LA


BATON ROUGE, LOUISIANA 70808
EAST BATON ROUGE PARISH

LV COLLECTIVE


SHEET TITLE: UNIT F2

SHEET NUMBER: A5.602

NOT RELEASED FOR CONSTRUCTION

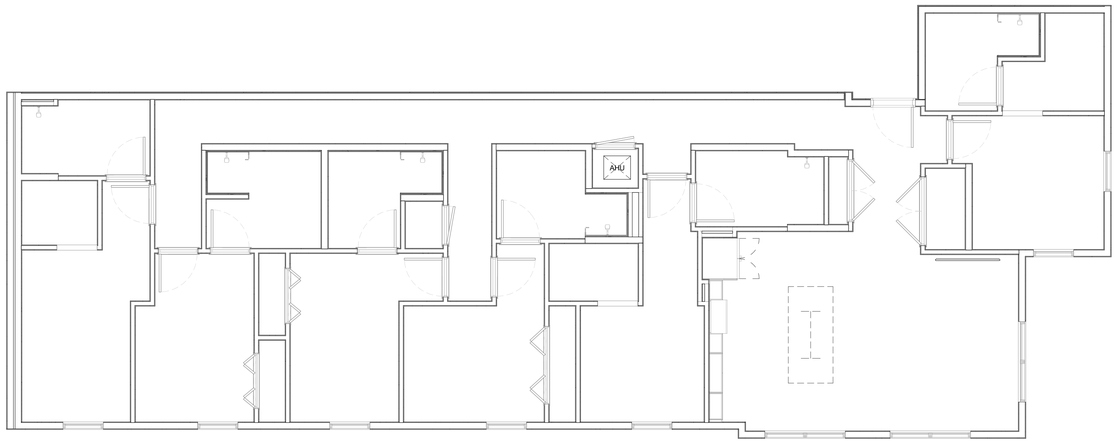

2 A5.605 REFLECTED CEILING PLAN- UNIT F+1
1/4" = 1'-0"

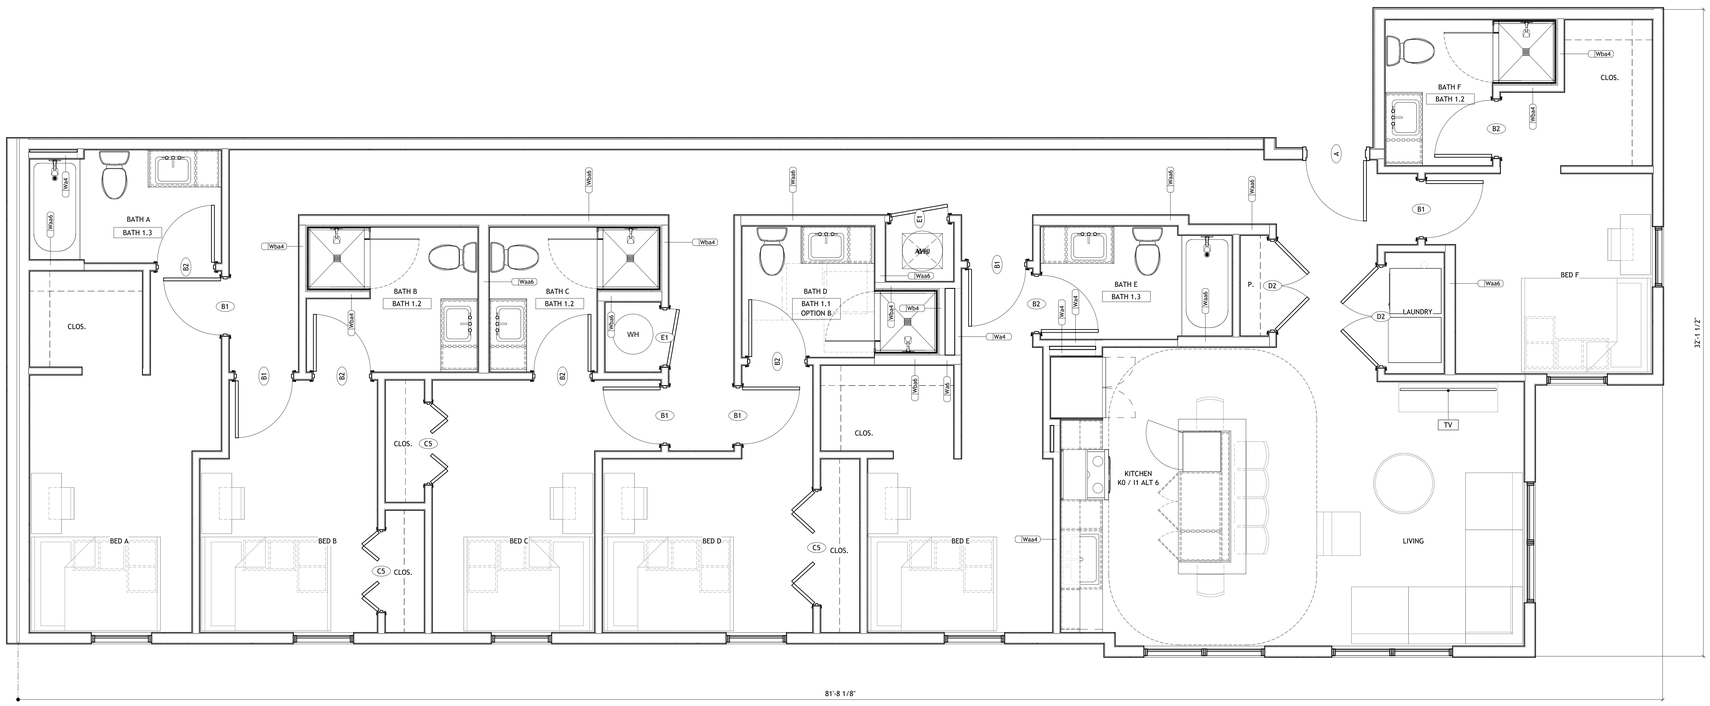


1 A5.605 FLOOR PLAN- UNIT F+1
3/8" = 1'-0"

GENERAL NOTES- UNIT PLANS

1. UNIT PLAN DIMENSIONS ARE TO FACE OF STUD UNLESS OTHERWISE NOTED.
2. INTERIOR ELEVATION DIMENSIONS ARE TO FINISH WALL.
3. DIMENSIONS INDICATED AS "CLR" (CLEAR) ARE CRITICAL DIMENSIONS FROM FACE OF FINISH TO FACE OF FINISH.
4. "FILL" DIMENSIONS ON INTERIOR ELEVATIONS ARE APPROXIMATE, FIELD VERIFY.
5. WALL HATCH INDICATES BLOCKING LOCATION; REQUIRED IN ALL UNITS WITHOUT EXCEPTION.
6. SEE SHEET A5.00 FOR ALL ADAPTABLE ACCESSIBLE UNIT DOORS/OPENINGS, KITCHEN, BATHROOM AND REMOVABLE COUNTERTOP INFORMATION
7. PROVIDE BLOCKING AT LOCATIONS TO RECEIVE WALL CABINETS.
8. SEE HANDICAP ACCESSIBILITY GENERAL NOTES.
9. DOORS TO BE 4" FROM ADJACENT WALL OR CENTERED UNLESS OTHERWISE NOTED.
10. PROVIDE MOISTURE RESISTANT GYPSUM BOARD AT ALL BATHROOM WALLS AND CEILINGS.
11. SEE INTERIOR ELEVATIONS FOR PLUMBING FIXTURE LOCATIONS.
12. PROVIDE FIRE EXTINGUISHERS IN ALL UNITS WITH RANGES. LOCATION PER LOCAL OFFICIAL.
13. REFER TO MECHANICAL DRAWINGS FOR DRYER VENT LENGTH CALCULATIONS.
14. AT WASHER PROVIDE PLASTIC OVERFLOW DRAIN PAN & DRAIN.

UNIT PLAN LEGEND

UNIT F+1

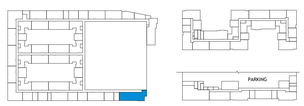

10/1/2026 9:55:53 AM

PROJECT # : 126011
DRAWN BY: CF, TF, AJ, SP
CHECKED BY: AJ, MM

NILES BOLTON ASSOCIATES

3060 Peachtree Rd. N.W.
Suite 600
Atlanta, GA 30305

T 404 365 7600

www.nilesbolton.com

No.	Description	Date
	DD SET	2026/09/30

This drawing, as an instrument of service, is and shall remain the property of the Architects and shall not be reproduced, published or used in any way without the permission of the Architect.

BURBANK DR - BATON ROUGE, LA


BATON ROUGE, LOUISIANA 70808
EAST BATON ROUGE PARISH

LV COLLECTIVE


SHEET TITLE: UNIT F+1

SHEET NUMBER: A5.605


NOT RELEASED FOR CONSTRUCTION

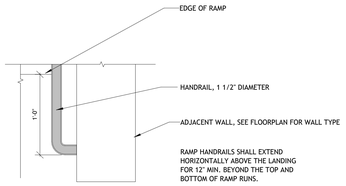


18 A6.10 TYPICAL HANDRAIL AT RAMPS
1 1/2" = 1'-0"

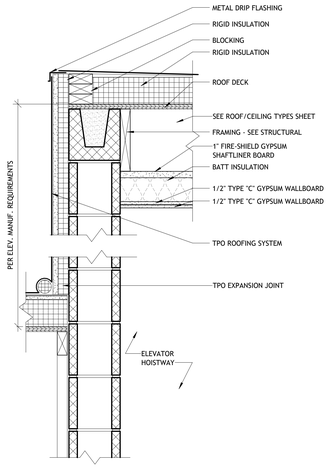

17 A6.10 ELEVATOR- CMU- TPO-ROOF-AT-ELEVATOR
1 1/2" = 1'-0"

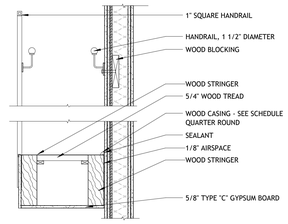


14 A6.10 STAIRS- WOOD TREAD ASSEMBLY
1" = 1'-0"

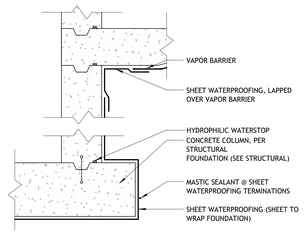


13 A6.10 ELEVATOR- CONCRETE- ELEVATOR-PIT-FOUNDATION
1 1/2" = 1'-0"




10 A6.10 DETAIL AT STAIR ROOF
1 1/2" = 1'-0"

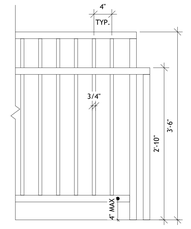


6 A6.10 STAIRS- RAILING-HEIGHT-AT-UPPER-LANDING
1" = 1'-0"

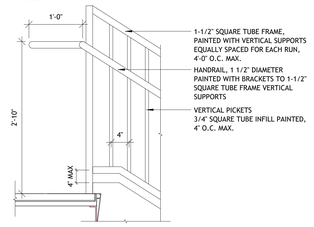


5 A6.10 GUARDRAIL/HANDRAIL EXTENSION AT LANDING
1" = 1'-0"

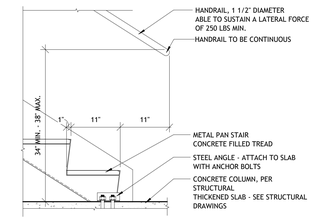


4 A6.10 WALL-MOUNTED HANDRAIL EXTENSION AT BASE OF STAIR
1" = 1'-0"

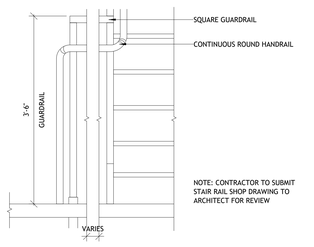

3 A6.10 GUARDRAIL DETAIL AT LANDING
1" = 1'-0"

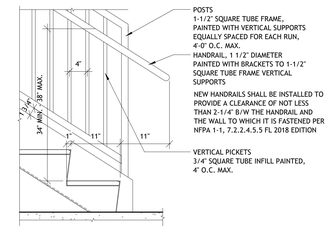


2 A6.10 GUARDRAIL/HANDRAIL DETAIL AT BASE OF STAIR
1" = 1'-0"

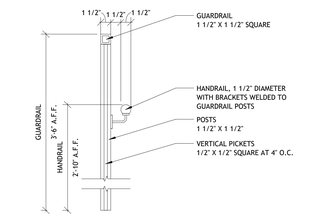


1 A6.10 GUARDRAIL DETAIL
1 1/2" = 1'-0"


16 A6.10 ELEVATOR- CMU- ELEVATOR-DOOR- SILL-HEAD
1 1/2" = 1'-0"

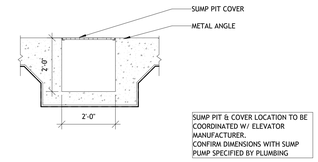


15 A6.10 ELEVATOR- CONCRETE- ELEVATOR-SUMP-PIT
1/2" = 1'-0"

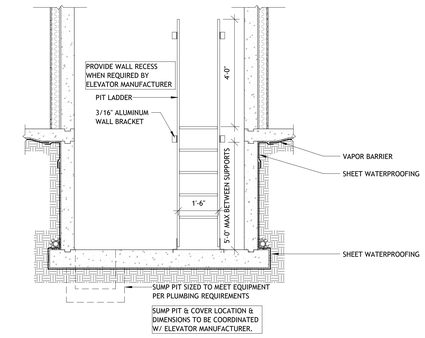

11 A6.10 ELEVATOR- CONCRETE- ELEVATOR-PIT
1/2" = 1'-0"

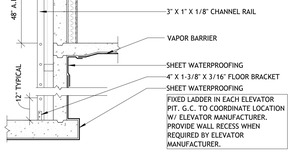


12 A6.10 ELEVATOR- CONCRETE- ELEVATOR-PIT-LADDER-CONNECTION
1/2" = 1'-0"

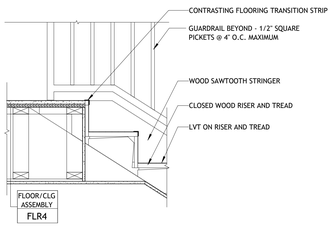

9 A6.10 STAIRS- DETAIL AT INTERIOR STAIR WALL
1 1/2" = 1'-0"

8 A6.10 STAIRS- SECTION AT MAIN LEVEL LANDING
1" = 1'-0"

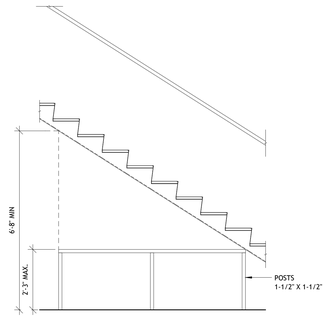

7 A6.10 STAIRS- CANE-DETECTION-RAIL
1/2" = 1'-0"

PROJECT # : 126011
DRAWN BY: CF, TF, AJ
CHECKED BY: AJ, MM

NILES BOLTON ASSOCIATES

3060 Peachtree Rd. N.W.
Suite 600
Atlanta, GA 30305

T 404 365 7600

www.nilesbolton.com

No.	Description	Date

This drawing, as an instrument of service, is and shall remain the property of the Architects and shall not be reproduced, published or used in any way without the permission of the Architect.

BURBANK DR - BATON ROUGE, LA

BATON ROUGE, LOUISIANA 70808
EAST BATON ROUGE PARISH


LV COLLECTIVE

SHEET TITLE:
STAIR & ELEVATOR DETAILS


SHEET NUMBER:
A6.10

NOT RELEASED FOR CONSTRUCTION


10/17/2024 9:55:55 AM

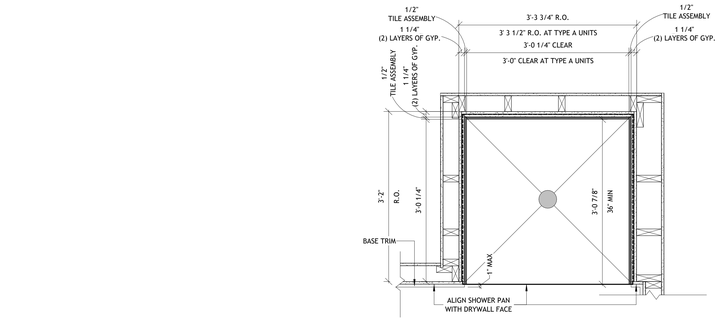


10 A7.00 TYPICAL SHOWER DETAIL
1" = 1'-0"

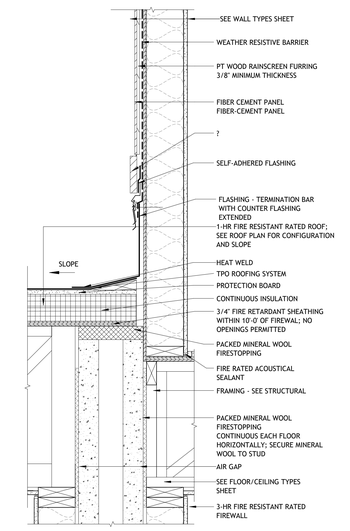


5 A7.00 FIREWALL DETAIL - AT ROOF
1 1/2" = 1'-0"

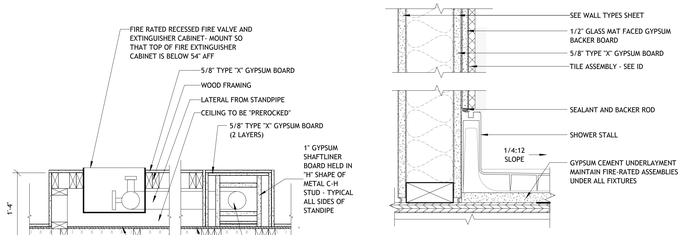


9 A7.00 BATHROOMS- PREFABRICATED-SHOWER-STALL-AT-WALL
3" = 1'-0"

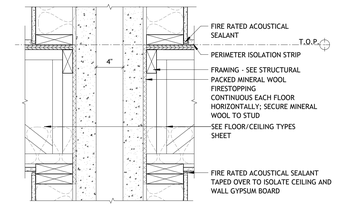


4 A7.00 FIREWALL DETAIL- AT FLOOR
1 1/2" = 1'-0"

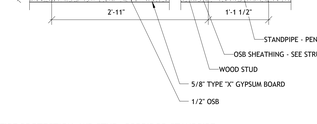


13 A7.00 FIRE PROTECTION- WD STUD- CORRIDOR-STANDPIPE
1" = 1'-0"

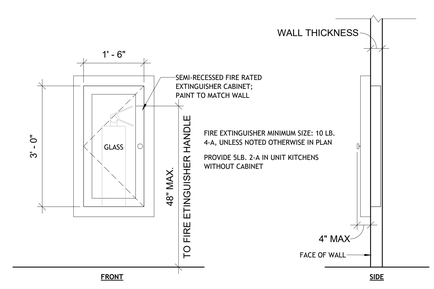


8 A7.00 FIRE EXTINGUISHER CABINET
3/4" = 1'-0"

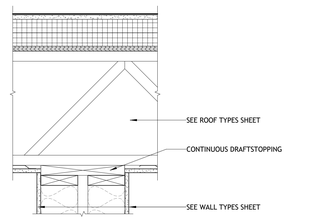


3 A7.00 DEMISING WALL DETAIL- AT ROOF
1 1/2" = 1'-0"

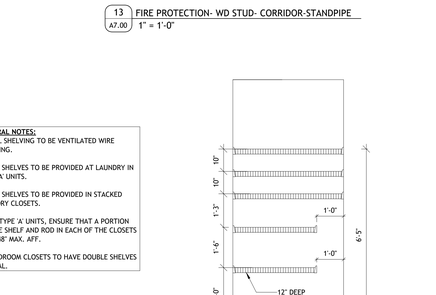


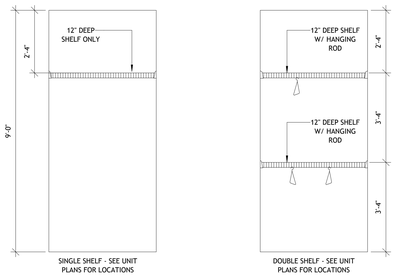


12 A7.00 SHELVING DETAIL
1/2" = 1'-0"

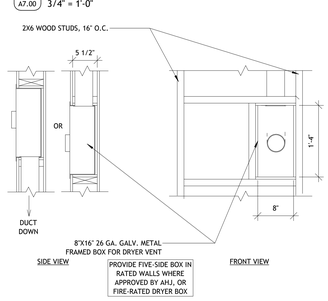


7 A7.00 DRYER TRANSITION BOX @ LAUNDRY
1" = 1'-0"

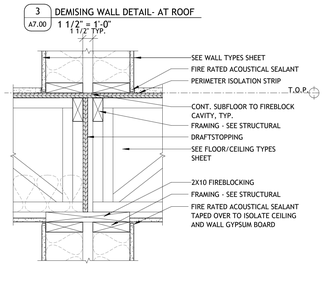


2 A7.00 DEMISING WALL DETAIL- AT FLOOR
1 1/2" = 1'-0"

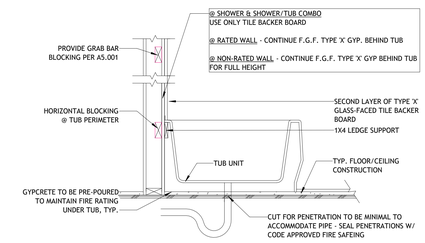

11 A7.00 TYPICAL SECTION AT TUB
1" = 1'-0"

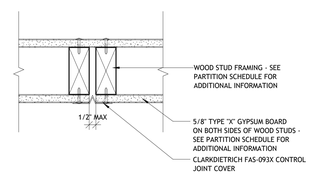

6 A7.00 CONTROL JOINT AT RATED WALL- PLAN DETAIL
3" = 1'-0"

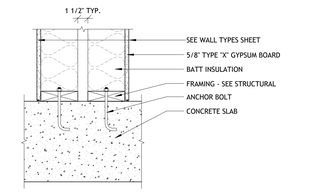

1 A7.00 DEMISING WALL DETAIL- AT GRADE
1 1/2" = 1'-0"

PROJECT # : 126011
DRAWN BY: Author
CHECKED BY: Checker

NILES BOLTON ASSOCIATES

3060 Peachtree Rd. N.W.
Suite 600
Atlanta, GA 30305

T 404 365 7600

www.nilesbolton.com

No.	Description	Date
	DD SET	2026/09/30

This drawing, as an instrument of service, is and shall remain the property of the Architects and shall not be reproduced, published or used in any way without the permission of the Architect.

BURBANK DR - BATON ROUGE, LA

BATON ROUGE, LOUISIANA 70808
EAST BATON ROUGE PARISH


LV COLLECTIVE

SHEET TITLE:
INTERIOR DETAILS


SHEET NUMBER:
A7.00

NOT RELEASED FOR CONSTRUCTION


10/17/2026 9:55:57 AM

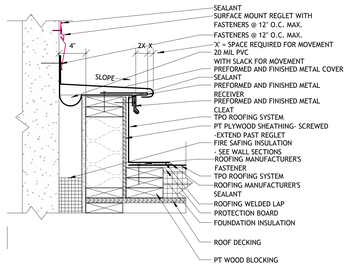


7 A7.01 EXTERIOR DETAILS- ROOF DETAIL AT PARKING DECK JOINT
1 1/2" = 1'-0"

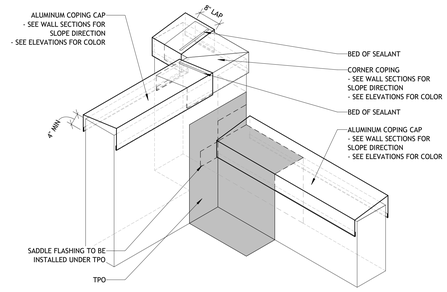


6 A7.01 ROOFING- PARAPET- ISO DETAIL AT STEPPED INTERSECTION
3/4" = 1'-0"

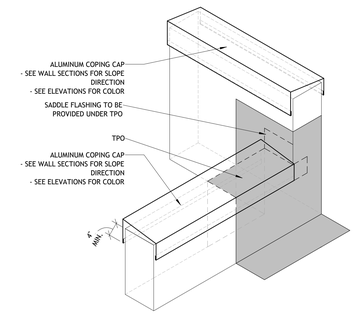


5 A7.01 ROOFING- PARAPET- ISO DETAIL AT STEP IN CORNER
3/4" = 1'-0"

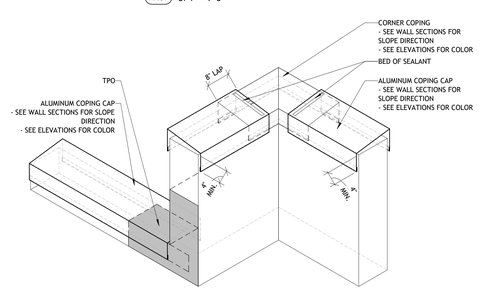


4 A7.01 ROOFING- PARAPET- ISO DETAIL AT STEP IN CORNER 2
3/4" = 1'-0"

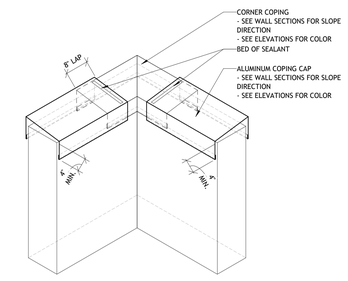

3 A7.01 ROOFING- PARAPET- ISO DETAIL AT CORNER COPING
3/4" = 1'-0"

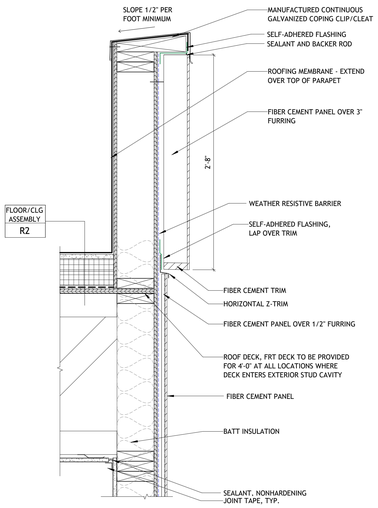

2 A7.01 PARAPET DETAIL - FIBER CEMENT-3IN FURRING
1 1/2" = 1'-0"

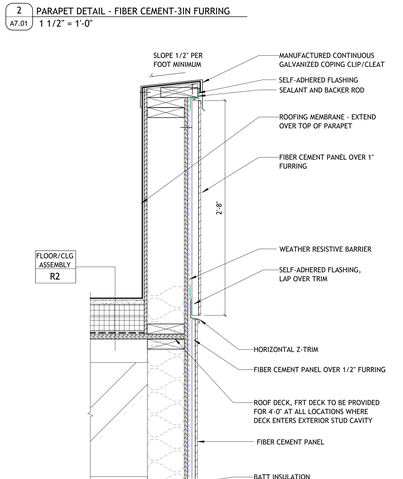

1 A7.01 PARAPET DETAIL - FIBER CEMENT- 1IN FURRING
1 1/2" = 1'-0"

PROJECT # : 126011
DRAWN BY: CF, TF, AJ
CHECKED BY: AJ, MM

NILES BOLTON ASSOCIATES

3060 Peachtree Rd. N.W.
Suite 600
Atlanta, GA 30305

T 404 365 7600

www.nilesbolton.com

No.	Description	Date
	DD SET	2026/09/30

This drawing, as an instrument of service, is and shall remain the property of the Architects and shall not be reproduced, published or used in any way without the permission of the Architect.

BURBANK DR - BATON ROUGE, LA

BATON ROUGE, LOUISIANA 70808
EAST BATON ROUGE PARISH

LV COLLECTIVE


SHEET TITLE:
PARAPET DETAILS

SHEET NUMBER:
A7.01


NOT RELEASED FOR CONSTRUCTION

10/1/2026 9:55:59 AM


4 A7.02 PLAN DETAIL- FIBER CEMENT 3IN FURRING TRANSITION
1 1/2" = 1'-0"

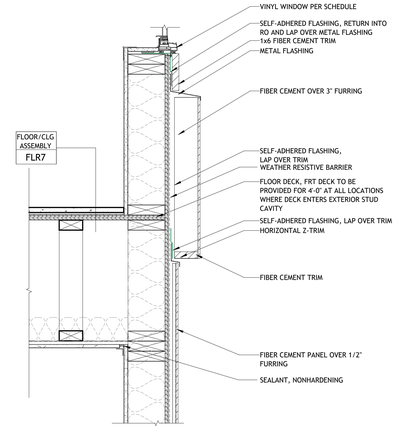

3 A7.02 FLOOR/CLG DETAIL- FIBER CEMENT- 3IN FURRING
1 1/2" = 1'-0"

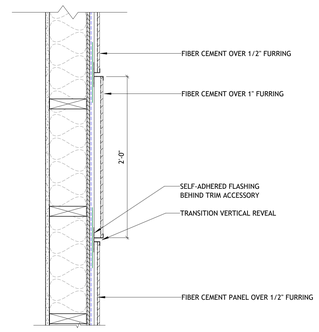

2 A7.02 PLAN DETAIL- FIBER CEMENT 1IN FURRING TRANSITION
1 1/2" = 1'-0"

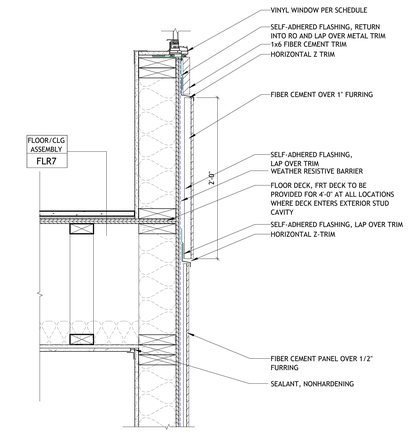

1 A7.02 FLOOR/CLG DETAIL- FIBER CEMENT- 1IN FURRING
1 1/2" = 1'-0"

10/1/2026 9:56:00 AM

PROJECT # : 126011
DRAWN BY: Author
CHECKED BY: Checker

NILES BOLTON ASSOCIATES

3060 Peachtree Rd. N.W.
Suite 600
Atlanta, GA 30305

T 404 365 7600

www.nilesbolton.com

No.	Description	Date
	DD SET	2026/09/30

This drawing, as an instrument of service, is and shall remain the property of the Architects and shall not be reproduced, published or used in any way without the permission of the Architect.

BURBANK DR - BATON ROUGE, LA

BATON ROUGE, LOUISIANA 70808
EAST BATON ROUGE PARISH

LV COLLECTIVE


SHEET TITLE:
EXTERIOR MATERIAL TRANSITION DETAILS

SHEET NUMBER:
A7.02


NOT RELEASED FOR CONSTRUCTION

DOOR SCHEDULE- UNITS


DOOR			PANELS					FRAME			
					OVERALL OPENING						
TYPE	DESCRIPTION	FIRE RATING (MIN)	NUM OF PNLS	TYPE	WIDTH	HEIGHT	THICKNESS	TYPE	JAMB WIDTH	HW SET	COMMENTS
A	UNIT ENTRY DOOR	20	1	PNL_F.WD	3'-0"	7'-0"	1 3/4"	FRM.001.HM1	2"		<varies>
B1	BEDROOM DOOR		1	PNL_E21s.WD1 : PNL_E21s.WD 2	2'-10"	6'-8"	1 3/4"	FRM.001.WD4	2"		<varies>
B1	BEDROOM DOOR		1	PNL_E21s.WD1 : PNL_E21s.WD 2	3'-0"	6'-8"	1 3/4"	FRM.001.WD4	2"		
B2	BATHROOM DOOR		1	PNL_E21s.WD1 : PNL_E21s.WD	2'-10"	6'-8"	1 3/4"	FRM.001.WD4	2"		
B5	BEDROOM DOOR TYPE A		1	PNL_E21s.WD1 : PNL_E21s.WD	3'-0"	6'-8"	1 3/4"	FRM.001.WD4	2"		
B6	BATHROOM DOOR TYPE A		1	PNL_E21s.WD1 : PNL_E21s.WD	3'-0"	6'-8"	1 3/4"	FRM.001.WD4	2"		
C1	CLOSET DOOR		1	PNL_E21s.WD1 : PNL_E21s.WD	2'-10"	6'-8"	1 3/4"	FRM.001.WD4	2"		
C4	CLOSET DOOR		1	PNL_E21s.WD1 : PNL_E21s.WD	2'-4"	6'-8"	1 3/4"	FRM.001.WD4	2"		
C5	CLOSET BIFOLD DOOR		2	PNL_E21s.WD1 : PNL_E21s.WD	4'-0"	6'-8"	1 3/4"	FRM.001.WD4	2"		
C5	CLOSET BIFOLD DOOR		2	PNL_E21s.WD1 : PNL_E21s.WD	5'-8"	6'-8"	1 3/4"	FRM.001.WD4	2"		
C5	CLOSET DOOR		1	PNL_E21s.WD1 : PNL_E21s.WD	2'-2"	6'-8"	1 3/4"	FRM.001.WD4	2"		
C7	CLOSET BIFOLD DOOR		2	PNL_E21s.WD1 : PNL_E21s.WD	3'-8"	6'-8"	1 3/4"	FRM.001.WD4	2"		
D2	LAUNDRY DOOR DOUBLE		2	PNL_E21s.WD1 : PNL_E21s.WD	5'-0"	6'-8"	1 3/4"	FRM.001.WD4	2"		
D2	LAUNDRY DOOR DOUBLE		2	PNL_E21s.WD1 : PNL_E21s.WD	4'-6"	6'-8"	1 3/4"	FRM.001.WD4	2"		
E1	MECHANICAL DOOR SINGLE		1	PNL_E21s.WD1 : PNL_E21s.WD	2'-10"	6'-8"	1 3/4"	FRM.001.WD4	2"		
E1	MECHANICAL DOOR SINGLE		1	PNL_E21s.WD1 : PNL_E21s.WD	2'-10"	6'-8"	1 3/4"	FRM.001.WD4	2"		
E2	MECHANICAL DOOR DOUBLE		2	PNL_E21s.WD1 : PNL_E21s.WD	4'-6"	6'-8"	1 3/4"	FRM.001.WD4	2"		

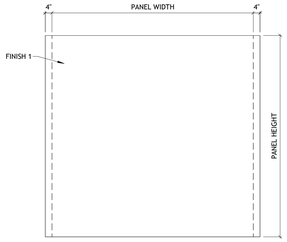


PNL_OHC.101.STL

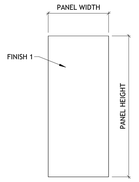


PNL_F.HM

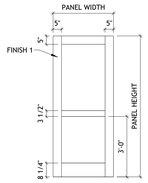

PNL_E21s.WD

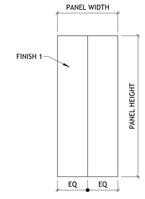

PNL_F.WD(BI)

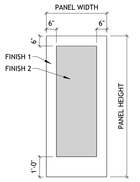

PNL_FG.AL

PROJECT # : 126011
DRAWN BY: Author
CHECKED BY: Checker

NILES BOLTON ASSOCIATES

3060 Peachtree Rd. N.W.
Suite 600
Atlanta, GA 30305

T 404 365 7600

www.nilesbolton.com

No.	Description	Date
	DD SET	2026/09/30

This drawing, as an instrument of service, is and shall remain the property of the Architects and shall not be reproduced, published or used in any way without the permission of the Architect.

BURBANK DR - BATON ROUGE, LA

BATON ROUGE, LOUISIANA 70808
EAST BATON ROUGE PARISH

LV COLLECTIVE

SHEET TITLE:
UNIT DOOR SCHEDULE AND PANEL TYPES

SHEET NUMBER:
A8.00

NOT RELEASED FOR CONSTRUCTION

10/1/2026 9:56:08 AM

DOOR SCHEDULE- EAST BUILDING

DOOR			PANELS					FRAME					
					OVERALL OPENING								
NUMBER	LOCATION	FIRE RATING (MIN)	NUM OF PNLS	TYPE	WIDTH	HEIGHT	THICKNESS	TYPE	HEAD HEIGHT	JAMB WIDTH	DEPTH	HW SET	COMMENTS
LEVEL 01 EAST BUILDING													
16655			1	PNL.OHC.101.5 TL	24'-0"	7'-0"	1/4"	FRM.1151.STL3	4"	2"	7 5/8"		EAST
16661			1	PNL.OHC.101.5 TL	24'-0"	7'-0"	1/4"	FRM.1101.STL1	4"	2"	7 5/8"		EAST
47535	UTILITY	20	1	PNL.F.HM	3'-0"	7'-0"	1 3/4"	FRM.001.HM1	2"	2"	8 1/2"		EAST
EA-1	AMENITY	45	1	PNL.F.HM	3'-0"	7'-0"	1 3/4"	FRM.001.HM1	2"	2"	8 5/8"		EAST
EA-122	PARKING	0	1	PNL.F.HM	3'-6"	7'-0"	1 3/4"	FRM.001.HM1	2"	2"	6 1/2"		EAST
EA-123	PARKING	45	2	PNL.F.HM	6'-0"	7'-0"	1 3/4"	FRM.001.HM1	2"	2"	4 3/4"		EAST
EL1-A			1	PNL.FG.AL	4'-0 1/2"	7'-9 1/2"	1 3/4"	FRM.NF(CW)	0"	0"	4 3/4"		EAST
EL-1	AMENITY	0	1	PNL.F.HM	3'-0"	7'-0"	1 3/4"	FRM.001.HM1	2"	2"	4 3/4"		EAST
ES2-1A	E STAIR 2	90	1	PNL.F.HM	3'-0"	7'-0"	1 3/4"	FRM.001.HM1	2"	2"	8 1/2"		EAST
ES2-1B	E STAIR 2		1	PNL.F.HM	3'-2"	7'-0"	1 3/4"	FRM.001.HM1	2"	2"	8 1/2"		EAST
ES-112	E STAIR 1	90	1	PNL.F.HM	3'-0"	7'-0"	1 3/4"	FRM.001.HM1	2"	2"	8 1/2"		EAST
EU-100		0	1	PNL.F.HM	3'-0"	7'-0"	1 3/4"	FRM.001.HM1	2"	2"	4 3/4"		EAST
EU-101	UTILITY	0	2	PNL.F.HM	6'-0"	7'-0"	1 3/4"	FRM.001.HM1	2"	2"	4 3/4"		EAST
EU-102	UTILITY	20	1	PNL.F.HM	3'-0"	7'-0"	1 3/4"	FRM.001.HM1	2"	2"	8 1/2"		EAST
EU-104a	TRASH	90	2	PNL.F.HM	6'-0"	7'-0"	1 3/4"	FRM.001.HM1	2"	2"	4 3/4"		EAST
EU-104b	TRASH	90	1	PNL.OHC.101.5 TL	8'-0"	7'-0"	1/4"	FRM.1151.STL3	4"	2"	7 5/8"		EAST
EU-105	UTILITY	20	1	PNL.F.HM	3'-0"	7'-0"	1 3/4"	FRM.001.HM1	2"	2"	8 1/8"		EAST
EU-106	UTILITY	20	1	PNL.F.HM	3'-0"	7'-0"	1 3/4"	FRM.001.HM1	2"	2"	8 1/8"		EAST
EU-108	UTILITY	20	1	PNL.F.HM	3'-0"	7'-0"	1 3/4"	FRM.001.HM1	2"	2"	8 1/2"		EAST
EV-111	VESTIBULE	0	2	PNL.F.HM	6'-0"	7'-0"	1 3/4"	FRM.001.HM1	2"	2"	4 3/4"		EAST
LEVEL 01 WEST BUILDING													
46999			1	PNL.F.HM	3'-0"	7'-0"	1 3/4"	FRM.001.HM1	2"	2"	7"		EAST
47197			1	PNL.F.HM	3'-0"	7'-0"	1 3/4"	FRM.001.HM1	2"	2"	8 1/2"		EAST
LEVEL 02													
EC-2		45	2	PNL.N.HM	6'-0"	7'-0"	1 3/4"	FRM.002.HM4	2"	2"	8 7/8"		EAST
EEL-2	ELEVATOR LOBBY	45	2	PNL.F.HM	6'-0"	7'-0"	1 3/4"	FRM.001.HM1	2"	2"	4 3/4"		EAST
ES1-2	E STAIR 1	90	1	PNL.F.HM	3'-6"	7'-0"	1 3/4"	FRM.001.HM1	2"	2"	8 1/2"		EAST
ES2-2	E STAIR 2	90	1	PNL.F.HM	3'-6"	7'-0"	1 3/4"	FRM.001.HM1	2"	2"	8 1/2"		EAST
ES-212	E STAIR 1	90	1	PNL.F.HM	3'-0"	7'-0"	1 3/4"	FRM.001.HM1	2"	2"	8 1/2"		EAST
ET1-A	EAST COURTYARD A	0	1	PNL.F.HM	3'-0"	7'-0"	1 3/4"	FRM.001.HM1	2"	2"	7 5/8"		EAST
ET1-B	EAST COURTYARD A	0	1	PNL.F.HM	3'-0"	7'-0"	1 3/4"	FRM.001.HM1	2"	2"	7 5/8"		EAST
EU-201	UTILITY	20	1	PNL.F.HM	3'-0"	7'-0"	1 3/4"	FRM.001.HM1	2"	2"	8 1/8"		EAST
EU-202	UTILITY	20	1	PNL.F.HM	3'-0"	7'-0"	1 3/4"	FRM.001.HM1	2"	2"	8 1/8"		EAST
EU-203	UTILITY	20	1	PNL.F.HM	3'-0"	7'-0"	1 3/4"	FRM.001.HM1	2"	2"	6 1/8"		EAST
EU-204	UTILITY	20	1	PNL.F.HM	3'-0"	7'-0"	1 3/4"	FRM.001.HM1	2"	2"	8 1/2"		EAST
EU-205	UTILITY	20	1	PNL.F.HM	3'-0"	7'-0"	1 3/4"	FRM.001.HM1	2"	2"	6 1/8"		EAST
EU-206	UTILITY	20	1	PNL.F.HM	3'-0"	7'-0"	1 3/4"	FRM.001.HM1	2"	2"	6 1/8"		EAST
LEVEL 03 EAST BUILDING													
EC-3		45	2	PNL.N.HM	6'-0"	7'-0"	1 3/4"	FRM.002.HM4	2"	2"	8 7/8"		EAST
EEL-3	ELEVATOR LOBBY	45	2	PNL.F.HM	6'-0"	7'-0"	1 3/4"	FRM.001.HM1	2"	2"	8 1/8"		EAST
ES1-3	E STAIR 1	90	1	PNL.F.HM	3'-0"	7'-0"	1 3/4"	FRM.001.HM1	2"	2"	8 1/2"		EAST
ES2-3	E STAIR 3	90	1	PNL.F.HM	3'-0"	7'-0"	1 3/4"	FRM.001.HM1	2"	2"	8 1/2"		EAST
ES-312	E STAIR 1	90	1	PNL.F.HM	3'-0"	7'-0"	1 3/4"	FRM.001.HM1	2"	2"	8 1/2"		EAST
EU-301	UTILITY	20	1	PNL.F.HM	3'-0"	7'-0"	1 3/4"	FRM.001.HM1	2"	2"	8 1/8"		EAST
EU-302	UTILITY	20	1	PNL.F.HM	3'-0"	7'-0"	1 3/4"	FRM.001.HM1	2"	2"	8 1/8"		EAST
EU-303	UTILITY	20	1	PNL.F.HM	3'-0"	7'-0"	1 3/4"	FRM.001.HM1	2"	2"	6 1/8"		EAST
EU-304	UTILITY	20	1	PNL.F.HM	3'-0"	7'-0"	1 3/4"	FRM.001.HM1	2"	2"	8 1/2"		EAST
EU-305	UTILITY	20	1	PNL.F.HM	3'-0"	7'-0"	1 3/4"	FRM.001.HM1	2"	2"	6 1/8"		EAST
EU-306	UTILITY	20	1	PNL.F.HM	3'-0"	7'-0"	1 3/4"	FRM.001.HM1	2"	2"	6 1/8"		EAST
LEVEL 04 EAST BUILDING													
EC-4		45	2	PNL.N.HM	6'-0"	7'-0"	1 3/4"	FRM.002.HM4	2"	2"	8 7/8"		EAST
EEL-4	ELEVATOR LOBBY	45	2	PNL.F.HM	6'-0"	7'-0"	1 3/4"	FRM.001.HM1	2"	2"	8 1/8"		EAST
ES1-4	E STAIR 1	90	1	PNL.F.HM	3'-0"	7'-0"	1 3/4"	FRM.001.HM1	2"	2"	8 1/2"		EAST
ES2-4	E STAIR 2	90	1	PNL.F.HM	3'-0"	7'-0"	1 3/4"	FRM.001.HM1	2"	2"	8 1/2"		EAST
ES-412	E STAIR 1	90	1	PNL.F.HM	3'-0"	7'-0"	1 3/4"	FRM.001.HM1	2"	2"	8 1/2"		EAST
EU-401	UTILITY	20	1	PNL.F.HM	3'-0"	7'-0"	1 3/4"	FRM.001.HM1	2"	2"	8 1/8"		EAST
EU-402	UTILITY	20	1	PNL.F.HM	3'-0"	7'-0"	1 3/4"	FRM.001.HM1	2"	2"	8 1/8"		EAST
EU-403	UTILITY	20	1	PNL.F.HM	3'-0"	7'-0"	1 3/4"	FRM.001.HM1	2"	2"	6 1/8"		EAST
EU-404	UTILITY	20	1	PNL.F.HM	3'-0"	7'-0"	1 3/4"	FRM.001.HM1	2"	2"	8 1/2"		EAST
EU-405	UTILITY	20	1	PNL.F.HM	3'-0"	7'-0"	1 3/4"	FRM.001.HM1	2"	2"	6 1/8"		EAST
EU-406	UTILITY	20	1	PNL.F.HM	3'-0"	7'-0"	1 3/4"	FRM.001.HM1	2"	2"	6 1/8"		EAST
LEVEL 05 EAST BUILDING													
EC-5		45	2	PNL.N.HM	6'-0"	7'-0"	1 3/4"	FRM.002.HM4	2"	2"	8 7/8"		EAST
EEL-5	ELEVATOR LOBBY	45	2	PNL.F.HM	6'-0"	7'-0"	1 3/4"	FRM.001.HM1	2"	2"	8 1/8"		EAST
ES1-5	E STAIR 1	90	1	PNL.F.HM	3'-0"	7'-0"	1 3/4"	FRM.001.HM1	2"	2"	8 1/2"		EAST
ES2-5	E STAIR 2	90	1	PNL.F.HM	3'-0"	7'-0"	1 3/4"	FRM.001.HM1	2"	2"	8 1/2"		EAST
ES-512	E STAIR 1	90	1	PNL.F.HM	3'-0"	7'-0"	1 3/4"	FRM.001.HM1	2"	2"	8 1/2"		EAST
EU-501	UTILITY	20	1	PNL.F.HM	3'-0"	7'-0"	1 3/4"	FRM.001.HM1	2"	2"	8 1/8"		EAST
EU-502	UTILITY	20	1	PNL.F.HM	3'-0"	7'-0"	1 3/4"	FRM.001.HM1	2"	2"	8 1/8"		EAST
EU-503	UTILITY	20	1	PNL.F.HM	3'-0"	7'-0"	1 3/4"	FRM.001.HM1	2"	2"	6 1/8"		EAST
EU-504	UTILITY	20	1	PNL.F.HM	3'-0"	7'-0"	1 3/4"	FRM.001.HM1	2"	2"	8 1/2"		EAST
EU-505	UTILITY	20	1	PNL.F.HM	3'-0"	7'-0"	1 3/4"	FRM.001.HM1	2"	2"	6 1/8"		EAST
EU-506	UTILITY	20	1	PNL.F.HM	3'-0"	7'-0"	1 3/4"	FRM.001.HM1	2"	2"	6 1/8"		EAST
LEVEL 06 EAST BUILDING													
EC-6		45	2	PNL.N.HM	6'-0"	7'-0"	1 3/4"	FRM.002.HM4	2"	2"	8 7/8"		EAST
EEL-6	ELEVATOR LOBBY	45	2	PNL.F.HM	6'-0"	7'-0"	1 3/4"	FRM.001.HM1	2"	2"	8 1/8"		EAST
ES1-6	E STAIR 1	90	1	PNL.F.HM	3'-0"	7'-0"	1 3/4"	FRM.001.HM1	2"	2"	8 1/2"		EAST
ES2-6	E STAIR 2	90	1	PNL.F.HM	3'-0"	7'-0"	1 3/4"	FRM.001.HM1	2"	2"	8 1/2"		EAST
ES-612	E STAIR 1	90	1	PNL.F.HM	3'-0"	7'-0"	1 3/4"	FRM.001.HM1	2"	2"	8 1/2"		EAST
EU-601	UTILITY	20	1	PNL.F.HM	3'-0"	7'-0"	1 3/4"	FRM.001.HM1	2"	2"	8 1/8"		EAST
EU-602	UTILITY	20	1	PNL.F.HM	3'-0"	7'-0"	1 3/4"	FRM.001.HM1	2"	2"	8 1/8"		EAST
EU-603	UTILITY	20	1	PNL.F.HM	3'-0"	7'-0"	1 3/4"	FRM.001.HM1	2"	2"	6 1/8"		EAST
EU-604	UTILITY	20	1	PNL.F.HM	3'-0"	7'-0"	1 3/4"	FRM.001.HM1	2"	2"	8 1/2"		EAST
EU-605	UTILITY	20	1	PNL.F.HM	3'-0"	7'-0"	1 3/4"	FRM.001.HM1	2"	2"	6 1/8"		EAST
EU-606	UTILITY	20	1	PNL.F.HM	3'-0"	7'-0"	1 3/4"	FRM.001.HM1	2"	2"	6 1/8"		EAST

PROJECT # : 126011
DRAWN BY: Author
CHECKED BY: Checker

NILES BOLTON ASSOCIATES

3060 Peachtree Rd. N.W.
Suite 600
Atlanta, GA 30305

T 404 365 7600

www.nilesbolton.com

No.	Description	Date
	DD SET	2026/09/30

This drawing, as an instrument of service, is and shall remain the property of the Architects and shall not be reproduced, published or used in any way without the permission of the Architect.

BURBANK DR - BATON ROUGE, LA

BATON ROUGE, LOUISIANA 70808
EAST BATON ROUGE PARISH

LV COLLECTIVE

SHEET TITLE:
DOOR SCHEDULE - EAST BUILDING


SHEET NUMBER:
A8.02

NOT RELEASED FOR CONSTRUCTION


10/1/2026 9:56:11 AM

WINDOW SCHEDULE- INSTANCES


NBA ITEM TYPE	DESCRIPTION	OVERALL WINDOW DIMENSIONS		PLACEMENT	
		WIDTH	HEIGHT	HEAD HEIGHT	SILL HEIGHT
A1	FIXED VINYL WINDOW - SINGLE - 0 MUNTINS	3'-0"	6'-0"	8'-0"	2'-0"
A2	FIXED VINYL WINDOW - SINGLE - 0 MUNTINS	3'-0"	6'-6"	<varies>	<varies>
A3	FIXED VINYL WINDOW - SINGLE - 0 MUNTINS	3'-0"	4'-6"	8'-0"	3'-6"
A4	SINGLE HUNG WINDOW	3'-0"	6'-0"	8'-0"	2'-0"
B1	FIXED VINYL WINDOW - DOUBLE - 0 MUNTINS	6'-0"	6'-0"	8'-0"	2'-0"
B2	<varies>	6'-0"	<varies>	<varies>	2'-0"

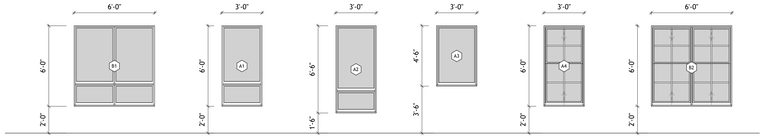


1 A8.51 WINDOW ELEVATIONS
1/4" = 1'-0"

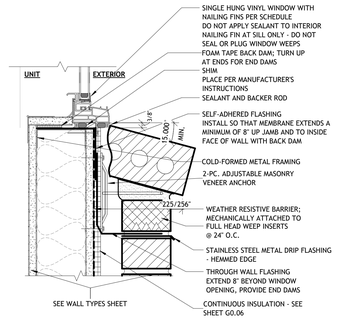


7 A8.51 WINDOWS- BRICK-EXT-VINYL-WINDOW- SILL
3" = 1'-0"

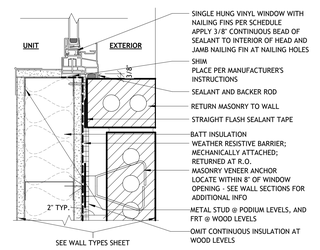


6 A8.51 WINDOWS- BRICK-EXT-VINYL-WINDOW- JAMB
3" = 1'-0"

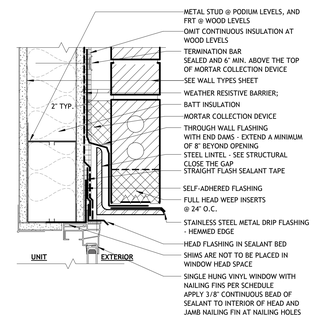


5 A8.51 WINDOWS- BRICK-EXT-VINYL-WINDOW- HEAD
3" = 1'-0"

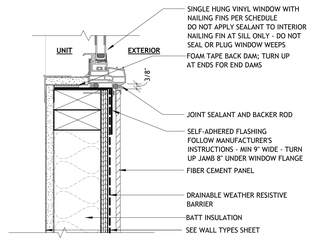

4 A8.51 EXT VINYL WINDOW - SILL - FC PANEL W/ METAL TRIM
3" = 1'-0"

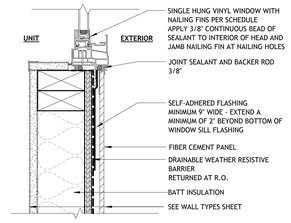

3 A8.51 EXT VINYL WINDOW - JAMB - FC PANEL W/ METAL TRIM
3" = 1'-0"

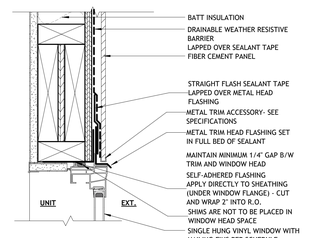

2 A8.51 EXT VINYL WINDOW - HEAD - FC PANEL W/ METAL TRIM
3" = 1'-0"

PROJECT # : 126011
DRAWN BY: CF, TF, AJ
CHECKED BY: AJ, MM

NILES BOLTON ASSOCIATES

3060 Peachtree Rd. N.W.
Suite 600
Atlanta, GA 30305

T 404 365 7600

www.nilesbolton.com

No.	Description	Date
	DD SET	2026/09/30

This drawing, as an instrument of service, is and shall remain the property of the Architects and shall not be reproduced, published or used in any way without the permission of the Architect.

BURBANK DR - BATON ROUGE, LA

BATON ROUGE, LOUISIANA 70808
EAST BATON ROUGE PARISH

LV COLLECTIVE

SHEET TITLE:
WINDOW SCHEDULES

SHEET NUMBER:
A8.51

NOT RELEASED FOR CONSTRUCTION

10/1/2026 9:56:16 AM