# BURBANK DR - BATON ROUGE, LA

BATON ROUGE, LOUISIANA 70808
EAST BATON ROUGE PARISH
LV COLLECTIVE



RENDERINGS ARE FOR ILLUSTRATIVE PURPOSES ONLY AND SHOULD NOT BE USED AS A GUIDE TO OR AN INTERPRETATION OF THE CONSTRUCTION DOCUMENTS.

## DEVELOPER

**LV COLLECTIVE**
801 CONGRESS AVE
SUITE 200
AUSTIN, TX 78701

CONTACT: MAURICIO VISBAL

PHONE: (512) 546-3531

## ARCHITECTURE

**NILES BOLTON ASSOCIATES**
3060 PEACHTREE ROAD
SUITE 600
ATLANTA, GA 30305

CONTACT: APRIL JOHNSON

PHONE: (404) 365- 7600

## STRUCTURAL ENGINEERING

**VSMsq STRUCTURAL ENGINEERS, LLC**
1080 ELDRIDGE PARKWAY
SUITE 350
HOUSTON, TX 77077

CONTACT: MARTIN R. MAINGOT

PHONE: (291) 407-5734

## GENERAL CONTRACTOR

**CLANCY & THEYS CONSTRUCTION**
1080 ELDRIDGE PARKWAY
SUITE 350
HOUSTON, TX 77077

CONTACT: MARTIN R. MAINGOT

PHONE: (291) 407-5734

## INTERIOR DESIGN*

**VARIANT CO**
1550 W CARROLL AVE
SUITE 101
CHICAGO, IL 60607

CONTACT: SUMMER TESSEM

PHONE: 630) 235-7077

## MECHANICAL AND PLUMBING ENGINEERING*

**DAD ENGINEERING**
1060 GARLAND DR STE 900
BOGART, GA 30622

CONTACT: CHRIS KURISH

PHONE: (706)-255-3971

## CIVIL ENGINEERING*

**DUPLANTIS DESIGN GROUP**
3960 BURBANK DRIVE
BATON ROUGE, LA 70810

CONTACT: BRANDON ACOSTA

PHONE: (225) 751-4490

## LANDSCAPE ARCHITECTURE*

**FABLE LANDSCAPE ARCHITECTURE**
2230 WEBBERVILLE RD
AUSTIN, TX 78702

CONTACT: ELLIOTT DOERLE

PHONE: (512) 865-8565

## ELECTRICAL ENGINEERING*

**HAYS ELECTRICAL SERVICE**
411 N SAM HOUSTON PARKWAY E
SUITE 600
HOUSTON, TX 77060

CONTACT: WESTON BOWSER

PHONE: (346) 498-6422

VARIOUS CONSULTANTS DESIGNATED WITH AN ASTERISK "*" (BUT NOT LIMITED TO) ARE UNDER SEPARATE CONTRACTS WITH THE OWNER.

## CONSTRUCTION PHASE SERVICES:

NILES BOLTON ASSOCIATES HAS BEEN CONTRACTED TO MAKE LIMITED PERIODIC VISITS TO THE PROJECT SITE TO REVIEW PROGRESS AND GENERAL CONFORMANCE WITH THE CONSTRUCTION DOCUMENTS.

## SPECIFICATIONS:

NOTE THAT THE SPECIFICATIONS FORM AN INTEGRAL PART OF THIS CONSTRUCTION DOCUMENTATION. REFER TO SPECIFICATIONS FOR COORDINATION WITH THESE DOCUMENTS.

## DEFERRED SUBMITTALS (2021 LBC 107.3.4.1):

DEFERRED SUBMITTALS TO INCLUDE: FIRE SUPPRESSION, FIRE ALARM, TRUSS DESIGN, IRRIGATION, LOW VOLTAGE SYSTEMS, SITE RETAINING WALLS AND BELOW GRADE POOL DESIGN. LISTED ITEMS SHALL BE SUBMITTED AS SHOP DRAWINGS, STAMPED BY A PROFESSIONAL ENGINEER REGISTERED IN THE STATE IN WHICH THE PROJECT IS LOCATED.


## PROJECT AFFILIATION:

THIS PROJECT IS DESIGNED AS A PRIVATE DEVELOPMENT AND IS NOT AFFILIATED WITH ANY SCHOOL, COLLEGE, OR UNIVERSITY.

## STATEMENT OF SPECIAL INSPECTIONS (2021 LBC 1704):

SEE STRUCTURAL DOCUMENTS FOR STATEMENT OF SPECIAL INSPECTIONS.

## VICINITY MAP (NOT TO SCALE):

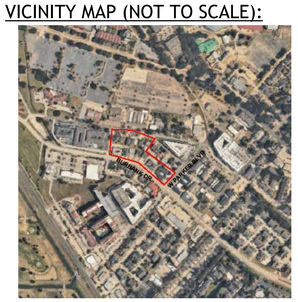


**DOCUMENT ISSUANCES**

| DATE | DESCRIPTION |
|---|---|
| 2026/6/26 | SD SET |
| 2026/09/30 | DD SET |

PROJECT # : 126011
DRAWN BY: CF, TF, AJ
CHECKED BY: AJ, MM

**NILES BOLTON ASSOCIATES**

3060 Peachtree Rd. N.W.
Suite 600
Atlanta, GA 30305

T 404 365 7600

www.nilesbolton.com

| No. | Description | Date |
|---|---|---|
| | SD SET | 2026/6/26 |
| | DD SET | 2026/09/30 |

This drawing, as an instrument of service, is and shall remain the property of the Architects and shall not be reproduced, published or used in any way without the permission of the Architect.

BURBANK DR - BATON ROUGE, LA
BATON ROUGE, LOUISIANA 70808
EAST BATON ROUGE PARISH
LV COLLECTIVE

SHEET TITLE:
COVER SHEET

SHEET NUMBER:
G0.00

NOT RELEASED FOR CONSTRUCTION

10/1/2026 11:17:30 AM

## SHEET INDEX- ARCHITECTURAL

| NUMBER | NAME | DD SET |
|---|---|---|
| PROJECT INFORMATION | | |
| G0.00 | COVER SHEET | X |
| G0.01 | SHEET INDEX- PAGE 1 | X |
| G0.05 | PROJECT GENERAL INFORMATION | X |
| G0.06 | CODE DATA | X |
| G0.10 | FLOOR/CLG ASSEMBLIES | X |
| G0.11 | PARTITION TYPES | X |
| G0.17 | EXTERIOR WALL TYPES | X |
| G0.40 | OVERALL SITE PLAN (BUILDINGS) | X |
| G0.41 | TRANSFORMER DETAILS | X |
| LIFE SAFETY | | |
| G1.E01 | LIFE SAFETY PLAN - EAST BUILDING - LEVEL 01 | X |
| G1.E02 | LIFE SAFETY PLAN - EAST BUILDING - LEVEL 02 | X |
| G1.E03 | LIFE SAFETY PLAN - EAST BUILDING - LEVEL 03 | X |
| G1.E04 | LIFE SAFETY PLAN - EAST BUILDING - LEVEL 04 | X |
| G1.E05 | LIFE SAFETY PLAN - EAST BUILDING - LEVEL 05 | X |
| G1.E06 | LIFE SAFETY PLAN - EAST BUILDING - LEVEL 06 | X |
| G1.W01 | LIFE SAFETY PLAN- WEST BUILDING LEVEL 01 | X |
| G1.W02 | LIFE SAFETY PLAN- WEST BUILDING LEVEL 02 | X |
| G1.W03 | LIFE SAFETY PLAN- WEST BUILDING LEVEL 03 | X |
| G1.W04 | LIFE SAFETY PLAN- WEST BUILDING LEVEL 04 | X |
| G1.W05 | LIFE SAFETY PLAN- WEST BUILDING LEVEL 05 | X |
| G1.W06 | LIFE SAFETY PLAN- WEST BUILDING LEVEL 06 | X |
| ARCHITECTURE | | |
| A1.E01 | EAST BUILDING PLAN - LEVELS 01 & 02 | X |
| A1.E01a | EAST BUILDING PLAN- LEVEL 01- PARTIAL | X |
| A1.E01b | EAST BUILDING PLAN- LEVEL 02- PARTIAL | X |
| A1.E02 | EAST BUILDING PLAN- LEVELS 03 & 04 | X |
| A1.E02a | EAST BUILDING PLAN- LEVEL 03 PARTIAL | X |
| A1.E02b | EAST BUILDING PLAN- LEVEL 04- PARTIAL | X |
| A1.E03 | EAST BUILDING PLAN- LEVELS 05 & 06 | X |
| A1.E03a | EAST BUILDING PLAN- LEVEL 05- PARTIAL | X |
| A1.E03b | EAST BUILDING PLAN- LEVEL 06- PARTIAL | X |
| A1.E04 | EAST BUILDING PLAN - ROOF | X |
| A1.ER1a | ROOF PLAN - EAST BUILDING - PARTIAL | X |
| A1.W01 | WEST BUILDING PLAN- LEVEL 01 | X |
| A1.W01a | WEST BUILDING PLAN- LEVEL 01- AREA A | X |
| A1.W01b | WEST BUILDING PLAN- LEVEL 01- AREA B | X |
| A1.W01c | WEST BUILDING PLAN- LEVEL 01- AREA C | X |
| A1.W01d | WEST BUILDING PLAN- LEVEL 01- AREA D | X |
| A1.W02 | WEST BUILDING PLAN- LEVEL 02 | X |
| A1.W02a | WEST BUILDING PLAN- LEVEL 02- AREA A | X |
| A1.W02b | WEST BUILDING PLAN- LEVEL 02- AREA B | X |
| A1.W02c | WEST BUILDING PLAN- LEVEL 02- AREA C | X |
| A1.W02d | WEST BUILDING PLAN- LEVEL 02- AREA D | X |
| A1.W03 | WEST BUILDING PLAN- LEVEL 03 | X |
| A1.W03a | WEST BUILDING PLAN- LEVEL 03- AREA A | X |
| A1.W03b | WEST BUILDING PLAN- LEVEL 03- AREA B | X |
| A1.W03c | WEST BUILDING PLAN- LEVEL 03- AREA C | X |
| A1.W03d | WEST BUILDING PLAN- LEVEL 03- AREA D | X |
| A1.W04 | WEST BUILDING PLAN- LEVEL 04 | X |
| A1.W04a | WEST BUILDING PLAN- LEVEL 04- AREA A | X |
| A1.W04b | WEST BUILDING PLAN- LEVEL 04- AREA B | X |
| A1.W04c | WEST BUILDING PLAN- LEVEL 04- AREA C | X |
| A1.W04d | WEST BUILDING PLAN- LEVEL 04- AREA D | X |
| A1.W05 | WEST BUILDING PLAN- LEVEL 05 | X |
| A1.W05a | WEST BUILDING PLAN- LEVEL 05- AREA A | X |
| A1.W05b | WEST BUILDING PLAN- LEVEL 05- AREA B | X |
| A1.W05c | WEST BUILDING PLAN- LEVEL 05- AREA C | X |
| A1.W05d | WEST BUILDING PLAN- LEVEL 05- AREA D | X |
| A1.W06 | WEST BUILDING PLAN- LEVEL 06 | X |
| A1.W06b | WEST BUILDING PLAN- LEVEL 06- AREA B | X |
| A1.W06c | WEST BUILDING PLAN- LEVEL 06- AREA C | X |
| A1.WR1 | ROOF PLAN - WEST BUILDING | X |
| A1.WR1A | ROOF PLAN - WEST BUILDING - AREA A | X |
| A1.WR1B | ROOF PLAN - WEST BUILDING - AREA B | X |
| A1.WR1C | ROOF PLAN - WEST BUILDING - AREA C | X |
| A1.WR1D | ROOF PLAN - WEST BUILDING - AREA D | X |
| A3.E01 | EXTERIOR ELEVATIONS- EAST BLDG | X |
| A3.E02 | COURTYARD ELEVATIONS- EAST BLDG | X |
| A3.E03 | ENLARGED ELEVATIONS- EAST BLDG | X |
| A3.W01 | EXTERIOR ELEVATIONS- NORTH, EAST & WEST | X |
| A3.W02 | EXTERIOR ELEVATIONS- SOUTH & AMENITY DECK | X |
| A3.W03 | COURTYARD ELEVATIONS | X |
| A3.W04 | ENLARGED ELEVATIONS | X |
| A4.E01 | BUILDING SECTIONS - EAST BLDG | X |
| A4.W01 | BUILDING SECTION - WEST BLDG | X |
| A5.000a | ACCESSIBILITY NOTES | X |
| A5.000b | UNIT BATHS | X |
| A5.000c | UNIT KITCHENS | X |
| A5.000d | UNIT KITCHEN ISLANDS | X |
| A5.001 | UNIT S1, S1-M, A1 | X |
| A5.101 | UNIT A2 | X |
| A5.102 | UNIT A3 ADA, A3.1 | X |
| A5.201 | UNIT B1, B1-M | X |
| A5.202 | UNIT B2, B3 | X |
| A5.203 | UNIT B4, B4-M | X |
| A5.204 | UNIT B6 ADA, B6.1 | X |
| A5.205 | UNIT B+1 | X |
| A5.301 | UNIT C1 | X |
| A5.401 | UNIT D1, D1-M | X |
| A5.402 | UNIT D2 ADA, D2.1 | X |
| A5.403 | UNIT D3-M | X |
| A5.404 | UNIT D4 ADA, D4.1 | X |
| A5.405 | UNIT D+1 | X |
| A5.501 | UNIT E1 | X |
| A5.502 | UNIT E1-M | X |
| A5.503 | UNIT E2 ADA | X |
| A5.504 | UNIT E2.1 | X |
| A5.505 | UNIT E+1 | X |
| A5.601 | UNIT F1 | X |
| A5.602 | UNIT F2 | X |
| A5.603 | UNIT F3 ADA | X |
| A5.605 | UNIT F+1 | X |
| A7.01 | PARAPET DETAILS | X |
| A8.00 | UNIT DOOR SCHEDULE AND PANEL TYPES | X |
| A8.01 | DOOR SCHEDULE - WEST BUILDING | X |
| A8.02 | DOOR SCHEDULE - EAST BUILDING | X |
| A8.02 | DOOR SCHEDULE - PARKING | X |
| PD1.01 | PARKING BUILDING PLAN - LEVEL 01 | X |
| PD1.02 | PARKING BUILDING PLAN- LEVEL 02 | X |
| PD1.03 | PARKING BUILDING PLAN- LEVEL 03 | X |
| PD1.04 | PARKING BUILDING PLAN- LEVEL 04 | X |
| PD1.05 | PARKING BUILDING PLAN- LEVEL 05 | X |
| PD1.06 | PARKING BUILDING PLAN- LEVEL 06 | X |
| PD1.07 | PARKING BUILDING PLAN- LEVEL 07.5 | X |

## SHEET INDEX - CIVIL

| NUMBER | NAME | DD SET |
|---|---|---|
| C-0 | Cover Sheet | X |
| D-1 | Demolition plan | X |
| ES-1 | Erosion Control Plan | X |
| ES-2 | Erosion Control Details | X |
| C-1 | Site Plan | X |
| C-2.1 | Grading & Drainage Plan | X |
| C-2.2 | Grading & Drainage Plan | X |
| C-3 | Utility Plan | X |
| C-4 | Site Details | X |
| C-5 | Site Details | X |
| C-6 | Grading Details | X |
| C-7 | Grading Details | X |
| C-8 | Utility Details | X |

## SHEET INDEX- STRUCTURAL

| Number | Name | DD Set |
|---|---|---|
| S0.000 | Cover Sheet | X |
| S0.100 | General Notes | X |
| S0.101 | General Notes | X |
| S0.110 | General Notes - Reinforcement | X |
| S0.111 | General Notes - Reinforcement / Embeds | X |
| S0.120 | PT General Notes | X |
| S0.121 | Typical PT Details | X |
| S0.122 | Typical PT Details | X |
| S0.123 | Typical PT Details | X |
| S0.130 | CMU General Notes / Typical Details | X |
| S0.131 | CMU Typical Details | X |
| S0.140 | Typical Metal Stud Framing General Notes / Details | X |
| S0.141 | Typical Metal Stud Framing Details | X |
| S0.200 | General Notes - Wood | X |
| S0.201 | General Notes - Wood | X |
| S0.202 | Typical Framing Details - Wood | X |
| S0.203 | Typical Framing Details - Wood | X |
| S0.204 | Typical Framing Details - Wood | X |
| S0.205 | Stud / Post Schedule - Wood | X |
| S0.300 | S0.300 3D Views | X |
| S0.301 | S0.301 3D Views | X |
| S0.302 | S0.302 3D Views | X |
| S0.303 | S0.303 3D Views | X |
| S1.101 | Full Site - Foundation Plan - Level 01 | X |
| S1.102 | Full Site - Forming Plan - Level 02 | X |
| S1.103 | Full Site - Wood Framing Plan - Level 03 | X |
| S1.E101 | Foundation Plan - East Building - Level 01 - OA | X |
| S1.E102 | Forming Plan - East Building - Level 02 - OA | X |
| S1.E103 | Wood Framing Plan - East Building - Level 03 - OA | X |
| S1.E104 | Wood Framing Plan - East Building - Level 04 - OA | X |
| S1.E105 | Wood Framing Plan - East Building - Level 05 - OA | X |
| S1.E106 | Wood Framing Plan - East Building - Level 06 - OA | X |
| S1.E107 | Wood Framing Plan - East Building - Roof - OA | X |
| S1.E108 | Wood Shearwall Plan - East Building - OA | X |
| S1.W101 | Foundation Plan - West Building - Level 01 - OA | X |
| S1.W102 | Wood Framing Plan - West Building - Level 02 - OA | X |
| S1.W103 | Wood Framing Plan - West Building - Level 03 - OA | X |
| S1.W104 | Wood Framing Plan - West Building - Level 04 - OA | X |
| S1.W105 | Wood Framing Plan - West Building - Level 05 - OA | X |
| S1.W106 | Wood Framing Plan - West Building - Roof - OA | X |
| S1.W107 | Wood Framing Plan - West Building - Roof - OA | X |
| S1.W108 | Wood Shearwall Plan - West Building - OA | X |
| S2.E101a | Foundation Plan - East Building - Level 01 - Area A | X |
| S2.E101b | Foundation Plan - East Building - Level 01 - Area B | X |
| S2.E102a | Forming Plan - East Building - Level 02 - Area A | X |
| S2.E102b | Forming Plan - East Building - Level 02 - Area B | X |
| S2.E403a | Wood Framing Plan - East Building - Level 03 - Area A | X |
| S2.E403b | Wood Framing Plan - East Building - Level 03 - Area B | X |
| S2.E404a | Wood Framing Plan - East Building - Level 04 - Area A | X |
| S2.E404b | Wood Framing Plan - East Building - Level 04 - Area B | X |
| S2.E405a | Wood Framing Plan - East Building - Level 05 - Area A | X |
| S2.E405b | Wood Framing Plan - East Building - Level 05 - Area B | X |
| S2.E406a | Wood Framing Plan - East Building - Level 06 - Area A | X |
| S2.E406b | Wood Framing Plan - East Building - Level 06 - Area B | X |
| S2.E407a | Wood Framing Plan - East Building - Roof - Area A | X |
| S2.E407b | Wood Framing Plan - East Building - Roof - Area B | X |
| S2.W101a | Foundation Plan - West Building - Level 01 - Area A | X |
| S2.W101b | Foundation Plan - West Building - Level 01 - Area B | X |
| S2.W101c | Foundation Plan - West Building - Level 01 - Area C | X |
| S2.W101d | Foundation Plan - West Building - Level 01 - Area D | X |
| S2.W102B | Forming Plan - West Building - Level 02 - Area B | X |
| S2.W102C | Forming Plan - West Building - Level 02 - Area C | X |
| S2.W103C | Forming Plan - West Building - Level 03 - Area C | X |
| S2.W402a | Wood Framing Plan - West Building - Level 02 - Area A | X |
| S2.W402b | Wood Framing Plan - West Building - Level 02 - Area B | X |
| S2.W402d | Wood Framing Plan - West Building - Level 02 - Area D | X |
| S2.W403a | Wood Framing Plan - West Building - Level 03 - Area A | X |
| S2.W403b | Wood Framing Plan - West Building - Level 03 - Area B | X |
| S2.W403d | Wood Framing Plan - West Building - Level 03 - Area D | X |
| S2.W404a | Wood Framing Plan - West Building - Level 04 - Area A | X |
| S2.W404b | Wood Framing Plan - West Building - Level 04 - Area B | X |
| S2.W404c | Wood Framing Plan - West Building - Level 04 - Area C | X |
| S2.W404d | Wood Framing Plan - West Building - Level 04 - Area D | X |
| S2.W405a | Wood Framing Plan - West Building - Level 05 - Area A | X |
| S2.W405b | Wood Framing Plan - West Building - Level 05 - Area B | X |
| S2.W405c | Wood Framing Plan - West Building - Level 05 - Area C | X |
| S2.W405d | Wood Framing Plan - West Building - Level 05 - Area D | X |
| S2.W406a | Wood Framing Plan - West Building - Roof - Area A | X |
| S2.W406b | Wood Framing Plan - West Building - Level 06/ Roof - Area B | X |
| S2.W406c | Wood Framing Plan - West Building - Level 06/ Roof - Area C | X |
| S2.W406d | Wood Framing Plan - West Building - Roof - Area D | X |
| S2.W407b | Wood Framing Plan - West Building - Roof - Area B | X |
| S2.W407c | Wood Framing Plan - West Building - Roof - Area C | X |
| S3.000 | Typical Foundation Details | X |
| S3.001 | Typical Foundation Details | X |
| S3.010 | PT Slab on Grade Foundation General Notes / Typical Details | X |
| S3.011 | PT Slab on Grade Foundation Typical Details | X |
| S3.012 | Typical Foundation Details | X |
| S4.000 | Typical Concrete Connections | X |
| S4.001 | Typical Concrete Connections | X |
| S4.110 | Framing Sections - Wood Floor | X |
| S4.111 | Framing Sections - Wood Floor | X |
| S4.112 | Framing Sections - Wood Floor | X |
| S4.210 | Stair Framing | X |
| S4.220 | Elevator Framing | X |
| S4.310 | Roof Framing Sections | X |
| S4.311 | Roof Framing Sections | X |
| S5.100 | CIP Concrete Column Schedule | X |
| S5.110 | Typical CIP Concrete Column Details | X |
| S5.120 | CIP Concrete Column Elevations | X |
| S5.130 | Typical Stud Rail Details | X |
| S5.200 | CIP Concrete Shear Wall Typical Details | X |
| S5.201 | CIP Concrete Shearwall Typical Details | X |
| S5.202 | CIP Concrete Shearwall Typical Details | X |
| S5.203 | CIP Concrete Shearwall Typical Details | X |
| S5.300 | CIP Concrete Beams | X |
| S5.310 | CIP Concrete Beam Schedule | X |
| S5.410 | Wood Shear Wall Schedule | X |
| S5.412 | Wood Shear Wall Hold-Down Details - ATR / Rod System | X |
| S5.413 | Wood Shear Wall Typical Details | X |
| S5.414 | Wood Shear Wall Anchorage ATR / Rod System - Uniform Thickness Slab on... | X |
| S5.414A | Wood Shear Wall Anchorage ATR / Rod System - Uniform Thickness Podium Slab | X |
| S5.415 | Embedded Rod Anchorage Option - Uniform Thickness Slab | X |
| S5.416 | Embed Plate Anchorage Option - Uniform Thickness Slab | X |
| S5.417 | Shear Wall Anchorage at Slab Steps | X |
| S5.420 | Roof Girder Truss Uplift Details | X |
| S5.421 | Roof Truss Uplift Details | X |
| S5.430 | Wood Strapping Details | X |
| | | |
| PS0.107 | Loading Plan - Parking Level 07.5 | X |
| PS1.101 | Parking Level 01 | X |
| PS2.107 | Parking Level 07.5 | X |
| PS2.108 | Parking Level Roof | X |

## SHEET INDEX- LANDSCAPE

| NUMBER | NAME | DD SET |
|---|---|---|
| L0001 | Sheet Index | X |
| L0002 | General Notes & Legend | X |
| L0101 | Overall Reference Plan | X |
| | | |
| L2101 | Grading Plan - Level 1 | X |
| L2102 | Grading Plan - Level 1 | X |
| L2103 | Grading Plan - Level 1 | X |
| L2104 | Grading Plan - Level 1 | X |
| L2105 | Grading Plan - Level 1 And 2 | X |
| L2106 | Grading Plan - Level 7 | X |
| | | |
| L3101 | Hardscape Plan - Level 1 | X |
| L3102 | Hardscape Plan - Level 1 | X |
| L3103 | Hardscape Plan - Level 1 | X |
| L3104 | Hardscape Plan - Level 1 | X |
| L3105 | Hardscape Plan - Level 1 And 2 | X |
| L3106 | Hardscape Plan - Level 7 | X |
| L3301 | Hardscape Details on Grade | X |
| L3302 | Hardscape Details on Structure | X |
| L3303 | Hardscape Details on Structure | X |
| L3304 | Pool Fence And Gate Details | X |
| L3305 | Cabana Details | X |
| L3306 | Pool Details | X |
| L3307 | Cabana Details | X |
| L3308 | Pickleball Details | X |
| L3401 | Illustrations | X |
| L3402 | Illustrations | X |
| L3403 | Illustrations | X |
| L3404 | Illustrations | X |
| L3405 | Illustrations | X |
| L3406 | Illustrations | X |
| | | |
| L5101 | Planting Plan - Level 1 | X |
| L5102 | Planting Plan - Level 1 | X |
| L5103 | Planting Plan - Level 1 | X |
| L5104 | Planting Plan - Level 1 | X |
| L5105 | Planting Plan - Level 1 And 2 | X |
| L5106 | Planting Plan - Level 7 | X |
| | | |
| L6101 | Lighting Plan - Level 1 | X |
| L6102 | Lighting Plan - Level 1 | X |
| L6103 | Lighting Plan - Level 1 | X |
| L6104 | Lighting Plan - Level 1 | X |
| L6105 | Lighting Plan - Level 1 And 2 | X |
| L6106 | Lighting Plan - Level 7 | X |

## SHEET LIST - MECHANICAL (WEST BLDG)

| NUMBER | NAME | DD SET |
|---|---|---|
| M1.004 | MECHANICAL INDEX - WEST BUILDING | X |
| M1.100 | MECHANICAL GENERAL NOTES | X |
| M1.200 | MECHANICAL DETAILS | X |
| M1.201 | MECHANICAL DETAILS | X |
| M1.300 | MECHANICAL EQUIPMENT SCHEDULE | X |
| M4.110 | WEST BUILDING PLAN - LEVEL 01 | X |
| M4.120 | WEST BUILDING PLAN - LEVEL 02 | X |
| M4.130 | WEST BUILDING PLAN - LEVEL 03 | X |
| M4.140 | WEST BUILDING PLAN - LEVEL 04 | X |
| M4.150 | WEST BUILDING PLAN - LEVEL 05 | X |
| M4.160 | WEST BUILDING PLAN - LEVEL 06 | X |
| M4.170 | WEST BUILDING PLAN - ROOF | X |
| M4.210 | WEST BUILDING PLAN - LEVEL 01 - AREA A | X |
| M4.211 | WEST BUILDING PLAN - LEVEL 01 - AREA B | X |
| M4.212 | WEST BUILDING PLAN - LEVEL 01 - AREA C | X |
| M4.213 | WEST BUILDING PLAN - LEVEL 01 - AREA D | X |
| M4.220 | WEST BUILDING PLAN - LEVEL 02 - AREA A | X |
| M4.221 | WEST BUILDING PLAN - LEVEL 02 - AREA B | X |
| M4.222 | WEST BUILDING PLAN - LEVEL 02 - AREA C | X |
| M4.223 | WEST BUILDING PLAN - LEVEL 02 - AREA D | X |
| M4.230 | WEST BUILDING PLAN - LEVEL 03 - AREA A | X |
| M4.231 | WEST BUILDING PLAN - LEVEL 03 - AREA B | X |
| M4.232 | WEST BUILDING PLAN - LEVEL 03 - AREA C | X |
| M4.233 | WEST BUILDING PLAN - LEVEL 03 - AREA D | X |
| M4.240 | WEST BUILDING PLAN - LEVEL 04 - AREA A | X |
| M4.241 | WEST BUILDING PLAN - LEVEL 04 - AREA B | X |
| M4.242 | WEST BUILDING PLAN - LEVEL 04 - AREA C | X |
| M4.243 | WEST BUILDING PLAN - LEVEL 04 - AREA D | X |
| M4.250 | WEST BUILDING PLAN - LEVEL 05 - AREA A | X |
| M4.251 | WEST BUILDING PLAN - LEVEL 05 - AREA B | X |
| M4.252 | WEST BUILDING PLAN - LEVEL 05 - AREA C | X |
| M4.253 | WEST BUILDING PLAN - LEVEL 05 - AREA D | X |
| M4.260 | WEST BUILDING PLAN - LEVEL 06 - AREA A | X |
| M4.261 | WEST BUILDING PLAN - LEVEL 06 - AREA B | X |
| M4.262 | WEST BUILDING PLAN - LEVEL 06 - AREA C | X |
| M4.263 | WEST BUILDING PLAN - LEVEL 06 - AREA D | X |
| M4.270 | WEST BUILDING PLAN - ROOF - AREA A | X |
| M4.271 | WEST BUILDING PLAN - ROOF - AREA B | X |
| M4.272 | WEST BUILDING PLAN - ROOF - AREA C | X |
| M4.273 | WEST BUILDING PLAN - ROOF - AREA D | X |
| M4.300 | MECHANICAL ENLARGED UNITS A1-A2-B1-B3-B4-B5-C1 | X |
| M4.301 | MECHANICAL ENLARGED UNITS D1-E1-E+1-F+1-F+2-S1 | X |
| M4.302 | MECHANICAL ENLARGED WEST LEVEL 1 COMMON | X |
| M4.303 | MECHANICAL ENLARGED WEST LEVEL 2 COMMON | X |
| M4.304 | MECHANICAL ENLARGED WEST LEVEL 6 COMMON | X |
| M4.400 | WEST BUILDING DOAS RISERS | X |
| M4.401 | WEST BUILDING TRASH EXHAUST RISER | X |

## SHEET INDEX -MECHANICAL (EAST BLDG)

| NUMBER | NAME | DD SET |
|---|---|---|
| M1.003 | MECHANICAL INDEX - EAST BUILDING | X |
| M1.100 | MECHANICAL GENERAL NOTES | X |
| M1.200 | MECHANICAL DETAILS | X |
| M1.201 | MECHANICAL DETAILS | X |
| M1.300 | MECHANICAL EQUIPMENT SCHEDULE | X |
| M3.110 | EAST BUILDING PLAN - LEVLES 01 & 02 | X |
| M3.130 | EAST BUILDING PLAN - LEVLES 03 & 04 | X |
| M3.150 | EAST BUILDING PLAN - LEVLES 05 & 06 | X |
| M3.170 | EAST BUILDING PLAN - ROOF | X |
| M3.210 | EAST BUILDING PLAN - LEVELS 01 - PARTIAL | X |
| M3.220 | EAST BUILDING PLAN - LEVELS 02 - PARTIAL | X |
| M3.230 | EAST BUILDING PLAN - LEVELS 03 - PARTIAL | X |
| M3.240 | EAST BUILDING PLAN - LEVELS 04 - PARTIAL | X |
| M3.250 | EAST BUILDING PLAN - LEVELS 05 - PARTIAL | X |
| M3.260 | EAST BUILDING PLAN - LEVELS 06 - PARTIAL | X |
| M3.270 | EAST BUILDING PLAN - ROOF - PARTIAL | X |
| M3.300 | MECHANICAL ENLARGED UNITS A1-B1-B2-D1-D3-D4 | X |
| M3.301 | MECHANICAL ENLARGED UNITS D+1 - E1 - F1 - S1 | X |
| M3.302 | MECHANICAL ENLARGED EAST LEVEL 01 COMMON | X |
| M3.303 | MECHANICAL ENLARGED EAST LEVEL 06 COMMON | X |
| M3.400 | EAST BUILDING DOAS RISER | X |
| M3.401 | EAST BUILDING TRASH EXHASUT RISER | X |

## SHEET INDEX - MECHANICAL (PARKING DECK)

| NUMBER | NAME | DD SET |
|---|---|---|
| M1.002 | MECHANICAL INDEX - PARKING BUILDING | X |
| M1.100 | MECHANICAL GENERAL NOTES | X |
| M1.200 | MECHANICAL DETAILS | X |
| M1.201 | MECHANICAL DETAILS | X |
| M1.300 | MECHANICAL EQUIPMENT SCHEDULE | X |
| M2.110 | PARKING BUILDING PLAN - LEVEL 01 | X |
| M2.120 | PARKING BUILDING PLAN - LEVEL 02 | X |
| M2.130 | PARKING BUILDING PLAN - LEVEL 03 | X |
| M2.140 | PARKING BUILDING PLAN - LEVEL 04 | X |
| M2.150 | PARKING BUILDING PLAN - LEVEL 05 | X |
| M2.160 | PARKING BUILDING PLAN - LEVEL 06 | X |
| M2.170 | PARKING BUILDING PLAN - ROOF | X |
| M2.300 | MECHANICAL ENLARGED PARKING GARAGE LEVEL 8 | X |
| M2.400 | PARKING BUILDING VENTILATION RISERS | X |

## SHEET INDEX- ELECTRICAL

| NUMBER | NAME | DD SET |
|---|---|---|
| E000 | ELECTRICAL SYMBOLS AND ABBREVIATIONS | X |
| E110 | LEVEL 1 WEST POWER PLAN | X |
| E111 | LEVEL 2 WEST POWER PLAN | X |
| E112 | LEVEL 3 WEST POWER PLAN | X |
| E113 | LEVEL 4 WEST POWER PLAN | X |
| E114 | LEVEL 5 WEST POWER PLAN | X |
| E115 | LEVEL 6 WEST POWER PLAN | X |
| E116 | LEVEL 7.5 WEST POWER PLAN | X |
| E117 | LEVEL 8 WEST POWER PLAN | X |
| E118 | WEST LOW ROOF POWER PLAN | X |
| E119 | WEST HIGH ROOF POWER PLAN | X |
| E120 | WEST PARKING DECK ROOF POWER PLAN | X |
| E121 | LEVEL 1 EAST POWER PLAN | X |
| E122 | LEVEL 2 EAST POWER PLAN | X |
| E123 | LEVEL 3 EAST POWER PLAN | X |
| E124 | LEVEL 4 EAST POWER PLAN | X |
| E125 | LEVEL 5 EAST POWER PLAN | X |
| E126 | LEVEL 6 EAST POWER PLAN | X |
| E127 | EAST ROOF POWER PLAN | X |
| E400 | ENLARGED ELECTRICAL ROOM D1 PLANS | X |
| E600 | PANELBOARD SCHEDULES | X |
| E700 | ONE-LINE - WEST HOUSE | X |
| E701 | ONE-LINE - WEST DOMICILE | X |
| E702 | ONE-LINE - EAST HOUSE | X |

## SHEET LIST - PLUMBING (WEST BLDG)

| NUMBER | NAME | DD SET |
|---|---|---|
| P0.001 | Schedules, Legends and Notes | X |
| P1.W00A | West Bldg. Level 1 - Part A - Plumbing (B/F) | X |
| P1.W00B | West Bldg. Level 1 - Part B - Plumbing (B/F) | X |
| P1.W00C | West Bldg. Level 1 - Part C - Plumbing (B/F) | X |
| P1.W00D | West Bldg. Level 1 - Part D - Plumbing (B/F) | X |
| P1.W01A | West Bldg. Level 1 - Part A - Plumbing | X |
| P1.W01B | West Bldg. Level 1 - Part B - Plumbing | X |
| P1.W01C | West Bldg. Level 1 - Part C - Plumbing | X |
| P1.W01D | West Bldg. Level 1 - Part D - Plumbing | X |
| P1.W02A | West Bldg. Level 2 - Part A - Plumbing | X |
| P1.W02B | West Bldg. Level 2 - Part B - Plumbing | X |
| P1.W02C | West Bldg. Level 2 - Part C - Plumbing | X |
| P1.W02D | West Bldg. Level 2 - Part D - Plumbing | X |
| P1.W03A | West Bldg. Level 3 - Part A - Plumbing | X |
| P1.W03B | West Bldg. Level 3 - Part B - Plumbing | X |
| P1.W03C | West Bldg. Level 3 - Part C - Plumbing | X |
| P1.W03D | West Bldg. Level 3 - Part D - Plumbing | X |
| P1.W04A | West Bldg. Level 4 - Part A - Plumbing | X |
| P1.W04B | West Bldg. Level 4 - Part B - Plumbing | X |
| P1.W04C | West Bldg. Level 4 - Part C - Plumbing | X |
| P1.W04D | West Bldg. Level 4 - Part D - Plumbing | X |
| P1.W05A | West Bldg. Level 5 - Part A - Plumbing | X |
| P1.W05B | West Bldg. Level 5 - Part B - Plumbing | X |
| P1.W05C | West Bldg. Level 5 - Part C - Plumbing | X |
| P1.W05D | West Bldg. Level 5 - Part D - Plumbing | X |
| P1.W06A | West Bldg. Level 6 - Part A - Plumbing | X |
| P1.W06B | West Bldg. Level 6 - Part B - Plumbing | X |
| P1.W06C | West Bldg. Level 6 - Part C - Plumbing | X |
| P1.W06D | West Bldg. Level 6 - Part D - Plumbing | X |
| P2.002 | West Bldg. Enlarged Partial Plans - Plumbing | X |
| P5.201 | Unit Plans - Shared Bldgs. | X |
| P5.202 | Unit Plans - West Bldgs. | X |
| P6.001 | Plumbing Riser Diagrams | X |
| P6.001 | Plumbing Riser Diagrams | X |
| P6.001 | Plumbing Riser Diagrams | X |
| P7.001 | Plumbing Details | X |

## SHEET LIST- PLUMBING (EAST BLDG)

| NUMBER | NAME | DD SET |
|---|---|---|
| P0.001 | Schedules, Legends and Notes | X |
| P1.E00A | East Bldg. Level 1 - Part A - Plumbing (B/F) | X |
| P1.E00B | East Bldg. Level 1 - Part B - Plumbing (B/F) | X |
| P1.E01A | East Bldg. Level 1 - Part A - Plumbing | X |
| P1.E01B | East Bldg. Level 1 - Part B - Plumbing | X |
| P1.E02A | East Bldg. Level 2 - Part A - Plumbing | X |
| P1.E02B | East Bldg. Level 2 - Part B - Plumbing | X |
| P1.E03A | East Bldg. Level 3 - Part A - Plumbing | X |
| P1.E03B | East Bldg. Level 3 - Part B - Plumbing | X |
| P1.E04A | East Bldg. Level 4 - Part A - Plumbing | X |
| P1.E04B | East Bldg. Level 4 - Part B - Plumbing | X |
| P1.E05A | East Bldg. Level 5 - Part A - Plumbing | X |
| P1.E05B | East Bldg. Level 5 - Part B - Plumbing | X |
| P1.E06A | East Bldg. Level 6 - Part A - Plumbing | X |
| P1.E06B | East Bldg. Level 6 - Part B - Plumbing | X |
| P1.ER1A | East Bldg. Roof - Part A - Plumbing | X |
| P1.ER1B | East Bldg. Roof - Part B - Plumbing | X |
| P2.001 | East Bldg. Enlarged Partial Plans - Plumbing | X |
| P5.200 | Unit Plans - East Bldg. | X |
| P5.201 | Unit Plans - Shared Bldgs. | X |
| P6.001 | Plumbing Riser Diagrams | X |
| P6.001 | Plumbing Riser Diagrams | X |
| P6.001 | Plumbing Riser Diagrams | X |
| P7.001 | Plumbing Details | X |

## SHEET INDEX- PLUMBING (PARKING DECK)

| NUMBER | NAME | DD SET |
|---|---|---|
| P0.001 | Schedules, Legends and Notes | X |
| PPD1.01 | Parking Deck Level 1 - Plumbing | X |
| PPD1.02 | Parking Deck Level 2 - Plumbing | X |
| PPD1.03 | Parking Deck Level 3 - Plumbing | X |
| PPD1.04 | Parking Deck Level 4 - Plumbing | X |
| PPD1.05 | Parking Deck Level 5 - Plumbing | X |
| PPD1.06 | Parking Deck Level 6 - Plumbing | X |
| PPD1.07 | Parking Deck Level 7.5 - Plumbing | X |
| P7.001 | Plumbing Details | X |

## SHEET INDEX- LOW VOLTAGE

| NUMBER | NAME | DD SET |
|---|---|---|
| | **GENERAL** | |
| TA-G-001 | COVER PAGE | X |
| | **AUDIO VISUAL** | |
| TA-AV-001 | AUDIO/VISUAL LEGEND NOTES | X |
| TA-AV-002 | AUDIO/VISUAL DEVICE SCHEDULE | |
| TA-AV-100 | AUDIO/VISUAL WEST BUILDING LEVEL 01 PLAN | X |
| TA-AV-101 | AUDIO/VISUAL WEST BUILDING LEVEL 02 PLAN | X |
| TA-AV-102 | AUDIO/VISUAL WEST BUILDING LEVEL 07 PLAN | |
| TA-AV-103 | AUDIO/VISUAL WEST BUILDING LEVEL 08 PLAN | |
| TA-AV-104 | AUDIO/VISUAL EAST BUILDING LEVELS 01 & 02 PLAN | X |
| TA-AV-105 | AUDIO/VISUAL EAST BUILDING LEVELS 05 & 06 PLAN | |
| | **NETWORK** | |
| TA-N-001 | NETWORK SYSTEM LEGEND & NOTES | X |
| TA-N-002 | NETWORK SYSTEM DEVICE SCHEDULE | |
| TA-N-100 | NETWORK SYSTEM WEST BUILDING LEVEL 01 PLAN | X |
| TA-N-101 | NETWORK SYSTEM WEST BUILDING LEVEL 02 PLAN | X |
| TA-N-102 | NETWORK SYSTEM WEST BUILDING LEVEL 03 PLAN | X |
| TA-N-103 | NETWORK SYSTEM WEST BUILDING LEVEL 04 PLAN | X |
| TA-N-104 | NETWORK SYSTEM WEST BUILDING LEVEL 05 PLAN | X |
| TA-N-105 | NETWORK SYSTEM WEST BUILDING LEVEL 06 PLAN | X |
| TA-N-106 | NETWORK SYSTEM WEST BUILDING LEVEL 07 PLAN | |
| TA-N-107 | NETWORK SYSTEM WEST BUILDING LEVEL 08 PLAN | |
| TA-N-108 | NETWORK SYSTEM EAST BUILDING LEVELS 01 & 02 PLAN | X |
| TA-N-109 | NETWORK SYSTEM EAST BUILDING LEVELS 03 & 04 PLAN | X |
| TA-N-110 | NETWORK SYSTEM EAST BUILDING LEVELS 05 & 06 PLAN | X |
| TA-N-111 | NETWORK SYSTEM EAST BUILDING LEVELS 07 & 08 PLAN | |
| TA-N-200 | NETWORK SYSTEM MDF/IDF ENLARGED PLANS | |
| TA-N-201 | NETWORK SYSTEM MDF/IDF RACK ELEVATIONS | |
| TA-N-202 | NETWORK SYSTEM PATCH PANEL & SWITCH LAYOUT | |
| | **SECURITY** | |
| TA-S-001 | SECURITY SYSTEM LEGEND & NOTES | X |
| TA-S-002 | SECURITY SYSTEM DEVICE SCHEDULE | |
| TA-S-100 | SECURITY SYSTEM WEST BUILDING LEVEL 01 FLOOR PLAN | X |
| TA-S-101 | SECURITY SYSTEM WEST BUILDING LEVEL 02 FLOOR PLAN | X |
| TA-S-102 | SECURITY SYSTEM WEST BUILDING LEVEL 03 FLOOR PLAN | X |
| TA-S-103 | SECURITY SYSTEM WEST BUILDING LEVEL 04 FLOOR PLAN | X |
| TA-S-104 | SECURITY SYSTEM WEST BUILDING LEVEL 05 FLOOR PLAN | X |
| TA-S-105 | SECURITY SYSTEM WEST BUILDING LEVEL 06 FLOOR PLAN | X |
| TA-S-106 | SECURITY SYSTEM WEST BUILDING LEVEL 07 FLOOR PLAN | |
| TA-S-107 | SECURITY SYSTEM WEST BUILDING LEVEL 08 FLOOR PLAN | |
| TA-S-108 | SECURITY SYSTEM EAST BUILDING LEVELS 01 & 02 PLANS | X |
| TA-S-109 | SECURITY SYSTEM EAST BUILDING LEVELS 03 & 04 PLANS | X |
| TA-S-110 | SECURITY SYSTEM EAST BUILDING LEVELS 05 & 06 PLANS | X |
| TA-S-111 | SECURITY SYSTEM EAST BUILDING LEVELS 07 & 08 PLANS | |
| TA-S-200 | SECURITY SYSTEM MATRIX & DETAILS | |
| | **RISERS & DETAILS** | |
| TA-R-001 | OVERALL SYSTEM PIPE DETAILS | X |
| TA-R-002 | AUDIO VISUAL SYSTEM DEVICE RISER | X |
| TA-R-003 | NETWORK SYSTEM DEVICE RISER | X |
| TA-R-004 | SECURITY SYSTEM DEVICE RISER | X |
| | **UNIT TECHNOLOGY** | |
| TA-U-001 | ENLARGED UNIT PLANS | |
| TA-U-002 | ENLARGED UNIT PLANS | |

## SHEET INDEX - ID

| NUMBER | NAME | DD SET |
|---|---|---|
| ID-000 | TITLE SHEET | X |
| ID-001 | GENERAL NOTES | X |
| ID-002 | OVERALL PLANS | X |
| ID-003 | OVERALL PLANS | X |
| ID-004 | OVERALL PLANS | X |
| ID-100 | L1 FLOOR PLAN | X |
| ID-101 | L1 LEASING FLOOR PLAN | X |
| ID-102 | L2 FLOOR PLAN | X |
| ID-103 | L2 FLOOR PLAN | X |
| ID-104 | EAST BUILDING AMENITY FLOOR PLAN | X |
| ID-200 | L1 REFLECTED CEILING PLAN | X |
| ID-201 | L1 LEASING REFLECTED CEILING PLAN | X |
| ID-202 | L2 REFLECTED CEILING PLAN | X |
| ID-203 | L7 REFLECTED CEILING PLAN | X |
| ID-204 | EAST BUILDING AMENITY REFLECTED CEILING PLAN | X |
| ID-300 | L1 FINISH PLAN - FLOOR | X |
| ID-301 | L1 LEASING FINISH PLAN - FLOOR | X |
| ID-302 | L2 FINISH PLAN - FLOOR | X |
| ID-303 | L7 FINISH PLAN - FLOOR | X |
| ID-304 | EAST BUILDING AMENITY FINISH PLAN - FLOOR | X |
| ID-350 | L1 FINISH PLAN - WALL | X |
| ID-351 | L1 LEASING FINISH PLAN - WALL | X |
| ID-352 | L2 FINISH PLAN - WALL | X |
| ID-353 | L7 FINISH PLAN - WALL | X |
| ID-354 | EAST BUILDING AMENITY FINISH PLAN - WALL | X |
| ID-400 | L1 FURNITURE, FIXTURES & EQUIPMENT PLAN | X |
| ID-401 | L1 LEASING FURNITURE, FIXTURES & EQUIPMENT PLAN | X |
| ID-402 | L2 FURNITURE, FIXTURES & EQUIPMENT PLAN | X |
| ID-403 | L7 FURNITURE, FIXTURES & EQUIPMENT PLAN | X |
| ID-404 | EAST BUILDING AMENITY FURNITURE, FIXTURES & EQUIPMENT PLAN | X |
| ID-904 | SCHEDULES - FINISHES | X |

PROJECT # : 126011
DRAWN BY: CF, TF, AJ
CHECKED BY: AJ, MM


**NILES BOLTON ASSOCIATES**

3060 Peachtree Rd. N.W.
Suite 600
Atlanta, GA 30305

T 404 365 7600

www.nilesbolton.com


| No. | Description | Date |
|---|---|---|
| | DD SET | 2026/09/30 |

This drawing, as an instrument of service, is and shall remain the property of the Architects and shall not be reproduced, published or used in any way without the permission of the Architect.

BURBANK DR - BATON ROUGE, LA

BATON ROUGE, LOUISIANA 70808
EAST BATON ROUGE PARISH

LV COLLECTIVE

SHEET TITLE:
SHEET INDEX- PAGE 1

SHEET NUMBER:
G0.01

NOT RELEASED FOR CONSTRUCTION


10/1/2026 11:54:50 AM

ABBREVIATIONS
THESE ABBREVIATIONS ARE BASED ON STANDARD ABBREVIATIONS THAT ARE USED IN CONSTRUCTION. HOWEVER, ALL ABBREVIATIONS MUST BE REVIEWED IN CONTEXT AND FINAL INTERPRETATION IS BY THE ARCHITECT. NOT ALL ABBREVIATIONS THAT ARE LISTED ARE USED IN THE ATTACHED DOCUMENTS.


| | |
|---|---|
| " | INCHES |
| # | POUND OR NUMBER |
| & | AND |
| ' | FOOT (FEET) |
| (E) | EXISTING |
| 356 | |
| 360 | |
| < | ANGLE |
| @ | AT |
| CL | CENTERLINE |
| | |
| A/C | AIR CONDITIONING |
| AAD | ATTIC ACCESS DOOR |
| AAP | ATTIC ACCESS PANEL |
| AB | ANCHOR BOLT |
| ABV | ABOVE |
| ACOUS | ACOUSTICAL |
| ACT | ACOUSTICAL CEILING TILE |
| AD | AREA DRAIN, ACOUSTIC DIMENSIONS |
| ADA | AMERICANS WITH DISABILITIES ACT |
| ADD | ADDENDUM, ADDITION |
| ADJ | ADJUSTABLE, ADJUSTMENT |
| AFF | ABOVE FINISHED FLOOR |
| AGGR | AGGREGATE |
| ALT | ALTERNATE |
| ALUM | ALUMINUM |
| AMSMV | ADHERED MANUFACTURED STONE MASONRY VENEER |
| AOR | AREA OF REFUGE |
| AP | ACCESS PANEL |
| APPROX | APPROXIMATE |
| APT | APARTMENT |
| ARCH | ARCHITECT, ARCHITECTURAL |
| ASB | ASBESTOS |
| ASPH | ASPHALT |
| | |
| BATH | BATHROOM |
| BD | BOARD |
| BEL | BELOW |
| BITUM | BITUMINOUS |
| BLDG | BUILDING |
| BLK | BLOCK |
| BLKG | BLOCKING |
| BM | BEAM |
| BM | BENCHMARK |
| BOD | BASIS OF DESIGN |
| BOF | BOTTOM OF FOOTING |
| BOH | BACK OF HOUSE |
| BOP | BOTTOM OF PLATE |
| BOT | BOTTOM |
| BOW | BOTTOM OF WALL |
| BPL | BEARING PLATE |
| BR | BEDROOM |
| BRG | BEARING |
| BRK | BRICK |
| BSMT | BASEMENT |
| BUR | BUILT-UP ROOFING |
| | |
| CAB | CABINET |
| CB | CATCH BASIN |
| CEM | CEMENT |
| CER | CERAMIC |
| CF | CUBIC FOOT |
| CFM | CUBIC FEET PER MINUTE |
| CG | CORNER GUARD |
| CH | COAT HOOK |
| CI | CAST IRON |
| CJ | CONTROL JOINT |
| CL | CENTERLINE, CLEARANCE |
| CLG | CEILING |
| CLKG | CAULKING |
| CLO | CLOSET |
| CLR | CLEAR(ANCE) |
| CMT | CERAMIC MOSAIC TILE |
| CMU | CONCRETE MASONRY UNIT |
| CNTR | COUNTER |
| CO | CASED OPENING, CLEAN OUT |
| COL | COLUMN |
| CONC | CONCRETE |
| CONN | CONNECTION |
| CONST | CONSTRUCTION |
| CONT | CONTINUOUS |
| CORR | CORRIDOR, CORRUGATED |
| CPT | CARPET |
| CR | CHAIR RAIL |
| CR | CARD READER |
| CRS | COLD ROLLED STEEL |
| CSMT | CASEMENT |
| CT | CERAMIC TILE |
| CTR | CENTER, COUNTER |
| CTSK | COUNTERSUNK |
| CW | CURTAIN WALL |
| CY | CUBIC YARD |
| | |
| D | DRYER, DISPOSAL |
| DB | DECIBEL |
| DBL | DOUBLE |
| DEMO | DEMOLISH |
| DEPT | DEPARTMENT |
| DET, DTL | DETAIL |
| DF | DRINKING FOUNTAIN |
| DH | DOUBLE HUNG |
| DIA | DIAMETER |
| DIAG | DIAGONAL |
| DIFF | DIFFUSER |
| DIM | DIMENSION |
| DISP | DISPENSER |
| DIV | DIVISION |
| DL | DEAD LOAD |
| DN | DOWN |
| DO | DOOR OPENING |
| DR | DOOR |
| DS | DOWNSPOUT |
| DSP | DRY STANDPIPE |
| DW | DISHWASHER |
| DWG | DRAWING |
| DWR | DRAWER |
| | |
| E | EAST |
| EA | EACH |
| EF | EXHAUST FAN |
| EHW | ENGINEERED HARDWOOD |
| EIFS | EXTERIOR INSULATED FINISHING SYSTEM |
| EJ | EXPANSION JOINT |
| EL | ELEVATION |
| ELEC | ELECTRICAL |
| ELEV | ELEVATOR |
| EMER | EMERGENCY |
| ENCL | ENCLOSURE |
| ENG | ENGINEER |
| ENT | ENTRANCE |
| EOC | EDGE OF CARPET |
| EOS | EDGE OF SLAB |
| EP | ELECTRICAL PANELBOARD |
| EQ | EQUAL |
| EQUIP | EQUIPMENT |
| EWC | ELECTRIC WATER COOLER |
| EXH | EXHAUST |
| EXIST | EXISTING |
| EXP | EXPANSION, EXPOSED |
| EXT | EXTERIOR |
| | |
| F | FAHRENHEIT |
| FA | FIRE ALARM |
| FACP | FIRE ALARM CONTROL PANEL |
| FAS | FASTEN |
| FB | FLAT BAR |
| FCB | FIBER-CEMENT BOARD |
| FD | FLOOR DRAIN |
| FDN | FOUNDATION |
| FE | FIRE EXTINGUISHER |
| FEC | FIRE EXTINGUISHER CABINET |
| FF | FINISHED FLOOR |
| FF&E | FURNITURE, FIXTURES & EQUIPMENT |
| FFS | FACE OF FINISHED SURFACE |
| FGL | FIBERGLASS |
| FHC | FIRE HOSE CABINET |
| FIN | FINISH(ED) |
| FIXT | FIXTURE |
| FJ | FLOOR JOIST |
| FLASH | FLASHING |
| FLR | FLOOR |
| FLUOR | FLUORESCENT |
| FOB | FACE OF BRICK |
| FOC | FACE OF CONCRETE |
| FOF | FACE OF FINISH |
| FOH | FRONT OF HOUSE |
| FOS | FACE OF STUD |
| FP | FIREPLACE |
| FPRF | FIREPROOF |
| FR | FIRE RATED |
| FRIG | REFRIGERATOR |
| FRMG | FRAMING |
| FRT | FIRE RETARDANT TREATED |
| FS | FULL SIZE |
| FT | FOOT OR FEET |
| FTG | FOOTING |
| FURN | FURNISH(ING), FURNITURE |
| FURR | FURRING |
| FUT | FUTURE |
| FWC | FABRIC WALL COVERING |
| | |
| GA | GAUGE |
| GALV | GALVANIZED |
| GB | GRAB BAR |
| GB | GYPSUM BOARD |
| GC | GENERAL CONTRACTOR |
| GDR | GUARD RAIL |
| GFCI | GROUND FAULT CIRCUIT INTERRUPT |
| GFI | GROUND FAULT INTERRUPT |
| GFRC | GLASS FIBER REINFORCED CONCRETE |
| GI | GALVANIZED IRON |
| GL | GLASS, GLAZED, GLAZING |
| GND | GROUND |
| GOVT | GOVERNMENT |
| GR | GRADE |
| GWB | GYPSUM WALLBOARD |
| GYP BD | GYPSUM BOARD |
| | |
| H | HIGH |
| HB | HOSE BIB |
| HC | HANDICAP, HOLLOW CORE |
| HCW | HOLLOW WOOD CORE |
| HD | HEAVY DUTY |
| HDR | HEADER |
| HDW | HARDWARE |
| HM | HOLLOW METAL |
| HO | HOLD OPEN |
| HORIZ | HORIZONTAL |
| HR | HOUR, HANDRAIL |
| HT | HEIGHT |
| HTG | HEATING |
| HVAC | HEATING, VENTILATION AND AIR CONDITIONING |
| HW | HOT WATER |
| HWD | HARDWOOD |
| HWH | HOT WATER HEATER |
| | |
| IBC | INTERNATIONAL BUILDING CODE |
| ID | INSIDE DIAMETER |
| IN | INCH |
| INCL | INCLUDE, INCLUDING |
| IND | INDUSTRIAL |
| INFO | INFORMATION |
| INSUL | INSULATION, INSULATE |
| INT | INTERIOR, INTERNAL |
| INV | INVERT |
| | |
| J | JOIST |
| JAN | JANITOR |
| JCT | JUNCTION |
| JST | JOIST |
| JT | JOINT |
| | |
| KDN | KNOCKDOWN |
| KIT | KITCHEN |
| KO | KNOCKOUT |
| KP | KICK PLATE |
| | |
| L | LENGTH, LONG |
| LA | LANDSCAPE ARCHITECT |
| LAB | LABORATORY |
| LAD | LADDER |
| LAM | LAMINATE(D) |
| LAV | LAVATORY |
| LBL | LABEL |
| LBR | LUMBER |
| LD | LINEAR DIFFUSER |
| LF | LINEAR FOOT |
| LH | LEFT HAND |
| LIN | LINEAR, LINEN |
| LIN | LINEN |
| LKR | LOCKER |
| LL | LIVE LOAD |
| LNDG | LANDING |
| LNT | LINTEL |
| LOC | LOCATION |
| LR | LIVING ROOM |
| LT | LIGHT |
| LTWT | LIGHTWEIGHT |
| LUM | LUMINOUS |
| LV | LOW VOLTAGE |
| LVR | LOUVER |
| LVT | LUXURY VINYL TILE |
| | |
| M | METER |
| MACH | MACHINE |
| MAINT | MAINTENANCE |
| MAN | MANUAL |
| MAS | MASONRY |
| MAT | MATERIAL |
| MAX | MAXIMUM |
| MB | MARKER BOARD |
| MC | MEDICINE CABINET |
| MDF | MEDIUM DENSITY FIBER BOARD |
| MDO | MEDIUM DENSITY OVERLAY |
| MECH | MECHANICAL |
| MEMB | MEMBRANE |
| MEZZ | MEZZANINE |
| MFD | MANUFACTURED |
| MFR | MANUFACTURER |
| MH | MANHOLE |
| MIN | MINIMUM |
| MIR | MIRROR |
| MISC | MISCELLANEOUS |
| MLD | MOLDING |
| MM | MILLIMETER |
| MO | MASONRY OPENING |
| MOD | MODULAR |
| MOV | MOVABLE |
| MR | MOISTURE RESISTANT |
| MRT | MOISTURE RESISTANCE TREATED |
| MTD | MOUNTED |
| MTL | METAL |
| MULL | MULLION |
| MULT | MULTIPLE |
| MWK | MILLWORK |
| | |
| N | NORTH |
| N/A | NOT APPLICABLE |
| NAT | NATURAL |
| NEC | NATIONAL ELECTRIC CODE |
| NEO | NEOPRENE |
| NIC | NOT IN CONTRACT |
| NO or # | NUMBER |
| NOM | NOMINAL |
| NR | NOISE REDUCTION |
| NRC | NOISE REDUCTION COEFFICIENT |
| NRSF | NET RENTABLE SQUARE FEET |
| NS | NON-SLIP |
| NTS | NOT TO SCALE |
| | |
| O/A | OVERALL |
| O/H | OVERHEAD |
| O/O | OUT TO OUT |
| OBS | OBSCURE |
| OC | ON CENTER |
| OD | OUTSIDE DIAMETER |
| OF/CI | OWNER FURNISHED/ CONTRACTOR INSTALLED |
| OF/OI | OWNER FURNISHED/ OWNER INSTALLED |
| OFF | OFFICE |
| OH | OPPOSITE HAND |
| OPNG | OPENING |
| OPP | OPPOSITE |
| OSB | ORIENTED STRAND BOARD |
| OTB | OPEN TO BELOW |
| PAN | PANTRY |
| PAR | PARALLEL |
| PAV | PAVEMENT |
| PB | PARTICLE BOARD |
| PCF | POUNDS PER CUBIC FOOT |
| PED | PEDESTAL, PEDESTRIAN |
| PERF | PERFORATE(D) |
| PERIM | PERIMETER |
| PERP | PERPENDICULAR |
| PKG | PARKING |
| PL | PLATE |
| PLAM | PLASTIC LAMINATE |
| PLAS | PLASTER |
| PLBG | PLUMBING |
| PLF | POUNDS PER LINEAR FOOT |
| PLYWD | PLYWOOD |
| PNL | PANEL |
| PR | PAIR |
| PRCST | PRE-CAST |
| PREFAB | PREFABRICATED |
| PREFIN | PREFINISHED |
| PREP | PREPARATION |
| PROD | PRODUCTION |
| PROJ | PROJECT(OR), PROJECTION |
| PS | PROJECTION SCREEN |
| PSF | POUNDS PER SQUARE FOOT |
| PSI | POUNDS PER SQUARE INCH |
| PT | PRESSURE TREATED |
| PTD | PAINTED, PAPER TOWEL DISPENSER |
| PTD/R | COMBO. PAPER TOWEL DISPENSER & RECEPTACLE |
| PTN | PARTITION |
| PTR | PAPER TOWEL RECEPTACLE |
| PVC | POLYVINYL CHLORIDE |
| PWR | POWER |
| | |
| QT | QUARRY TILE |
| QTR | QUARTER |
| QTY | QUANTITY |
| QUAD | QUADRANT |
| | |
| R | RISER, RISE |
| RA | RETURN AIR |
| RAD | RADIUS |
| RB | RUBBER BASE |
| RCP | REFLECTED CEILING PLAN |
| RD | ROOF DRAIN |
| REBAR | REINFORCING BAR |
| REC | RECESSED |
| RECPT | RECEPTION, RECEPTACLE |
| REF. | REFRIGERATOR |
| REF: | REFER TO, REFERENCE |
| REINF | REINFORCED |
| REPRO | REPRODUCE, REPRODUCTION |
| REQD | REQUIRED |
| RESIL | RESILIENT |
| RET | RETURN |
| REV | REVISE, REVISION |
| RGTR | REGISTER |
| RH | RIGHT HAND |
| RM | ROOM |
| RO | ROUGH OPENING |
| ROW | RIGHT OF WAY |
| RS | ROD & SHELF |
| RT | RIGHT |
| RWD | REDWOOD |
| RWL | RAIN WATER LEADER |
| | |
| S | SOUTH |
| S/S | STAINLESS STEEL |
| SAFB | SOUND ATTENUATING FIRE BLANKET |
| SAM | SELF-ADHERED MEMBRANE |
| SAN | SANITARY |
| SC | SOLID CORE |
| SCD | SEAT COVER DISPENSER |
| SCHED | SCHEDULE(D) |
| SD | SMOKE DETECTOR |
| SECT | SECTION, SECTOR |
| SEP | SEPARATE, SEPARATION |
| SF | SQUARE FOOT (FEET), STOREFRONT |
| SGD | SLIDING GLASS DOOR |
| SGL | SINGLE |
| SH | SHELF, SINGLE HUNG |
| SHLVG | SHELVING |
| SHT | SHEET |
| SHWR | SHOWER |
| SIM | SIMILAR |
| SND | SANITARY NAPKIN DISPENSER |
| SNR | SANITARY NAPKIN RECEPTACLE |
| SOG | SLAB ON GRADE |
| SPEC | SPECIFICATION |
| SQ | SQUARE |
| SR | SHOWER ROD |
| SSK | SERVICE SINK |
| SST | STAINLESS STEEL |
| ST | STUCCO |
| STA | STATION |
| STC | SOUND TRANSMISSION COEFFICIENT |
| STD | STANDARD |
| STK | OPEN STACKED SHELVING |
| STL | STEEL |
| STOR | STORAGE |
| STRUCT | STRUCTURAL |
| SURF | SURFACE |
| SUSP | SUSPEND(ED) |
| SV | SHEET VINYL |
| SVC | SERVICE |
| SW | SHEAR WALL |
| SYM | SYMETRICAL |
| SYS | SYSTEM |
| | |
| T | TREAD(S) |
| T&B | TOP & BOTTOM |
| T&G | TONGUE & GROOVE |
| TB | TOWEL BAR, TACK BOARD, THROUGH BOLT |
| TBD | TO BE DETERMINED |
| TC | TOP OF CURB |
| TEL | TELEPHONE |
| TEMP | TEMPERED, TEMPERATURE |
| TER | TERRACE, TERRAZZO |
| THK | THICK |
| TLT | TOILET |
| TOC | TOP OF CONCRETE |
| TOF | TOP OF FOOTING |
| TOP | TOP OF PLATE |
| TOW | TOP OF WALL |
| TP | TOP OF PAVEMENT |
| TPH | TOILET PAPER HOLDER |
| TRTD | TREATED |
| TS | TUBULAR STEEL |
| TV | TELEVISION |
| TYP | TYPICAL |
| | |
| UC | UNDER COUNTER |
| UDP | UNIT DISTRIBUTION PANEL |
| UL | UNDERWRITERS LABORATORIES, INC. |
| UNF | UNFINISHED |
| UNO | UNLESS NOTED OTHERWISE |
| UR | URINAL |
| UTIL | UTILITY |
| | |
| VAR | VARIES, VARIABLE, VARIOUS |
| VCT | VINYL COMPOSITION TILE |
| VERT | VERTICAL |
| VEST | VESTIBULE |
| VIF | VERIFY IN FIELD |
| VOL | VOLUME |
| VP | VINYL PLANK |
| VWC | VINYL WALL COVERING |
| | |
| W | WEST, WIDE, WIDTH, WASHER |
| W/ | WITH |
| W/D | WASHER / DRYER |
| W/O | WITHOUT |
| WC | WATER CLOSET |
| WD | WOOD |
| WDW | WINDOW |
| WF | WIDE FLANGE |
| WGL | WIRED GLASS |
| WH | WATER HEATER |
| WI | WROUGHT IRON |
| WIC | WALK IN CLOSET |
| WP | WATERPROOF(ING) |
| WR | WATER RESISTANT, WASTE RECEPTACLE |
| WRB | WEATHER-RESISTANT BARRIER |
| WS | WEATHERSTRIPPING |
| WSCT | WAINSCOT |
| WT | WEIGHT |
| | |
| YD | YARD |

1 G0.05 ABBREVIATIONS
NOT TO SCALE


## VIEW TITLES

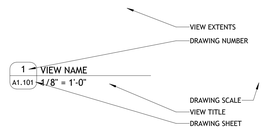


## VIEW MARKERS

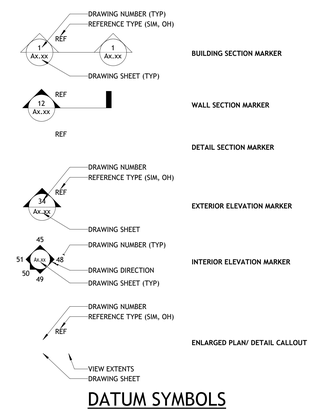


## DATUM SYMBOLS

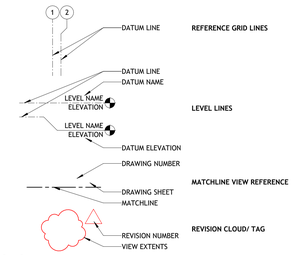


2 G0.05 SYMBOLS LEGEND
1/8" = 1'-0"

PROJECT # : 126011
DRAWN BY: CF, TF, AJ
CHECKED BY: AJ, MM


NILES BOLTON ASSOCIATES

3060 Peachtree Rd. N.W.
Suite 600
Atlanta, GA 30305

T 404 365 7600

www.nilesbolton.com


| No. | Description | Date |
|---|---|---|
| | SD SET | 2026/6/26 |
| | DD SET | 2026/09/30 |


This drawing, as an instrument of service, is and shall remain the property of the Architects and shall not be reproduced, published or used in any way without the permission of the Architect.


BURBANK DR - BATON ROUGE, LA

BATON ROUGE, LOUISIANA 70808
EAST BATON ROUGE PARISH

LV COLLECTIVE

SHEET TITLE:
PROJECT GENERAL INFORMATION

SHEET NUMBER:
G0.05

NOT RELEASED FOR CONSTRUCTION

10/1/2026 11:18:38 AM

## MEANS OF EGRESS

MAXIMUM FLOOR AREA ALLOWANCES PER OCCUPANT TABLE 1004.1.2 (SEE LIFE SAFETY PLANS FOR OCCUPANT LOAD CALCULATIONS)

| FUNCTION OF SPACE | OCCUPANT LOAD FACTOR | FUNCTION OF SPACE | OCCUPANT LOAD FACTOR |
|---|---|---|---|
| RESIDENTIAL UNITS | 200 GROSS | ACCESSORY STORAGE | 300 GROSS |
| LEASING (BUSINESS) | 150 GROSS | GYM | 50 GROSS |
| AMENITY (ASSEMBLY UNCONCENTRATED | 15 NET | POOL DECK | 15 GROSS |

MINIMUM NUMBER OF EXITS FOR OCCUPANT LOAD PER SECTION 1006.1/1006.3.1 (SEE LIFE SAFETY PLANS FOR OCCUPANT CALCULATIONS)

COMMON PATH OF TRAVEL, TRAVEL DISTANCE AND DEAD END CORRIDOR REQUIREMENTS (SEE LIFE SAFETY PLANS)

| OCCUPANCY | COMMON PATH OF TRAVEL TABLE 1006.2.1 (SPRINKLERED PER 903.3.1.1) | TRAVEL DISTANCE TABLE 1017.2 (SPRINKLERED PER 903.3.1.1) | DEAD END CORRIDOR SECTION 1020.4 (SPRINKLERED PER 903.3.1.1) |
|---|---|---|---|
| R-2 | 125 | 250 | 50 |
| B | 100 | 300 | 50 |
| A-3/A-2 | 75 | 250 | 20 |
| S-2 | 100 | 400 | 50 |

**MINIMUM EGRESS WIDTH (SEE LIFE SAFETY PLANS FOR OCCUPANT CALCULATIONS)**


44" PER SECTION 1011.2

**ACCESSIBLE MEANS OF EGRESS**

NOT REQUIRED FOR ELEVATORS PER 1009.2.1 EXCEPTION #1

PROVIDE 2-WAY COMMUNICATION SYSTEM PER 1009.8.1

## KEYPLAN

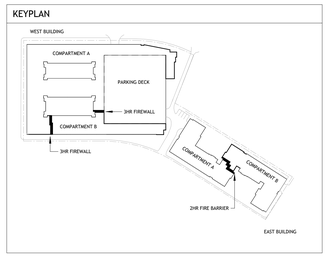


## GENERAL BUILDING HEIGHT AND AREA LIMITATIONS - WEST BUILDING COMPARTMENT A

TABLES 504.1, 504.3, 506.2

| OCCUPANCY | CONSTRUCTION TYPE | BUILDING STORIES/ HEIGHT ALLOWED | AREA ALLOWED | BUILDING STORIES/ HEIGHT ACTUAL | AREA ACTUAL |
|---|---|---|---|---|---|
| R2 | TYPE IIIA | 5 STORIES/85 FT | 78,960 SF PER STORY* 236,880 SF TOTAL** | 5 STORIES/ 56FT (TO TOP OF ROOF SURFACE) | LEVEL 1: 44,653 SF |
| | | | | | LEVEL 2: 44,865 SF |
| | | | | | LEVEL 3: 44,865 SF |
| | | | | | LEVEL 4: 44,865 SF |
| | | | | | LEVEL 5: 44,865 SF |
| | | | | | TOTAL: 224,113 SF |

*ALLOWABLE AREA PER STORY = 72,000 + (24,000 X .29)

**TOTAL ALLOWABLE AREA = (72,000 + (24,000 X 0.29) X 3

## INTERIOR WALL AND CEILING FINISH REQUIREMENTS

INTERIOR WALL AND CEILING FINISH SECTION 803.1.1

INTERIOR WALL AND CEILING FINISHES SHALL BE CLASSIFIED PER ASTM E 84 OR UL 723

| | FLAME SPREAD | SMOKE DEVELOPED |
|---|---|---|
| CLASS A | 0 - 25 | 0 - 450 |
| CLASS B | 26 - 75 | 0 - 450 |
| CLASS C | 76 - 200 | 0 - 450 |

INTERIOR WALL AND CEILING FINISH REQUIREMENTS TABLE 803.11 (NFPA 13 PER 903.3.1.1)

| GROUP | INTERIOR EXIT STAIRWAYS | CORRIDORS AND ENCLOSURE FOR EXIT ACCESS | ROOMS AND ENCLOSED SPACES |
|---|---|---|---|
| R-2 | C | C | C |
| B | B | C | C |
| A-3 | B | B | C |
| S-2 | C | C | C |

## PROJECT INFORMATION

PROJECT NAME: RAMBLER BLACKSBURG

PROJECT ADDRESS

PROJECT DESCRIPTION: THIS PROJECT CONSISTS OF 2 BUILDINGS. THE WEST BUILDING IS A 7 STORY TYPE 1B PRECAST PARKING DECK WHICH IS WRAPPED WITH 6 STORIES OF TYPE 1A AND TYPE IIIA RESIDENTIAL. THE EAST BUILDING IS A SINGLE STORY PARKING TYPE IA PARKING DECK WITH 5 STORIES OF TYPE III RESIDENTIAL ABOVE.

OCCUPANCY GROUP: A-2, A-3, B, S-2, R-2

CONSTRUCTION TYPE: TYPE IA, TYPE IB, TYPE IIIA

SPRINKLER SYSTEM: NFPA 13

CLIMATE ZONE

SEISMIC CATEGORY

## APPLICABLE CODES & AMENDMENTS

| |
|---|
| 2021 INTERNATIONAL BUILDING CODE WITH LOUISIANA AMENDMENTS |
| 2021 INTERNATIONAL PLUMBING CODE WITH LOUISIANA AMENDMENTS |
| 2021 INTERNATIONAL MECHANICAL CODE WITH LOUISIANA AMENDMENTS |
| 2021 INTERNATIONAL ENERGY CONSERVATION CODE WITH LOUISIANA AMENDMENTS |
| 2020 NATIONAL ELECTRIC CODE |
| 2021 NATIONAL FUEL AND GAS CODE |
| ADA 2010 STANDARDS FOR ACCESSIBLE DESIGN |
| NFPA 13 STANDARD FOR THE INSTALLATION OF SPRINKLER SYSTEMS |

## FIRE RESISTANCE RATING REQUIREMENTS FOR BUILDING ELEMENTS TABLE 601

FIRE RESISTANCE RATING REQUIREMENTS FOR BUILDING ELEMENTS TABLE 601 (NFPA 13 PER 903.3.1.1)

| BUILDING ELEMENTS | CONSTRUCTION TYPE IB REQUIRED | CONSTRUCTION TYPE IB ACTUAL | CONSTRUCTION TYPE IA REQUIRED | CONSTRUCTION TYPE 1A ACTUAL | CONSTRUCTION TYPE IIIA REQUIRED | CONSTRUCTION TYPE IIIA ACTUAL |
|---|---|---|---|---|---|---|
| STRUCTURAL FRAME | 2 | 2 | 3 | 3 | 1 | 1 |
| EXTERIOR BEARING WALLS | 2 | 2 | 3 | 3 | 2 | 2 |
| INTERIOR BEARING WALLS | 2 | 2 | 3 | 3 | 1 | 1 |
| INTERIOR NON-BEARING WALLS | 0 | 0 | 0 | 0 | 0 | 0 |
| FLOOR CONSTRUCTION | 1 | 1 | 3 | 3 | 1 | 1 |
| ROOF CONSTRUCTION | 1 | 1 | 1.5 | 1.5 | 1 | 1 |

## FIRE RESISTANCE RATING REQUIREMENTS FOR BUILDING ELEMENT SEPARATION

| BUILDING ELEMENTS | REQUIRED FIRE RATING | ACTUAL FIRE RATING | APPLICABLE CODE SECTION |
|---|---|---|---|
| FIRE WALLS | 3 | 3 | IBC 706.4 |
| SHAFT WALLS | 2 | 2 | IBC 713.4 |
| DEMISING WALLS | 1 | 1 | IBC 420.2 |
| CORRIDOR WALLS | 0.5 | 0.5 | IBC 1020.2 |
| STAIR WALLS | 2HR (3HR AT TYPE IA PER 510.2) | 2HR (3HR AT TYPE IA) | IBC 1023.2 |
| ELEVATOR WALLS | 2 | 2 | IBC 3002.1 |
| **BUILDING ELEMENTS** | **REQUIRED FIRE RATING** | **ACTUAL FIRE RATING** | **APPLICABLE CODE SECTION** |
| OCCUPANCY SEPARATION- R-2 TO A-3 | 1 | 1 | TABLE 508.4 |
| OCCUPANCY SEPARATION- A-3 TO B | 1 | 1 | TABLE 508.4 |
| OCCUPANCY SEPARATION- R-2 TO S-2 | 1 | 1 | TABLE 508.4 |

## FIRE PROTECTION

905.4 LOCATION OF CLASS 1 STANDPIPE HOSE CONNECTIONS

STANDPIPES IN STAIRS SHALL BE LOCATED ON THE MAIN LANDING

905.4.2 ON EACH SIDE OF THE WALL ADJACENT TO THE EXIT OPENING OF A HORIZONTAL EXIT.

EXCEPTION: WHERE FLOOR AREAS ADJACENT TO A HORIZONTAL EXIT ARE REACHABLE FROM A STAIR HOSE CONNECTIONS BY A 30 FOOT HOSE STREAM FROM A NOZZLE ATTACHED TO A 100 FEET OF HOSE CONNECTION IS NOT REQUIRED AT THE HORIZONTAL EXIT.

SPRINKLERS IN CONCEALED SPACES

NFPA 5-13.1.1 AND SECTION 5.13.1.4 SPRINKLERS IN CONCEALED SPACE ARE ONLY REQUIRED IN COMBUSTIBLE CONCEALED SPACE. THE BUILDING TYPE IS IB NON-COMBUSTIBLE CONSTRUCTION.

907.5 OCCUPANT NOTIFICATION SYSTEMS

907.5.2.2 EMERGENCY VOICE/ALARM COMMUNICATION SYSTEM

EMERGENCY VOICE/ALARM COMMUNICATION SYSTEM PER NFPA 72 SHALL BE PROVIDE IN ELEVATOR GROUPS, EXIT STAIRWAYS EACH FLOOR AND AREAS OF REFUGE.

914 EMERGENCY RESPONDER COVERAGE GENERAL

EMERGENCY RESPONDER RADIO COVERAGE SHALL BE PROVIDED IN ALL NEW BUILDINGS. COORDINATE WITH AUTHORITY HAVE JURISDICTION FOR COVERAGE REQUIREMENTS.

**PORTABLE FIRE EXTINGUISHER PER TABLE 906.3(1) FOR CLASS A FIRE HAZARDS (SEE LIFE SAFETY PLANS FOR EXTINGUISHER LOCATIONS)**

**NFPA 10 TABLE 3-2.1**

| FIRE HAZARD | MINIMUM RATED SINGLE EXTINGUISHER | MAXIMUM FLOOR AREA PER UNIT OF A | MAXIMUM FLOOR AREA PER EXTINGUISHER | MAXIMUM TRAVEL DISTANCE |
|---|---|---|---|---|
| LOW | 2-A | 3,000 SF | 11,250 SF | 75 FEET |

PORTABLE FIRE EXTINGUISHERS PROVIDED

| LOCATION | EXTINGUISHER TYPE |
|---|---|
| UNITS | MULTI-PURPOSE DRY CHEM/CAL TYPE FOR CLASS A HAZARDS - 5 LB. |
| PUBLIC SPACES | MULTI-PURPOSE DRY CHEM/CAL TYPE FOR CLASS A HAZARDS - 10 LB. |

**FIRE PROTECTION DESIGN/BUILD:**
**THE GENERAL CONTRACTOR SHALL ENGAGE A FIRE PROTECTION ENGINEER FOR THE PURPOSE OF DESIGNING AND CERTIFYING THE FIRE PROTECTION SYSTEM FOR THE PROJECT. THE ENGINEER SHALL BE LICENSED IN THE PROJECT STATE. THE FIRE PROTECTION ENGINEER SHALL SUBMIT TO THE AUTHORITY HAVE JURISDICTION FOR REVIEW AND APPROVAL. THE DRAWINGS AND SPECIFICATIONS ARE COMPLEMENTARY AND PROVIDE THE FIRE PROTECTION SCOPE IN NATURE.**

## SOUND TRANSMISSION

AIR-BORNE SOUND FOR ASSEMBLIES SEPARATING DWELLING UNITS FROM EACH OTHER, PUBLIC AND SERVICE SPACES PER IBC 1207.2

| ASSEMBLY | SOUND TRANSMISSION CLASS | |
|---|---|---|
| WALLS | STC 50 MINIMUM | SEE PARTITION TYPES FOR SOUND TEST DATA |
| FLOOR/CEILING | STC 50 MINIMUM | SEE PARTITION TYPES FOR SOUND TEST DATA |

STRUCTURAL-BORNE SOUND FOR ASSEMBLIES SEPARATING DWELLING UNITS FROM EACH OTHER, PUBLIC AND SERVICE SPACES PER IBC 1207.3

| ASSEMBLY | IMPACT INSULATION CLASS | |
|---|---|---|
| FLOOR CONSTRUCTION | IIC 50 MINIMUM | SEE PARTITION TYPES FOR SOUND TEST DATA |

## ENERGY CONSERVATION

**BUILDING DATA**

| | |
|---|---|
| BUILDING TYPE: | COMMERCIAL |
| LOCATION: | BATON ROUGE, LA |
| CLIMATE ZONE: | 2 |

**BUILDING ENVELOPE REQUIREMENTS OPAQUE ELEMENTS**

| BUILDING ELEMENT | TABLE C401.2.3 MIN. R-VALUE | R-VALUES PROVIDED |
|---|---|---|
| ATTIC AND OTHER | R38 | ENERGY MODEL TO BE PERFORMED TO MEET IECC REQUIREMENTS |
| METAL FRAMING | R13+5 CI | |
| METAL FRAMING (RESIDENTIAL) | R13+7.5 CI | |
| MASS WALLS | R5.7 CI | |
| MASS WALLS (RESIDENTIAL) | R7.6 CI | |
| UNHEATED SLABS | NR | |
| MASS FLOORS | R6.3 CI | |

**BUILDING ENVELOPE REQUIREMENTS FENESTRATION**

| BUILDING ELEMENT | TABLE C402.4 FENESTRATION REQUIREMENTS | VALUES PROVIDED |
|---|---|---|
| FIXED FENESTRATION | 0.45 | ENERGY MODEL TO BE PERFORMED TO MEET IECC REQUIREMENTS |
| OPERABLE | 0.60 | |
| ENTRANCE DOORS | 0.77 | |
| SHGC | 0.25 | |

| TABLE C402.3 MINIMUM ROOF REFLECTANCE | | TABLE C402.3 MINIMUM THERMAL EMITTANCE | |
|---|---|---|---|
| INITIAL SOLAR REFLECTANCE | | INITIAL THERMAL EMITTANCE | |
| 3 YEAR AGED SOLAR REFLECTANCE | 55 | 3 YEAR AGED THERMAL EMITTANCE | 0.75 |
| INITIAL SOLAR REFLECTANCE INDEX | | | |
| 3 YEAR AGED SOLAR REFLECTANCE INDEX | 64 | | |

**AIR BARRIER CONSTRUCTION**

AIR BARRIER TO BE PROVIDED PER C402.4.1.1 (A PLASTIC SHEET WEATHER RESISTANT AIR BARRIER WILL ACT AS THE AIR BARRIER.)

**ENVELOPE TESTING**

THE DWELLING UNITS SHALL BE TESTED PER R402.4.1.2

## PLUMBING FIXTURES REQUIRED

| NAME | PLUMBING OCCUPANCY KEY | AREA PER OCCUPANT | OCCUPANTS | WATER CLOSETS MALE | WATER CLOSETS FEMALE | LAVS MALE | LAVS FEMALE | BATHING | DRINKING | CURRENT REV |
|---|---|---|---|---|---|---|---|---|---|---|
| LEVEL 01 WEST BUILDING | | | | | | | | | | |
| WEST BUILDING LEASING | (IBC 2021) B: BUSINESSES, PROFESSIONAL SERVICES, MERCHANDISING, OFFICE BUILDINGS, LIGHT INDUSTRIAL | 50.00 SF | 33 | 0.396398 | 0.396398 | 0.272648 | 0.272648 | | 0.33 | |
| LEVEL 07.5 WEST BUILDING | | | | | | | | | | |
| FITNESS | (IBC 2012) A-3: AUDITORIUMS WITHOUT FIXED SEATS, ART GALLERIES, EXHIBITION HALLS, MUSEUMS, LECTURE HALLS, LIBRARIES, ARCADES, GYMNASIUMS | 50.00 SF | 84 | 0.336 | 0.646154 | 0.21 | 0.21 | | 0.168 | |
| POOL | (IBC 2012) A-3: AUDITORIUMS WITHOUT FIXED SEATS, ART GALLERIES, EXHIBITION HALLS, MUSEUMS, LECTURE HALLS, LIBRARIES, ARCADES, GYMNASIUMS | 50.00 SF | 45 | 0.18 | 0.346154 | 0.1125 | 0.1125 | | 0.09 | |
| AMENITY DECK | (IBC 2012) A-3: AUDITORIUMS WITHOUT FIXED SEATS, ART GALLERIES, EXHIBITION HALLS, MUSEUMS, LECTURE HALLS, LIBRARIES, ARCADES, GYMNASIUMS | 15.00 SF | 148 | 0.592 | 1.138462 | 0.37 | 0.37 | | 0.296 | |
| WELLNESS COURTYARD | (IBC 2012) A-3: AUDITORIUMS WITHOUT FIXED SEATS, ART GALLERIES, EXHIBITION HALLS, MUSEUMS, LECTURE HALLS, LIBRARIES, ARCADES, GYMNASIUMS | 15.00 SF | 110 | 0.44 | 0.846154 | 0.275 | 0.275 | | 0.22 | |
| PICKLE BALL COURT | (IBC 2012) A-3: AUDITORIUMS WITHOUT FIXED SEATS, ART GALLERIES, EXHIBITION HALLS, MUSEUMS, LECTURE HALLS, LIBRARIES, ARCADES, GYMNASIUMS | 50.00 SF | 38 | 0.152 | 0.292308 | 0.095 | 0.095 | | 0.076 | |
| MULTI-SPORT | (IBC 2012) A-3: AUDITORIUMS WITHOUT FIXED SEATS, ART GALLERIES, EXHIBITION HALLS, MUSEUMS, LECTURE HALLS, LIBRARIES, ARCADES, GYMNASIUMS | 50.00 SF | 10 | 0.04 | 0.076923 | 0.025 | 0.025 | | 0.02 | |
| YOGA | (IBC 2012) A-3: AUDITORIUMS WITHOUT FIXED SEATS, ART GALLERIES, EXHIBITION HALLS, MUSEUMS, LECTURE HALLS, LIBRARIES, ARCADES, GYMNASIUMS | 50.00 SF | 14 | 0.056 | 0.107692 | 0.035 | 0.035 | | 0.028 | |
| PILATES | (IBC 2012) A-3: AUDITORIUMS WITHOUT FIXED SEATS, ART GALLERIES, EXHIBITION HALLS, MUSEUMS, LECTURE HALLS, LIBRARIES, ARCADES, GYMNASIUMS | 50.00 SF | 11 | 0.044 | 0.084615 | 0.0275 | 0.0275 | | 0.022 | |
| SAUNA | (IBC 2012) A-3: AUDITORIUMS WITHOUT FIXED SEATS, ART GALLERIES, EXHIBITION HALLS, MUSEUMS, LECTURE HALLS, LIBRARIES, ARCADES, GYMNASIUMS | 50.00 SF | 1 | 0.004 | 0.007692 | 0.0025 | 0.0025 | | 0.002 | |
| SAUNA | (IBC 2012) A-3: AUDITORIUMS WITHOUT FIXED SEATS, ART GALLERIES, EXHIBITION HALLS, MUSEUMS, LECTURE HALLS, LIBRARIES, ARCADES, GYMNASIUMS | 50.00 SF | 1 | 0.004 | 0.007692 | 0.0025 | 0.0025 | | 0.002 | |
| COLD PLUNGE | (IBC 2021) A: AUDITORIUMS WITHOUT FIXED SEATS, ART GALLERIES, EXHIBITION HALLS, MUSEUMS, LECTURE HALLS, LIBRARIES, ARCADES, GYMNASIUMS | 50.00 SF | 1 | 0.004 | 0.007692 | 0.0025 | 0.0025 | | 0.002 | |
| COLD PLUNGE | (IBC 2021) A: AUDITORIUMS WITHOUT FIXED SEATS, ART GALLERIES, EXHIBITION HALLS, MUSEUMS, LECTURE HALLS, LIBRARIES, ARCADES, GYMNASIUMS | 50.00 SF | 1 | 0.004 | 0.007692 | 0.0025 | 0.0025 | | 0.002 | |


NILES BOLTON ASSOCIATES

3060 Peachtree Rd. N.W.
Suite 600
Atlanta, GA 30305

T 404 365 7600

www.nilesbolton.com


PROJECT # : 126011

DRAWN BY: CF, TF, AJ

CHECKED BY: AJ, MM

| No. | Description | Date |
|---|---|---|
| | DD SET | 2026/09/30 |


This drawing, as an instrument of service, is and shall remain the property of the Architects and shall not be reproduced, published or used in any way without the permission of the Architect.


BURBANK DR - BATON ROUGE, LA

BATON ROUGE, LOUISIANA 70808
EAST BATON ROUGE PARISH

LV COLLECTIVE

SHEET TITLE: CODE DATA

SHEET NUMBER: G0.06

NOT RELEASED FOR CONSTRUCTION

10/1/2026 11:19:26 AM

## TOTAL PROJECT

| USE | LEVEL | Total GSF | WOOD CONSTRUCTION | | | | PODIUM CONSTRUCTION | | | | | | PRECAST CONSTRUCTION | | | | | PARKING COUNTS | | |
|---|---|---|---|---|---|---|---|---|---|---|---|---|---|---|---|---|---|---|---|---|
| | | | WOOD RESIDENTIAL AREA | WOOD AMENITY AREA | WOOD COMMON AREA | WOOD SERVICE AREA | PODIUM RES AREA | PODIUM AMENITY AREA | PODIUM COMMON AREA | PODIUM SERVICE AREA | PODIUM CAFE AREA | PODIUM PARKING AREA | PRECAST PARKING AREA | PRECAST COMMON AREA | PRECAST AMENITY AREA | PRECAST CAFE AREA | EXTERIOR AREA EXCLUDED... | Standard Parking Spaces | Compact Spaces | ADA Parking Spaces |
| | 7 | **11,718** | - | - | - | - | - | - | - | - | - | - | - | 719 | 10,999 | - | 16,371 | - | - | 0 |
| | 6 | **73,862** | 36,475 | - | 6,630 | 600 | - | - | - | - | - | - | 28,703 | 1,454 | - | - | - | 85 | 3 | 2 |
| | 5 | **126,351** | 74,003 | - | 13,447 | 1,365 | - | - | - | - | - | - | 36,275 | 1,261 | - | - | - | 112 | 3 | 2 |
| | 4 | **126,351** | 74,003 | - | 13,447 | 1,365 | - | - | - | - | - | - | 36,275 | 1,261 | - | - | - | 112 | 3 | 2 |
| | 3 | **126,351** | 74,003 | - | 13,447 | 1,365 | - | - | - | - | - | - | 36,275 | 1,261 | - | - | - | 112 | 3 | 2 |
| | 2 | **126,767** | 88,825 | - | 13,103 | 1,358 | - | 5,945 | - | - | - | - | 36,275 | 1,261 | - | - | 10,811 | 112 | 3 | 2 |
| | 1 | **84,142** | 30,303 | 697 | 7,970 | 6,434 | 11,379 | 9,647 | 4,040 | 3,299 | 2,902 | (23,888) | 29,103 | 1,687 | - | 569 | 14,761 | 156 | - | 8 |
| | **TOTAL** | **675,542** | **357,612** | **697** | **68,044** | **12,487** | **11,379** | **15,592** | **4,040** | **3,299** | **2,902** | **(23,888)** | **202,906** | **8,904** | **10,999** | **569** | **41,943** | **689** | **15** | **18** |

**496,524**

| Parking... | |
|---|---|
| 722 | Parking... |
| 179,018 | Total Parkin... |
| 333 | Units |
| 1,039 | Beds |
| 0.69 | Parking... |

| Unit Type | S1 | S1-M | A1 | A2 | A3... | A3.1 | B1 | B1-M | B2 | B3 | B4 | B4-M | B6... | B6.1 | B+1 | C1 | D1 | D1-M | D2... | D2.1 | D3-M | D4... | D4.1 | D+1 | E1 | E1-M | E2... | E2.1 | E+1 | F1 | F2 | F3... | F+1 | TOTAL | Units/ Floor | Beds/ Floor | Bath/ Floor |
|---|---|---|---|---|---|---|---|---|---|---|---|---|---|---|---|---|---|---|---|---|---|---|---|---|---|---|---|---|---|---|---|---|---|---|---|---|
| Beds/Unit | 1 | 1 | 1 | 1 | 1 | 1 | 2 | 2 | 2 | 2 | 2 | 2 | 2 | 2 | 2 | 3 | 4 | 4 | 4 | 4 | 4 | 4 | 4 | 4 | 5 | 5 | 5 | 5 | 5 | 6 | 6 | 6 | 6 | | | | |
| Baths/Unit | 1 | 1 | 1 | 1 | 1 | 1 | 2 | 2 | 2 | 2 | 2 | 2 | 2 | 2 | 2 | 3 | 4 | 4 | 4 | 4 | 4 | 4 | 4 | 4 | 5 | 5 | 5 | 5 | 5 | 6 | 6 | 6 | 6 | | | | |
| Level / GSF/Unit | 398 | 398 | 498 | 512 | 538 | 538 | 723 | 723 | 796 | 798 | 907 | 908 | 803 | 803 | 978 | 1,106 | 1248 | 1248 | 1562 | 1483 | 1485 | 1370 | 1370 | 1414 | 1548 | 1548 | 1694 | 1694 | 1804 | 1849 | 1984 | 1978 | 2064 | | | | |
| Level 7 | - | - | - | - | - | - | - | - | - | - | - | - | - | - | - | - | - | - | - | - | - | - | - | - | - | - | - | - | - | - | - | - | - | - | 0 | 0 | 0 |
| Level 6 | 2 | - | 4 | - | 1 | - | 5 | - | 3 | - | - | - | - | 1 | - | 1 | 5 | - | - | - | - | - | - | 6 | 3 | - | - | - | - | 1 | - | - | 1 | 34,519 | 33 | 99 | 99 |
| Level 5 | 3 | - | 5 | 1 | - | 2 | 9 | - | 3 | 1 | - | - | 1 | 1 | - | 8 | 13 | - | - | - | - | - | 1 | 6 | 6 | - | 1 | - | 2 | 1 | 1 | - | 1 | 71,984 | 66 | 208 | 208 |
| Level 4 | 3 | - | 5 | 1 | 2 | - | 9 | - | 3 | 1 | - | - | - | 2 | - | 8 | 13 | - | - | - | - | 1 | - | 6 | 6 | - | 1 | - | 2 | 1 | 1 | - | 1 | 71,984 | 66 | 208 | 208 |
| Level 3 | 3 | - | 5 | 1 | - | 2 | 9 | - | 3 | 1 | - | - | - | 2 | - | 8 | 13 | - | - | - | - | 1 | - | 6 | 6 | - | 1 | - | 2 | 1 | 1 | - | 1 | 71,984 | 66 | 208 | 208 |
| Level 2 | 2 | - | 5 | 1 | 1 | 1 | 8 | - | 3 | 1 | - | - | 1 | 1 | - | 8 | 12 | - | 1 | 1 | - | - | 1 | 6 | 6 | - | 1 | - | 2 | - | 1 | - | - | 68,747 | 63 | 197 | 197 |
| Level 1 | 1 | 3 | 1 | - | - | 1 | 4 | 1 | - | - | 3 | 1 | 1 | - | 1 | 4 | 6 | 2 | - | - | 2 | 1 | - | - | 3 | 2 | - | 1 | 1 | - | - | - | - | 41,639 | 39 | 119 | 119 |
| Total... | 14 | 3 | 25 | 4 | 4 | 6 | 44 | 1 | 15 | 4 | 3 | 1 | 3 | 7 | 1 | 37 | 62 | 2 | 1 | 1 | 2 | 3 | 2 | 30 | 30 | 2 | 4 | 1 | 9 | 4 | 4 | 0 | 4 | **360,857** | **333** | **1,039** | **1,039** |
| Total... | 14 | 3 | 25 | 4 | 4 | 6 | 88 | 2 | 30 | 8 | 6 | 2 | 6 | 14 | 2 | 111 | 248 | 8 | 4 | 4 | 8 | 12 | 8 | 120 | 150 | 10 | 20 | 5 | 45 | 24 | 24 | 0 | 24 | | | | |
| Total... | 14 | 3 | 25 | 4 | 4 | 6 | 88 | 2 | 30 | 8 | 6 | 2 | 6 | 14 | 2 | 111 | 248 | 8 | 4 | 4 | 8 | 12 | 8 | 120 | 150 | 10 | 20 | 5 | 45 | 24 | 24 | 0 | 24 | | | | |
| Total SF/Type | 5,572 | 1,194 | 12,450 | 2,048 | 2,152 | 3,228 | 31,812 | 723 | 11,940 | 3,192 | 2,721 | 908 | 2,409 | 5,621 | 978 | 40,922 | 77,376 | 2,496 | 1,562 | 1,483 | 2,970 | 4,110 | 2,740 | 42,420 | 46,440 | 3,096 | 6,776 | 1,694 | 16,236 | 7,396 | 7,936 | - | 8,256 | | | | |
| % of total... | **1.3%** | **0.3%** | **2.4%** | **0.4%** | **0.4%** | **0.6%** | **8.5%** | **0.2%** | **2.9%** | **0.8%** | **0.6%** | **0.2%** | **0.6%** | **1.3%** | **0.2%** | **10.7%** | **23.9%** | **0.8%** | **0.4%** | **0.4%** | **0.8%** | **1.2%** | **0.8%** | **11.5%** | **14.4%** | **1.0%** | **1.9%** | **0.5%** | **4.3%** | **2.3%** | **2.3%** | **0.0%** | **2.3%** | | | | |
| % of total... | **1.6%** | | **3.8%** | | | | **15.0%** | | | | | | | | **0.2%** | **10.7%** | **28.1%** | | | | | | | **11.5%** | **17.8%** | | | | **4.3%** | **4.6%** | | | **2.3%** | | | | |

**Summarized Unit Mix**

| Unit... | # Units | % Units | # Beds | % Beds | Target # of Units |
|---|---|---|---|---|---|
| Studio | 14 | 4.6% | 14 | 1% | 21 |
| 1 BR | 29 | 9.5% | 29 | 3% | 40 |
| 2 BR | 79 | 25.9% | 158 | 16% | 78 |
| 3 BR | 37 | 12.1% | 111 | 12% | 37 |
| 4 BR | 65 | 21.3% | 260 | 27% | 77 |
| 4 BR + | 30 | 9.8% | 120 | 13% | 31 |
| 5 BR | 30 | 9.8% | 150 | 16% | 37 |
| 5 BR + | 9 | 3.0% | 45 | 5% | 12 |
| 6 BR | 8 | 2.6% | 48 | 5% | 8 |
| 6 BR + | 4 | 1.3% | 24 | 3% | 5 |
| | **305** | | **959** | | **346** |

## EAST BUILDING

| USE | LEVEL | Total... | WOOD CONSTRUCTION | | | | PODIUM CONSTRUCTION | | | | | | PRECAST CONSTRUCTION | | | | | PARKING COUNTS | |
|---|---|---|---|---|---|---|---|---|---|---|---|---|---|---|---|---|---|---|---|
| | | | WOOD... | WOOD... | WOOD... | WOOD... | PODIUM... | PODIUM... | PODIUM... | PODIUM... | PODIUM... | PODIUM... | PRECAST... | PRECAST... | PRECAST... | PRECAST CAFE... | EXTERIO... | Standard... | ADA Parking... |
| | 6 | **28,778** | 24,311 | - | 3,948 | 519 | - | - | - | - | - | - | - | - | - | - | - | - | - |
| | 5 | **28,778** | 24,311 | - | 3,948 | 519 | - | - | - | - | - | - | - | - | - | - | - | - | - |
| | 4 | **28,778** | 24,311 | - | 3,948 | 519 | - | - | - | - | - | - | - | - | - | - | - | - | - |
| | 3 | **28,778** | 24,311 | - | 3,948 | 519 | - | - | - | - | - | - | - | - | - | - | - | - | - |
| | 2 | **28,780** | 23,555 | - | 4,713 | 512 | - | - | - | - | - | - | - | - | - | - | 10,811 | - | - |
| | 1 | **39,575** | - | - | - | - | 6,545 | 3,192 | 2,732 | 3,218 | - | 23,888 | - | - | - | - | - | 70 | 4 |
| | **TOTALS** | **183,467** | **120,799** | **-** | **20,505** | **2,588** | **6,545** | **3,192** | **2,732** | **3,218** | **-** | **23,888** | **-** | **-** | **-** | **-** | **11,052** | **70** | **4** |

| Parking... | |
|---|---|
| 74 | Parking... |
| 2,732 | Total Parkin... |
| 112 | Units |
| 336 | Beds |
| 0.22 | Parking... |

| Unit Type | S1 | S1-M | A1 | A2 | A3... | A3.1 | B1 | B1-M | B2 | B3 | B4 | B4-M | B6... | B6.1 | B+1 | C1 | D1 | D1-M | D2... | D2.1 | D3-M | D4... | D4.1 | D+1 | E1 | E1-M | E2... | E2.1 | E+1 | F1 | F2 | F3... | F+1 | TOTAL | Units/ Floor | Beds/ Floor | Bath/ Floor |
|---|---|---|---|---|---|---|---|---|---|---|---|---|---|---|---|---|---|---|---|---|---|---|---|---|---|---|---|---|---|---|---|---|---|---|---|---|
| Beds/Unit | 1 | 1 | 1 | 1 | 1 | 1 | 2 | 2 | 2 | 2 | 2 | 2 | 2 | 2 | 2 | 3 | 4 | 4 | 4 | 4 | 4 | 4 | 4 | 4 | 5 | 5 | 5 | 5 | 5 | 6 | 6 | 6 | 6 | | | | |
| Baths/Unit | 1 | 1 | 1 | 1 | 1 | 1 | 2 | 2 | 2 | 2 | 2 | 2 | 2 | 2 | 2 | 3 | 4 | 4 | 4 | 4 | 4 | 4 | 4 | 4 | 5 | 5 | 5 | 5 | 5 | 6 | 6 | 6 | 6 | | | | |
| Level / GSF/Unit | 398 | 398 | 498 | 512 | 538 | 538 | 723 | 723 | 796 | 798 | 907 | 908 | 803 | 803 | 1,007 | 1,106 | 1248 | 1248 | 1562 | 1483 | 1485 | 1370 | 1370 | 1414 | 1548 | 1548 | 1694 | 1694 | 1804 | 1849 | 1984 | 1978 | 2064 | | | | |
| Level 6 | - | - | 4 | - | 1 | - | 1 | - | 3 | - | - | - | | 1 | - | - | 2 | | - | - | - | - | - | 6 | 2 | | - | - | - | 1 | - | - | - | 22,369 | 21 | 63 | 63 |
| Level 5 | - | - | 4 | - | - | 1 | 1 | - | 3 | - | - | - | | 1 | - | - | 2 | | - | - | - | - | - | 6 | 2 | | - | - | - | 1 | - | - | - | 22,369 | 21 | 63 | 63 |
| Level 4 | - | - | 4 | - | 1 | - | 1 | - | 3 | - | - | - | | 1 | - | - | 2 | | - | - | - | - | - | 6 | 2 | | - | - | - | 1 | - | - | - | 22,369 | 21 | 63 | 63 |
| Level 3 | - | - | 4 | - | - | 1 | 1 | - | 3 | - | - | - | | 1 | - | - | 2 | | - | - | - | - | - | 6 | 2 | | - | - | - | 1 | - | - | - | 22,369 | 21 | 63 | 63 |
| Level 2 | - | - | 4 | - | - | 1 | 1 | - | 3 | - | - | - | 1 | - | - | - | 2 | | 1 | 1 | - | - | - | 6 | 2 | | - | - | - | - | - | - | - | 23,565 | 22 | 65 | 65 |
| Level 1 | - | 2 | - | - | - | - | - | - | - | - | - | - | - | - | - | - | - | 1 | - | - | 2 | - | - | - | - | 1 | - | - | - | - | - | - | - | 6,562 | 6 | 19 | 19 |
| Total... | 0 | 2 | 20 | 0 | 2 | 3 | 5 | 0 | 15 | 0 | 0 | 0 | 1 | 4 | 0 | 0 | 10 | 1 | 1 | 1 | 2 | 0 | 0 | 30 | 10 | 1 | 0 | 0 | 0 | 4 | 0 | | 0 | **119,603** | **112** | **336** | **336** |
| Total... | 0 | 2 | 20 | 0 | 2 | 3 | 10 | 0 | 30 | 0 | 0 | 0 | 2 | 8 | 0 | 0 | 40 | 4 | 4 | 4 | 8 | 0 | 0 | 120 | 50 | 5 | 0 | 0 | 0 | 24 | 0 | | 0 | | | | |
| Total... | 0 | 2 | 20 | 0 | 2 | 3 | 10 | 0 | 30 | 0 | 0 | 0 | 2 | 8 | 0 | 0 | 40 | 4 | 4 | 4 | 8 | 0 | 0 | 120 | 50 | 5 | 0 | 0 | 0 | 24 | 0 | | 0 | | | | |
| Total SF/Type | - | 796 | 9,960 | - | 1,076 | 1,614 | 3,615 | - | 11,940 | - | - | - | 803 | 3,212 | - | - | 12,480 | 1,248 | 1,562 | 1,483 | 2,970 | - | - | 42,420 | 15,480 | 1,548 | - | - | - | 7,396 | - | | - | | | | |
| % of total... | **0.0%** | **0.6%** | **6.0%** | **0.0%** | **0.6%** | **0.9%** | **3.0%** | **0.0%** | **8.9%** | **0.0%** | **0.0%** | **0.0%** | **0.6%** | **2.4%** | **0.0%** | **0.0%** | **11.9%** | **1.2%** | **1.2%** | **1.2%** | **2.4%** | **0.0%** | **0.0%** | **35.7%** | **14.9%** | **1.5%** | **0.0%** | **0.0%** | **0.0%** | **7.1%** | **0.0%** | | **0.0%** | | | | |
| | **0.6%** | | **7.4%** | | | | **14.9%** | | | | | | | | **0.0%** | **0.0%** | **17.9%** | | | | | | | **35.7%** | **16.4%** | | | | **0.0%** | **7.1%** | | **0.0%** | | | | |

## WEST BUILDING

| USE | LEVEL | Total... | WOOD CONSTRUCTION | | | | PODIUM CONSTRUCTION | | | | | | PRECAST CONSTRUCTION | | | | | PARKING COUNTS | | |
|---|---|---|---|---|---|---|---|---|---|---|---|---|---|---|---|---|---|---|---|---|
| | | | WOOD... | WOOD... | WOOD... | WOOD... | PODIUM... | PODIUM... | PODIUM... | PODIUM... | PODIUM... | PODIUM... | PRECAST... | PRECAST... | PRECAST... | PRECAST SERVIC... | EXTERIO... | Standard... | Compact... | ADA Parking... |
| | 7 | **11,718** | - | - | - | - | - | - | - | - | - | - | | 719 | 10,999 | - | 16,371 | - | | - |
| | 6 | **45,084** | 12,164 | - | 2,682 | 81 | - | - | - | - | - | - | 28,703 | 1,454 | - | - | - | 85 | 3 | 2 |
| | 5 | **97,573** | 49,692 | - | 9,499 | 846 | - | - | - | - | - | - | 36,275 | 1,261 | - | - | - | 112 | 3 | 2 |
| | 4 | **97,573** | 49,692 | - | 9,499 | 846 | - | - | - | - | - | - | 36,275 | 1,261 | - | - | - | 112 | 3 | 2 |
| | 3 | **97,573** | 49,692 | - | 9,499 | 846 | - | - | - | - | - | - | 36,275 | 1,261 | - | - | - | 112 | 3 | 2 |
| | 2 | **97,987** | 45,270 | - | 8,390 | 846 | - | 5,945 | - | - | - | - | 36,275 | 1,261 | - | - | - | 112 | 3 | 2 |
| | 1 | **92,343** | 30,303 | 697 | 7,970 | 6,434 | 4,834 | 6,455 | 1,308 | 81 | 2,902 | - | 29,103 | 1,687 | - | 569 | 14,761 | 86 | - | 4 |
| | **TOTALS** | **539,851** | **236,813** | **697** | **47,539** | **9,899** | **4,834** | **12,400** | **1,308** | **81** | **2,902** | **-** | **202,906** | **8,904** | **10,999** | **569** | **31,132** | **619** | **15** | **14** |

| Parking... | |
|---|---|
| 648 | Parking... |
| 202,906 | Total Parkin... |
| 221 | Units |
| 703 | Beds |
| 0.92 | Parking... |

| Unit Type | S1 | S1-M | A1 | A2 | A3... | A3.1 | B1 | B1-M | B2 | B3 | B4 | B4-M | B6... | B6.1 | B+1 | C1 | D1 | D1-M | D2... | D2.1 | D3-M | D4... | D4.1 | D+1 | E1 | E1-M | E2... | E2.1 | E+1 | F1 | F2 | F3... | F+1 | TOTAL | Units/ Floor | Beds/ Floor | Bath/ Floor |
|---|---|---|---|---|---|---|---|---|---|---|---|---|---|---|---|---|---|---|---|---|---|---|---|---|---|---|---|---|---|---|---|---|---|---|---|---|
| Beds/Unit | 1 | 1 | 1 | 1 | 1 | 1 | 2 | 2 | 2 | 2 | 2 | 2 | 2 | 2 | 2 | 3 | 4 | 4 | 4 | 4 | 4 | 4 | 4 | 4 | 5 | 5 | 5 | 5 | 5 | 6 | 6 | 6 | 6 | | | | |
| Baths/Unit | 1 | 1 | 1 | 1 | 1 | 1 | 2 | 2 | 2 | 2 | 2 | 2 | 2 | 2 | 2 | 3 | 4 | 4 | 4 | 4 | 4 | 4 | 4 | 4 | 5 | 5 | 5 | 5 | 5 | 6 | 6 | 6 | 6 | | | | |
| Level / GSF/Unit | 398 | 398 | 498 | 512 | 538 | 538 | 723 | 723 | 796 | 798 | 907 | 908 | 803 | 803 | 1,007 | 1,106 | 1248 | 1248 | 1562 | 1483 | 1485 | 1370 | 1370 | 1414 | 1548 | 1548 | 1694 | 1694 | 1804 | 1849 | 1984 | 1978 | 2064 | | | | |
| Level 7 | - | - | - | - | - | - | - | - | - | - | - | - | - | - | - | - | - | - | - | - | - | - | - | - | - | - | - | - | - | - | - | - | - | - | 0 | 0 | 0 |
| Level 6 | 2 | - | - | - | - | - | 4 | - | - | - | - | - | - | - | - | 1 | 3 | - | - | - | - | - | - | - | 1 | - | - | - | - | - | - | - | 1 | 12,150 | 12 | 36 | 36 |
| Level 5 | 3 | - | 1 | 1 | - | 1 | 8 | - | - | 1 | - | - | 1 | - | - | 8 | 11 | - | - | - | - | - | 1 | - | 4 | - | 1 | - | 2 | - | 1 | - | 1 | 49,615 | 45 | 145 | 145 |
| Level 4 | 3 | - | 1 | 1 | 1 | - | 8 | - | - | 1 | - | - | - | 1 | - | 8 | 11 | - | - | - | - | 1 | | - | 4 | - | 1 | - | 2 | - | 1 | - | 1 | 49,615 | 45 | 145 | 145 |
| Level 3 | 3 | - | 1 | 1 | - | 1 | 8 | - | - | 1 | - | - | - | 1 | - | 8 | 11 | - | - | - | - | 1 | - | - | 4 | - | 1 | - | 2 | - | 1 | - | 1 | 49,615 | 45 | 145 | 145 |
| Level 2 | 2 | - | 1 | 1 | 1 | - | 7 | - | - | 1 | - | - | - | 1 | - | 8 | 10 | - | - | - | - | - | 1 | - | 4 | - | 1 | - | 2 | - | 1 | - | - | 45,182 | 41 | 132 | 132 |
| Level 1 | 1 | 1 | 1 | - | - | 1 | 4 | 1 | - | - | 3 | 1 | 1 | - | 1 | 4 | 6 | 1 | - | - | - | 1 | - | - | 3 | 1 | - | 1 | 1 | - | - | - | - | 35,106 | 33 | 100 | 100 |
| Total... | 14 | 1 | 5 | 4 | 2 | 3 | 39 | 1 | 0 | 4 | 3 | 1 | 2 | 3 | 1 | 37 | 52 | 1 | 0 | 0 | 0 | 3 | 2 | 0 | 20 | 1 | 4 | 1 | 9 | 0 | 4 | 0 | 4 | **241,283** | **221** | **703** | **703** |
| Total... | 14 | 1 | 5 | 4 | 2 | 3 | 78 | 2 | 0 | 8 | 6 | 2 | 4 | 6 | 2 | 111 | 208 | 4 | 0 | 0 | 0 | 12 | 8 | 0 | 100 | 5 | 20 | 5 | 45 | 0 | 24 | 0 | 24 | | | | |
| Total... | 14 | 1 | 5 | 4 | 2 | 3 | 78 | 2 | 0 | 8 | 6 | 2 | 4 | 6 | 2 | 111 | 208 | 4 | 0 | 0 | 0 | 12 | 8 | 0 | 100 | 5 | 20 | 5 | 45 | 0 | 24 | 0 | 24 | | | | |
| Total SF/Type | 5,572 | 398 | 2,490 | 2,048 | 1,076 | 1,614 | 28,197 | 723 | - | 3,192 | 2,721 | 908 | 1,606 | 2,409 | 1,007 | 40,922 | 64,896 | 1,248 | - | - | - | 4,110 | 2,740 | - | 30,960 | 1,548 | 6,776 | 1,694 | 16,236 | - | 7,936 | - | 8,256 | | | | |
| % of total... | **2.0%** | **0.1%** | **0.7%** | **0.6%** | **0.3%** | **0.4%** | **11.1%** | **0.3%** | **0.0%** | **1.1%** | **0.9%** | **0.3%** | **0.6%** | **0.9%** | **0.3%** | **15.8%** | **29.6%** | **0.6%** | **0.0%** | **0.0%** | **0.0%** | **1.7%** | **1.1%** | **0.0%** | **14.2%** | **0.7%** | **2.8%** | **0.7%** | **6.4%** | **0.0%** | **3.4%** | **0.0%** | **3.4%** | | | | |
| | **2.1%** | | **2.0%** | | | | **15.1%** | | | | | | | | **0.3%** | **15.8%** | **33.0%** | | | | | | | **0.0%** | **18.5%** | | | | **6.4%** | **3.4%** | | **3.4%** | | | | |


PROJECT # : 126011
DRAWN BY: Author
CHECKED BY: Checker

NILES BOLTON ASSOCIATES

3060 Peachtree Rd. N.W.
Suite 600
Atlanta, GA 30305

T 404 365 7600

www.nilesbolton.com


| No. | Description | Date |
|---|---|---|
| | DD SET | 2026/09/30 |


This drawing, as an instrument of service, is and shall remain the property of the Architects and shall not be reproduced, published or used in any way without the permission of the Architect.


BURBANK DR - BATON ROUGE, LA

BATON ROUGE, LOUISIANA 70808
EAST BATON ROUGE PARISH


LV COLLECTIVE

SHEET TITLE:
BUILDING AREAS/UNIT MIX

SHEET NUMBER:
G0.07

NOT RELEASED FOR CONSTRUCTION

10/17/2026 11:19:43 AM

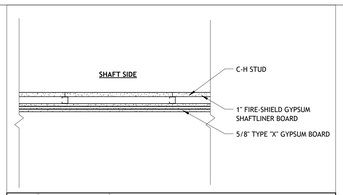



| TAG | FIRE TEST | INSULATION |
|---|---|---|
| HOR | AER-09038 FIGURE 10 | NA |

NOTE:

NOTE: 2HR HOUR HORIZONTAL SHAFT ASSEMBLY


# HOR

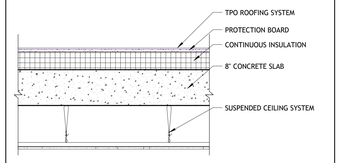


| TAG | FIRE TEST | RATING | LOCATION (TYP.) |
|---|---|---|---|
| R5 | IBC PRESCRIPTIVE METHOD TABLE 721.2.2.1 | 1HR | ABOVE PODIUM |

NOTE: TYPICAL ROOF OVER PODIUM

# R5

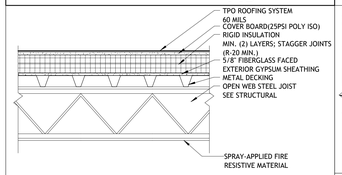



| TAG | FIRE TEST | RATING | INSULATION |
|---|---|---|---|
| R4 | UL P723 | 1 HR | R-20ci RIGID CONTINUOUS INSULATION |
| | | | |
| | | | |
| | | | |

NOTE:
SLOPE TPO MEMBRANE SYSTEM TO DRAIN.
REFER TO ARCHITECTURAL ROOF PLAN.

NOTE: TYPICAL ROOF OVER AMENITY LEVEL


# R4

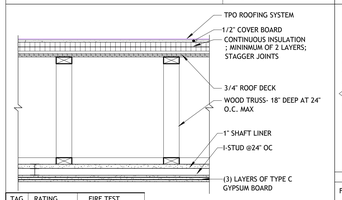


| TAG | RATING | FIRE TEST |
|---|---|---|
| R3 | 2 HR. | WHI 694-0300.1 |

WOOD ROOF ASSEMBLY - OVER STAIRS


# R3

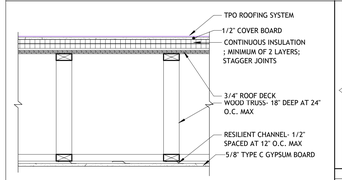


| TAG | RATING | FIRE TEST |
|---|---|---|
| R2 | 1 HR. | UL P522 |

WOOD ROOF ASSEMBLY

# R2

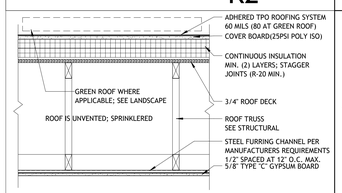



| TAG | FIRE TEST | RATING | INSULATION |
|---|---|---|---|
| ROOF1 | UL P522 | 1-HR | R-30ci RIGID CONTINUOUS INSULATION |

NOTE:
SLOPE TPO MEMBRANE SYSTEM TO DRAIN.
REFER TO ARCHITECTURAL ROOF PLAN.
USE FRT WITHIN 4' OF FIRE WALLS


NOTE: TYPICAL ROOF ASSEMBLY OVER UNITS

# R1

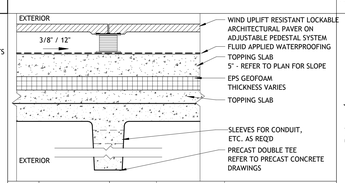



| TAG | FIRE TEST | RATING | LOCATION | COMMENTS |
|---|---|---|---|---|
| | MAX RATING - 2 HR FBC PRESCRIPTIVE METHOD TABLE 721.1(2) ITEM NUMBER 4-1.1 | MAX RATING - 2 HR | TYP. AT POOL DECK | |

# FLR_DT3

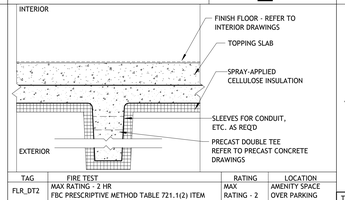



| TAG | FIRE TEST | RATING | LOCATION |
|---|---|---|---|
| FLR_DT2 | MAX RATING - 2 HR FBC PRESCRIPTIVE METHOD TABLE 721.1(2) ITEM NUMBER 4-1.1 | MAX RATING - 2 HR | AMENITY SPACE OVER PARKING |

# FLR_DT2

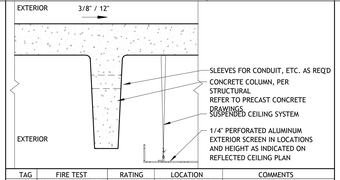


| TAG | FIRE TEST | RATING | LOCATION | COMMENTS |
|---|---|---|---|---|
| | MAX RATING - 2 HR IBC PRESCRIPTIVE METHOD TABLE 721.1(2) ITEM NUMBER 4-1.1 | MAX RATING - 1 HR | TYP. DOUBLE TEE | |


# FLR_DT1

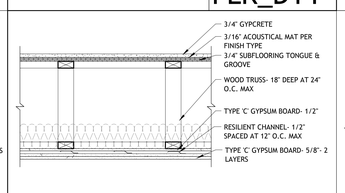


| TAG | FINISH | FIRE TEST | STC | IIC |
|---|---|---|---|---|
| FLR7 | LVT<br>TILE | 2 HR. UL L577 | 50 | 50 |

NOTE:
2HR WOOD FLOOR ASSEMBLY

# FLR7

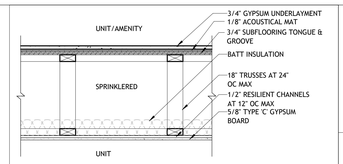



| TAG | FINISH | STC | IIC | FIRE TEST |
|---|---|---|---|---|
| FLR5 | SEE ID DRAWINGS | 60 | 51 | 1 HR - UL L521 |

NOTE: USE 3/4" FIRE RETARDANT TREATED SUBFLOORING WITHIN 4' OF EXTERIOR WALLS

STC SOUND TEST: USG090301A
IIC SOUND TEST: 100528151CRT-001O

TYPICAL WOOD FLOOR ASSEMBLY AT UNITS


# FLR6

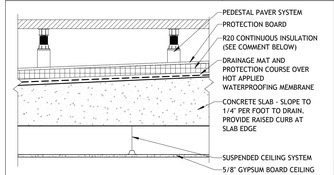


| TAG | FIRE RATING | FIRE TEST | STC | IIC | COMMENTS |
|---|---|---|---|---|---|
| FLR5 | 3HR | IBC PRESCRIPTIVE METHOD TABLE 721.2.2.1 | 50 | 50 | INSULATION NOT REQUIRED AT COURTYARDS 1-4; TYPICAL LOCATION TO HAVE INSULATION IS POOL DECK |

FLOOR ASSEMBLY - AMENITY DECK

# FLR5

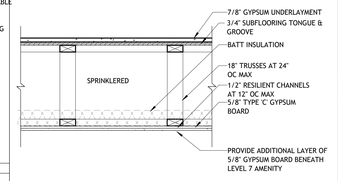



| TAG | FINISH | STC | IIC | FIRE TEST |
|---|---|---|---|---|
| FLR4 | SEE ID DRAWINGS | N/A | N/A | 1 HR - UL L521 |

NOTE: USE 3/4" FIRE RETARDANT TREATED SUBFLOORING WITHIN 4' OF EXTERIOR WALLS

TYPICAL WOOD FLOOR ASSEMBLY AT CORRIDOR


# FLR4

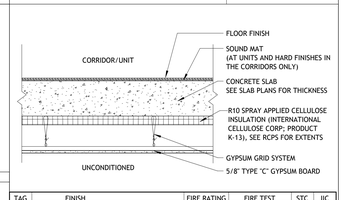


| TAG | FINISH | FIRE RATING | FIRE TEST | STC | IIC |
|---|---|---|---|---|---|
| FLR3 | LVT<br>TILE | 2 HOURS | IBC PRESCRIPTIVE METHOD TABLE 721.2.2.1 | N/A | N/A |

NOTE:
FLOOR CEILING ASSEMBLY UNITS AND CORRIDOR OVER UNCONDITIONED SPACE


# FLR3

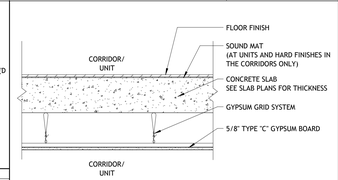


| TAG | FINISH | FIRE RATING | FIRE TEST | STC | IIC |
|---|---|---|---|---|---|
| FLR2 | LVT<br>TILE | 1HR ON ALL FLOORS EXCEPT PODIUM LEVEL WHICH IS 3HRS | IBC PRESCRIPTIVE METHOD TABLE 721.2.2.1 | 65 | 50 |

NOTE:
FLOOR CEILING ASSEMBLY AT PODIUM UNITS

# FLR2

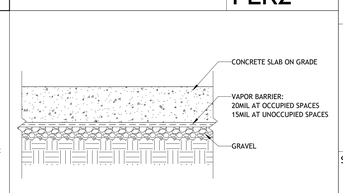


| TAG | FIRE RATING | FIRE TEST | STC | IIC |
|---|---|---|---|---|
| FLR1 | 0HOURS | N/A | N/A | N/A |

NOTE:
CONCRETE SLAB ON GRADE

# FLR1

NILES BOLTON ASSOCIATES

3060 Peachtree Rd. N.W.
Suite 600
Atlanta, GA 30305

T 404 365 7600

www.nilesbolton.com

PROJECT # : 126011
DRAWN BY: CF, TF, AJ, SP
CHECKED BY: AJ, MM

| No. | Description | Date |
|---|---|---|
| | SD SET | 2026/6/26 |
| | DD SET | 2026/09/30 |

This drawing, as an instrument of service, is and shall remain the property of the Architects and shall not be reproduced, published or used in any way without the permission of the Architect.

BURBANK DR - BATON ROUGE, LA

BATON ROUGE, LOUISIANA 70808
EAST BATON ROUGE PARISH

LV COLLECTIVE

SHEET TITLE:
FLOOR/CLG ASSEMBLIES


SHEET NUMBER:
G0.10

NOT RELEASED FOR CONSTRUCTION

10/1/2026 11:19:50 AM

# WOOD WALL TYPES


REFER TO PARTITION TAG
FOR FIRE RATING

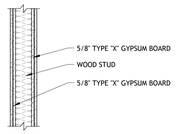


| TAG | STUD | WIDTH | FIRE TEST | STC | DESCRIPTION |
|---|---|---|---|---|---|
| Wbb4 | 2X4 | 6" | UL U301 | | |
| Wbb6 | 2X6 | 8" | UL U301 | | |

**PARTITION TYPE - Wbb_**
2HR RATED WOOD WALL


REFER TO PARTITION TAG
FOR FIRE RATING

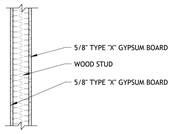


| TAG | STUD | WIDTH | FIRE TEST | STC | DESCRIPTION |
|---|---|---|---|---|---|
| Waa4 | 2X4 | 4 3/4" | | | |
| Waa6 | 2X6 | 6 3/4" | | | |

**PARTITION TYPE - Waa_**
TYPICAL WOOD WALL


REFER TO PARTITION TAG
FOR FIRE RATING

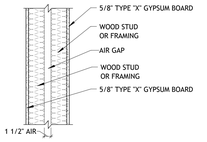


| TAG | STUD | WIDTH | FIRE TEST | STC | DESCRIPTION |
|---|---|---|---|---|---|
| DW12 | 2X6 | 2X6 13 3/4" | UL U341 | 50 | |
| DW12.2 | 2X6 | 2X6 14 3/8" | UL U341 | 50 | ADDITIONAL LAYER OF DRYWAL REQUIRED AT SHOWERS, SEE PLANS FOR LOCATION |

**PARTITION TYPE - DW1_**
TYPICAL WOOD DEMISING WALL


REFER TO PARTITION TAG
FOR FIRE RATING

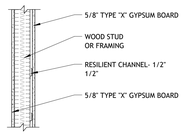


| TAG | STUD | WIDTH | FIRE TEST | STC | DESCRIPTION |
|---|---|---|---|---|---|
| DW31 | 2X4 | 5 1/4" | UL U305 | 50 | |
| DW32 | 2X6 | 7 1/4" | UL U305 | 50 | |
| DW32.2 | 2X6 | 7 7/8" | UL U305 | 50 | ADDITIONAL LAYER OF DRYWAL REQUIRED AT SHOWERS, SEE PLANS FOR LOCATION |

**PARTITION TYPE - DW3_**
TYPICAL WOOD CORRIDOR WALL

REFER TO PARTITION TAG
FOR FIRE RATING

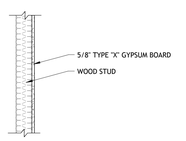



| TAG | STUD | WIDTH | FIRE TEST | STC | DESCRIPTION |
|---|---|---|---|---|---|
| Wa4 | 2X4 | 4 1/8" | NOT RATED | | |
| Wa6 | 2X6 | <varies> | <varies> | | |

**PARTITION TYPE - Wa_**
TYPICAL WOOD FURRED WALL

# PRECAST/CMU/CIP CONCRETE WALL TYPES


REFER TO PARTITION TAG
FOR FIRE RATING

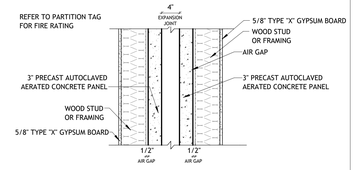


| TAG | CORE | WIDTH | FIRE TEST | STC | DESCRIPTION |
|---|---|---|---|---|---|
| DA11 | 3" | 12 1/4" | UL U210 | 50 | 1/2" FURRED WALL |
| DA12 | 3" | 23 1/4" | UL U210 | 50 | 2x6 FURRED WALL |

**PARTITION TYPE - DA1_**
FIREWALL


REFER TO PARTITION TAG
FOR FIRE RATING

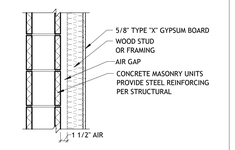


| TAG | CORE | WIDTH | FIRE TEST | STC |
|---|---|---|---|---|
| DU22 | 5-1/2" | 15 3/8" | VARIES U905(2HR) U904(3 HR) | 50 |

**PARTITION TYPE - DU2_**
CMU WALL ADJACENT TO UNIT


REFER TO PARTITION TAG
FOR FIRE RATING

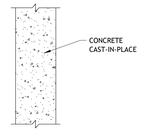


| TAG | CORE | WIDTH | FIRE TEST | STC | DESCRIPTION |
|---|---|---|---|---|---|
| C12 | 12" | 12" | IBC PRESCRIPTIVE METHOD TABLE 721.1(2) ITEM NUMBER 4-1.1 | | |

**PARTITION TYPE - C_**
TYPICAL CIP CONCRETE WALL


REFER TO PARTITION TAG FOR
FIRE RATING, HEIGHT / HEAD
CONDITION DETAIL

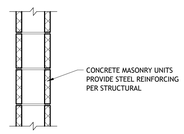


| TAG | NOMINAL | WIDTH | FIRE TEST | STC | DESCRIPTION |
|---|---|---|---|---|---|
| U8 | 8" | 7 5/8" | VARIES U905(2HR) U904(3 HR) | | |

**PARTITION TYPE - U_**
TYPICAL CMU WALL

REFER TO PARTITION TAG
FOR FIRE RATING

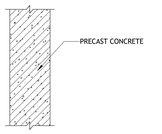



| TAG | CORE | WIDTH | FIRE TEST | STC |
|---|---|---|---|---|
| P8 | 8" | 8" | IBC PRESCRIPTIVE METHOD TABLE 721.1(2) ITEM NUMBER 4-1.1 | N/A |
| P12 | 12" | 12" | IBC PRESCRIPTIVE METHOD TABLE 721.1(2) ITEM NUMBER 4-1.1 | N/A |

**PARTITION TYPE - P_**
TYPICAL PRECAST WALL

# METAL WALL TYPES


REFER TO PARTITION TAG
FOR FIRE RATING

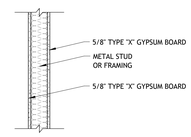


| TAG | STUD | WIDTH | FIRE TEST | STC |
|---|---|---|---|---|
| Maa3 | 3-5/8" | 4 7/8" | UL U423 BEARING UL U419 NONBEARING | |
| Maa4 | 4" | 5 1/4" | UL U423 BEARING UL U419 NONBEARING | |
| Maa6 | 6" | 7 1/4" | UL U423 BEARING UL U419 NONBEARING | |

**PARTITION TYPE - Maa_**
TYPICAL METAL WALL


REFER TO PARTITION TAG
FOR FIRE RATING

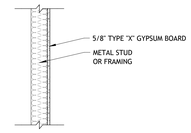


| TAG | STUD | WIDTH | FIRE TEST | STC |
|---|---|---|---|---|
| Ma0 | 0-7/8" | 1 1/2" | NOT RATED | N/A |
| Ma2 | 2-1/2" | 3 1/8" | NOT RATED | N/A |
| Ma3 | 3-5/8" | 4 1/8" | NOT RATED | N/A |
| Ma6 | 6" | 6 5/8" | NOT RATED | N/A |

**PARTITION TYPE - Ma_**
METAL FURRED WALL


REFER TO PARTITION TAG
FOR FIRE RATING

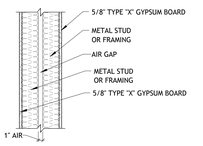


| TAG | STUD | WIDTH | FIRE TEST | STC |
|---|---|---|---|---|
| DM12 | 6" | 14 1/4" | UL U493 | 50 |

**PARTITION TYPE - DM1_**
METAL DEMISING WALL


REFER TO PARTITION TAG
FOR FIRE RATING

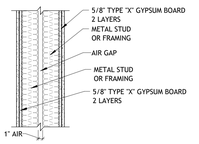


| TAG | STUD | WIDTH | FIRE TEST | STC |
|---|---|---|---|---|
| DM22 | 6" | 15 1/2" | UL U493 | 50 |

**PARTITION TYPE - DM2_**
METAL DEMISING WALL (2HR RATED)


REFER TO PARTITION TAG
FOR FIRE RATING

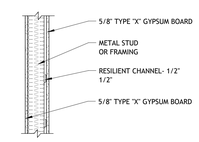


| TAG | STUD | WIDTH | FIRE TEST | STC |
|---|---|---|---|---|
| DM32 | 6" | 7 3/4" | UL U419 | 50 |

**PARTITION TYPE - DM3_**
METAL CORRIDOR WALL

REFER TO PARTITION TAG
FOR FIRE RATING

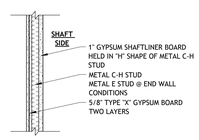


| TAG | STUD | WIDTH | FIRE TEST | STC |
|---|---|---|---|---|
| Ssb2 | 2-1/2" CH | 3 3/4" | UL U415 | |
| Ssb4 | 4" CH | 5 1/4" | UL U415 | |

**PARTITION TYPE - Ssb_**
TYPICAL SHAFT WALL

PROJECT # : 126011
DRAWN BY: CF, TF, AJ
CHECKED BY: AJ, MM


**NILES BOLTON ASSOCIATES**

3060 Peachtree Rd. N.W.
Suite 600
Atlanta, GA 30305

T 404 365 7600

www.nilesbolton.com


| No. | Description | Date |
|---|---|---|
| | SD SET | 2026/6/26 |
| | DD SET | 2026/09/30 |


This drawing, as an instrument of service, is and shall remain the property of the Architects and shall not be reproduced, published or used in any way without the permission of the Architect.


BURBANK DR - BATON ROUGE, LA

BATON ROUGE, LOUISIANA 70808
EAST BATON ROUGE PARISH

LV COLLECTIVE


SHEET TITLE:
PARTITION TYPES

SHEET NUMBER:
G0.11

NOT RELEASED FOR CONSTRUCTION


10/1/2026 11:20:21 AM

| | FIBER CEMENT | THIN BRICK | BRICK |
|---|---|---|---|
| METAL | | | |
| CONC | | | |
| CMU | | | |
| WOOD - 2HR | | | |
| WOOD - 1HR | | | |

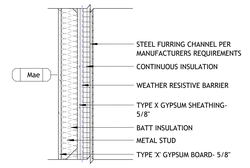



| TAG | FINISH | FIRE TEST |
|---|---|---|
| FC1 | COLOR 1 | MAX RATING - 1HR |
| FC2 | COLOR 2 | UL U450 NONBEARING |
| FC3 | COLOR 3 | |

NOTE:

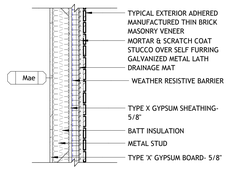


| TAG | FINISH | FIRE TEST |
|---|---|---|
| TBV1 | COLOR 1 | MAX RATING - 1HR |
| TBV2 | COLOR 2 | UL U450 NONBEARING |


NOTE:

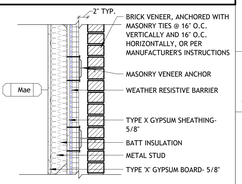


| TAG | FINISH | FIRE TEST |
|---|---|---|
| BRK1 | COLOR 1 | MAX RATING - 1HR |
| BRK2 | COLOR 2 | UL U450 NONBEARING |

NOTE: BRICK TIES TO BE 2 PC. ADJUSTABLE TIES, TYP.


15 WALL TYPE EXT - MTL STUD - FC
G0.17 1" = 1'-0"

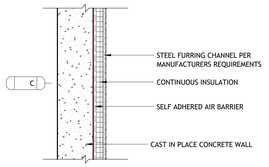


| TAG | FINISH | FIRE TEST |
|---|---|---|
| FC1 | COLOR 1 | MAX RATING - 3HR |
| FC2 | COLOR 2 | IBC PRESCRIPTIVE METHOD TABLE 721.1(2) ITEM NUMBER 4-1.1 |
| FC3 | COLOR 3 | |
| | | |

NOTE:


10 WALL TYPE EXT - MTL STUD - THIN BRICK
G0.17 1" = 1'-0"

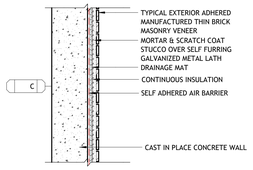


| TAG | FINISH | FIRE TEST |
|---|---|---|
| TBV1 | COLOR 1 | MAX RATING - 3HR |
| TBV2 | COLOR 2 | IBC PRESCRIPTIVE METHOD TABLE 721.1(2) ITEM NUMBER 4-1.1 |
| | | |
| | | |

NOTE:


5 WALL TYPE EXT - MTL STUD - BRICK
G0.17 1" = 1'-0"

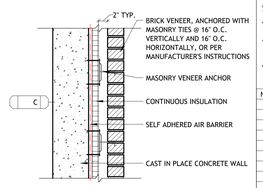


| TAG | FINISH | FIRE TEST |
|---|---|---|
| BRK1 | COLOR 1 | MAX RATING - 3HR |
| BRK2 | COLOR 2 | IBC PRESCRIPTIVE METHOD TABLE 721.1(2) ITEM NUMBER 4-1.1 |
| | | |
| | | |

NOTE: BRICK TIES TO BE 2 PC. ADJUSTABLE TIES, TYP.


14 WALL TYPE EXT - CONC (CI) - FC
G0.17 1" = 1'-0"

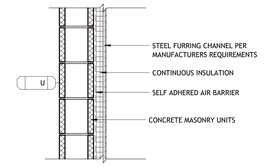


| TAG | FINISH | FIRE TEST |
|---|---|---|
| FC1 | COLOR 1 | MAX RATING - 3HR |
| FC2 | COLOR 2 | UL U905 |
| FC3 | COLOR 3 | UL U904 |

NOTE:


9 WALL TYPE EXT - CONC (CI) - THIN BRICK
G0.17 1" = 1'-0"

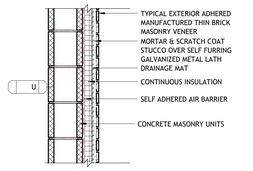


| TAG | FINISH | FIRE TEST |
|---|---|---|
| TBV1 | COLOR 1 | MAX RATING - 3HR |
| TBV2 | COLOR 2 | UL U905 UL U904 |

NOTE:


4 WALL TYPE EXT - CONC (CI) - BRICK
G0.17 1" = 1'-0"

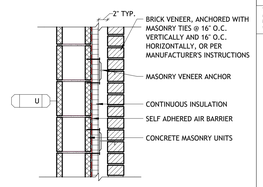


| TAG | FINISH | FIRE TEST |
|---|---|---|
| BRK1 | COLOR 1 | MAX RATING - 3HR |
| BRK2 | COLOR 2 | UL U905 UL U904 |

NOTE: BRICK TIES TO BE 2 PC. ADJUSTABLE TIES, TYP.


13 WALL TYPE EXT - CMU (CI) - FC
G0.17 1" = 1'-0"

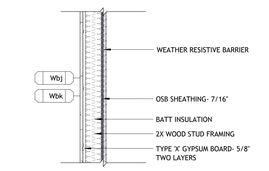


| TAG | FINISH | FIRE TEST |
|---|---|---|
| FC1 | COLOR 1 | MAX RATING - 2HR |
| FC2 | COLOR 2 | UL U371 |
| FC3 | COLOR 3 | UL W408 UL V314 |

NOTE:


8 WALL TYPE EXT - CMU (CI) - THIN BRICK
G0.17 1" = 1'-0"

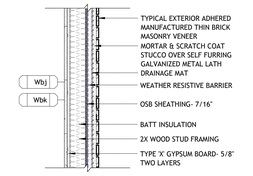


| TAG | FINISH | FIRE TEST |
|---|---|---|
| TBV1 | COLOR 1 | MAX RATING - 2HR |
| TBV2 | COLOR 2 | UL U371 |
| | | UL W408 |
| | | UL V314 |

NOTE:


3 WALL TYPE EXT - CMU (CI) - BRICK
G0.17 1" = 1'-0"

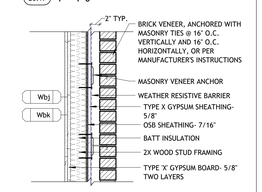


| TAG | FINISH | FIRE TEST |
|---|---|---|
| BRK1 | COLOR 1 | MAX RATING - 2HR |
| BRK2 | COLOR 2 | UL V314 |
| | | UL W408 |
| | | UL U371 |

NOTE: BRICK TIES TO BE 2 PC. ADJUSTABLE TIES, TYP.


12 WALL TYPE EXT - WD STUD 2HR - FC
G0.17 1" = 1'-0"

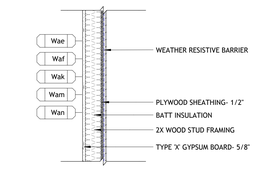


| TAG | FINISH | FIRE TEST |
|---|---|---|
| FC1 | COLOR 1 | MAX RATING - 1HR |
| FC2 | COLOR 2 | UL 305 |
| FC3 | COLOR 3 | UL U356* |

NOTE:
*UL ASSEMBLY INCLUDES FINISH IN ASSEMBLY


7 WALL TYPE EXT - WD STUD 2HR - THIN BRICK
G0.17 1" = 1'-0"

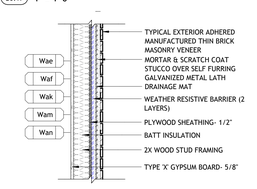


| TAG | FINISH | FIRE TEST |
|---|---|---|
| TBV1 | COLOR 1 | MAX RATING - 1HR |
| TBV2 | COLOR 2 | UL 305 |
| | | UL U356* |

NOTE:
*UL ASSEMBLY INCLUDES FINISH IN ASSEMBLY

2 WALL TYPE EXT - WD STUD 2HR - BRICK
G0.17 1" = 1'-0"

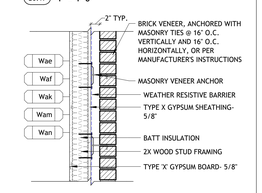


| TAG | FINISH | FIRE TEST |
|---|---|---|
| BRK1 | COLOR 1 | MAX RATING - 1HR |
| BRK2 | COLOR 2 | UL 305 |
| | | UL U356* |

NOTE: BRICK TIES TO BE 2 PC. ADJUSTABLE TIES, TYP.
*UL ASSEMBLY INCLUDES FINISH IN ASSEMBLY

11 WALL TYPE EXT - WD STUD 1HR - FC
G0.17 1" = 1'-0"

6 WALL TYPE EXT - WD STUD 1HR - THIN BRICK
G0.17 1" = 1'-0"

1 WALL TYPE EXT - WD STUD 1HR - BRICK
G0.17 1" = 1'-0"

10/1/2026 11:20:25 AM

PROJECT # : 126011
DRAWN BY: CF, TF, AJ
CHECKED BY: AJ, MM


NILES BOLTON ASSOCIATES

3060 Peachtree Rd. N.W.
Suite 600
Atlanta, GA 30305

T 404 365 7600

www.nilesbolton.com


| No. | Description | Date |
|---|---|---|
| | DD SET | 2026/09/30 |


This drawing, as an instrument of service, is and shall remain the property of the Architects and shall not be reproduced, published or used in any way without the permission of the Architect.


BURBANK DR - BATON ROUGE, LA


BATON ROUGE, LOUISIANA 70808
EAST BATON ROUGE PARISH

LV COLLECTIVE

SHEET TITLE:
EXTERIOR WALL TYPES


SHEET NUMBER:
G0.17

NOT RELEASED FOR CONSTRUCTION

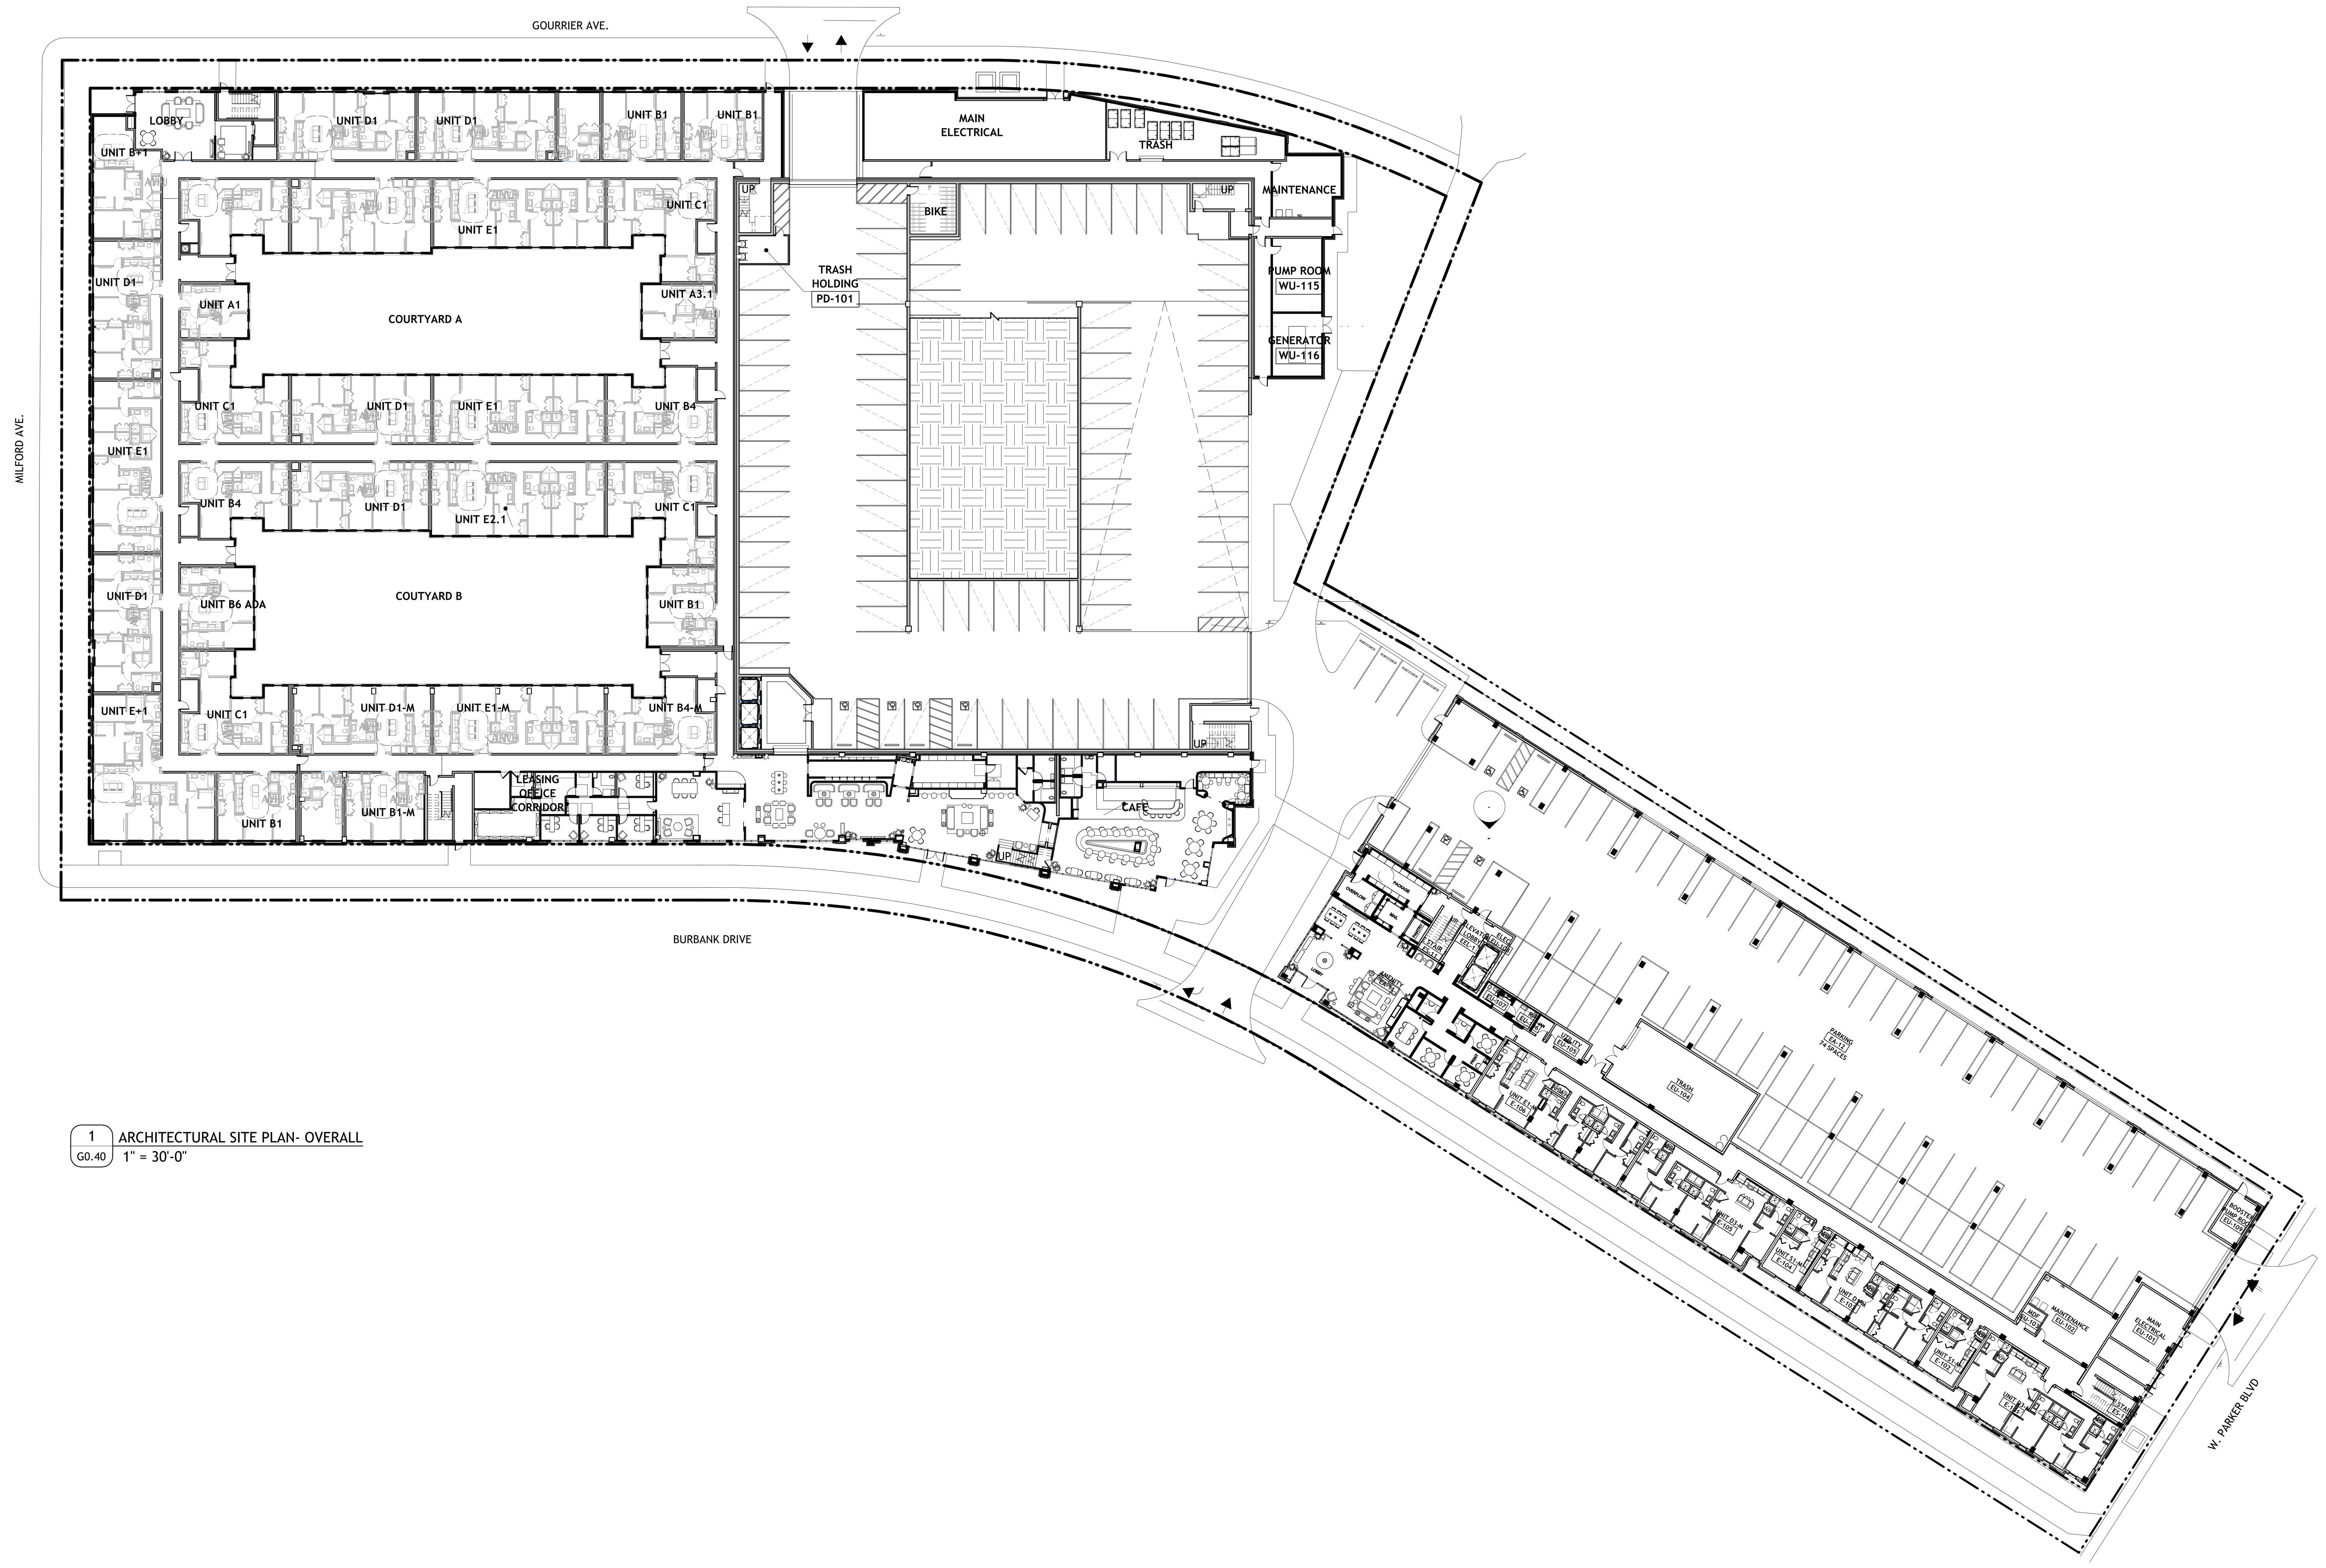


1 G0.40 ARCHITECTURAL SITE PLAN- OVERALL
1" = 30'-0"

## SITE PLAN SYMBOL LEGEND

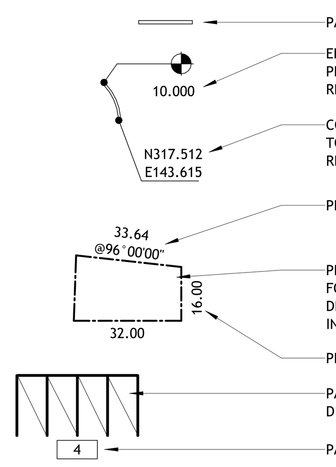


- PARTITION
- ELEVATION AT POINT (MAY BE RELATIVE TO PROJECT BENCHMARK OR OTHER DATUM- REFER TO GENERAL NOTES)
- COORDINATES AT POINT (MAY BE RELATIVE TO PROJECT BENCHMARK OR OTHER DATUM- REFER TO GENERAL NOTES)
- PROPERTY LINE BEARING (IF TAGGED)
- PROPERTY LINES (TAGS MAY BE SHOWN FOR REFERENCE ONLY. REFER TO CIVIL DRAWINGS AND SURVEY FOR PROPERTY INFORMATION)
- PROPERTY LINE LENGTH (IF TAGGED)
- PARKING SPACES (ONE PER DIAGONAL LINE)
- PARKING ROW COUNT

## GENERAL NOTES- SITE PLANS

1. NOTE
2. NOTE

10/1/2026 11:20:38 AM

TRUE NORTH

PROJECT # : 126011
DRAWN BY: CF, TF, AJ
CHECKED BY: AJ, MM

**NILES BOLTON ASSOCIATES**

3060 Peachtree Rd. N.W.
Suite 600
Atlanta, GA 30305

T 404 365 7600

www.nilesbolton.com

| No. | Description | Date |
|---|---|---|
| | SD SET | 2026/6/26 |
| | DD SET | 2026/09/30 |

This drawing, as an instrument of service, is and shall remain the property of the Architects and shall not be reproduced, published or used in any way without the permission of the Architect.

BURBANK DR - BATON ROUGE, LA


BATON ROUGE, LOUISIANA 70808
EAST BATON ROUGE PARISH

LV COLLECTIVE


SHEET TITLE:
OVERALL SITE PLAN (BUILDINGS)

SHEET NUMBER:
G0.40


NOT RELEASED FOR CONSTRUCTION

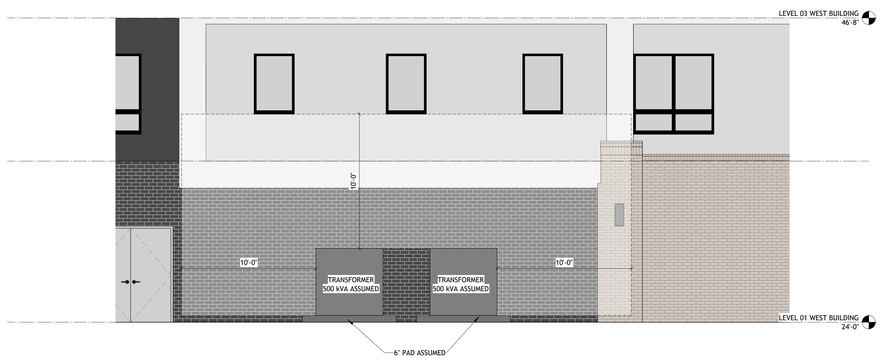


4 G0.41 WEST BUILDING- TRANSFORMER ELEVATION
1/4" = 1'-0"

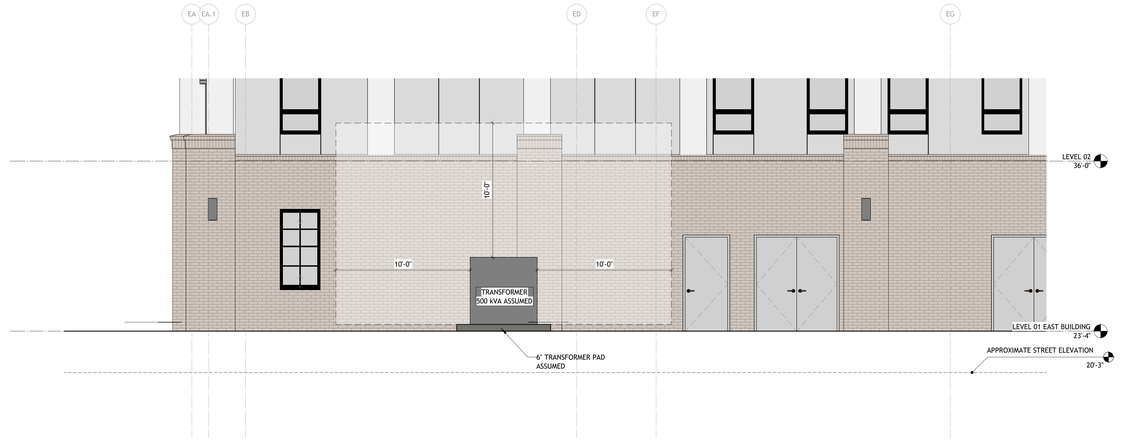



2 G0.41 EAST BUILDING- TRANSFORMER ELEVATION
1/4" = 1'-0"

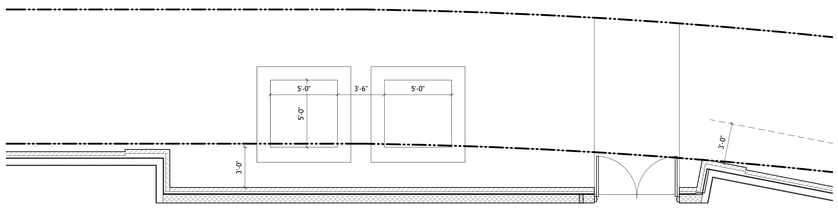


MAIN
ELECTRICAL
WU-112

3 G0.41 WEST BUILDING- TRANSFORMER PLAN LEVEL 1
1/4" = 1'-0"

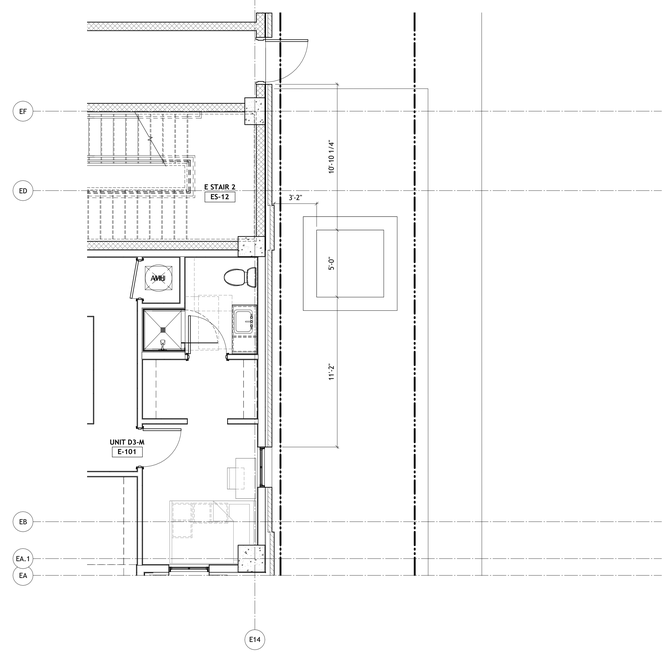


1 G0.41 EAST BUILDING- TRANSFORMER PLAN LEVEL 1
1/4" = 1'-0"

PROJECT # : 126011
DRAWN BY: Author
CHECKED BY: Checker

NILES BOLTON ASSOCIATES

3060 Peachtree Rd. N.W.
Suite 600
Atlanta, GA 30305

T 404 365 7600

www.nilesbolton.com

| No. | Description | Date |
|---|---|---|
| | DD SET | 2026/09/30 |

This drawing, as an instrument of service, is and shall remain the property of the Architects and shall not be reproduced, published or used in any way without the permission of the Architect.

BURBANK DR - BATON ROUGE, LA

BATON ROUGE, LOUISIANA 70808
EAST BATON ROUGE PARISH


LV COLLECTIVE

SHEET TITLE:
TRANSFORMER DETAILS

SHEET NUMBER:
G0.41

NOT RELEASED FOR CONSTRUCTION

10/1/2026 11:20:47 AM

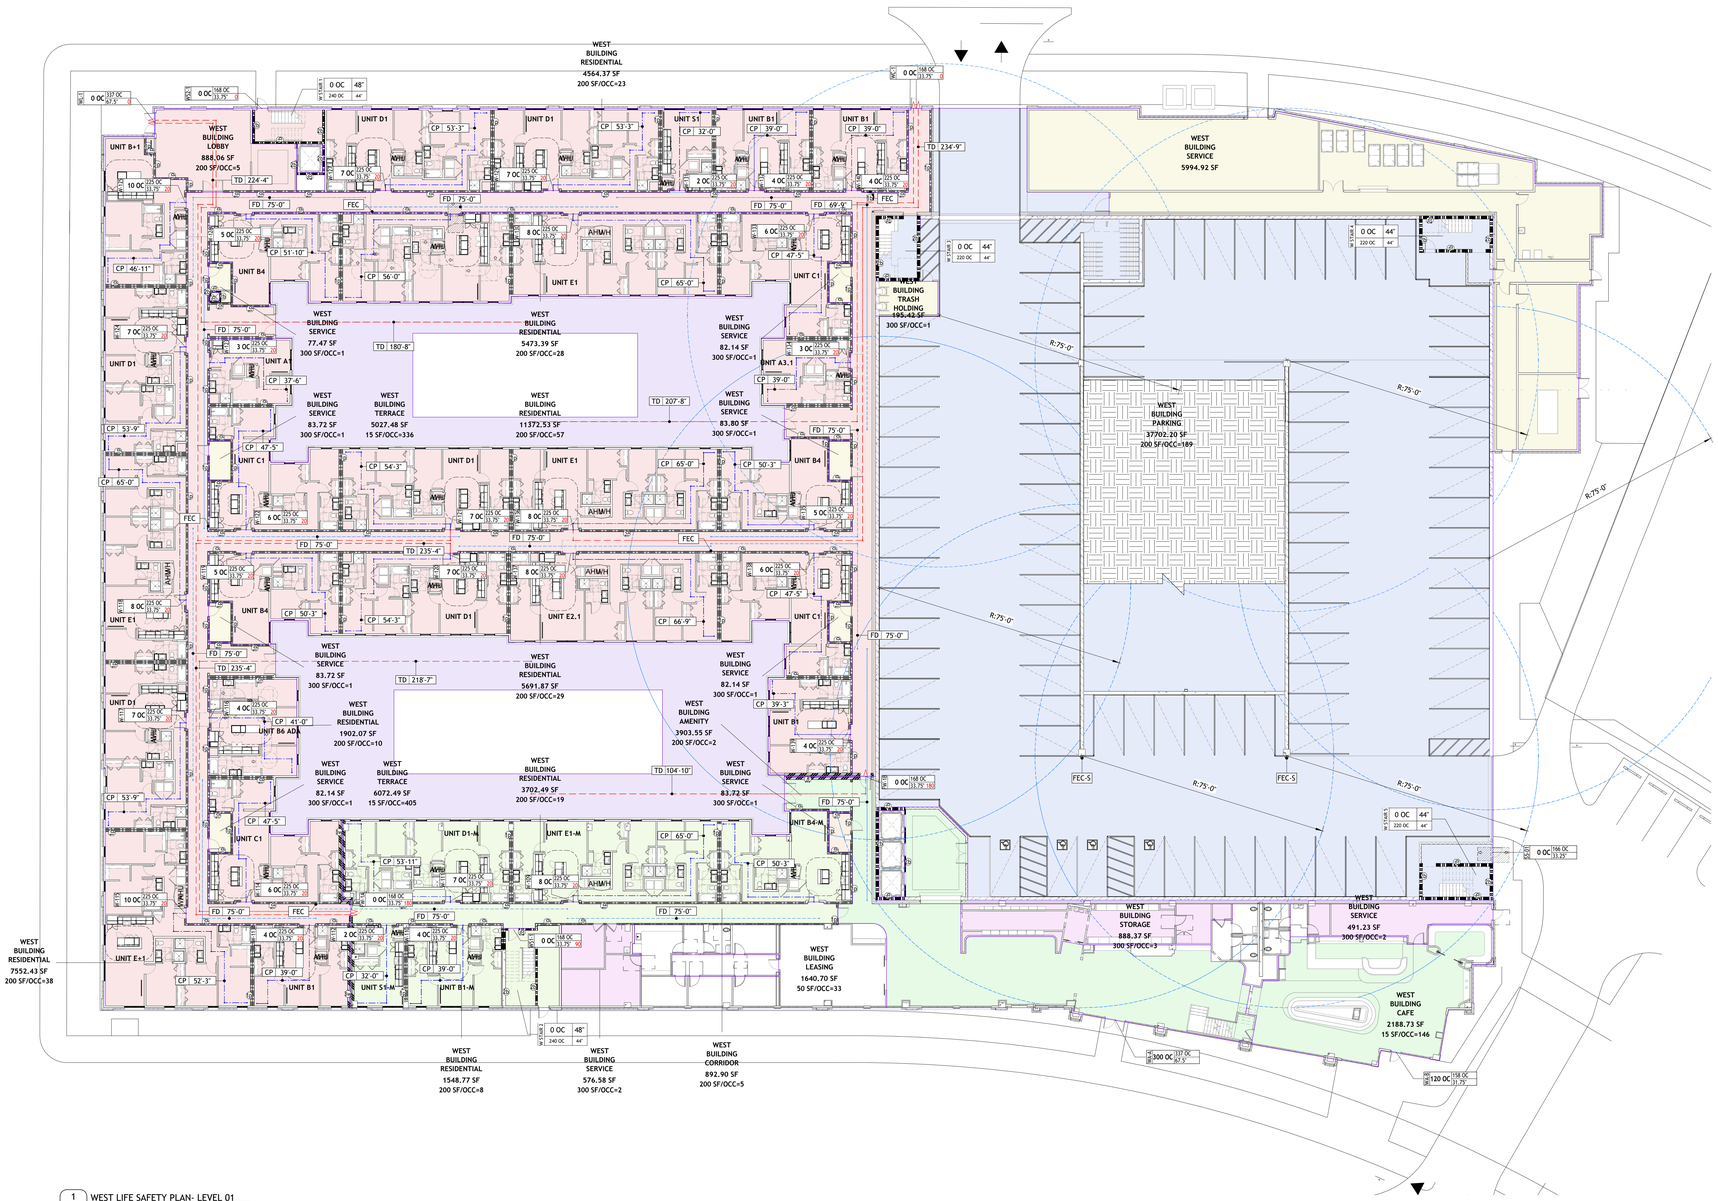


1 G1.W01 WEST LIFE SAFETY PLAN- LEVEL 01
1/16" = 1'-0"

TRUE NORTH
PROJECT NORTH

## COMPARTMENT, OCCUPANCY TYPES

- A, RESIDENTIAL
- A, SERVICE
- AMENITY
- B, RESIDENTIAL
- B, SERVICE
- PARKING
- SERVICE
- TERRACE

## LIFE SAFETY SYMBOL LEGEND

- ONE (1) HOUR RATED WALL
- TWO (2) HOUR RATED WALL
- THREE (3) HOUR RATED WALL
- THREE (3) FIRE WALL

"b, p, w AFTER THE FIRE RATING DENOTES THE TYPE OF RATED WALL:
b = FIRE BARRIER
p = FIRE PARTITION
w = FIRE WALL

- EGRESS TRAVEL PATH
- COMMON PATH OF TRAVEL/ DEAD END DISTANCE
- DISTANCE BETWEEN FIRE EXTINGUISHERS
- TD XXX' - X" — TRAVEL DISTANCE TAG
- CP XXX' - X" — COMMON PATH OF TRAVEL/ DEAD END DISTANCE TAG
- FD XXX' - X" — FIRE EXTINGUISHER DISTANCE TAG
- 345 — # OF OCCUPANTS SERVED BY EXIT
- EXIT DISCHARGE
- FEC-S / FEC — FIRE EXTINGUISHER CABINET- SURFACE MOUNTED / RECESSED
- SP — STANDPIPE
- MOBILITY FEATURES

WALL TAG: 1 XxxX — WALL FIRE RATING (HRS.)
WALL TAG W/ MODIFIER: 1 XxxX A — *ASSEMBLY MODIFIER; WALL FIRE RATING (HRS.)
DOOR TAG: 355 OC / 121 OC 68'-75"-20" — MAX # OF OCCUPANTS ALLOWED; DOOR RATING (MINUTES); CLEAR OPENING OF DOOR (INCHES); # OF OCCUPANTS UTILIZING DOOR; DOOR NUMBER; LOAD FACTOR OF 0.2" PER OCCUPANT USED, TYPICAL UNO
DOOR TAG (DOUBLE EGRESS DOOR): MAX # OF OCCUPANTS ALLOWED (PER DOOR); # OF OCCUPANTS UTILIZING DOOR (PER DOOR); DOOR RATING (MINUTES); DOOR NUMBER
FIRE RATING DOOR TAG: 20 — RATING IN MINUTES
STAIR TAG: 200 OC / 240 OC, 48" / 44" — # OF OCCUPANTS UTILIZING STAIR; CLEAR WIDTH OF STAIR PROVIDED (INCHES); REQUIRED WIDTH OF STAIR (INCHES); MAX # OF OCCUPANTS ALLOWED; STAIR NAME; LOAD FACTOR OF 0.2" PER OCCUPANT USED, TYPICAL UNO.

## GENERAL NOTES- CODE PLANS

1. FIRE RESISTANCE RATINGS SHOWN ARE MINIMUM RATINGS REQUIRED. REFER TO PARTITION TYPES ON A0.11, AND SPECIFICATIONS, FOR MORE INFORMATION
2. FIRE RESISTANCE RATINGS IN PARTITIONS ARE SHOWN WHERE PARTITIONS ARE NOT CUT BY DOORS, WINDOWS, STOREFRONTS, OR OTHER OBJECTS. RATED PARTITION MAY EXIST ABOVE OBJECTS.
3. FIRE RATINGS SHOWN ILLUSTRATE THE REQUIRED OCCUPANCY, AND DIRE SEPARATION DISTANCES. SEE G0.06 FOR REQUIRED STRUCTURAL FIRE RATINGS.

## LIFE SAFETY-OCCUPANCY- LEVEL 01 WEST

| NUMBER | NAME | AREA | AREA PER OCCUPANT | OCCUPANTS | AREA FUNCTION (OLF) |
|---|---|---|---|---|---|
| | WEST BUILDING CAFE | 2188.73 SF | 15.00 SF | 146 | (IBC2021) ASSEMBLY- NO FIXED SEATS- UNCONCENTRATED |
| | WEST BUILDING LEASING | 1640.70 SF | 50.00 SF | 33 | (NFPA2018) BUSINESS- CONCENTRATED USE |
| | WEST BUILDING SERVICE | 491.23 SF | 300.00 SF | 2 | (IBC2021) ACCESSORY STORAGE AREAS, MECHANICAL EQUIPMENT ROOM |
| | WEST BUILDING SERVICE | 576.58 SF | 300.00 SF | 2 | (IBC2021) ACCESSORY STORAGE AREAS, MECHANICAL EQUIPMENT ROOM |
| | WEST BUILDING STORAGE | 888.37 SF | 300.00 SF | 3 | (IBC2021) ACCESSORY STORAGE AREAS, MECHANICAL EQUIPMENT ROOM |
| | WEST BUILDING TERRACE | 6072.49 SF | 15.00 SF | 405 | (IBC2021) ASSEMBLY- NO FIXED SEATS- UNCONCENTRATED |
| | | 11858.10 SF | | 591 | |
| | WEST BUILDING PARKING | 37702.20 SF | 200.00 SF | 189 | (IBC2021) PARKING GARAGE |
| | | 37702.20 SF | | 189 | |
| A | WEST BUILDING BIKE STORAGE | 312.09 SF | 300.00 SF | 2 | (IBC2021) ACCESSORY STORAGE AREAS, MECHANICAL EQUIPMENT ROOM |
| A | WEST BUILDING LOBBY | 888.06 SF | 200.00 SF | 5 | (IBC2021) RESIDENTIAL |
| A | WEST BUILDING RESIDENTIAL | 4564.37 SF | 200.00 SF | 23 | (IBC2021) RESIDENTIAL |
| A | WEST BUILDING RESIDENTIAL | 5473.39 SF | 200.00 SF | 28 | (IBC2021) RESIDENTIAL |
| A | WEST BUILDING RESIDENTIAL | 11372.53 SF | 200.00 SF | 57 | (IBC2021) RESIDENTIAL |
| A | WEST BUILDING RESIDENTIAL | 5691.87 SF | 200.00 SF | 29 | (IBC2021) RESIDENTIAL |
| A | WEST BUILDING RESIDENTIAL | 7552.43 SF | 200.00 SF | 38 | (IBC2021) RESIDENTIAL |
| A | WEST BUILDING RESIDENTIAL | 1902.07 SF | 200.00 SF | 10 | (IBC2021) RESIDENTIAL |
| A | WEST BUILDING SERVICE | 77.47 SF | 300.00 SF | 1 | (IBC2021) ACCESSORY STORAGE AREAS, MECHANICAL EQUIPMENT ROOM |
| A | WEST BUILDING SERVICE | 83.72 SF | 300.00 SF | 1 | (IBC2021) ACCESSORY STORAGE AREAS, MECHANICAL EQUIPMENT ROOM |
| A | WEST BUILDING SERVICE | 83.72 SF | 300.00 SF | 1 | (IBC2021) ACCESSORY STORAGE AREAS, MECHANICAL EQUIPMENT ROOM |
| A | WEST BUILDING SERVICE | 82.14 SF | 300.00 SF | 1 | (IBC2021) ACCESSORY STORAGE AREAS, MECHANICAL EQUIPMENT ROOM |
| A | WEST BUILDING SERVICE | 82.14 SF | 300.00 SF | 1 | (IBC2021) ACCESSORY STORAGE AREAS, MECHANICAL EQUIPMENT ROOM |
| A | WEST BUILDING SERVICE | 83.80 SF | 300.00 SF | 1 | (IBC2021) ACCESSORY STORAGE AREAS, MECHANICAL EQUIPMENT ROOM |

## LIFE SAFETY-OCCUPANCY- LEVEL 01 WEST

| NUMBER | NAME | AREA | AREA PER OCCUPANT | OCCUPANTS | AREA FUNCTION (OLF) |
|---|---|---|---|---|---|
| A | WEST BUILDING SERVICE | 82.14 SF | 300.00 SF | 1 | (IBC2021) ACCESSORY STORAGE AREAS, MECHANICAL EQUIPMENT ROOM |
| A | WEST BUILDING SERVICE | 5994.92 SF | 300.00 SF | 20 | (IBC2021) ACCESSORY STORAGE AREAS, MECHANICAL EQUIPMENT ROOM |
| A | WEST BUILDING TERRACE | 5027.48 SF | 15.00 SF | 336 | (IBC2021) ASSEMBLY- NO FIXED SEATS- UNCONCENTRATED |
| A | WEST BUILDING TRASH HOLDING | 195.42 SF | 300.00 SF | 1 | (IBC2021) ACCESSORY STORAGE AREAS, MECHANICAL EQUIPMENT ROOM |
| | | 49549.76 SF | | 556 | |
| B | WEST BUILDING AMENITY | 3903.55 SF | 200.00 SF | 20 | (IBC2021) RESIDENTIAL |
| B | WEST BUILDING CORRIDOR | 892.90 SF | 200.00 SF | 5 | (IBC2021) RESIDENTIAL |
| B | WEST BUILDING RESIDENTIAL | 3702.49 SF | 200.00 SF | 19 | (IBC2021) RESIDENTIAL |
| B | WEST BUILDING RESIDENTIAL | 1548.77 SF | 200.00 SF | 8 | (IBC2021) RESIDENTIAL |
| B | WEST BUILDING SERVICE | 83.72 SF | 300.00 SF | 1 | (IBC2021) ACCESSORY STORAGE AREAS, MECHANICAL EQUIPMENT ROOM |
| | | 10131.43 SF | | 53 | |
| Grand total | | 109241.50 SF | | 1389 | |

PROJECT # : 126011
DRAWN BY: CF, TF, AJ, SP
CHECKED BY: AJ, MM

NILES BOLTON ASSOCIATES
3060 Peachtree Rd. N.W.
Suite 600
Atlanta, GA 30305
T 404 365 7600
www.nilesbolton.com


| No. | Description | Date |
|---|---|---|
| | DD SET | 2026/09/30 |

This drawing, as an instrument of service, is and shall remain the property of the Architects and shall not be reproduced, published or used in any way without the permission of the Architect.

BURBANK DR - BATON ROUGE, LA
BATON ROUGE, LOUISIANA 70808
EAST BATON ROUGE PARISH
LV COLLECTIVE

SHEET TITLE: LIFE SAFETY PLAN- WEST BUILDING LEVEL 01
SHEET NUMBER: G1.W01

10/1/2026 11:21:08 AM
NOT RELEASED FOR CONSTRUCTION

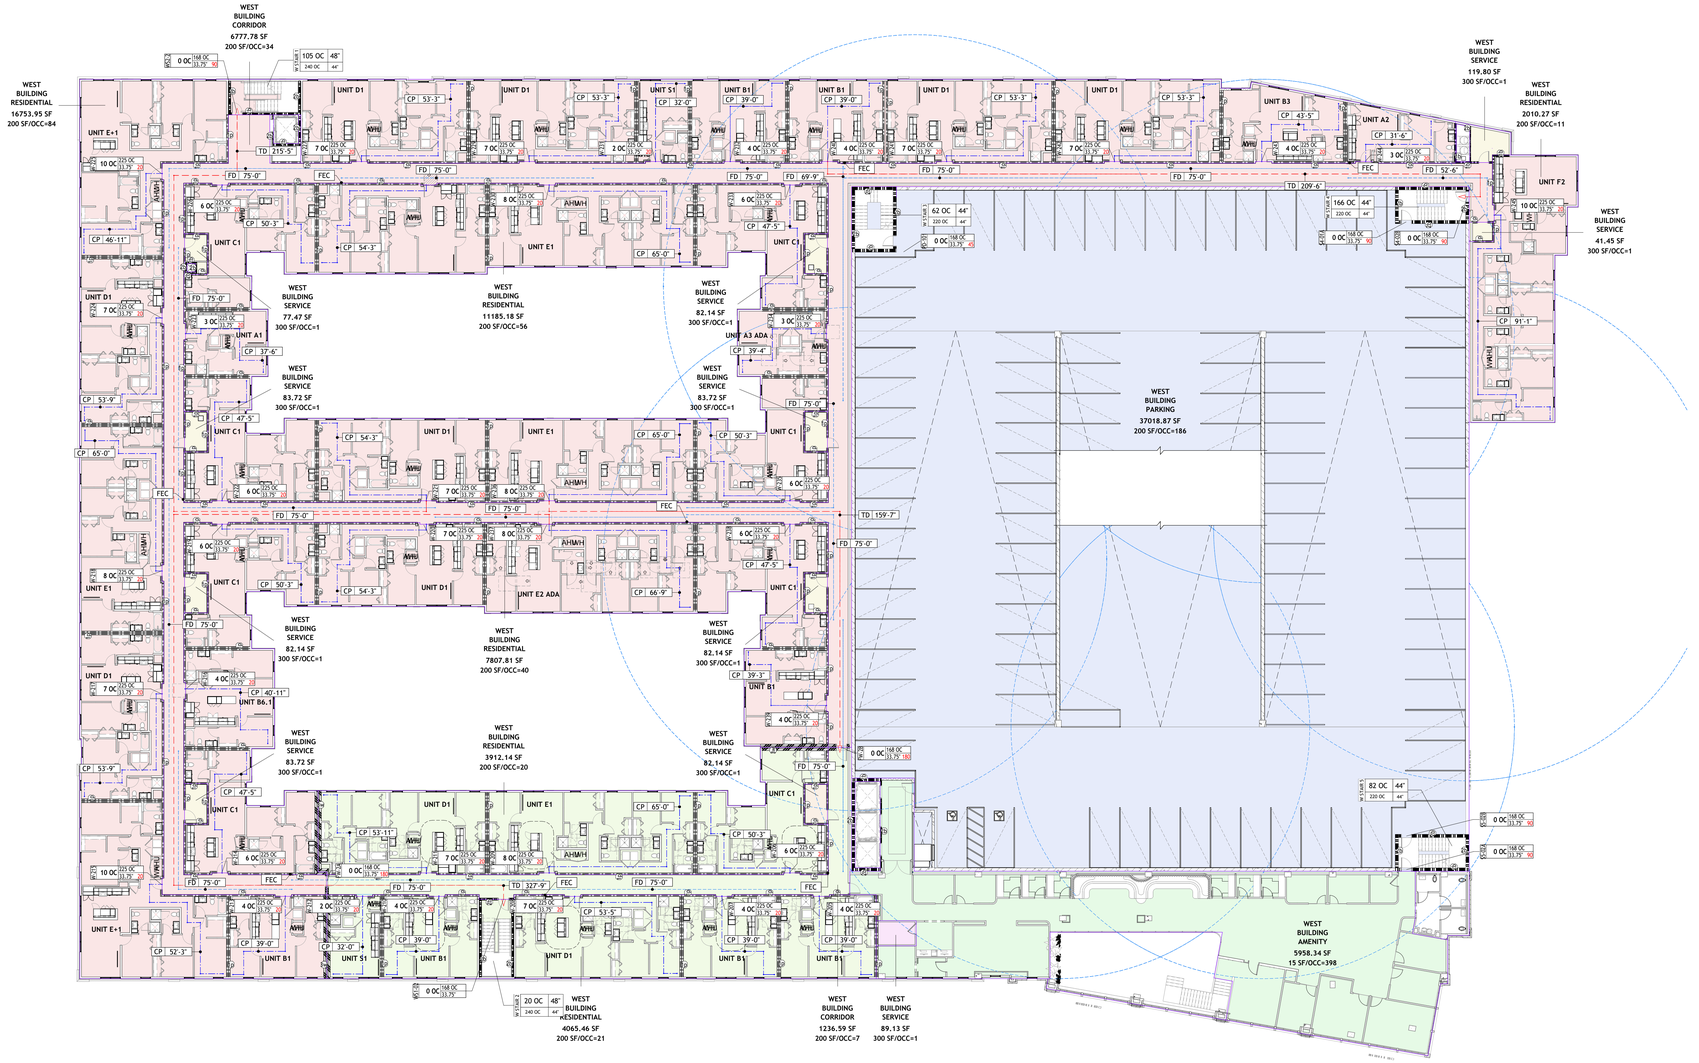


1 WEST LIFE SAFETY PLAN- LEVEL 02
G1.W02 1/16" = 1'-0"

## COMPARTMENT, OCCUPANCY TYPES

- A, RESIDENTIAL
- A, SERVICE
- AMENITY
- B, RESIDENTIAL
- B, SERVICE
- PARKING
- SERVICE

## LIFE SAFETY SYMBOL LEGEND

- ONE (1) HOUR RATED WALL
- TWO (2) HOUR RATED WALL
- THREE (3) HOUR RATED WALL
- THREE (3) FIRE WALL

*b, p, w AFTER THE FIRE RATING DENOTES THE TYPE OF RATED WALL:
b = FIRE BARRIER
p = FIRE PARTITION
w = FIRE WALL

- EGRESS TRAVEL PATH
- COMMON PATH OF TRAVEL/ DEAD END DISTANCE
- DISTANCE BETWEEN FIRE EXTINGUISHERS
- TD XXX' - X" — TRAVEL DISTANCE TAG
- CP XXX' - X" — COMMON PATH OF TRAVEL/ DEAD END DISTANCE TAG
- FD XXX' - X" — FIRE EXTINGUISHER DISTANCE TAG
- 345 — # OF OCCUPANTS SERVED BY EXIT — EXIT DISCHARGE
- FEC-S / FEC — FIRE EXTINGUISHER CABINET- SURFACE MOUNTED / RECESSED
- SP — STANDPIPE
- MOBILITY FEATURES

WALL TAG: 1 XxxX — WALL FIRE RATING (HRS.)
WALL TAG W/ MODIFIER: 1 XxxX A — *ASSEMBLY MODIFIER; WALL FIRE RATING (HRS.)
DOOR TAG: 121 OC 355 OC 08'-5" 2'-8" — MAX # OF OCCUPANTS ALLOWED; DOOR RATING (MINUTES); CLEAR OPENING OF DOOR (INCHES); # OF OCCUPANTS UTILIZING DOOR; DOOR NUMBER
LOAD FACTOR OF 0.2" PER OCCUPANT USED, TYPICAL UNO
DOOR TAG (DOUBLE EGRESS DOOR): MAX # OF OCCUPANTS ALLOWED (PER DOOR); # OF OCCUPANTS UTILIZING DOOR (PER DOOR); DOOR RATING (MINUTES); DOOR NUMBER
FIRE RATING DOOR TAG: 20 — RATING IN MINUTES
STAIR TAG: 200 OC 48" 240 OC 44" — # OF OCCUPANTS UTILIZING STAIR; CLEAR WIDTH OF STAIR PROVIDED (INCHES); REQUIRED WIDTH OF STAIR (INCHES); MAX # OF OCCUPANTS ALLOWED; STAIR NAME
LOAD FACTOR OF 0.2" PER OCCUPANT USED, TYPICAL UNO.

## GENERAL NOTES- CODE PLANS

1. FIRE RESISTANCE RATINGS SHOWN ARE MINIMUM RATINGS REQUIRED. REFER TO PARTITION TYPES ON A0.11, AND SPECIFICATIONS, FOR MORE INFORMATION
2. FIRE RESISTANCE RATINGS IN PARTITIONS ARE SHOWN WHERE PARTITIONS ARE NOT CUT BY DOORS, WINDOWS, STOREFRONTS, OR OTHER OBJECTS. RATED PARTITION MAY EXIST ABOVE OBJECTS.
3. FIRE RATINGS SHOWN ILLUSTRATE THE REQUIRED OCCUPANCY, AND DIRE SEPARATION DISTANCES. SEE G0.06 FOR REQUIRED STRUCTURAL FIRE RATINGS.

## LIFE SAFETY-OCCUPANCY- LEVEL 02 WEST

| NUMBER | NAME | AREA | AREA PER OCCUPANT | OCCUPANTS | AREA FUNCTION (OLF) |
|---|---|---|---|---|---|
| | WEST BUILDING AMENITY | 5958.34 SF | 15.00 SF | 398 | (IBC2021) ASSEMBLY- NO FIXED SEATS- UNCONCENTRATED |
| | WEST BUILDING PARKING | 37018.87 SF | 200.00 SF | 186 | (IBC2021) PARKING GARAGE |
| | WEST BUILDING SERVICE | 89.13 SF | 300.00 SF | 1 | (IBC2021) ACCESSORY STORAGE AREAS, MECHANICAL EQUIPMENT ROOM |
| | | 43066.33 SF | | 585 | |
| A | WEST BUILDING CORRIDOR | 6777.78 SF | 200.00 SF | 34 | (IBC2021) RESIDENTIAL |
| A | WEST BUILDING RESIDENTIAL | 16753.95 SF | 200.00 SF | 84 | (IBC2021) RESIDENTIAL |
| A | WEST BUILDING RESIDENTIAL | 11185.18 SF | 200.00 SF | 56 | (IBC2021) RESIDENTIAL |
| A | WEST BUILDING RESIDENTIAL | 7807.81 SF | 200.00 SF | 40 | (IBC2021) RESIDENTIAL |
| A | WEST BUILDING RESIDENTIAL | 2010.27 SF | 200.00 SF | 11 | (IBC2021) RESIDENTIAL |
| A | WEST BUILDING SERVICE | 77.47 SF | 300.00 SF | 1 | (IBC2021) ACCESSORY STORAGE AREAS, MECHANICAL EQUIPMENT ROOM |
| A | WEST BUILDING SERVICE | 83.72 SF | 300.00 SF | 1 | (IBC2021) ACCESSORY STORAGE AREAS, MECHANICAL EQUIPMENT ROOM |
| A | WEST BUILDING SERVICE | 82.14 SF | 300.00 SF | 1 | (IBC2021) ACCESSORY STORAGE AREAS, MECHANICAL EQUIPMENT ROOM |
| A | WEST BUILDING SERVICE | 83.72 SF | 300.00 SF | 1 | (IBC2021) ACCESSORY STORAGE AREAS, MECHANICAL EQUIPMENT ROOM |
| A | WEST BUILDING SERVICE | 82.14 SF | 300.00 SF | 1 | (IBC2021) ACCESSORY STORAGE AREAS, MECHANICAL EQUIPMENT ROOM |
| A | WEST BUILDING SERVICE | 83.72 SF | 300.00 SF | 1 | (IBC2021) ACCESSORY STORAGE AREAS, MECHANICAL EQUIPMENT ROOM |
| A | WEST BUILDING SERVICE | 82.14 SF | 300.00 SF | 1 | (IBC2021) ACCESSORY STORAGE AREAS, MECHANICAL EQUIPMENT ROOM |
| A | WEST BUILDING SERVICE | 119.80 SF | 300.00 SF | 1 | (IBC2021) ACCESSORY STORAGE AREAS, MECHANICAL EQUIPMENT ROOM |
| A | WEST BUILDING SERVICE | 41.45 SF | 300.00 SF | 1 | (IBC2021) ACCESSORY STORAGE AREAS, MECHANICAL EQUIPMENT ROOM |
| A | | 45271.26 SF | | 234 | |

## LIFE SAFETY-OCCUPANCY- LEVEL 02 WEST

| NUMBER | NAME | AREA | AREA PER OCCUPANT | OCCUPANTS | AREA FUNCTION (OLF) |
|---|---|---|---|---|---|
| B | WEST BUILDING CORRIDOR | 1236.59 SF | 200.00 SF | 7 | (IBC2021) RESIDENTIAL |
| B | WEST BUILDING RESIDENTIAL | 4065.46 SF | 200.00 SF | 21 | (IBC2021) RESIDENTIAL |
| B | WEST BUILDING RESIDENTIAL | 3912.14 SF | 200.00 SF | 20 | (IBC2021) RESIDENTIAL |
| B | WEST BUILDING SERVICE | 82.14 SF | 300.00 SF | 1 | (IBC2021) ACCESSORY STORAGE AREAS, MECHANICAL EQUIPMENT ROOM |
| B | | 9296.33 SF | | 49 | |
| Grand total | | 97633.92 SF | | 868 | |

TRUE NORTH
PROJECT NORTH

PROJECT # : 126011
DRAWN BY: CF, TF, AJ, SP
CHECKED BY: AJ, MM

NILES BOLTON ASSOCIATES
3060 Peachtree Rd. N.W.
Suite 600
Atlanta, GA 30305
T 404 365 7600
www.nilesbolton.com

| No. | Description | Date |
|---|---|---|
| | DD SET | 2026/09/30 |


This drawing, as an instrument of service, is and shall remain the property of the Architects and shall not be reproduced, published or used in any way without the permission of the Architect.

BURBANK DR - BATON ROUGE, LA
BATON ROUGE, LOUISIANA 70808
EAST BATON ROUGE PARISH
LV COLLECTIVE

SHEET TITLE: LIFE SAFETY PLAN- WEST BUILDING LEVEL 02
SHEET NUMBER: G1.W02

10/1/2026 11:21:33 AM

NOT RELEASED FOR CONSTRUCTION

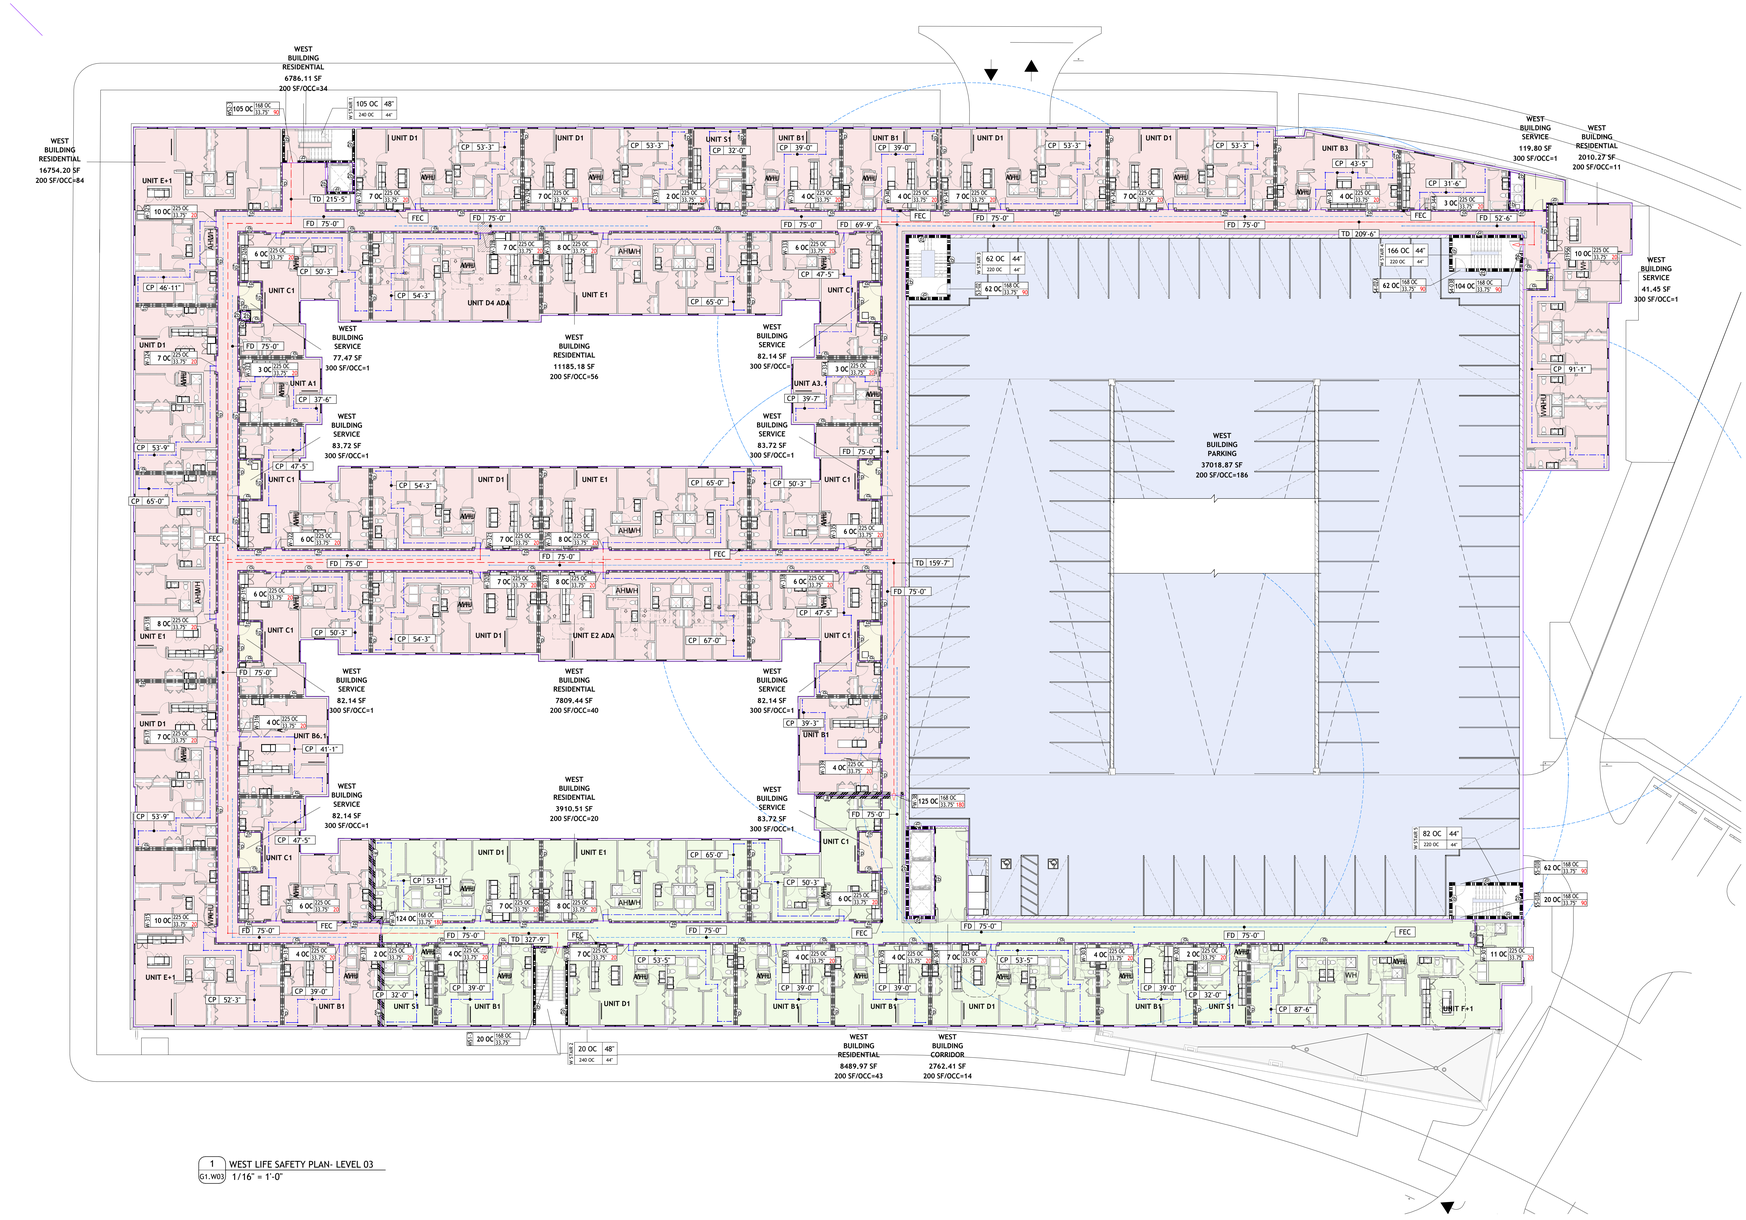


1 WEST LIFE SAFETY PLAN- LEVEL 03
G1.W03 1/16" = 1'-0"

TRUE NORTH PROJECT NORTH

## COMPARTMENT, OCCUPANCY TYPES

- A, RESIDENTIAL
- A, SERVICE
- B, RESIDENTIAL
- B, SERVICE
- PARKING

## LIFE SAFETY SYMBOL LEGEND

- ONE (1) HOUR RATED WALL
- TWO (2) HOUR RATED WALL
- THREE (3) HOUR RATED WALL
- THREE (3) FIRE WALL

"h, p, w AFTER THE FIRE RATING DENOTES THE TYPE OF RATED WALL:
h = FIRE BARRIER
p = FIRE PARTITION
w = FIRE WALL

- EGRESS TRAVEL PATH
- COMMON PATH OF TRAVEL/ DEAD END DISTANCE
- DISTANCE BETWEEN FIRE EXTINGUISHERS
- TD XXX' - X' — TRAVEL DISTANCE TAG
- CP XXX' - X' — COMMON PATH OF TRAVEL/ DEAD END DISTANCE TAG
- FD XXX' - X' — FIRE EXTINGUISHER DISTANCE TAG

WALL TAG: 1 XxxX — WALL FIRE RATING (HRS.)

WALL TAG W/ MODIFIER: 1 XxxX A — *ASSEMBLY MODIFIER; WALL FIRE RATING (HRS.)

DOOR TAG: 121 OC (355 OC / 88'-5" - 20) — MAX # OF OCCUPANTS ALLOWED; DOOR RATING (MINUTES); CLEAR OPENING OF DOOR (INCHES); # OF OCCUPANTS UTILIZING DOOR; DOOR NUMBER
LOAD FACTOR OF 0.2" PER OCCUPANT USED, TYPICAL UNO

DOOR TAG (DOUBLE EGRESS DOOR): 121 OC (355 OC / 88'-5" - 20) — MAX # OF OCCUPANTS ALLOWED (PER DOOR); # OF OCCUPANTS UTILIZING DOOR (PER DOOR); DOOR RATING (MINUTES); DOOR NUMBER

FIRE RATING DOOR TAG: 20 — RATING IN MINUTES

STAIR TAG: 200 OC (240 OC) 48" (44") — # OF OCCUPANTS UTILIZING STAIR; CLEAR WIDTH OF STAIR PROVIDED (INCHES); REQUIRED WIDTH OF STAIR (INCHES); MAX # OF OCCUPANTS ALLOWED; STAIR NAME
LOAD FACTOR OF 0.2" PER OCCUPANT USED, TYPICAL UNO.

- 345 — # OF OCCUPANTS SERVED BY EXIT — EXIT DISCHARGE
- FEC-S / FEC — FIRE EXTINGUISHER CABINET- SURFACE MOUNTED / RECESSED
- SP — STANDPIPE
- MOBILITY FEATURES

## GENERAL NOTES- CODE PLANS

1. FIRE RESISTANCE RATINGS SHOWN ARE MINIMUM RATINGS REQUIRED. REFER TO PARTITION TYPES ON A0.11, AND SPECIFICATIONS, FOR MORE INFORMATION
2. FIRE RESISTANCE RATINGS IN PARTITIONS ARE SHOWN WHERE PARTITIONS ARE NOT CUT BY DOORS, WINDOWS, STOREFRONTS, OR OTHER OBJECTS. RATED PARTITION MAY EXIST ABOVE OBJECTS.
3. FIRE RATINGS SHOWN ILLUSTRATE THE REQUIRED OCCUPANCY, AND DIRE SEPARATION DISTANCES. SEE G0.06 FOR REQUIRED STRUCTURAL FIRE RATINGS.

## LIFE SAFETY-OCCUPANCY- LEVEL 03 WEST

| NUMBER | NAME | AREA | AREA PER OCCUPANT | OCCUPANTS | AREA FUNCTION (OLF) |
|---|---|---|---|---|---|
| | WEST BUILDING PARKING | 37018.87 SF | 200.00 SF | 186 | (IBC2021) PARKING GARAGE |
| | | 37018.87 SF | | 186 | |
| A | WEST BUILDING RESIDENTIAL | 16754.20 SF | 200.00 SF | 84 | (IBC2021) RESIDENTIAL |
| A | WEST BUILDING RESIDENTIAL | 11185.18 SF | 200.00 SF | 56 | (IBC2021) RESIDENTIAL |
| A | WEST BUILDING RESIDENTIAL | 7809.44 SF | 200.00 SF | 40 | (IBC2021) RESIDENTIAL |
| A | WEST BUILDING RESIDENTIAL | 2010.27 SF | 200.00 SF | 11 | (IBC2021) RESIDENTIAL |
| A | WEST BUILDING RESIDENTIAL | 6786.11 SF | 200.00 SF | 34 | (IBC2021) RESIDENTIAL |
| A | WEST BUILDING SERVICE | 77.47 SF | 300.00 SF | 1 | (IBC2021) ACCESSORY STORAGE AREAS, MECHANICAL EQUIPMENT ROOM |
| A | WEST BUILDING SERVICE | 83.72 SF | 300.00 SF | 1 | (IBC2021) ACCESSORY STORAGE AREAS, MECHANICAL EQUIPMENT ROOM |
| A | WEST BUILDING SERVICE | 82.14 SF | 300.00 SF | 1 | (IBC2021) ACCESSORY STORAGE AREAS, MECHANICAL EQUIPMENT ROOM |
| A | WEST BUILDING SERVICE | 82.14 SF | 300.00 SF | 1 | (IBC2021) ACCESSORY STORAGE AREAS, MECHANICAL EQUIPMENT ROOM |
| A | WEST BUILDING SERVICE | 82.14 SF | 300.00 SF | 1 | (IBC2021) ACCESSORY STORAGE AREAS, MECHANICAL EQUIPMENT ROOM |
| A | WEST BUILDING SERVICE | 83.72 SF | 300.00 SF | 1 | (IBC2021) ACCESSORY STORAGE AREAS, MECHANICAL EQUIPMENT ROOM |
| A | WEST BUILDING SERVICE | 82.14 SF | 300.00 SF | 1 | (IBC2021) ACCESSORY STORAGE AREAS, MECHANICAL EQUIPMENT ROOM |
| A | WEST BUILDING SERVICE | 119.80 SF | 300.00 SF | 1 | (IBC2021) ACCESSORY STORAGE AREAS, MECHANICAL EQUIPMENT ROOM |
| A | WEST BUILDING SERVICE | 41.45 SF | 300.00 SF | 1 | (IBC2021) ACCESSORY STORAGE AREAS, MECHANICAL EQUIPMENT ROOM |
| A | | 45279.89 SF | | 234 | |
| B | WEST BUILDING CORRIDOR | 2762.41 SF | 200.00 SF | 14 | (IBC2021) RESIDENTIAL |
| B | WEST BUILDING RESIDENTIAL | 8489.97 SF | 200.00 SF | 43 | (IBC2021) RESIDENTIAL |
| B | WEST BUILDING RESIDENTIAL | 3910.51 SF | 200.00 SF | 20 | (IBC2021) RESIDENTIAL |
| B | WEST BUILDING SERVICE | 83.72 SF | 300.00 SF | 1 | (IBC2021) ACCESSORY STORAGE AREAS, MECHANICAL EQUIPMENT ROOM |
| B | | 15246.61 SF | | 78 | |
| Grand total | | 97545.37 SF | | 498 | |

10/1/2026 11:21:58 AM


PROJECT # : 126011
DRAWN BY: CF, TF, AJ, SP
CHECKED BY: AJ, MM

NILES BOLTON ASSOCIATES

3060 Peachtree Rd. N.W.
Suite 600
Atlanta, GA 30305

T 404 365 7600

www.nilesbolton.com


| No. | Description | Date |
|---|---|---|
| | DD SET | 2026/09/30 |

This drawing, as an instrument of service, is and shall remain the property of the Architects and shall not be reproduced, published or used in any way without the permission of the Architect.

BURBANK DR - BATON ROUGE, LA


BATON ROUGE, LOUISIANA 70808
EAST BATON ROUGE PARISH

LV COLLECTIVE

SHEET TITLE:
LIFE SAFETY PLAN- WEST BUILDING LEVEL 03

SHEET NUMBER:
G1.W03

NOT RELEASED FOR CONSTRUCTION

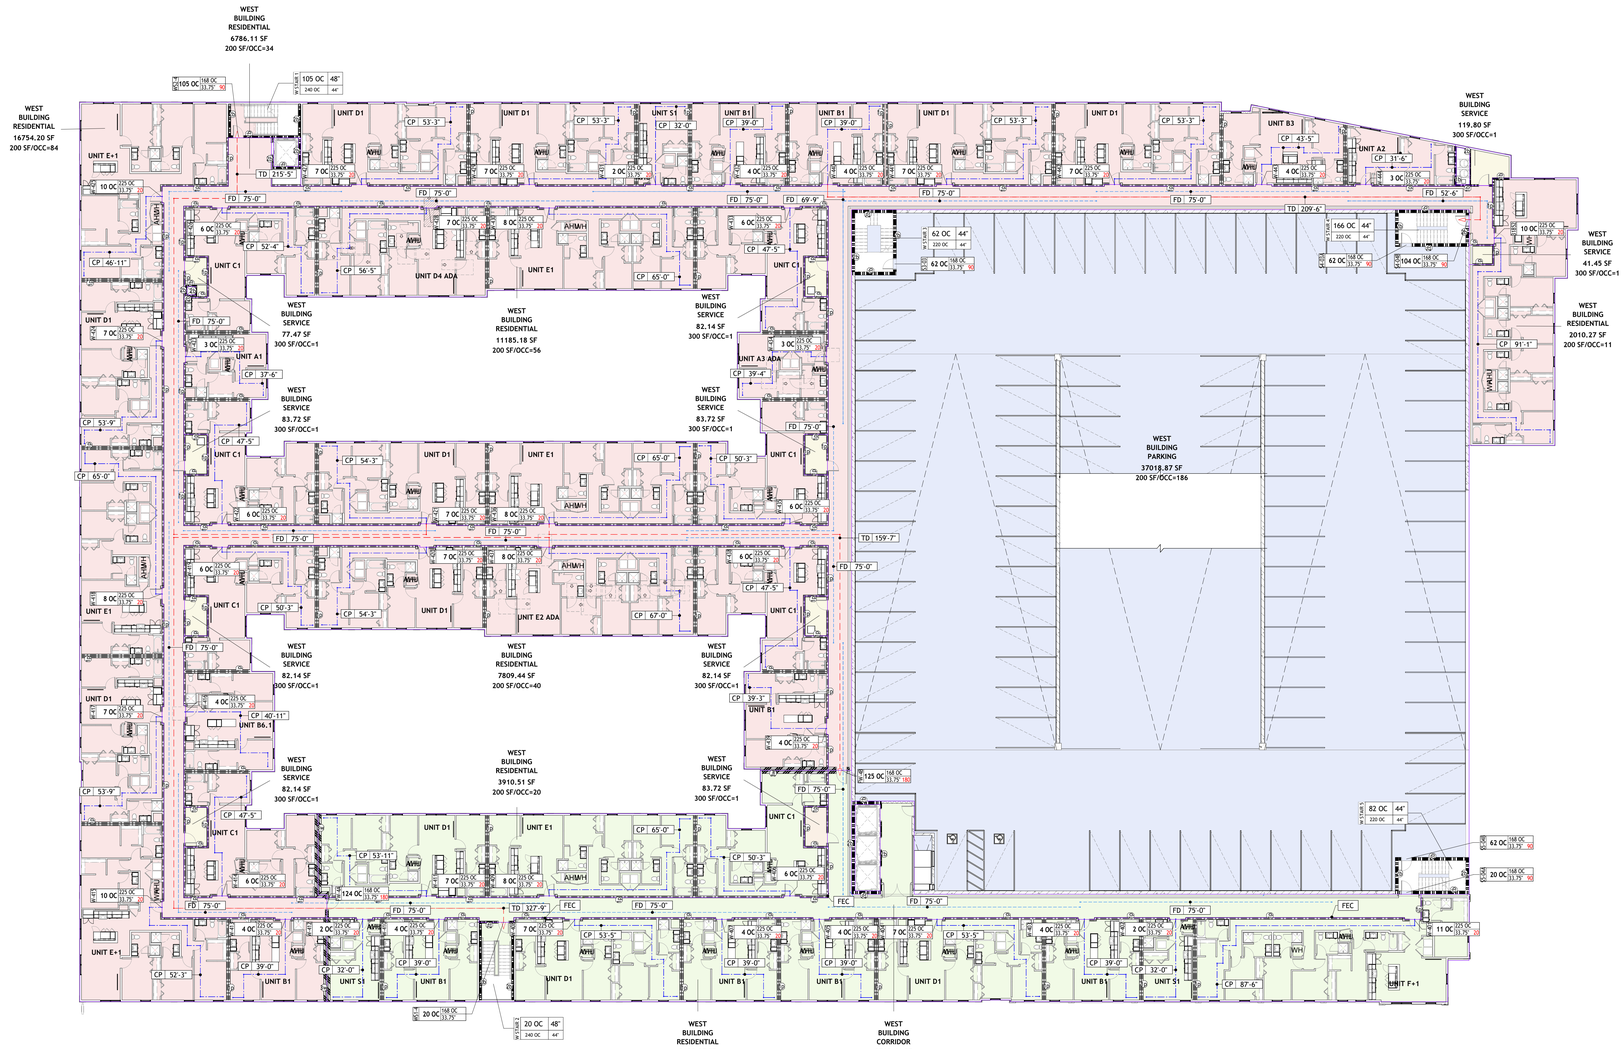


1 G1.W04 WEST LIFE SAFETY PLAN- LEVEL 04
1/16" = 1'-0"

TRUE NORTH
PROJECT NORTH

## LIFE SAFETY SYMBOL LEGEND

- ONE (1) HOUR RATED WALL
- TWO (2) HOUR RATED WALL
- THREE (3) HOUR RATED WALL
- THREE (3) FIRE WALL

*t=, p=, w= AFTER THE FIRE RATING DENOTES THE TYPE OF RATED WALL:
b = FIRE BARRIER
p = FIRE PARTITION
w = FIRE WALL

- EGRESS TRAVEL PATH
- COMMON PATH OF TRAVEL/ DEAD END DISTANCE
- DISTANCE BETWEEN FIRE EXTINGUISHERS
- TD XXX' - X" — TRAVEL DISTANCE TAG
- CP XXX' - X" — COMMON PATH OF TRAVEL/ DEAD END DISTANCE TAG
- FD XXX' - X" — FIRE EXTINGUISHER DISTANCE TAG
- 345 — # OF OCCUPANTS SERVED BY EXIT — EXIT DISCHARGE
- FEC-S / FEC — FIRE EXTINGUISHER CABINET- SURFACE MOUNTED / RECESSED
- SP — STANDPIPE
- MOBILITY FEATURES

WALL TAG: 1 XxxX — WALL FIRE RATING (HRS.)
WALL TAG W/ MODIFIER: 1 XxxX A — *ASSEMBLY MODIFIER; WALL FIRE RATING (HRS.)
DOOR TAG: 355 OC / 121 OC — MAX # OF OCCUPANTS ALLOWED; DOOR RATING (MINUTES); CLEAR OPENING OF DOOR (INCHES); # OF OCCUPANTS UTILIZING DOOR; DOOR NUMBER
LOAD FACTOR OF 0.2" PER OCCUPANT USED, TYPICAL UNO
DOOR TAG (DOUBLE EGRESS DOOR): MAX # OF OCCUPANTS ALLOWED (PER DOOR); # OF OCCUPANTS UTILIZING DOOR (PER DOOR); DOOR RATING (MINUTES); DOOR NUMBER
FIRE RATING DOOR TAG: 20 — RATING IN MINUTES
STAIR TAG: 200 OC / 240 OC | 48" / 44" — # OF OCCUPANTS UTILIZING STAIR; CLEAR WIDTH OF STAIR PROVIDED (INCHES); REQUIRED WIDTH OF STAIR (INCHES); MAX # OF OCCUPANTS ALLOWED; STAIR NAME
LOAD FACTOR OF 0.2" PER OCCUPANT USED, TYPICAL UNO.

## GENERAL NOTES- CODE PLANS

1. FIRE RESISTANCE RATINGS SHOWN ARE MINIMUM RATINGS REQUIRED. REFER TO PARTITION TYPES ON A0.11, AND SPECIFICATIONS, FOR MORE INFORMATION
2. FIRE RESISTANCE RATINGS IN PARTITIONS ARE SHOWN WHERE PARTITIONS ARE NOT CUT BY DOORS, WINDOWS, STOREFRONTS, OR OTHER OBJECTS. RATED PARTITION MAY EXIST ABOVE OBJECTS.
3. FIRE RATINGS SHOWN ILLUSTRATE THE REQUIRED OCCUPANCY, AND DIRE SEPARATION DISTANCES. SEE G0.06 FOR REQUIRED STRUCTURAL FIRE RATINGS.

## LIFE SAFETY-OCCUPANCY- LEVEL 04 WEST

| NUMBER | NAME | AREA | AREA PER OCCUPANT | OCCUPANTS | AREA FUNCTION (OLF) |
|---|---|---|---|---|---|
| | WEST BUILDING PARKING | 37018.87 SF | 200.00 SF | 186 | (IBC2021) PARKING GARAGE |
| | | 37018.87 SF | | 186 | |
| A | WEST BUILDING RESIDENTIAL | 16754.20 SF | 200.00 SF | 84 | (IBC2021) RESIDENTIAL |
| A | WEST BUILDING RESIDENTIAL | 11185.18 SF | 200.00 SF | 56 | (IBC2021) RESIDENTIAL |
| A | WEST BUILDING RESIDENTIAL | 7809.44 SF | 200.00 SF | 40 | (IBC2021) RESIDENTIAL |
| A | WEST BUILDING RESIDENTIAL | 6786.11 SF | 200.00 SF | 34 | (IBC2021) RESIDENTIAL |
| A | WEST BUILDING RESIDENTIAL | 2010.27 SF | 200.00 SF | 11 | (IBC2021) RESIDENTIAL |
| A | WEST BUILDING SERVICE | 77.47 SF | 300.00 SF | 1 | (IBC2021) ACCESSORY STORAGE AREAS, MECHANICAL EQUIPMENT ROOM |
| A | WEST BUILDING SERVICE | 83.72 SF | 300.00 SF | 1 | (IBC2021) ACCESSORY STORAGE AREAS, MECHANICAL EQUIPMENT ROOM |
| A | WEST BUILDING SERVICE | 82.14 SF | 300.00 SF | 1 | (IBC2021) ACCESSORY STORAGE AREAS, MECHANICAL EQUIPMENT ROOM |
| A | WEST BUILDING SERVICE | 82.14 SF | 300.00 SF | 1 | (IBC2021) ACCESSORY STORAGE AREAS, MECHANICAL EQUIPMENT ROOM |
| A | WEST BUILDING SERVICE | 82.14 SF | 300.00 SF | 1 | (IBC2021) ACCESSORY STORAGE AREAS, MECHANICAL EQUIPMENT ROOM |
| A | WEST BUILDING SERVICE | 83.72 SF | 300.00 SF | 1 | (IBC2021) ACCESSORY STORAGE AREAS, MECHANICAL EQUIPMENT ROOM |
| A | WEST BUILDING SERVICE | 82.14 SF | 300.00 SF | 1 | (IBC2021) ACCESSORY STORAGE AREAS, MECHANICAL EQUIPMENT ROOM |
| A | WEST BUILDING SERVICE | 119.80 SF | 300.00 SF | 1 | (IBC2021) ACCESSORY STORAGE AREAS, MECHANICAL EQUIPMENT ROOM |
| A | WEST BUILDING SERVICE | 41.45 SF | 300.00 SF | 1 | (IBC2021) ACCESSORY STORAGE AREAS, MECHANICAL EQUIPMENT ROOM |
| A | | 45279.89 SF | | 234 | |
| B | WEST BUILDING CORRIDOR | 2762.41 SF | 200.00 SF | 14 | (IBC2021) RESIDENTIAL |
| B | WEST BUILDING RESIDENTIAL | 3910.51 SF | 200.00 SF | 20 | (IBC2021) RESIDENTIAL |
| B | WEST BUILDING RESIDENTIAL | 8489.97 SF | 200.00 SF | 43 | (IBC2021) RESIDENTIAL |
| B | WEST BUILDING SERVICE | 83.72 SF | 300.00 SF | 1 | (IBC2021) ACCESSORY STORAGE AREAS, MECHANICAL EQUIPMENT ROOM |
| B | | 15246.61 SF | | 78 | |
| Grand total | | 97545.37 SF | | 498 | |

10/1/2026 11:22:22 AM

PROJECT # : 126011
DRAWN BY: CF, TF, AJ, SP
CHECKED BY: AJ, MM

NILES BOLTON ASSOCIATES

3060 Peachtree Rd. N.W.
Suite 600
Atlanta, GA 30305

T 404 365 7600

www.nilesbolton.com

| No. | Description | Date |
|---|---|---|
| | DD SET | 2026/09/30 |


This drawing, as an instrument of service, is and shall remain the property of the Architects and shall not be reproduced, published or used in any way without the permission of the Architect.

BURBANK DR - BATON ROUGE, LA
BATON ROUGE, LOUISIANA 70808
EAST BATON ROUGE PARISH
LV COLLECTIVE

SHEET TITLE: LIFE SAFETY PLAN- WEST BUILDING LEVEL 04

SHEET NUMBER: G1.W04

NOT RELEASED FOR CONSTRUCTION

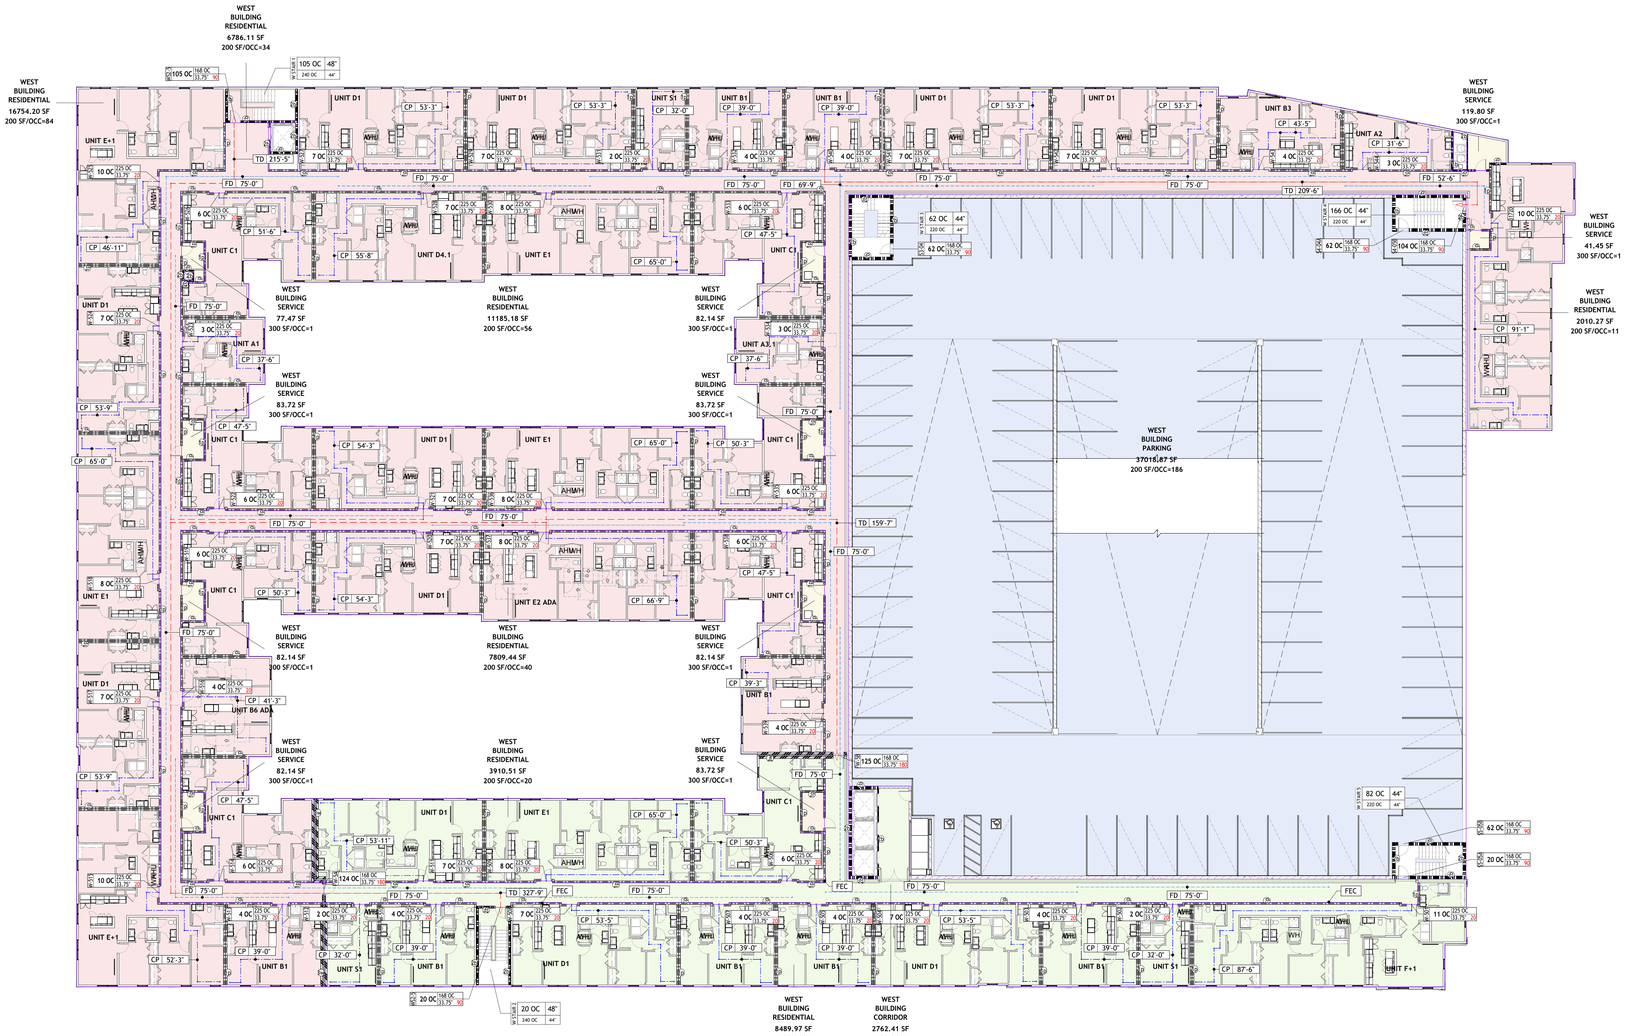


1 G1.W05 WEST LIFE SAFETY PLAN- LEVEL 05
1/16" = 1'-0"

TRUE NORTH
PROJECT NORTH

## LIFE SAFETY SYMBOL LEGEND

- ONE (1) HOUR RATED WALL (WALL FIRE RATING (HRS.))
- TWO (2) HOUR RATED WALL
- THREE (3) HOUR RATED WALL
- THREE (3) FIRE WALL

"b, p, w AFTER THE FIRE RATING DENOTES THE TYPE OF RATED WALL:
b = FIRE BARRIER
p = FIRE PARTITION
w = FIRE WALL

- EGRESS TRAVEL PATH
- COMMON PATH OF TRAVEL/ DEAD END DISTANCE
- DISTANCE BETWEEN FIRE EXTINGUISHERS
- TD XXX' - X" — TRAVEL DISTANCE TAG
- CP XXX' - X" — COMMON PATH OF TRAVEL/ DEAD END DISTANCE TAG
- FD XXX' - X" — FIRE EXTINGUISHER DISTANCE TAG
- 345 — # OF OCCUPANTS SERVED BY EXIT — EXIT DISCHARGE
- FEC-S / FEC — FIRE EXTINGUISHER CABINET- SURFACE MOUNTED / RECESSED
- SP — STANDPIPE
- MOBILITY FEATURES

WALL TAG: 1 XxxX — WALL FIRE RATING (HRS.)

WALL TAG W/ MODIFIER: 1 XxxX A — *ASSEMBLY MODIFIER; WALL FIRE RATING (HRS.)

DOOR TAG: 355 OC / 121 OC (68'-5" - 20) — MAX # OF OCCUPANTS ALLOWED; DOOR RATING (MINUTES); CLEAR OPENING OF DOOR (INCHES); # OF OCCUPANTS UTILIZING DOOR; DOOR NUMBER
LOAD FACTOR OF 0.2" PER OCCUPANT USED, TYPICAL UNO

DOOR TAG (DOUBLE EGRESS DOOR): 355 / 121 — MAX # OF OCCUPANTS ALLOWED (PER DOOR); # OF OCCUPANTS UTILIZING DOOR (PER DOOR); DOOR RATING (MINUTES); DOOR NUMBER

FIRE RATING DOOR TAG: 20 — RATING IN MINUTES

STAIR TAG: 200 OC / 240 OC | 48" / 44" — # OF OCCUPANTS UTILIZING STAIR; CLEAR WIDTH OF STAIR PROVIDED (INCHES); REQUIRED WIDTH OF STAIR (INCHES); MAX # OF OCCUPANTS ALLOWED; STAIR NAME
LOAD FACTOR OF 0.2" PER OCCUPANT USED, TYPICAL UNO.

## GENERAL NOTES- CODE PLANS

1. FIRE RESISTANCE RATINGS SHOWN ARE MINIMUM RATINGS REQUIRED. REFER TO PARTITION TYPES ON A0.11, AND SPECIFICATIONS, FOR MORE INFORMATION
2. FIRE RESISTANCE RATINGS IN PARTITIONS ARE SHOWN WHERE PARTITIONS ARE NOT CUT BY DOORS, WINDOWS, STOREFRONTS, OR OTHER OBJECTS. RATED PARTITION MAY EXIST ABOVE OBJECTS.
3. FIRE RATINGS SHOWN ILLUSTRATE THE REQUIRED OCCUPANCY, AND DIRE SEPARATION DISTANCES. SEE G0.06 FOR REQUIRED STRUCTURAL FIRE RATINGS.

## LIFE SAFETY-OCCUPANCY- LEVEL 05 WEST

| NUMBER | NAME | AREA | AREA PER OCCUPANT | OCCUPANTS | AREA FUNCTION (OLF) |
|---|---|---|---|---|---|
| | WEST BUILDING PARKING | 37018.87 SF | 200.00 SF | 186 | (IBC2021) PARKING GARAGE |
| | | 37018.87 SF | | 186 | |
| A | WEST BUILDING RESIDENTIAL | 16754.20 SF | 200.00 SF | 84 | (IBC2021) RESIDENTIAL |
| A | WEST BUILDING RESIDENTIAL | 11185.18 SF | 200.00 SF | 56 | (IBC2021) RESIDENTIAL |
| A | WEST BUILDING RESIDENTIAL | 7809.44 SF | 200.00 SF | 40 | (IBC2021) RESIDENTIAL |
| A | WEST BUILDING RESIDENTIAL | 2010.27 SF | 200.00 SF | 11 | (IBC2021) RESIDENTIAL |
| A | WEST BUILDING RESIDENTIAL | 6786.11 SF | 200.00 SF | 34 | (IBC2021) RESIDENTIAL |
| A | WEST BUILDING SERVICE | 83.72 SF | 300.00 SF | 1 | (IBC2021) ACCESSORY STORAGE AREAS, MECHANICAL EQUIPMENT ROOM |
| A | WEST BUILDING SERVICE | 82.14 SF | 300.00 SF | 1 | (IBC2021) ACCESSORY STORAGE AREAS, MECHANICAL EQUIPMENT ROOM |
| A | WEST BUILDING SERVICE | 82.14 SF | 300.00 SF | 1 | (IBC2021) ACCESSORY STORAGE AREAS, MECHANICAL EQUIPMENT ROOM |
| A | WEST BUILDING SERVICE | 82.14 SF | 300.00 SF | 1 | (IBC2021) ACCESSORY STORAGE AREAS, MECHANICAL EQUIPMENT ROOM |
| A | WEST BUILDING SERVICE | 83.72 SF | 300.00 SF | 1 | (IBC2021) ACCESSORY STORAGE AREAS, MECHANICAL EQUIPMENT ROOM |
| A | WEST BUILDING SERVICE | 119.80 SF | 300.00 SF | 1 | (IBC2021) ACCESSORY STORAGE AREAS, MECHANICAL EQUIPMENT ROOM |
| A | WEST BUILDING SERVICE | 41.45 SF | 300.00 SF | 1 | (IBC2021) ACCESSORY STORAGE AREAS, MECHANICAL EQUIPMENT ROOM |
| A | | 45120.28 SF | | 232 | |
| B | WEST BUILDING CORRIDOR | 2762.41 SF | 200.00 SF | 14 | (IBC2021) RESIDENTIAL |
| B | WEST BUILDING RESIDENTIAL | 3910.51 SF | 200.00 SF | 20 | (IBC2021) RESIDENTIAL |
| B | WEST BUILDING RESIDENTIAL | 8489.97 SF | 200.00 SF | 43 | (IBC2021) RESIDENTIAL |
| B | WEST BUILDING SERVICE | 77.47 SF | 300.00 SF | 1 | (IBC2021) ACCESSORY STORAGE AREAS, MECHANICAL EQUIPMENT ROOM |
| B | WEST BUILDING SERVICE | 83.72 SF | 300.00 SF | 1 | (IBC2021) ACCESSORY STORAGE AREAS, MECHANICAL EQUIPMENT ROOM |
| B | WEST BUILDING SERVICE | 82.14 SF | 300.00 SF | 1 | (IBC2021) ACCESSORY STORAGE AREAS, MECHANICAL EQUIPMENT ROOM |
| B | | 15406.22 SF | | 80 | |
| Grand total | | 97545.37 SF | | 498 | |

10/1/2026 11:22:46 AM

PROJECT # : 126011
DRAWN BY: CF, TF, AJ, SP
CHECKED BY: AJ, MM


NILES BOLTON ASSOCIATES

3060 Peachtree Rd. N.W.
Suite 600
Atlanta, GA 30305

T 404 365 7600

www.nilesbolton.com


| No. | Description | Date |
|---|---|---|
| | DD SET | 2026/09/30 |


This drawing, as an instrument of service, is and shall remain the property of the Architects and shall not be reproduced, published or used in any way without the permission of the Architect.


BURBANK DR - BATON ROUGE, LA


BATON ROUGE, LOUISIANA 70808
EAST BATON ROUGE PARISH

LV COLLECTIVE

SHEET TITLE:
LIFE SAFETY PLAN- WEST BUILDING LEVEL 05

SHEET NUMBER:
G1.W05

NOT RELEASED FOR CONSTRUCTION

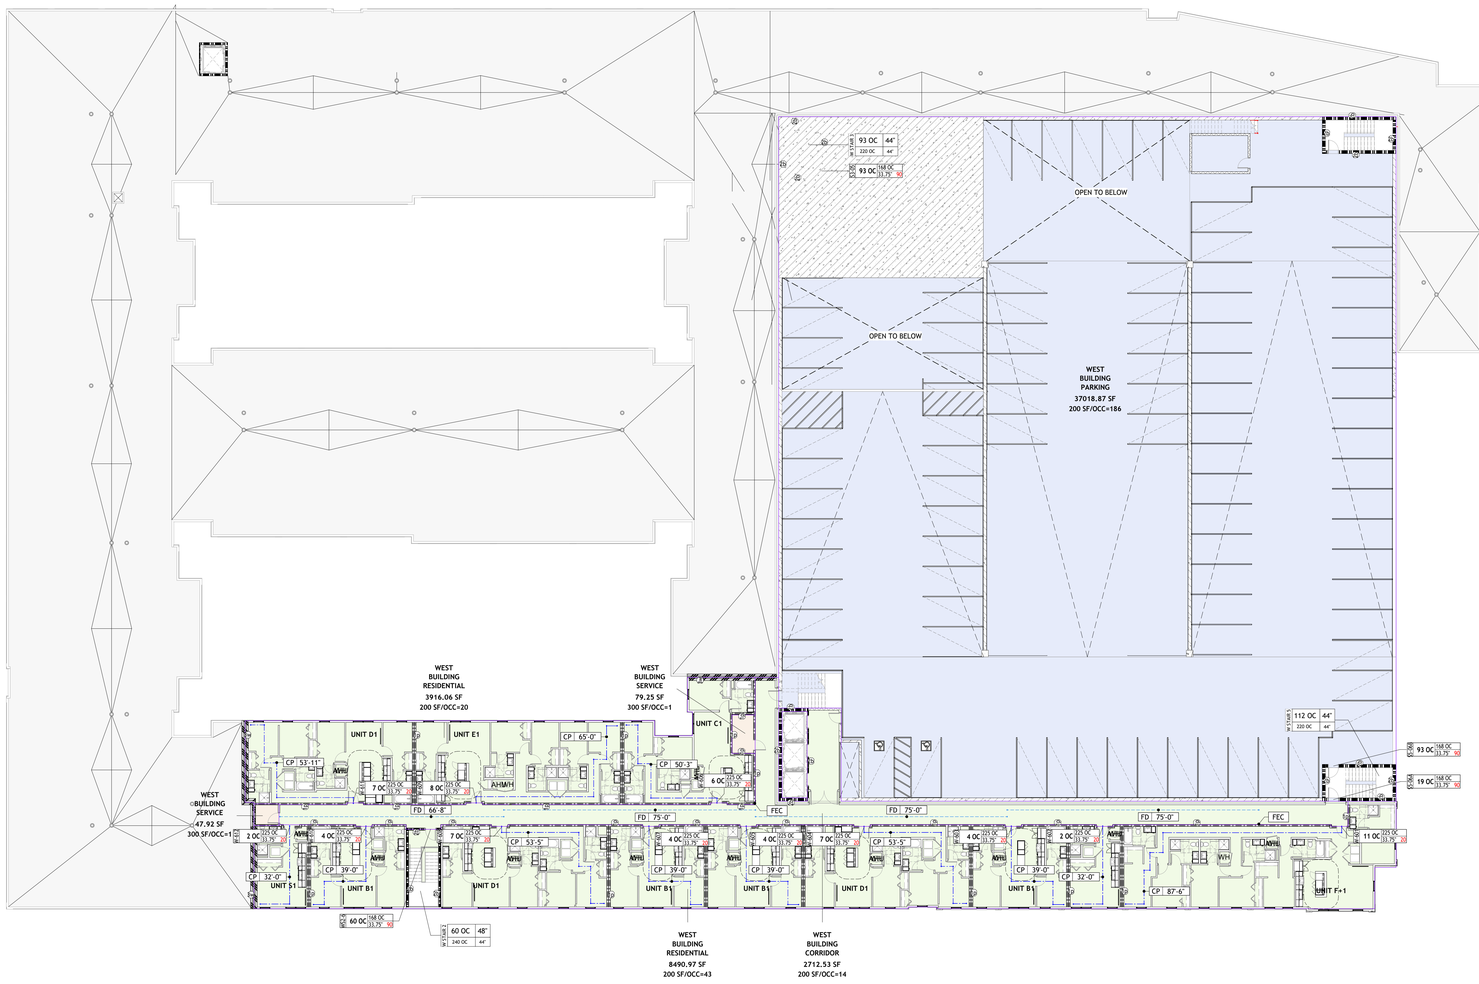


1 / G1.W06 LIFE SAFETY PLAN- LEVEL 06
1/16" = 1'-0"

## LIFE SAFETY SYMBOL LEGEND

- ONE (1) HOUR RATED WALL
- TWO (2) HOUR RATED WALL
- THREE (3) HOUR RATED WALL
- THREE (3) FIRE WALL

*b, p, w = AFTER THE FIRE RATING DENOTES THE TYPE OF RATED WALL: b = FIRE BARRIER, p = FIRE PARTITION, w = FIRE WALL

- EGRESS TRAVEL PATH
- COMMON PATH OF TRAVEL/ DEAD END DISTANCE
- DISTANCE BETWEEN FIRE EXTINGUISHERS
- TD XXX' - X" — TRAVEL DISTANCE TAG
- CP XXX' - X" — COMMON PATH OF TRAVEL/ DEAD END DISTANCE TAG
- FD XXX' - X" — FIRE EXTINGUISHER DISTANCE TAG
- 345 — # OF OCCUPANTS SERVED BY EXIT — EXIT DISCHARGE
- FEC-S / FEC — FIRE EXTINGUISHER CABINET- SURFACE MOUNTED / FIRE EXTINGUISHER CABINET- RECESSED
- SP — STANDPIPE
- MOBILITY FEATURES

WALL TAG: 1 XxxX — WALL FIRE RATING (HRS.)

WALL TAG W/ MODIFIER: 1 XxxX A — *ASSEMBLY MODIFIER; WALL FIRE RATING (HRS.)

DOOR TAG: 1 121 OC 455 OC 68.75" 45" — MAX # OF OCCUPANTS ALLOWED; DOOR RATING (MINUTES); CLEAR OPENING OF DOOR (INCHES); # OF OCCUPANTS UTILIZING DOOR; DOOR NUMBER
LOAD FACTOR OF 0.2" PER OCCUPANT USED, TYPICAL UNO

DOOR TAG (DOUBLE EGRESS DOOR): 1 121 OC 455 OC 68.75" 45" / A 121 OC 455 OC 68.75" 45" — MAX # OF OCCUPANTS ALLOWED (PER DOOR); # OF OCCUPANTS UTILIZING DOOR (PER DOOR); DOOR RATING (MINUTES); DOOR NUMBER

FIRE RATING DOOR TAG: 20 — RATING IN MINUTES

STAIR TAG: S1 200 OC 48" 240 OC 44" — # OF OCCUPANTS UTILIZING STAIR; CLEAR WIDTH OF STAIR PROVIDED (INCHES); REQUIRED WIDTH OF STAIR (INCHES); MAX # OF OCCUPANTS ALLOWED; STAIR NAME
LOAD FACTOR OF 0.2" PER OCCUPANT USED, TYPICAL UNO.

## GENERAL NOTES- CODE PLANS

1. FIRE RESISTANCE RATINGS SHOWN ARE MINIMUM RATINGS REQUIRED. REFER TO PARTITION TYPES ON A0.11, AND SPECIFICATIONS, FOR MORE INFORMATION
2. FIRE RESISTANCE RATINGS IN PARTITIONS ARE SHOWN WHERE PARTITIONS ARE NOT CUT BY DOORS, WINDOWS, STOREFRONTS, OR OTHER OBJECTS. RATED PARTITION MAY EXIST ABOVE OBJECTS.
3. FIRE RATINGS SHOWN ILLUSTRATE THE REQUIRED OCCUPANCY, AND DIRE SEPARATION DISTANCES. SEE G0.06 FOR REQUIRED STRUCTURAL FIRE RATINGS.

## LIFE SAFETY-OCCUPANCY- LEVEL 06 WEST

| NUMBER | NAME | AREA | AREA PER OCCUPANT | OCCUPANTS | AREA FUNCTION (OLF) |
|---|---|---|---|---|---|
| | WEST BUILDING PARKING | 37018.87 SF | 200.00 SF | 186 | (IBC2021) PARKING GARAGE |
| | | 37018.87 SF | | 186 | |
| B | WEST BUILDING CORRIDOR | 2712.53 SF | 200.00 SF | 14 | (IBC2021) RESIDENTIAL |
| B | WEST BUILDING RESIDENTIAL | 8490.97 SF | 200.00 SF | 43 | (IBC2021) RESIDENTIAL |
| B | WEST BUILDING RESIDENTIAL | 3916.06 SF | 200.00 SF | 20 | (IBC2021) RESIDENTIAL |
| B | WEST BUILDING SERVICE | 79.25 SF | 300.00 SF | 1 | (IBC2021) ACCESSORY STORAGE AREAS, MECHANICAL EQUIPMENT ROOM |
| B | WEST BUILDING SERVICE | 47.92 SF | 300.00 SF | 1 | (IBC2021) ACCESSORY STORAGE AREAS, MECHANICAL EQUIPMENT ROOM |
| B | | 15246.74 SF | | 79 | |
| Grand total | | 52265.61 SF | | 265 | |

TRUE NORTH / PROJECT NORTH

10/1/2026 11:12:57 AM

PROJECT # : 126011
DRAWN BY: CF, TF, AJ, SP
CHECKED BY: AJ, MM

NILES BOLTON ASSOCIATES

3060 Peachtree Rd. N.W.
Suite 600
Atlanta, GA 30305

T 404 365 7600

www.nilesbolton.com

| No. | Description | Date |
|---|---|---|
| | DD SET | 2026/09/30 |

This drawing, as an instrument of service, is and shall remain the property of the Architects and shall not be reproduced, published or used in any way without the permission of the Architect.

BURBANK DR - BATON ROUGE, LA


BATON ROUGE, LOUISIANA 70808
EAST BATON ROUGE PARISH

LV COLLECTIVE

SHEET TITLE: LIFE SAFETY PLAN- WEST BUILDING LEVEL 06


SHEET NUMBER: G1.W06

NOT RELEASED FOR CONSTRUCTION

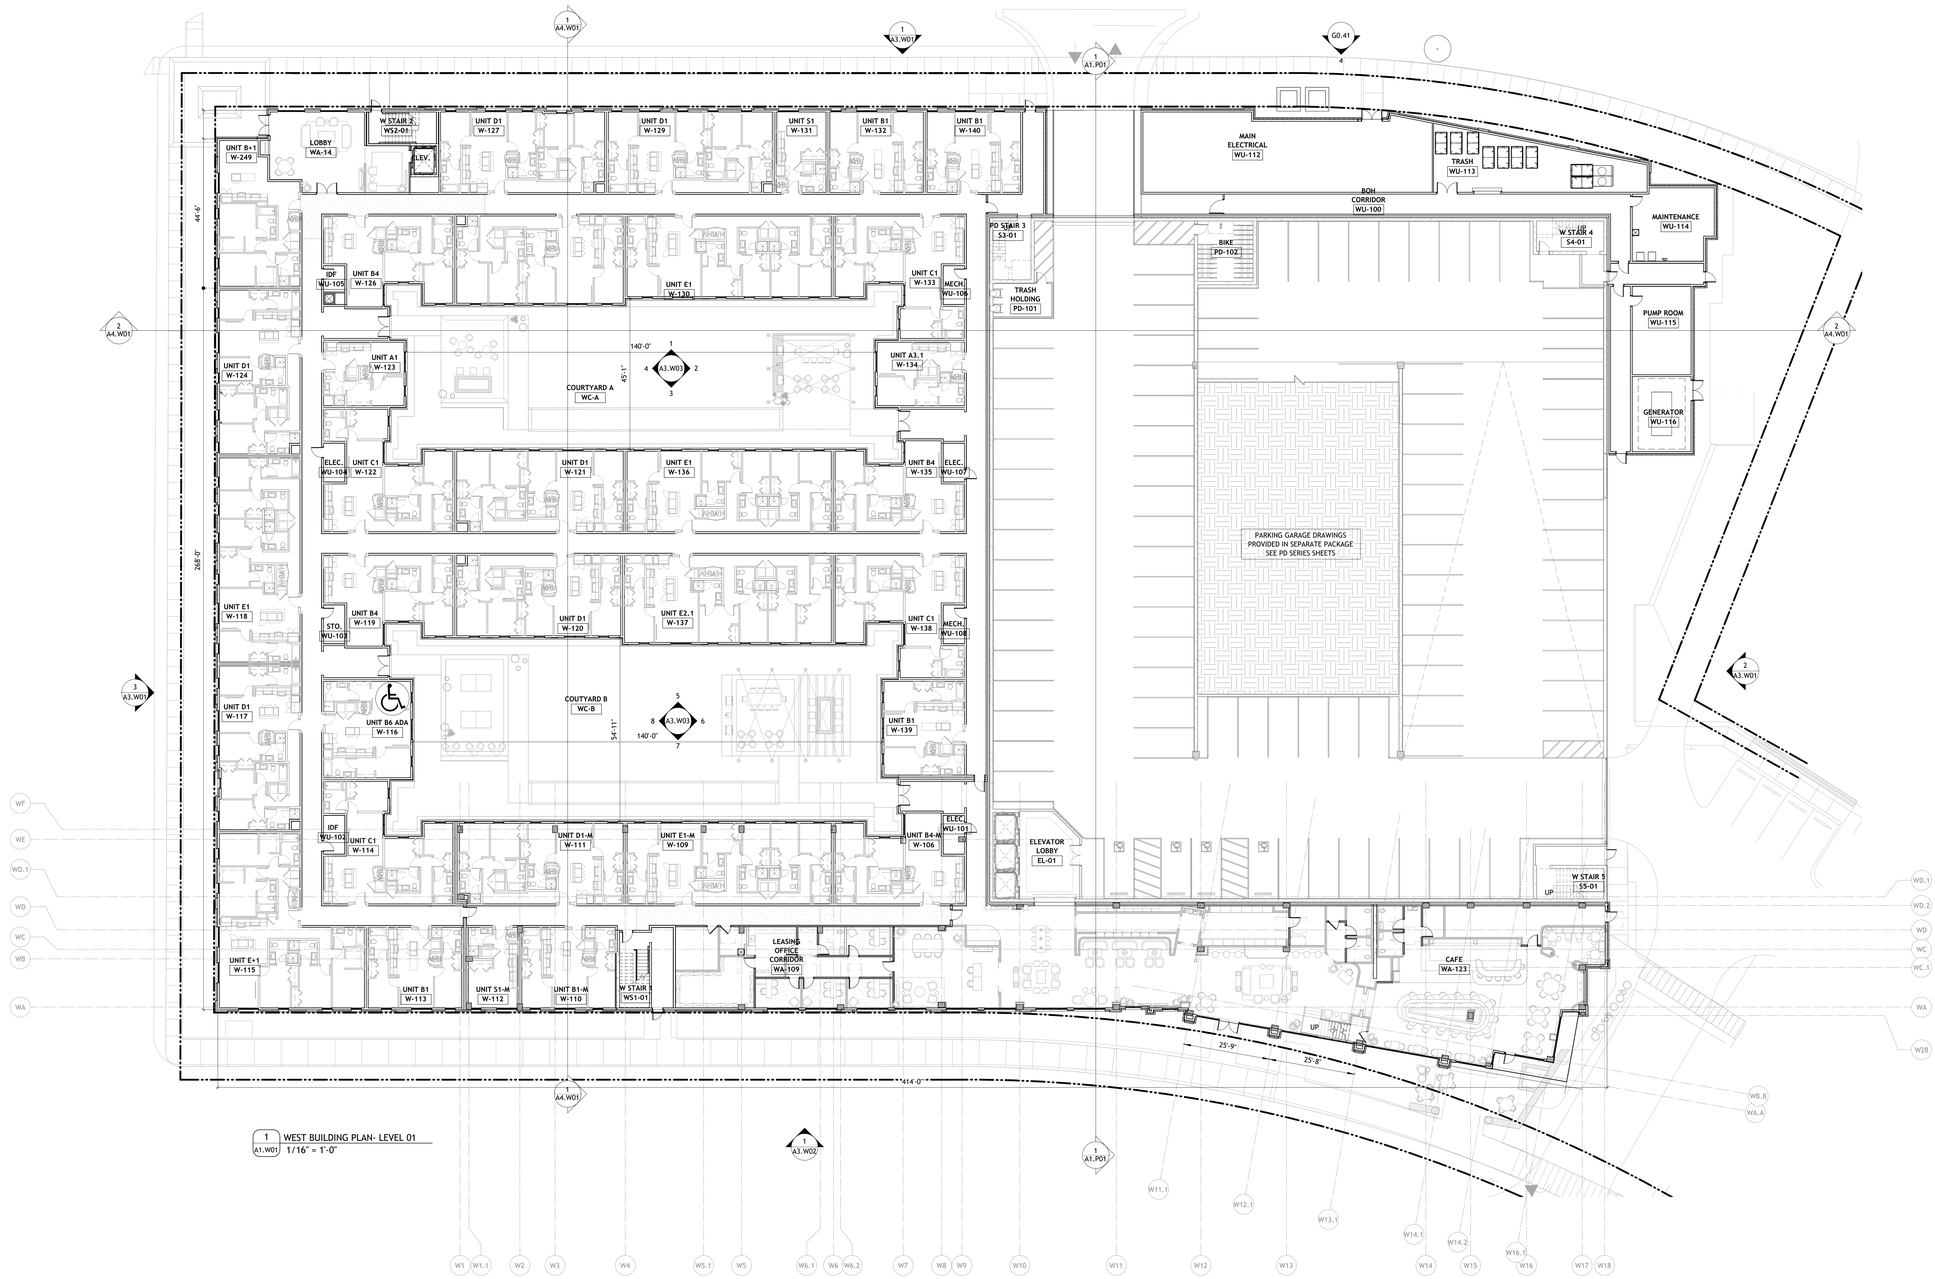


1 A1.W01 WEST BUILDING PLAN- LEVEL 01
1/16" = 1'-0"


## BUILDING PLAN SYMBOL LEGEND

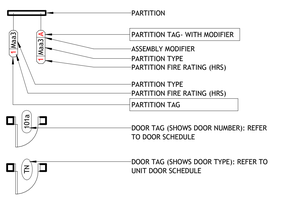


## GENERAL NOTES - PLANS

- DIMENSIONS TO FACE OF PARTITIONS ARE TO FACE OF SUBSTRATE LAYER AS SHOWN IN PARTITION TYPES ON A0.11. FINISHES DEPICTED IN FINISH PLANS AND ELEVATIONS ARE NOT SHOWN ON OVERALL FLOOR PLANS. REFER TO ENLARGED PLANS, ELEVATIONS, AND DETAILS
- DIMENSIONS THAT ARE UNDERLINED AND BOLD HAVE BEEN ROUNDED
- REFER TO PARTIAL PLANS FOR MORE INFORMATION. OVERALL PLANS ARE INTENDED TO PROVIDE CONTEXT FOR PARTIAL PLANS.

## KEYPLAN

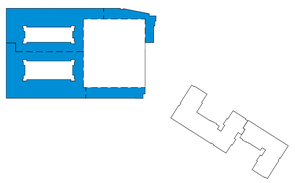

10/1/2026 11:01:05 AM

PROJECT # : 126011
DRAWN BY: CF, TF, AJ, SP
CHECKED BY: AJ, MM

NILES BOLTON ASSOCIATES

3060 Peachtree Rd. N.W.
Suite 600
Atlanta, GA 30305

T 404 365 7600

www.nilesbolton.com

| No. | Description | Date |
|---|---|---|
| | SD SET | 2026/6/26 |
| | DD SET | 2026/09/30 |

This drawing, as an instrument of service, is and shall remain the property of the Architects and shall not be reproduced, published or used in any way without the permission of the Architect.

TRUE NORTH PROJECT NORTH

BURBANK DR - BATON ROUGE, LA


BATON ROUGE, LOUISIANA 70808
EAST BATON ROUGE PARISH

LV COLLECTIVE

SHEET TITLE: WEST BUILDING PLAN- LEVEL 01


SHEET NUMBER: A1.W01

NOT RELEASED FOR CONSTRUCTION

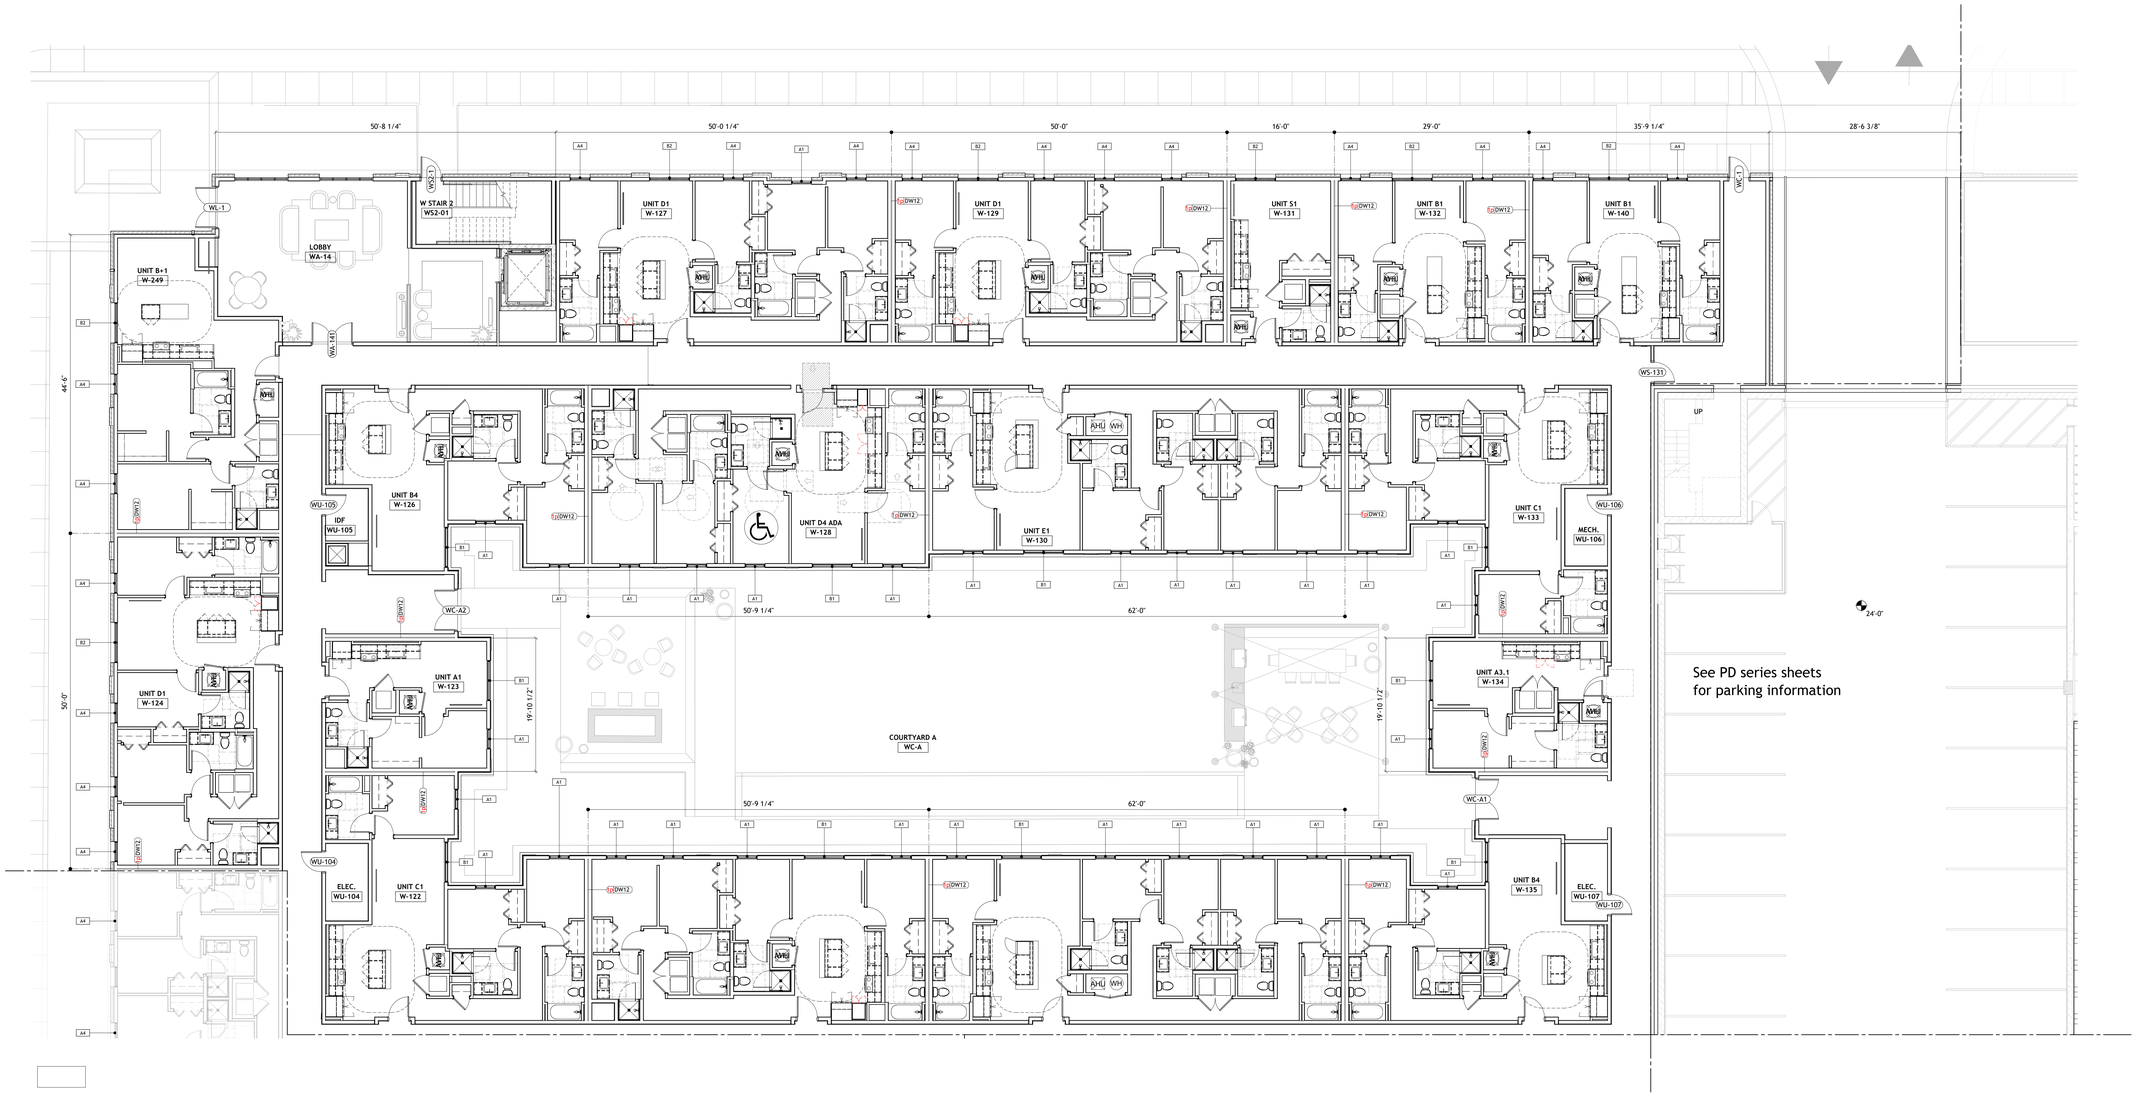


1 WEST BUILDING PLAN- LEVEL 01- AREA A
A1.W01a 1/8" = 1'-0"


## BUILDING PLAN SYMBOL LEGEND

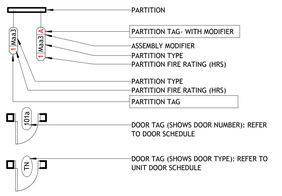


## GENERAL NOTES - PLANS

- DIMENSIONS TO FACE OF PARTITIONS ARE TO FACE OF SUBSTRATE LAYER AS SHOWN IN PARTITION TYPES ON A0.11. FINISHES DEPICTED IN FINISH PLANS AND ELEVATIONS ARE NOT SHOWN ON OVERALL FLOOR PLANS. REFER TO ENLARGED PLANS, ELEVATIONS, AND DETAILS
- DIMENSIONS THAT ARE UNDERLINED AND BOLD HAVE BEEN ROUNDED
- REFER TO PARTIAL PLANS FOR MORE INFORMATION. OVERALL PLANS ARE INTENDED TO PROVIDE CONTEXT FOR PARTIAL PLANS.

## KEYPLAN

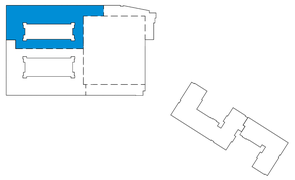

TRUE NORTH PROJECT NORTH

PROJECT # : 126011
DRAWN BY: CF, TF, AJ, SP
CHECKED BY: AJ, MM

NILES BOLTON ASSOCIATES

3060 Peachtree Rd. N.W.
Suite 600
Atlanta, GA 30305

T 404 365 7600

www.nilesbolton.com

| No. | Description | Date |
|---|---|---|
| | DD SET | 2026/09/30 |

This drawing, as an instrument of service, is and shall remain the property of the Architects and shall not be reproduced, published or used in any way without the permission of the Architect.

BURBANK DR - BATON ROUGE, LA

BATON ROUGE, LOUISIANA 70808
EAST BATON ROUGE PARISH


LV COLLECTIVE

SHEET TITLE:
WEST BUILDING PLAN- LEVEL 01- AREA A

SHEET NUMBER:
A1.W01a

NOT RELEASED FOR CONSTRUCTION


10/17/2025 11:01:16 AM

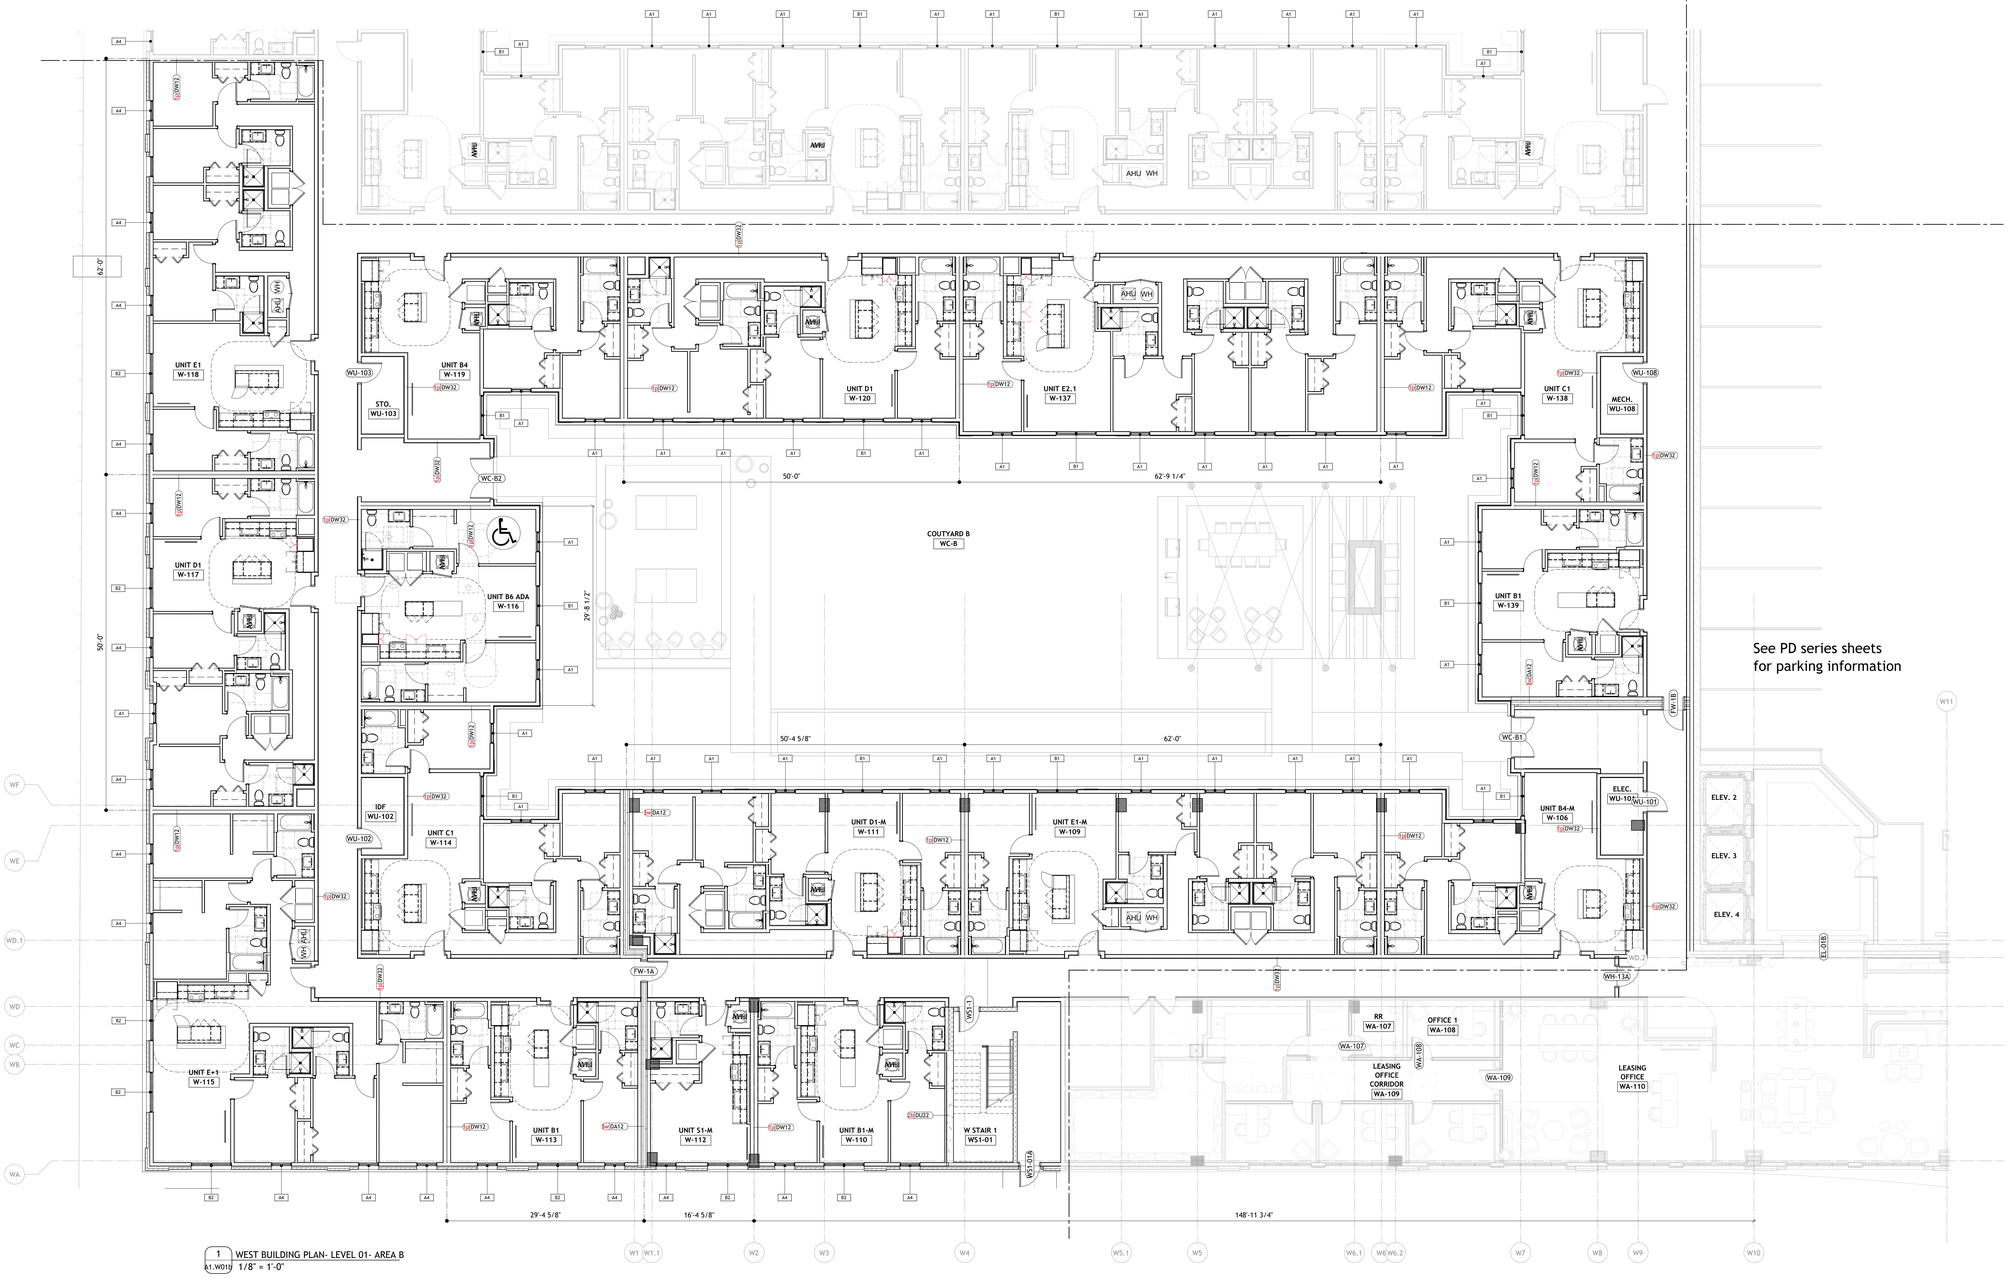


1 WEST BUILDING PLAN- LEVEL 01- AREA B
A1.W01b 1/8" = 1'-0"

See PD series sheets
for parking information


## BUILDING PLAN SYMBOL LEGEND

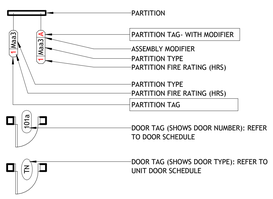


## GENERAL NOTES - PLANS

- DIMENSIONS TO FACE OF PARTITIONS ARE TO FACE OF SUBSTRATE LAYER AS SHOWN IN PARTITION TYPES ON A0.11. FINISHES DEPICTED IN FINISH PLANS AND ELEVATIONS ARE NOT SHOWN ON OVERALL FLOOR PLANS. REFER TO ENLARGED PLANS, ELEVATIONS, AND DETAILS
- DIMENSIONS THAT ARE UNDERLINED AND BOLD HAVE BEEN ROUNDED
- REFER TO PARTIAL PLANS FOR MORE INFORMATION. OVERALL PLANS ARE INTENDED TO PROVIDE CONTEXT FOR PARTIAL PLANS.

## KEYPLAN

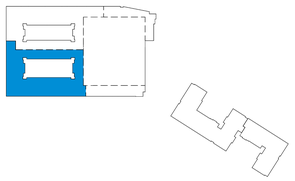

TRUE NORTH PROJECT NORTH

PROJECT # : 126011
DRAWN BY: CF, TF, AJ, SP
CHECKED BY: AJ, MM

NILES BOLTON ASSOCIATES

3060 Peachtree Rd. N.W.
Suite 600
Atlanta, GA 30305

T 404 365 7600

www.nilesbolton.com

| No. | Description | Date |
|---|---|---|
| | DD SET | 2026/09/30 |

This drawing, as an instrument of service, is and shall remain the property of the Architects and shall not be reproduced, published or used in any way without the permission of the Architect.

BURBANK DR - BATON ROUGE, LA

BATON ROUGE, LOUISIANA 70808
EAST BATON ROUGE PARISH


LV COLLECTIVE

SHEET TITLE:
WEST BUILDING PLAN- LEVEL 01- AREA B

SHEET NUMBER:
A1.W01b


NOT RELEASED FOR CONSTRUCTION

10/1/2026 11:01:24 AM

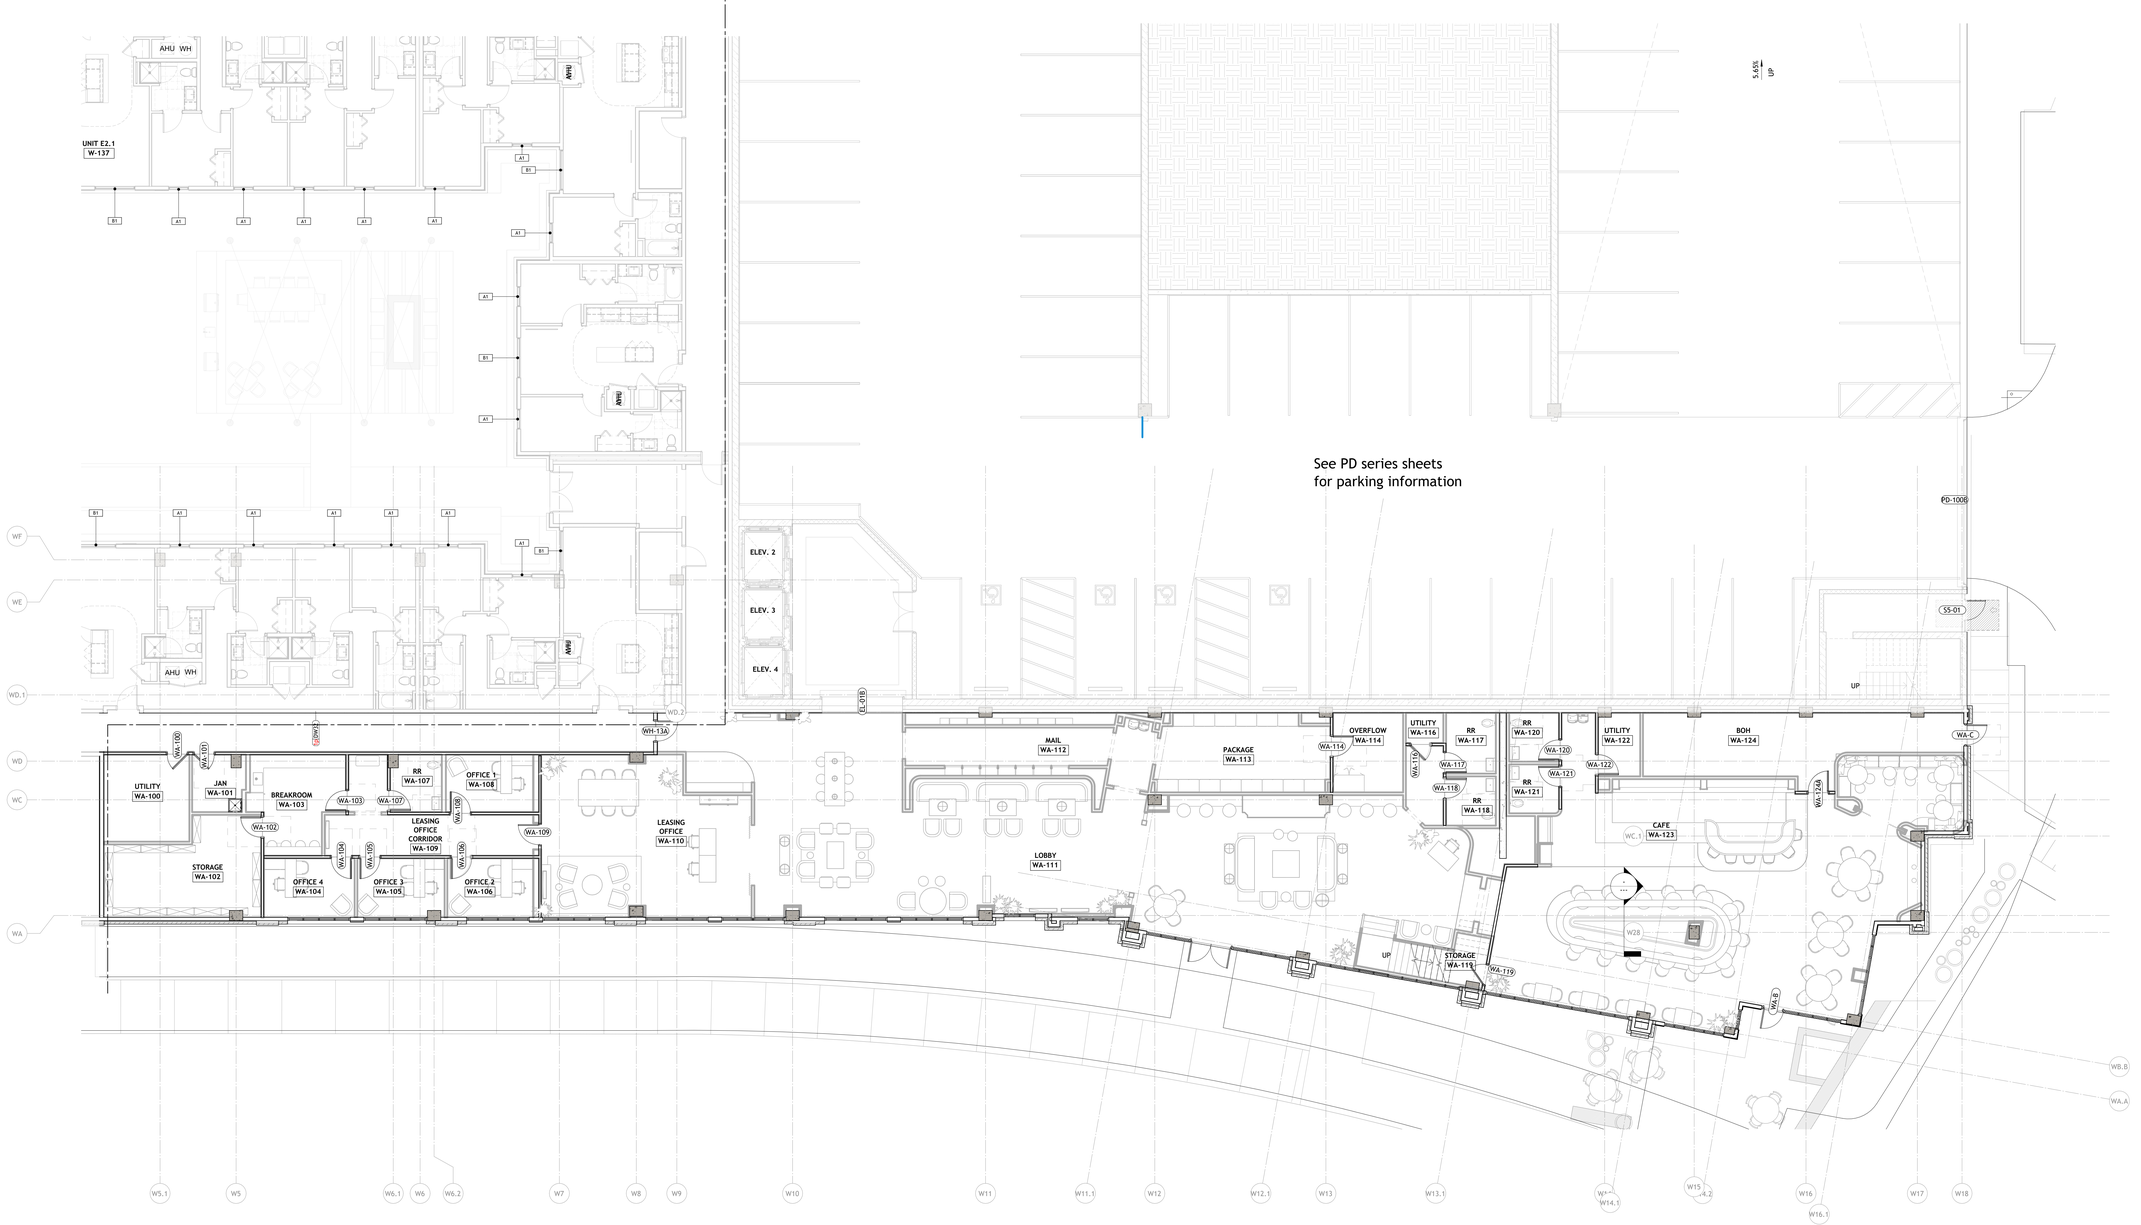


1 WEST BUILDING PLAN- LEVEL 01- AREA C
A1.W01c 1/8" = 1'-0"


## BUILDING PLAN SYMBOL LEGEND

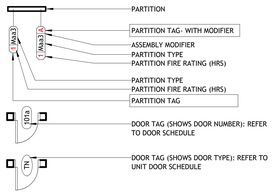


## GENERAL NOTES - PLANS

- DIMENSIONS TO FACE OF PARTITIONS ARE TO FACE OF SUBSTRATE LAYER AS SHOWN IN PARTITION TYPES ON A0.11. FINISHES DEPICTED IN FINISH PLANS AND ELEVATIONS ARE NOT SHOWN ON OVERALL FLOOR PLANS. REFER TO ENLARGED PLANS, ELEVATIONS, AND DETAILS
- DIMENSIONS THAT ARE UNDERLINED AND BOLD HAVE BEEN ROUNDED
- REFER TO PARTIAL PLANS FOR MORE INFORMATION. OVERALL PLANS ARE INTENDED TO PROVIDE CONTEXT FOR PARTIAL PLANS.

## KEYPLAN

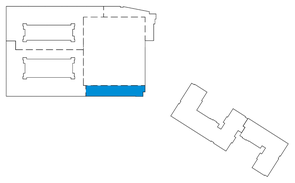

TRUE NORTH PROJECT NORTH

10/1/2026 11:01:31 AM

PROJECT # : 126011
DRAWN BY: CF, TF, AJ, SP
CHECKED BY: AJ, MM

NILES BOLTON ASSOCIATES

3060 Peachtree Rd. N.W.
Suite 600
Atlanta, GA 30305

T 404 365 7600

www.nilesbolton.com

| No. | Description | Date |
|---|---|---|
| | DD SET | 2026/09/30 |

This drawing, as an instrument of service, is and shall remain the property of the Architects and shall not be reproduced, published or used in any way without the permission of the Architect.

BURBANK DR - BATON ROUGE, LA


BATON ROUGE, LOUISIANA 70808
EAST BATON ROUGE PARISH

LV COLLECTIVE

SHEET TITLE: WEST BUILDING PLAN- LEVEL 01- AREA C


SHEET NUMBER: A1.W01c

NOT RELEASED FOR CONSTRUCTION

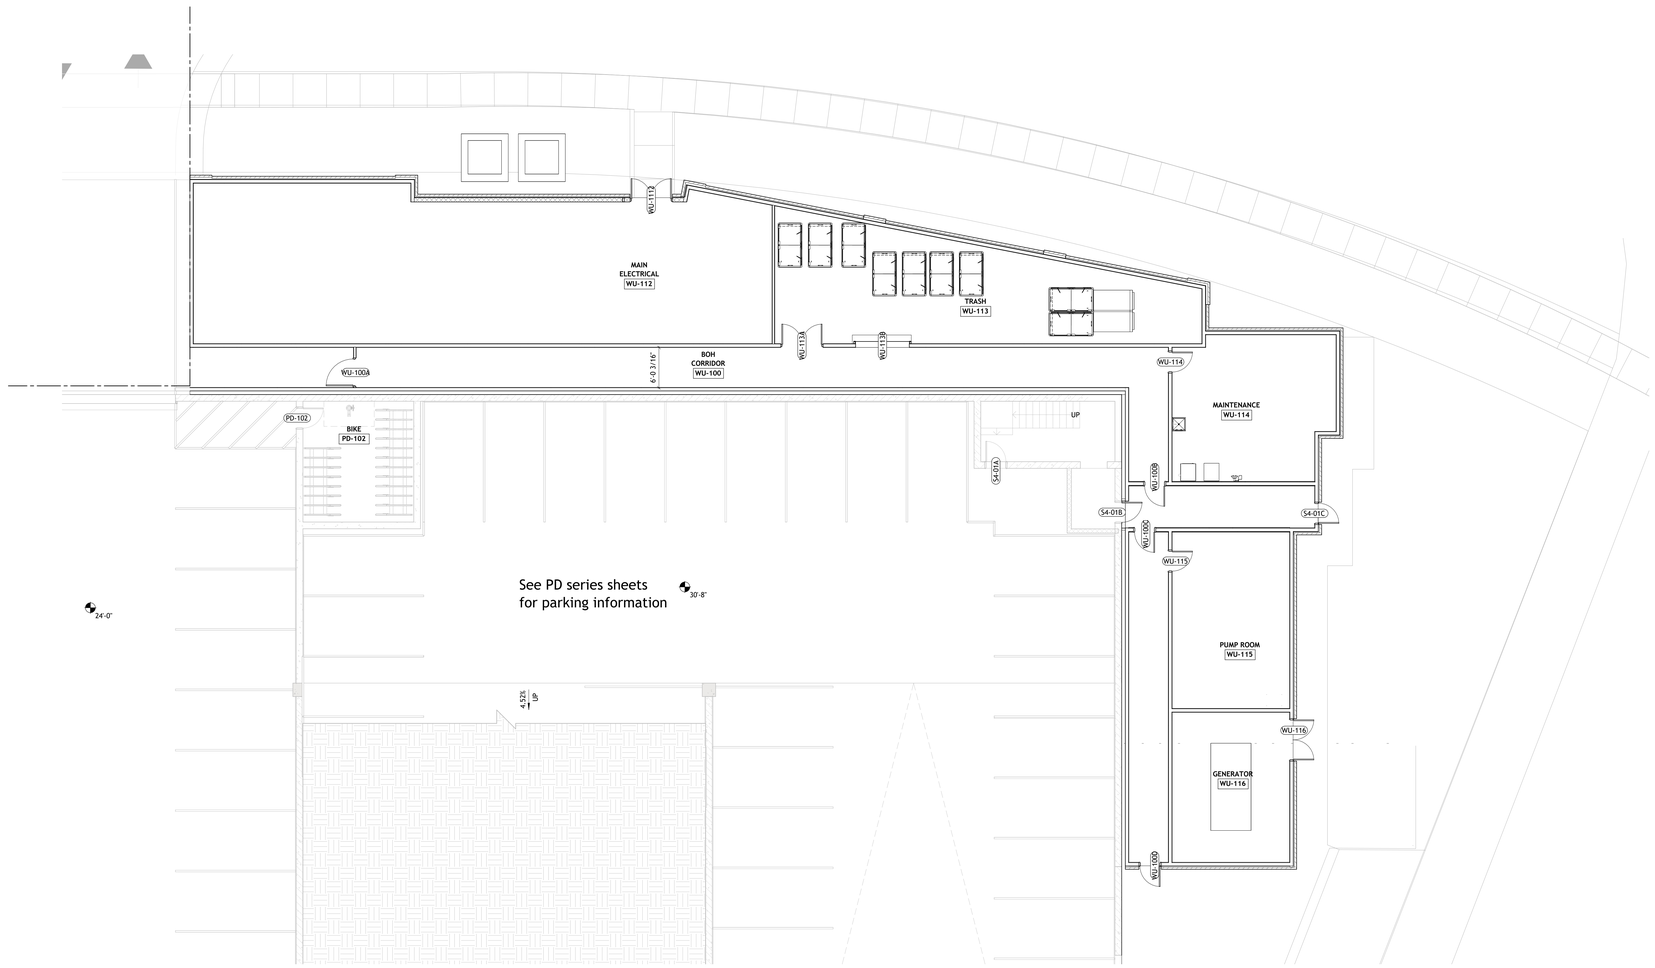


1 WEST BUILDING PLAN- LEVEL 01- AREA D
A1.W01d 1/8" = 1'-0"


## BUILDING PLAN SYMBOL LEGEND

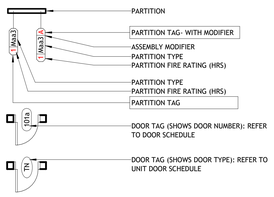


## GENERAL NOTES - PLANS

- DIMENSIONS TO FACE OF PARTITIONS ARE TO FACE OF SUBSTRATE LAYER AS SHOWN IN PARTITION TYPES ON A0.11. FINISHES DEPICTED IN FINISH PLANS AND ELEVATIONS ARE NOT SHOWN ON OVERALL FLOOR PLANS. REFER TO ENLARGED PLANS, ELEVATIONS, AND DETAILS
- DIMENSIONS THAT ARE UNDERLINED AND BOLD HAVE BEEN ROUNDED
- REFER TO PARTIAL PLANS FOR MORE INFORMATION. OVERALL PLANS ARE INTENDED TO PROVIDE CONTEXT FOR PARTIAL PLANS.

## KEYPLAN

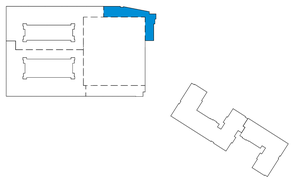

TRUE NORTH PROJECT NORTH

PROJECT # : 126011
DRAWN BY: CF, TF, AJ, SP
CHECKED BY: AJ, MM

NILES BOLTON ASSOCIATES

3060 Peachtree Rd. N.W.
Suite 600
Atlanta, GA 30305

T 404 365 7600

www.nilesbolton.com

| No. | Description | Date |
|---|---|---|
| | DD SET | 2026/09/30 |

This drawing, as an instrument of service, is and shall remain the property of the Architects and shall not be reproduced, published or used in any way without the permission of the Architect.

BURBANK DR - BATON ROUGE, LA

BATON ROUGE, LOUISIANA 70808
EAST BATON ROUGE PARISH


LV COLLECTIVE

SHEET TITLE: WEST BUILDING PLAN- LEVEL 01- AREA D

SHEET NUMBER: A1.W01d

NOT RELEASED FOR CONSTRUCTION


10/1/2026 11:01:35 AM

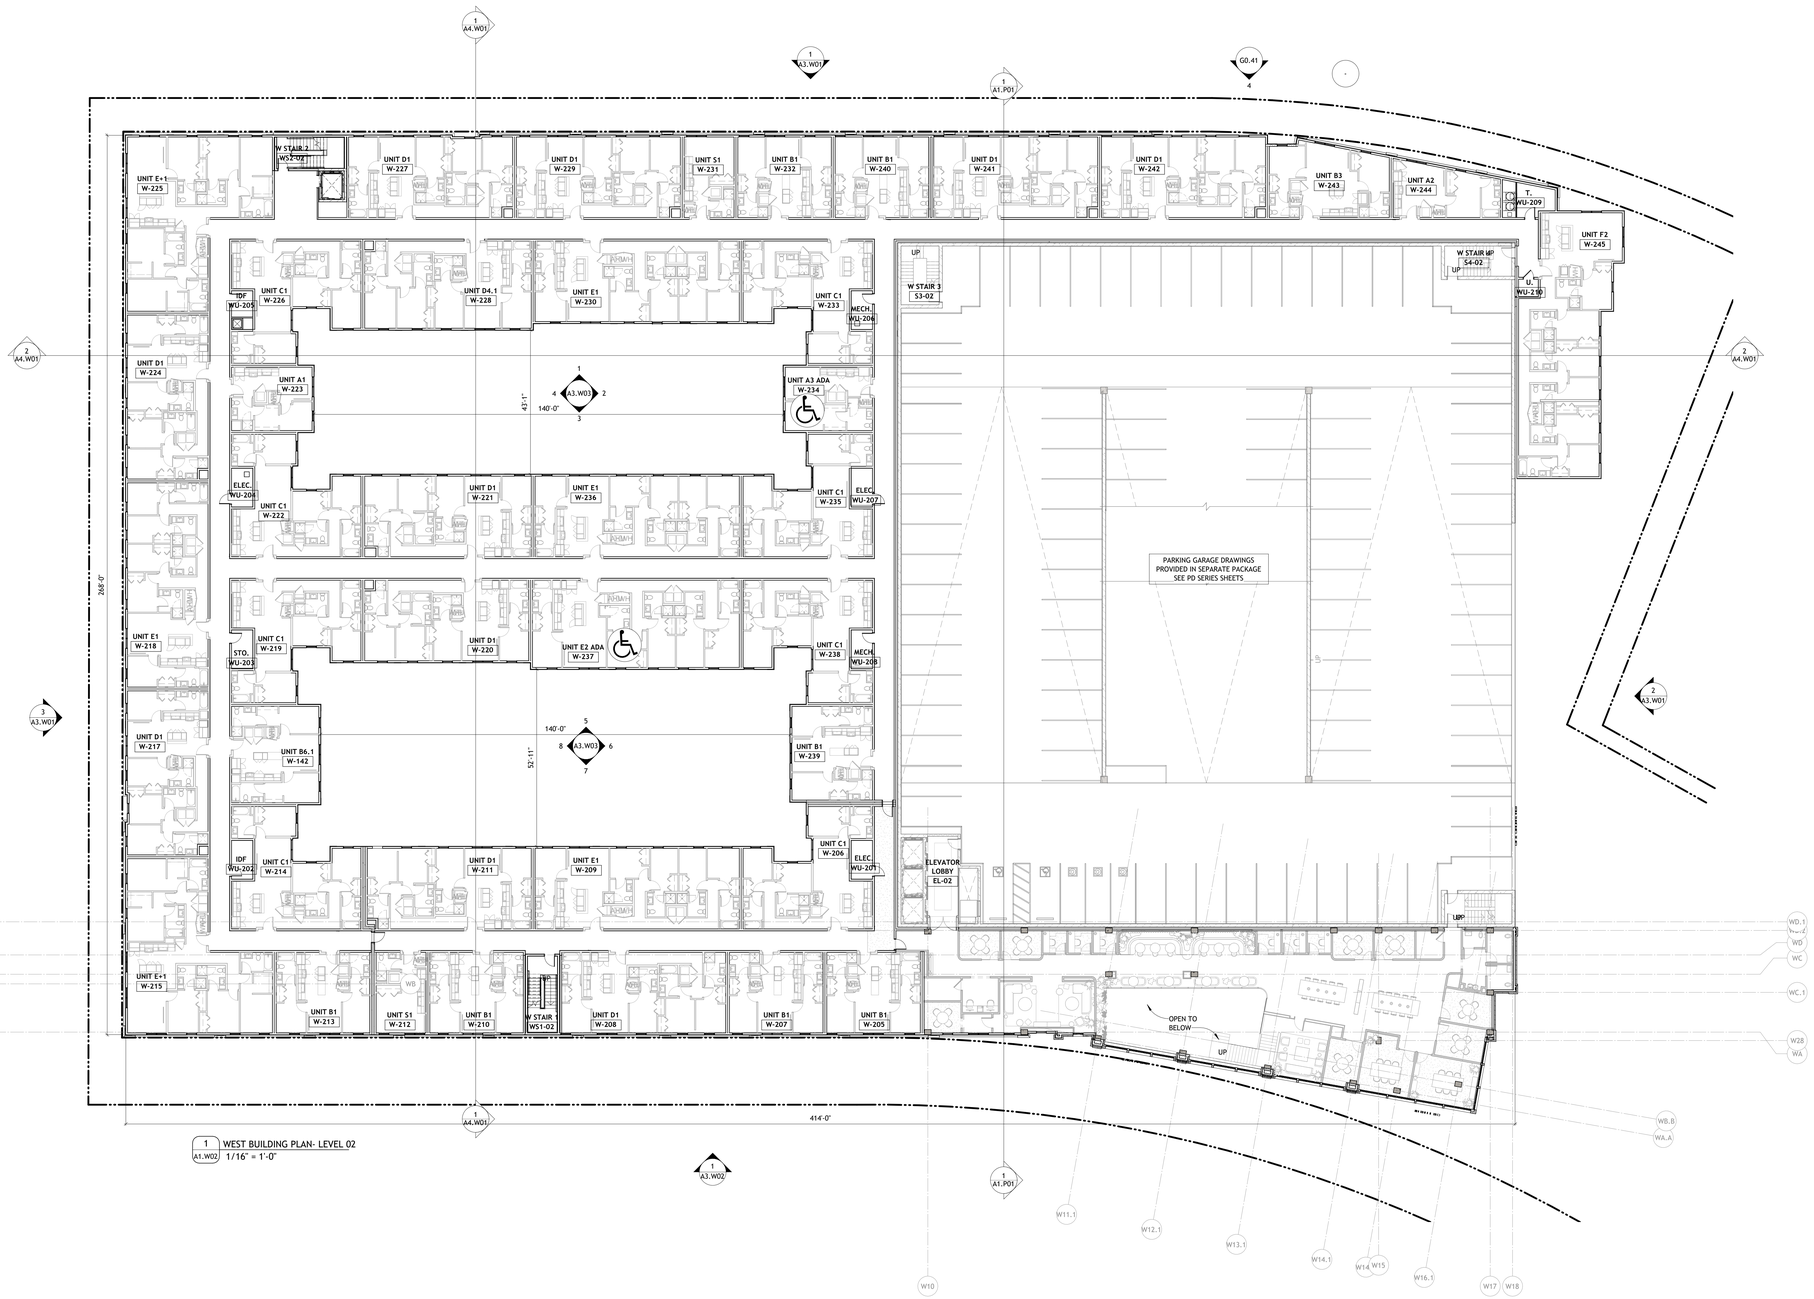


1 A1.W02 WEST BUILDING PLAN- LEVEL 02
1/16" = 1'-0"

TRUE NORTH
PROJECT NORTH


## BUILDING PLAN SYMBOL LEGEND

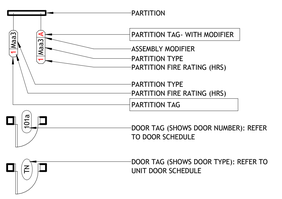


## GENERAL NOTES - PLANS

- DIMENSIONS TO FACE OF PARTITIONS ARE TO FACE OF SUBSTRATE LAYER AS SHOWN IN PARTITION TYPES ON A0.11. FINISHES DEPICTED IN FINISH PLANS AND ELEVATIONS ARE NOT SHOWN ON OVERALL FLOOR PLANS. REFER TO ENLARGED PLANS, ELEVATIONS, AND DETAILS
- DIMENSIONS THAT ARE UNDERLINED AND BOLD HAVE BEEN ROUNDED
- REFER TO PARTIAL PLANS FOR MORE INFORMATION. OVERALL PLANS ARE INTENDED TO PROVIDE CONTEXT FOR PARTIAL PLANS.

## KEYPLAN

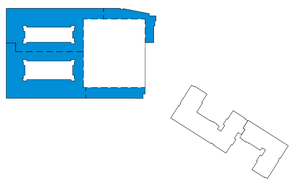

10/1/2026 11:01:54 AM

PROJECT # : 126011
DRAWN BY: CF, TF, AJ, SP
CHECKED BY: AJ, MM


**NILES BOLTON ASSOCIATES**

3060 Peachtree Rd. N.W.
Suite 600
Atlanta, GA 30305

T 404 365 7600

www.nilesbolton.com


| No. | Description | Date |
|---|---|---|
| | SD SET | 2026/6/26 |
| | DD SET | 2026/09/30 |


This drawing, as an instrument of service, is and shall remain the property of the Architects and shall not be reproduced, published or used in any way without the permission of the Architect.


BURBANK DR - BATON ROUGE, LA


BATON ROUGE, LOUISIANA 70808
EAST BATON ROUGE PARISH

LV COLLECTIVE

SHEET TITLE:
WEST BUILDING PLAN- LEVEL 02


SHEET NUMBER:
A1.W02

NOT RELEASED FOR CONSTRUCTION

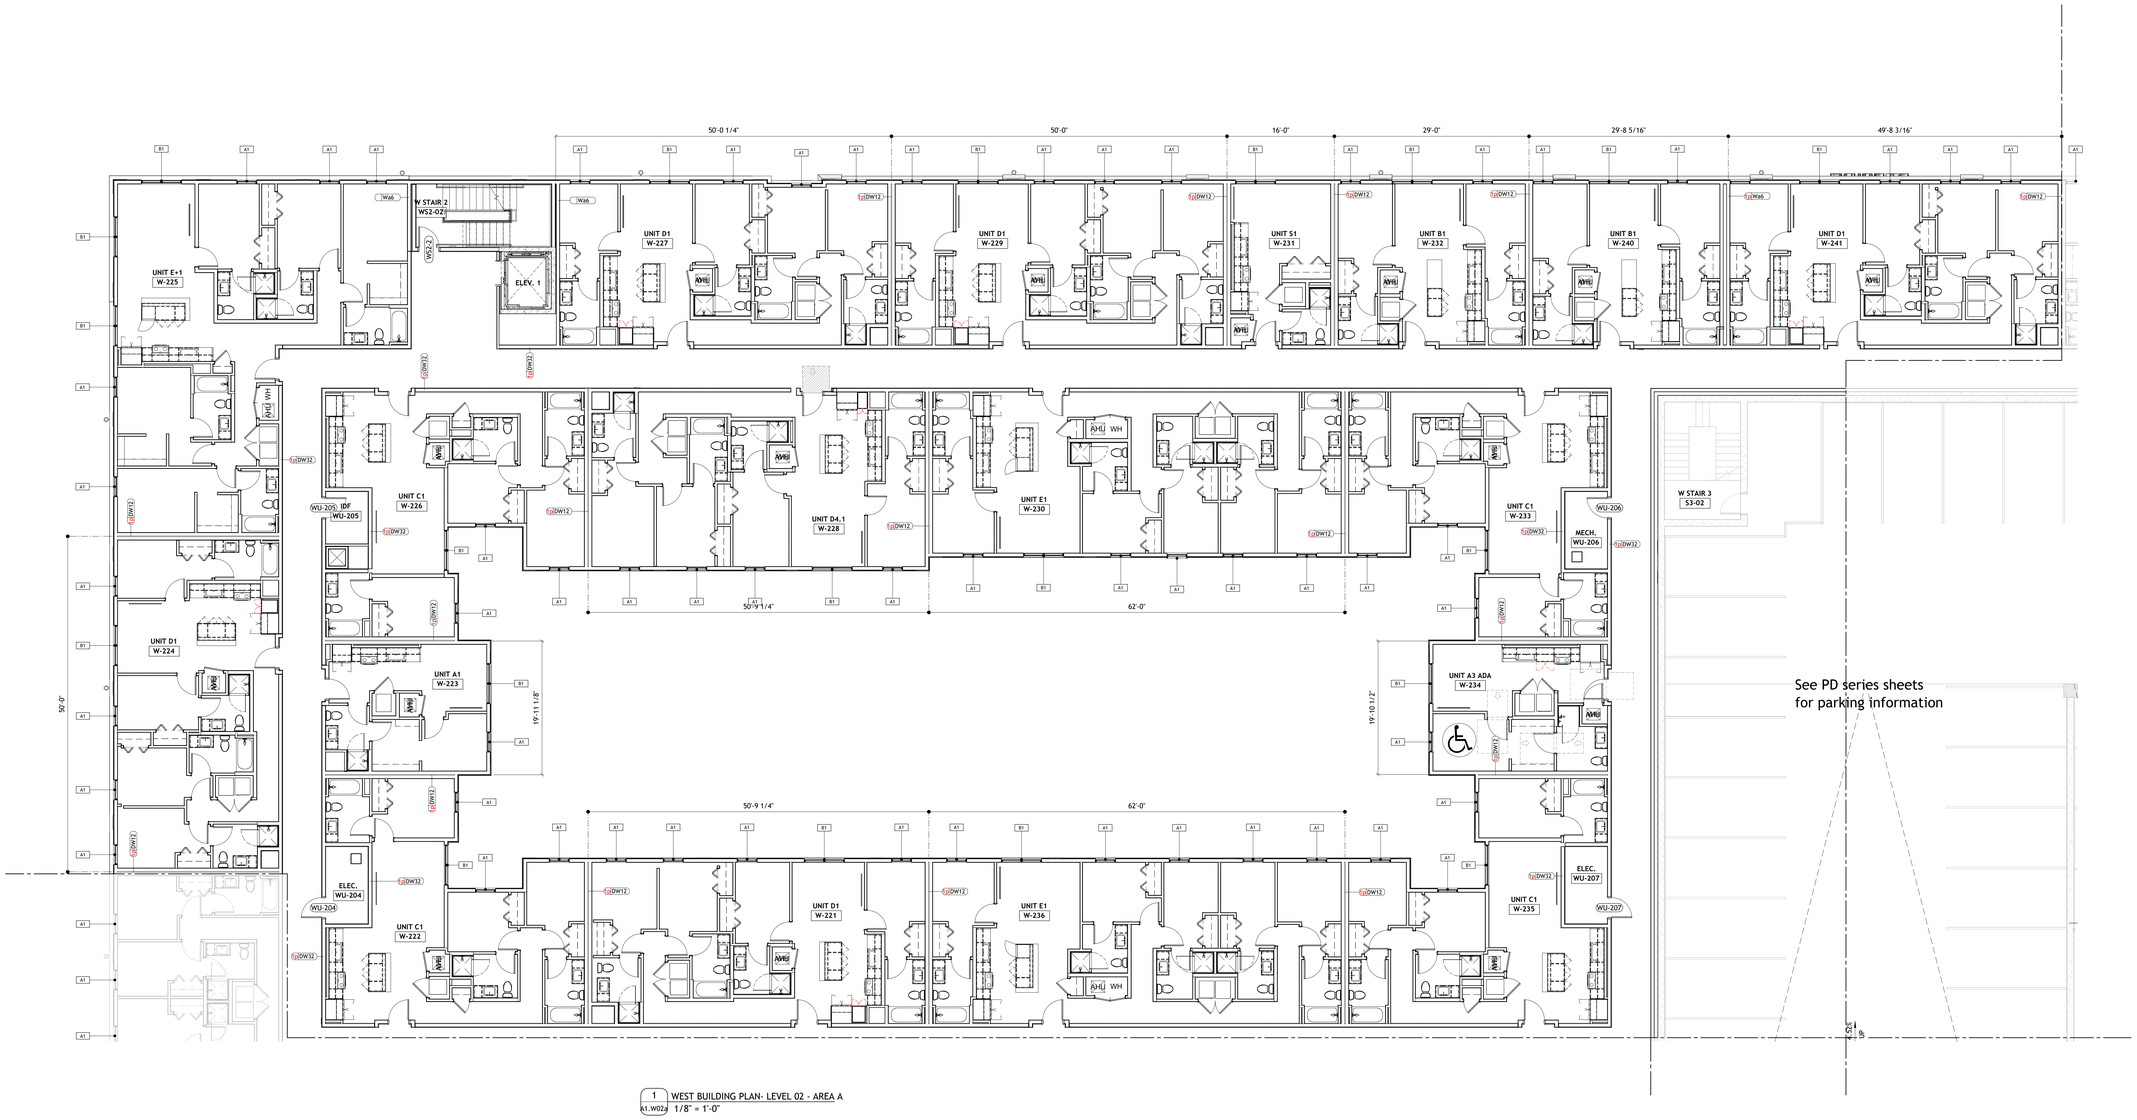


1 A1.W02a WEST BUILDING PLAN- LEVEL 02 - AREA A
1/8" = 1'-0"


## BUILDING PLAN SYMBOL LEGEND

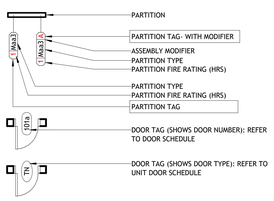


## GENERAL NOTES - PLANS

- DIMENSIONS TO FACE OF PARTITIONS ARE TO FACE OF SUBSTRATE LAYER AS SHOWN IN PARTITION TYPES ON A0.11. FINISHES DEPICTED IN FINISH PLANS AND ELEVATIONS ARE NOT SHOWN ON OVERALL FLOOR PLANS. REFER TO ENLARGED PLANS, ELEVATIONS, AND DETAILS
- DIMENSIONS THAT ARE UNDERLINED AND BOLD HAVE BEEN ROUNDED
- REFER TO PARTIAL PLANS FOR MORE INFORMATION. OVERALL PLANS ARE INTENDED TO PROVIDE CONTEXT FOR PARTIAL PLANS.

## KEYPLAN

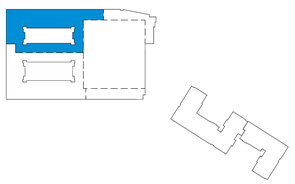

TRUE NORTH PROJECT NORTH

10/1/2026 11:02:13 AM

PROJECT # : 126011
DRAWN BY: CF, TF, AJ, SP
CHECKED BY: AJ, MM

NILES BOLTON ASSOCIATES

3060 Peachtree Rd. N.W.
Suite 600
Atlanta, GA 30305

T 404 365 7600

www.nilesbolton.com

| No. | Description | Date |
|---|---|---|
| | DD SET | 2026/09/30 |

This drawing, as an instrument of service, is and shall remain the property of the Architects and shall not be reproduced, published or used in any way without the permission of the Architect.

BURBANK DR - BATON ROUGE, LA


BATON ROUGE, LOUISIANA 70808
EAST BATON ROUGE PARISH

LV COLLECTIVE

SHEET TITLE:
WEST BUILDING PLAN- LEVEL 02- AREA A


SHEET NUMBER:
A1.W02a

NOT RELEASED FOR CONSTRUCTION

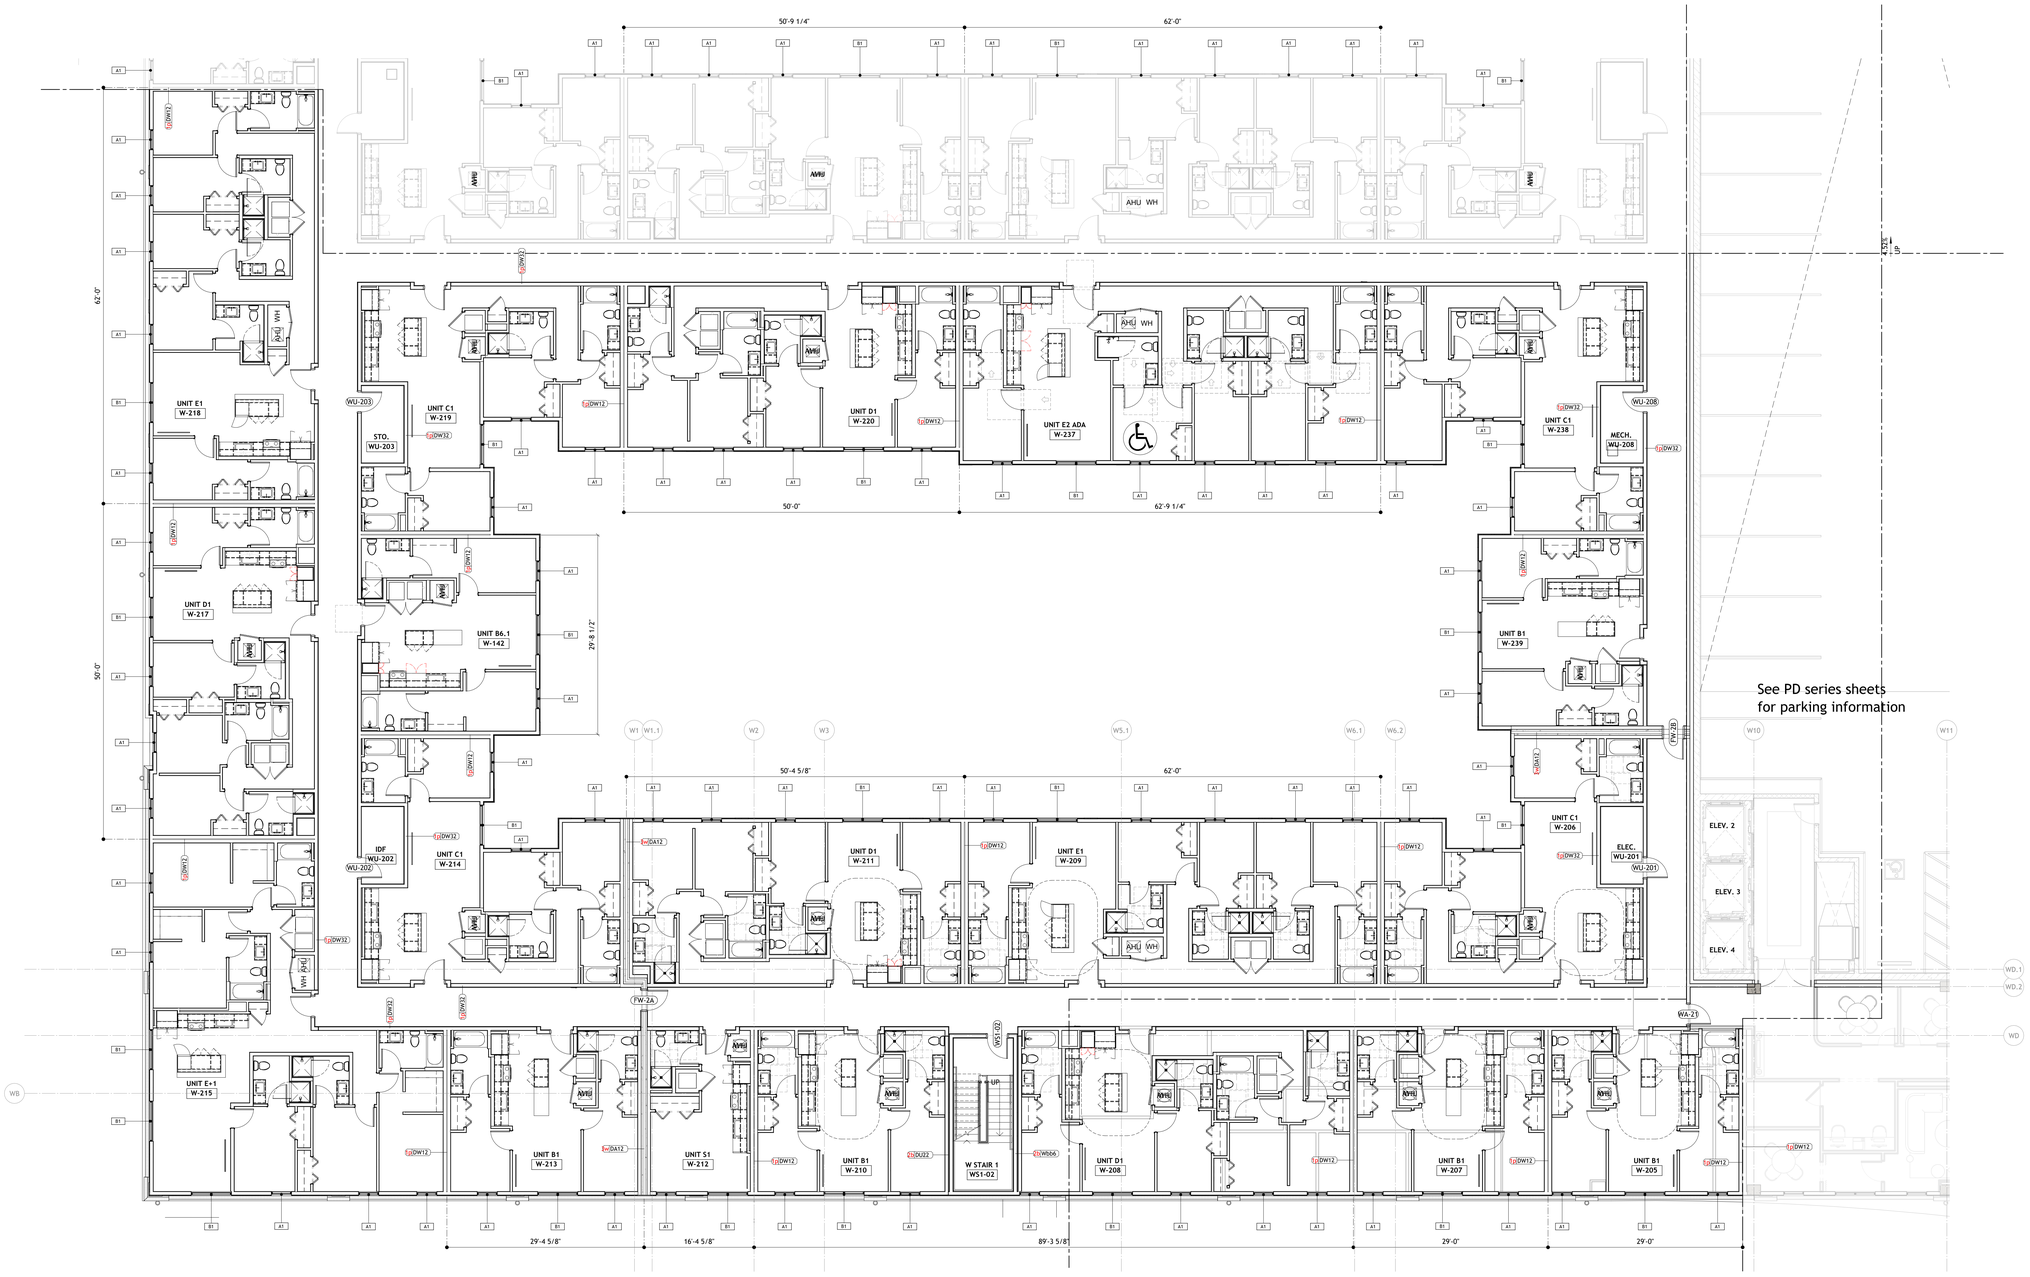


1 WEST BUILDING PLAN- LEVEL 02 - AREA B
A1.W02b 1/8" = 1'-0"


## BUILDING PLAN SYMBOL LEGEND

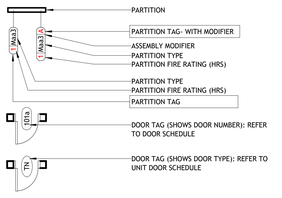


## GENERAL NOTES - PLANS

- DIMENSIONS TO FACE OF PARTITIONS ARE TO FACE OF SUBSTRATE LAYER AS SHOWN IN PARTITION TYPES ON A0.11. FINISHES DEPICTED IN FINISH PLANS AND ELEVATIONS ARE NOT SHOWN ON OVERALL FLOOR PLANS. REFER TO ENLARGED PLANS, ELEVATIONS, AND DETAILS
- DIMENSIONS THAT ARE UNDERLINED AND BOLD HAVE BEEN ROUNDED
- REFER TO PARTIAL PLANS FOR MORE INFORMATION. OVERALL PLANS ARE INTENDED TO PROVIDE CONTEXT FOR PARTIAL PLANS.

## KEYPLAN

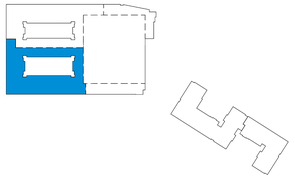

TRUE NORTH PROJECT NORTH

PROJECT # : 126011
DRAWN BY: CF, TF, AJ, SP
CHECKED BY: AJ, MM

**NILES BOLTON ASSOCIATES**

3060 Peachtree Rd. N.W.
Suite 600
Atlanta, GA 30305

T 404 365 7600

www.nilesbolton.com

| No. | Description | Date |
|---|---|---|
| | DD SET | 2026/09/30 |

This drawing, as an instrument of service, is and shall remain the property of the Architects and shall not be reproduced, published or used in any way without the permission of the Architect.

BURBANK DR - BATON ROUGE, LA

BATON ROUGE, LOUISIANA 70808
EAST BATON ROUGE PARISH

LV COLLECTIVE

SHEET TITLE: WEST BUILDING PLAN- LEVEL 02- AREA B

SHEET NUMBER: A1.W02b


NOT RELEASED FOR CONSTRUCTION

10/1/2026 11:02:27 AM




1 A1.W02c BUILDING PLAN- LEVEL 02 - AREA C
1/8" = 1'-0"


## BUILDING PLAN SYMBOL LEGEND

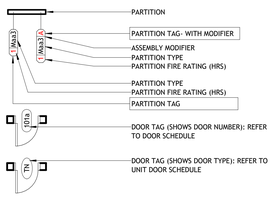


## GENERAL NOTES - PLANS

- DIMENSIONS TO FACE OF PARTITIONS ARE TO FACE OF SUBSTRATE LAYER AS SHOWN IN PARTITION TYPES ON A0.11. FINISHES DEPICTED IN FINISH PLANS AND ELEVATIONS ARE NOT SHOWN ON OVERALL FLOOR PLANS. REFER TO ENLARGED PLANS, ELEVATIONS, AND DETAILS
- DIMENSIONS THAT ARE UNDERLINED AND BOLD HAVE BEEN ROUNDED
- REFER TO PARTIAL PLANS FOR MORE INFORMATION. OVERALL PLANS ARE INTENDED TO PROVIDE CONTEXT FOR PARTIAL PLANS.

## KEYPLAN

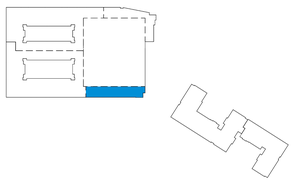

TRUE NORTH
PROJECT NORTH

PROJECT # : 126011
DRAWN BY: CF, TF, AJ, SP
CHECKED BY: AJ, MM

NILES BOLTON ASSOCIATES

3060 Peachtree Rd. N.W.
Suite 600
Atlanta, GA 30305

T 404 365 7600

www.nilesbolton.com

| No. | Description | Date |
|---|---|---|
| | DD SET | 2026/09/30 |

This drawing, as an instrument of service, is and shall remain the property of the Architects and shall not be reproduced, published or used in any way without the permission of the Architect.

BURBANK DR - BATON ROUGE, LA

BATON ROUGE, LOUISIANA 70808
EAST BATON ROUGE PARISH


LV COLLECTIVE

SHEET TITLE:
WEST BUILDING PLAN- LEVEL 02- AREA C

SHEET NUMBER:
A1.W02c


NOT RELEASED FOR CONSTRUCTION

10/1/2026 11:02:34 AM

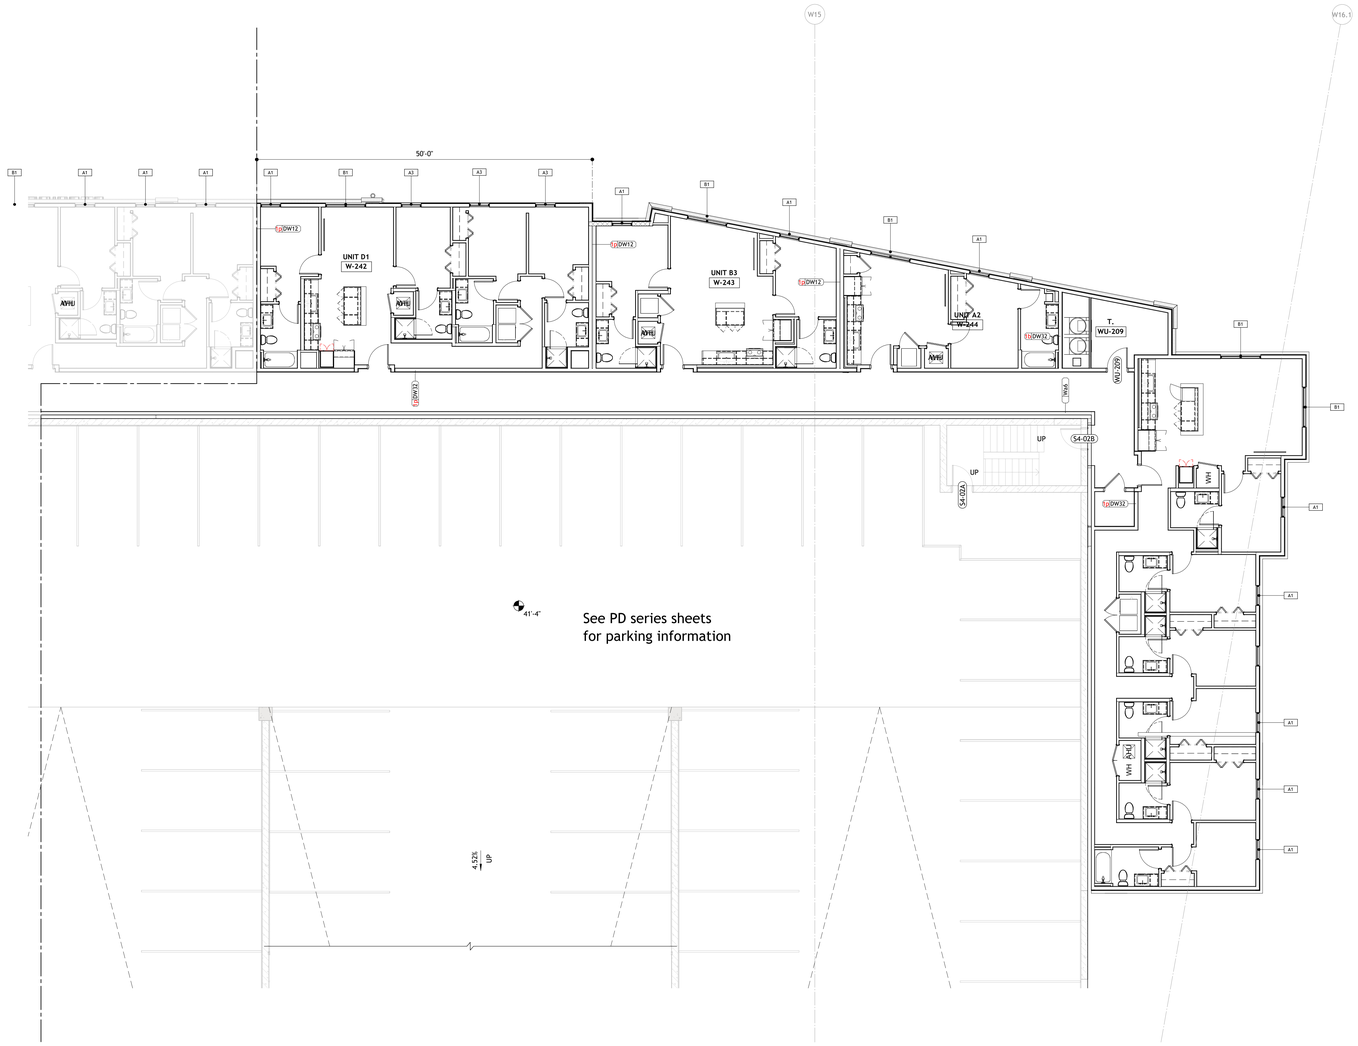


1 WEST BUILDING PLAN- LEVEL 02 - AREA D
A1.W02d 1/8" = 1'-0"


## BUILDING PLAN SYMBOL LEGEND

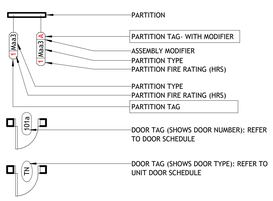


## GENERAL NOTES - PLANS

- DIMENSIONS TO FACE OF PARTITIONS ARE TO FACE OF SUBSTRATE LAYER AS SHOWN IN PARTITION TYPES ON A0.11. FINISHES DEPICTED IN FINISH PLANS AND ELEVATIONS ARE NOT SHOWN ON OVERALL FLOOR PLANS. REFER TO ENLARGED PLANS, ELEVATIONS, AND DETAILS
- DIMENSIONS THAT ARE UNDERLINED AND BOLD HAVE BEEN ROUNDED
- REFER TO PARTIAL PLANS FOR MORE INFORMATION. OVERALL PLANS ARE INTENDED TO PROVIDE CONTEXT FOR PARTIAL PLANS.

## KEYPLAN

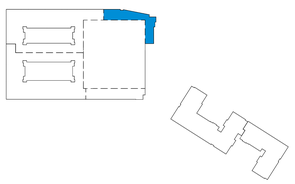

TRUE NORTH PROJECT NORTH

10/1/2026 11:02:39 AM

PROJECT # : 126011
DRAWN BY: CF, TF, AJ, SP
CHECKED BY: AJ, MM

NILES BOLTON ASSOCIATES

3060 Peachtree Rd. N.W.
Suite 600
Atlanta, GA 30305

T 404 365 7600

www.nilesbolton.com

| No. | Description | Date |
|---|---|---|
| | DD SET | 2026/09/30 |

This drawing, as an instrument of service, is and shall remain the property of the Architects and shall not be reproduced, published or used in any way without the permission of the Architect.

BURBANK DR - BATON ROUGE, LA


BATON ROUGE, LOUISIANA 70808
EAST BATON ROUGE PARISH

LV COLLECTIVE

SHEET TITLE:
WEST BUILDING PLAN- LEVEL 02- AREA D

SHEET NUMBER:
A1.W02d


NOT RELEASED FOR CONSTRUCTION

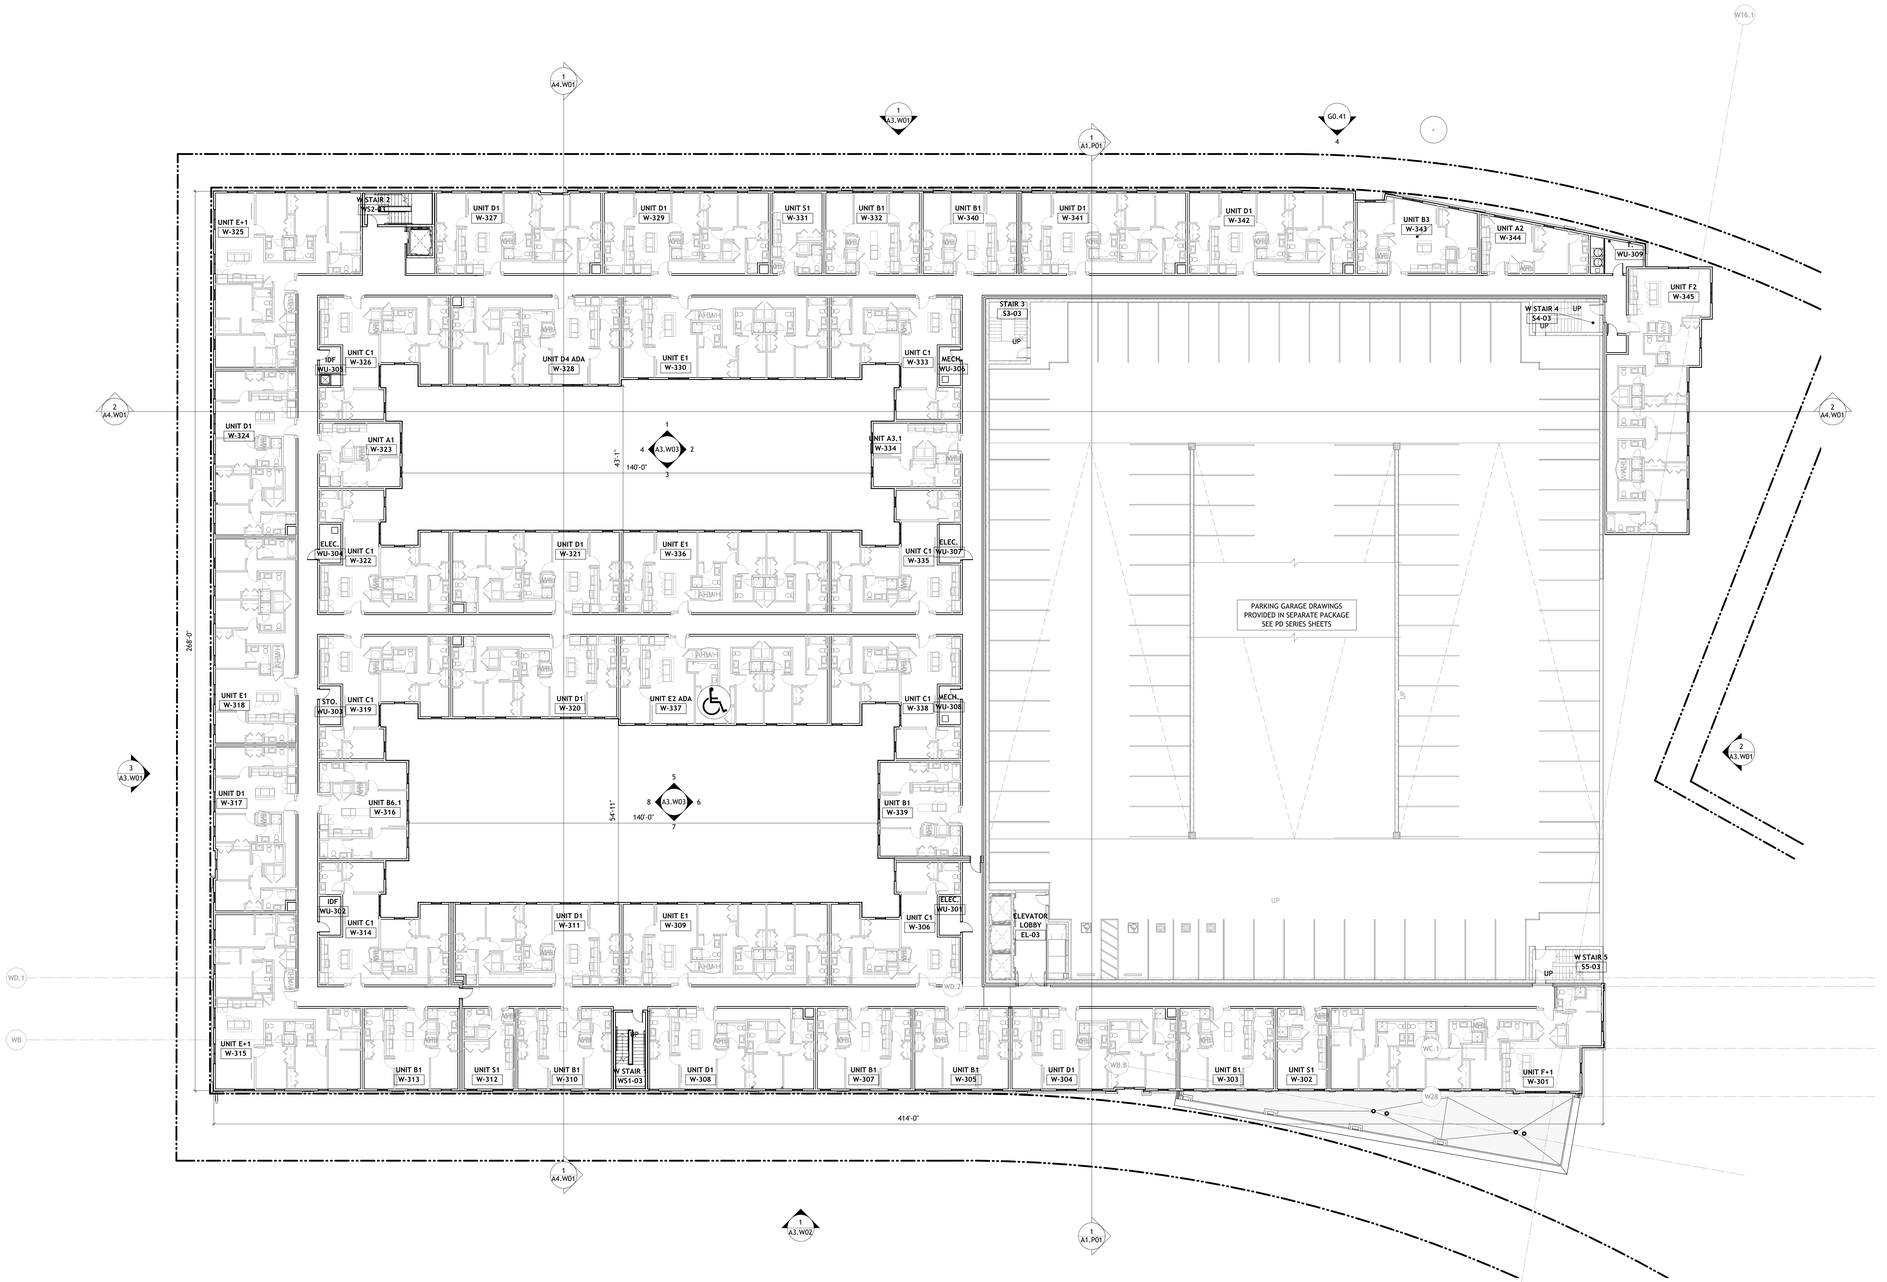


1 A1.W03 WEST BUILDING PLAN- LEVEL 03
1/16" = 1'-0"

TRUE NORTH
PROJECT NORTH


## BUILDING PLAN SYMBOL LEGEND

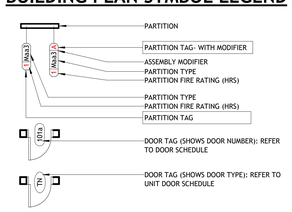


## GENERAL NOTES - PLANS

- DIMENSIONS TO FACE OF PARTITIONS ARE TO FACE OF SUBSTRATE LAYER AS SHOWN IN PARTITION TYPES ON A0.11. FINISHES DEPICTED IN FINISH PLANS AND ELEVATIONS ARE NOT SHOWN ON OVERALL FLOOR PLANS. REFER TO ENLARGED PLANS, ELEVATIONS, AND DETAILS
- DIMENSIONS THAT ARE UNDERLINED AND BOLD HAVE BEEN ROUNDED
- REFER TO PARTIAL PLANS FOR MORE INFORMATION. OVERALL PLANS ARE INTENDED TO PROVIDE CONTEXT FOR PARTIAL PLANS.

## KEYPLAN

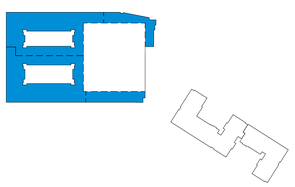

PROJECT # : 126011
DRAWN BY: CF, TF, AJ, SP
CHECKED BY: AJ, MM

NILES BOLTON ASSOCIATES

3060 Peachtree Rd. N.W.
Suite 600
Atlanta, GA 30305

T 404 365 7600

www.nilesbolton.com

| No. | Description | Date |
|---|---|---|
| | SD SET | 2026/6/26 |
| | DD SET | 2026/09/30 |

This drawing, as an instrument of service, is and shall remain the property of the Architects and shall not be reproduced, published or used in any way without the permission of the Architect.

BURBANK DR - BATON ROUGE, LA

BATON ROUGE, LOUISIANA 70808
EAST BATON ROUGE PARISH


LV COLLECTIVE

SHEET TITLE:
WEST BUILDING PLAN- LEVEL 03

SHEET NUMBER:
A1.W03


NOT RELEASED FOR CONSTRUCTION

10/1/2026 11:02:56 AM

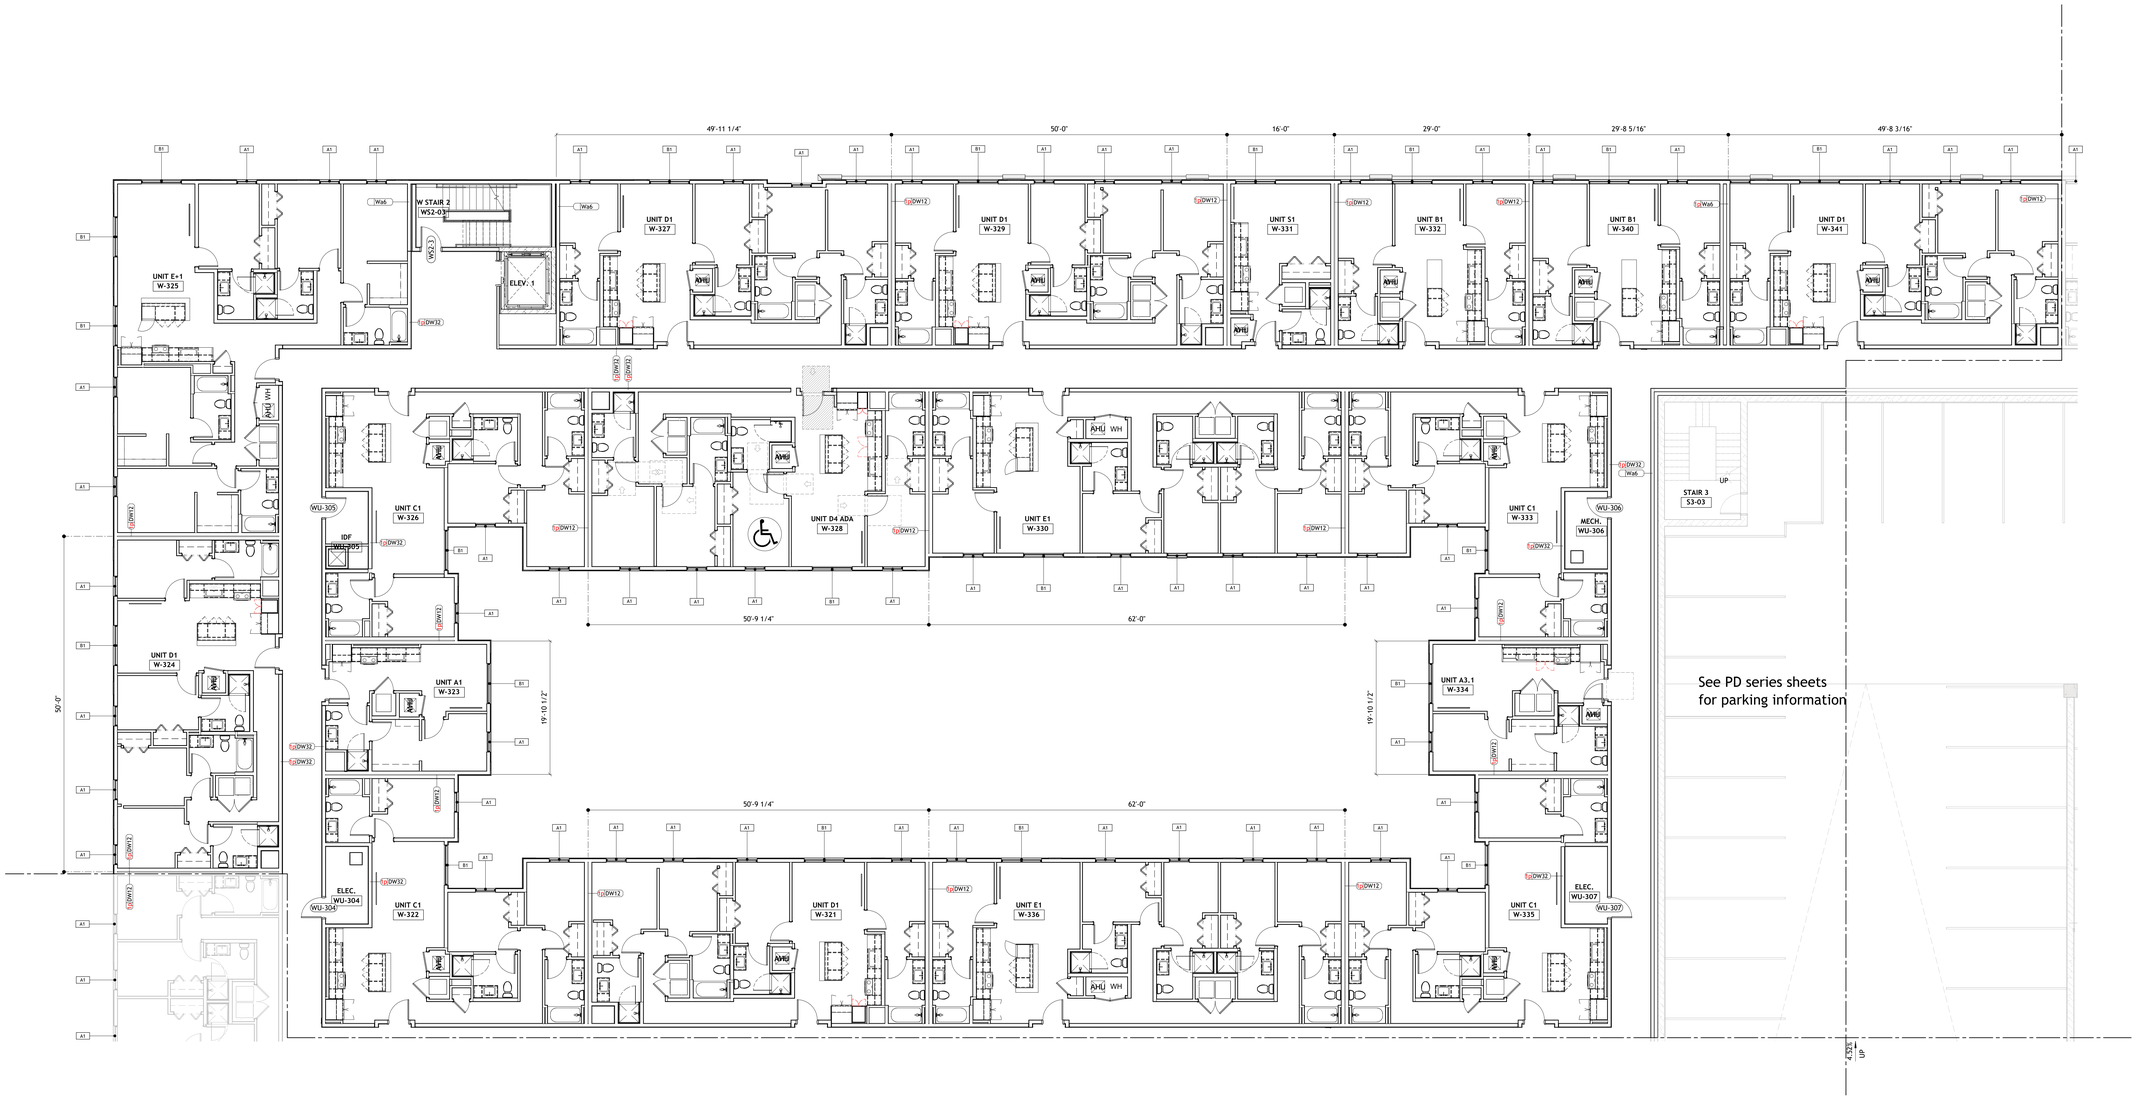


1 WEST BUILDING PLAN- LEVEL 03 - AREA A
A1.W03a 1/8" = 1'-0"


## BUILDING PLAN SYMBOL LEGEND

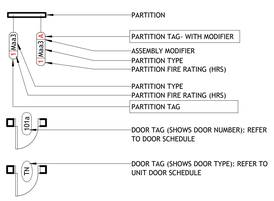


## GENERAL NOTES - PLANS

- DIMENSIONS TO FACE OF PARTITIONS ARE TO FACE OF SUBSTRATE LAYER AS SHOWN IN PARTITION TYPES ON A0.11. FINISHES DEPICTED IN FINISH PLANS AND ELEVATIONS ARE NOT SHOWN ON OVERALL FLOOR PLANS. REFER TO ENLARGED PLANS, ELEVATIONS, AND DETAILS
- DIMENSIONS THAT ARE UNDERLINED AND BOLD HAVE BEEN ROUNDED
- REFER TO PARTIAL PLANS FOR MORE INFORMATION. OVERALL PLANS ARE INTENDED TO PROVIDE CONTEXT FOR PARTIAL PLANS.

## KEYPLAN

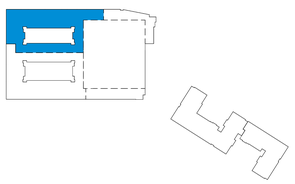

TRUE NORTH PROJECT NORTH

10/1/2026 11:03:07 AM

PROJECT # : 126011
DRAWN BY: CF, TF, AJ, SP
CHECKED BY: AJ, MM

**NILES BOLTON ASSOCIATES**

3060 Peachtree Rd. N.W.
Suite 600
Atlanta, GA 30305

T 404 365 7600

www.nilesbolton.com

| No. | Description | Date |
|---|---|---|
| | DD SET | 2026/09/30 |

This drawing, as an instrument of service, is and shall remain the property of the Architects and shall not be reproduced, published or used in any way without the permission of the Architect.

BURBANK DR - BATON ROUGE, LA


BATON ROUGE, LOUISIANA 70808
EAST BATON ROUGE PARISH

LV COLLECTIVE

SHEET TITLE:
WEST BUILDING PLAN- LEVEL 03- AREA A

SHEET NUMBER:
A1.W03a


NOT RELEASED FOR CONSTRUCTION

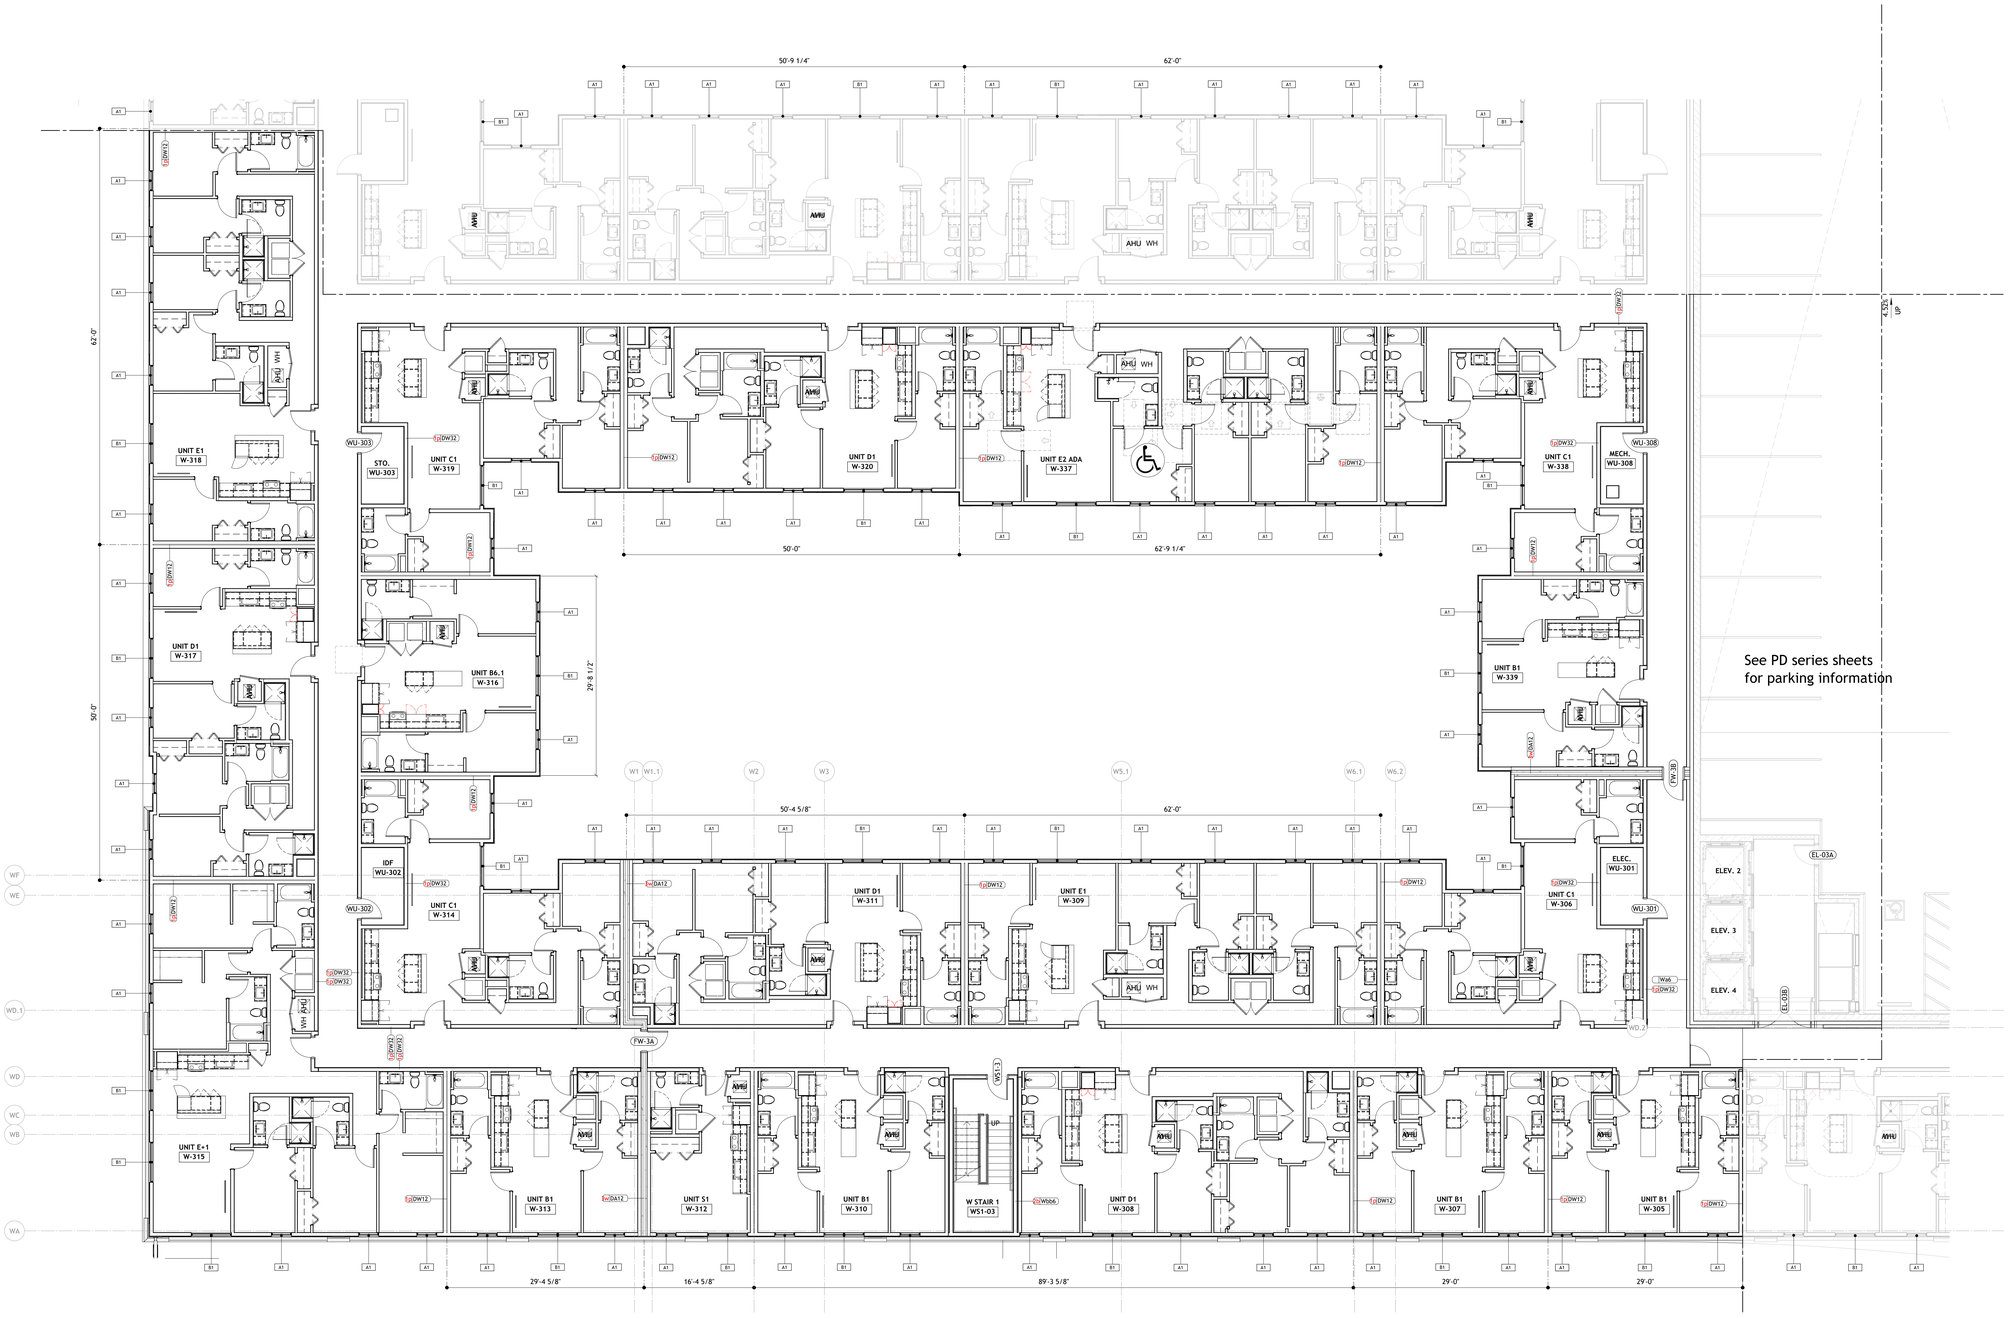


See PD series sheets for parking information

1 WEST BUILDING PLAN- LEVEL 03 - AREA B
A1.W03b 1/8" = 1'-0"


## BUILDING PLAN SYMBOL LEGEND

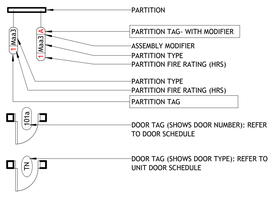


## GENERAL NOTES - PLANS

- DIMENSIONS TO FACE OF PARTITIONS ARE TO FACE OF SUBSTRATE LAYER AS SHOWN IN PARTITION TYPES ON A0.11. FINISHES DEPICTED IN FINISH PLANS AND ELEVATIONS ARE NOT SHOWN ON OVERALL FLOOR PLANS. REFER TO ENLARGED PLANS, ELEVATIONS, AND DETAILS
- DIMENSIONS THAT ARE UNDERLINED AND BOLD HAVE BEEN ROUNDED
- REFER TO PARTIAL PLANS FOR MORE INFORMATION. OVERALL PLANS ARE INTENDED TO PROVIDE CONTEXT FOR PARTIAL PLANS.

## KEYPLAN

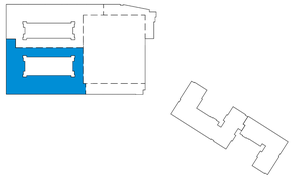

TRUE NORTH PROJECT NORTH

10/1/2026 11:03:21 AM

PROJECT # : 126011
DRAWN BY: CF, TF, AJ, SP
CHECKED BY: AJ, MM

NILES BOLTON ASSOCIATES

3060 Peachtree Rd. N.W.
Suite 600
Atlanta, GA 30305

T 404 365 7600

www.nilesbolton.com

| No. | Description | Date |
|---|---|---|
| | DD SET | 2026/09/30 |

This drawing, as an instrument of service, is and shall remain the property of the Architects and shall not be reproduced, published or used in any way without the permission of the Architect.

BURBANK DR - BATON ROUGE, LA


BATON ROUGE, LOUISIANA 70808
EAST BATON ROUGE PARISH

LV COLLECTIVE

SHEET TITLE:
WEST BUILDING PLAN- LEVEL 03- AREA B


SHEET NUMBER:
A1.W03b

NOT RELEASED FOR CONSTRUCTION

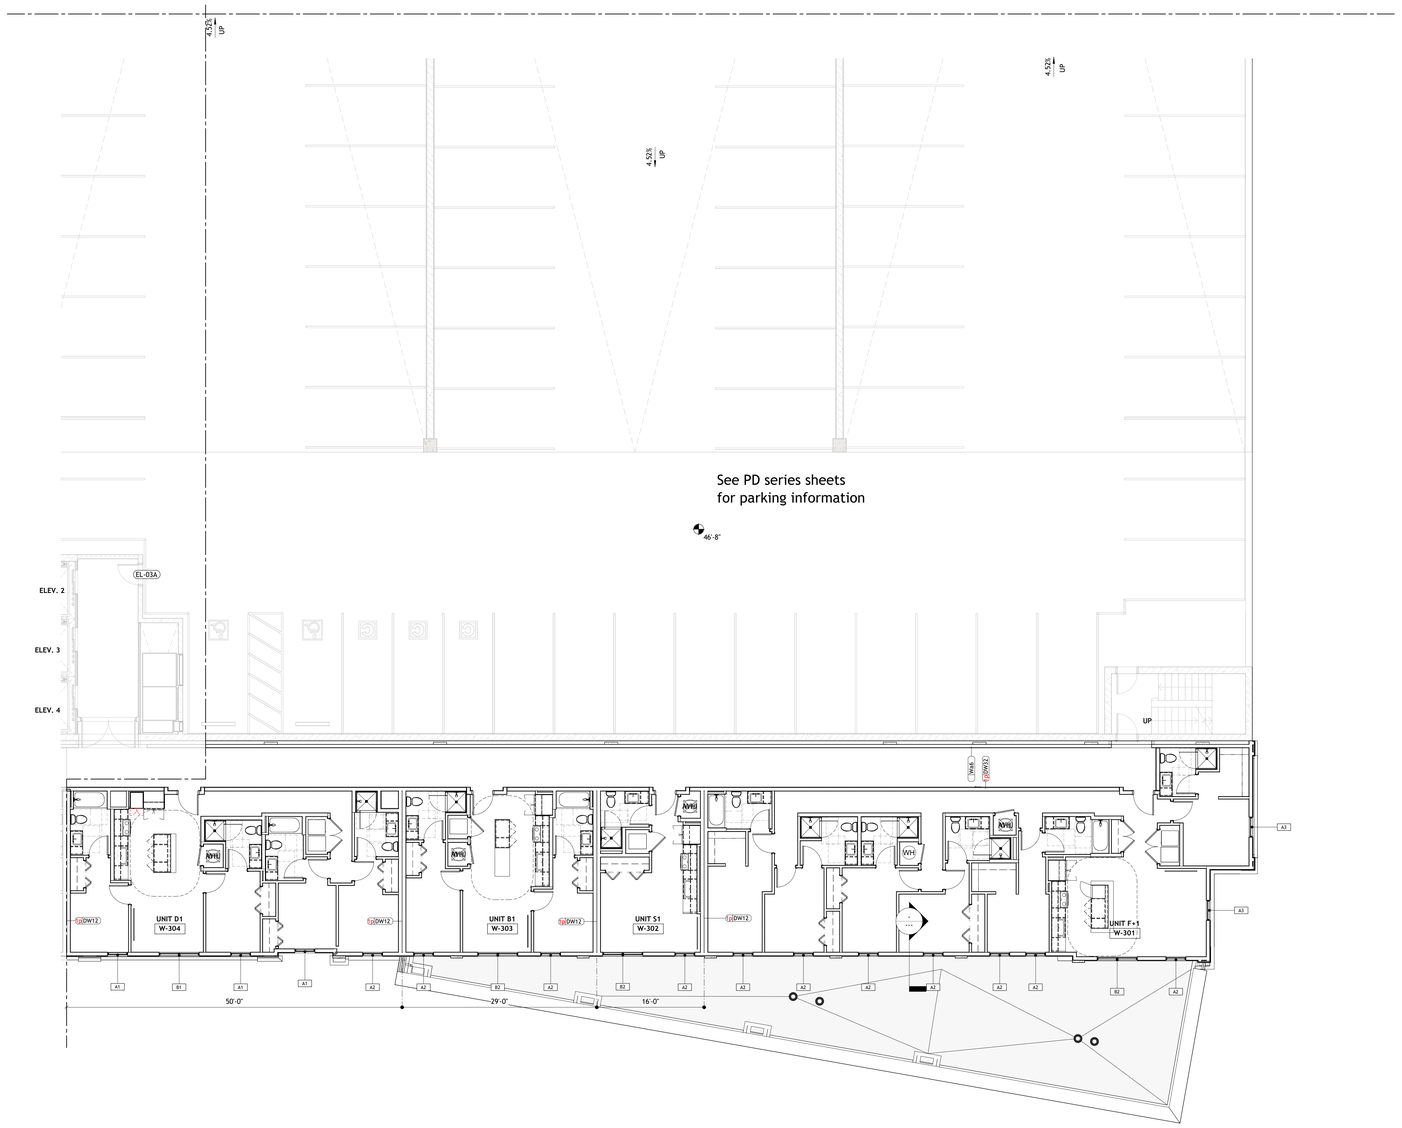


1 WEST BUILDING PLAN- LEVEL 03 - AREA C
A1.W03c 1/8" = 1'-0"


## BUILDING PLAN SYMBOL LEGEND

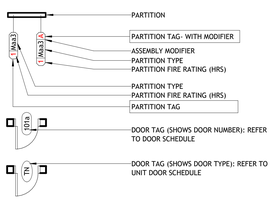


## GENERAL NOTES - PLANS

- DIMENSIONS TO FACE OF PARTITIONS ARE TO FACE OF SUBSTRATE LAYER AS SHOWN IN PARTITION TYPES ON A0.11. FINISHES DEPICTED IN FINISH PLANS AND ELEVATIONS ARE NOT SHOWN ON OVERALL FLOOR PLANS. REFER TO ENLARGED PLANS, ELEVATIONS, AND DETAILS
- DIMENSIONS THAT ARE UNDERLINED AND BOLD HAVE BEEN ROUNDED
- REFER TO PARTIAL PLANS FOR MORE INFORMATION. OVERALL PLANS ARE INTENDED TO PROVIDE CONTEXT FOR PARTIAL PLANS.

## KEYPLAN

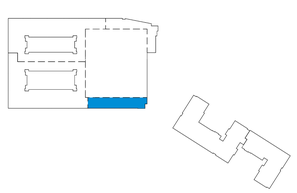

TRUE NORTH
PROJECT NORTH

PROJECT # : 126011
DRAWN BY: CF, TF, AJ, SP
CHECKED BY: AJ, MM

NILES BOLTON ASSOCIATES

3060 Peachtree Rd. N.W.
Suite 600
Atlanta, GA 30305

T 404 365 7600

www.nilesbolton.com

| No. | Description | Date |
|---|---|---|
| | DD SET | 2026/09/30 |

This drawing, as an instrument of service, is and shall remain the property of the Architects and shall not be reproduced, published or used in any way without the permission of the Architect.

BURBANK DR - BATON ROUGE, LA

BATON ROUGE, LOUISIANA 70808
EAST BATON ROUGE PARISH


LV COLLECTIVE

SHEET TITLE:
WEST BUILDING PLAN- LEVEL 03- AREA C

SHEET NUMBER:
A1.W03c


NOT RELEASED FOR CONSTRUCTION

10/1/2026 11:03:27 AM

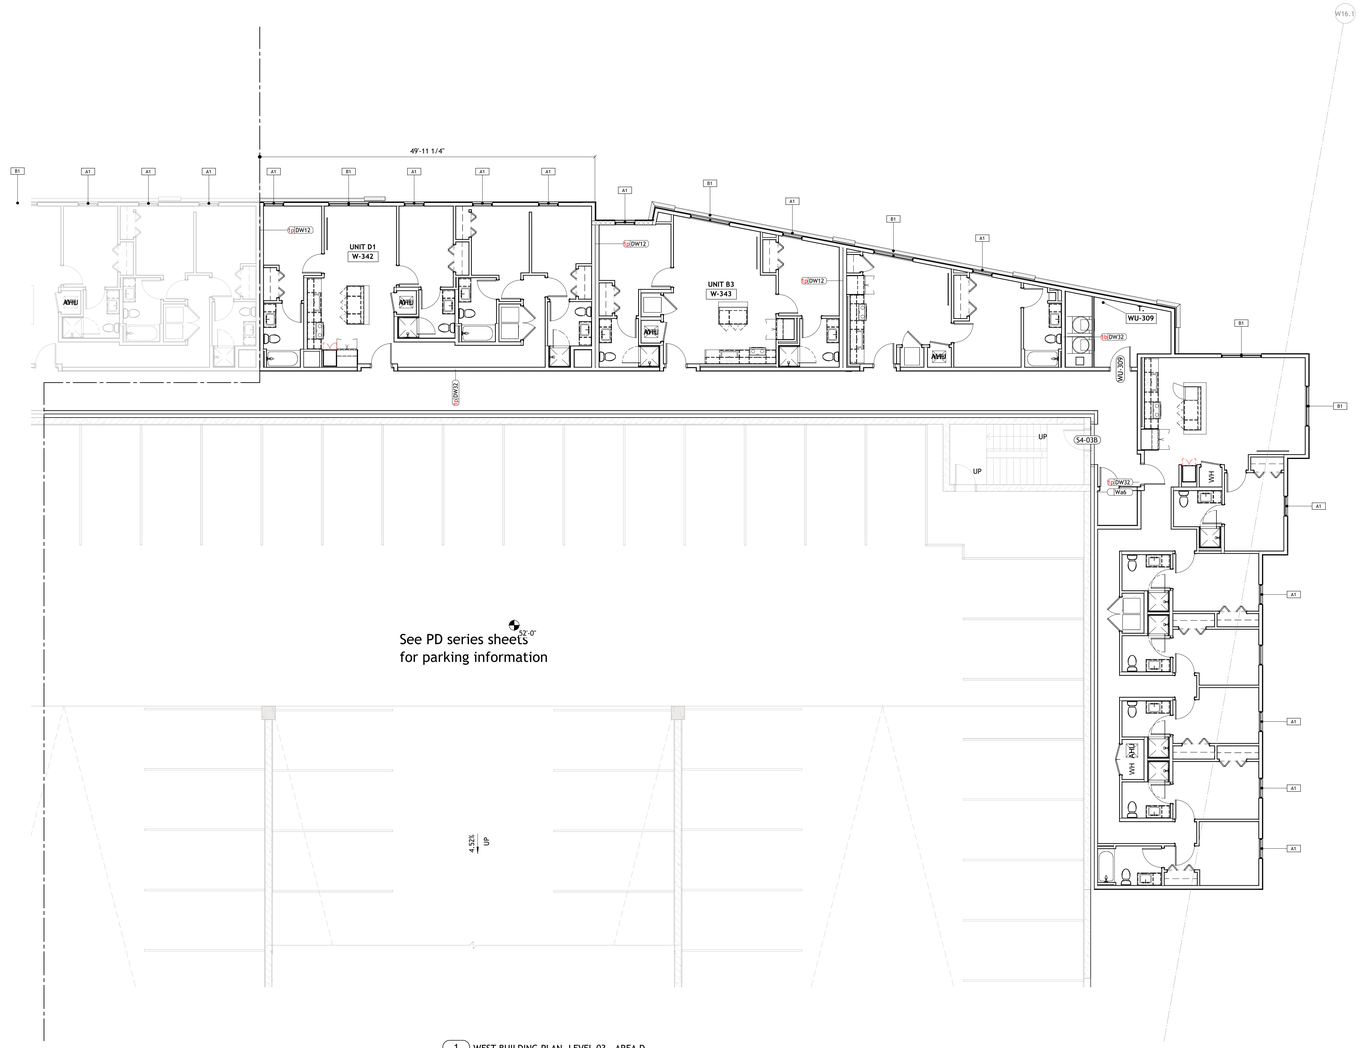


1 WEST BUILDING PLAN- LEVEL 03 - AREA D
A1.W03d 1/8" = 1'-0"


## BUILDING PLAN SYMBOL LEGEND

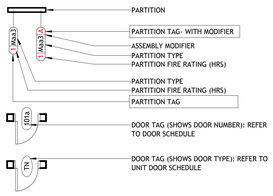


## GENERAL NOTES - PLANS

- DIMENSIONS TO FACE OF PARTITIONS ARE TO FACE OF SUBSTRATE LAYER AS SHOWN IN PARTITION TYPES ON A0.11. FINISHES DEPICTED IN FINISH PLANS AND ELEVATIONS ARE NOT SHOWN ON OVERALL FLOOR PLANS. REFER TO ENLARGED PLANS, ELEVATIONS, AND DETAILS
- DIMENSIONS THAT ARE UNDERLINED AND BOLD HAVE BEEN ROUNDED
- REFER TO PARTIAL PLANS FOR MORE INFORMATION. OVERALL PLANS ARE INTENDED TO PROVIDE CONTEXT FOR PARTIAL PLANS.

## KEYPLAN

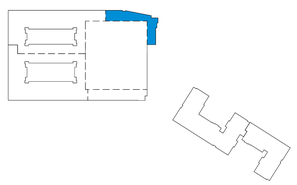

TRUE NORTH PROJECT NORTH

10/1/2026 11:03:32 AM

PROJECT # : 126011
DRAWN BY: CF, TF, AJ, SP
CHECKED BY: AJ, MM

NILES BOLTON ASSOCIATES

3060 Peachtree Rd. N.W.
Suite 600
Atlanta, GA 30305

T 404 365 7600

www.nilesbolton.com

| No. | Description | Date |
|---|---|---|
| | DD SET | 2026/09/30 |

This drawing, as an instrument of service, is and shall remain the property of the Architects and shall not be reproduced, published or used in any way without the permission of the Architect.

BURBANK DR - BATON ROUGE, LA


BATON ROUGE, LOUISIANA 70808
EAST BATON ROUGE PARISH

LV COLLECTIVE

SHEET TITLE:
WEST BUILDING PLAN- LEVEL 03- AREA D


SHEET NUMBER:
A1.W03d

NOT RELEASED FOR CONSTRUCTION

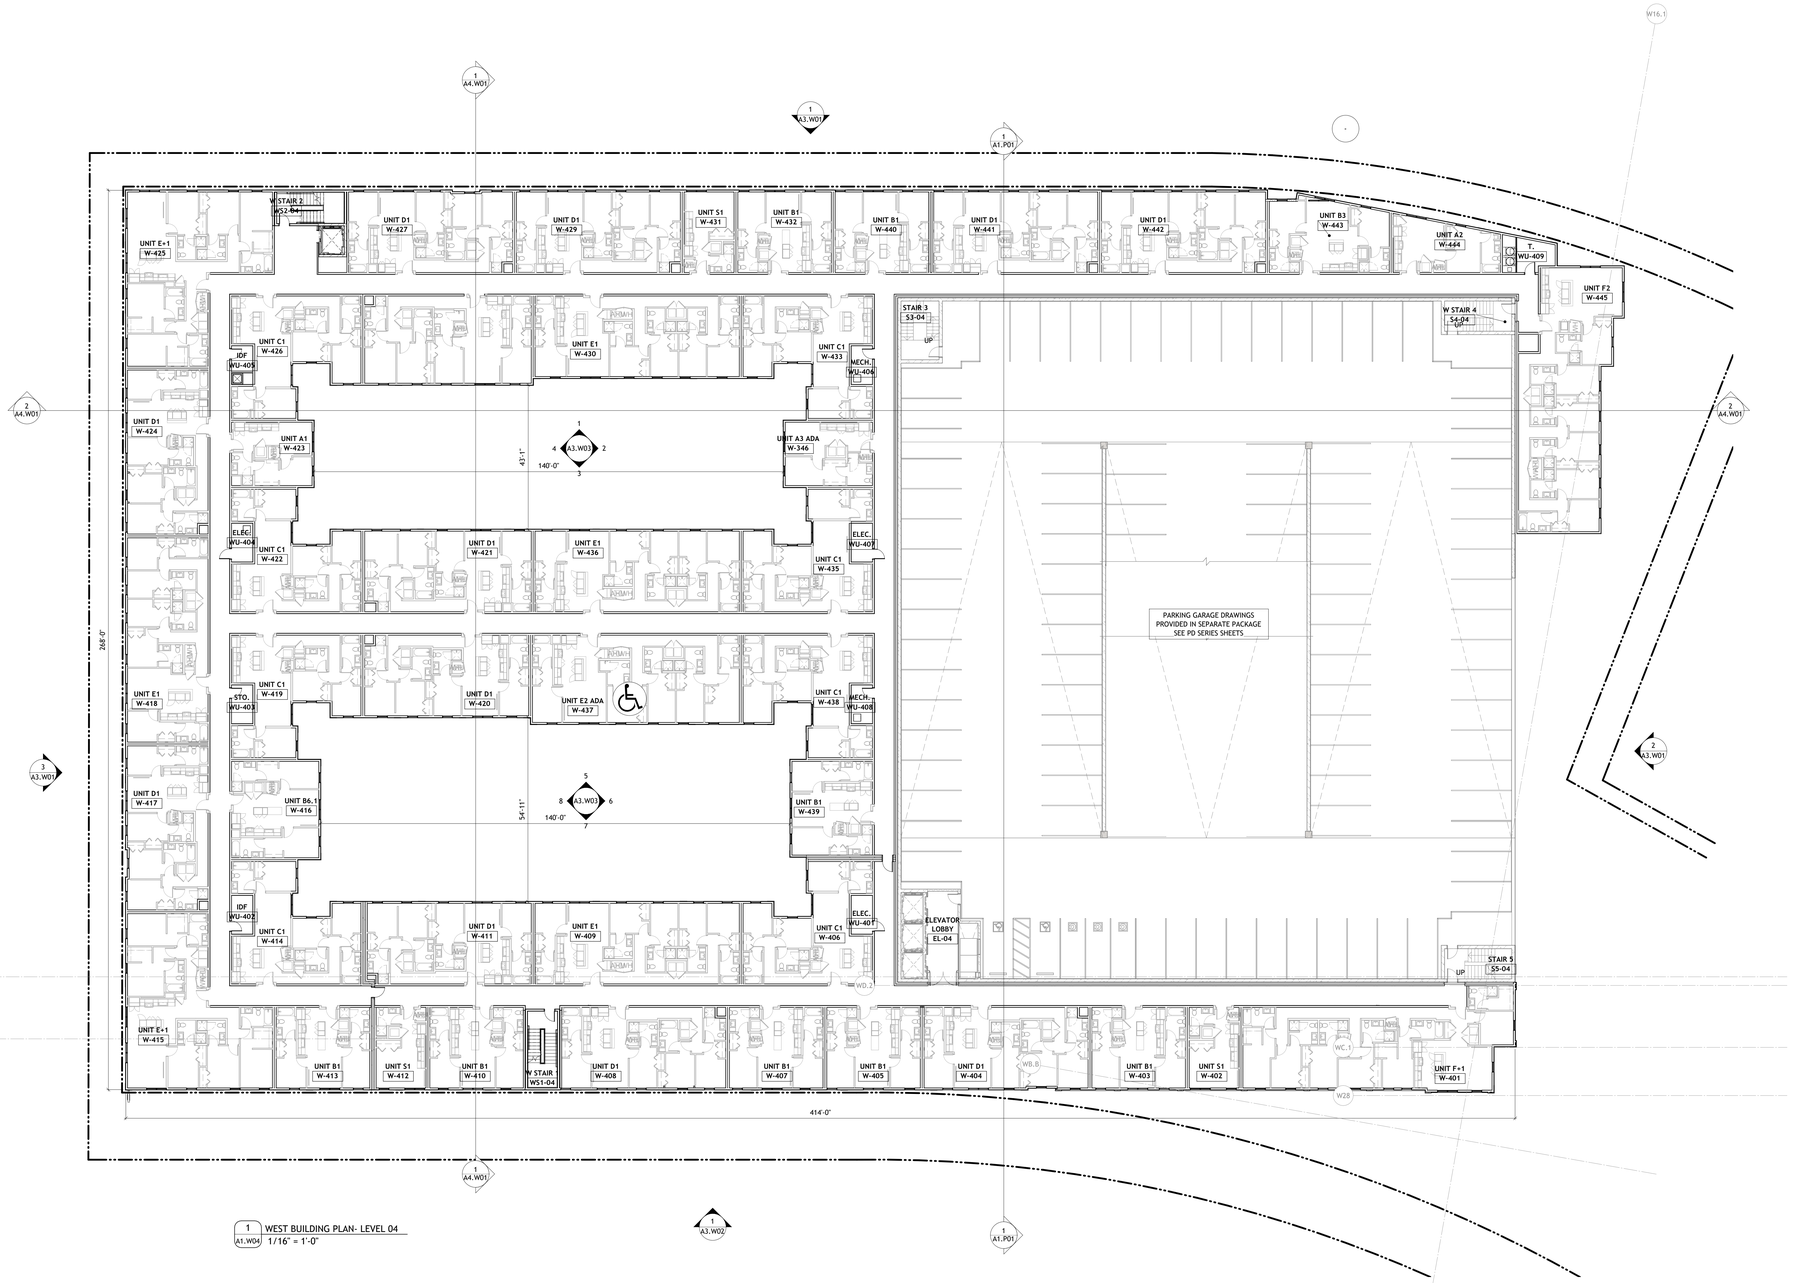


1 WEST BUILDING PLAN- LEVEL 04
A1.W04 1/16" = 1'-0"


## BUILDING PLAN SYMBOL LEGEND

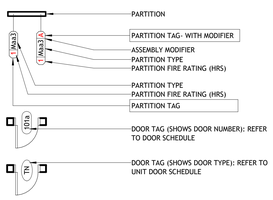


## GENERAL NOTES - PLANS

- DIMENSIONS TO FACE OF PARTITIONS ARE TO FACE OF SUBSTRATE LAYER AS SHOWN IN PARTITION TYPES ON A0.11. FINISHES DEPICTED IN FINISH PLANS AND ELEVATIONS ARE NOT SHOWN ON OVERALL FLOOR PLANS. REFER TO ENLARGED PLANS, ELEVATIONS, AND DETAILS
- DIMENSIONS THAT ARE UNDERLINED AND BOLD HAVE BEEN ROUNDED
- REFER TO PARTIAL PLANS FOR MORE INFORMATION. OVERALL PLANS ARE INTENDED TO PROVIDE CONTEXT FOR PARTIAL PLANS.

## KEYPLAN

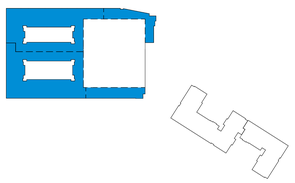

10/1/2026 11:03:48 AM

PROJECT # : 126011
DRAWN BY: CF, TF, AJ, SP
CHECKED BY: AJ, MM

NILES BOLTON ASSOCIATES

3060 Peachtree Rd. N.W.
Suite 600
Atlanta, GA 30305

T 404 365 7600

www.nilesbolton.com

| No. | Description | Date |
|---|---|---|
| | SD SET | 2026/6/26 |
| | DD SET | 2026/09/30 |

This drawing, as an instrument of service, is and shall remain the property of the Architects and shall not be reproduced, published or used in any way without the permission of the Architect.


TRUE NORTH PROJECT NORTH

BURBANK DR - BATON ROUGE, LA
BATON ROUGE, LOUISIANA 70808
EAST BATON ROUGE PARISH
LV COLLECTIVE

SHEET TITLE: WEST BUILDING PLAN- LEVEL 04


SHEET NUMBER: A1.W04

NOT RELEASED FOR CONSTRUCTION

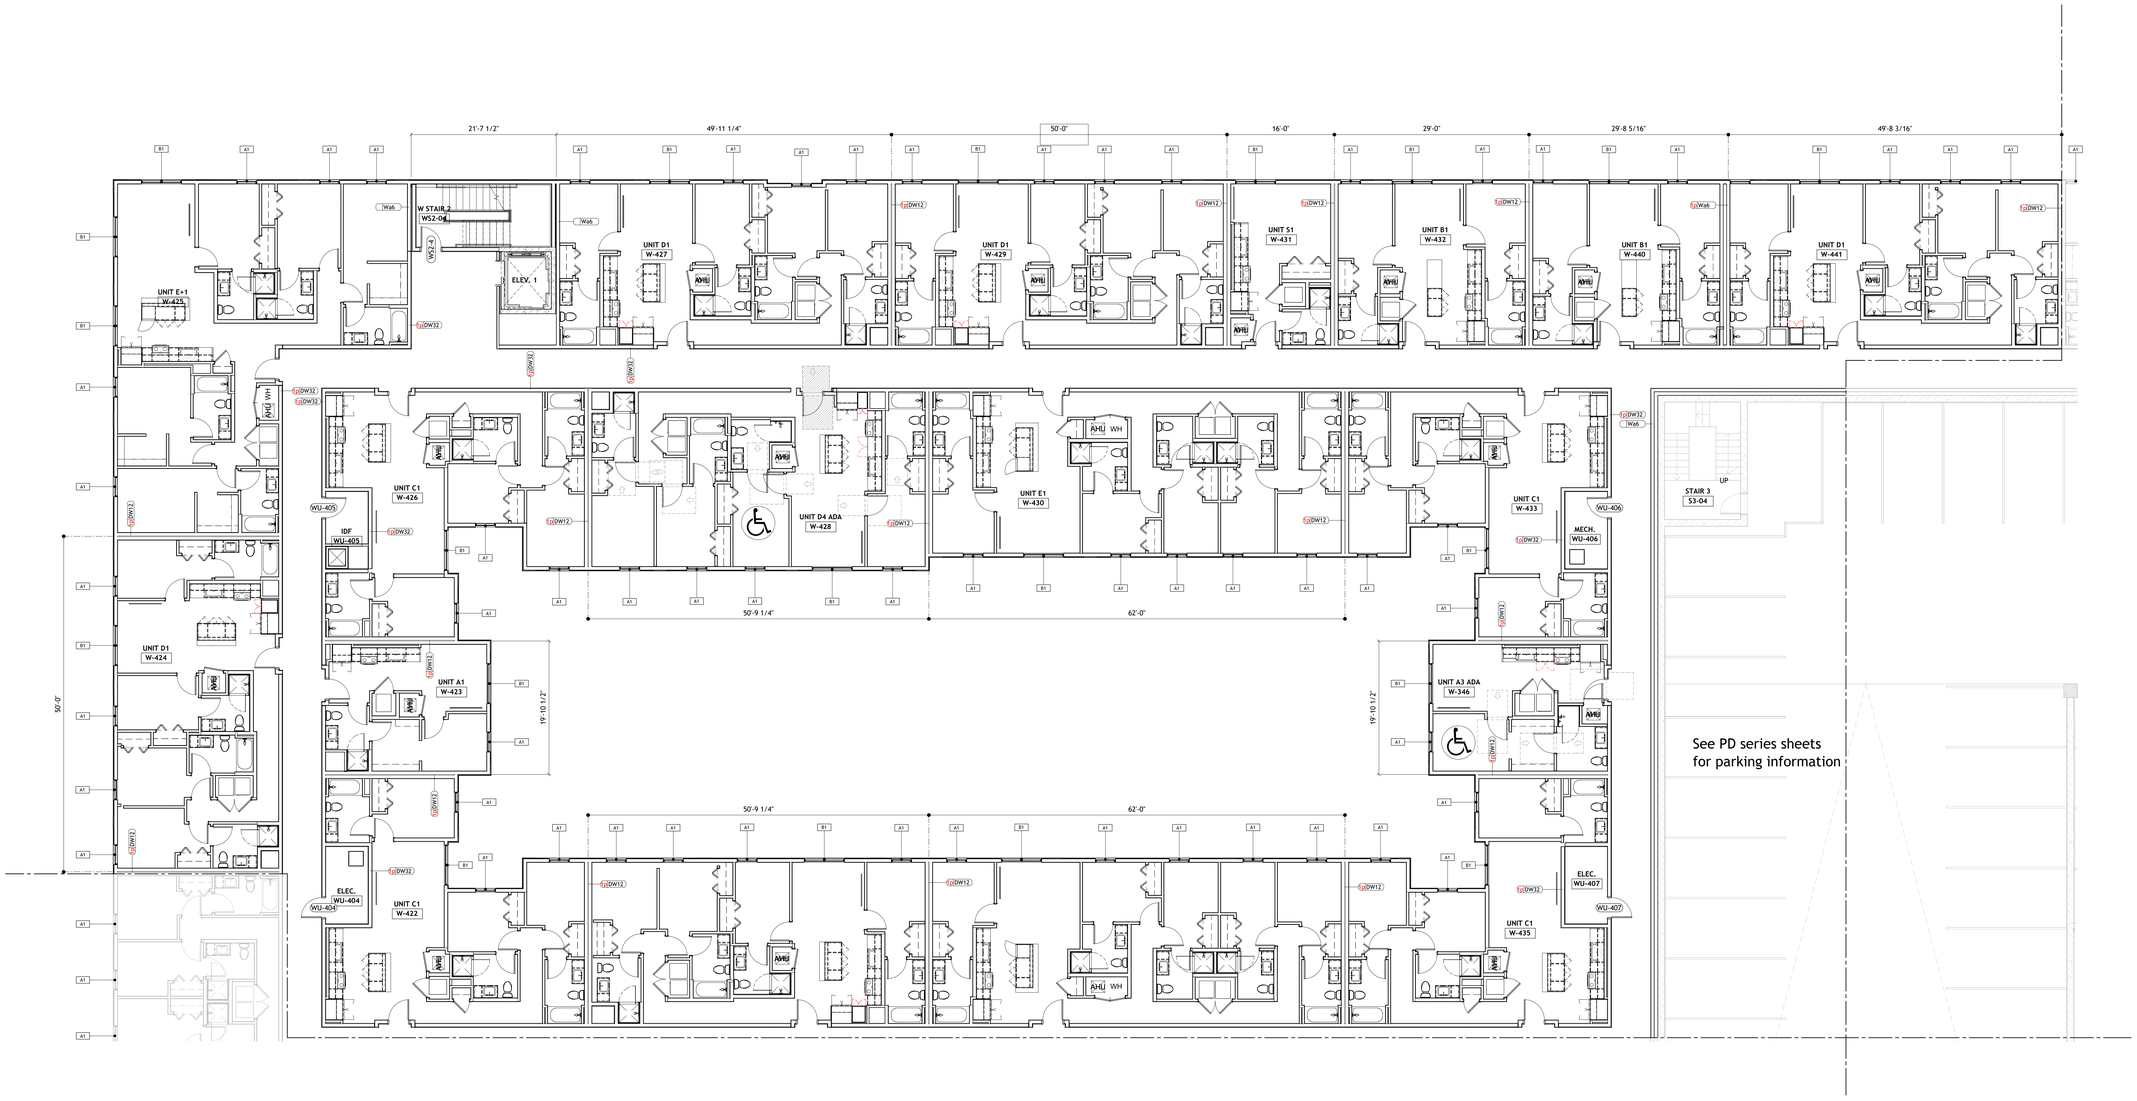


1 WEST BUILDING PLAN- LEVEL 04 - AREA A
A1.W04a 1/8" = 1'-0"


## BUILDING PLAN SYMBOL LEGEND

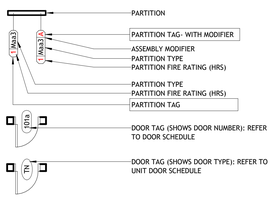


## GENERAL NOTES - PLANS

- DIMENSIONS TO FACE OF PARTITIONS ARE TO FACE OF SUBSTRATE LAYER AS SHOWN IN PARTITION TYPES ON A0.11. FINISHES DEPICTED IN FINISH PLANS AND ELEVATIONS ARE NOT SHOWN ON OVERALL FLOOR PLANS. REFER TO ENLARGED PLANS, ELEVATIONS, AND DETAILS
- DIMENSIONS THAT ARE UNDERLINED AND BOLD HAVE BEEN ROUNDED
- REFER TO PARTIAL PLANS FOR MORE INFORMATION. OVERALL PLANS ARE INTENDED TO PROVIDE CONTEXT FOR PARTIAL PLANS.

## KEYPLAN

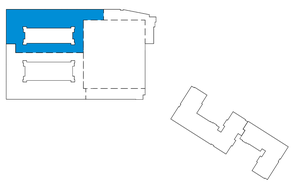

TRUE NORTH PROJECT NORTH

10/1/2026 11:03:59 AM

PROJECT # : 126011
DRAWN BY: CF, TF, AJ, SP
CHECKED BY: AJ, MM

**NILES BOLTON ASSOCIATES**

3060 Peachtree Rd. N.W.
Suite 600
Atlanta, GA 30305

T 404 365 7600

www.nilesbolton.com

| No. | Description | Date |
|---|---|---|
| | DD SET | 2026/09/30 |

This drawing, as an instrument of service, is and shall remain the property of the Architects and shall not be reproduced, published or used in any way without the permission of the Architect.

BURBANK DR - BATON ROUGE, LA


BATON ROUGE, LOUISIANA 70808
EAST BATON ROUGE PARISH

LV COLLECTIVE

SHEET TITLE:
WEST BUILDING PLAN- LEVEL 04- AREA A


SHEET NUMBER:
A1.W04a

NOT RELEASED FOR CONSTRUCTION

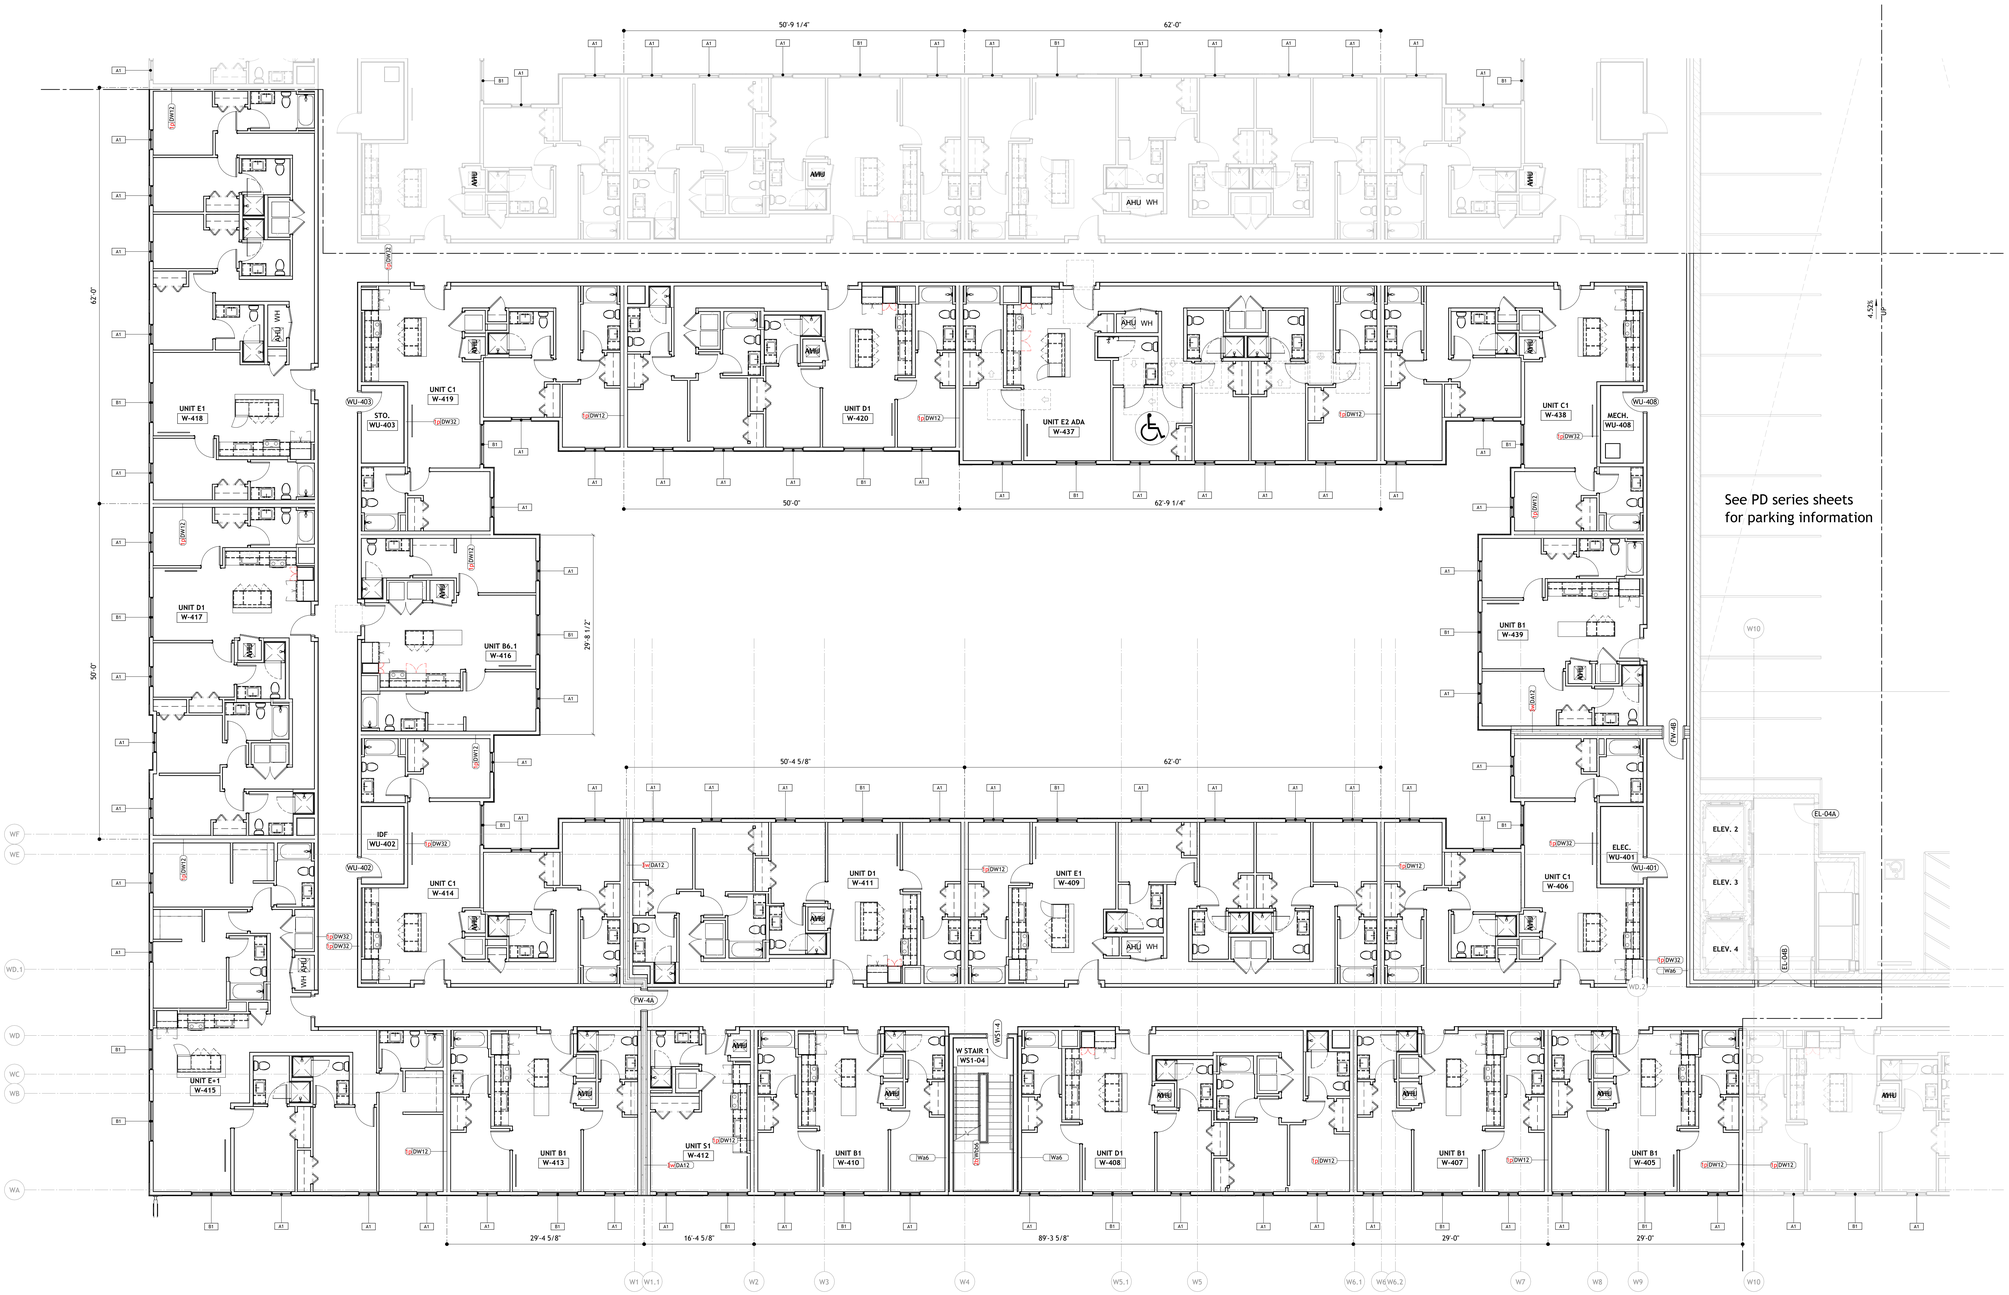


1 WEST BUILDING PLAN- LEVEL 04 - AREA B
A1.W04b 1/8" = 1'-0"


## BUILDING PLAN SYMBOL LEGEND

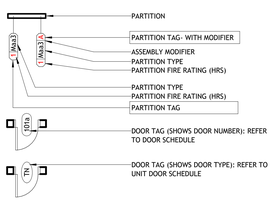


## GENERAL NOTES - PLANS

- DIMENSIONS TO FACE OF PARTITIONS ARE TO FACE OF SUBSTRATE LAYER AS SHOWN IN PARTITION TYPES ON A0.11. FINISHES DEPICTED IN FINISH PLANS AND ELEVATIONS ARE NOT SHOWN ON OVERALL FLOOR PLANS. REFER TO ENLARGED PLANS, ELEVATIONS, AND DETAILS
- DIMENSIONS THAT ARE UNDERLINED AND BOLD HAVE BEEN ROUNDED
- REFER TO PARTIAL PLANS FOR MORE INFORMATION. OVERALL PLANS ARE INTENDED TO PROVIDE CONTEXT FOR PARTIAL PLANS.

## KEYPLAN

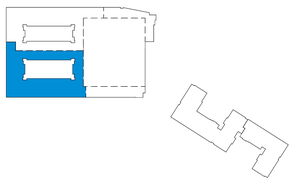

TRUE NORTH PROJECT NORTH

PROJECT # : 126011
DRAWN BY: CF, TF, AJ, SP
CHECKED BY: AJ, MM

**NILES BOLTON ASSOCIATES**

3060 Peachtree Rd. N.W.
Suite 600
Atlanta, GA 30305

T 404 365 7600

www.nilesbolton.com

| No. | Description | Date |
|---|---|---|
| | DD SET | 2026/09/30 |

This drawing, as an instrument of service, is and shall remain the property of the Architects and shall not be reproduced, published or used in any way without the permission of the Architect.

BURBANK DR - BATON ROUGE, LA

BATON ROUGE, LOUISIANA 70808
EAST BATON ROUGE PARISH

LV COLLECTIVE

SHEET TITLE:
WEST BUILDING PLAN- LEVEL 04- AREA B

SHEET NUMBER:
A1.W04b


NOT RELEASED FOR CONSTRUCTION

10/1/2026 11:04:13 AM




1 BUILDING PLAN- LEVEL 04 - AREA C
A1.W04c 1/8" = 1'-0"


## BUILDING PLAN SYMBOL LEGEND

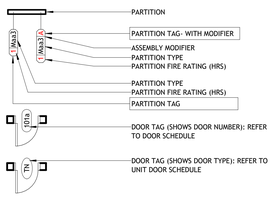


## GENERAL NOTES - PLANS

- DIMENSIONS TO FACE OF PARTITIONS ARE TO FACE OF SUBSTRATE LAYER AS SHOWN IN PARTITION TYPES ON A0.11. FINISHES DEPICTED IN FINISH PLANS AND ELEVATIONS ARE NOT SHOWN ON OVERALL FLOOR PLANS. REFER TO ENLARGED PLANS, ELEVATIONS, AND DETAILS
- DIMENSIONS THAT ARE UNDERLINED AND BOLD HAVE BEEN ROUNDED
- REFER TO PARTIAL PLANS FOR MORE INFORMATION. OVERALL PLANS ARE INTENDED TO PROVIDE CONTEXT FOR PARTIAL PLANS.

## KEYPLAN

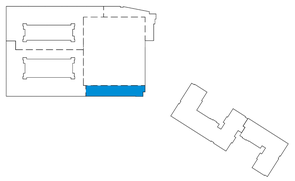

TRUE NORTH PROJECT NORTH

10/1/2026 11:04:17 AM

PROJECT # : 126011
DRAWN BY: CF, TF, AJ, SP
CHECKED BY: AJ, MM

NILES BOLTON ASSOCIATES

3060 Peachtree Rd. N.W.
Suite 600
Atlanta, GA 30305

T 404 365 7600

www.nilesbolton.com

| No. | Description | Date |
|---|---|---|
| | DD SET | 2026/09/30 |

This drawing, as an instrument of service, is and shall remain the property of the Architects and shall not be reproduced, published or used in any way without the permission of the Architect.

BURBANK DR - BATON ROUGE, LA


BATON ROUGE, LOUISIANA 70808
EAST BATON ROUGE PARISH

LV COLLECTIVE

SHEET TITLE:
WEST BUILDING PLAN- LEVEL 04- AREA C


SHEET NUMBER:
A1.W04c

NOT RELEASED FOR CONSTRUCTION

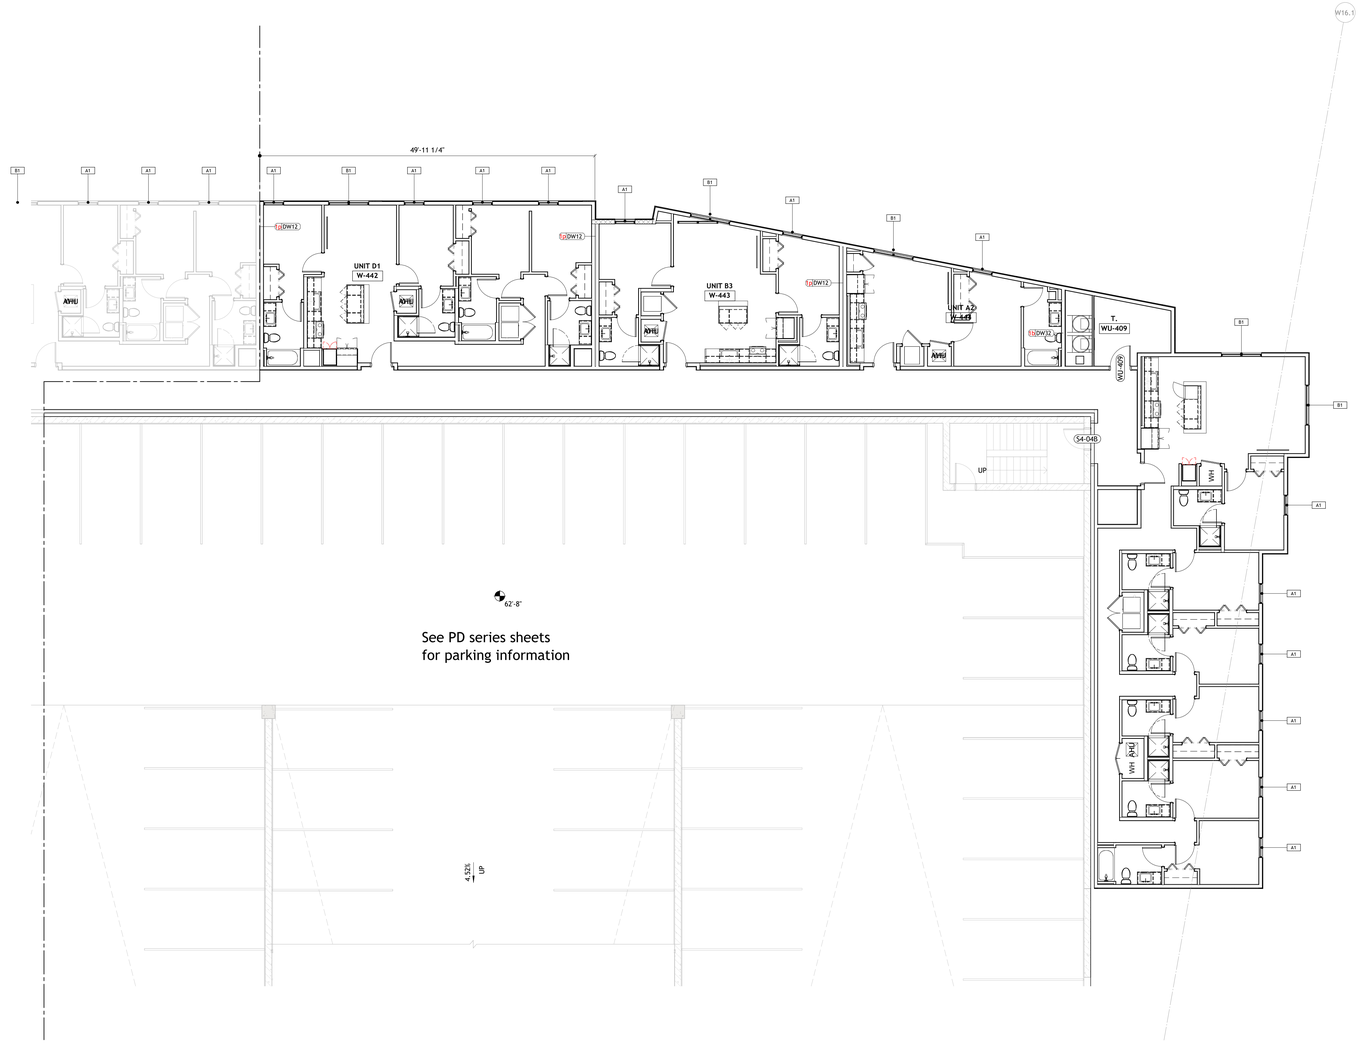


1 BUILDING PLAN- LEVEL 04 - AREA D
A1.W04d 1/8" = 1'-0"


## BUILDING PLAN SYMBOL LEGEND

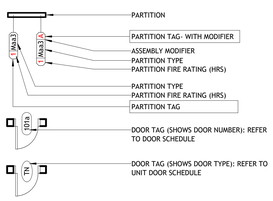


## GENERAL NOTES - PLANS

- DIMENSIONS TO FACE OF PARTITIONS ARE TO FACE OF SUBSTRATE LAYER AS SHOWN IN PARTITION TYPES ON A0.11. FINISHES DEPICTED IN FINISH PLANS AND ELEVATIONS ARE NOT SHOWN ON OVERALL FLOOR PLANS. REFER TO ENLARGED PLANS, ELEVATIONS, AND DETAILS
- DIMENSIONS THAT ARE UNDERLINED AND BOLD HAVE BEEN ROUNDED
- REFER TO PARTIAL PLANS FOR MORE INFORMATION. OVERALL PLANS ARE INTENDED TO PROVIDE CONTEXT FOR PARTIAL PLANS.

## KEYPLAN

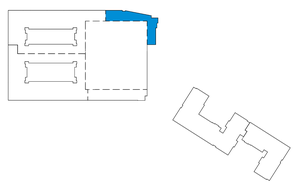

TRUE NORTH PROJECT NORTH

10/17/2026 11:04:22 AM

PROJECT # : 126011
DRAWN BY: CF, TF, AJ, SP
CHECKED BY: AJ, MM

NILES BOLTON ASSOCIATES

3060 Peachtree Rd. N.W.
Suite 600
Atlanta, GA 30305

T 404 365 7600

www.nilesbolton.com

| No. | Description | Date |
|---|---|---|
| | DD SET | 2026/09/30 |

This drawing, as an instrument of service, is and shall remain the property of the Architects and shall not be reproduced, published or used in any way without the permission of the Architect.

BURBANK DR - BATON ROUGE, LA


BATON ROUGE, LOUISIANA 70808
EAST BATON ROUGE PARISH

LV COLLECTIVE

SHEET TITLE:
WEST BUILDING PLAN- LEVEL 04- AREA D


SHEET NUMBER:
A1.W04d

NOT RELEASED FOR CONSTRUCTION

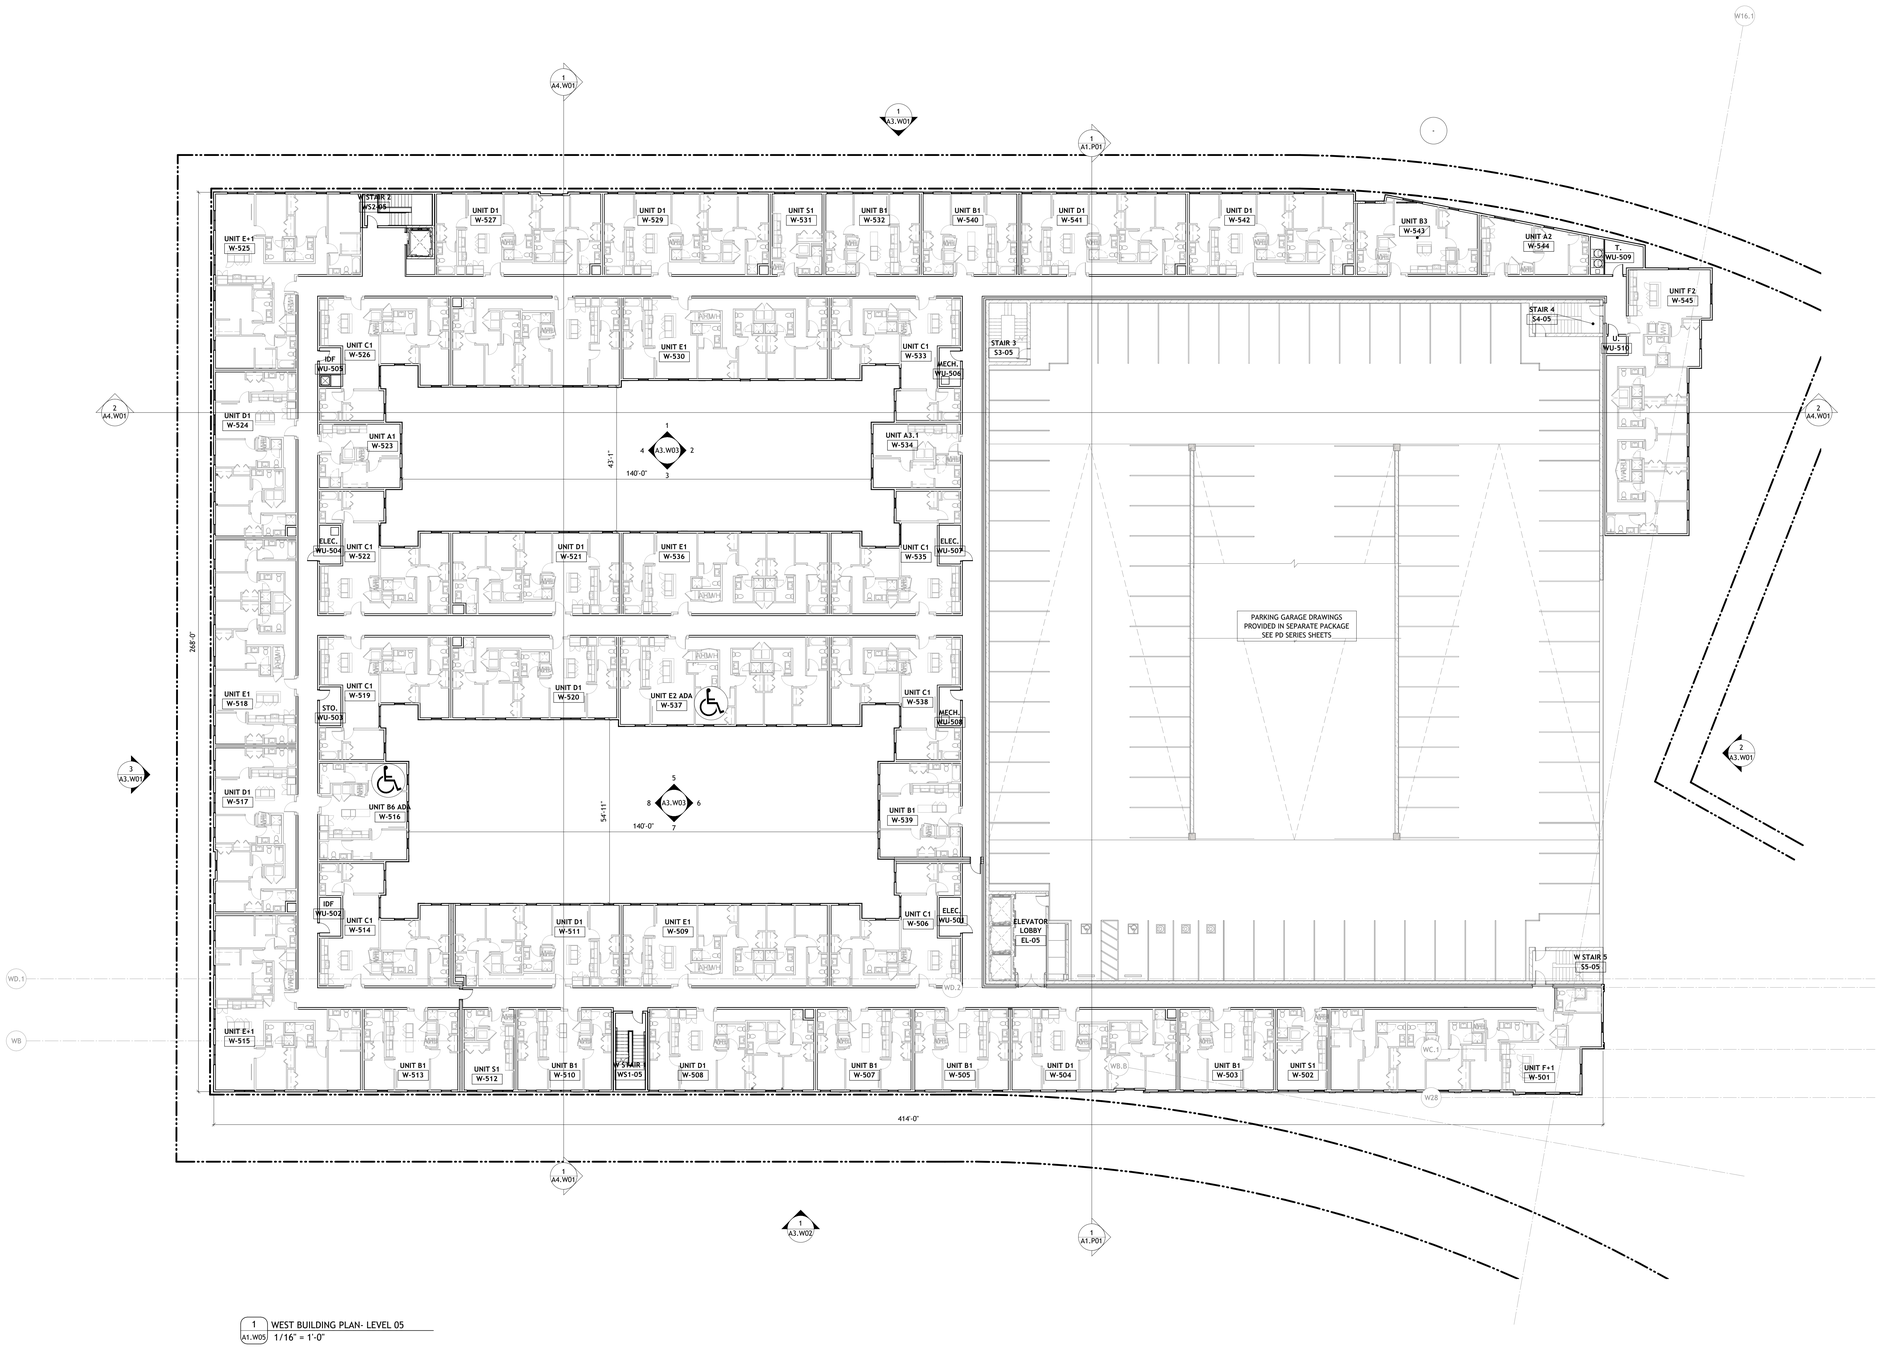


1 A1.W05 WEST BUILDING PLAN- LEVEL 05
1/16" = 1'-0"


## BUILDING PLAN SYMBOL LEGEND

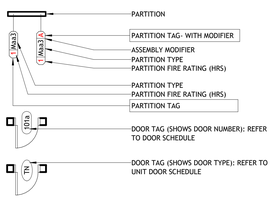


## GENERAL NOTES - PLANS

- DIMENSIONS TO FACE OF PARTITIONS ARE TO FACE OF SUBSTRATE LAYER AS SHOWN IN PARTITION TYPES ON A0.11. FINISHES DEPICTED IN FINISH PLANS AND ELEVATIONS ARE NOT SHOWN ON OVERALL FLOOR PLANS. REFER TO ENLARGED PLANS, ELEVATIONS, AND DETAILS
- DIMENSIONS THAT ARE UNDERLINED AND BOLD HAVE BEEN ROUNDED
- REFER TO PARTIAL PLANS FOR MORE INFORMATION. OVERALL PLANS ARE INTENDED TO PROVIDE CONTEXT FOR PARTIAL PLANS.

## KEYPLAN

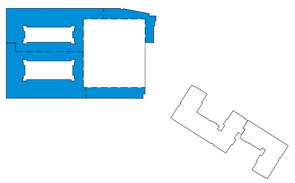

TRUE NORTH
PROJECT NORTH

10/17/2026 11:04:38 AM

PROJECT # : 126011
DRAWN BY: CF, TF, AJ, SP
CHECKED BY: AJ, MM

NILES BOLTON ASSOCIATES

3060 Peachtree Rd. N.W.
Suite 600
Atlanta, GA 30305

T 404 365 7600

www.nilesbolton.com

| No. | Description | Date |
|---|---|---|
| | SD SET | 2026/6/26 |
| | DD SET | 2026/09/30 |

This drawing, as an instrument of service, is and shall remain the property of the Architects and shall not be reproduced, published or used in any way without the permission of the Architect.

BURBANK DR - BATON ROUGE, LA


BATON ROUGE, LOUISIANA 70808
EAST BATON ROUGE PARISH

LV COLLECTIVE

SHEET TITLE:
WEST BUILDING PLAN- LEVEL 05


SHEET NUMBER:
A1.W05

NOT RELEASED FOR CONSTRUCTION

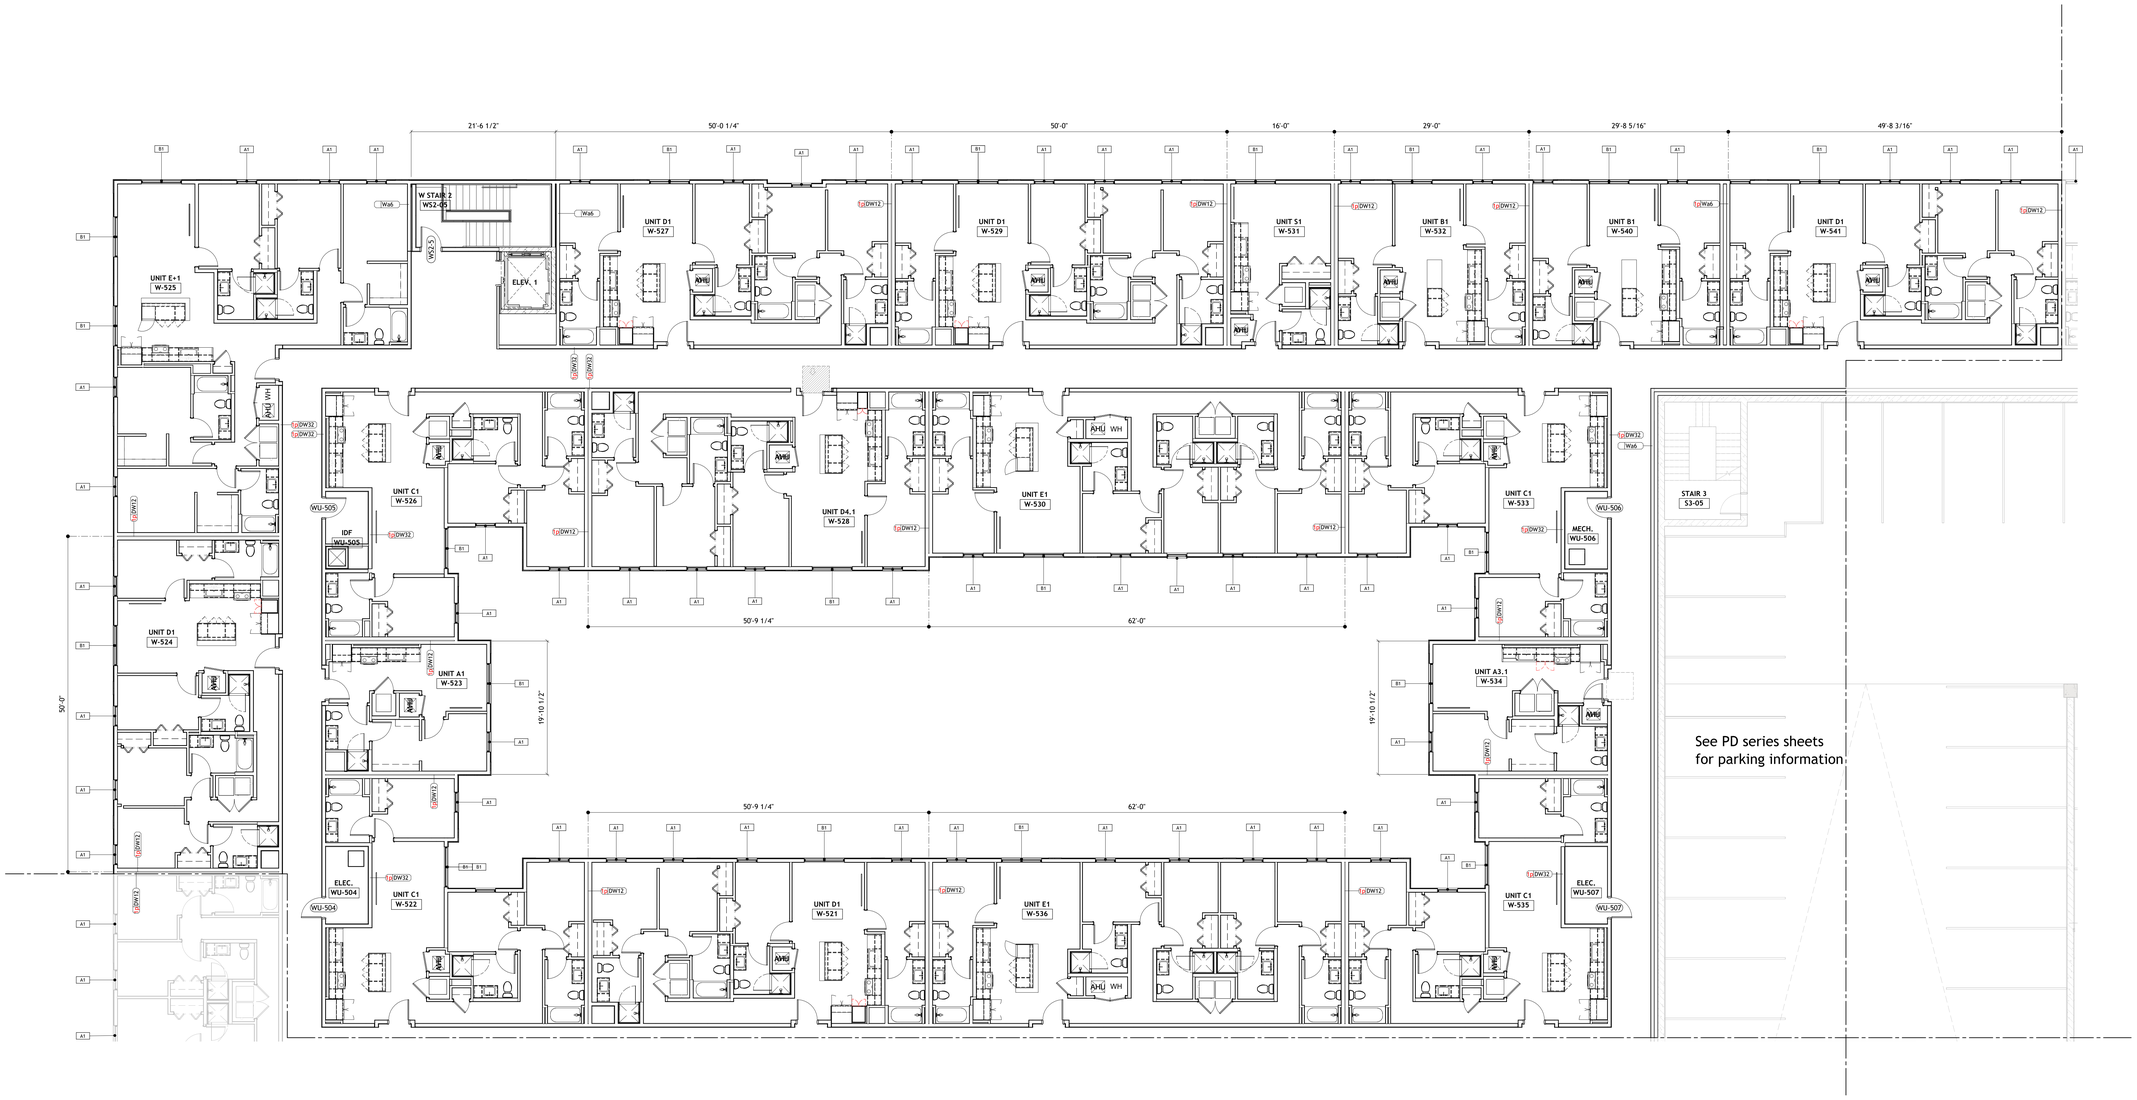


1 WEST BUILDING PLAN- LEVEL 05 - AREA A
A1.W05a 1/8" = 1'-0"


## BUILDING PLAN SYMBOL LEGEND

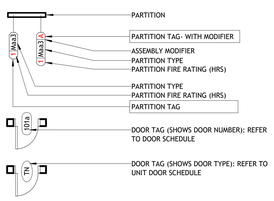


## GENERAL NOTES - PLANS

- DIMENSIONS TO FACE OF PARTITIONS ARE TO FACE OF SUBSTRATE LAYER AS SHOWN IN PARTITION TYPES ON A0.11. FINISHES DEPICTED IN FINISH PLANS AND ELEVATIONS ARE NOT SHOWN ON OVERALL FLOOR PLANS. REFER TO ENLARGED PLANS, ELEVATIONS, AND DETAILS
- DIMENSIONS THAT ARE UNDERLINED AND BOLD HAVE BEEN ROUNDED
- REFER TO PARTIAL PLANS FOR MORE INFORMATION. OVERALL PLANS ARE INTENDED TO PROVIDE CONTEXT FOR PARTIAL PLANS.

## KEYPLAN

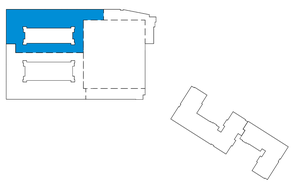

TRUE NORTH PROJECT NORTH

10/1/2026 11:04:49 AM

PROJECT # : 126011
DRAWN BY: CF, TF, AJ, SP
CHECKED BY: AJ, MM

NILES BOLTON ASSOCIATES

3060 Peachtree Rd. N.W.
Suite 600
Atlanta, GA 30305

T 404 365 7600

www.nilesbolton.com

| No. | Description | Date |
|---|---|---|
| | DD SET | 2026/09/30 |

This drawing, as an instrument of service, is and shall remain the property of the Architects and shall not be reproduced, published or used in any way without the permission of the Architect.

BURBANK DR - BATON ROUGE, LA


BATON ROUGE, LOUISIANA 70808
EAST BATON ROUGE PARISH

LV COLLECTIVE

SHEET TITLE:
WEST BUILDING PLAN- LEVEL 05- AREA A


SHEET NUMBER:
A1.W05a

NOT RELEASED FOR CONSTRUCTION

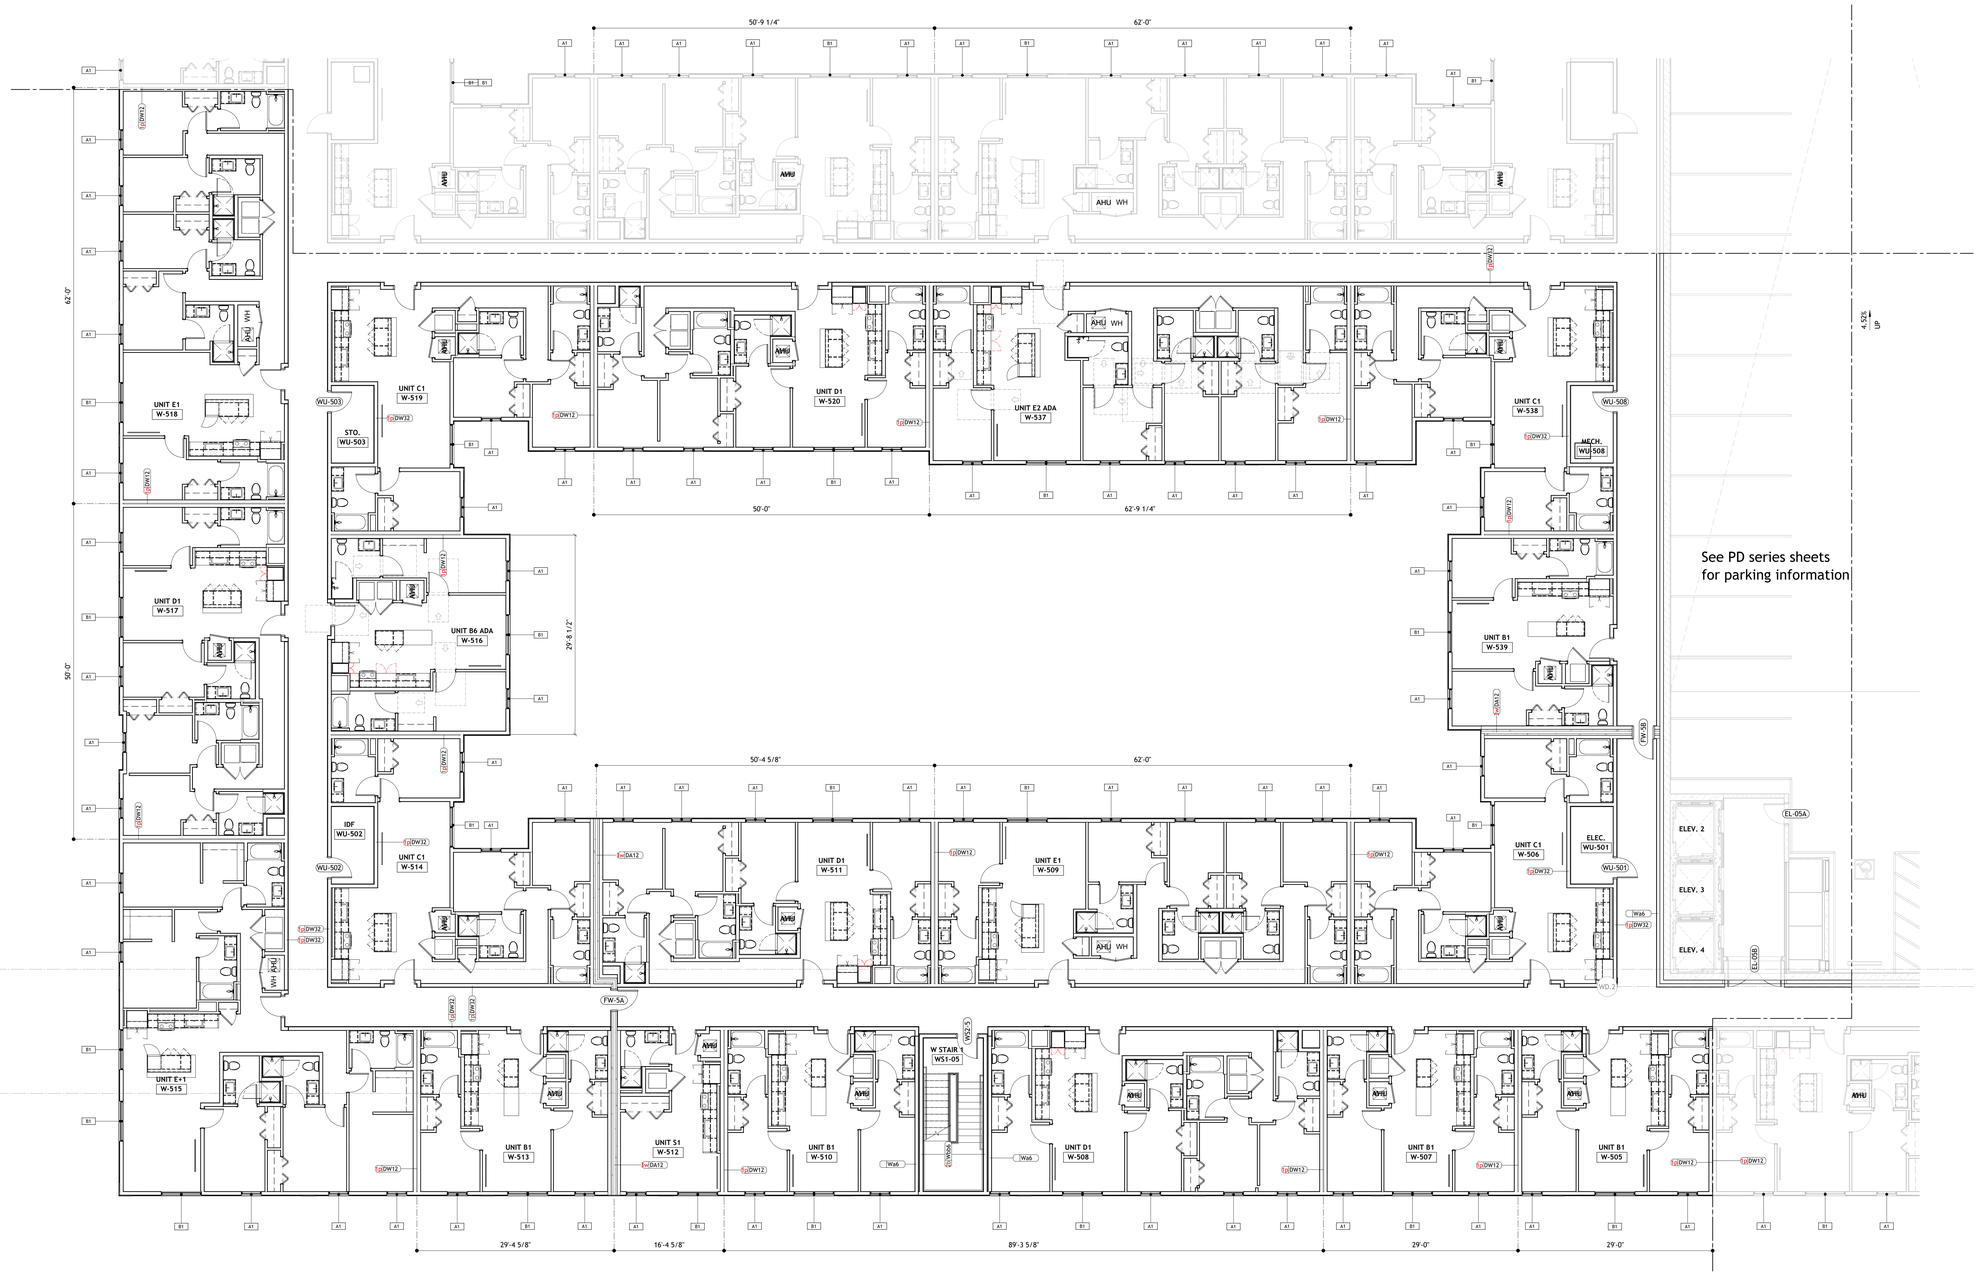


1 WEST BUILDING PLAN- LEVEL 05 - AREA B
A1.W05b 1/8" = 1'-0"


## BUILDING PLAN SYMBOL LEGEND

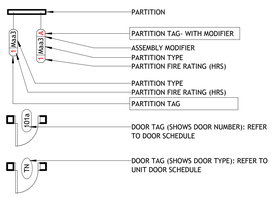


## GENERAL NOTES - PLANS

- DIMENSIONS TO FACE OF PARTITIONS ARE TO FACE OF SUBSTRATE LAYER AS SHOWN IN PARTITION TYPES ON A0.11. FINISHES DEPICTED IN FINISH PLANS AND ELEVATIONS ARE NOT SHOWN ON OVERALL FLOOR PLANS. REFER TO ENLARGED PLANS, ELEVATIONS, AND DETAILS
- DIMENSIONS THAT ARE UNDERLINED AND BOLD HAVE BEEN ROUNDED
- REFER TO PARTIAL PLANS FOR MORE INFORMATION. OVERALL PLANS ARE INTENDED TO PROVIDE CONTEXT FOR PARTIAL PLANS.

## KEYPLAN

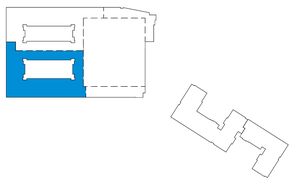

TRUE NORTH
PROJECT NORTH

PROJECT # : 126011
DRAWN BY: CF, TF, AJ, SP
CHECKED BY: AJ, MM

NILES BOLTON ASSOCIATES

3060 Peachtree Rd. N.W.
Suite 600
Atlanta, GA 30305

T 404 365 7600

www.nilesbolton.com

| No. | Description | Date |
|---|---|---|
| | DD SET | 2026/09/30 |

This drawing, as an instrument of service, is and shall remain the property of the Architects and shall not be reproduced, published or used in any way without the permission of the Architect.

BURBANK DR - BATON ROUGE, LA

BATON ROUGE, LOUISIANA 70808
EAST BATON ROUGE PARISH


LV COLLECTIVE

SHEET TITLE:
WEST BUILDING PLAN- LEVEL 05- AREA B

SHEET NUMBER:
A1.W05b


NOT RELEASED FOR CONSTRUCTION

10/1/2026 11:05:02 AM

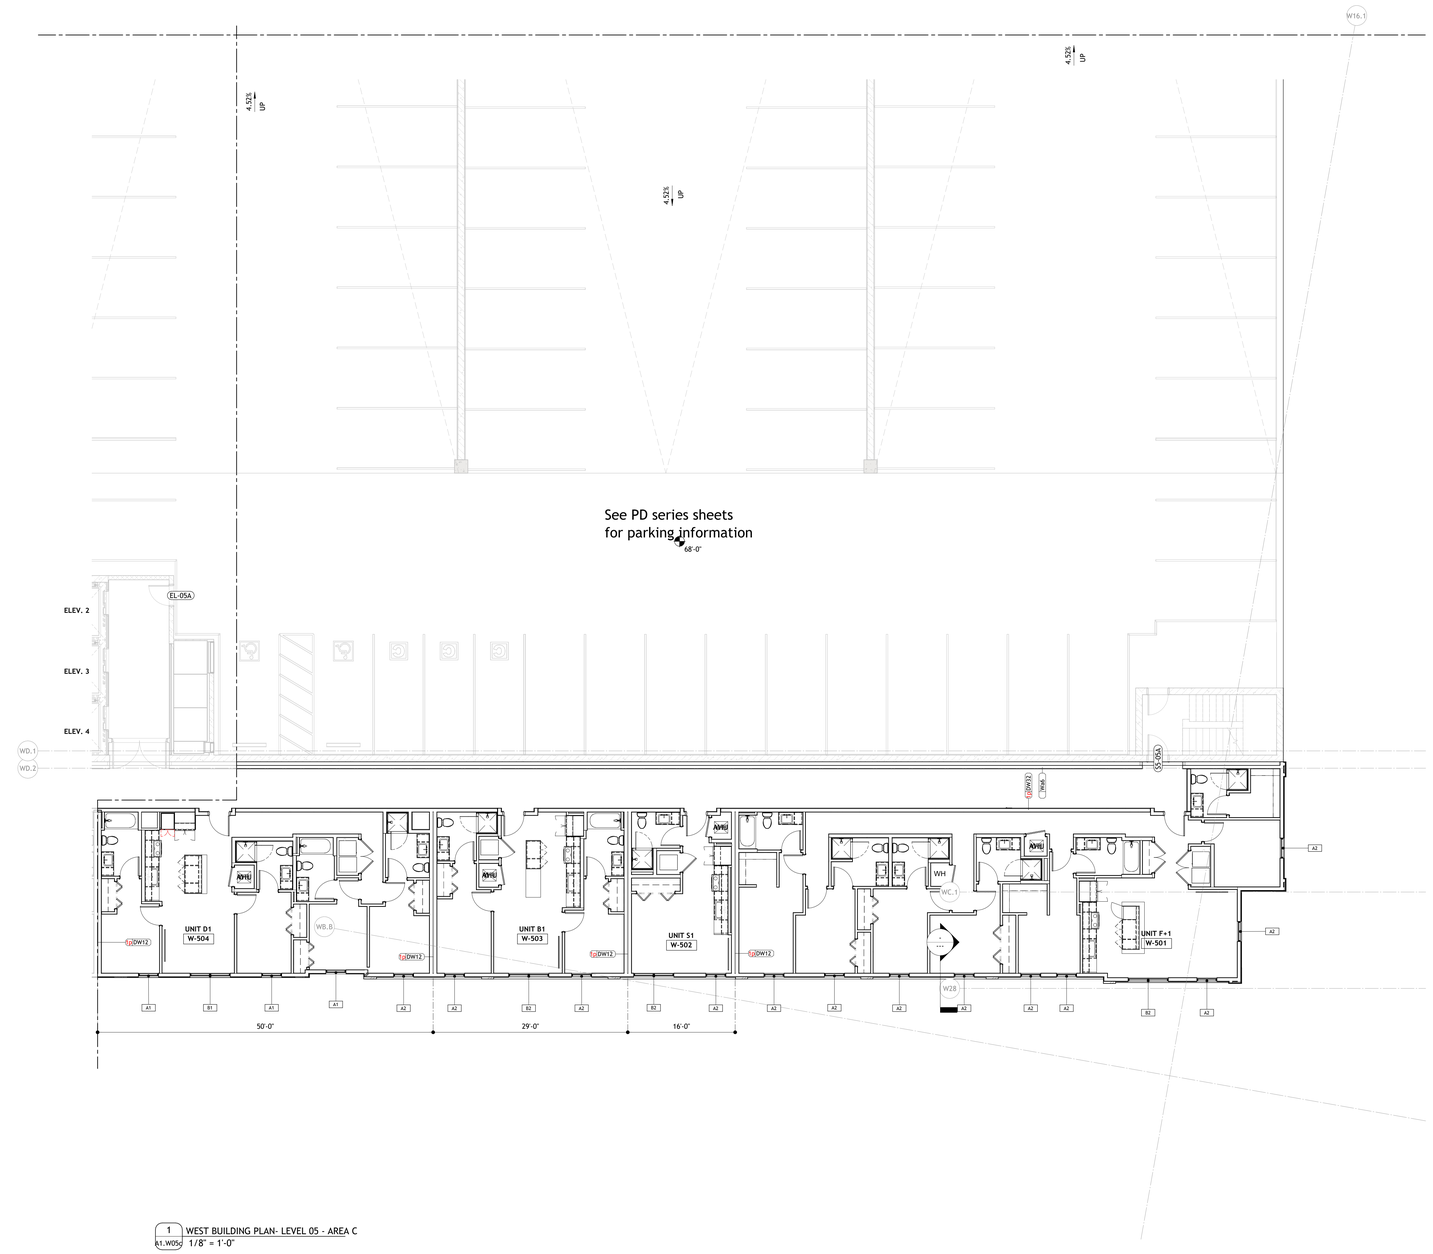


1 / A1.W05c WEST BUILDING PLAN- LEVEL 05 - AREA C
1/8" = 1'-0"


## BUILDING PLAN SYMBOL LEGEND

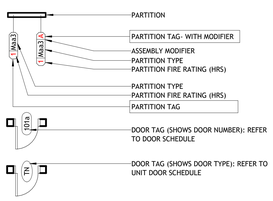


## GENERAL NOTES - PLANS

- DIMENSIONS TO FACE OF PARTITIONS ARE TO FACE OF SUBSTRATE LAYER AS SHOWN IN PARTITION TYPES ON A0.11. FINISHES DEPICTED IN FINISH PLANS AND ELEVATIONS ARE NOT SHOWN ON OVERALL FLOOR PLANS. REFER TO ENLARGED PLANS, ELEVATIONS, AND DETAILS
- DIMENSIONS THAT ARE UNDERLINED AND BOLD HAVE BEEN ROUNDED
- REFER TO PARTIAL PLANS FOR MORE INFORMATION. OVERALL PLANS ARE INTENDED TO PROVIDE CONTEXT FOR PARTIAL PLANS.

## KEYPLAN

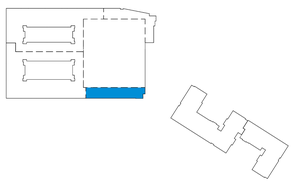

TRUE NORTH PROJECT NORTH

10/1/2026 11:05:07 AM

PROJECT # : 126011
DRAWN BY: CF, TF, AJ, SP
CHECKED BY: AJ, MM

NILES BOLTON ASSOCIATES

3060 Peachtree Rd. N.W.
Suite 600
Atlanta, GA 30305

T 404 365 7600

www.nilesbolton.com

| No. | Description | Date |
|---|---|---|
| | DD SET | 2026/09/30 |

This drawing, as an instrument of service, is and shall remain the property of the Architects and shall not be reproduced, published or used in any way without the permission of the Architect.

BURBANK DR - BATON ROUGE, LA


BATON ROUGE, LOUISIANA 70808
EAST BATON ROUGE PARISH

LV COLLECTIVE

SHEET TITLE:
WEST BUILDING PLAN- LEVEL 05- AREA C


SHEET NUMBER:
A1.W05c

NOT RELEASED FOR CONSTRUCTION

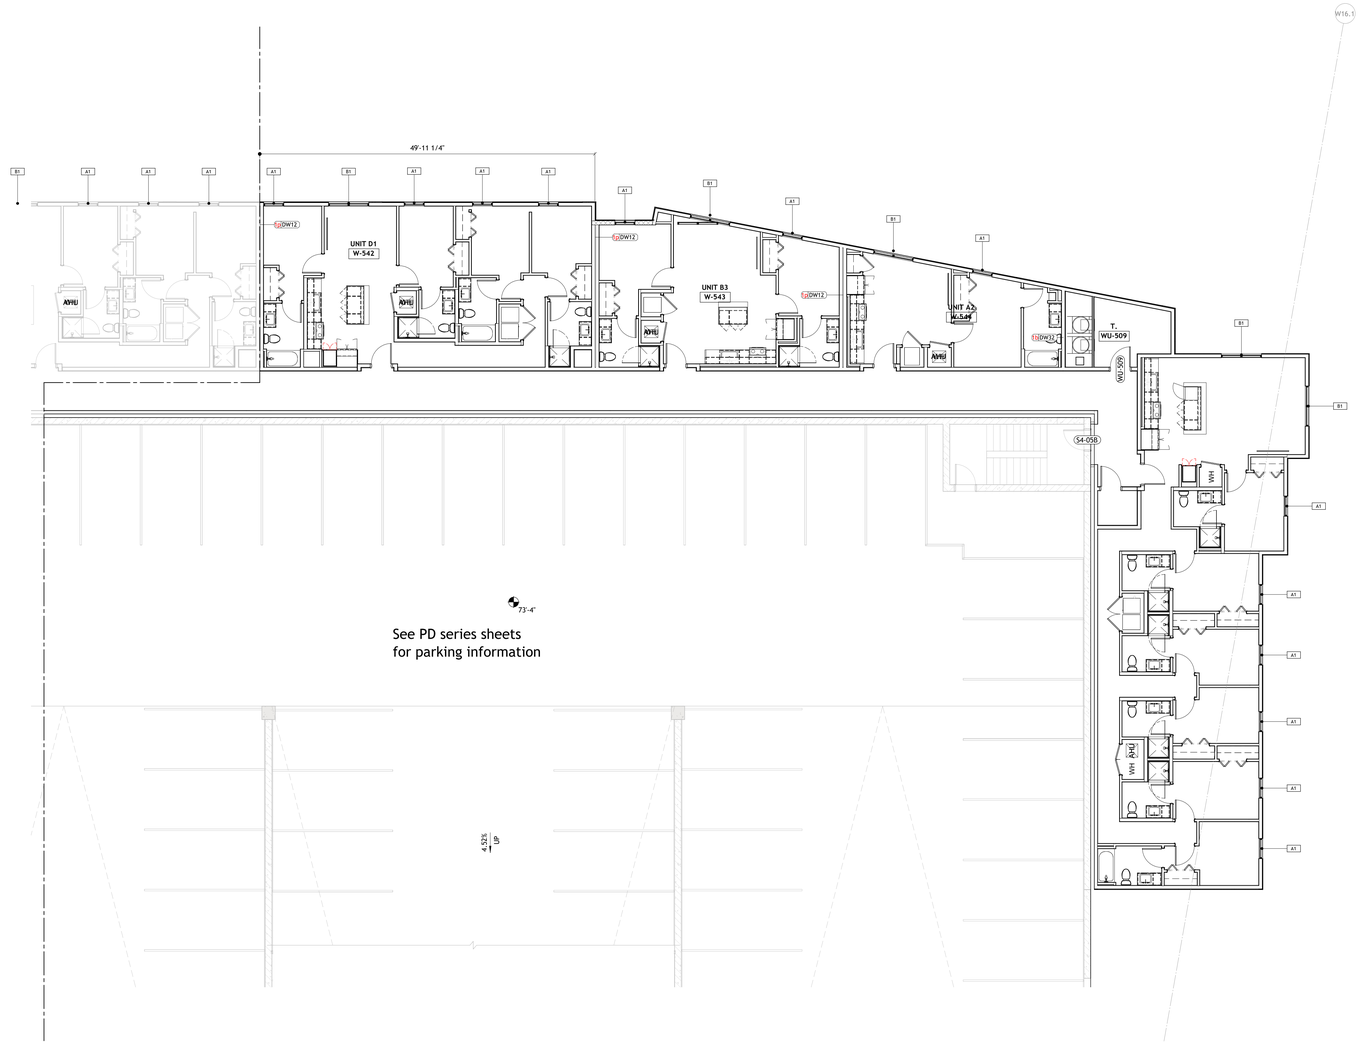


1 WEST BUILDING PLAN- LEVEL 05 - AREA D
A1.W05d 1/8" = 1'-0"


## BUILDING PLAN SYMBOL LEGEND

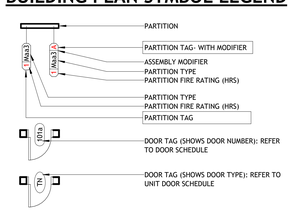


## GENERAL NOTES - PLANS

- DIMENSIONS TO FACE OF PARTITIONS ARE TO FACE OF SUBSTRATE LAYER AS SHOWN IN PARTITION TYPES ON A0.11. FINISHES DEPICTED IN FINISH PLANS AND ELEVATIONS ARE NOT SHOWN ON OVERALL FLOOR PLANS. REFER TO ENLARGED PLANS, ELEVATIONS, AND DETAILS
- DIMENSIONS THAT ARE UNDERLINED AND BOLD HAVE BEEN ROUNDED
- REFER TO PARTIAL PLANS FOR MORE INFORMATION. OVERALL PLANS ARE INTENDED TO PROVIDE CONTEXT FOR PARTIAL PLANS.

## KEYPLAN

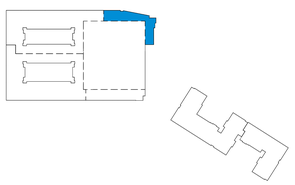

TRUE NORTH PROJECT NORTH

10/17/2026 11:05:11 AM

PROJECT # : 126011
DRAWN BY: CF, TF, AJ, SP
CHECKED BY: AJ, MM

**NILES BOLTON ASSOCIATES**

3060 Peachtree Rd. N.W.
Suite 600
Atlanta, GA 30305

T 404 365 7600

www.nilesbolton.com

| No. | Description | Date |
|---|---|---|
| | DD SET | 2026/09/30 |

This drawing, as an instrument of service, is and shall remain the property of the Architects and shall not be reproduced, published or used in any way without the permission of the Architect.

BURBANK DR - BATON ROUGE, LA


BATON ROUGE, LOUISIANA 70808
EAST BATON ROUGE PARISH

LV COLLECTIVE

SHEET TITLE:
WEST BUILDING PLAN- LEVEL 05- AREA D


SHEET NUMBER:
A1.W05d

NOT RELEASED FOR CONSTRUCTION

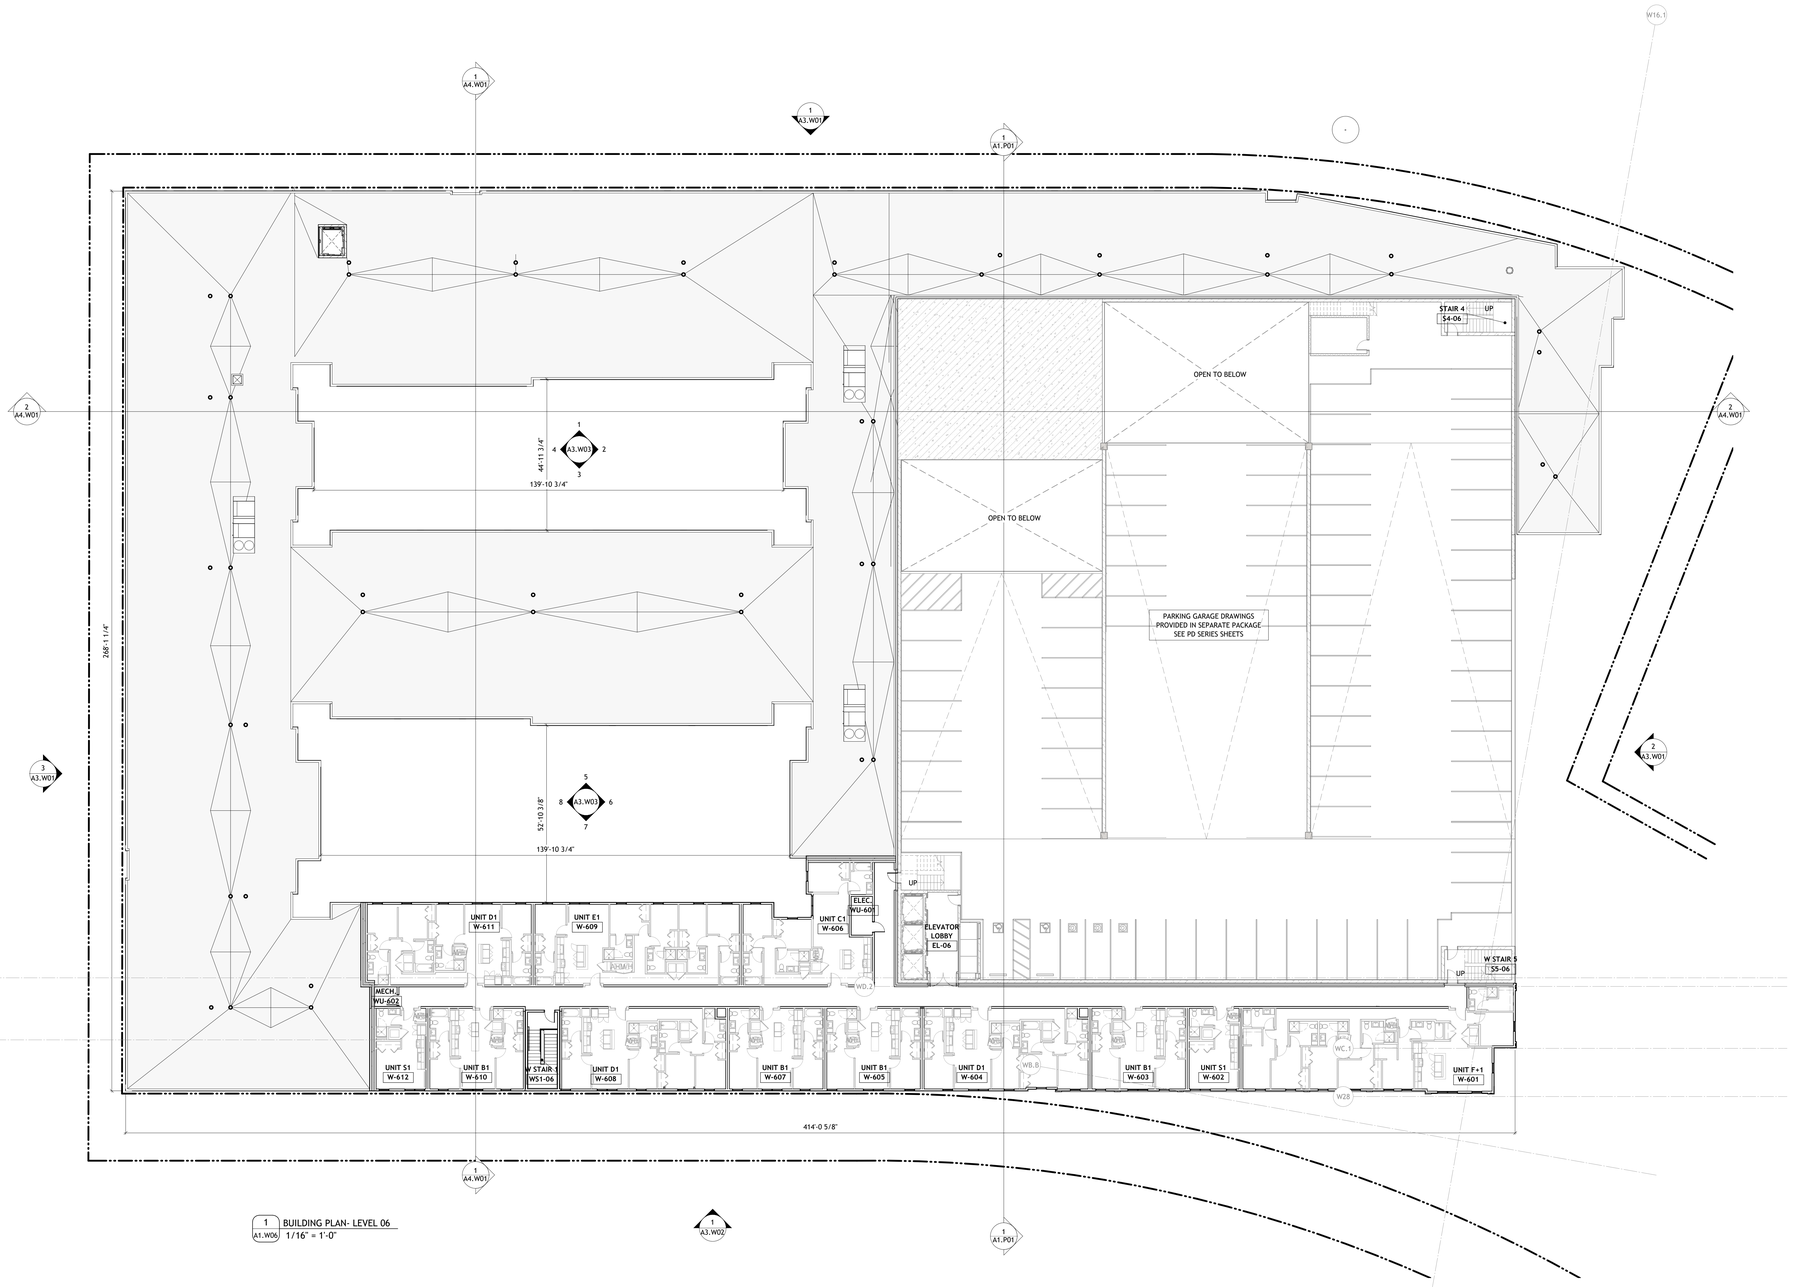


1 A1.W06 BUILDING PLAN- LEVEL 06
1/16" = 1'-0"


## BUILDING PLAN SYMBOL LEGEND

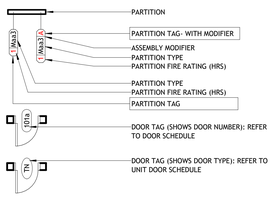


## GENERAL NOTES - PLANS

- DIMENSIONS TO FACE OF PARTITIONS ARE TO FACE OF SUBSTRATE LAYER AS SHOWN IN PARTITION TYPES ON A0.11. FINISHES DEPICTED IN FINISH PLANS AND ELEVATIONS ARE NOT SHOWN ON OVERALL FLOOR PLANS. REFER TO ENLARGED PLANS, ELEVATIONS, AND DETAILS
- DIMENSIONS THAT ARE UNDERLINED AND BOLD HAVE BEEN ROUNDED
- REFER TO PARTIAL PLANS FOR MORE INFORMATION. OVERALL PLANS ARE INTENDED TO PROVIDE CONTEXT FOR PARTIAL PLANS.

## KEYPLAN

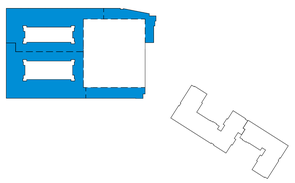

PROJECT # : 126011
DRAWN BY: CF, TF, AJ, SP
CHECKED BY: AJ, MM

NILES BOLTON ASSOCIATES

3060 Peachtree Rd. N.W.
Suite 600
Atlanta, GA 30305

T 404 365 7600

www.nilesbolton.com

| No. | Description | Date |
|---|---|---|
| | SD SET | 2026/6/26 |
| | DD SET | 2026/09/30 |

This drawing, as an instrument of service, is and shall remain the property of the Architects and shall not be reproduced, published or used in any way without the permission of the Architect.

BURBANK DR - BATON ROUGE, LA

BATON ROUGE, LOUISIANA 70808
EAST BATON ROUGE PARISH


LV COLLECTIVE

SHEET TITLE: WEST BUILDING PLAN- LEVEL 06

SHEET NUMBER: A1.W06

NOT RELEASED FOR CONSTRUCTION

10/1/2026 11:05:19 AM

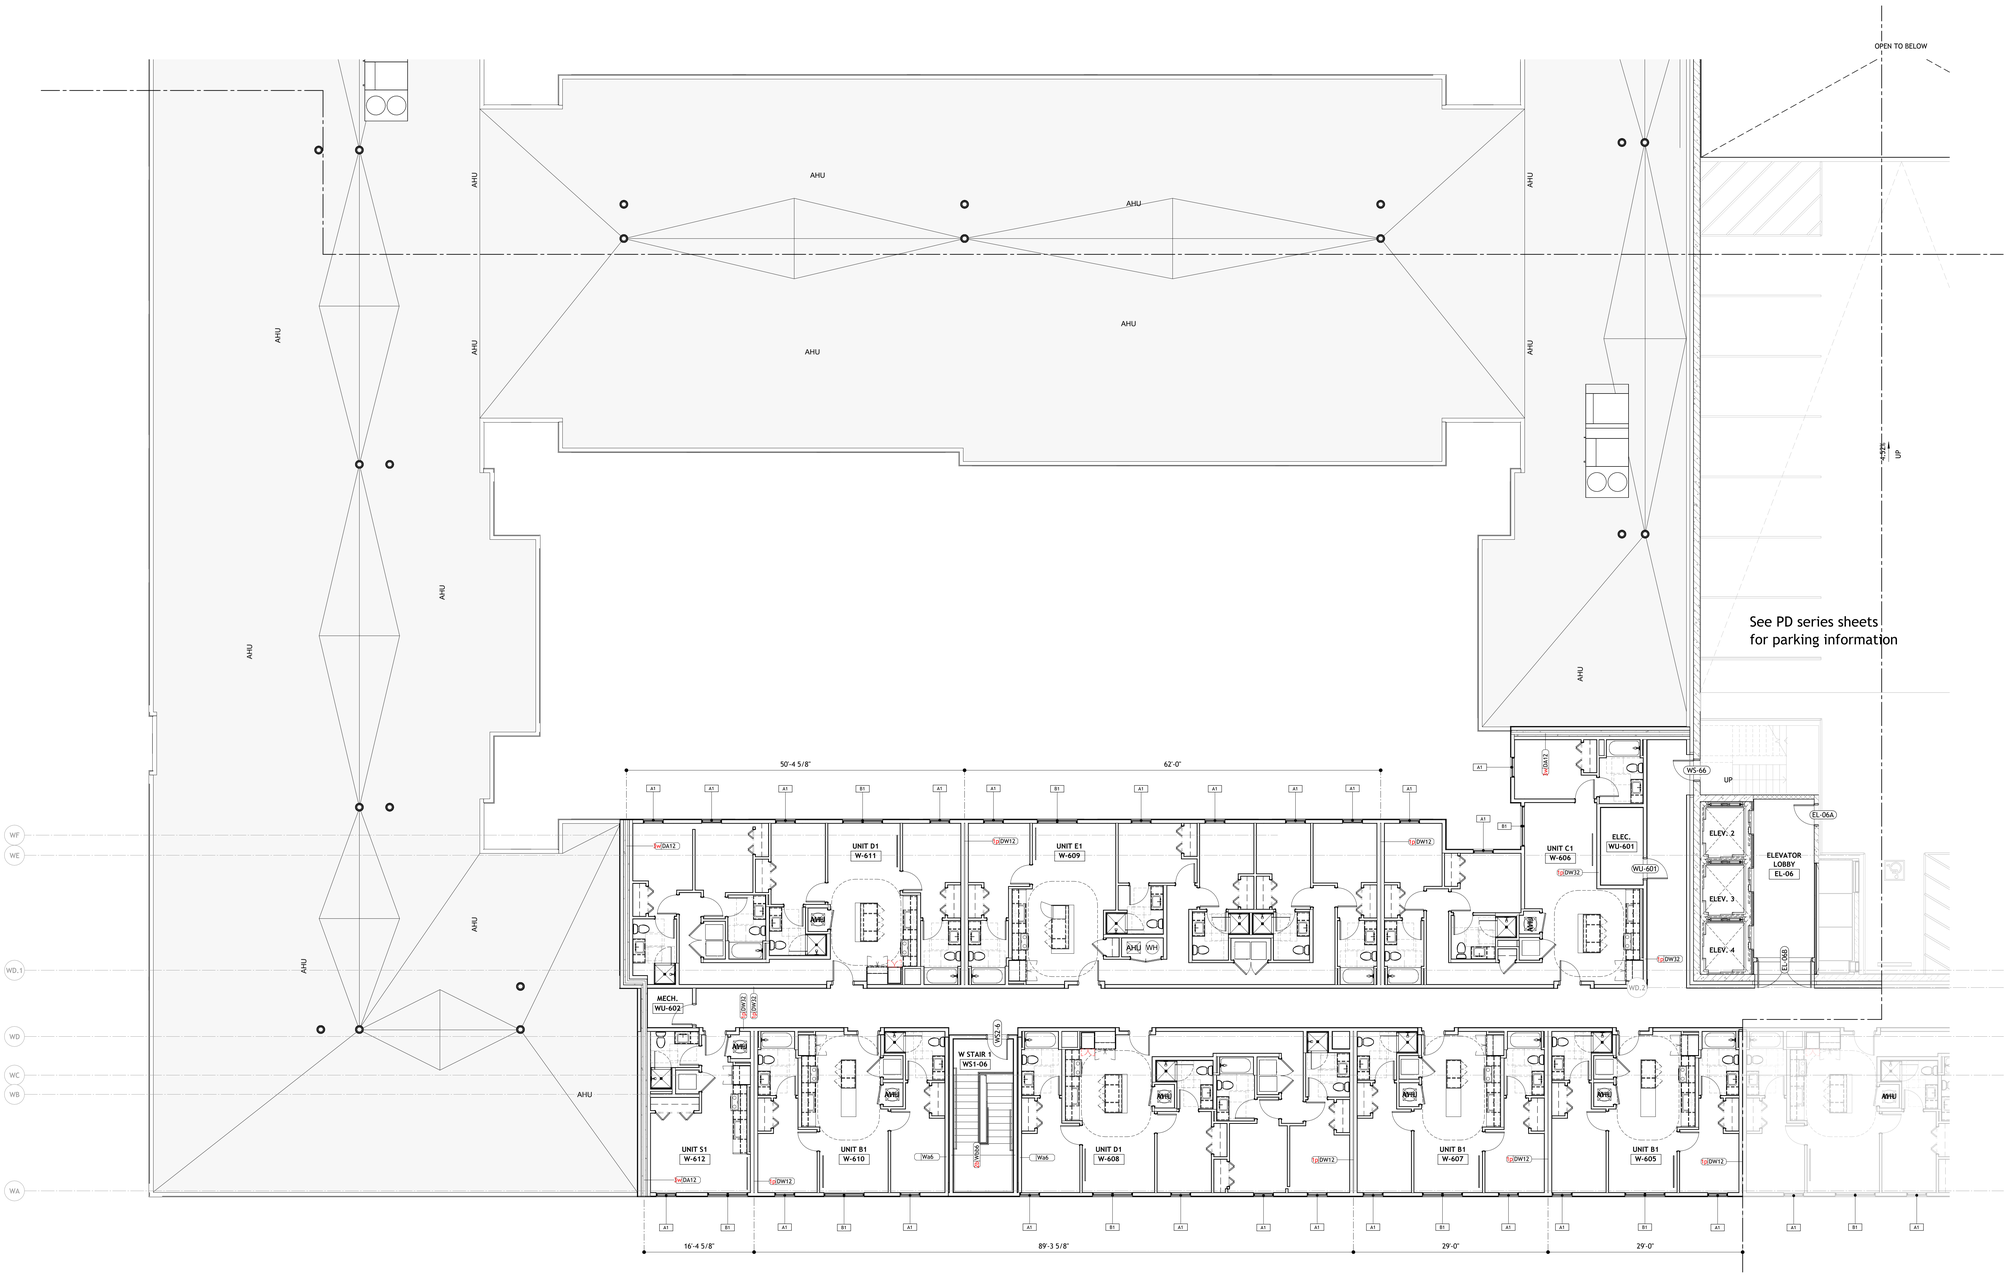



See PD series sheets for parking information

TRUE NORTH PROJECT NORTH

1 BUILDING PLAN- LEVEL 06 - AREA B
A1.W06b 1/8" = 1'-0"


## BUILDING PLAN SYMBOL LEGEND

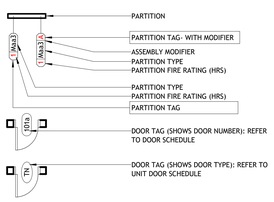


## GENERAL NOTES - PLANS

- DIMENSIONS TO FACE OF PARTITIONS ARE TO FACE OF SUBSTRATE LAYER AS SHOWN IN PARTITION TYPES ON A0.11. FINISHES DEPICTED IN FINISH PLANS AND ELEVATIONS ARE NOT SHOWN ON OVERALL FLOOR PLANS. REFER TO ENLARGED PLANS, ELEVATIONS, AND DETAILS
- DIMENSIONS THAT ARE UNDERLINED AND BOLD HAVE BEEN ROUNDED
- REFER TO PARTIAL PLANS FOR MORE INFORMATION. OVERALL PLANS ARE INTENDED TO PROVIDE CONTEXT FOR PARTIAL PLANS.

## KEYPLAN

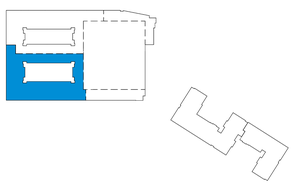

PROJECT # : 126011
DRAWN BY: CF, TF, AJ, SP
CHECKED BY: AJ, MM

NILES BOLTON ASSOCIATES

3060 Peachtree Rd. N.W.
Suite 600
Atlanta, GA 30305

T 404 365 7600

www.nilesbolton.com

| No. | Description | Date |
|---|---|---|
| | SD SET | 2026/6/26 |
| | DD SET | 2026/09/30 |

This drawing, as an instrument of service, is and shall remain the property of the Architects and shall not be reproduced, published or used in any way without the permission of the Architect.

BURBANK DR - BATON ROUGE, LA

BATON ROUGE, LOUISIANA 70808
EAST BATON ROUGE PARISH


LV COLLECTIVE

SHEET TITLE: WEST BUILDING PLAN- LEVEL 06- AREA B

SHEET NUMBER: A1.W06b


NOT RELEASED FOR CONSTRUCTION

10/1/2026 11:05:27 AM

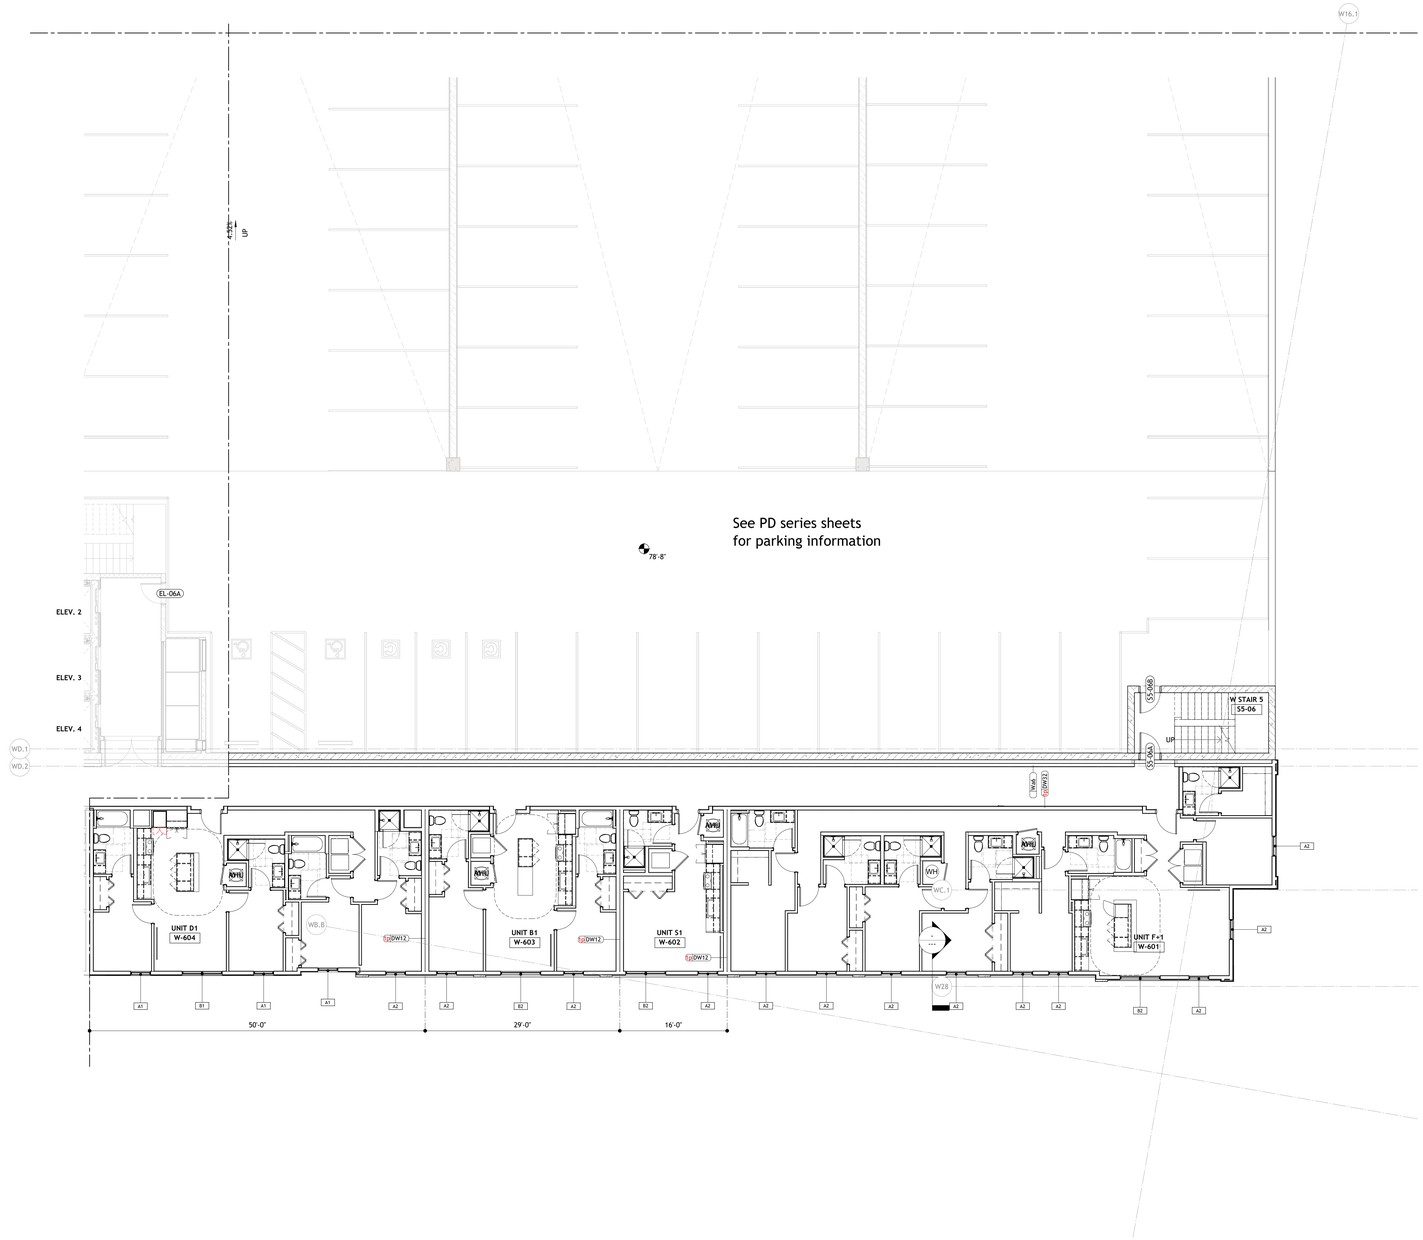


1 A1.W06c BUILDING PLAN- LEVEL 06 - AREA C
1/8" = 1'-0"


## BUILDING PLAN SYMBOL LEGEND

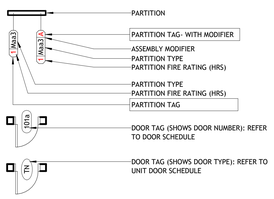


## GENERAL NOTES - PLANS

- DIMENSIONS TO FACE OF PARTITIONS ARE TO FACE OF SUBSTRATE LAYER AS SHOWN IN PARTITION TYPES ON A0.11. FINISHES DEPICTED IN FINISH PLANS AND ELEVATIONS ARE NOT SHOWN ON OVERALL FLOOR PLANS. REFER TO ENLARGED PLANS, ELEVATIONS, AND DETAILS
- DIMENSIONS THAT ARE UNDERLINED AND BOLD HAVE BEEN ROUNDED
- REFER TO PARTIAL PLANS FOR MORE INFORMATION. OVERALL PLANS ARE INTENDED TO PROVIDE CONTEXT FOR PARTIAL PLANS.

## KEYPLAN

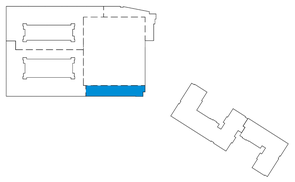

TRUE NORTH PROJECT NORTH

PROJECT # : 126011
DRAWN BY: CF, TF, AJ, SP
CHECKED BY: AJ, MM

NILES BOLTON ASSOCIATES

3060 Peachtree Rd. N.W.
Suite 600
Atlanta, GA 30305

T 404 365 7600

www.nilesbolton.com

| No. | Description | Date |
|---|---|---|
| | SD SET | 2026/6/26 |
| | DD SET | 2026/09/30 |

This drawing, as an instrument of service, is and shall remain the property of the Architects and shall not be reproduced, published or used in any way without the permission of the Architect.

BURBANK DR - BATON ROUGE, LA

BATON ROUGE, LOUISIANA 70808
EAST BATON ROUGE PARISH


LV COLLECTIVE

SHEET TITLE:
WEST BUILDING PLAN- LEVEL 06- AREA C

SHEET NUMBER:
A1.W06c

NOT RELEASED FOR CONSTRUCTION

10/1/2026 11:05:32 AM

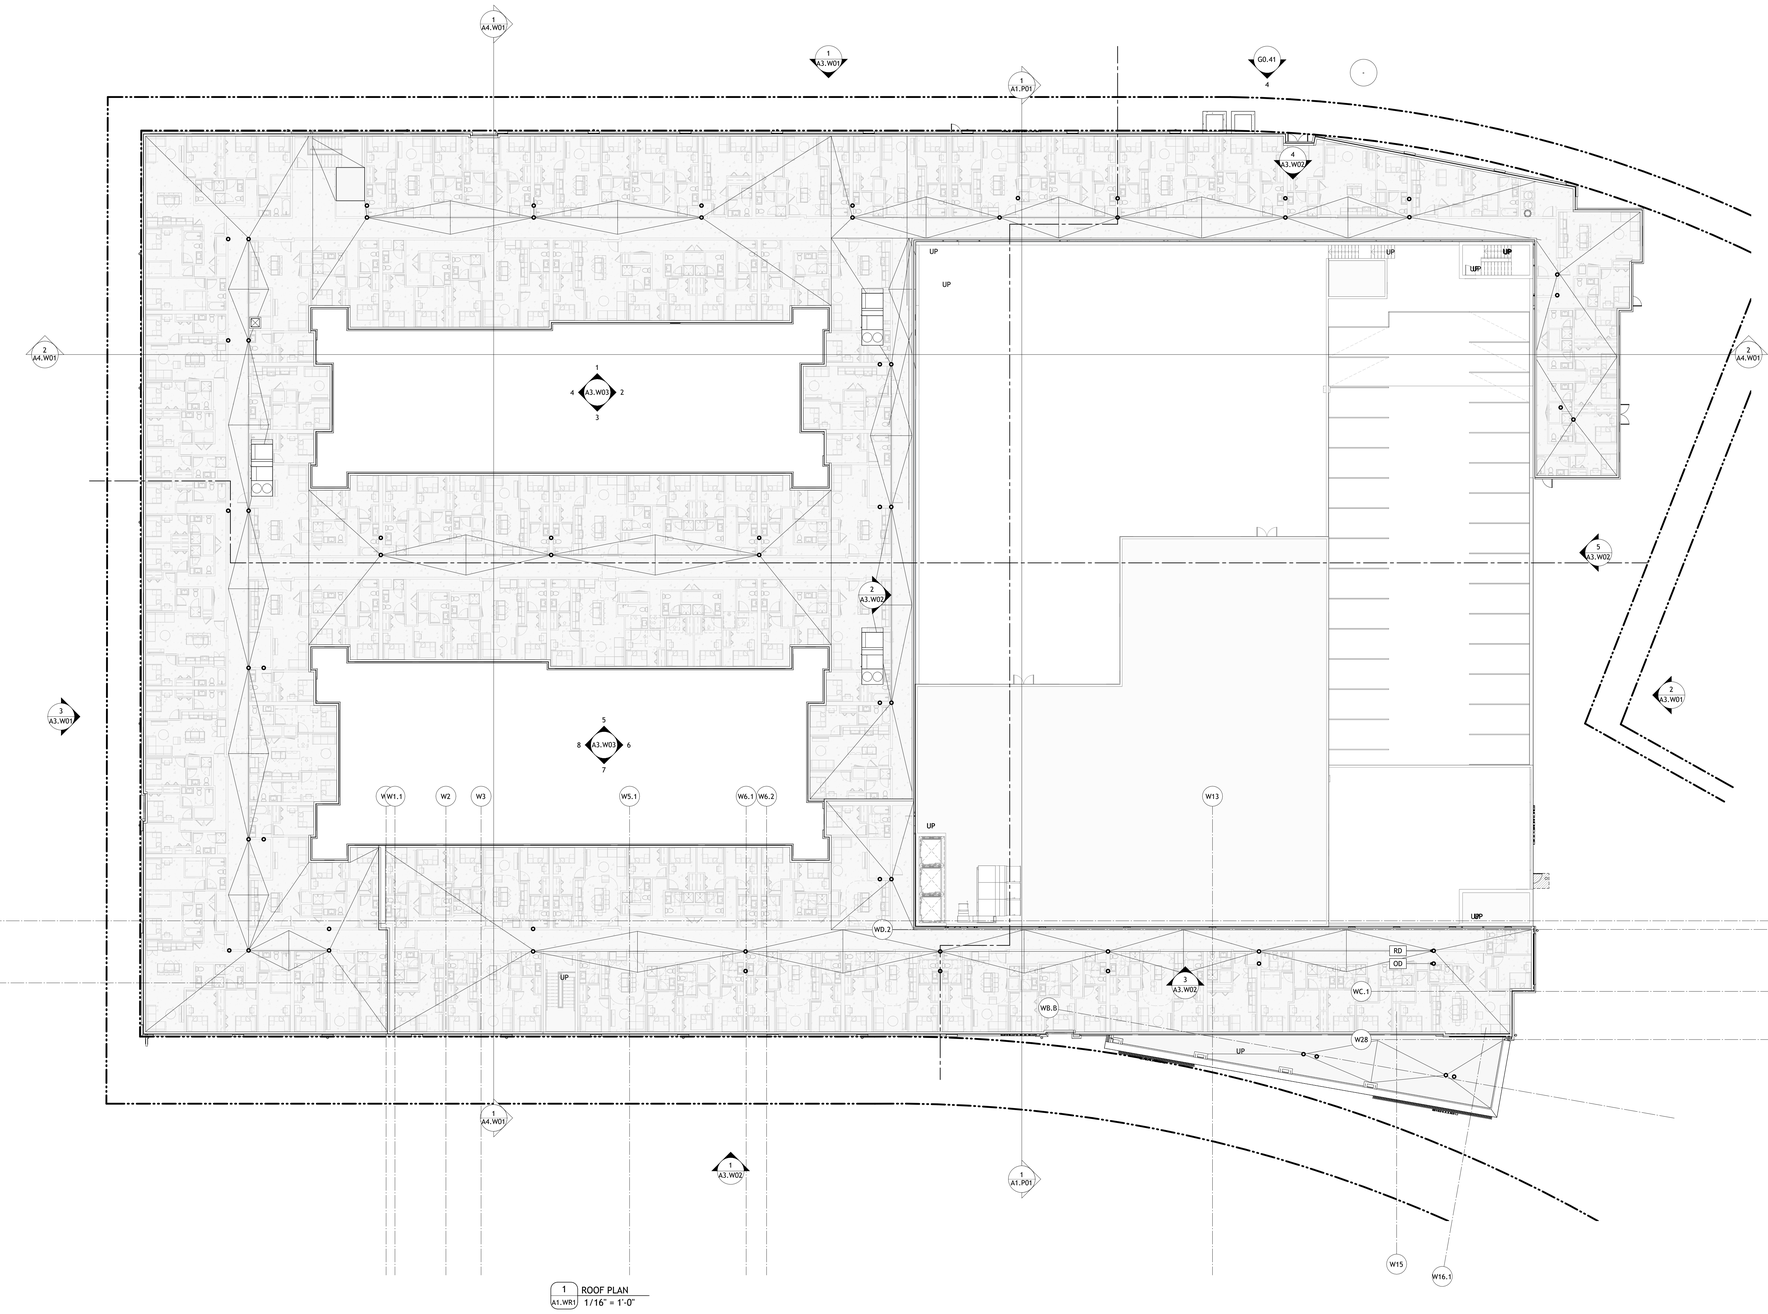


1 ROOF PLAN
A1.WR1 1/16" = 1'-0"

TRUE NORTH
PROJECT NORTH

## LEGEND- ROOF PLANS

**BUILDING ELEVATIONS**
A3 / Ax.xx — DETAIL NUMBER / SHEET NUMBER

**BUILDING SECTIONS**
A4 / Ax.xx — DETAIL NUMBER / SHEET NUMBER

**WALL/ROOFING SECTION OR SECTION DETAIL**
A5 / Ax.xx — DETAIL NUMBER / SHEET NUMBER

**PLAN CALLOUTS**
A3 / Ax.xx — DETAIL NUMBER / SHEET NUMBER

**MATCHLINE**
DETAIL NUMBER — A1 / A2.12 — REFER TO DRAWING REFERENCED, FOR ITEMS ON REFERENCE SIDE OF MATCHLINE / SHEET NUMBER

**BUILDING ELEMENTS**
- PARTITION
- MARKER (LEADER)
- MINIMUM REQUIRED SLOPE- THIS RIDGE OR VALLEY (PARALLEL TO ARROW HEAD)
- MINIMUM REQUIRED SLOPE (PLANE OF ROOF ENCLOSING TAIL OF ARROW)
- TAPERED INSULATION (CRICKET) UNDERNEATH ROOFING SYSTEM (HATCHED AREA)
- ROOF WALK MATS/PADS
- ROOF DRAIN (REFER TO PLUMBING DRAWINGS)
- OVERFLOW DRAIN (REFER TO PLUMBING DRAWINGS)
- SCUPPER AND DOWNSPOUT (REFER TO PLUMBING DRAWINGS)
- SCUPPER (REFER TO PLUMBING DRAWINGS)

RD, OD, SD1, SC1

## GENERAL NOTES- ROOF PLANS

1. ITEMS FROM MECHANICAL, PLUMBING, AND ELECTRICAL SCOPES MAY BE SHOWN FOR REFERENCE AND COORDINATION ONLY. REFER TO MECHANICAL, PLUMBING, AND ELECTRICAL DRAWINGS FOR LOCATIONS OF PIPING, CURBS, VENTS, DUCTS, FANS, AND OTHER ITEMS ON THE ROOF SURFACE
2. ALL ROOF FLASHING TO BE IN ACCORDANCE WITH MANUFACTURERS SPECIFICATIONS AND RECOMMENDATIONS

PROJECT # : 126011
DRAWN BY: CF, TF, AJ, SP
CHECKED BY: AJ, MM


NILES BOLTON ASSOCIATES

3060 Peachtree Rd. N.W.
Suite 600
Atlanta, GA 30305

T 404 365 7600

www.nilesbolton.com


| No. | Description | Date |
|---|---|---|
| | DD SET | 2026/09/30 |


This drawing, as an instrument of service, is and shall remain the property of the Architects and shall not be reproduced, published or used in any way without the permission of the Architect.


BURBANK DR - BATON ROUGE, LA

BATON ROUGE, LOUISIANA 70808
EAST BATON ROUGE PARISH


LV COLLECTIVE

SHEET TITLE:
ROOF PLAN - WEST BUILDING

SHEET NUMBER:
A1.WR1

NOT RELEASED FOR CONSTRUCTION

10/1/2026 11:06:17 AM

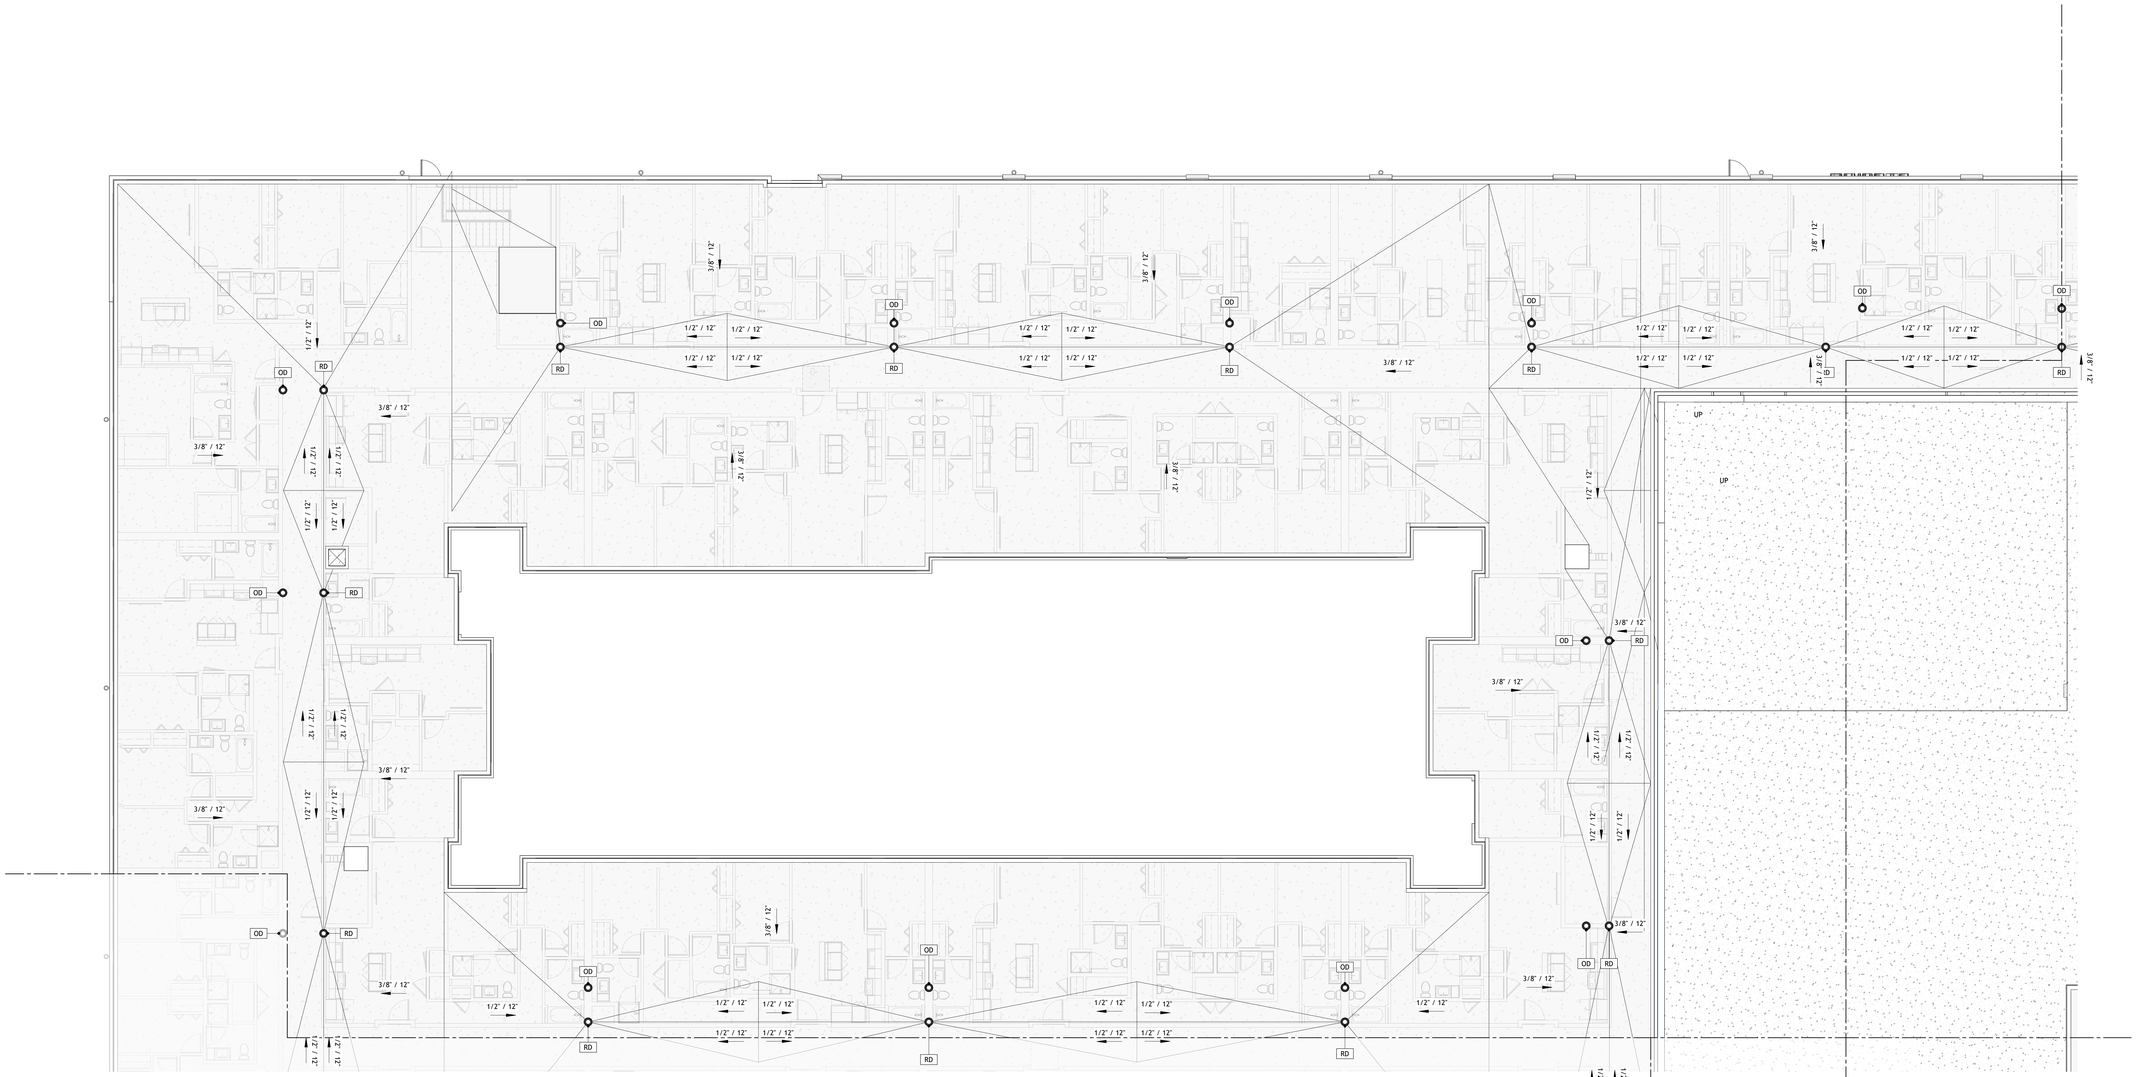


1 ROOF PLAN- AREA A
A1.WR1A 1/8" = 1'-0"

## LEGEND- ROOF PLANS

**BUILDING ELEVATIONS**
A3 / Ax.xx — DETAIL NUMBER / SHEET NUMBER

**BUILDING SECTIONS**
A4 / Ax.xx — DETAIL NUMBER / SHEET NUMBER

**WALL/ROOFING SECTION OR SECTION DETAIL**
A5 / Ax.xx — DETAIL NUMBER / SHEET NUMBER

**PLAN CALLOUTS**
A3 / Ax.xx — DETAIL NUMBER / SHEET NUMBER

**MATCHLINE**
DETAIL NUMBER — A1 / A2.12 — REFER TO DRAWING REFERENCED, FOR ITEMS ON REFERENCE SIDE OF MATCHLINE / SHEET NUMBER

**BUILDING ELEMENTS**
- PARTITION
- MARKER (LEADER)
- MINIMUM REQUIRED SLOPE- THIS RIDGE OR VALLEY (PARALLEL TO ARROW HEAD)
- MINIMUM REQUIRED SLOPE (PLANE OF ROOF ENCLOSING TAIL OF ARROW)
- TAPERED INSULATION (CRICKET) UNDERNEATH ROOFING SYSTEM (HATCHED AREA)
- ROOF WALK MATS/PADS
- ROOF DRAIN (REFER TO PLUMBING DRAWINGS)
- OVERFLOW DRAIN (REFER TO PLUMBING DRAWINGS)
- SCUPPER AND DOWNSPOUT (REFER TO PLUMBING DRAWINGS)
- SCUPPER (REFER TO PLUMBING DRAWINGS)

RD, SD1, OD, SC1

## GENERAL NOTES- ROOF PLANS

1. ITEMS FROM MECHANICAL, PLUMBING, AND ELECTRICAL SCOPES MAY BE SHOWN FOR REFERENCE AND COORDINATION ONLY. REFER TO MECHANICAL, PLUMBING, AND ELECTRICAL DRAWINGS FOR LOCATIONS OF PIPING, CURBS, VENTS, DUCTS, FANS, AND OTHER ITEMS ON THE ROOF SURFACE
2. ALL ROOF FLASHING TO BE IN ACCORDANCE WITH MANUFACTURERS SPECIFICATIONS AND RECOMMENDATIONS

10/1/2026 11:06:42 AM

PROJECT # : 126011
DRAWN BY: CF, TF, AJ, SP
CHECKED BY: AJ, MM

NILES BOLTON ASSOCIATES

3060 Peachtree Rd. N.W.
Suite 600
Atlanta, GA 30305

T 404 365 7600

www.nilesbolton.com

| No. | Description | Date |
|---|---|---|
| | DD SET | 2026/09/30 |

This drawing, as an instrument of service, is and shall remain the property of the Architects and shall not be reproduced, published or used in any way without the permission of the Architect.

BURBANK DR - BATON ROUGE, LA


BATON ROUGE, LOUISIANA 70808
EAST BATON ROUGE PARISH

LV COLLECTIVE

SHEET TITLE:
ROOF PLAN - WEST BUILDING - AREA A

SHEET NUMBER:
A1.WR1A


NOT RELEASED FOR CONSTRUCTION

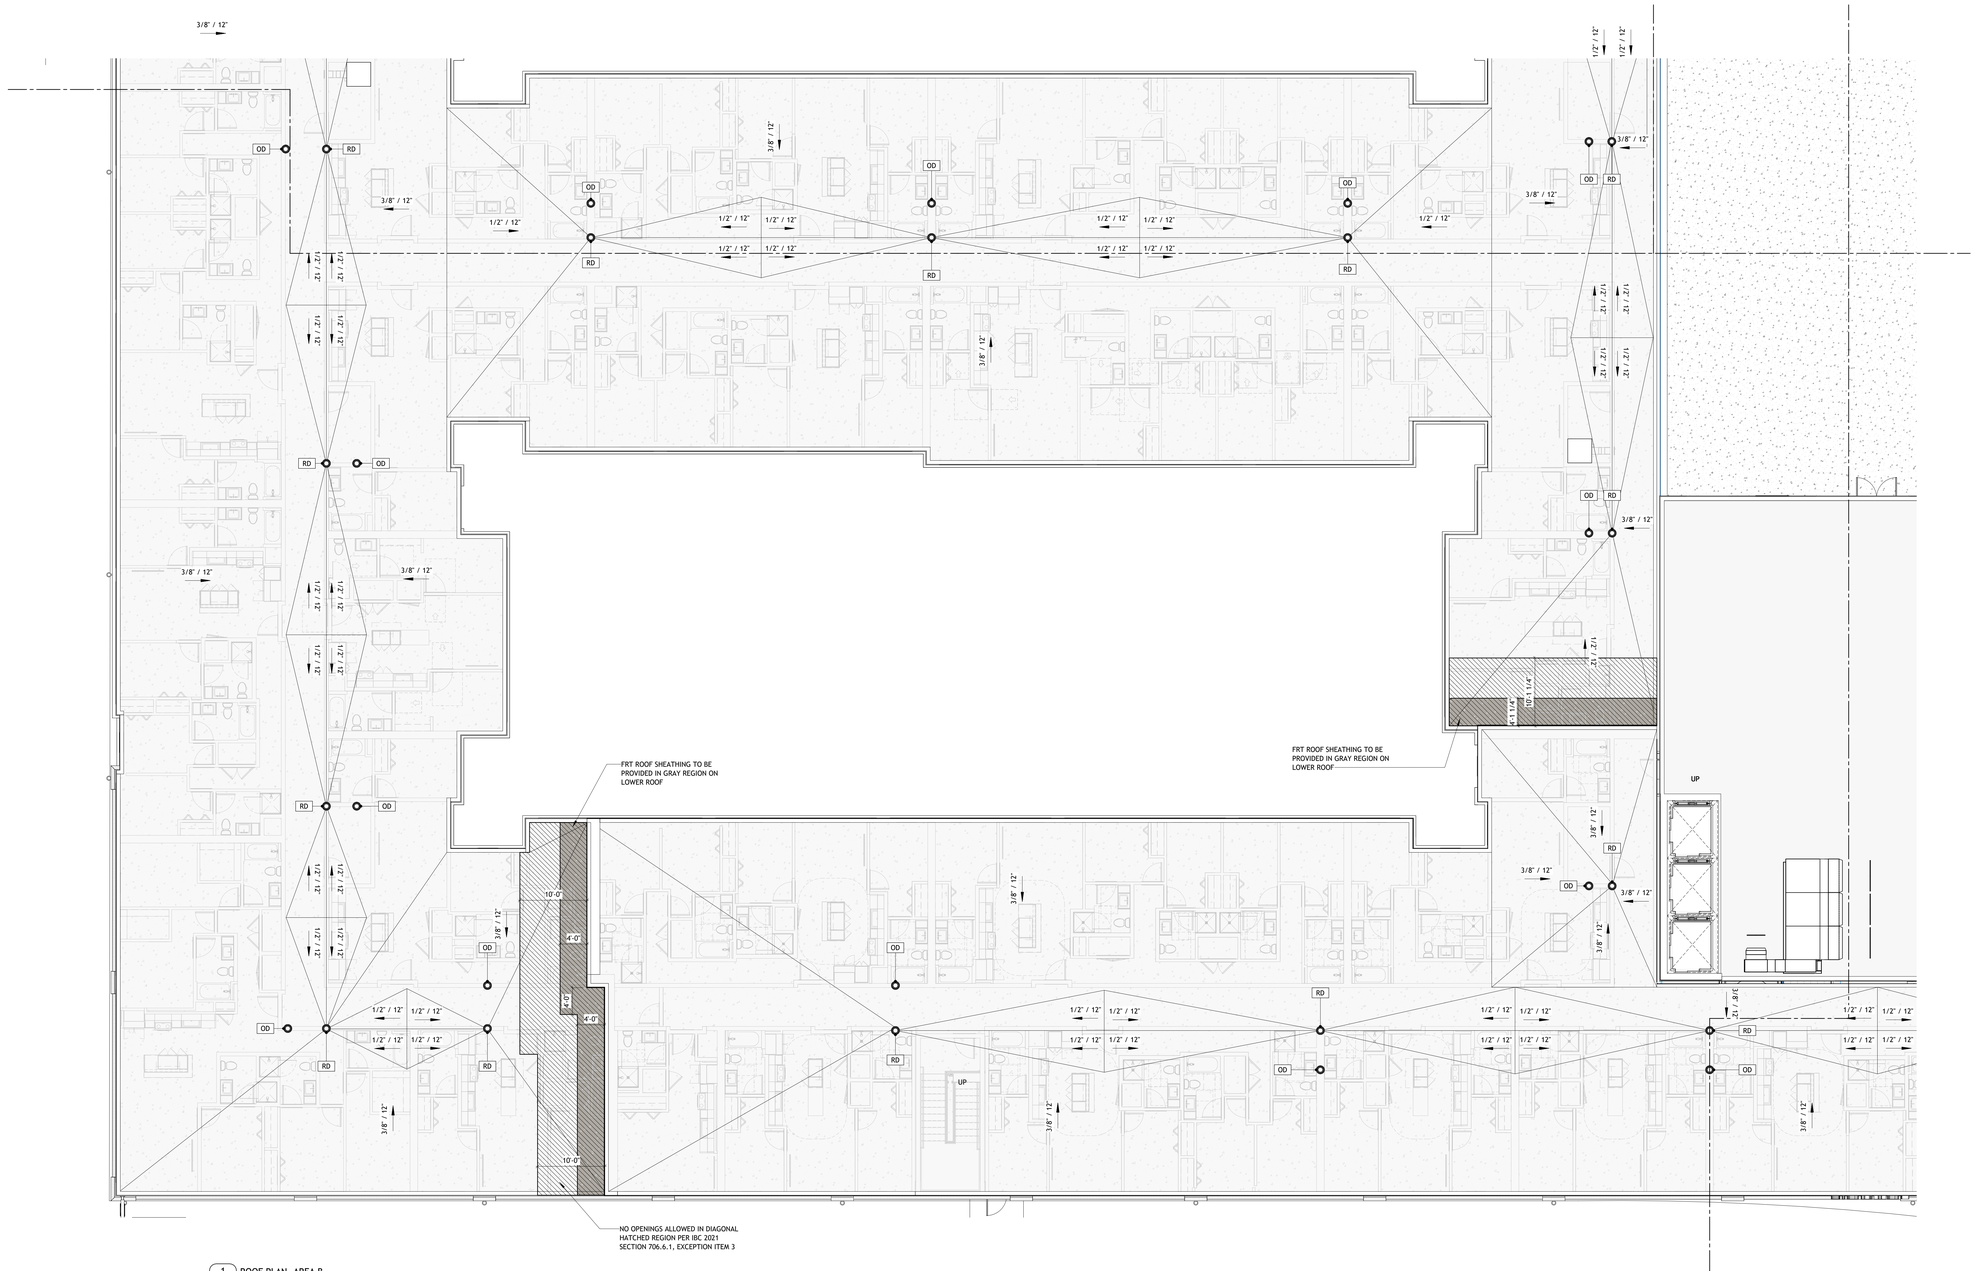



1 ROOF PLAN- AREA B
A1.WR1B 1/8" = 1'-0"

TRUE NORTH PROJECT NORTH

## LEGEND- ROOF PLANS

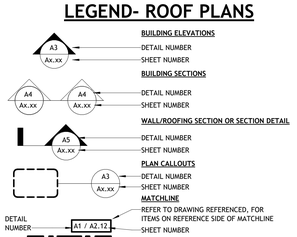

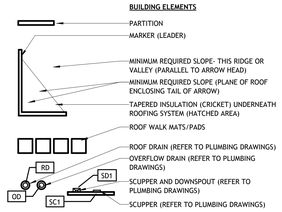
## GENERAL NOTES- ROOF PLANS

1. ITEMS FROM MECHANICAL, PLUMBING, AND ELECTRICAL SCOPES MAY BE SHOWN FOR REFERENCE AND COORDINATION ONLY. REFER TO MECHANICAL, PLUMBING, AND ELECTRICAL DRAWINGS FOR LOCATIONS OF PIPING, CURBS, VENTS, DUCTS, FANS, AND OTHER ITEMS ON THE ROOF SURFACE

2. ALL ROOF FLASHING TO BE IN ACCORDANCE WITH MANUFACTURERS SPECIFICATIONS AND RECOMMENDATIONS

10/1/2026 11:07:15 AM

PROJECT # : 126011
DRAWN BY: CF, TF, AJ, SP
CHECKED BY: AJ, MM

NILES BOLTON ASSOCIATES

3060 Peachtree Rd. N.W.
Suite 600
Atlanta, GA 30305

T 404 365 7600

www.nilesbolton.com

| No. | Description | Date |
|---|---|---|
| | DD SET | 2026/09/30 |

This drawing, as an instrument of service, is and shall remain the property of the Architects and shall not be reproduced, published or used in any way without the permission of the Architect.

BURBANK DR - BATON ROUGE, LA


BATON ROUGE, LOUISIANA 70808
EAST BATON ROUGE PARISH

LV COLLECTIVE

SHEET TITLE:
ROOF PLAN - WEST BUILDING - AREA B

SHEET NUMBER:
A1.WR1B

NOT RELEASED FOR CONSTRUCTION

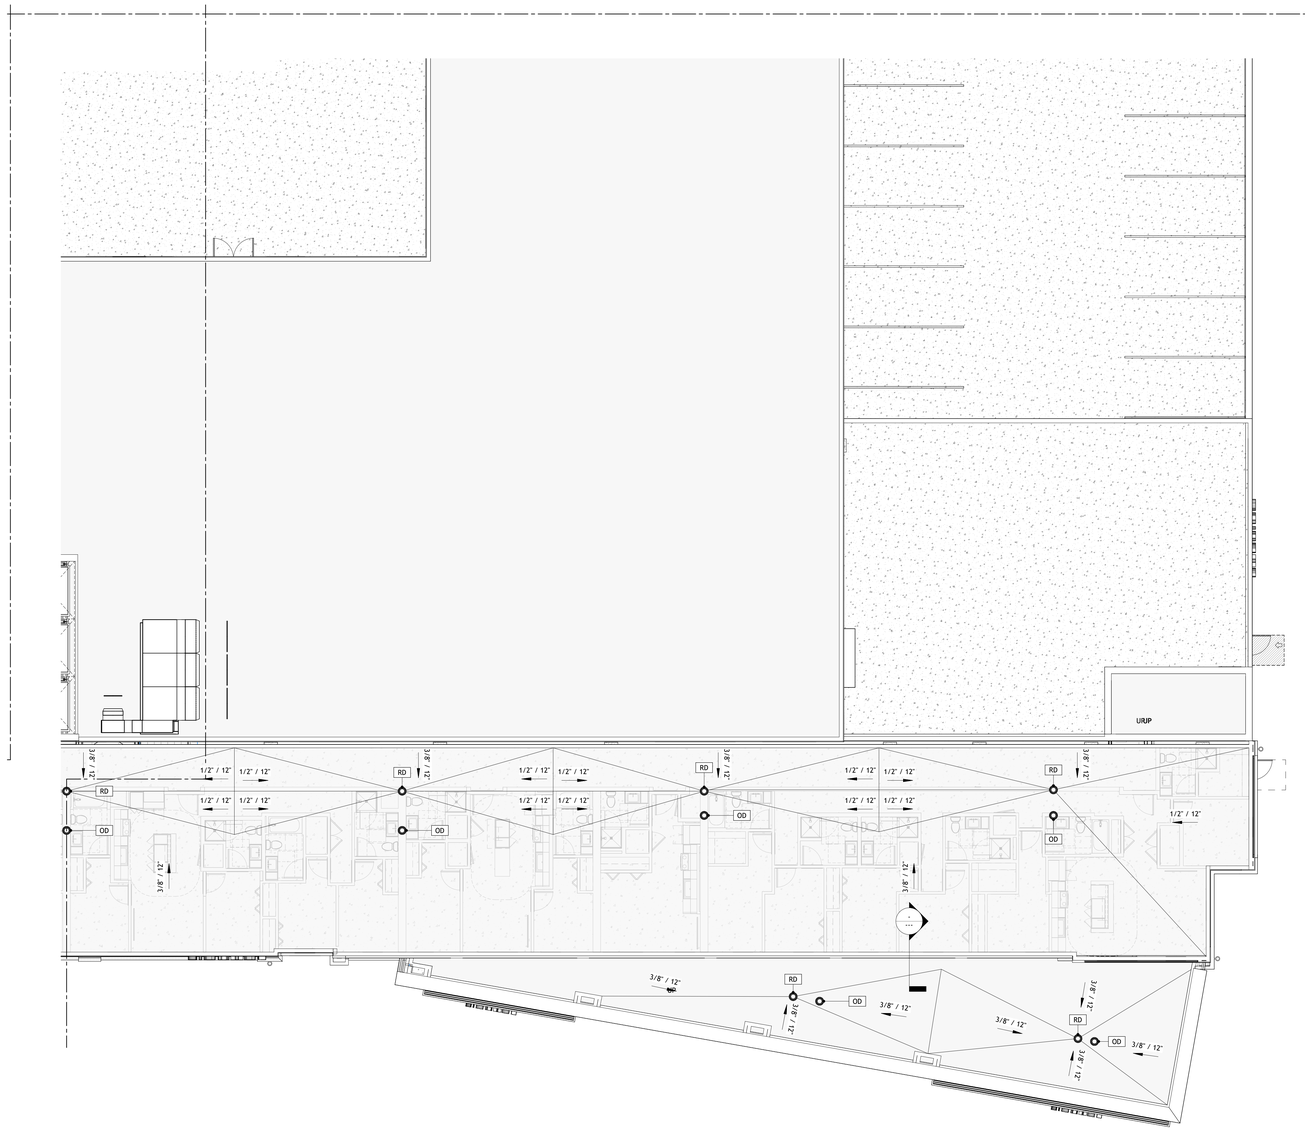


1 ROOF PLAN- AREA C
A1.WR1C 1/8" = 1'-0"

TRUE NORTH
PROJECT NORTH

## LEGEND- ROOF PLANS

**BUILDING ELEVATIONS**
A3 / Ax.xx — DETAIL NUMBER / SHEET NUMBER

**BUILDING SECTIONS**
A4 / Ax.xx — DETAIL NUMBER / SHEET NUMBER
A4 / Ax.xx — DETAIL NUMBER / SHEET NUMBER

**WALL/ROOFING SECTION OR SECTION DETAIL**
A5 / Ax.xx — DETAIL NUMBER / SHEET NUMBER

**PLAN CALLOUTS**
A3 / Ax.xx — DETAIL NUMBER / SHEET NUMBER

**MATCHLINE**
DETAIL NUMBER — A1 / A2.12 — REFER TO DRAWING REFERENCED, FOR ITEMS ON REFERENCE SIDE OF MATCHLINE / SHEET NUMBER

**BUILDING ELEMENTS**
- PARTITION
- MARKER (LEADER)
- MINIMUM REQUIRED SLOPE- THIS RIDGE OR VALLEY (PARALLEL TO ARROW HEAD)
- MINIMUM REQUIRED SLOPE (PLANE OF ROOF ENCLOSING TAIL OF ARROW)
- TAPERED INSULATION (CRICKET) UNDERNEATH ROOFING SYSTEM (HATCHED AREA)
- ROOF WALK MATS/PADS
- ROOF DRAIN (REFER TO PLUMBING DRAWINGS)
- OVERFLOW DRAIN (REFER TO PLUMBING DRAWINGS)
- SCUPPER AND DOWNSPOUT (REFER TO PLUMBING DRAWINGS)
- SCUPPER (REFER TO PLUMBING DRAWINGS)

## GENERAL NOTES- ROOF PLANS

1. ITEMS FROM MECHANICAL, PLUMBING, AND ELECTRICAL SCOPES MAY BE SHOWN FOR REFERENCE AND COORDINATION ONLY. REFER TO MECHANICAL, PLUMBING, AND ELECTRICAL DRAWINGS FOR LOCATIONS OF PIPING, CURBS, VENTS, DUCTS, FANS, AND OTHER ITEMS ON THE ROOF SURFACE

2. ALL ROOF FLASHING TO BE IN ACCORDANCE WITH MANUFACTURERS SPECIFICATIONS AND RECOMMENDATIONS

10/1/2026 11:07:28 AM

PROJECT # : 126011
DRAWN BY: CF, TF, AJ, SP
CHECKED BY: AJ, MM

NILES BOLTON ASSOCIATES

3060 Peachtree Rd. N.W.
Suite 600
Atlanta, GA 30305

T 404 365 7600

www.nilesbolton.com

| No. | Description | Date |
|---|---|---|
| | DD SET | 2026/09/30 |

This drawing, as an instrument of service, is and shall remain the property of the Architects and shall not be reproduced, published or used in any way without the permission of the Architect.

BURBANK DR - BATON ROUGE, LA


BATON ROUGE, LOUISIANA 70808
EAST BATON ROUGE PARISH

LV COLLECTIVE

SHEET TITLE:
ROOF PLAN - WEST BUILDING - AREA C

SHEET NUMBER:
A1.WR1C

NOT RELEASED FOR CONSTRUCTION

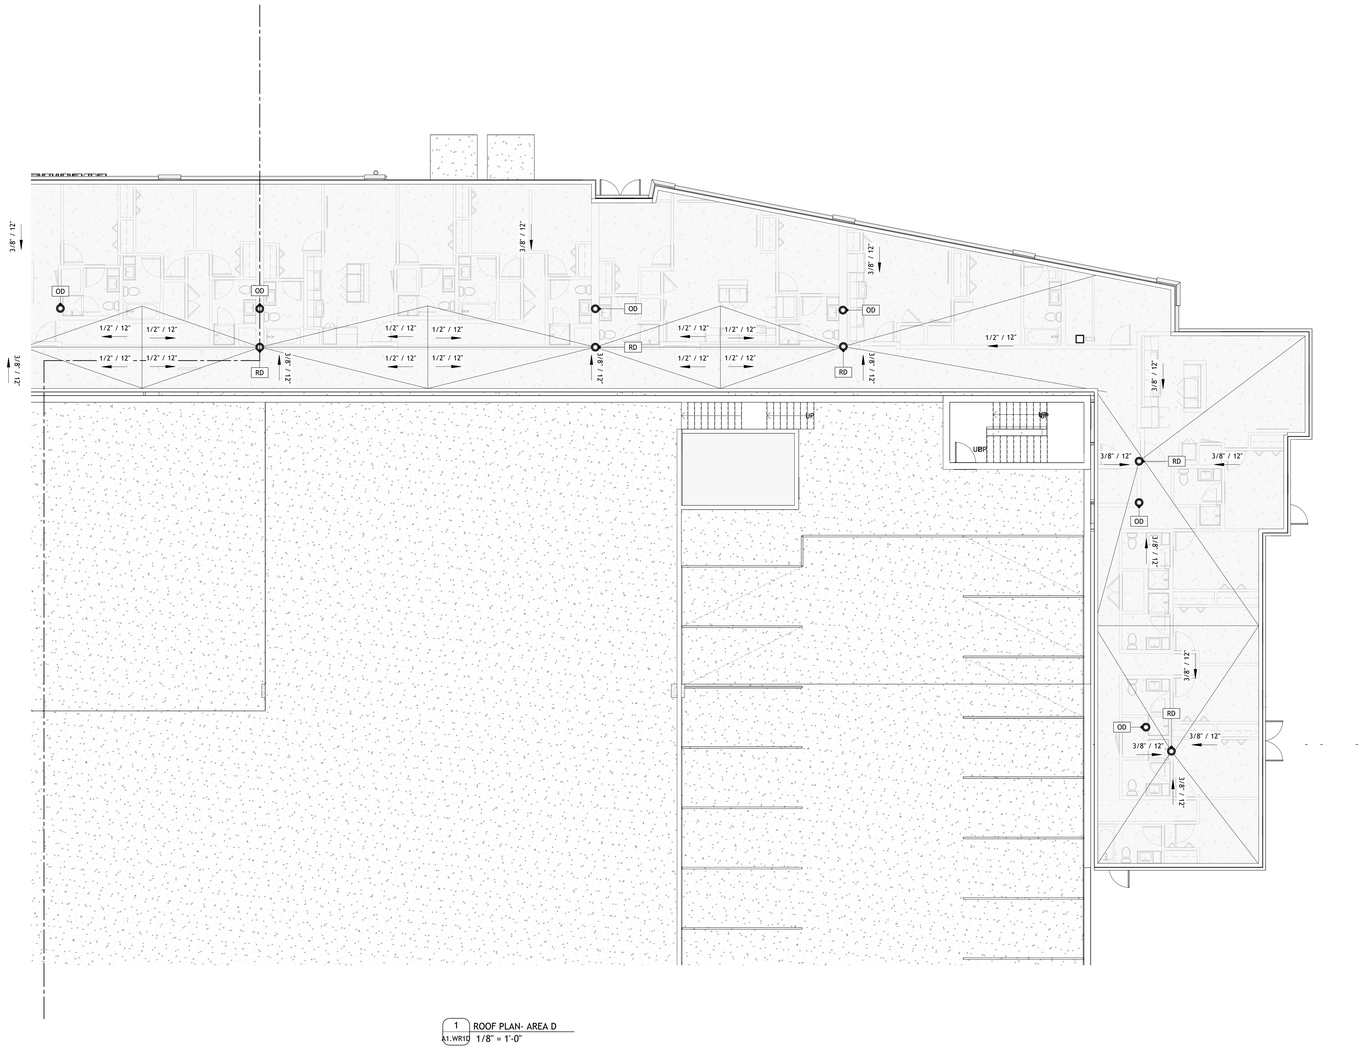



1 ROOF PLAN- AREA D
A1.WR1D 1/8" = 1'-0"

TRUE NORTH

PROJECT NORTH

## LEGEND- ROOF PLANS

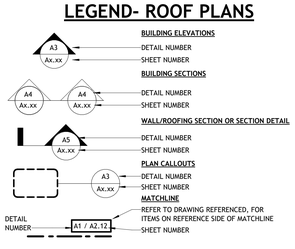



**BUILDING ELEVATIONS**
- DETAIL NUMBER
- SHEET NUMBER

**BUILDING SECTIONS**
- DETAIL NUMBER
- SHEET NUMBER

**WALL/ROOFING SECTION OR SECTION DETAIL**
- DETAIL NUMBER
- SHEET NUMBER

**PLAN CALLOUTS**
- DETAIL NUMBER
- SHEET NUMBER

**MATCHLINE**
- REFER TO DRAWING REFERENCED, FOR ITEMS ON REFERENCE SIDE OF MATCHLINE
- SHEET NUMBER

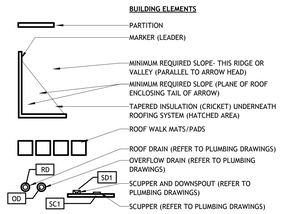


**BUILDING ELEMENTS**
- PARTITION
- MARKER (LEADER)
- MINIMUM REQUIRED SLOPE- THIS RIDGE OR VALLEY (PARALLEL TO ARROW HEAD)
- MINIMUM REQUIRED SLOPE (PLANE OF ROOF ENCLOSING TAIL OF ARROW)
- TAPERED INSULATION (CRICKET) UNDERNEATH ROOFING SYSTEM (HATCHED AREA)
- ROOF WALK MATS/PADS
- ROOF DRAIN (REFER TO PLUMBING DRAWINGS)
- OVERFLOW DRAIN (REFER TO PLUMBING DRAWINGS)
- SCUPPER AND DOWNSPOUT (REFER TO PLUMBING DRAWINGS)
- SCUPPER (REFER TO PLUMBING DRAWINGS)

## GENERAL NOTES- ROOF PLANS

1. ITEMS FROM MECHANICAL, PLUMBING, AND ELECTRICAL SCOPES MAY BE SHOWN FOR REFERENCE AND COORDINATION ONLY. REFER TO MECHANICAL, PLUMBING, AND ELECTRICAL DRAWINGS FOR LOCATIONS OF PIPING, CURBS, VENTS, DUCTS, FANS, AND OTHER ITEMS ON THE ROOF SURFACE
2. ALL ROOF FLASHING TO BE IN ACCORDANCE WITH MANUFACTURERS SPECIFICATIONS AND RECOMMENDATIONS

10/1/2026 11:07:38 AM

PROJECT # : 126011
DRAWN BY: CF, TF, AJ, SP
CHECKED BY: AJ, MM

NILES BOLTON ASSOCIATES

3060 Peachtree Rd. N.W.
Suite 600
Atlanta, GA 30305

T 404 365 7600

www.nilesbolton.com

| No. | Description | Date |
|---|---|---|
| | DD SET | 2026/09/30 |

This drawing, as an instrument of service, is and shall remain the property of the Architects and shall not be reproduced, published or used in any way without the permission of the Architect.

BURBANK DR - BATON ROUGE, LA

BATON ROUGE, LOUISIANA 70808
EAST BATON ROUGE PARISH

LV COLLECTIVE


SHEET TITLE:
ROOF PLAN - WEST BUILDING - AREA D

SHEET NUMBER:
A1.WR1D


NOT RELEASED FOR CONSTRUCTION




3 A3.W01 ELEVATION- EXTERIOR- WEST (WEST BLDG)
1/16" = 1'-0"

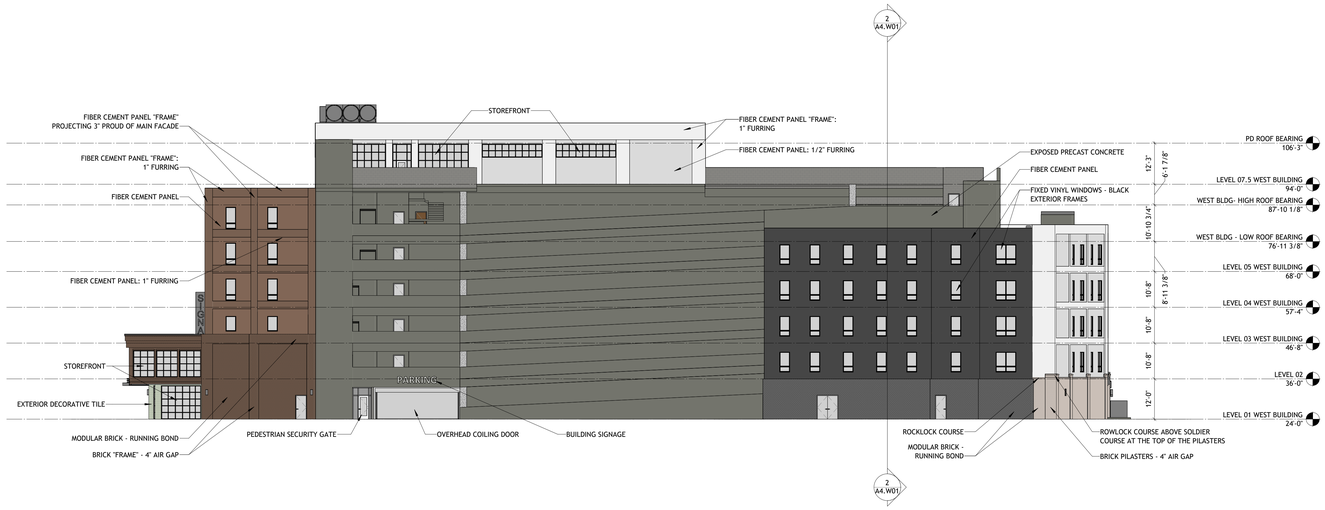



2 A3.W01 ELEVATION- EXTERIOR- EAST (WEST BLDG)
1/16" = 1'-0"

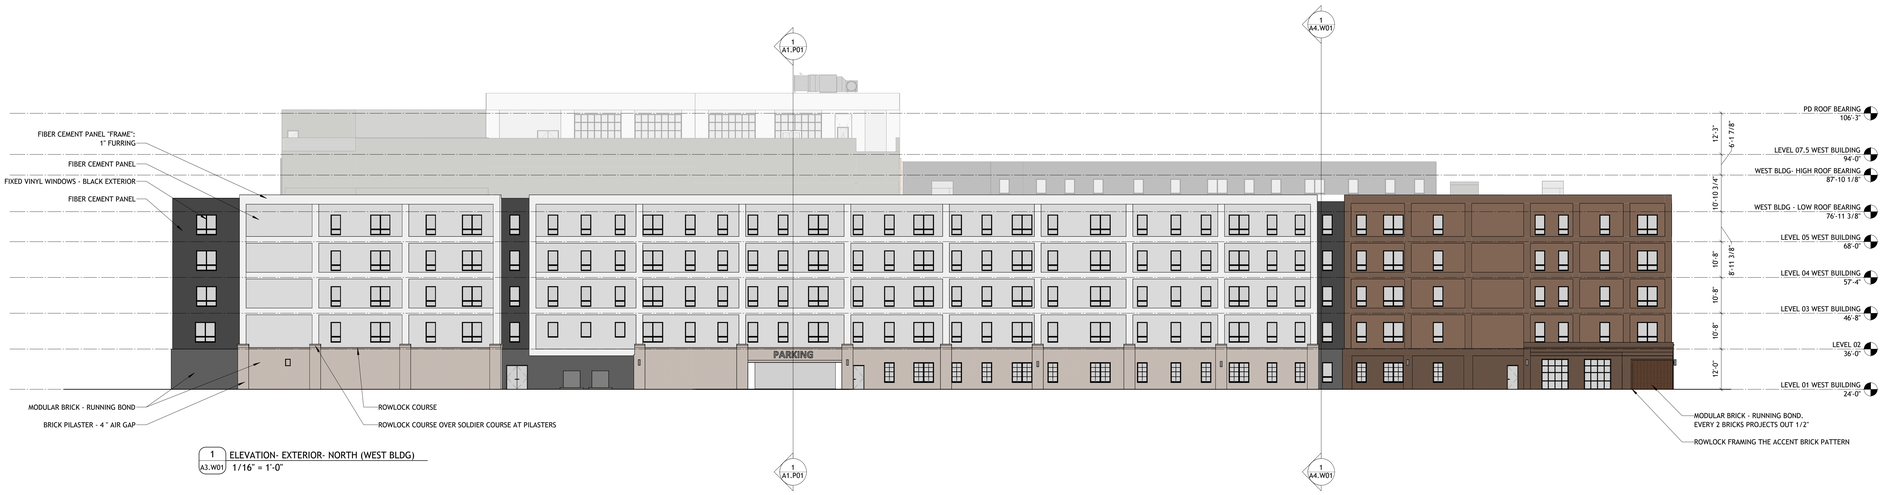


1 A3.W01 ELEVATION- EXTERIOR- NORTH (WEST BLDG)
1/16" = 1'-0"

## KEYPLAN

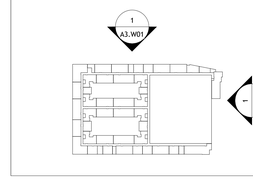


PROJECT # : 126011
DRAWN BY: CF, TF, AJ, SP
CHECKED BY: AJ, MM


**NILES BOLTON ASSOCIATES**

3060 Peachtree Rd. N.W.
Suite 600
Atlanta, GA 30305

T 404 365 7600

www.nilesbolton.com


| No. | Description | Date |
|---|---|---|
| | DD SET | 2026/09/30 |


This drawing, as an instrument of service, is and shall remain the property of the Architects and shall not be reproduced, published or used in any way without the permission of the Architect.


BURBANK DR - BATON ROUGE, LA

BATON ROUGE, LOUISIANA 70808
EAST BATON ROUGE PARISH

LV COLLECTIVE


SHEET TITLE:
EXTERIOR ELEVATIONS- NORTH, EAST & WEST


SHEET NUMBER:
A3.W01

10/1/2026 11:10:25 AM


NOT RELEASED FOR CONSTRUCTION

## KEYPLAN

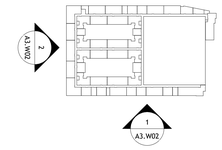


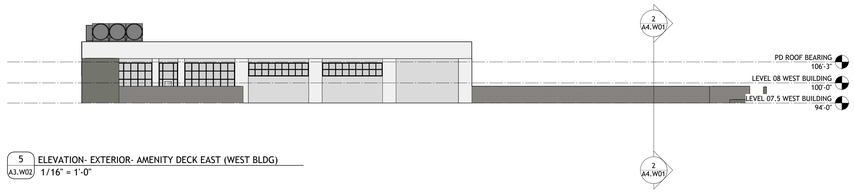

5 A3.W02 ELEVATION- EXTERIOR- AMENITY DECK EAST (WEST BLDG)
1/16" = 1'-0"

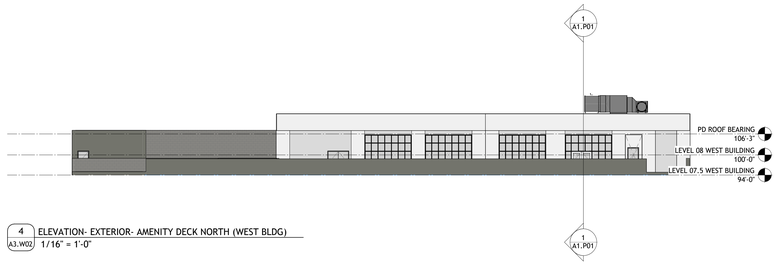


4 A3.W02 ELEVATION- EXTERIOR- AMENITY DECK NORTH (WEST BLDG)
1/16" = 1'-0"

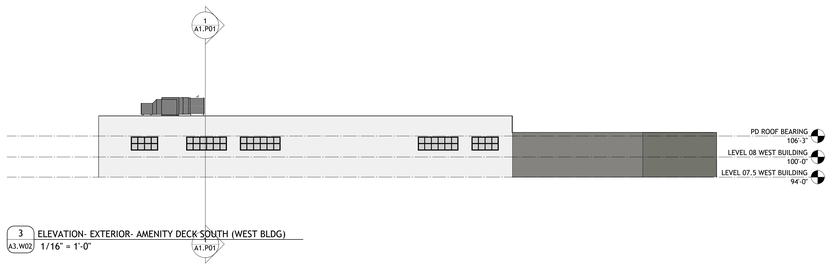


3 A3.W02 ELEVATION- EXTERIOR- AMENITY DECK SOUTH (WEST BLDG)
1/16" = 1'-0"

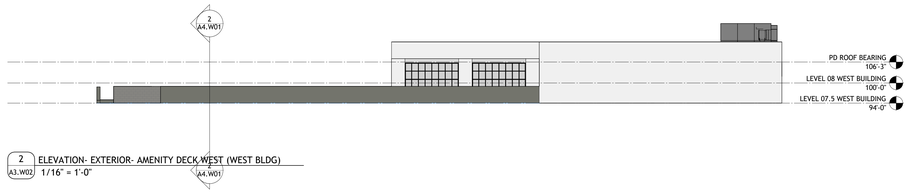


2 A3.W02 ELEVATION- EXTERIOR- AMENITY DECK WEST (WEST BLDG)
1/16" = 1'-0"




1 A3.W02 ELEVATION- EXTERIOR- SOUTH (WEST BLDG)
1/16" = 1'-0"

10/1/2026 11:11:21 AM

PROJECT # : 126011
DRAWN BY: CF, TF, AJ
CHECKED BY: AJ, MM


**NILES BOLTON ASSOCIATES**

3060 Peachtree Rd. N.W.
Suite 600
Atlanta, GA 30305

T 404 365 7600

www.nilesbolton.com


| No. | Description | Date |
|---|---|---|
| | DD SET | 2026/09/30 |


This drawing, as an instrument of service, is and shall remain the property of the Architects and shall not be reproduced, published or used in any way without the permission of the Architect.


# BURBANK DR - BATON ROUGE, LA

BATON ROUGE, LOUISIANA 70808
EAST BATON ROUGE PARISH

LV COLLECTIVE


SHEET TITLE:
EXTERIOR ELEVATIONS- SOUTH & AMENITY DECK

SHEET NUMBER:
A3.W02

NOT RELEASED FOR CONSTRUCTION





8 A3.W03 COURTYARD B- EXTERIOR ELEVATION- WEST (WEST BLDG)
1/16" = 1'-0"

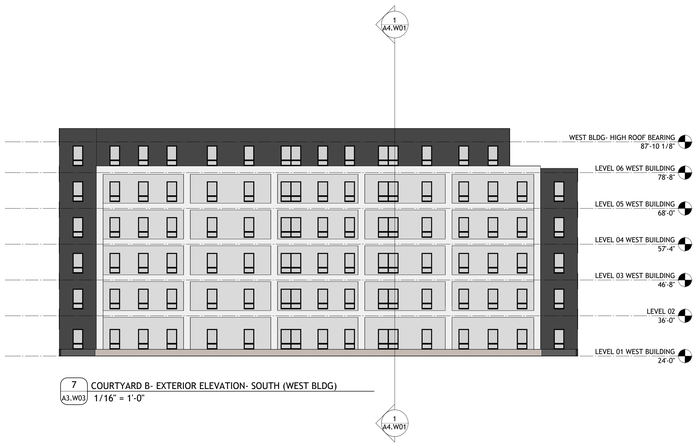



7 A3.W03 COURTYARD B- EXTERIOR ELEVATION- SOUTH (WEST BLDG)
1/16" = 1'-0"





6 A3.W03 COURTYARD B- EXTERIOR ELEVATION- EAST (WEST BLDG)
1/16" = 1'-0"

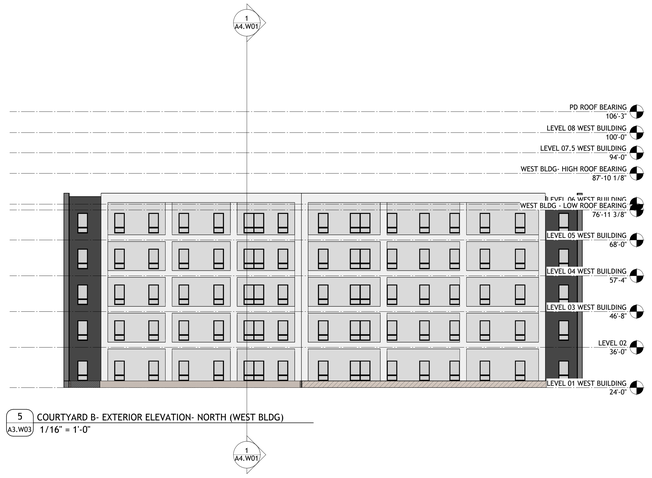


5 A3.W03 COURTYARD B- EXTERIOR ELEVATION- NORTH (WEST BLDG)
1/16" = 1'-0"

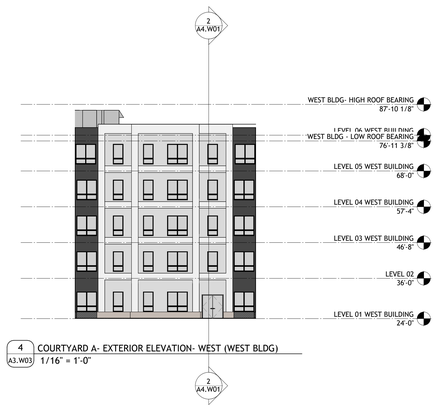



4 A3.W03 COURTYARD A- EXTERIOR ELEVATION- WEST (WEST BLDG)
1/16" = 1'-0"

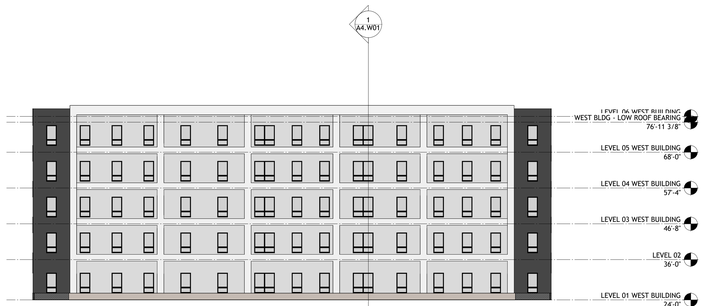


3 A3.W03 COURTYARD A- EXTERIOR ELEVATION- SOUTH (WEST BLDG)
1/16" = 1'-0"




2 A3.W03 COURTYARD A- EXTERIOR ELEVATION- EAST (WEST BLDG)
1/16" = 1'-0"

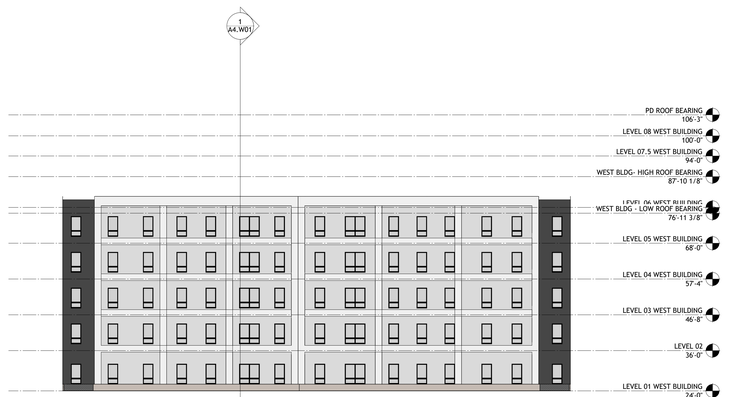


1 A3.W03 COURTYARD A- EXTERIOR ELEVATION- NORTH (WEST BLDG)
1/16" = 1'-0"

PROJECT # : 126011
DRAWN BY: CF, TF, AJ
CHECKED BY: AJ, MM

**NILES BOLTON ASSOCIATES**

3060 Peachtree Rd. N.W.
Suite 600
Atlanta, GA 30305

T 404 365 7600

www.nilesbolton.com

| No. | Description | Date |
|---|---|---|
| | DD SET | 2026/09/30 |

This drawing, as an instrument of service, is and shall remain the property of the Architects and shall not be reproduced, published or used in any way without the permission of the Architect.

BURBANK DR - BATON ROUGE, LA

BATON ROUGE, LOUISIANA 70808
EAST BATON ROUGE PARISH


LV COLLECTIVE

SHEET TITLE:
COURTYARD ELEVATIONS


SHEET NUMBER:
A3.W03

NOT RELEASED FOR CONSTRUCTION


10/1/2026 11:11:53 AM

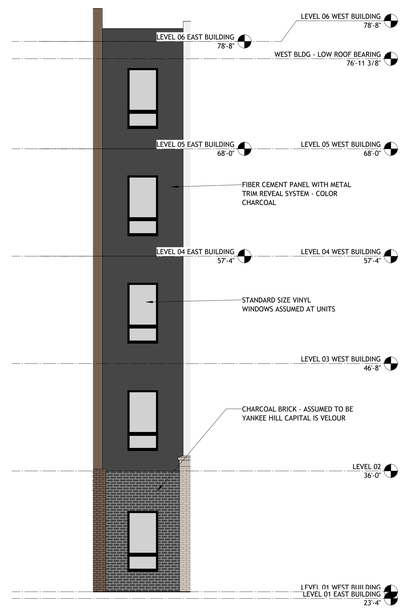


4 A3.W04 FACADE TYPE G
3/16" = 1'-0"

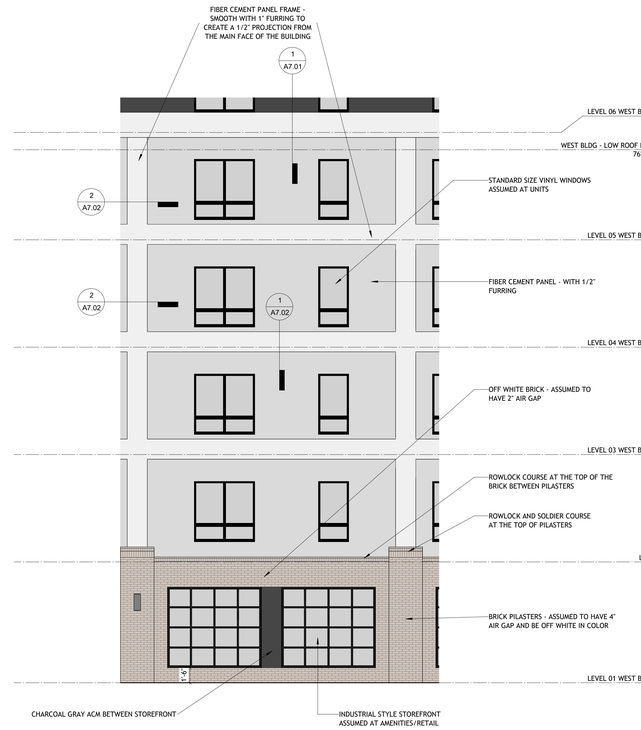


2 A3.W04 FACADE TYPE 2A
3/16" = 1'-0"

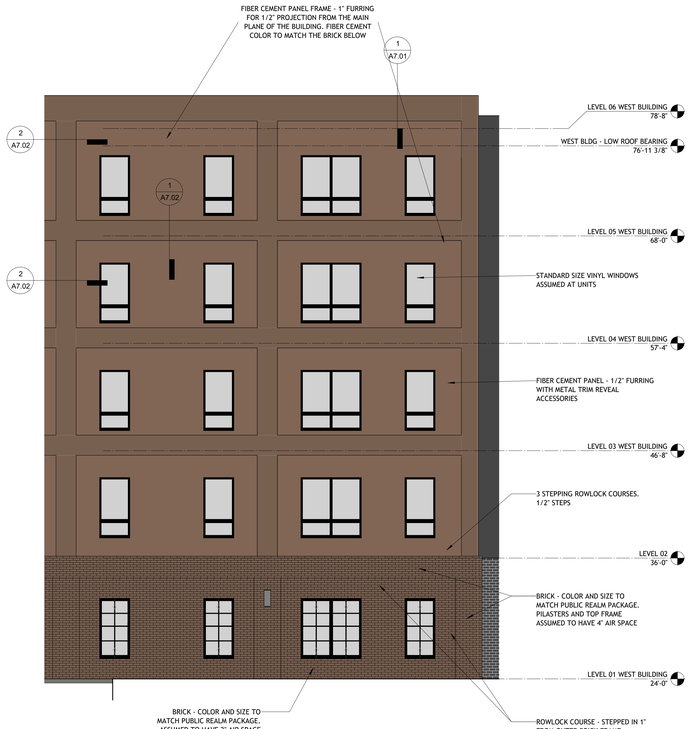


3 A3.W04 FACADE TYPE 1B
3/16" = 1'-0"




1 A3.W04 FACADE TYPE A1
3/16" = 1'-0"

PROJECT #: 126011
DRAWN BY: Author
CHECKED BY: Checker

NILES BOLTON ASSOCIATES

3060 Peachtree Rd. N.W.
Suite 600
Atlanta, GA 30305

T 404 365 7600

www.nilesbolton.com

| No. | Description | Date |
|---|---|---|
| | | 2026/09/30 |

This drawing, as an instrument of service, is and shall remain the property of the Architects and shall not be reproduced, published or used in any way without the permission of the Architect.

BURBANK DR - BATON ROUGE, LA

BATON ROUGE, LOUISIANA 70808
EAST BATON ROUGE PARISH


LV COLLECTIVE

SHEET TITLE:
ENLARGED ELEVATIONS

SHEET NUMBER:
A3.W04

NOT RELEASED FOR CONSTRUCTION

10/1/2026 11:12:09 AM

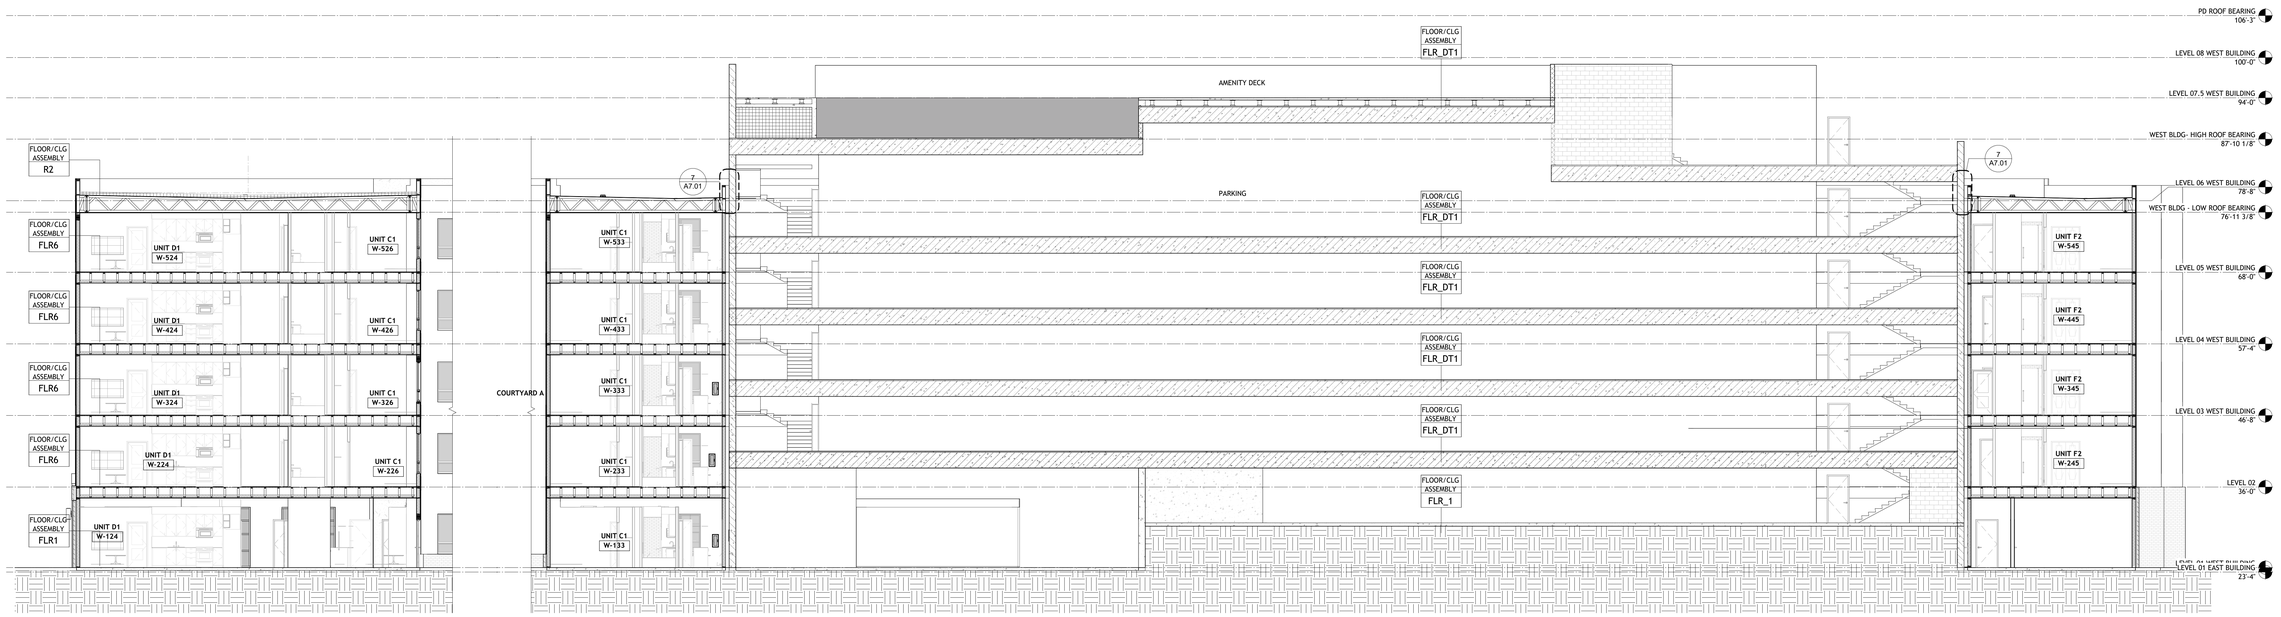


2 A4.W01 LONGITUDINAL BUILDING SECTION - WEST BUILDING
1/8" = 1'-0"




1 A4.W01 TRANSVERSE SECTION - WEST BUILDING
1/8" = 1'-0"

10/1/2026 11:12:59 AM

PROJECT # : 126011
DRAWN BY: Author
CHECKED BY: Checker

NILES BOLTON ASSOCIATES

3060 Peachtree Rd. N.W.
Suite 600
Atlanta, GA 30305

T 404 365 7600

www.nilesbolton.com

| No. | Description | Date |
|---|---|---|
| | SD SET | 2026/6/26 |
| | DD SET | 2026/09/30 |

This drawing, as an instrument of service, is and shall remain the property of the Architects and shall not be reproduced, published or used in any way without the permission of the Architect.

BURBANK DR - BATON ROUGE, LA

BATON ROUGE, LOUISIANA 70808
EAST BATON ROUGE PARISH

LV COLLECTIVE

SHEET TITLE:
BUILDING SECTION - WEST BLDG

SHEET NUMBER:
A4.W01

NOT RELEASED FOR CONSTRUCTION

# PUBLIC AND COMMON AREAS: ADA

**AMERICANS WITH DISABILITIES ACT REQUIREMENTS:**
**ADA ACCESSIBILITY GUIDELINES 2010 EDITION APPLY TO THE FOLLOWING PORTIONS OF THE PROJECT:**

LEASING OFFICE
SUPPORT RESTROOMS
PARKING AND ROUTE TO LEASING OFFICE

# RESIDENTIAL DWELLING UNITS WITH COMMUNICATION FEATURES

RESIDENTIAL DWELLING UNITS WITH COMMUNICATION FEATURES
PER ADA SECTION 233.3.1.2:

2% OF 337 UNITS = 7 UNITS REQUIRED
7 UNITS PROVIDED

**(SEE PLANS FOR LOCATIONS)**

**ELEMENTS PROVIDED IN INITIAL CONSTRUCTION:**
THE FOLLOWING INFORMATION IS PROVIDED TO ENSURE THE OWNER AND POTENTIAL RESIDENTS ARE AWARE OF THE ADAPTABLE FEATURES INCORPORATED INTO THE DESIGN OF THE DWELLING UNITS (D.U.).

- **A.** FIRE ALARM SYSTEM SHALL EXTEND INTO THE DWELLING UNIT WITHIN THE VICINITY OF THE SMOKE DETECTION SYSTEM PER 809.5.1
- **B.** FIRE ALARM SHALL COMPLY WITH ADA SECTION 702
- **C.** ALL VISIBLE ALARM DEVICES WITHIN THE UNIT MUST BE ACTIVATED UPON SMOKE DETECTION.
- **D.** A HARD-WIRED ELECTRIC DOORBELL SHALL BE PROVIDED. A CLEAR FLOOR SPACE ORIENTED FOR A FORWARD OR PARALLEL APPROACH SHALL BE PROVIDED AT THE DOORBELL. THE DOORBELL MUST BE LOCATED WITHIN A COMPLIANT REACH RANGE
- **E.** WHERE A SYSTEM PERMITTING COMMUNICATION BETWEEN A VISITOR AND OCCUPANT OF THE RESIDENTIAL DWELLING UNIT IS PROVIDED, IT MUST COMPLY WITH ADA SECTION 708.4

# RESIDENTIAL DWELLING UNITS WITH MOBILITY FEATURES

RESIDENTIAL DWELLING UNITS WITH MOBILITY FEATURES
PER ADA SECTION 233.3.1:

5% OF 337 UNITS = 17 UNITS REQUIRED
17 UNITS PROVIDED

**(SEE PLANS FOR LOCATIONS)**

**I. NOTIFICATION:**
THE FOLLOWING INFORMATION IS PROVIDED TO ENSURE THE OWNER AND POTENTIAL RESIDENTS ARE AWARE OF THE ADAPTABLE FEATURES INCORPORATED INTO THE DESIGN OF THE DWELLING UNITS (D.U.).

- **A.** NOTIFICATION OF REMOVABLE/ALTERNATIVE COUNTERS IN KITCHENS AND BATHROOMS, ALTERNATIVE APPLIANCES, AND OTHER FEATURES LISTED.
- **B.** NOTIFICATION THAT ALL UNITS HAVE THE CAPABILITY TO SUPPORT VISUAL EMERGENCY ALARMS.
- **C.** NOTIFICATION THAT D.U. MAY BE ADAPTED TO INCLUDE ONLY THOSE FEATURES REQUESTED BY A TENANT OF A DESIGNATED UNIT.

**II. ELEMENTS PROVIDED IN INITIAL CONSTRUCTION**

- **A.** COMMON SPACES AND FACILITIES (IE. LAUNDRY, AMENITIES, WALKS, TRASH, MAIL, ETC.) ARE ACCESSIBLE PER ADA REQUIREMENTS.
- **B.** PARKING SPACES ARE PROVIDED PER ADA TABLE 208.2
- **C.** DOORS SHALL HAVE MIN. CLEAR OPENING OF 32" W/ ADDITIONAL MANEUVERING CLEARANCE AS SHOWN ON PLANS.
- **D.** ALL CONTROLS IN ACCESSIBLE SPACES ARE DESIGNED TO COMPLY WITH ADA AND THE FAIR HOUSING ACT (FHA) REQ. 5.
- **E.** THRESHOLDS AT DOORS: SHALL BE 1/2" HIGH MAXIMUM. THRESHOLDS HIGHER THAN 1/4" SHALL BE BEVELED WITH A SLOPE NOT STEEPER THAN 1:2.
- **F.** BATHROOM: (SEE PLAN FOR ADDITIONAL NOTES)
  1. WATER CLOSET SEAT HEIGHT SHALL BE A MIN. OF 17" AFF AND A MAXIMUM OF 19" AFF.
  2. ALL CONTROLS AND ROUGH-INS SHALL COMPLY WITH ADA AND FHA "REQUIREMENT 5" AS INDICATED IN THE FHA NOTES.
  3. REMOVABLE BASE CABINET TO BE PROVIDED AT VANITY TO ALLOW A FORWARD APPROACH PER ADA SECTION 606.2 EXCEPTION 3
  4. THE AREAS OF BLOCKING REQUIRED FOR GRAB BARS SHALL BE INSTALLED AS DETAILED ON A5.001 AND AS NOTED IN PLANS.
  5. PIPES EXPOSED AT SINKS TO BE PROTECTED PER ADA SECTION 606.5.
- **G.** KITCHEN: (SEE PLAN FOR ADDITIONAL NOTES)
  1. COUNTER THICKNESS & SUPPORTING STRUCTURES SHALL BE 2" MAX. OVER REQUIRED CLEAR AREA.
  2. A MINIMUM OF 50% OF SHELF SPACE TO BE WITHIN THE REACH RANGE.
  3. DOOR PULLS & HANDLES SHALL BE MOUNTED LOW FOR HIGH CABINETS & HIGH FOR BASE CABINETS.
  4. BASE CABINETS INDICATED IN PLAN AND INTERIOR ELEVATIONS SHALL BE OMITTED TO PROVIDE OPEN KNEE SPACE.
  5. RANGE MUST BE MODEL WITH FRONT CONTROLS.
  6. PIPES EXPOSED AT SINKS TO BE PROTECTED PER ADA SECTION 606.5
  7. AT LEAST ONE 30" WIDE MINIMUM SECTION OF COUNTER SHALL PROVIDE A KITCHEN WORK SURFACE COMPLYING WITH 804.3
- **H.** MISCELLANEOUS ITEMS
  1. DISHWASHER SHALL HAVE RACK SPACE ACCESSIBLE FROM THE SIDE OF OPEN DOOR FOR LOADING AND UNLOADING.
  2. A MINIMUM OF 50% OF SHELF SPACE IN UNIT CLOSETS TO BE WITHIN REACH RANGE.
  3. ALL UNITS TO HAVE THE CAPABILITY TO SUPPORT VISIBLE ALARMS PER CHAPTER 9 OF IBC.

**III. ADAPTABLE FEATURES:**

- **A.** GENERAL
  1. ALL OR A PORTION OF THE OPTIONS SHOWN SHALL BE PROVIDED AT THE REQUEST OF A "QUALIFIED" DISABLED TENANT.
  2. THE ADAPTABILITY REQUIRMENTS ARE BASED ON SECTION 809 OF ADA
- **B.** BATHROOMS
  1. VANITY REMOVAL
     a. REMOVE VANITY BASE CABINET AT SINKS LOCATED IN PLANS AND INTERIOR ELEVATIONS.
     b. PROVIDE ADEQUATE BRACING AT COUNTERTOPS.
     c. PROVIDE REMOVABLE PANEL AS DETAILED ON A5.001
     d. SINKS WITH EXPOSED PIPES SHALL BE INSULATED AND PROTECTED AGAINST CONTACT.
     e. REPAIR FINISHES AS REQUIRED
  2. HARDWARE
     a. THE DESIGN OF CONTROLS AND OPERATING MECHANISMS SHALL COMPLY WITH ADA.
     b. SEE DETAILS ON A5.001 FOR FIXTURE CONTROL LOCATIONS FOR TUBS AND ROLL-IN.
     c. SEE DETAILS ON A5.001 FOR TOILET REQUIREMENTS.
     d. ACCESSIBLE HARDWARE MUST BE FURNISHED AT INITIAL CONSTRUCTION.
  3. GRAB BARS
     a. TOILETS - GRAB BARS AS SHOWN IN DETAILS ON A5.001 FOR UNITS WITH MOBILITY FEATURES AND AS NOTED IN PLANS.
     b. BATHTUBS - GRAB BARS AS SHOWN IN DETAILS FOR UNITS WITH MOBILITY FEATURES ON A5.001.
     c. ROLL-IN SHOWERS - GRAB BARS AS SHOWN IN DETAILS FOR UNITS WITH MOBILITY FEATURES ON A5.001.
     d. BLOCKING FOR GRAB BARS MUST BE FURNISHED TO OWNER AT INITAL CONSTRUCTION.
- **C.** KITCHENS
  1. CABINET REMOVAL
     a. REMOVE BASE CABINETS AT SINKS AND CABINETS AS NOTED IN PLANS AND INTERIOR ELEVATIONS.
     b. PROVIDE COMPATIBLE HARDWARE AND REPLACE SINK WITH 6 1/2" DEPTH BOWL.
     c. PROVIDE REMOVABLE PANEL AS DETAILED ON A5.001 OR INSULATE PIPES.
     d. COUNTERTOP HEIGHTS SHALL BE FIXED AS DETAILED ON A5.001 AND SHALL NOT BE ADJUSTABLE.
  2. HARDWARE
     a. THE DESIGN OF CONTROLS AND OPERATING MECHANISMS SHALL COMPLY WITH ADA.
  3. APPLIANCES
     a. ACCESSIBLE APPLIANCES COMPLYING WITH ADA SHALL BE INSTALLED IN ALL UNITS WITH MOBILITY FEATURES AT INITIAL CONSTRUCTION.

# FAIR HOUSING REQUIREMENTS

**THE FAIR HOUSING ACT (24-CFR-100.205 "DESIGN AND CONSTRUCTION REQUIREMENTS") WITH THE FAIR HOUSING ACCESSIBILITY GUIDELINES (24-CFR, APP. II, III, IV) AS THE BASE "SAFE HARBORS".**

**THIS PROJECT IS COVERED BY THE FAIR HOUSING ACT PROVISIONS 24-CFR-100.203 "REASONABLE MODIFICATIONS" AFTER CONSTRUCTION IS COMPLETED.**

**GENERAL CONDITIONS FOR CONSTRUCTION**

THE FOLLOWING ARE SPECIFIC CONSTRUCTION REQUIREMENTS WHICH ARE IN ADDITION TO OTHER REQUIREMENTS IN THE DOCUMENTS. NOTIFY THE ARCHITECT IN THE EVENT OF ANY CONFLICTING PROVISIONS, OTHERWISE THE MORE STRINGENT PROVISIONS APPLY.

**COVERED DWELLING UNITS**

ALL 1ST FLOOR UNITS WITH THE FOLLOWING EXCEPTIONS:
-IMPRACTICALITY DUE TO TERRAIN: NONE
-2ND GROUND FLOOR W/O PARKING ACCESS: NONE
-ELEVATOR ACCESSIBLE LEVELS: ALL
PROJECT DOES NOT CONTAINS MULTISTORY UNITS THAT ARE NOT "COVERED DWELLING UNITS"

**REQUIREMENT 1: ACCESSIBLE BUILDING ENTRANCE ON AN ACCESSIBLE ROUTE**

A MINIMUM OF ONE (1) BUILDING ENTRANCE ON AN ACCESSIBLE ROUTE IS REQUIRED. SEE CIVIL DRAWINGS FOR ACCESSIBLE SITE ROUTES AND DETAILS. SEE ARCHITECTURAL PLANS FOR BUILDING ENTRANCE LOCATION AND DETAILS. NOTIFY THE ARCHITECT AND SITE DESIGNERS OF ANY CONFLICT.

**REQUIREMENT 2: ACCESSIBLE AND USABLE PUBLIC AND COMMON USE AREAS**

PUBLIC AND COMMON USE AREAS MUST BE ACCESSIBLE AND USABLE BY HANDICAPPED PERSONS. COVERED AREAS INCLUDE SITE ACCESS ROUTES, PARKING AND LOADING AREAS AND ALL COMMON AREAS AND FACILITIES. SEE ARCHITECTURAL, ELECTRICAL, CIVIL AND LANDSCAPE DRAWINGS FOR DETAILED REQUIREMENTS.

**REQUIREMENT 3: USABLE DOORS**

ALL DOORS DESIGNED TO ALLOW USER PASSAGE SHALL BE SUFFICIENTLY WIDE TO ALLOW PASSAGE BY HANDICAPPED PERSONS. COVERED DOORS INCLUDE THOSE THAT ARE PART OF AN ACCESSIBLE ROUTE IN PUBLIC AND COMMON USE AREAS AND DOORS INTO AND WITHIN DWELLING UNITS.SEE ARCHITECTURAL DRAWINGS FOR DOOR SCHEDULES, DETAILS AND SPECIFICATIONS.

**REQUIREMENT 4: ACCESSIBLE ROUTE INTO AND THROUGH THE COVERED UNITS**

AN ACCESSIBLE ROUTE MUST BE PROVIDED INTO AND THROUGH ALL COVERED DWELLING UNITS. SEE ARCHITECTURAL UNIT PLANS FOR DETAILS AND DIMENSIONS.

**REQUIREMENT 5: LIGHT SWITCHES, ELEC. OUTLETS, THERMOSTATS, AND OTHER CONTROLS**

ALL COVERED MULTIFAMILY DWELLING UNITS MUST PROVIDE LIGHT SWITCHES, ELECTRICAL OUTLETS, THERMOSTATS, AND OTHER ENVIRONMENTAL CONTROLS IN ACCESSIBLE LOCATIONS. SEE ELECTRICAL DRAWINGS FOR DETAILS AND DIMENSIONS.

**REQUIREMENT 6: REINFORCED WALLS FOR GRAB BARS**

ALL COVERED MULTIFAMILY DWELLINGS TO CONTAIN REINFORCEMENTS IN BATHROOM WALLS TO ALLOW LATER INSTALLATION OF GRAB BARS AROUND TOILET, TUB, SHOWER STALL AND SHOWER SEAT. SEE ARCHITECTURAL UNIT PLANS FOR DIMENSIONS/DETAILS OF KITCHENS AND BATHROOMS. ALTERATIONS OF BATHROOM AND KITCHEN LAYOUTS ARE PROHIBITED WITHOUT ARCHITECT APPROVAL.

**REQUIREMENT 7: USABLE KITCHENS AND BATHROOMS**

ALL COVERED MULTIFAMILY DWELLINGS TO CONTAIN USABLE KITCHENS AND BATHROOMS TO ALLOW AN INDIVIDUAL IN A WHEEL CHAIR TO MANEUVER ABOUT THE SPACE.


NILES BOLTON ASSOCIATES
3060 Peachtree Rd. N.W.
Suite 600
Atlanta, GA 30305
T 404 365 7600
www.nilesbolton.com


| No. | Description | Date |
|---|---|---|
| | DD SET | 2026/09/30 |

This drawing, as an instrument of service, is and shall remain the property of the Architects and shall not be reproduced, published or used in any way without the permission of the Architect.

PROJECT # : 126011
DRAWN BY: CF, TF, AJ
CHECKED BY: AJ, MM


BURBANK DR - BATON ROUGE, LA
BATON ROUGE, LOUISIANA 70808
EAST BATON ROUGE PARISH
LV COLLECTIVE


SHEET TITLE: ACCESSIBILITY NOTES


SHEET NUMBER: A5.000a


NOT RELEASED FOR CONSTRUCTION


10/1/2026 11:13:02 AM

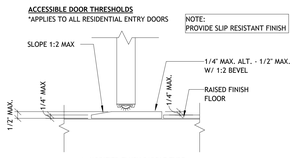


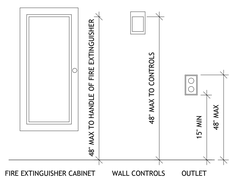


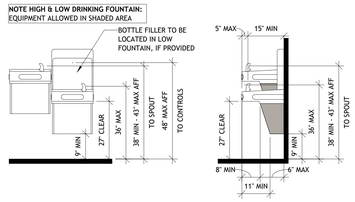

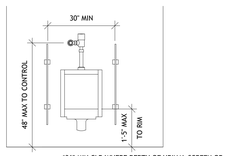5 A5.000a ACCESSIBILITY- ACCESSORIES- (ADA 2010) 1" = 1'-0"

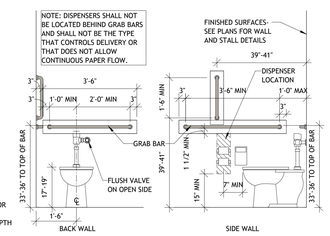10 A5.000a ACCESSIBILITY- THRESHOLDS 3" = 1'-0"

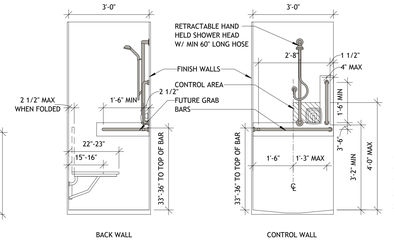
4 A5.000a ACCESSIBILITY- ACCESSIBLE-DRINKING-FOUNTAIN- (ADA 2010) 1/2" = 1'-0"

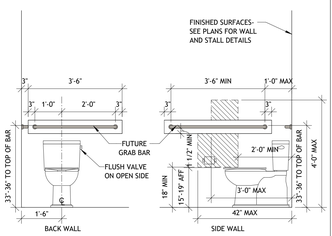
7 A5.000a ACCESSIBILITY- ACCESSIBLE-URINAL- (ADA 2010) 1/2" = 1'-0"


12 A5.000a ACCESSIBILITY- TOILET- COMMON AREA- (ADA 2010) 1/2" = 1'-0"

15 A5.000a ACCESSIBILITY- TRANSFER-SHOWER- ADA UNIT (ADA 2010) 1/2" = 1'-0"


13 A5.000a ACCESSIBILITY- TOILET- ADA UNIT- (ADA) 1/2" = 1'-0"

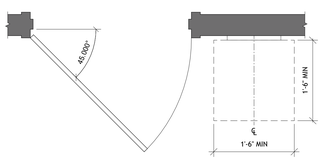


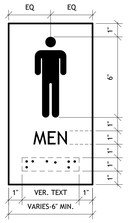


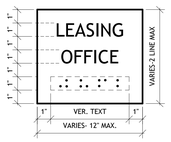
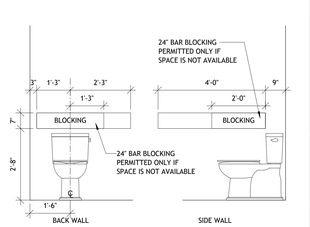


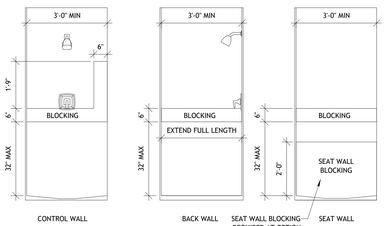

1. LETTERS SHALL BE CAPITAL LETTERS ONLY AND SHALL DETERMINE OVERALL SIGN WIDTHS. SUBMIT DETAILED PACKAGE TO OWNER FOR APPROVAL.
2. LETTERS AND NUMERALS SHALL HAVE SHARPLY DEFINED EDGES AND ARE SANS SERIF.
3. LETTERS AND NUMBERS SHALL BE RAISED 1/32" FROM THE BACKGROUND ON WHICH THEY ARE MOUNTED.
4. ALL LETTERS, NUMBERS, CHARACTERS AND THE BACKGROUND SHALL BE A MATTE (FLAT) FINISH.
5. LETTERS AND NUMBERS SHALL BE LIGHT CHARACTERS ON A DARK BACKGROUND. THE COLORS TO BE CHOSEN BY THE OWNER.
6.MALE AND FEMALE CARICATURES SHALL BE PROVIDED AT TOILET ROOMS.
7. SIGNAGE SHALL BE ACCOMPANIED BY GRADE 2 BRAILLE.
8. SIGNAGE SHALL BE MOUNTED ON WALL, ON LATCH SIDE OF DOOR, 60" A.F.F. MEASURED FROM FINISH FLOOR TO THE BASELINE OF THE HIGHEST TACTILE CHARACTER.
9. WHERE SIGNAGE IS PROVIDED AT DOUBLE DOORS WITH 2 ACTIVE LEAFS, THE SIGN SHALL BE LOCATED TO THE RIGHT OF THE RIGHT HAND DOOR.

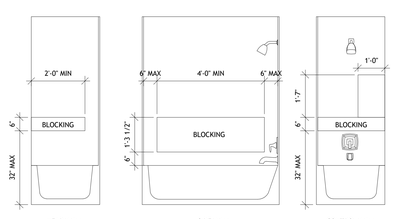

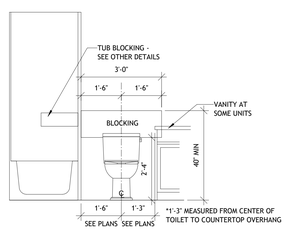
9 A5.000a ACCESSIBILITY- SIGNAGE- LOCATION OF TACTILE SIGNS AT DOORS 1" = 1'-0"

8 A5.000a ACCESSIBILITY- SIGNAGE 3" = 1'-0"

17 A5.000a ACCESSIBILITY- SHOWER-BLOCKING- (FHA) 1/2" = 1'-0"

6 A5.000a ACCESSIBILITY- BATHTUB BLOCKING- (FHA) 1/2" = 1'-0"

14 A5.000a ACCESSIBILITY- TOILET-AT-MIDWALL- (FHA) 1/2" = 1'-0"

16 A5.000a ACCESSIBILITY- TOILET-BLOCKING- (FHA) 1/2" = 1'-0"

10 UNIT BATH- 1.3- ELEVATION 02
A5.000b 1/2" = 1'-0"




11 UNIT BATH- 1.3- ELEVATION 01
A5.000b 1/2" = 1'-0"




12 UNIT BATH 1.3
A5.000b 1/2" = 1'-0"




4 UNIT BATH- 1.1 ADA ELEVATION 02
A5.000b 1/2" = 1'-0"





5 UNIT BATH- 1.1 ADA ELEVATION 01
A5.000b 1/2" = 1'-0"





6 UNIT BATH 1.1 ADA
A5.000b 1/2" = 1'-0"

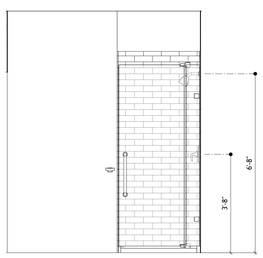



7 UNIT BATH- 1.2- ELEVATION 02
A5.000b 1/2" = 1'-0"

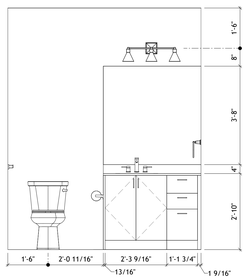



8 UNIT BATH- 1.2- ELEVATION 04
A5.000b 1/2" = 1'-0"

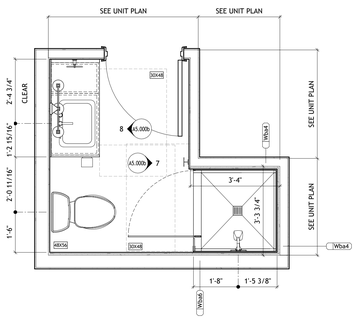



9 UNIT BATH 1.2
A5.000b 1/2" = 1'-0"

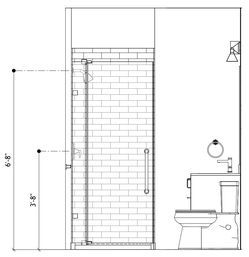


1 UNIT BATH- 1.1- ELEVATION 02
A5.000b 1/2" = 1'-0"

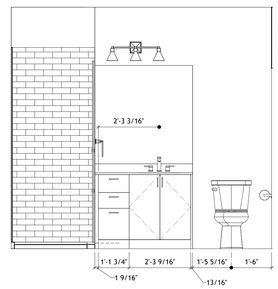


2 UNIT BATH- 1.1- ELEVATION 01
A5.000b 1/2" = 1'-0"

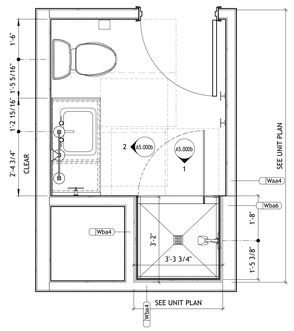


3 UNIT BATH 1.1
A5.000b 1/2" = 1'-0"

PROJECT # : 126011
DRAWN BY: CF, TF, AJ
CHECKED BY: AJ, MM

**NILES BOLTON ASSOCIATES**


3060 Peachtree Rd. N.W.
Suite 600
Atlanta, GA 30305

T 404 365 7600

www.nilesbolton.com


| No. | Description | Date |
|---|---|---|
| | DD SET | 2026/09/30 |


This drawing, as an instrument of service, is and shall remain the property of the Architects and shall not be reproduced, published or used in any way without the permission of the Architect.


BURBANK DR - BATON ROUGE, LA

BATON ROUGE, LOUISIANA 70808
EAST BATON ROUGE PARISH


LV COLLECTIVE

SHEET TITLE:
UNIT BATHS


SHEET NUMBER:
A5.000b

NOT RELEASED FOR CONSTRUCTION


10/17/2025 11:13:15 AM

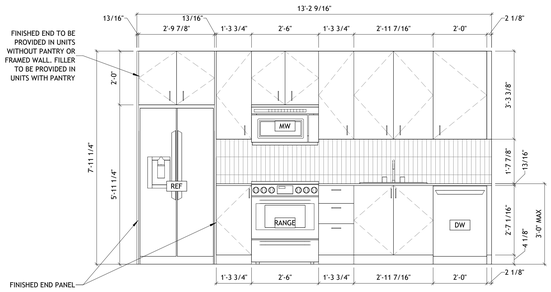



6 A5.000c UNIT KITCHEN- K1- ELEVATION
1/2" = 1'-0"

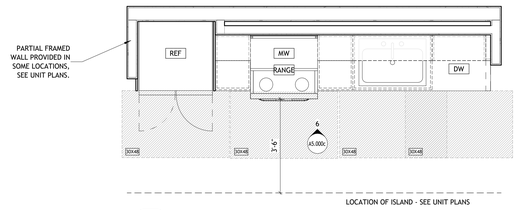



5 A5.000c UNIT KITCHEN K1
1/2" = 1'-0"

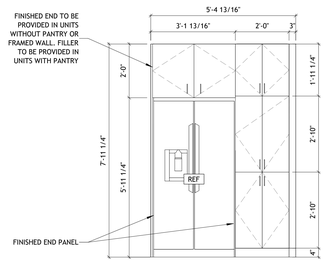



9 A5.000c UNIT KITCHEN- K0.1- ELEVATION 02
1/2" = 1'-0"

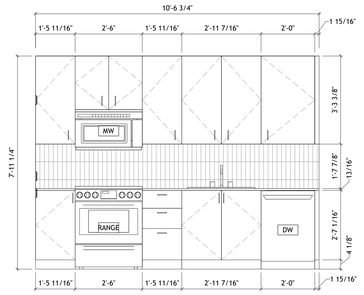



8 A5.000c UNIT KITCHEN- K0.1- ELEVATION 01
1/2" = 1'-0"

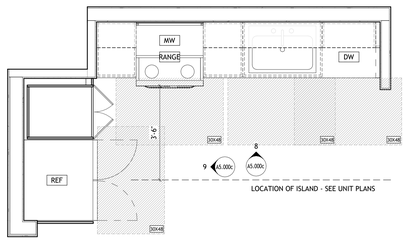



7 A5.000c UNIT KITCHEN K0.1
1/2" = 1'-0"

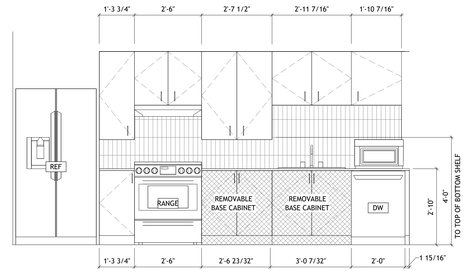



4 A5.000c UNIT KITCHEN- K0- ADA- ELEVATION
1/2" = 1'-0"

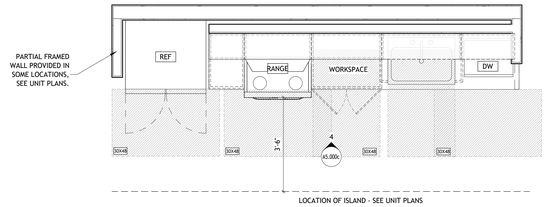


3 A5.000c UNIT KITCHEN K0 ADA
1/2" = 1'-0"

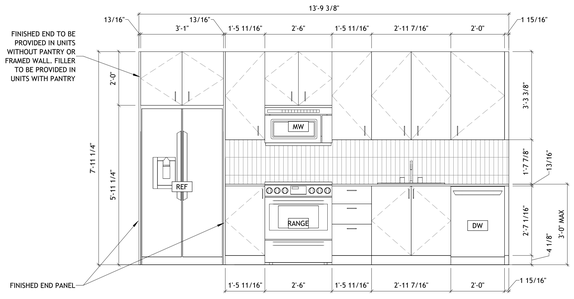


2 A5.000c UNIT KITCHEN- K0- ELEVATION
1/2" = 1'-0"

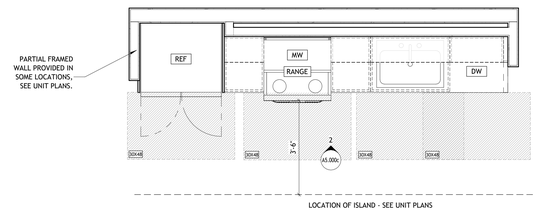


1 A5.000c UNIT KITCHEN K0
1/2" = 1'-0"

10/1/2026 11:13:25 AM

PROJECT # : 126011
DRAWN BY: CF, TF, AJ, SP
CHECKED BY: AJ, MM

NILES BOLTON ASSOCIATES

3060 Peachtree Rd. N.W.
Suite 600
Atlanta, GA 30305

T 404 365 7600

www.nilesbolton.com

| No. | Description | Date |
|---|---|---|
| | DD SET | 2026/09/30 |

This drawing, as an instrument of service, is and shall remain the property of the Architects and shall not be reproduced, published or used in any way without the permission of the Architect.

BURBANK DR - BATON ROUGE, LA


BATON ROUGE, LOUISIANA 70808
EAST BATON ROUGE PARISH

LV COLLECTIVE


SHEET TITLE:
UNIT KITCHENS

SHEET NUMBER:
A5.000c


NOT RELEASED FOR CONSTRUCTION

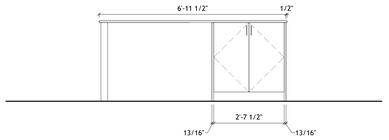



17 A5.000d UNIT KITCHEN- I4- ELEVATION 01
1/2" = 1'-0"

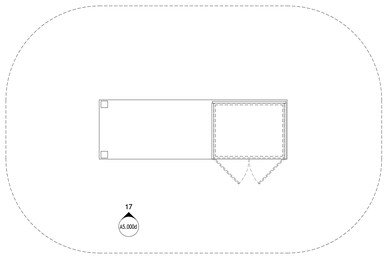



16 A5.000d UNIT KITCHEN I4
1/2" = 1'-0"

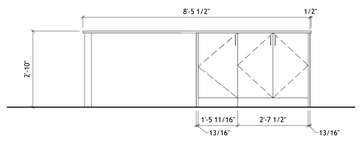



15 A5.000d UNIT KITCHEN- I3 ADA ELEVATION 01
1/2" = 1'-0"

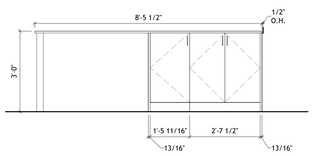



14 A5.000d UNIT KITCHEN- I3 ELEVATION 01
1/2" = 1'-0"

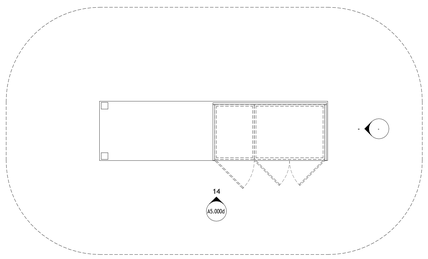



13 A5.000d UNIT KITCHEN I3
1/2" = 1'-0"

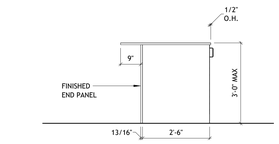



12 A5.000d UNIT KITCHEN- I1 ALT.6 - ELEVATION 02
1/2" = 1'-0"

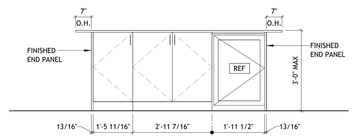



11 A5.000d UNIT KITCHEN- I1 ALT. 6 - ELEVATION 01
1/2" = 1'-0"

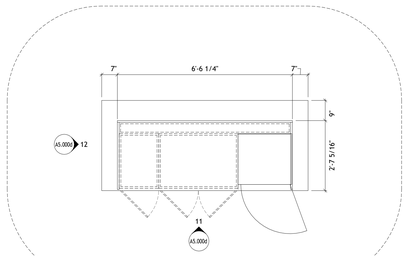



10 A5.000d UNIT KITCHEN I1 ALT. 6
1/2" = 1'-0"

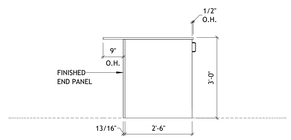



9 A5.000d UNIT KITCHEN- I1 ALT.5 - ELEVATION 02
1/2" = 1'-0"

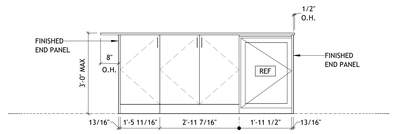



8 A5.000d UNIT KITCHEN- I1 ALT.5 - ELEVATION 01
1/2" = 1'-0"

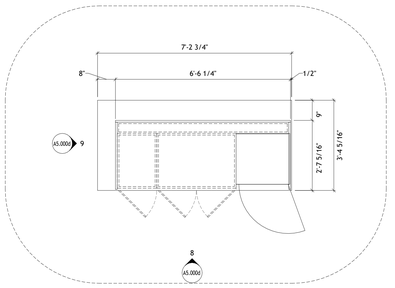



7 A5.000d UNIT KITCHEN I1 ALT. 5
1/2" = 1'-0"

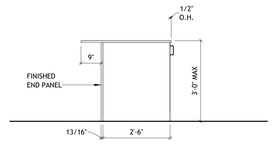



6 A5.000d UNIT KITCHEN- I2- ELEVATION 02
1/2" = 1'-0"

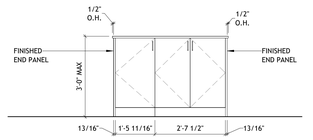



5 A5.000d UNIT KITCHEN- I2- ELEVATION 01
1/2" = 1'-0"

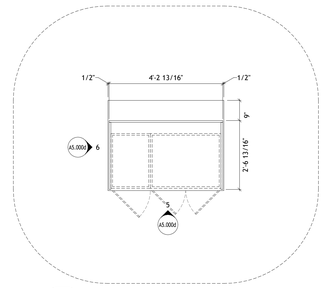



4 A5.000d UNIT KITCHEN I2
1/2" = 1'-0"

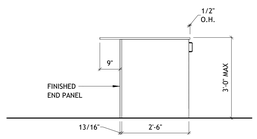


3 A5.000d UNIT KITCHEN- I1- ELEVATION 02
1/2" = 1'-0"

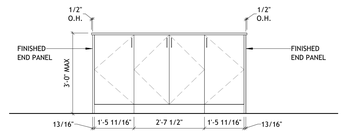


2 A5.000d UNIT KITCHEN- I1- ELEVATION 01
1/2" = 1'-0"

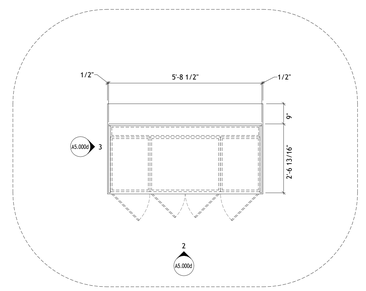


1 A5.000d UNIT KITCHEN I1
1/2" = 1'-0"

10/1/2026 11:15:42 AM

PROJECT # : 126011
DRAWN BY: CF, TF, AJ
CHECKED BY: AJ, MM

NILES BOLTON ASSOCIATES

3060 Peachtree Rd. N.W.
Suite 600
Atlanta, GA 30305

T 404 365 7600

www.nilesbolton.com

| No. | Description | Date |
|---|---|---|
| | DD SET | 2026/09/30 |

This drawing, as an instrument of service, is and shall remain the property of the Architects and shall not be reproduced, published or used in any way without the permission of the Architect.

BURBANK DR - BATON ROUGE, LA


BATON ROUGE, LOUISIANA 70808
EAST BATON ROUGE PARISH

LV COLLECTIVE


SHEET TITLE:
UNIT KITCHEN ISLANDS

SHEET NUMBER:
A5.000d


NOT RELEASED FOR CONSTRUCTION

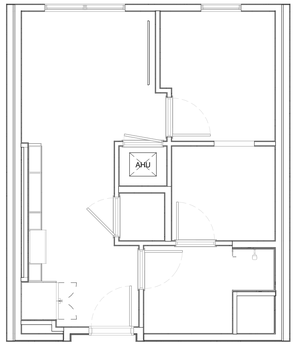



4 A5.001 REFLECTED CEILING PLAN- UNIT A1
1/4" = 1'-0"

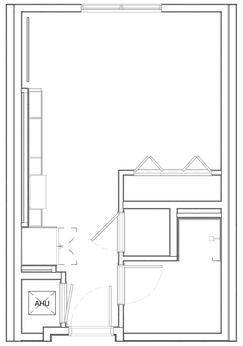



5 A5.001 REFLECTED CEILING PLAN- UNIT S1-M
1/4" = 1'-0"

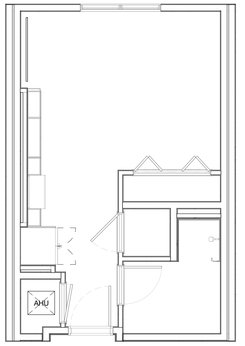



2 A5.001 REFLECTED CEILING PLAN- UNIT S1
1/4" = 1'-0"

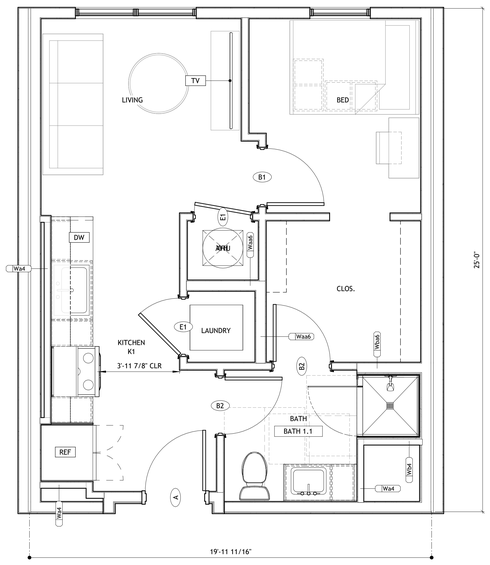


3 A5.001 FLOOR PLAN- UNIT A1
3/8" = 1'-0"

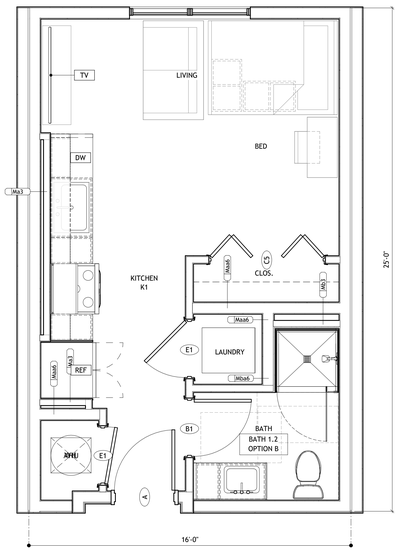


7 A5.001 FLOOR PLAN- UNIT S1-M
3/8" = 1'-0"

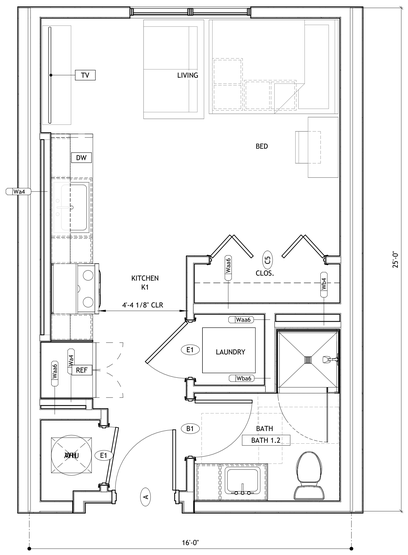


1 A5.001 FLOOR PLAN- UNIT S1
3/8" = 1'-0"

## GENERAL NOTES- UNIT PLANS


1. UNIT PLAN DIMENSIONS ARE TO FACE OF STUD UNLESS OTHERWISE NOTED.
2. INTERIOR ELEVATION DIMENSIONS ARE TO FINISH WALL.
3. DIMENSIONS INDICATED AS "CLR" (CLEAR) ARE CRITICAL DIMENSIONS FROM FACE OF FINISH TO FACE OF FINISH
4. "FILL" DIMENSIONS ON INTERIOR ELEVATIONS ARE APPROXIMATE, FIELD VERIFY.
5. WALL HATCH INDICATES BLOCKING LOCATION; REQUIRED IN ALL UNITS WITHOUT EXCEPTION.
6. SEE SHEET A5.00 FOR ALL ADAPTABLE ACCESSIBLE UNIT DOORS/OPENINGS, KITCHEN, BATHROOM AND REMOVABLE COUNTERTOP INFORMATION
7. PROVIDE BLOCKING AT LOCATIONS TO RECEIVE WALL CABINETS.
8. SEE HANDICAP ACCESSIBILITY GENERAL NOTES.
9. DOORS TO BE 4" FROM ADJACENT WALL OR CENTERED UNLESS OTHERWISE NOTED.
10. PROVIDE MOISTURE RESISTANT GYPSUM BOARD AT ALL BATHROOM WALLS AND CEILINGS.
11. SEE INTERIOR ELEVATIONS FOR PLUMBING FIXTURE LOCATIONS.
12. PROVIDE FIRE EXTINGUISHERS IN ALL UNITS WITH RANGES. LOCATION PER LOCAL OFFICIAL.
13. REFER TO MECHANICAL DRAWINGS FOR DRYER VENT LENGTH CALCULATIONS.
14. AT WASHER PROVIDE PLASTIC OVERFLOW DRAIN PAN & DRAIN.

## UNIT PLAN LEGEND


UNIT S1




UNIT S1-M

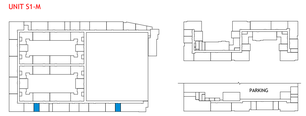


UNIT A1

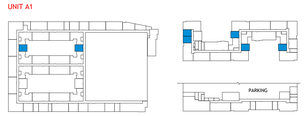


PROJECT # : 126011
DRAWN BY: CF, TF, AJ, SP
CHECKED BY: AJ, MM

NILES BOLTON ASSOCIATES

3060 Peachtree Rd. N.W.
Suite 600
Atlanta, GA 30305

T 404 365 7600

www.nilesbolton.com

| No. | Description | Date |
|---|---|---|
| | DD SET | 2026/09/30 |

This drawing, as an instrument of service, is and shall remain the property of the Architects and shall not be reproduced, published or used in any way without the permission of the Architect.

BURBANK DR - BATON ROUGE, LA

BATON ROUGE, LOUISIANA 70808
EAST BATON ROUGE PARISH


LV COLLECTIVE

SHEET TITLE:
UNIT S1, S1-M, A1


SHEET NUMBER:
A5.001

NOT RELEASED FOR CONSTRUCTION


10/1/2026 11:11:52 AM

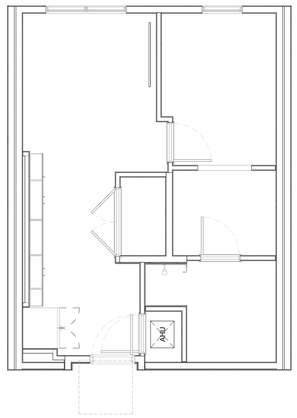


4 A5.102 REFLECTED CEILING PLAN- UNIT A3.1
1/4" = 1'-0"

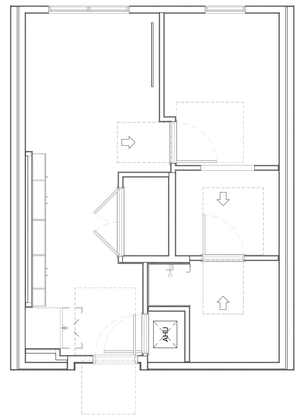

2 A5.102 REFLECTED CEILING PLAN- UNIT A3 ADA
1/4" = 1'-0"

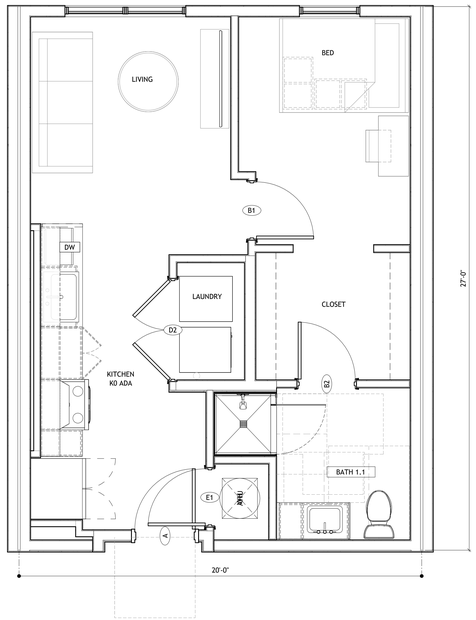


3 A5.102 FLOOR PLAN- UNIT A3.1
3/8" = 1'-0"

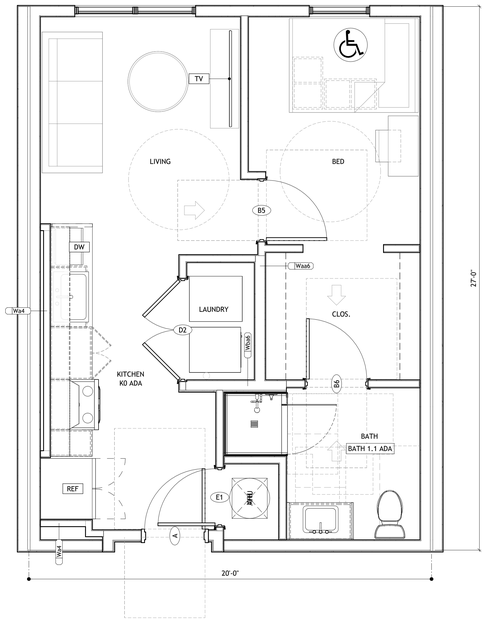



1 A5.102 FLOOR PLAN- UNIT A3 ADA
3/8" = 1'-0"

## GENERAL NOTES- UNIT PLANS

1. UNIT PLAN DIMENSIONS ARE TO FACE OF STUD UNLESS OTHERWISE NOTED.
2. INTERIOR ELEVATION DIMENSIONS ARE TO FINISH WALL.
3. DIMENSIONS INDICATED AS "CLR" (CLEAR) ARE CRITICAL DIMENSIONS FROM FACE OF FINISH TO FACE OF FINISH.
4. "FILL" DIMENSIONS ON INTERIOR ELEVATIONS ARE APPROXIMATE, FIELD VERIFY.
5. WALL HATCH INDICATES BLOCKING LOCATION; REQUIRED IN ALL UNITS WITHOUT EXCEPTION.
6. SEE SHEET A5.00 FOR ALL ADAPTABLE ACCESSIBLE UNIT DOORS/OPENINGS, KITCHEN, BATHROOM AND REMOVABLE COUNTERTOP INFORMATION
7. PROVIDE BLOCKING AT LOCATIONS TO RECEIVE WALL CABINETS.
8. SEE HANDICAP ACCESSIBILITY GENERAL NOTES.
9. DOORS TO BE 4" FROM ADJACENT WALL OR CENTERED UNLESS OTHERWISE NOTED.
10. PROVIDE MOISTURE RESISTANT GYPSUM BOARD AT ALL BATHROOM WALLS AND CEILINGS.
11. SEE INTERIOR ELEVATIONS FOR PLUMBING FIXTURE LOCATIONS.
12. PROVIDE FIRE EXTINGUISHERS IN ALL UNITS WITH RANGES. LOCATION PER LOCAL OFFICIAL.
13. REFER TO MECHANICAL DRAWINGS FOR DRYER VENT LENGTH CALCULATIONS.
14. AT WASHER PROVIDE PLASTIC OVERFLOW DRAIN PAN & DRAIN.

## UNIT PLAN LEGEND

UNIT A3/A3.1

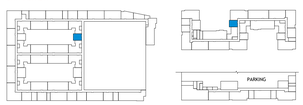




PROJECT # : 126011
DRAWN BY: CF, TF, AJ, SP
CHECKED BY: AJ, MM

NILES BOLTON ASSOCIATES

3060 Peachtree Rd. N.W.
Suite 600
Atlanta, GA 30305

T 404 365 7600

www.nilesbolton.com

| No. | Description | Date |
|---|---|---|
| | DD SET | 2026/09/30 |

This drawing, as an instrument of service, is and shall remain the property of the Architects and shall not be reproduced, published or used in any way without the permission of the Architect.

BURBANK DR - BATON ROUGE, LA

BATON ROUGE, LOUISIANA 70808
EAST BATON ROUGE PARISH


LV COLLECTIVE

SHEET TITLE:
UNIT A3 ADA, A3.1


SHEET NUMBER:
A5.102

NOT RELEASED FOR CONSTRUCTION

10/17/2025 11:13:59 AM

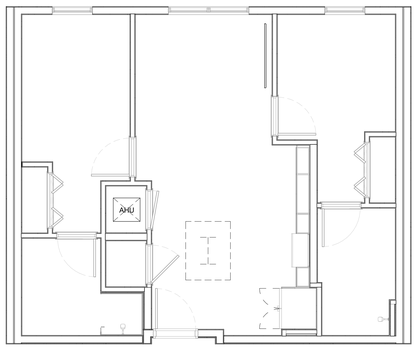



3 A5.201 REFLECTED CEILING PLAN- UNIT B1-M
1/4" = 1'-0"

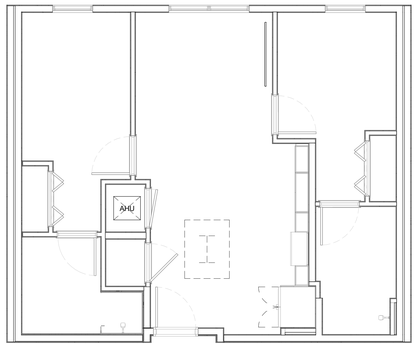


2 A5.201 REFLECTED CEILING PLAN- UNIT B1
1/4" = 1'-0"




4 A5.201 FLOOR PLAN- UNIT B1-M
3/8" = 1'-0"

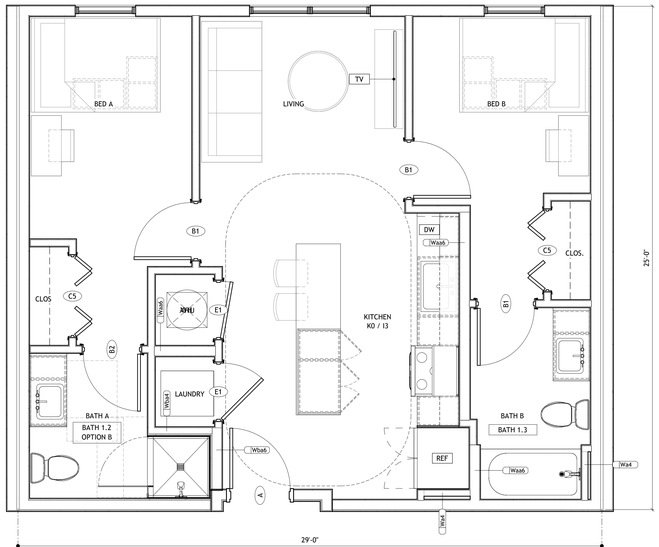



1 A5.201 FLOOR PLAN- UNIT B1
3/8" = 1'-0"

## GENERAL NOTES- UNIT PLANS

1. UNIT PLAN DIMENSIONS ARE TO FACE OF STUD UNLESS OTHERWISE NOTED.
2. INTERIOR ELEVATION DIMENSIONS ARE TO FINISH WALL.
3. DIMENSIONS INDICATED AS "CLR" (CLEAR) ARE CRITICAL DIMENSIONS FROM FACE OF FINISH TO FACE OF FINISH
4. "FILL" DIMENSIONS ON INTERIOR ELEVATIONS ARE APPROXIMATE, FIELD VERIFY.
5. WALL HATCH INDICATES BLOCKING LOCATION; REQUIRED IN ALL UNITS WITHOUT EXCEPTION.
6. SEE SHEET A5.00 FOR ALL ADAPTABLE ACCESSIBLE UNIT DOORS/OPENINGS, KITCHEN, BATHROOM AND REMOVABLE COUNTERTOP INFORMATION
7. PROVIDE BLOCKING AT LOCATIONS TO RECEIVE WALL CABINETS.
8. SEE HANDICAP ACCESSIBILITY GENERAL NOTES.
9. DOORS TO BE 4" FROM ADJACENT WALL OR CENTERED UNLESS OTHERWISE NOTED.
10. PROVIDE MOISTURE RESISTANT GYPSUM BOARD AT ALL BATHROOM WALLS AND CEILINGS.
11. SEE INTERIOR ELEVATIONS FOR PLUMBING FIXTURE LOCATIONS.
12. PROVIDE FIRE EXTINGUISHERS IN ALL UNITS WITH RANGES. LOCATION PER LOCAL OFFICIAL.
13. REFER TO MECHANICAL DRAWINGS FOR DRYER VENT LENGTH CALCULATIONS.
14. AT WASHER PROVIDE PLASTIC OVERFLOW DRAIN PAN & DRAIN.

## UNIT PLAN LEGEND

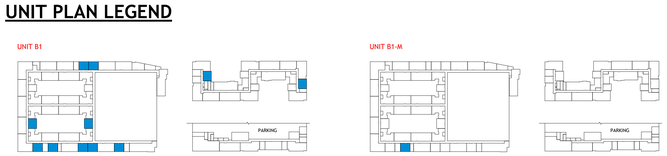


10/1/2026 11:14:07 AM

PROJECT # : 126011
DRAWN BY: CF, TF, AJ, SP
CHECKED BY: AJ, MM

NILES BOLTON ASSOCIATES

3060 Peachtree Rd. N.W.
Suite 600
Atlanta, GA 30305

T 404 365 7600

www.nilesbolton.com

| No. | Description | Date |
|---|---|---|
| | DD SET | 2026/09/30 |

This drawing, as an instrument of service, is and shall remain the property of the Architects and shall not be reproduced, published or used in any way without the permission of the Architect.

BURBANK DR - BATON ROUGE, LA


BATON ROUGE, LOUISIANA 70808
EAST BATON ROUGE PARISH

LV COLLECTIVE


SHEET TITLE:
UNIT B1, B1-M

SHEET NUMBER:
A5.201


NOT RELEASED FOR CONSTRUCTION

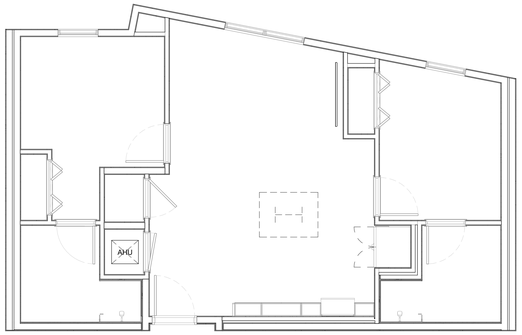



5 A5.202 REFLECTED CEILING PLAN- UNIT B3
1/4" = 1'-0"

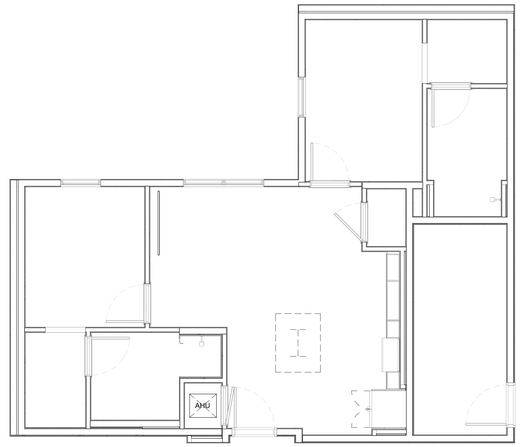



2 A5.202 REFLECTED CEILING PLAN- UNIT B2
1/4" = 1'-0"

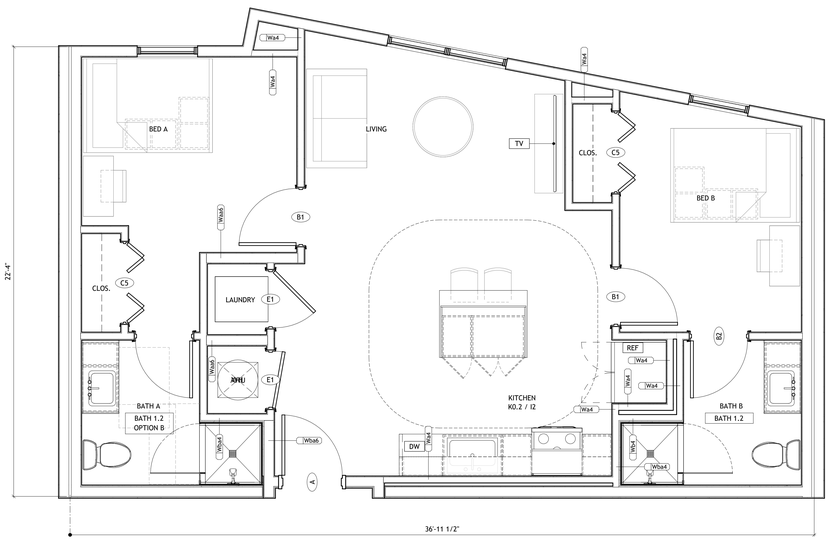


4 A5.202 FLOOR PLAN- UNIT B3
3/8" = 1'-0"

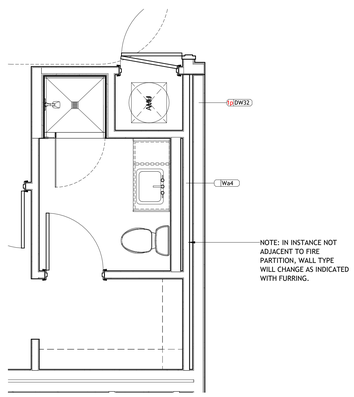


3 A5.202 FLOOR PLAN- UNIT B2 (FURRED WALL)
3/8" = 1'-0"

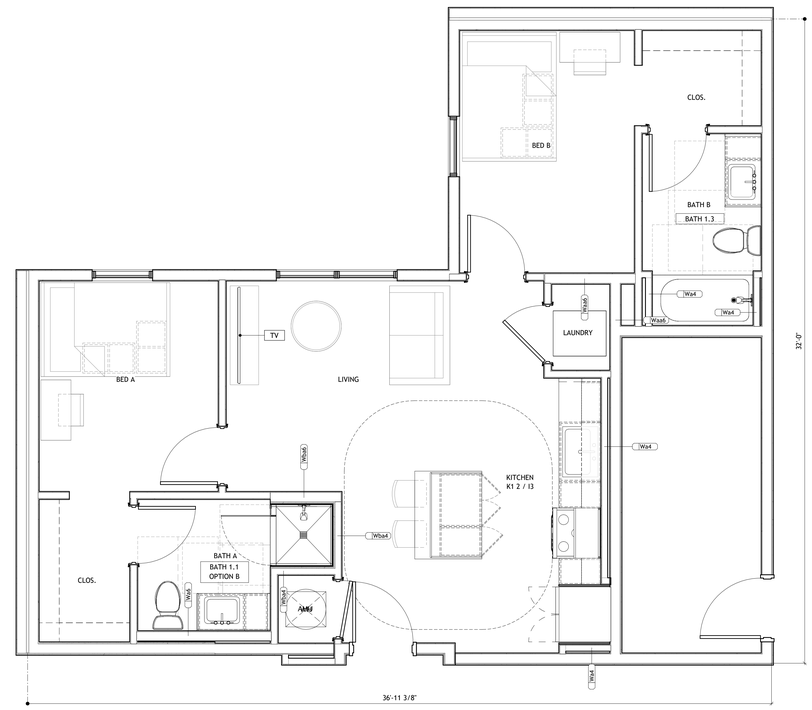



1 A5.202 FLOOR PLAN- UNIT B2
3/8" = 1'-0"

## GENERAL NOTES- UNIT PLANS

1. UNIT PLAN DIMENSIONS ARE TO FACE OF STUD UNLESS OTHERWISE NOTED.
2. INTERIOR ELEVATION DIMENSIONS ARE TO FINISH WALL.
3. DIMENSIONS INDICATED AS "CLR" (CLEAR) ARE CRITICAL DIMENSIONS FROM FACE OF FINISH TO FACE OF FINISH
4. "FILL" DIMENSIONS ON INTERIOR ELEVATIONS ARE APPROXIMATE, FIELD VERIFY.
5. WALL HATCH INDICATES BLOCKING LOCATION; REQUIRED IN ALL UNITS WITHOUT EXCEPTION.
6. SEE SHEET A5.00 FOR ALL ADAPTABLE ACCESSIBLE UNIT DOORS/OPENINGS, KITCHEN, BATHROOM AND REMOVABLE COUNTERTOP INFORMATION
7. PROVIDE BLOCKING AT LOCATIONS TO RECEIVE WALL CABINETS.
8. SEE HANDICAP ACCESSIBILITY GENERAL NOTES.
9. DOORS TO BE 4" FROM ADJACENT WALL OR CENTERED UNLESS OTHERWISE NOTED.
10. PROVIDE MOISTURE RESISTANT GYPSUM BOARD AT ALL BATHROOM WALLS AND CEILINGS.
11. SEE INTERIOR ELEVATIONS FOR PLUMBING FIXTURE LOCATIONS.
12. PROVIDE FIRE EXTINGUISHERS IN ALL UNITS WITH RANGES. LOCATION PER LOCAL OFFICIAL.
13. REFER TO MECHANICAL DRAWINGS FOR DRYER VENT LENGTH CALCULATIONS.
14. AT WASHER PROVIDE PLASTIC OVERFLOW DRAIN PAN & DRAIN.

## UNIT PLAN LEGEND

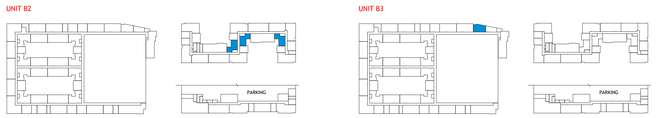


PROJECT # : 126011
DRAWN BY: CF, TF, AJ, SP
CHECKED BY: AJ, MM

NILES BOLTON ASSOCIATES

3060 Peachtree Rd. N.W.
Suite 600
Atlanta, GA 30305

T 404 365 7600

www.nilesbolton.com

| No. | Description | Date |
|---|---|---|
| | DD SET | 2026/09/30 |

This drawing, as an instrument of service, is and shall remain the property of the Architects and shall not be reproduced, published or used in any way without the permission of the Architect.

BURBANK DR - BATON ROUGE, LA

BATON ROUGE, LOUISIANA 70808
EAST BATON ROUGE PARISH


LV COLLECTIVE

SHEET TITLE:
UNIT B2, B3


SHEET NUMBER:
A5.202

NOT RELEASED FOR CONSTRUCTION


10/1/2026 11:14:16 AM

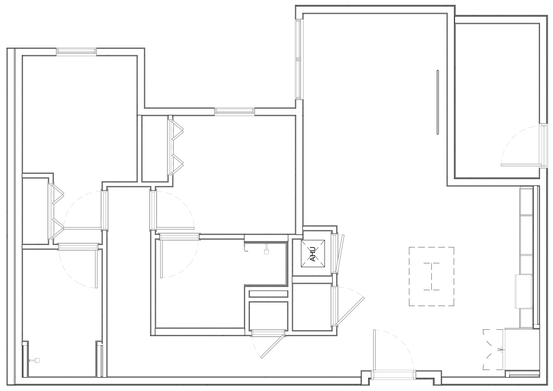


2 A5.203 REFLECTED CEILING PLAN- UNIT B4-M
1/4" = 1'-0"

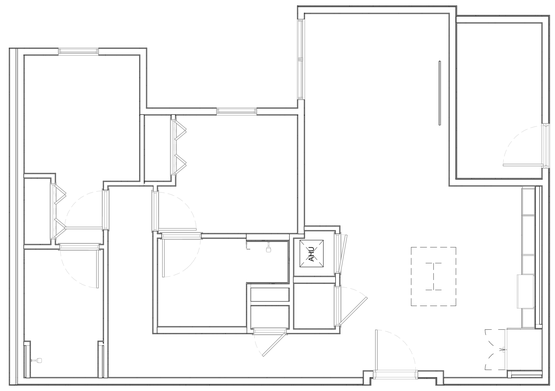

4 A5.203 REFLECTED CEILING PLAN- UNIT B4
1/4" = 1'-0"

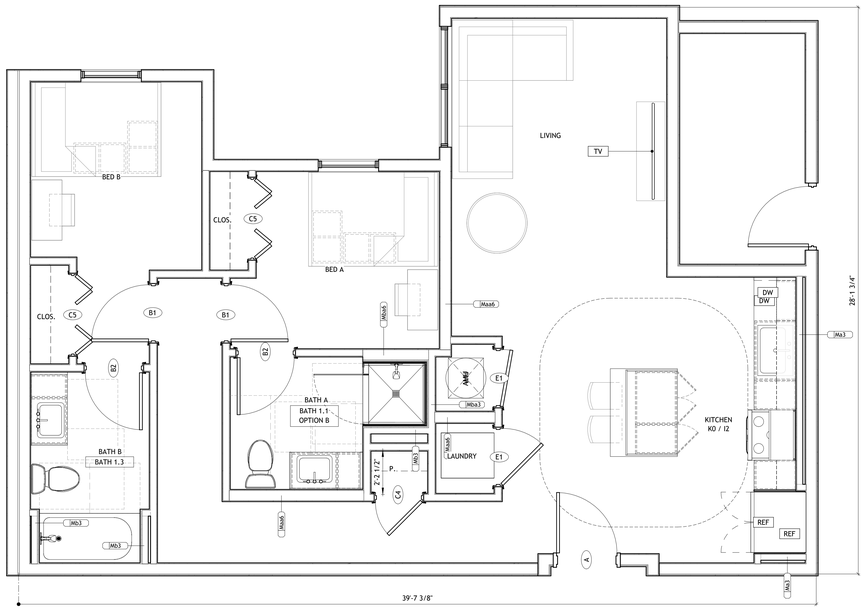


1 A5.203 FLOOR PLAN- UNIT B4-M
3/8" = 1'-0"

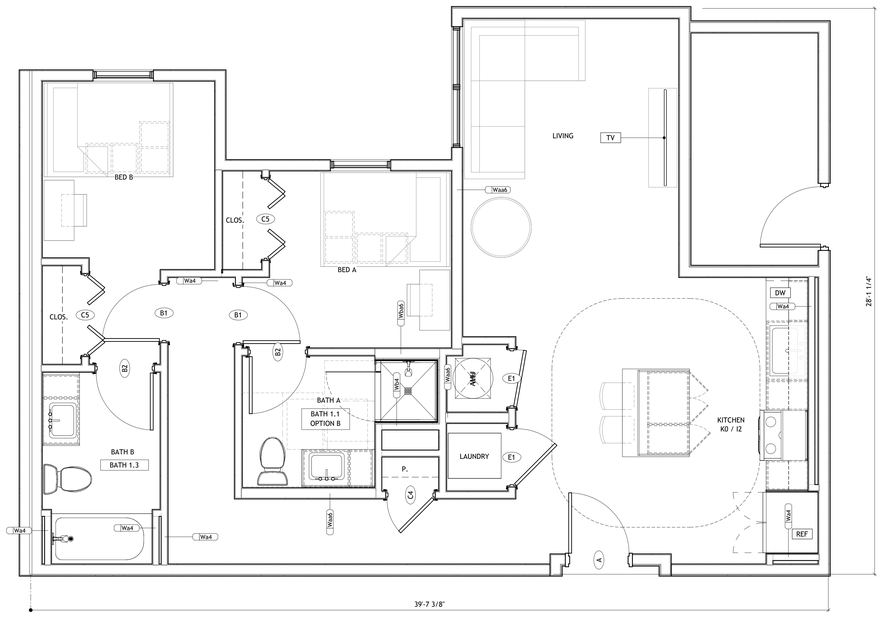



3 A5.203 FLOOR PLAN- UNIT B4
3/8" = 1'-0"

## GENERAL NOTES- UNIT PLANS


1. UNIT PLAN DIMENSIONS ARE TO FACE OF STUD UNLESS OTHERWISE NOTED.
2. INTERIOR ELEVATION DIMENSIONS ARE TO FINISH WALL.
3. DIMENSIONS INDICATED AS 'CLR' (CLEAR) ARE CRITICAL DIMENSIONS FROM FACE OF FINISH TO FACE OF FINISH.
4. "FILL" DIMENSIONS ON INTERIOR ELEVATIONS ARE APPROXIMATE, FIELD VERIFY.
5. WALL HATCH INDICATES BLOCKING LOCATION; REQUIRED IN ALL UNITS WITHOUT EXCEPTION.
6. SEE SHEET A5.00 FOR ALL ADAPTABLE ACCESSIBLE UNIT DOORS/OPENINGS, KITCHEN, BATHROOM AND REMOVABLE COUNTERTOP INFORMATION
7. PROVIDE BLOCKING AT LOCATIONS TO RECEIVE WALL CABINETS.
8. SEE HANDICAP ACCESSIBILITY GENERAL NOTES.
9. DOORS TO BE 4" FROM ADJACENT WALL OR CENTERED UNLESS OTHERWISE NOTED.
10. PROVIDE MOISTURE RESISTANT GYPSUM BOARD AT ALL BATHROOM WALLS AND CEILINGS.
11. SEE INTERIOR ELEVATIONS FOR PLUMBING FIXTURE LOCATIONS.
12. PROVIDE FIRE EXTINGUISHERS IN ALL UNITS WITH RANGES. LOCATION PER LOCAL OFFICIAL.
13. REFER TO MECHANICAL DRAWINGS FOR DRYER VENT LENGTH CALCULATIONS.
14. AT WASHER PROVIDE PLASTIC OVERFLOW DRAIN PAN & DRAIN.

## UNIT PLAN LEGEND

UNIT B4

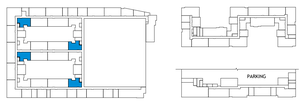


UNIT B4-M

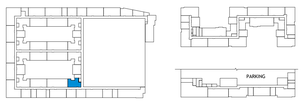


10/1/2026 11:14:23 AM

PROJECT # : 126011
DRAWN BY: CF, TF, AJ, SP
CHECKED BY: AJ, MM

NILES BOLTON ASSOCIATES

3060 Peachtree Rd. N.W.
Suite 600
Atlanta, GA 30305

T 404 365 7600

www.nilesbolton.com

| No. | Description | Date |
|---|---|---|
| | DD SET | 2026/09/30 |

This drawing, as an instrument of service, is and shall remain the property of the Architects and shall not be reproduced, published or used in any way without the permission of the Architect.

BURBANK DR - BATON ROUGE, LA


BATON ROUGE, LOUISIANA 70808
EAST BATON ROUGE PARISH

LV COLLECTIVE


SHEET TITLE:
UNIT B4, B4-M

SHEET NUMBER:
A5.203


NOT RELEASED FOR CONSTRUCTION

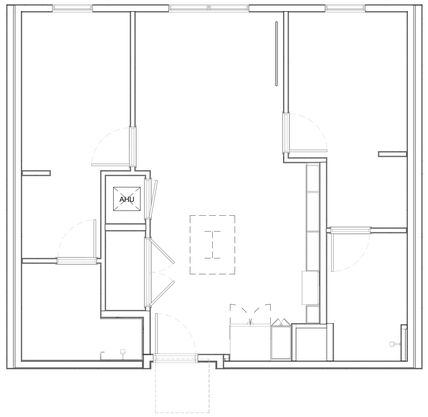



4 A5.204 REFLECTED CEILING PLAN- UNIT B6.1
1/4" = 1'-0"

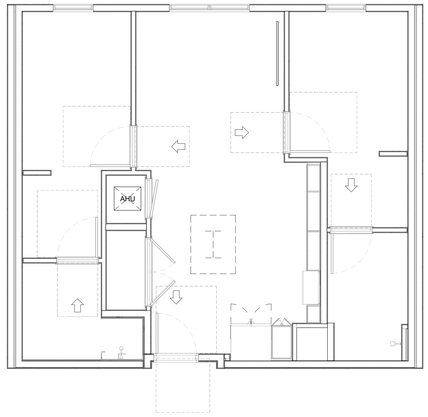


2 A5.204 REFLECTED CEILING PLAN- UNIT 710
1/4" = 1'-0"

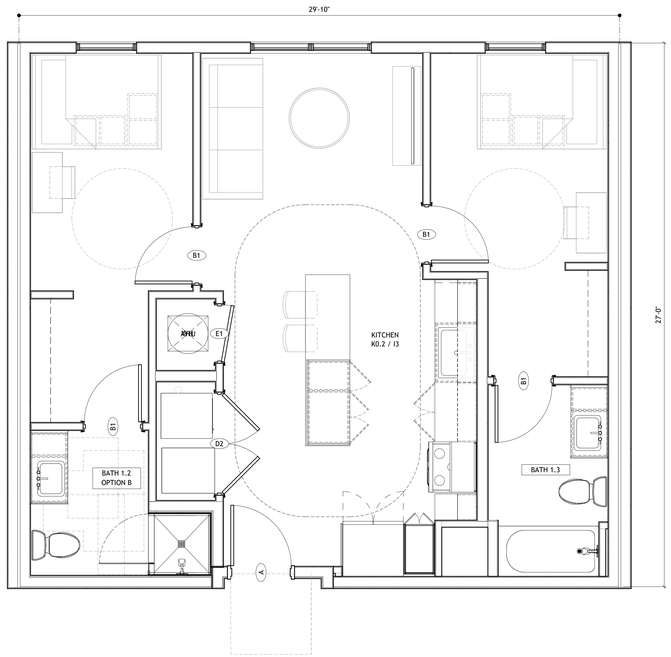


3 A5.204 FLOOR PLAN- UNIT B6.1
3/8" = 1'-0"

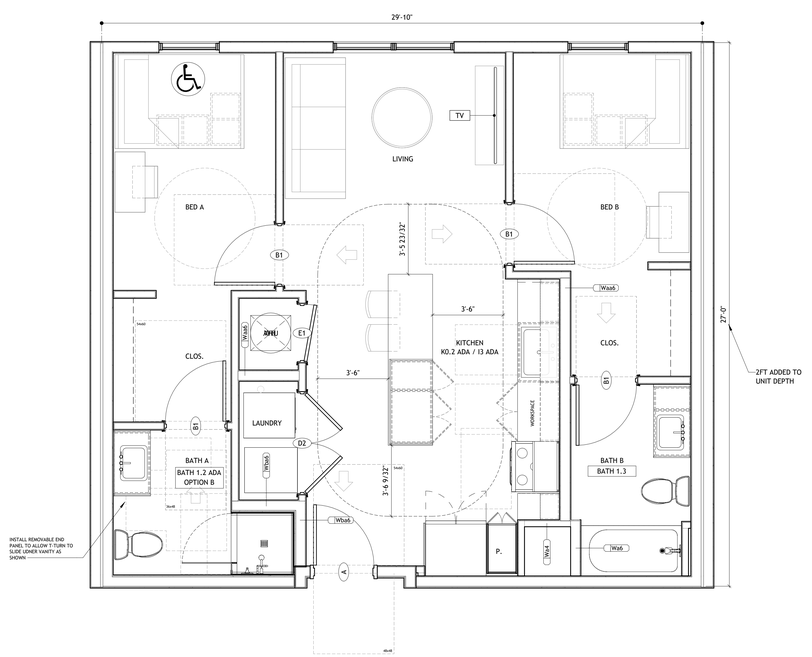



1 A5.204 FLOOR PLAN- UNIT B6 ADA
3/8" = 1'-0"

## GENERAL NOTES- UNIT PLANS

1. UNIT PLAN DIMENSIONS ARE TO FACE OF STUD UNLESS OTHERWISE NOTED.
2. INTERIOR ELEVATION DIMENSIONS ARE TO FINISH WALL.
3. DIMENSIONS INDICATED AS "CLR" (CLEAR) ARE CRITICAL DIMENSIONS FROM FACE OF FINISH TO FACE OF FINISH.
4. "FILL" DIMENSIONS ON INTERIOR ELEVATIONS ARE APPROXIMATE, FIELD VERIFY.
5. WALL HATCH INDICATES BLOCKING LOCATION; REQUIRED IN ALL UNITS WITHOUT EXCEPTION.
6. SEE SHEET A5.00 FOR ALL ADAPTABLE ACCESSIBLE UNIT DOORS/OPENINGS, KITCHEN, BATHROOM AND REMOVABLE COUNTERTOP INFORMATION
7. PROVIDE BLOCKING AT LOCATIONS TO RECEIVE WALL CABINETS.
8. SEE HANDICAP ACCESSIBILITY GENERAL NOTES.
9. DOORS TO BE 4" FROM ADJACENT WALL OR CENTERED UNLESS OTHERWISE NOTED.
10. PROVIDE MOISTURE RESISTANT GYPSUM BOARD AT ALL BATHROOM WALLS AND CEILINGS.
11. SEE INTERIOR ELEVATIONS FOR PLUMBING FIXTURE LOCATIONS.
12. PROVIDE FIRE EXTINGUISHERS IN ALL UNITS WITH RANGES. LOCATION PER LOCAL OFFICIAL.
13. REFER TO MECHANICAL DRAWINGS FOR DRYER VENT LENGTH CALCULATIONS.
14. AT WASHER PROVIDE PLASTIC OVERFLOW DRAIN PAN & DRAIN.

## UNIT PLAN LEGEND

UNIT B6/B6.1

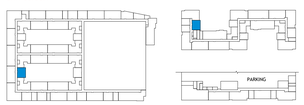


PROJECT # : 126011
DRAWN BY: CF, TF, AJ, SP
CHECKED BY: AJ, MM

NILES BOLTON ASSOCIATES

3060 Peachtree Rd. N.W.
Suite 600
Atlanta, GA 30305

T 404 365 7600

www.nilesbolton.com

| No. | Description | Date |
|---|---|---|
| | DD SET | 2026/09/30 |

This drawing, as an instrument of service, is and shall remain the property of the Architects and shall not be reproduced, published or used in any way without the permission of the Architect.

BURBANK DR - BATON ROUGE, LA

BATON ROUGE, LOUISIANA 70808
EAST BATON ROUGE PARISH


LV COLLECTIVE

SHEET TITLE:
UNIT B6 ADA, B6.1


SHEET NUMBER:
A5.204

10/1/2026 11:14:30 AM

NOT RELEASED FOR CONSTRUCTION

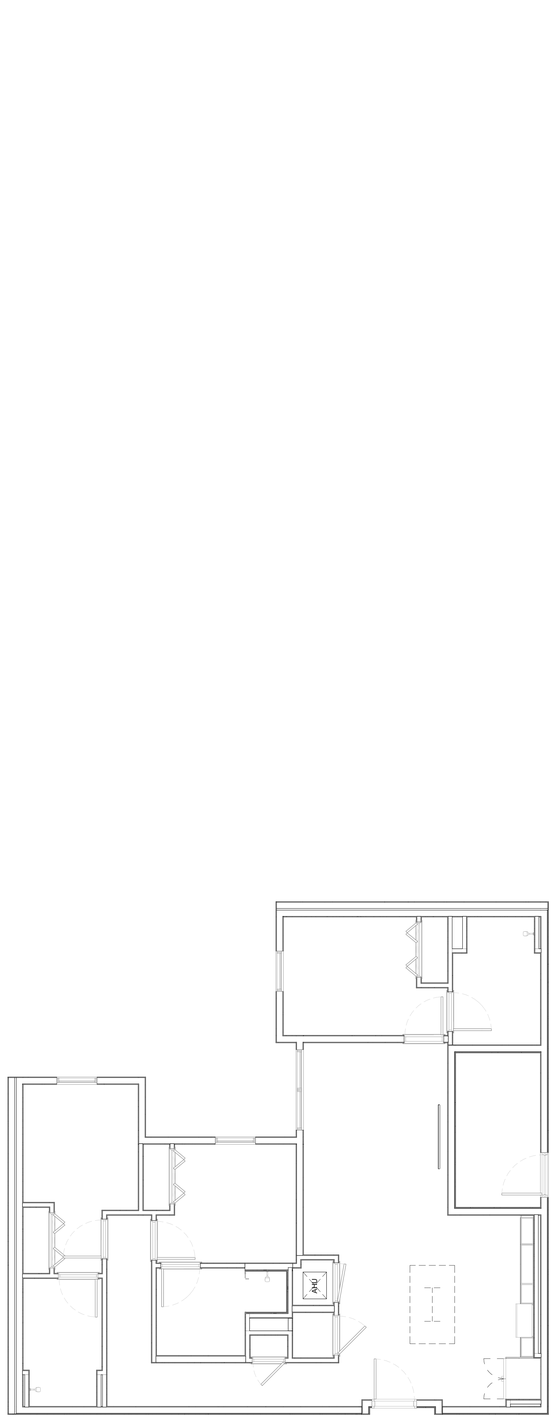


2 REFLECTED CEILING PLAN- UNIT C1
A5.301 1/4" = 1'-0"

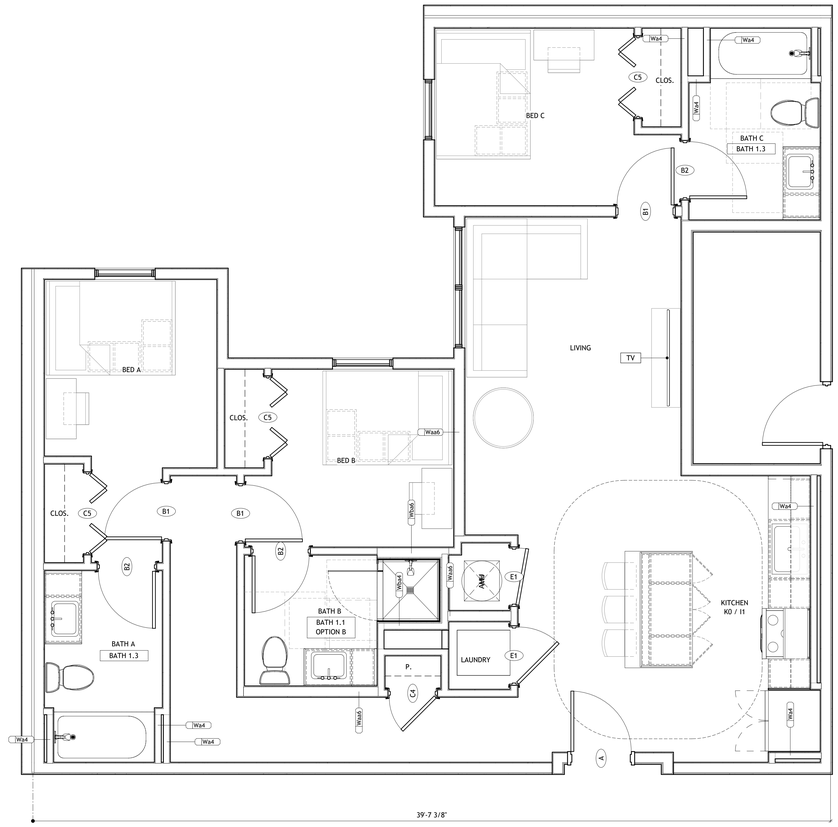



1 FLOOR PLAN- UNIT C1
A5.301 3/8" = 1'-0"

## GENERAL NOTES- UNIT PLANS

1. UNIT PLAN DIMENSIONS ARE TO FACE OF STUD UNLESS OTHERWISE NOTED.
2. INTERIOR ELEVATION DIMENSIONS ARE TO FINISH WALL.
3. DIMENSIONS INDICATED AS "CLR" (CLEAR) ARE CRITICAL DIMENSIONS FROM FACE OF FINISH TO FACE OF FINISH.
4. "TILL" DIMENSIONS ON INTERIOR ELEVATIONS ARE APPROXIMATE, FIELD VERIFY.
5. WALL HATCH INDICATES BLOCKING LOCATION; REQUIRED IN ALL UNITS WITHOUT EXCEPTION.
6. SEE SHEET A5.00 FOR ALL ADAPTABLE ACCESSIBLE UNIT DOORS/OPENINGS, KITCHEN, BATHROOM AND REMOVABLE COUNTERTOP INFORMATION
7. PROVIDE BLOCKING AT LOCATIONS TO RECEIVE WALL CABINETS.
8. SEE HANDICAP ACCESSIBILITY GENERAL NOTES.
9. DOORS TO BE 4" FROM ADJACENT WALL OR CENTERED UNLESS OTHERWISE NOTED.
10. PROVIDE MOISTURE RESISTANT GYPSUM BOARD AT ALL BATHROOM WALLS AND CEILINGS.
11. SEE INTERIOR ELEVATIONS FOR PLUMBING FIXTURE LOCATIONS.
12. PROVIDE FIRE EXTINGUISHERS IN ALL UNITS WITH RANGES. LOCATION PER LOCAL OFFICIAL.
13. REFER TO MECHANICAL DRAWINGS FOR DRYER VENT LENGTH CALCULATIONS.
14. AT WASHER PROVIDE PLASTIC OVERFLOW DRAIN PAN & DRAIN.

## UNIT PLAN LEGEND

UNIT C1

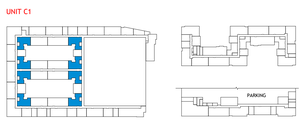


10/1/2026 11:14:35 AM

PROJECT # : 126011
DRAWN BY: CF, TF, AJ, SP
CHECKED BY: AJ, MM

NILES BOLTON ASSOCIATES

3060 Peachtree Rd. N.W.
Suite 600
Atlanta, GA 30305

T 404 365 7600

www.nilesbolton.com

| No. | Description | Date |
|---|---|---|
| | DD SET | 2026/09/30 |

This drawing, as an instrument of service, is and shall remain the property of the Architects and shall not be reproduced, published or used in any way without the permission of the Architect.

BURBANK DR - BATON ROUGE, LA


BATON ROUGE, LOUISIANA 70808
EAST BATON ROUGE PARISH

LV COLLECTIVE


SHEET TITLE:
UNIT C1

SHEET NUMBER:
A5.301


NOT RELEASED FOR CONSTRUCTION

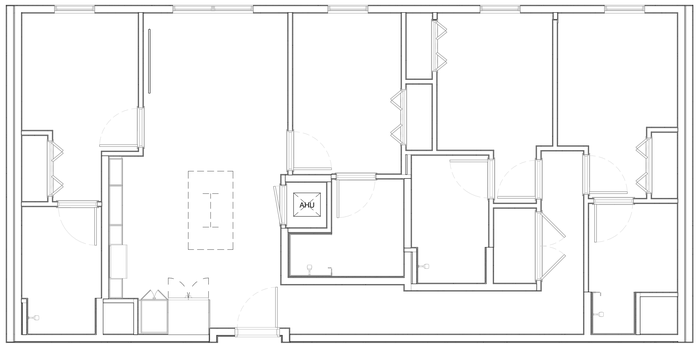



4 A5.401 REFLECTED CEILING PLAN- UNIT D1-M
1/4" = 1'-0"

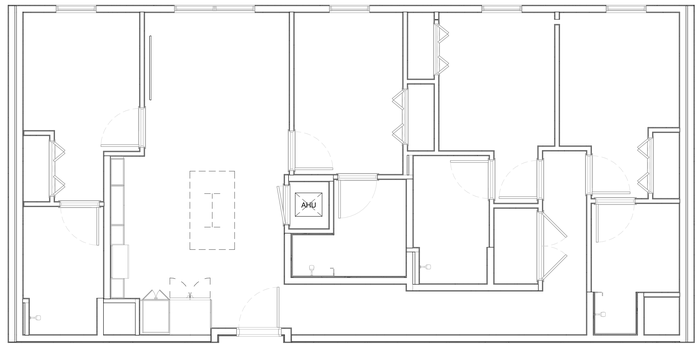


2 A5.401 REFLECTED CEILING PLAN- UNIT D1
1/4" = 1'-0"

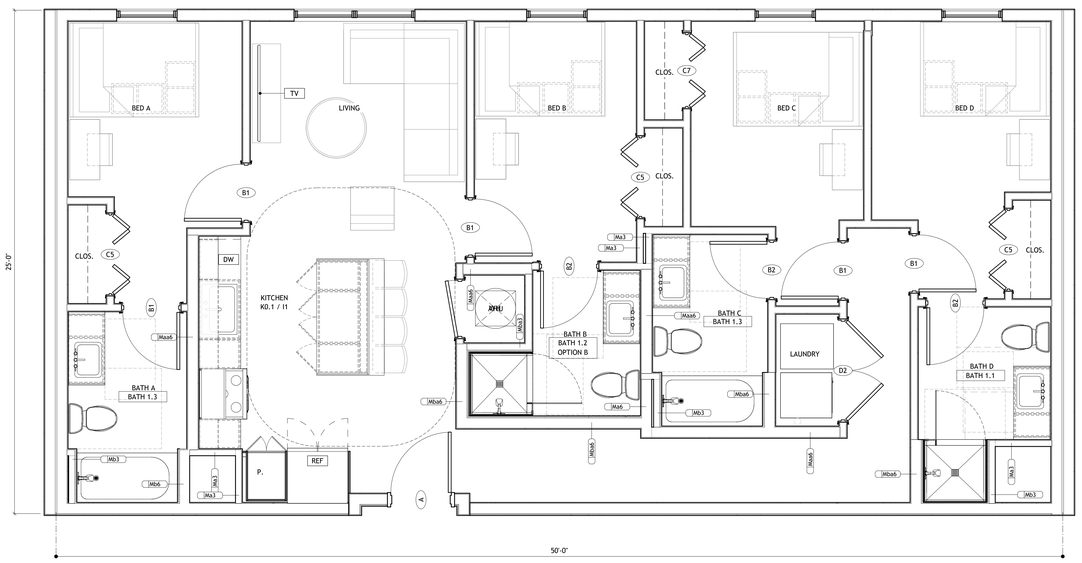


3 A5.401 FLOOR PLAN- UNIT D1-M
3/8" = 1'-0"

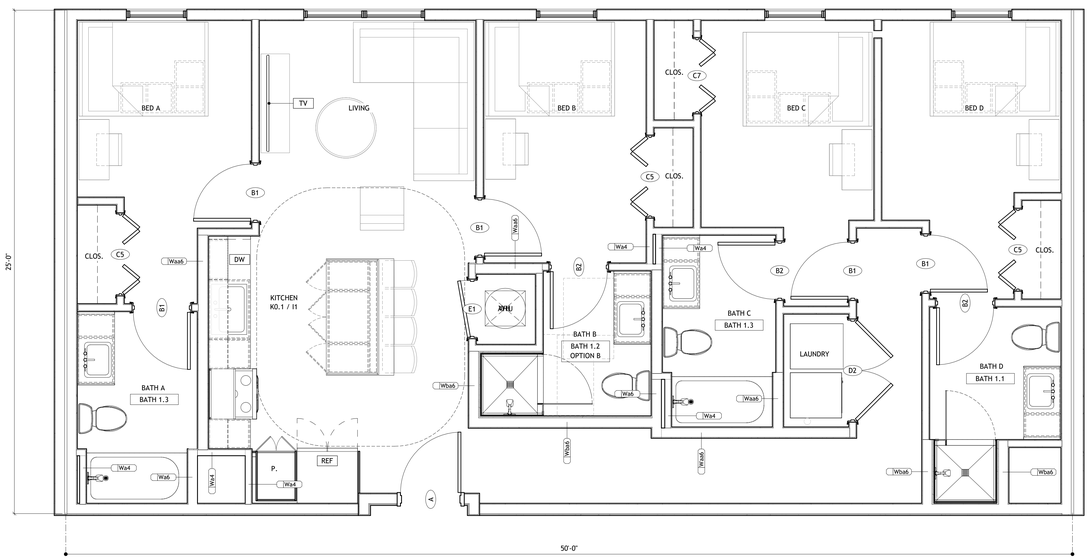



1 A5.401 FLOOR PLAN- UNIT D1
3/8" = 1'-0"

## GENERAL NOTES- UNIT PLANS


1. UNIT PLAN DIMENSIONS ARE TO FACE OF STUD UNLESS OTHERWISE NOTED.
2. INTERIOR ELEVATION DIMENSIONS ARE TO FINISH WALL.
3. DIMENSIONS INDICATED AS "CLR" (CLEAR) ARE CRITICAL DIMENSIONS FROM FACE OF FINISH TO FACE OF FINISH.
4. "FILL" DIMENSIONS ON INTERIOR ELEVATIONS ARE APPROXIMATE, FIELD VERIFY.
5. WALL HATCH INDICATES BLOCKING LOCATION; REQUIRED IN ALL UNITS WITHOUT EXCEPTION.
6. SEE SHEET A5.00 FOR ALL ADAPTABLE ACCESSIBLE UNIT DOORS/OPENINGS, KITCHEN, BATHROOM AND REMOVABLE COUNTERTOP INFORMATION
7. PROVIDE BLOCKING AT LOCATIONS TO RECEIVE WALL CABINETS.
8. SEE HANDICAP ACCESSIBILITY GENERAL NOTES.
9. DOORS TO BE 4" FROM ADJACENT WALL OR CENTERED UNLESS OTHERWISE NOTED.
10. PROVIDE MOISTURE RESISTANT GYPSUM BOARD AT ALL BATHROOM WALLS AND CEILINGS.
11. SEE INTERIOR ELEVATIONS FOR PLUMBING FIXTURE LOCATIONS.
12. PROVIDE FIRE EXTINGUISHERS IN ALL UNITS WITH RANGES. LOCATION PER LOCAL OFFICIAL.
13. REFER TO MECHANICAL DRAWINGS FOR DRYER VENT LENGTH CALCULATIONS.
14. AT WASHER PROVIDE PLASTIC OVERFLOW DRAIN PAN & DRAIN.

## UNIT PLAN LEGEND

UNIT D1

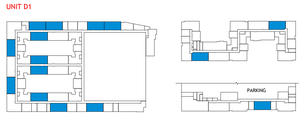


UNIT D1-M

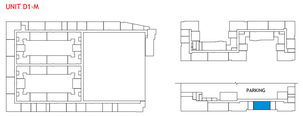


10/1/2026 11:14:42 AM

PROJECT # : 126011
DRAWN BY: CF, TF, AJ, SP
CHECKED BY: AJ, MM

NILES BOLTON ASSOCIATES

3060 Peachtree Rd. N.W.
Suite 600
Atlanta, GA 30305

T 404 365 7600

www.nilesbolton.com

| No. | Description | Date |
|---|---|---|
| | DD SET | 2026/09/30 |

This drawing, as an instrument of service, is and shall remain the property of the Architects and shall not be reproduced, published or used in any way without the permission of the Architect.

BURBANK DR - BATON ROUGE, LA


BATON ROUGE, LOUISIANA 70808
EAST BATON ROUGE PARISH

LV COLLECTIVE


SHEET TITLE:
UNIT D1, D1-M

SHEET NUMBER:
A5.401


NOT RELEASED FOR CONSTRUCTION

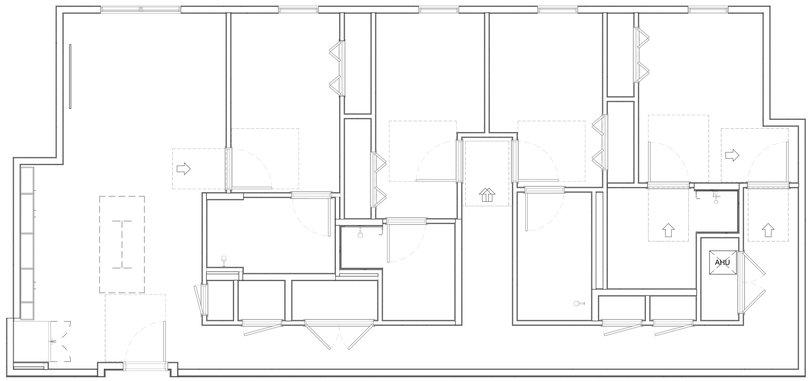



4 A5.402 REFLECTED CEILING PLAN- UNIT D2 ADA
1/4" = 1'-0"

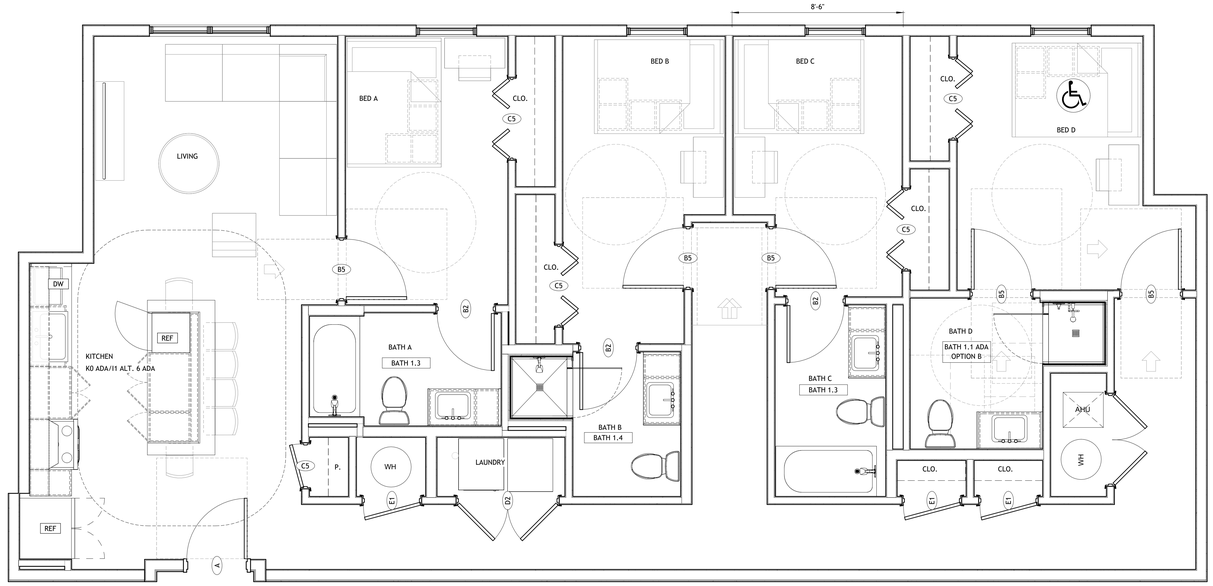


3 A5.402 UNIT D2 ADA
3/8" = 1'-0"

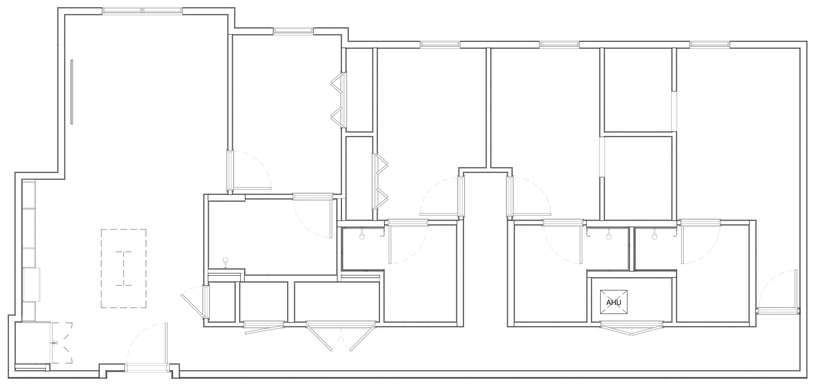


2 A5.402 REFLECTED CEILING PLAN- UNIT D2
1/4" = 1'-0"

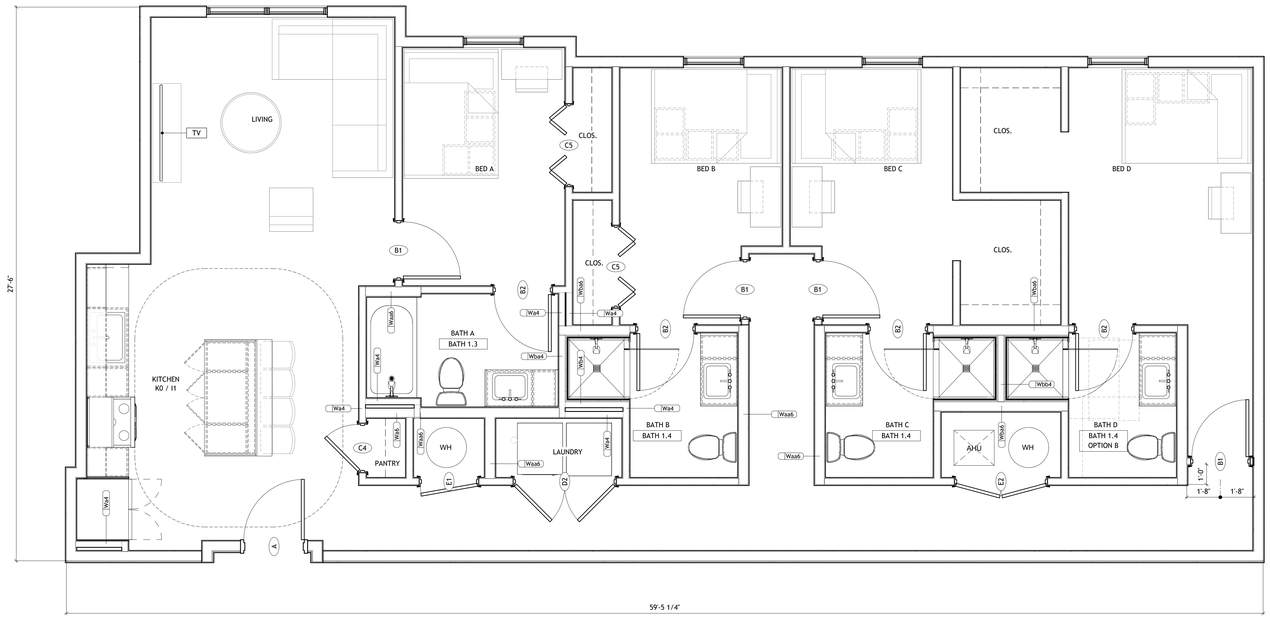



1 A5.402 FLOOR PLAN- UNIT D2.1
3/8" = 1'-0"

## GENERAL NOTES- UNIT PLANS

1. UNIT PLAN DIMENSIONS ARE TO FACE OF STUD UNLESS OTHERWISE NOTED.
2. INTERIOR ELEVATION DIMENSIONS ARE TO FINISH WALL.
3. DIMENSIONS INDICATED AS "CLR" (CLEAR) ARE CRITICAL DIMENSIONS FROM FACE OF FINISH TO FACE OF FINISH.
4. "FILL" DIMENSIONS ON INTERIOR ELEVATIONS ARE APPROXIMATE, FIELD VERIFY.
5. WALL HATCH INDICATES BLOCKING LOCATION; REQUIRED IN ALL UNITS WITHOUT EXCEPTION.
6. SEE SHEET A5.00 FOR ALL ADAPTABLE ACCESSIBLE UNIT DOORS/OPENINGS, KITCHEN, BATHROOM AND REMOVABLE COUNTERTOP INFORMATION
7. PROVIDE BLOCKING AT LOCATIONS TO RECEIVE WALL CABINETS.
8. SEE HANDICAP ACCESSIBILITY GENERAL NOTES.
9. DOORS TO BE 4" FROM ADJACENT WALL OR CENTERED UNLESS OTHERWISE NOTED.
10. PROVIDE MOISTURE RESISTANT GYPSUM BOARD AT ALL BATHROOM WALLS AND CEILINGS.
11. SEE INTERIOR ELEVATIONS FOR PLUMBING FIXTURE LOCATIONS.
12. PROVIDE FIRE EXTINGUISHERS IN ALL UNITS WITH RANGES. LOCATION PER LOCAL OFFICIAL.
13. REFER TO MECHANICAL DRAWINGS FOR DRYER VENT LENGTH CALCULATIONS.
14. AT WASHER PROVIDE PLASTIC OVERFLOW DRAIN PAN & DRAIN.

## UNIT PLAN LEGEND

UNIT D2.1

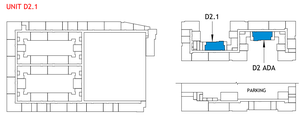


PROJECT # : 126011
DRAWN BY: CF, TF, AJ, SP
CHECKED BY: AJ, MM

NILES BOLTON ASSOCIATES

3060 Peachtree Rd. N.W.
Suite 600
Atlanta, GA 30305

T 404 365 7600

www.nilesbolton.com

| No. | Description | Date |
|---|---|---|
| | DD SET | 2026/09/30 |

This drawing, as an instrument of service, is and shall remain the property of the Architects and shall not be reproduced, published or used in any way without the permission of the Architect.

BURBANK DR - BATON ROUGE, LA

BATON ROUGE, LOUISIANA 70808
EAST BATON ROUGE PARISH


LV COLLECTIVE

SHEET TITLE:
UNIT D2 ADA, D2.1


SHEET NUMBER:
A5.402

NOT RELEASED FOR CONSTRUCTION

10/1/2026 11:14:50 AM

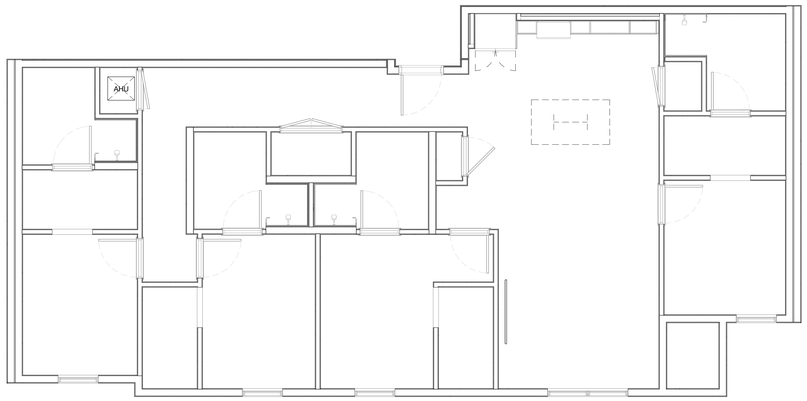


4 A5.403 REFLECTED CEILING PLAN- UNIT D3-M
1/4" = 1'-0"

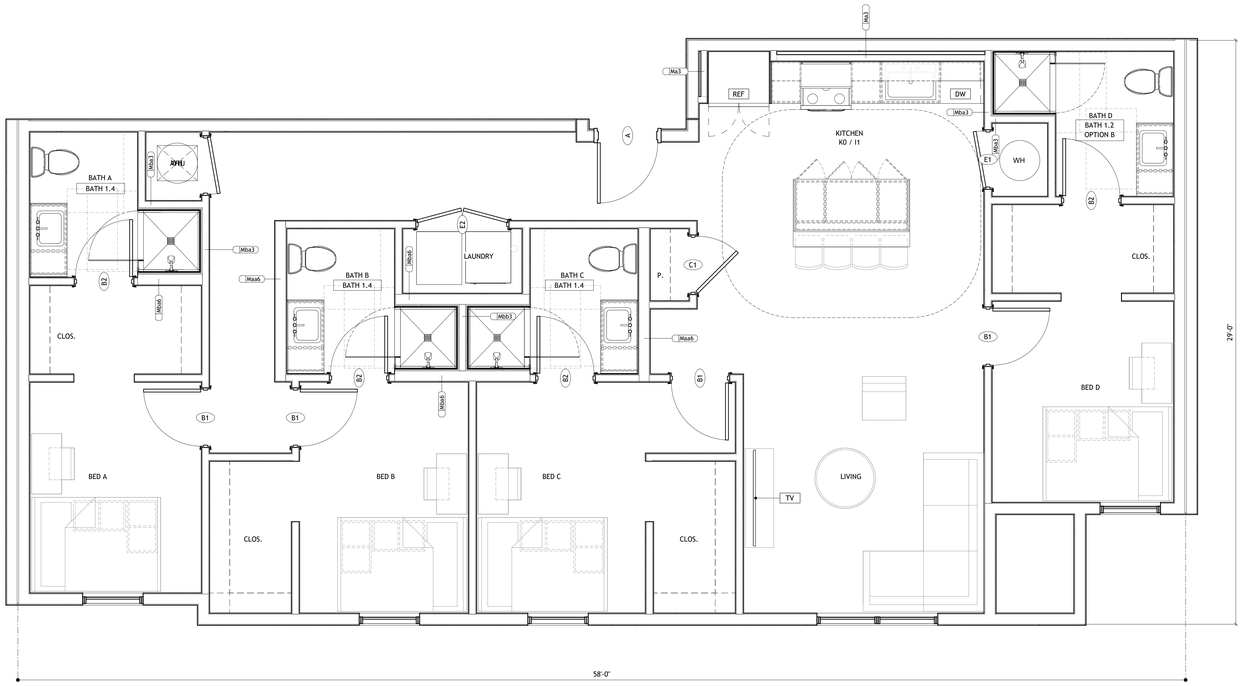



3 A5.403 FLOOR PLAN- UNIT D3-M
3/8" = 1'-0"

## GENERAL NOTES- UNIT PLANS

1. UNIT PLAN DIMENSIONS ARE TO FACE OF STUD UNLESS OTHERWISE NOTED.
2. INTERIOR ELEVATION DIMENSIONS ARE TO FINISH WALL.
3. DIMENSIONS INDICATED AS "CLR" (CLEAR) ARE CRITICAL DIMENSIONS FROM FACE OF FINISH TO FACE OF FINISH.
4. "FILL" DIMENSIONS ON INTERIOR ELEVATIONS ARE APPROXIMATE, FIELD VERIFY.
5. WALL HATCH INDICATES BLOCKING LOCATION; REQUIRED IN ALL UNITS WITHOUT EXCEPTION.
6. SEE SHEET A5.00 FOR ALL ADAPTABLE ACCESSIBLE UNIT DOORS/OPENINGS, KITCHEN, BATHROOM AND REMOVABLE COUNTERTOP INFORMATION
7. PROVIDE BLOCKING AT LOCATIONS TO RECEIVE WALL CABINETS.
8. SEE HANDICAP ACCESSIBILITY GENERAL NOTES.
9. DOORS TO BE 4" FROM ADJACENT WALL OR CENTERED UNLESS OTHERWISE NOTED.
10. PROVIDE MOISTURE RESISTANT GYPSUM BOARD AT ALL BATHROOM WALLS AND CEILINGS.
11. SEE INTERIOR ELEVATIONS FOR PLUMBING FIXTURE LOCATIONS.
12. PROVIDE FIRE EXTINGUISHERS IN ALL UNITS WITH RANGES. LOCATION PER LOCAL OFFICIAL.
13. REFER TO MECHANICAL DRAWINGS FOR DRYER VENT LENGTH CALCULATIONS.
14. AT WASHER PROVIDE PLASTIC OVERFLOW DRAIN PAN & DRAIN.

## UNIT PLAN LEGEND

UNIT D3-M

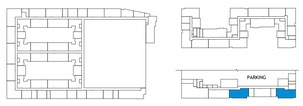


10/1/2026 11:14:54 AM

PROJECT # : 126011
DRAWN BY: CF, TF, AJ, SP
CHECKED BY: AJ, MM

**NILES BOLTON ASSOCIATES**

3060 Peachtree Rd. N.W.
Suite 600
Atlanta, GA 30305

T 404 365 7600

www.nilesbolton.com

| No. | Description | Date |
|---|---|---|
| | DD SET | 2026/09/30 |

This drawing, as an instrument of service, is and shall remain the property of the Architects and shall not be reproduced, published or used in any way without the permission of the Architect.

BURBANK DR - BATON ROUGE, LA


BATON ROUGE, LOUISIANA 70808
EAST BATON ROUGE PARISH

LV COLLECTIVE


SHEET TITLE:
UNIT D3-M

SHEET NUMBER:
A5.403

NOT RELEASED FOR CONSTRUCTION

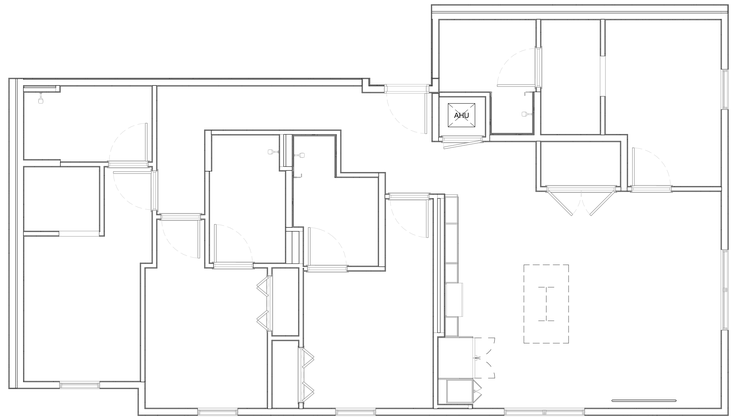


2 A5.405 REFLECTED CEILING PLAN- UNIT D+1
1/4" = 1'-0"

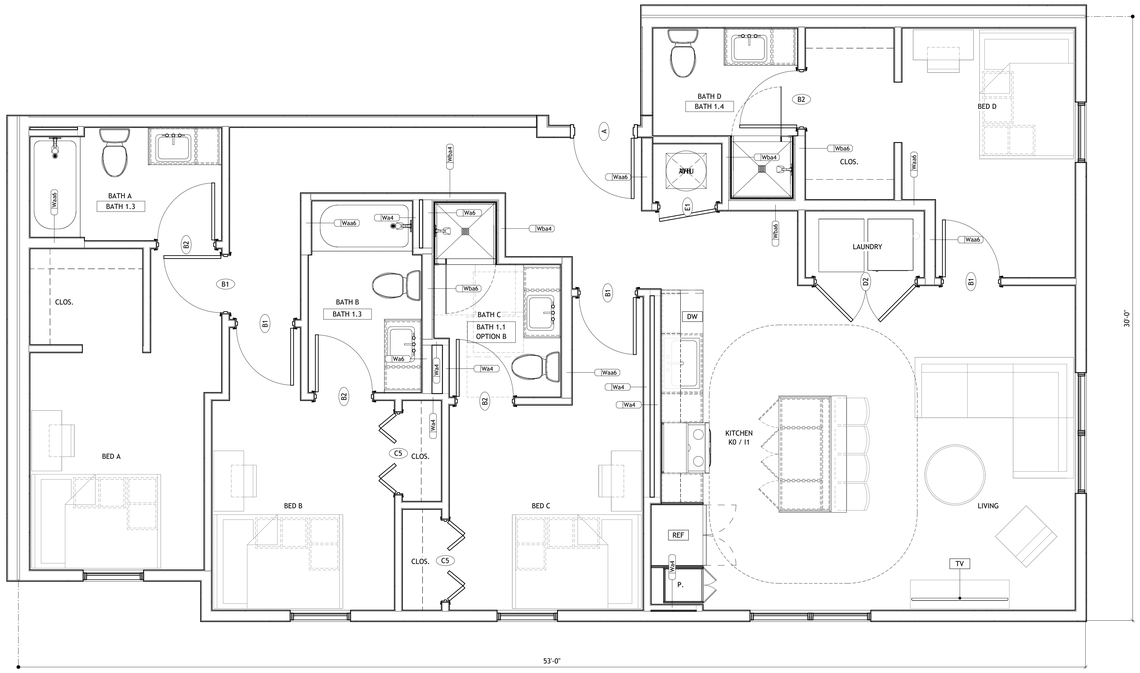



1 A5.405 FLOOR PLAN- UNIT D+1
3/8" = 1'-0"

## GENERAL NOTES- UNIT PLANS

1. UNIT PLAN DIMENSIONS ARE TO FACE OF STUD UNLESS OTHERWISE NOTED.
2. INTERIOR ELEVATION DIMENSIONS ARE TO FINISH WALL.
3. DIMENSIONS INDICATED AS "CLR" (CLEAR) ARE CRITICAL DIMENSIONS FROM FACE OF FINISH TO FACE OF FINISH.
4. "FILL" DIMENSIONS ON INTERIOR ELEVATIONS ARE APPROXIMATE, FIELD VERIFY.
5. WALL HATCH INDICATES BLOCKING LOCATION; REQUIRED IN ALL UNITS WITHOUT EXCEPTION.
6. SEE SHEET A5.00 FOR ALL ADAPTABLE ACCESSIBLE UNIT DOORS/OPENINGS, KITCHEN, BATHROOM AND REMOVABLE COUNTERTOP INFORMATION
7. PROVIDE BLOCKING AT LOCATIONS TO RECEIVE WALL CABINETS.
8. SEE HANDICAP ACCESSIBILITY GENERAL NOTES.
9. DOORS TO BE 4" FROM ADJACENT WALL OR CENTERED UNLESS OTHERWISE NOTED.
10. PROVIDE MOISTURE RESISTANT GYPSUM BOARD AT ALL BATHROOM WALLS AND CEILINGS.
11. SEE INTERIOR ELEVATIONS FOR PLUMBING FIXTURE LOCATIONS.
12. PROVIDE FIRE EXTINGUISHERS IN ALL UNITS WITH RANGES. LOCATION PER LOCAL OFFICIAL.
13. REFER TO MECHANICAL DRAWINGS FOR DRYER VENT LENGTH CALCULATIONS.
14. AT WASHER PROVIDE PLASTIC OVERFLOW DRAIN PAN & DRAIN.

## UNIT PLAN LEGEND

UNIT D+1

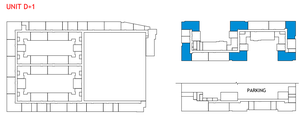




PROJECT # : 126011
DRAWN BY: CF, TF, AJ, SP
CHECKED BY: AJ, MM

NILES BOLTON ASSOCIATES

3060 Peachtree Rd. N.W.
Suite 600
Atlanta, GA 30305

T 404 365 7600

www.nilesbolton.com

| No. | Description | Date |
|---|---|---|
| | DD SET | 2026/09/30 |

This drawing, as an instrument of service, is and shall remain the property of the Architects and shall not be reproduced, published or used in any way without the permission of the Architect.

BURBANK DR - BATON ROUGE, LA

BATON ROUGE, LOUISIANA 70808
EAST BATON ROUGE PARISH


LV COLLECTIVE

SHEET TITLE: UNIT D+1


SHEET NUMBER: A5.405

NOT RELEASED FOR CONSTRUCTION

10/1/2026 11:14:59 AM

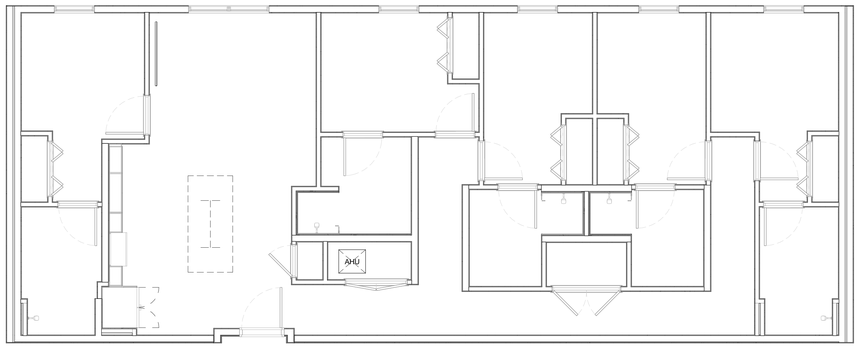


2 A5.501 REFLECTED CEILING PLAN- UNIT E1
1/4" = 1'-0"

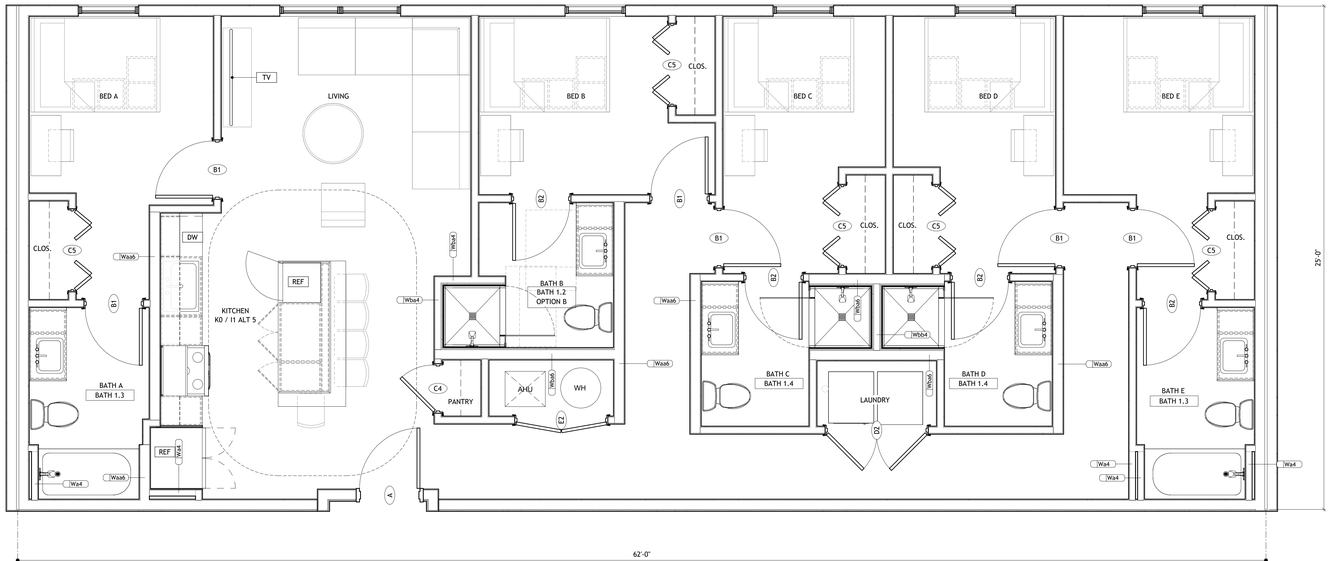



1 A5.501 FLOOR PLAN- UNIT E1
3/8" = 1'-0"

## GENERAL NOTES- UNIT PLANS

1. UNIT PLAN DIMENSIONS ARE TO FACE OF STUD UNLESS OTHERWISE NOTED.
2. INTERIOR ELEVATION DIMENSIONS ARE TO FINISH WALL.
3. DIMENSIONS INDICATED AS "CLR" (CLEAR) ARE CRITICAL DIMENSIONS FROM FACE OF FINISH TO FACE OF FINISH.
4. "FILL" DIMENSIONS ON INTERIOR ELEVATIONS ARE APPROXIMATE, FIELD VERIFY.
5. WALL HATCH INDICATES BLOCKING LOCATION; REQUIRED IN ALL UNITS WITHOUT EXCEPTION.
6. SEE SHEET A5.00 FOR ALL ADAPTABLE ACCESSIBLE UNIT DOORS/OPENINGS, KITCHEN, BATHROOM AND REMOVABLE COUNTERTOP INFORMATION
7. PROVIDE BLOCKING AT LOCATIONS TO RECEIVE WALL CABINETS.
8. SEE HANDICAP ACCESSIBILITY GENERAL NOTES.
9. DOORS TO BE 4" FROM ADJACENT WALL OR CENTERED UNLESS OTHERWISE NOTED.
10. PROVIDE MOISTURE RESISTANT GYPSUM BOARD AT ALL BATHROOM WALLS AND CEILINGS.
11. SEE INTERIOR ELEVATIONS FOR PLUMBING FIXTURE LOCATIONS.
12. PROVIDE FIRE EXTINGUISHERS IN ALL UNITS WITH RANGES. LOCATION PER LOCAL OFFICIAL.
13. REFER TO MECHANICAL DRAWINGS FOR DRYER VENT LENGTH CALCULATIONS.
14. AT WASHER PROVIDE PLASTIC OVERFLOW DRAIN PAN & DRAIN.

## UNIT PLAN LEGEND

UNIT E1

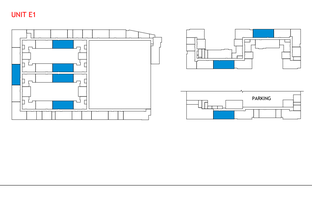


10/1/2026 11:15:03 AM

PROJECT # : 126011
DRAWN BY: CF, TF, AJ, SP
CHECKED BY: AJ, MM

NILES BOLTON ASSOCIATES

3060 Peachtree Rd. N.W.
Suite 600
Atlanta, GA 30305

T 404 365 7600

www.nilesbolton.com

| No. | Description | Date |
|---|---|---|
| | DD SET | 2026/09/30 |

This drawing, as an instrument of service, is and shall remain the property of the Architects and shall not be reproduced, published or used in any way without the permission of the Architect.

BURBANK DR - BATON ROUGE, LA


BATON ROUGE, LOUISIANA 70808
EAST BATON ROUGE PARISH

LV COLLECTIVE


SHEET TITLE: UNIT E1

SHEET NUMBER: A5.501

NOT RELEASED FOR CONSTRUCTION

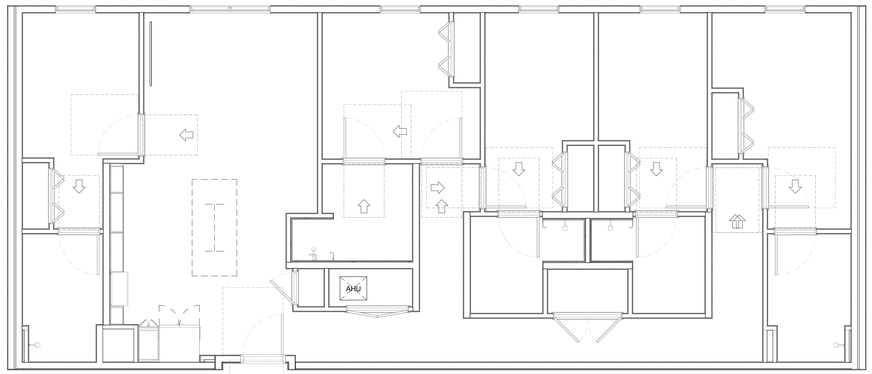


2 A5.503 REFLECTED CEILING PLAN- UNIT E2
1/4" = 1'-0"

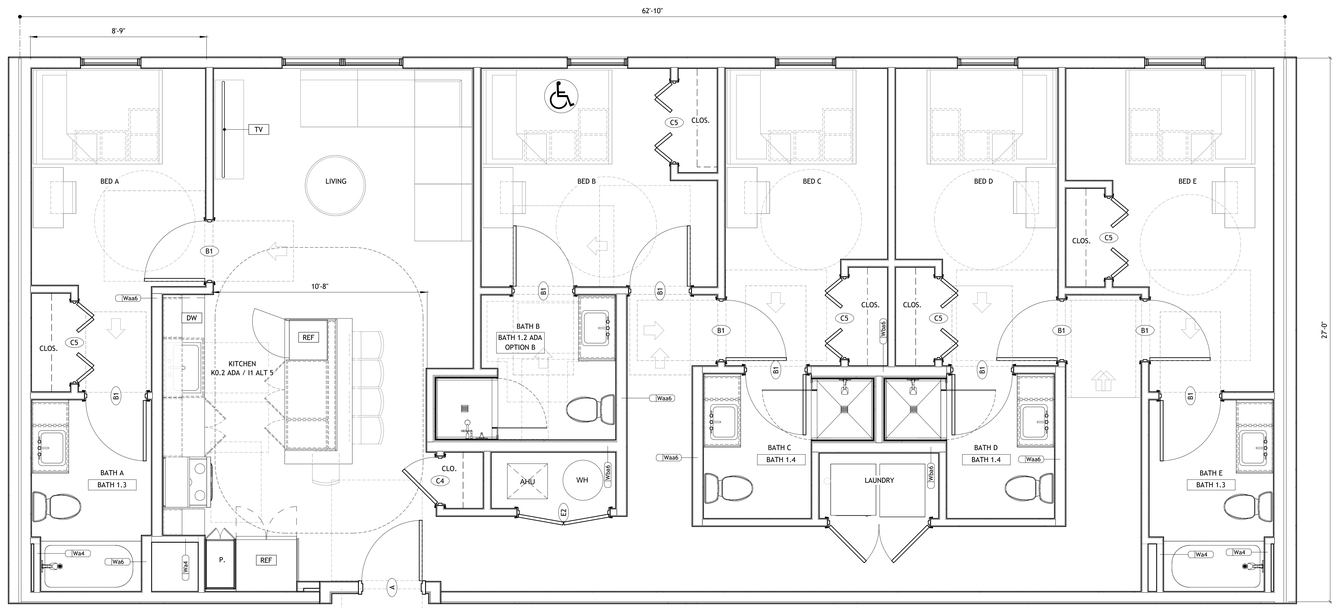



1 A5.503 FLOOR PLAN- UNIT E2
3/8" = 1'-0"

## GENERAL NOTES- UNIT PLANS

1. UNIT PLAN DIMENSIONS ARE TO FACE OF STUD UNLESS OTHERWISE NOTED.
2. INTERIOR ELEVATION DIMENSIONS ARE TO FINISH WALL.
3. DIMENSIONS INDICATED AS "CLR" (CLEAR) ARE CRITICAL DIMENSIONS FROM FACE OF FINISH TO FACE OF FINISH.
4. "FILL" DIMENSIONS ON INTERIOR ELEVATIONS ARE APPROXIMATE, FIELD VERIFY.
5. WALL HATCH INDICATES BLOCKING LOCATION; REQUIRED IN ALL UNITS WITHOUT EXCEPTION.
6. SEE SHEET A5.00 FOR ALL ADAPTABLE ACCESSIBLE UNIT DOORS/OPENINGS, KITCHEN, BATHROOM AND REMOVABLE COUNTERTOP INFORMATION
7. PROVIDE BLOCKING AT LOCATIONS TO RECEIVE WALL CABINETS.
8. SEE HANDICAP ACCESSIBILITY GENERAL NOTES.
9. DOORS TO BE 4" FROM ADJACENT WALL OR CENTERED UNLESS OTHERWISE NOTED.
10. PROVIDE MOISTURE RESISTANT GYPSUM BOARD AT ALL BATHROOM WALLS AND CEILINGS.
11. SEE INTERIOR ELEVATIONS FOR PLUMBING FIXTURE LOCATIONS.
12. PROVIDE FIRE EXTINGUISHERS IN ALL UNITS WITH RANGES. LOCATION PER LOCAL OFFICIAL.
13. REFER TO MECHANICAL DRAWINGS FOR DRYER VENT LENGTH CALCULATIONS.
14. AT WASHER PROVIDE PLASTIC OVERFLOW DRAIN PAN & DRAIN.

## UNIT PLAN LEGEND

UNIT E2/E2.1

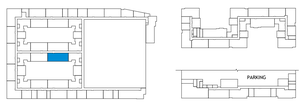


10/1/2026 11:15:08 AM

PROJECT # : 126011
DRAWN BY: CF, TF, AJ, SP
CHECKED BY: AJ, MM

NILES BOLTON ASSOCIATES

3060 Peachtree Rd. N.W.
Suite 600
Atlanta, GA 30305

T 404 365 7600

www.nilesbolton.com

| No. | Description | Date |
|---|---|---|
| | DD SET | 2026/09/30 |

This drawing, as an instrument of service, is and shall remain the property of the Architects and shall not be reproduced, published or used in any way without the permission of the Architect.

BURBANK DR - BATON ROUGE, LA


BATON ROUGE, LOUISIANA 70808
EAST BATON ROUGE PARISH

LV COLLECTIVE


SHEET TITLE:
UNIT E2 ADA

SHEET NUMBER:
A5.503

NOT RELEASED FOR CONSTRUCTION

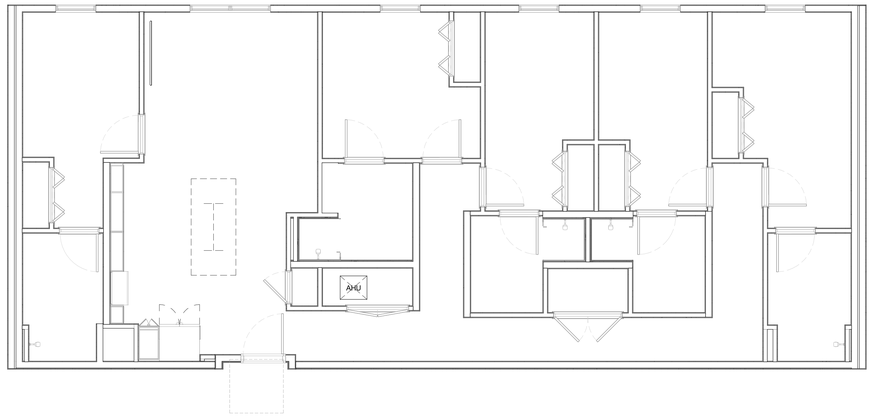


2 A5.504 REFLECTED CEILING PLAN- UNIT E2.1
1/4" = 1'-0"

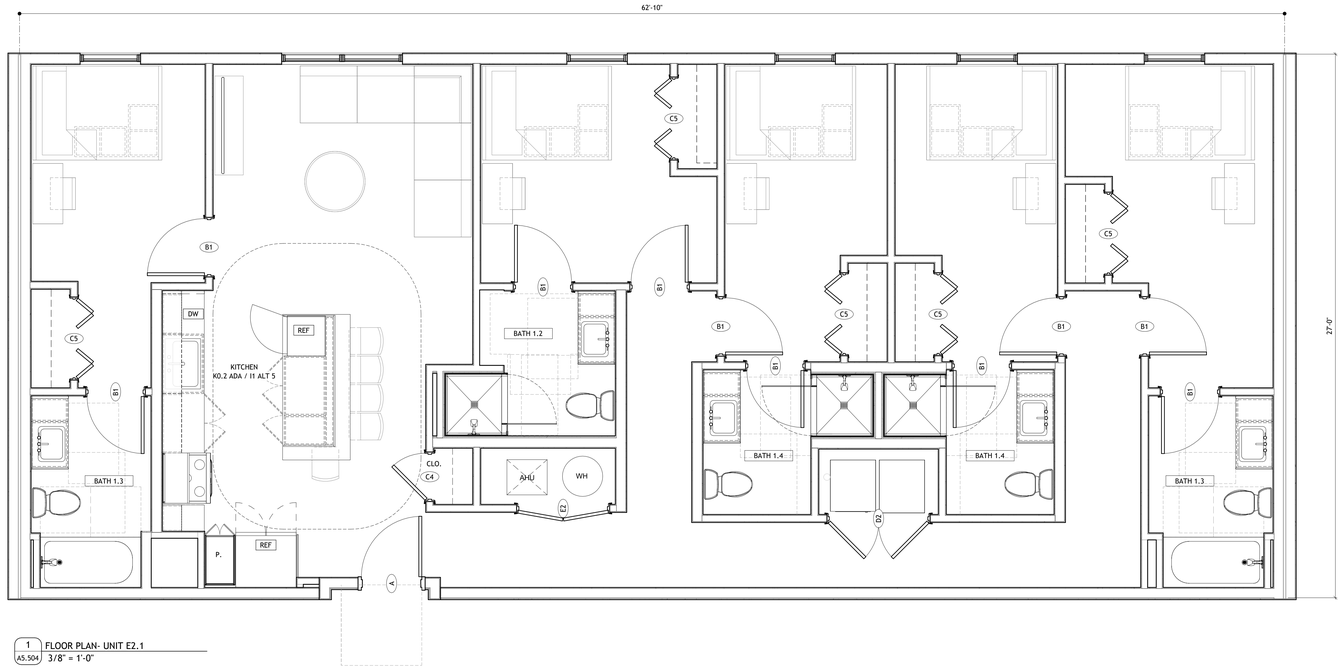



1 A5.504 FLOOR PLAN- UNIT E2.1
3/8" = 1'-0"

## GENERAL NOTES- UNIT PLANS

1. UNIT PLAN DIMENSIONS ARE TO FACE OF STUD UNLESS OTHERWISE NOTED.
2. INTERIOR ELEVATION DIMENSIONS ARE TO FINISH WALL.
3. DIMENSIONS INDICATED AS "CLR" (CLEAR) ARE CRITICAL DIMENSIONS FROM FACE OF FINISH TO FACE OF FINISH.
4. "FILL" DIMENSIONS ON INTERIOR ELEVATIONS ARE APPROXIMATE, FIELD VERIFY.
5. WALL HATCH INDICATES BLOCKING LOCATION; REQUIRED IN ALL UNITS WITHOUT EXCEPTION.
6. SEE SHEET A5.00 FOR ALL ADAPTABLE ACCESSIBLE UNIT DOORS/OPENINGS, KITCHEN, BATHROOM AND REMOVABLE COUNTERTOP INFORMATION
7. PROVIDE BLOCKING AT LOCATIONS TO RECEIVE WALL CABINETS.
8. SEE HANDICAP ACCESSIBILITY GENERAL NOTES.
9. DOORS TO BE 4" FROM ADJACENT WALL OR CENTERED UNLESS OTHERWISE NOTED.
10. PROVIDE MOISTURE RESISTANT GYPSUM BOARD AT ALL BATHROOM WALLS AND CEILINGS.
11. SEE INTERIOR ELEVATIONS FOR PLUMBING FIXTURE LOCATIONS.
12. PROVIDE FIRE EXTINGUISHERS IN ALL UNITS WITH RANGES. LOCATION PER LOCAL OFFICIAL.
13. REFER TO MECHANICAL DRAWINGS FOR DRYER VENT LENGTH CALCULATIONS.
14. AT WASHER PROVIDE PLASTIC OVERFLOW DRAIN PAN & DRAIN.

## UNIT PLAN LEGEND

UNIT E2/E2.1

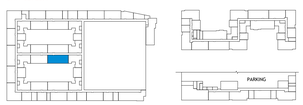


10/1/2026 11:15:12 AM

PROJECT # : 126011
DRAWN BY: CF, TF, AJ, SP
CHECKED BY: AJ, MM

NILES BOLTON ASSOCIATES

3060 Peachtree Rd. N.W.
Suite 600
Atlanta, GA 30305

T 404 365 7600

www.nilesbolton.com

| No. | Description | Date |
|---|---|---|
| | DD SET | 2026/09/30 |

This drawing, as an instrument of service, is and shall remain the property of the Architects and shall not be reproduced, published or used in any way without the permission of the Architect.

BURBANK DR - BATON ROUGE, LA


BATON ROUGE, LOUISIANA 70808
EAST BATON ROUGE PARISH

LV COLLECTIVE


SHEET TITLE: UNIT E2.1

SHEET NUMBER: A5.504

NOT RELEASED FOR CONSTRUCTION

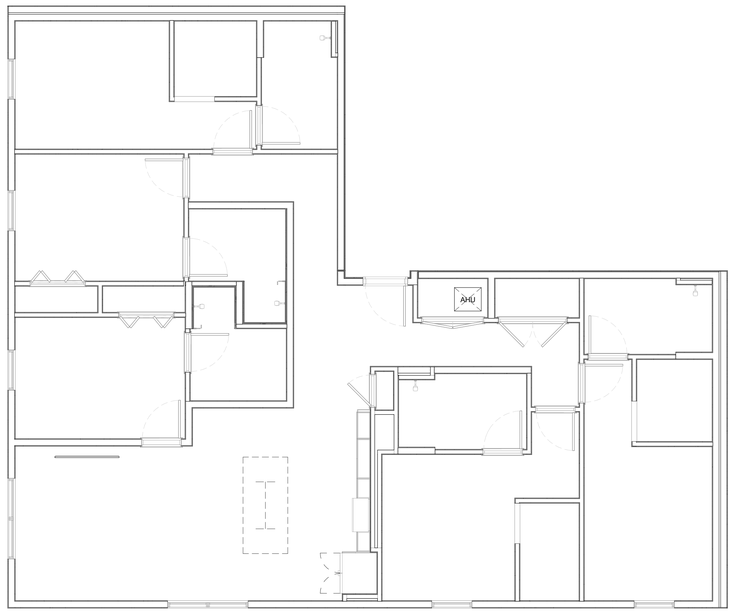


2 REFLECTED CEILING PLAN- UNIT E+1
A5.505 1/4" = 1'-0"

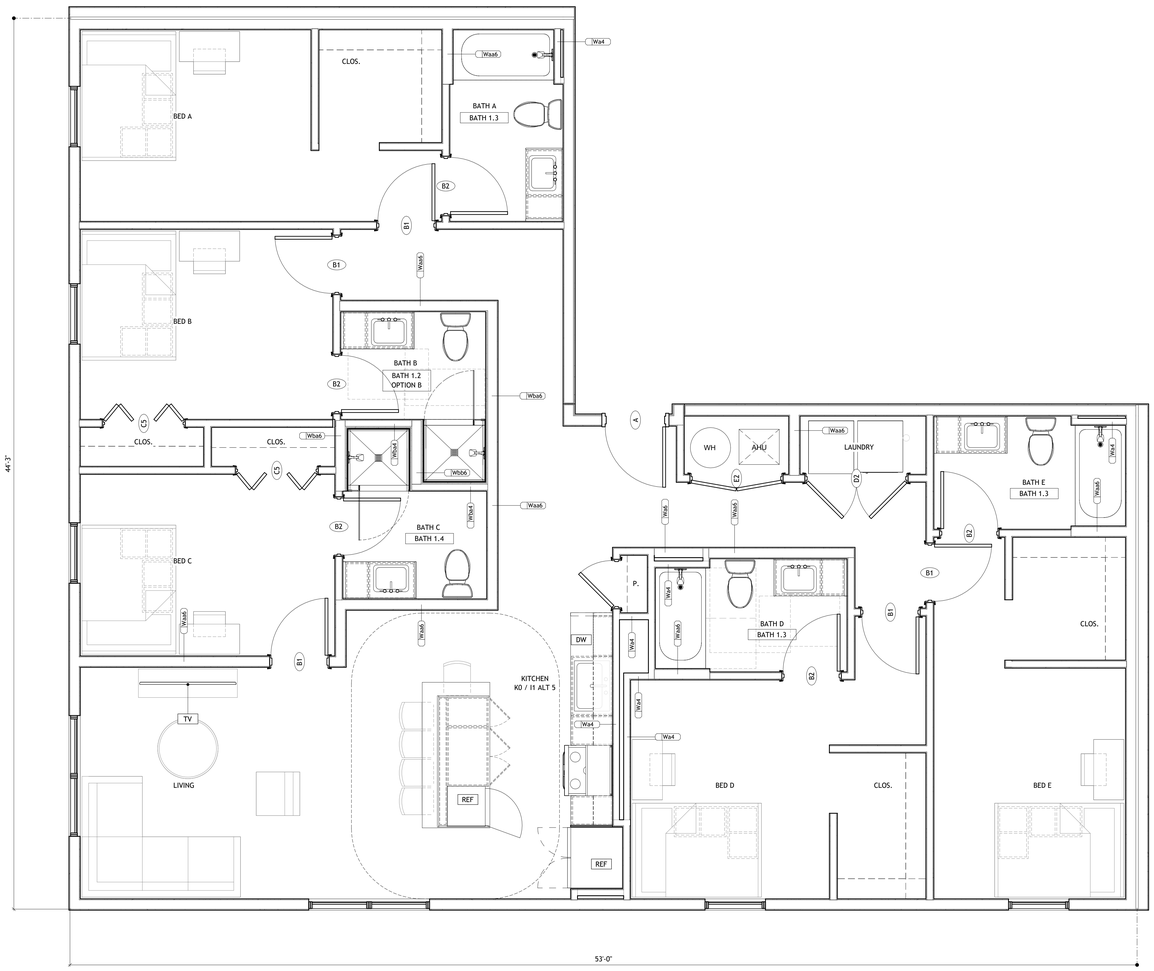



1 FLOOR PLAN- UNIT E+1
A5.505 3/8" = 1'-0"

## GENERAL NOTES- UNIT PLANS

1. UNIT PLAN DIMENSIONS ARE TO FACE OF STUD UNLESS OTHERWISE NOTED.
2. INTERIOR ELEVATION DIMENSIONS ARE TO FINISH WALL.
3. DIMENSIONS INDICATED AS "CLR" (CLEAR) ARE CRITICAL DIMENSIONS FROM FACE OF FINISH TO FACE OF FINISH.
4. "FILL" DIMENSIONS ON INTERIOR ELEVATIONS ARE APPROXIMATE, FIELD VERIFY.
5. WALL HATCH INDICATES BLOCKING LOCATION; REQUIRED IN ALL UNITS WITHOUT EXCEPTION.
6. SEE SHEET A5.00 FOR ALL ADAPTABLE ACCESSIBLE UNIT DOORS/OPENINGS, KITCHEN, BATHROOM AND REMOVABLE COUNTERTOP INFORMATION
7. PROVIDE BLOCKING AT LOCATIONS TO RECEIVE WALL CABINETS.
8. SEE HANDICAP ACCESSIBILITY GENERAL NOTES.
9. DOORS TO BE 4" FROM ADJACENT WALL OR CENTERED UNLESS OTHERWISE NOTED.
10. PROVIDE MOISTURE RESISTANT GYPSUM BOARD AT ALL BATHROOM WALLS AND CEILINGS.
11. SEE INTERIOR ELEVATIONS FOR PLUMBING FIXTURE LOCATIONS.
12. PROVIDE FIRE EXTINGUISHERS IN ALL UNITS WITH RANGES. LOCATION PER LOCAL OFFICIAL.
13. REFER TO MECHANICAL DRAWINGS FOR DRYER VENT LENGTH CALCULATIONS.
14. AT WASHER PROVIDE PLASTIC OVERFLOW DRAIN PAN & DRAIN.

## UNIT PLAN LEGEND

UNIT E+1

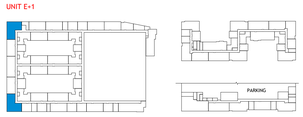


10/1/2026 11:15:17 AM

PROJECT # : 126011
DRAWN BY: CF, TF, AJ, SP
CHECKED BY: AJ, MM

NILES BOLTON ASSOCIATES

3060 Peachtree Rd. N.W.
Suite 600
Atlanta, GA 30305

T 404 365 7600

www.nilesbolton.com

| No. | Description | Date |
|---|---|---|
| | DD SET | 2026/09/30 |

This drawing, as an instrument of service, is and shall remain the property of the Architects and shall not be reproduced, published or used in any way without the permission of the Architect.

BURBANK DR - BATON ROUGE, LA


BATON ROUGE, LOUISIANA 70808
EAST BATON ROUGE PARISH

LV COLLECTIVE


SHEET TITLE: UNIT E+1

SHEET NUMBER: A5.505

NOT RELEASED FOR CONSTRUCTION

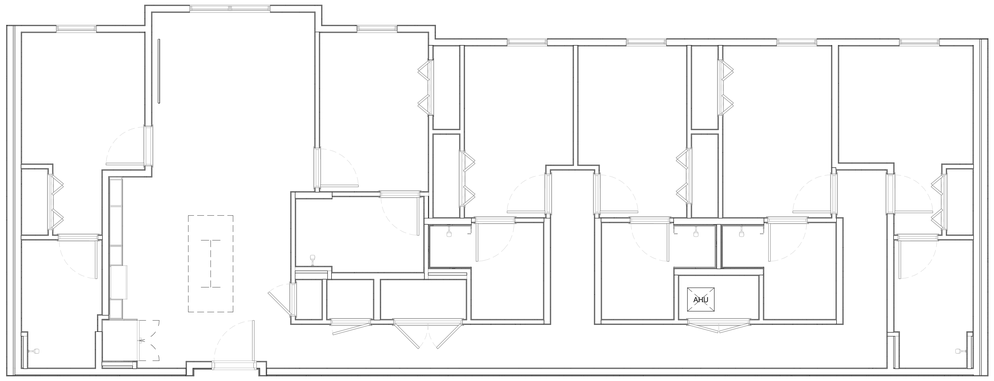


2 A5.601 REFLECTED CEILING PLAN- UNIT F1
1/4" = 1'-0"

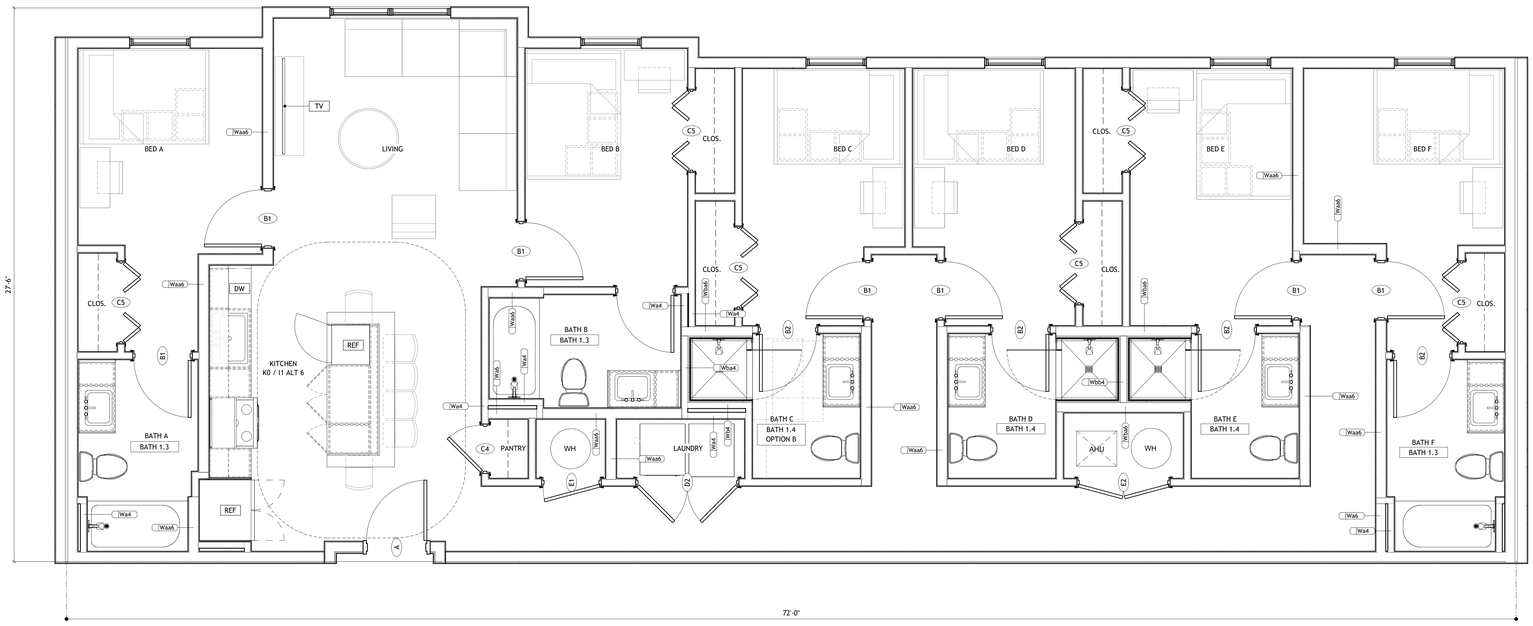



1 A5.601 FLOOR PLAN- UNIT F1
3/8" = 1'-0"

## GENERAL NOTES- UNIT PLANS

1. UNIT PLAN DIMENSIONS ARE TO FACE OF STUD UNLESS OTHERWISE NOTED.
2. INTERIOR ELEVATION DIMENSIONS ARE TO FINISH WALL.
3. DIMENSIONS INDICATED AS "CLR" (CLEAR) ARE CRITICAL DIMENSIONS FROM FACE OF FINISH TO FACE OF FINISH.
4. "FILL" DIMENSIONS ON INTERIOR ELEVATIONS ARE APPROXIMATE, FIELD VERIFY.
5. WALL HATCH INDICATES BLOCKING LOCATION; REQUIRED IN ALL UNITS WITHOUT EXCEPTION.
6. SEE SHEET A5.00 FOR ALL ADAPTABLE ACCESSIBLE UNIT DOORS/OPENINGS, KITCHEN, BATHROOM AND REMOVABLE COUNTERTOP INFORMATION
7. PROVIDE BLOCKING AT LOCATIONS TO RECEIVE WALL CABINETS.
8. SEE HANDICAP ACCESSIBILITY GENERAL NOTES.
9. DOORS TO BE 4" FROM ADJACENT WALL OR CENTERED UNLESS OTHERWISE NOTED.
10. PROVIDE MOISTURE RESISTANT GYPSUM BOARD AT ALL BATHROOM WALLS AND CEILINGS.
11. SEE INTERIOR ELEVATIONS FOR PLUMBING FIXTURE LOCATIONS.
12. PROVIDE FIRE EXTINGUISHERS IN ALL UNITS WITH RANGES. LOCATION PER LOCAL OFFICIAL.
13. REFER TO MECHANICAL DRAWINGS FOR DRYER VENT LENGTH CALCULATIONS.
14. AT WASHER PROVIDE PLASTIC OVERFLOW DRAIN PAN & DRAIN.

## UNIT PLAN LEGEND

UNIT F1

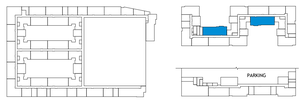


10/1/2026 11:15:22 AM

PROJECT # : 126011
DRAWN BY: CF, TF, AJ, SP
CHECKED BY: AJ, MM

NILES BOLTON ASSOCIATES

3060 Peachtree Rd. N.W.
Suite 600
Atlanta, GA 30305

T 404 365 7600

www.nilesbolton.com

| No. | Description | Date |
|---|---|---|
| | DD SET | 2026/09/30 |

This drawing, as an instrument of service, is and shall remain the property of the Architects and shall not be reproduced, published or used in any way without the permission of the Architect.

BURBANK DR - BATON ROUGE, LA


BATON ROUGE, LOUISIANA 70808
EAST BATON ROUGE PARISH

LV COLLECTIVE


SHEET TITLE: UNIT F1

SHEET NUMBER: A5.601

NOT RELEASED FOR CONSTRUCTION

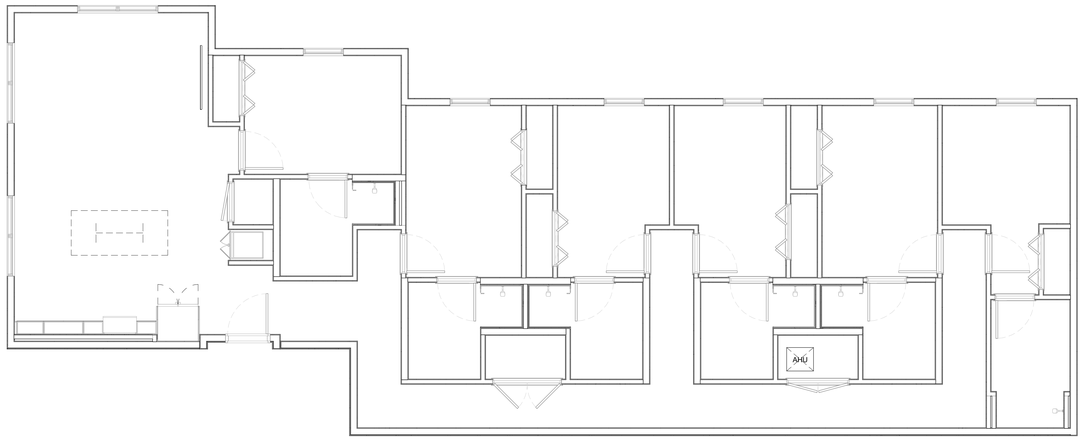


2 A5.602 REFLECTED CEILING PLAN- UNIT F2
1/4" = 1'-0"

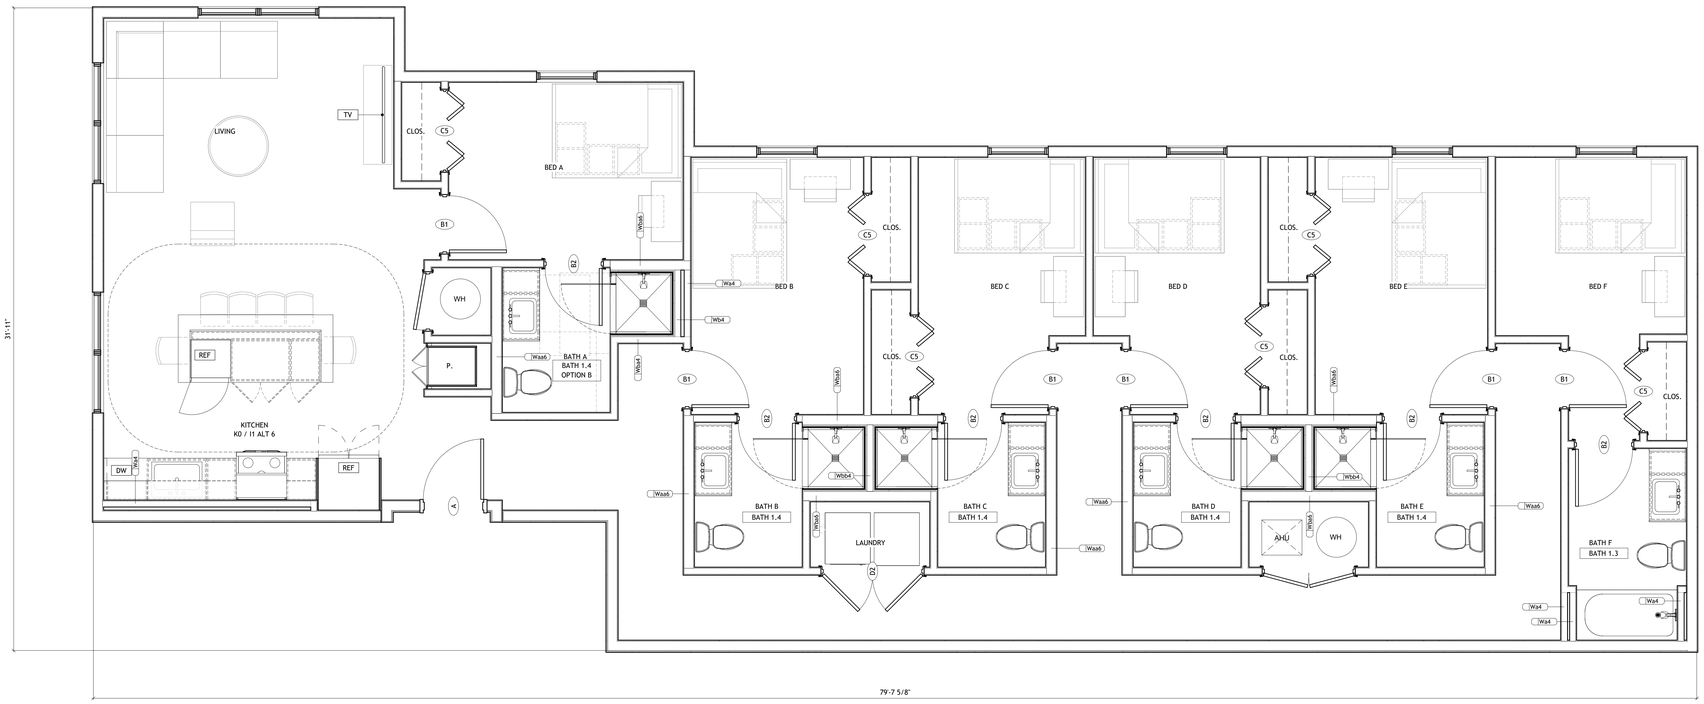



1 A5.602 FLOOR PLAN- UNIT F2
3/8" = 1'-0"

## GENERAL NOTES- UNIT PLANS

1. UNIT PLAN DIMENSIONS ARE TO FACE OF STUD UNLESS OTHERWISE NOTED.
2. INTERIOR ELEVATION DIMENSIONS ARE TO FINISH WALL.
3. DIMENSIONS INDICATED AS "CLR" (CLEAR) ARE CRITICAL DIMENSIONS FROM FACE OF FINISH TO FACE OF FINISH.
4. "FILL" DIMENSIONS ON INTERIOR ELEVATIONS ARE APPROXIMATE, FIELD VERIFY.
5. WALL HATCH INDICATES BLOCKING LOCATION; REQUIRED IN ALL UNITS WITHOUT EXCEPTION.
6. SEE SHEET A5.00 FOR ALL ADAPTABLE ACCESSIBLE UNIT DOORS/OPENINGS, KITCHEN, BATHROOM AND REMOVABLE COUNTERTOP INFORMATION
7. PROVIDE BLOCKING AT LOCATIONS TO RECEIVE WALL CABINETS.
8. SEE HANDICAP ACCESSIBILITY GENERAL NOTES.
9. DOORS TO BE 4" FROM ADJACENT WALL OR CENTERED UNLESS OTHERWISE NOTED.
10. PROVIDE MOISTURE RESISTANT GYPSUM BOARD AT ALL BATHROOM WALLS AND CEILINGS.
11. SEE INTERIOR ELEVATIONS FOR PLUMBING FIXTURE LOCATIONS.
12. PROVIDE FIRE EXTINGUISHERS IN ALL UNITS WITH RANGES. LOCATION PER LOCAL OFFICIAL.
13. REFER TO MECHANICAL DRAWINGS FOR DRYER VENT LENGTH CALCULATIONS.
14. AT WASHER PROVIDE PLASTIC OVERFLOW DRAIN PAN & DRAIN.

## UNIT PLAN LEGEND

UNIT F2

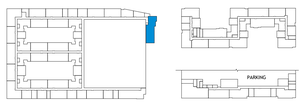


10/1/2026 11:15:27 AM

PROJECT # : 126011
DRAWN BY: CF, TF, AJ, SP
CHECKED BY: AJ, MM

NILES BOLTON ASSOCIATES

3060 Peachtree Rd. N.W.
Suite 600
Atlanta, GA 30305

T 404 365 7600

www.nilesbolton.com

| No. | Description | Date |
|---|---|---|
| | DD SET | 2026/09/30 |

This drawing, as an instrument of service, is and shall remain the property of the Architects and shall not be reproduced, published or used in any way without the permission of the Architect.

BURBANK DR - BATON ROUGE, LA


BATON ROUGE, LOUISIANA 70808
EAST BATON ROUGE PARISH

LV COLLECTIVE


SHEET TITLE: UNIT F2

SHEET NUMBER: A5.602

NOT RELEASED FOR CONSTRUCTION

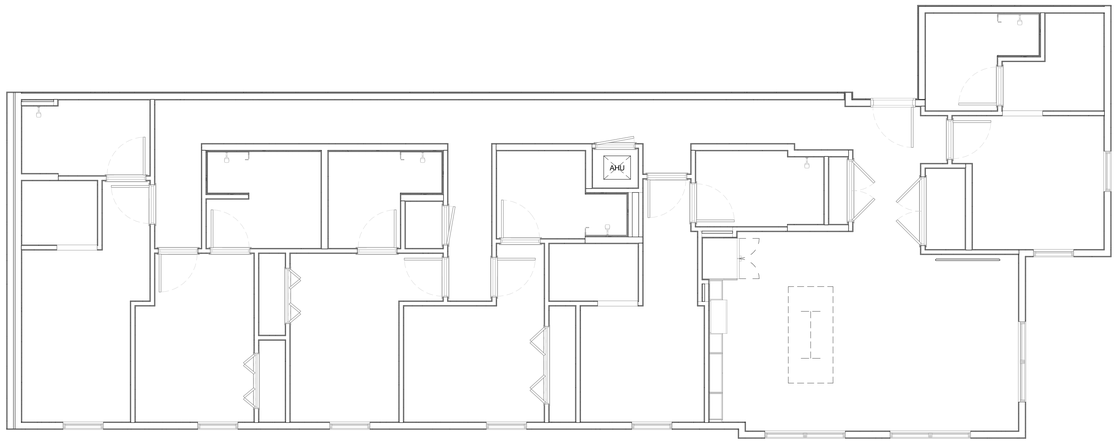


2 A5.605 REFLECTED CEILING PLAN- UNIT F+1
1/4" = 1'-0"

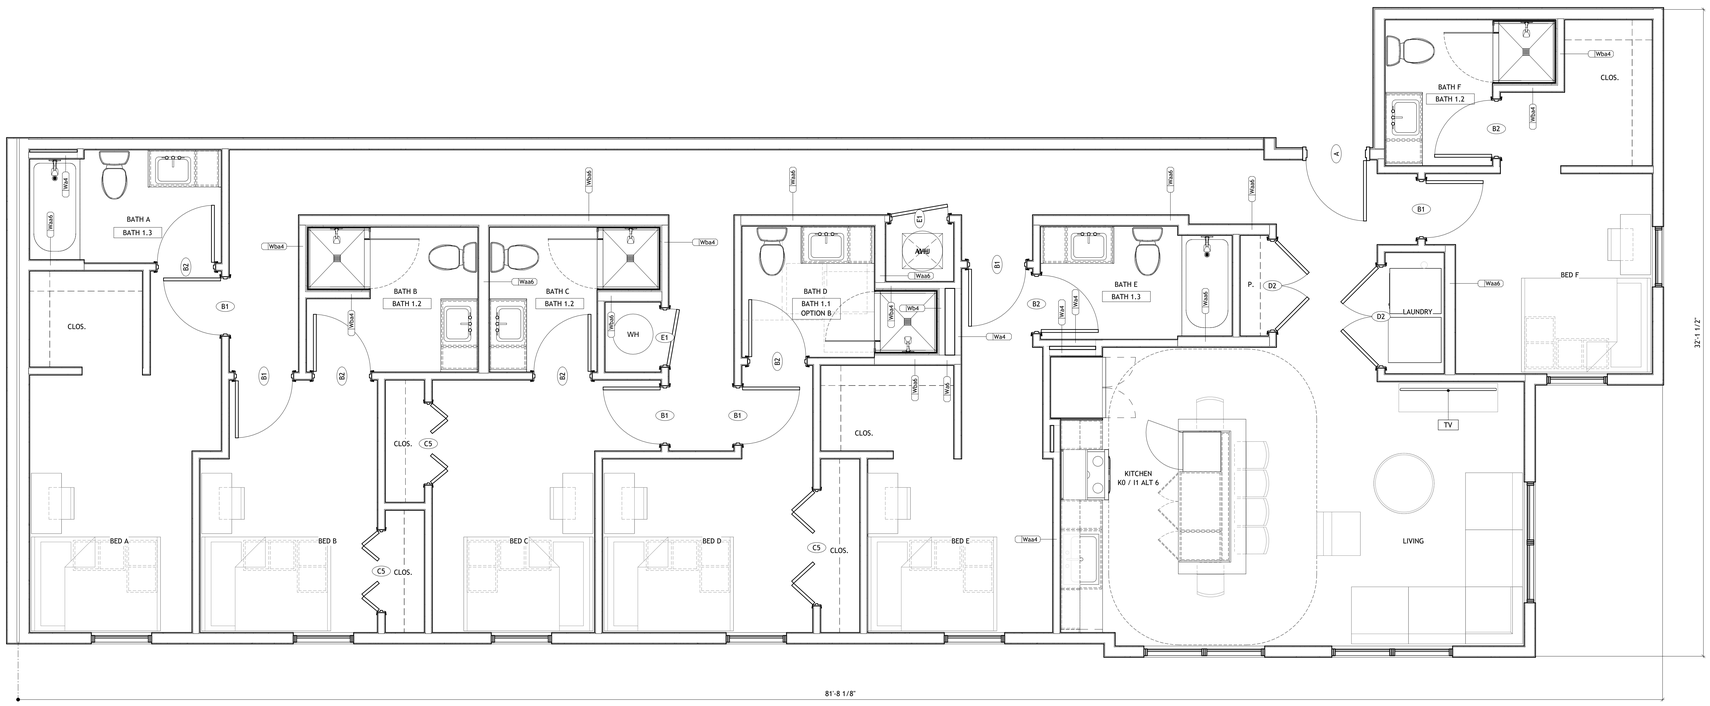



1 A5.605 FLOOR PLAN- UNIT F+1
3/8" = 1'-0"

## GENERAL NOTES- UNIT PLANS

1. UNIT PLAN DIMENSIONS ARE TO FACE OF STUD UNLESS OTHERWISE NOTED.
2. INTERIOR ELEVATION DIMENSIONS ARE TO FINISH WALL.
3. DIMENSIONS INDICATED AS "CLR" (CLEAR) ARE CRITICAL DIMENSIONS FROM FACE OF FINISH TO FACE OF FINISH.
4. "FILL" DIMENSIONS ON INTERIOR ELEVATIONS ARE APPROXIMATE, FIELD VERIFY.
5. WALL HATCH INDICATES BLOCKING LOCATION; REQUIRED IN ALL UNITS WITHOUT EXCEPTION.
6. SEE SHEET A5.00 FOR ALL ADAPTABLE ACCESSIBLE UNIT DOORS/OPENINGS, KITCHEN, BATHROOM AND REMOVABLE COUNTERTOP INFORMATION
7. PROVIDE BLOCKING AT LOCATIONS TO RECEIVE WALL CABINETS.
8. SEE HANDICAP ACCESSIBILITY GENERAL NOTES.
9. DOORS TO BE 4" FROM ADJACENT WALL OR CENTERED UNLESS OTHERWISE NOTED.
10. PROVIDE MOISTURE RESISTANT GYPSUM BOARD AT ALL BATHROOM WALLS AND CEILINGS.
11. SEE INTERIOR ELEVATIONS FOR PLUMBING FIXTURE LOCATIONS.
12. PROVIDE FIRE EXTINGUISHERS IN ALL UNITS WITH RANGES. LOCATION PER LOCAL OFFICIAL.
13. REFER TO MECHANICAL DRAWINGS FOR DRYER VENT LENGTH CALCULATIONS.
14. AT WASHER PROVIDE PLASTIC OVERFLOW DRAIN PAN & DRAIN.

## UNIT PLAN LEGEND

UNIT F+1

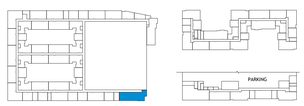


10/1/2026 11:15:31 AM

PROJECT # : 126011
DRAWN BY: CF, TF, AJ, SP
CHECKED BY: AJ, MM

NILES BOLTON ASSOCIATES

3060 Peachtree Rd. N.W.
Suite 600
Atlanta, GA 30305

T 404 365 7600

www.nilesbolton.com

| No. | Description | Date |
|---|---|---|
| | DD SET | 2026/09/30 |

This drawing, as an instrument of service, is and shall remain the property of the Architects and shall not be reproduced, published or used in any way without the permission of the Architect.

BURBANK DR - BATON ROUGE, LA


BATON ROUGE, LOUISIANA 70808
EAST BATON ROUGE PARISH

LV COLLECTIVE


SHEET TITLE: UNIT F+1

SHEET NUMBER: A5.605


NOT RELEASED FOR CONSTRUCTION

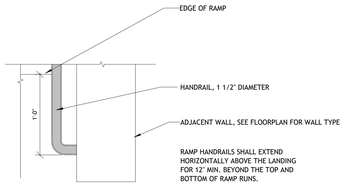



18 A6.10 TYPICAL HANDRAIL AT RAMPS
1 1/2" = 1'-0"

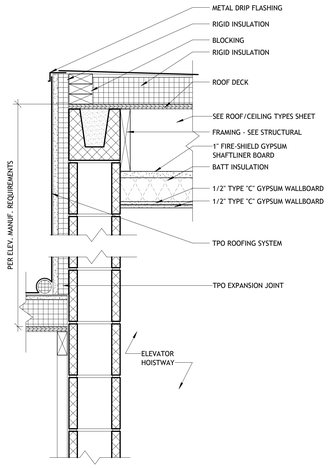



17 A6.10 ELEVATOR- CMU- TPO-ROOF-AT-ELEVATOR
1 1/2" = 1'-0"

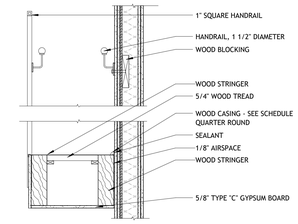



14 A6.10 STAIRS- WOOD TREAD ASSEMBLY
1" = 1'-0"

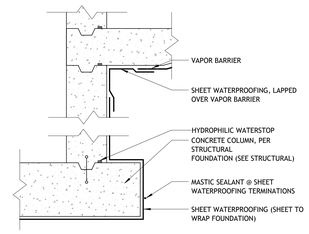



13 A6.10 ELEVATOR- CONCRETE- ELEVATOR-PIT-FOUNDATION
1 1/2" = 1'-0"

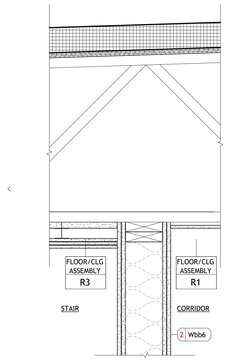



10 A6.10 DETAIL AT STAIR ROOF
1 1/2" = 1'-0"

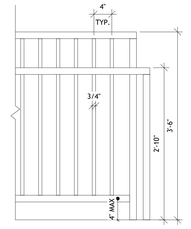



6 A6.10 STAIRS- RAILING-HEIGHT-AT-UPPER-LANDING
1" = 1'-0"

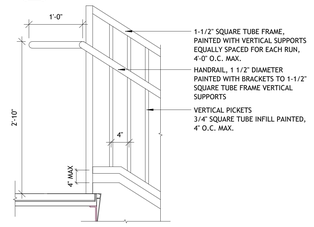



5 A6.10 GUARDRAIL/HANDRAIL EXTENSION AT LANDING
1" = 1'-0"

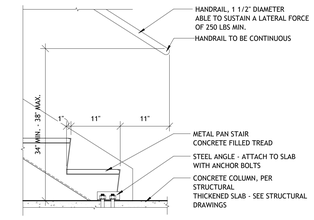



4 A6.10 WALL-MOUNTED HANDRAIL EXTENSION AT BASE OF STAIR
1" = 1'-0"

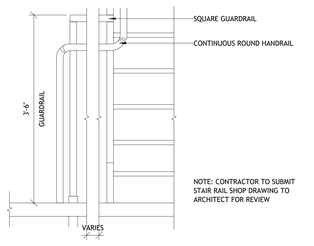


3 A6.10 GUARDRAIL DETAIL AT LANDING
1" = 1'-0"

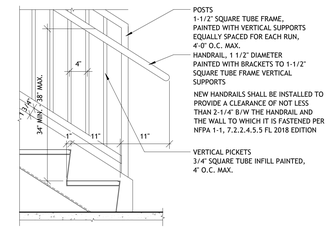



2 A6.10 GUARDRAIL/HANDRAIL DETAIL AT BASE OF STAIR
1" = 1'-0"

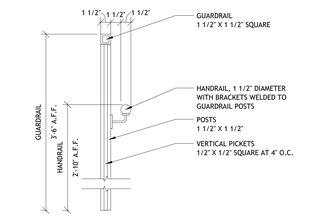



1 A6.10 GUARDRAIL DETAIL
1 1/2" = 1'-0"





16 A6.10 ELEVATOR- CMU- ELEVATOR-DOOR- SILL-HEAD
1 1/2" = 1'-0"

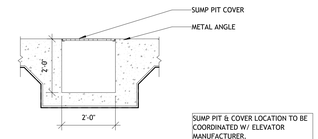



15 A6.10 ELEVATOR- CONCRETE- ELEVATOR-SUMP-PIT
1/2" = 1'-0"

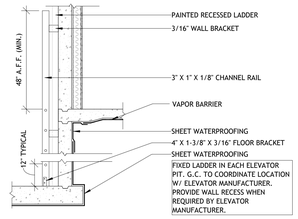



12 A6.10 ELEVATOR- CONCRETE- ELEVATOR-PIT-LADDER-CONNECTION
1/2" = 1'-0"

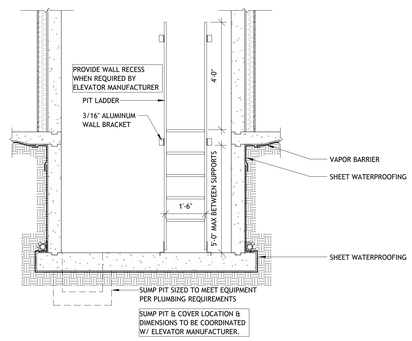



11 A6.10 ELEVATOR- CONCRETE- ELEVATOR-PIT
1/2" = 1'-0"

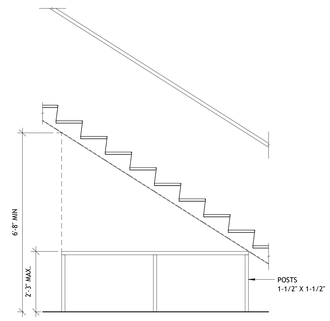


7 A6.10 STAIRS- CANE-DETECTION-RAIL
1/2" = 1'-0"

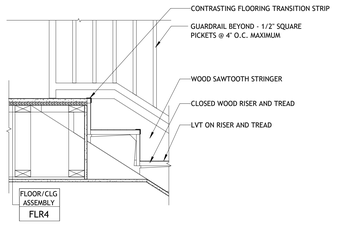


8 A6.10 STAIRS- SECTION AT MAIN LEVEL LANDING
1" = 1'-0"

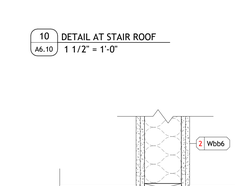


9 A6.10 STAIRS- DETAIL AT INTERIOR STAIR WALL
1 1/2" = 1'-0"

PROJECT # : 126011
DRAWN BY: CF, TF, AJ
CHECKED BY: AJ, MM

NILES BOLTON ASSOCIATES

3060 Peachtree Rd. N.W.
Suite 600
Atlanta, GA 30305

T 404 365 7600

www.nilesbolton.com

| No. | Description | Date |
|---|---|---|

This drawing, as an instrument of service, is and shall remain the property of the Architects and shall not be reproduced, published or used in any way without the permission of the Architect.

BURBANK DR - BATON ROUGE, LA

BATON ROUGE, LOUISIANA 70808
EAST BATON ROUGE PARISH


LV COLLECTIVE

SHEET TITLE:
STAIR & ELEVATOR DETAILS


SHEET NUMBER:
A6.10

NOT RELEASED FOR CONSTRUCTION


10/17/2026 11:17:03 AM

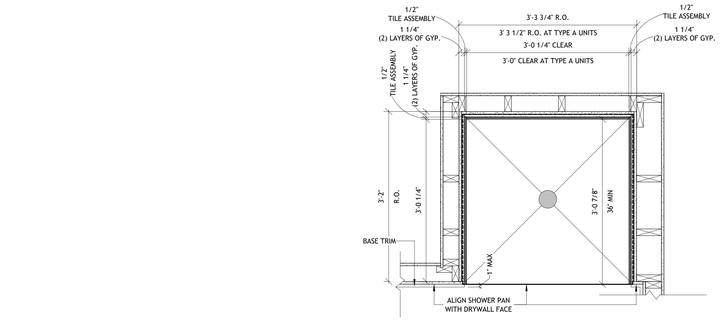



10 TYPICAL SHOWER DETAIL
A7.00 1" = 1'-0"

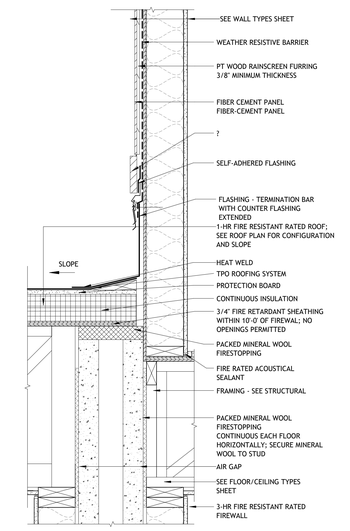



5 FIREWALL DETAIL - AT ROOF
A7.00 1 1/2" = 1'-0"

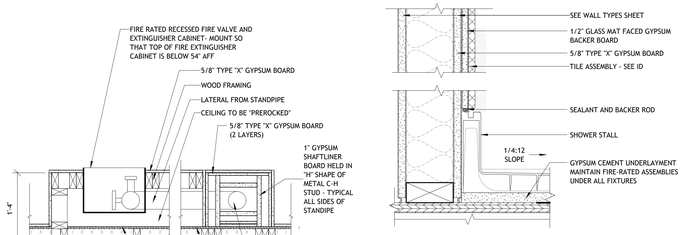



9 BATHROOMS- PREFABRICATED-SHOWER-STALL-AT-WALL
A7.00 3" = 1'-0"

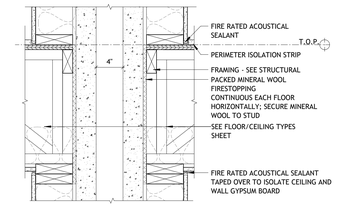



4 FIREWALL DETAIL- AT FLOOR
A7.00 1 1/2" = 1'-0"

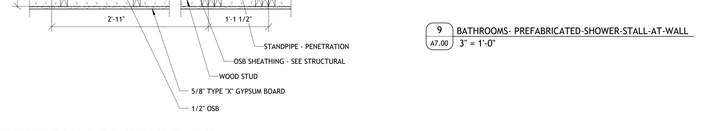




13 FIRE PROTECTION- WD STUD- CORRIDOR-STANDPIPE
A7.00 1" = 1'-0"

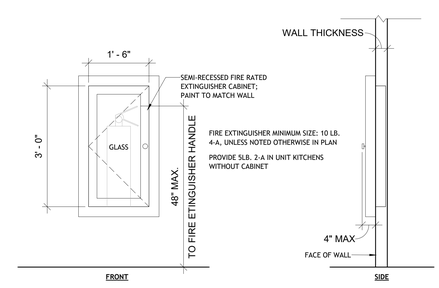


8 FIRE EXTINGUISHER CABINET
A7.00 3/4" = 1'-0"

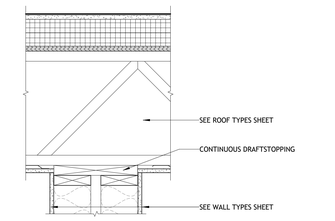

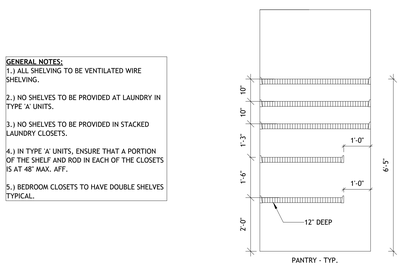
12 SHELVING DETAIL
A7.00 1/2" = 1'-0"

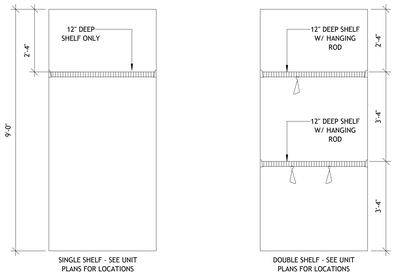
**GENERAL NOTES:**
1.) ALL SHELVING TO BE VENTILATED WIRE SHELVING.

2.) NO SHELVES TO BE PROVIDED AT LAUNDRY IN TYPE 'A' UNITS.


3.) NO SHELVES TO BE PROVIDED IN STACKED LAUNDRY CLOSETS.

4.) IN TYPE 'A' UNITS, ENSURE THAT A PORTION OF THE SHELF AND ROD IN EACH OF THE CLOSETS IS AT 48" MAX. AFF.


5.) BEDROOM CLOSETS TO HAVE DOUBLE SHELVES TYPICAL.

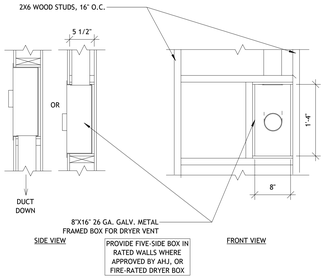



7 DRYER TRANSITION BOX @ LAUNDRY
A7.00 1" = 1'-0"

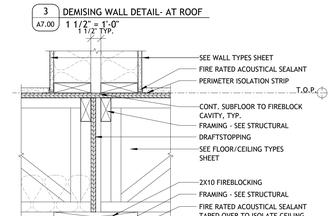



3 DEMISING WALL DETAIL- AT ROOF
A7.00 1 1/2" = 1'-0"

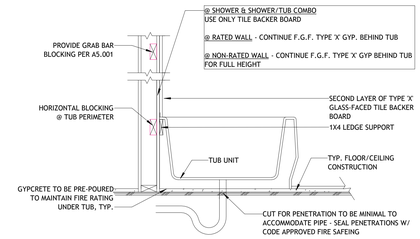


11 TYPICAL SECTION AT TUB
A7.00 1" = 1'-0"

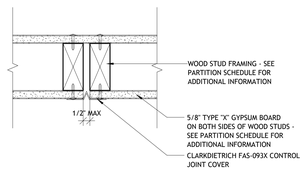


6 CONTROL JOINT AT RATED WALL- PLAN DETAIL
A7.00 3" = 1'-0"

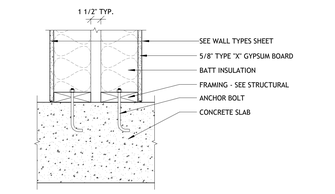


2 DEMISING WALL DETAIL- AT FLOOR
A7.00 1 1/2" = 1'-0"

1 DEMISING WALL DETAIL- AT GRADE
A7.00 1 1/2" = 1'-0"

PROJECT # : 126011
DRAWN BY: Author
CHECKED BY: Checker

NILES BOLTON ASSOCIATES

3060 Peachtree Rd. N.W.
Suite 600
Atlanta, GA 30305

T 404 365 7600

www.nilesbolton.com

| No. | Description | Date |
|---|---|---|
| | DD SET | 2026/09/30 |

This drawing, as an instrument of service, is and shall remain the property of the Architects and shall not be reproduced, published or used in any way without the permission of the Architect.

BURBANK DR - BATON ROUGE, LA

BATON ROUGE, LOUISIANA 70808
EAST BATON ROUGE PARISH


LV COLLECTIVE

SHEET TITLE:
INTERIOR DETAILS


SHEET NUMBER:
A7.00

NOT RELEASED FOR CONSTRUCTION


10/1/2026 11:35:20 AM

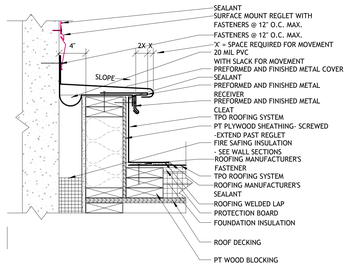



7 A7.01 EXTERIOR DETAILS- ROOF DETAIL AT PARKING DECK JOINT
1 1/2" = 1'-0"

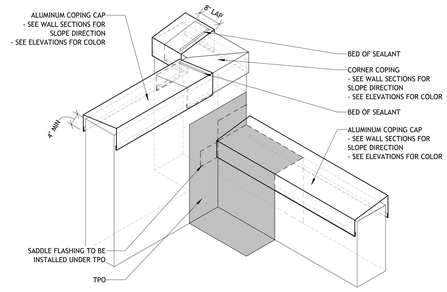



6 A7.01 ROOFING- PARAPET- ISO DETAIL AT STEPPED INTERSECTION
3/4" = 1'-0"

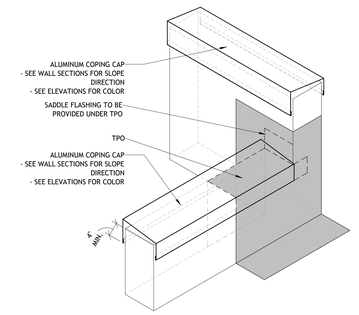



5 A7.01 ROOFING- PARAPET- ISO DETAIL AT STEP IN CORNER
3/4" = 1'-0"

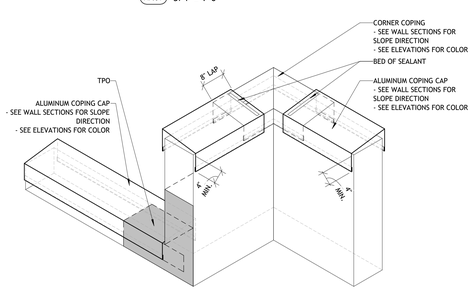



4 A7.01 ROOFING- PARAPET- ISO DETAIL AT STEP IN CORNER 2
3/4" = 1'-0"

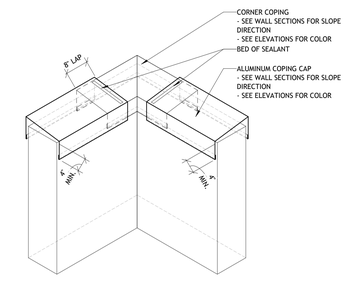


3 A7.01 ROOFING- PARAPET- ISO DETAIL AT CORNER COPING
3/4" = 1'-0"

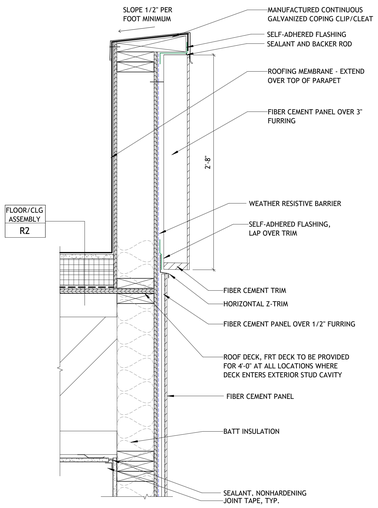


2 A7.01 PARAPET DETAIL - FIBER CEMENT-3IN FURRING
1 1/2" = 1'-0"

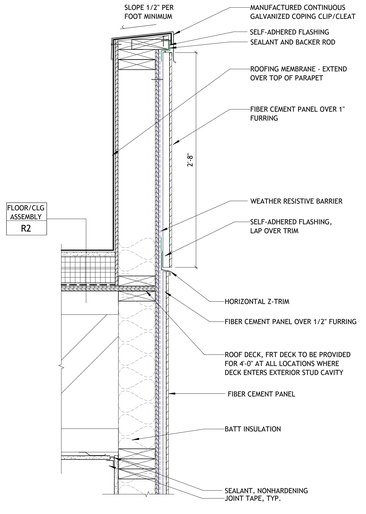


1 A7.01 PARAPET DETAIL - FIBER CEMENT- 1IN FURRING
1 1/2" = 1'-0"

PROJECT # : 126011
DRAWN BY: CF, TF, AJ
CHECKED BY: AJ, MM

NILES BOLTON ASSOCIATES

3060 Peachtree Rd. N.W.
Suite 600
Atlanta, GA 30305

T 404 365 7600

www.nilesbolton.com

| No. | Description | Date |
|---|---|---|
| | DD SET | 2026/09/30 |

This drawing, as an instrument of service, is and shall remain the property of the Architects and shall not be reproduced, published or used in any way without the permission of the Architect.

BURBANK DR - BATON ROUGE, LA

BATON ROUGE, LOUISIANA 70808
EAST BATON ROUGE PARISH

LV COLLECTIVE


SHEET TITLE:
PARAPET DETAILS

SHEET NUMBER:
A7.01


NOT RELEASED FOR CONSTRUCTION

10/1/2026 11:17:05 AM


4 A7.02 PLAN DETAIL- FIBER CEMENT 3IN FURRING TRANSITION
1 1/2" = 1'-0"

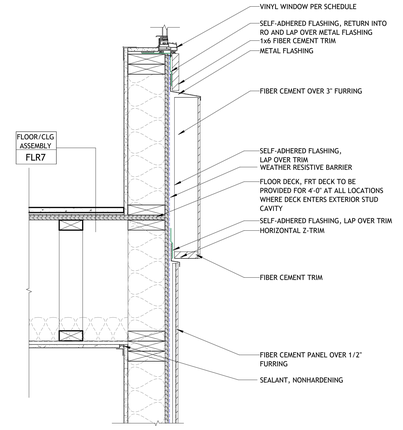


3 A7.02 FLOOR/CLG DETAIL- FIBER CEMENT- 3IN FURRING
1 1/2" = 1'-0"

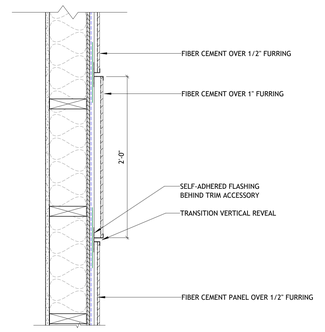


2 A7.02 PLAN DETAIL- FIBER CEMENT 1IN FURRING TRANSITION
1 1/2" = 1'-0"

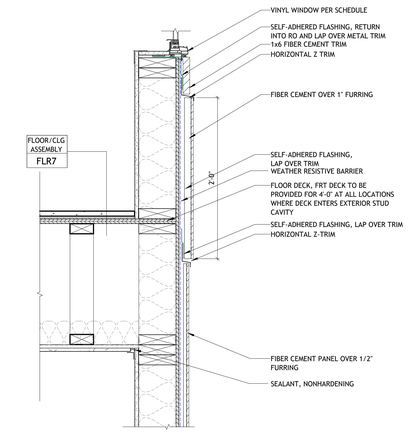


1 A7.02 FLOOR/CLG DETAIL- FIBER CEMENT- 1IN FURRING
1 1/2" = 1'-0"

10/1/2026 11:17:07 AM

PROJECT # : 126011
DRAWN BY: Author
CHECKED BY: Checker

NILES BOLTON ASSOCIATES

3060 Peachtree Rd. N.W.
Suite 600
Atlanta, GA 30305

T 404 365 7600

www.nilesbolton.com

| No. | Description | Date |
|---|---|---|
| | DD SET | 2026/09/30 |

This drawing, as an instrument of service, is and shall remain the property of the Architects and shall not be reproduced, published or used in any way without the permission of the Architect.

BURBANK DR - BATON ROUGE, LA

BATON ROUGE, LOUISIANA 70808
EAST BATON ROUGE PARISH

LV COLLECTIVE


SHEET TITLE:
EXTERIOR MATERIAL TRANSITION DETAILS

SHEET NUMBER:
A7.02


NOT RELEASED FOR CONSTRUCTION

## DOOR SCHEDULE- UNITS


| DOOR | | | PANELS | | | | | FRAME | | | |
|---|---|---|---|---|---|---|---|---|---|---|---|
| | | | | | OVERALL OPENING | | | | | | |
| TYPE | DESCRIPTION | FIRE RATING (MIN) | NUM OF PNLS | TYPE | WIDTH | HEIGHT | THICKNESS | TYPE | JAMB WIDTH | HW SET | COMMENTS |
| A | UNIT ENTRY DOOR | 20 | 1 | PNL_F.WD | 3'-0" | 7'-0" | 1 3/4" | FRM.001.HM1 | 2" | | <varies> |
| B1 | BEDROOM DOOR | | 1 | PNL_E21s.WD1 : PNL_E21s.WD 2 | 2'-10" | 6'-8" | 1 3/4" | FRM.001.WD4 | 2" | | <varies> |
| B1 | BEDROOM DOOR | | 1 | PNL_E21s.WD1 : PNL_E21s.WD 2 | 3'-0" | 6'-8" | 1 3/4" | FRM.001.WD4 | 2" | | |
| B2 | BATHROOM DOOR | | 1 | PNL_E21s.WD1 : PNL_E21s.WD | 2'-10" | 6'-8" | 1 3/4" | FRM.001.WD4 | 2" | | |
| B5 | BEDROOM DOOR TYPE A | | 1 | PNL_E21s.WD1 : PNL_E21s.WD | 3'-0" | 6'-8" | 1 3/4" | FRM.001.WD4 | 2" | | |
| B6 | BATHROOM DOOR TYPE A | | 1 | PNL_E21s.WD1 : PNL_E21s.WD | 3'-0" | 6'-8" | 1 3/4" | FRM.001.WD4 | 2" | | |
| C1 | CLOSET DOOR | | 1 | PNL_E21s.WD1 : PNL_E21s.WD | 2'-10" | 6'-8" | 1 3/4" | FRM.001.WD4 | 2" | | |
| C4 | CLOSET DOOR | | 1 | PNL_E21s.WD1 : PNL_E21s.WD | 2'-4" | 6'-8" | 1 3/4" | FRM.001.WD4 | 2" | | |
| C5 | CLOSET BIFOLD DOOR | | 2 | PNL_E21s.WD1 : PNL_E21s.WD | 4'-0" | 6'-8" | 1 3/4" | FRM.001.WD4 | 2" | | |
| C5 | CLOSET BIFOLD DOOR | | 2 | PNL_E21s.WD1 : PNL_E21s.WD | 5'-8" | 6'-8" | 1 3/4" | FRM.001.WD4 | 2" | | |
| C5 | CLOSET DOOR | | 1 | PNL_E21s.WD1 : PNL_E21s.WD | 2'-2" | 6'-8" | 1 3/4" | FRM.001.WD4 | 2" | | |
| C7 | CLOSET BIFOLD DOOR | | 2 | PNL_E21s.WD1 : PNL_E21s.WD | 3'-8" | 6'-8" | 1 3/4" | FRM.001.WD4 | 2" | | |
| D2 | LAUNDRY DOOR DOUBLE | | 2 | PNL_E21s.WD1 : PNL_E21s.WD | 5'-0" | 6'-8" | 1 3/4" | FRM.001.WD4 | 2" | | |
| D2 | LAUNDRY DOOR DOUBLE | | 2 | PNL_E21s.WD1 : PNL_E21s.WD | 4'-6" | 6'-8" | 1 3/4" | FRM.001.WD4 | 2" | | |
| E1 | MECHANICAL DOOR SINGLE | | 1 | PNL_E21s.WD1 : PNL_E21s.WD | 2'-10" | 6'-8" | 1 3/4" | FRM.001.WD4 | 2" | | |
| E1 | MECHANICAL DOOR SINGLE | | 1 | PNL_E21s.WD1 : PNL_E21s.WD | 2'-10" | 6'-8" | 1 3/4" | FRM.001.WD4 | 2" | | |
| E2 | MECHANICAL DOOR DOUBLE | | 2 | PNL_E21s.WD1 : PNL_E21s.WD | 4'-6" | 6'-8" | 1 3/4" | FRM.001.WD4 | 2" | | |

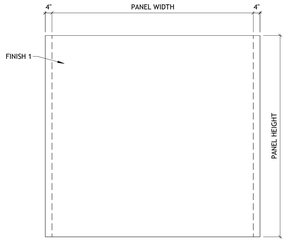



PNL_OHC.101.STL

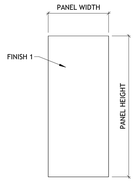



PNL_F.HM

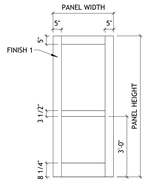


PNL_E21s.WD

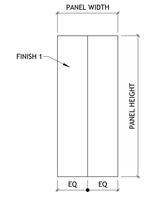


PNL_F.WD(BI)

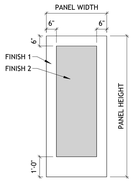


PNL_FG.AL

PROJECT # : 126011
DRAWN BY: Author
CHECKED BY: Checker

NILES BOLTON ASSOCIATES

3060 Peachtree Rd. N.W.
Suite 600
Atlanta, GA 30305

T 404 365 7600

www.nilesbolton.com

| No. | Description | Date |
|---|---|---|
| | DD SET | 2026/09/30 |

This drawing, as an instrument of service, is and shall remain the property of the Architects and shall not be reproduced, published or used in any way without the permission of the Architect.

BURBANK DR - BATON ROUGE, LA

BATON ROUGE, LOUISIANA 70808
EAST BATON ROUGE PARISH

LV COLLECTIVE

SHEET TITLE:
UNIT DOOR SCHEDULE AND PANEL TYPES

SHEET NUMBER:
A8.00

NOT RELEASED FOR CONSTRUCTION

10/1/2026 11:17:18 AM

# DOOR SCHEDULE- EAST BUILDING

| DOOR | | | PANELS | | | | | FRAME | | | | |
|---|---|---|---|---|---|---|---|---|---|---|---|---|
| | | | | | OVERALL OPENING | | | | | | | |
| NUMBER | LOCATION | FIRE RATING (MIN) | NUM OF PNLS | TYPE | WIDTH | HEIGHT | THICKNESS | TYPE | HEAD HEIGHT | JAMB WIDTH | DEPTH | HW SET |
| LEVEL 01 WEST BUILDING | | | | | | | | | | | | |
| FW-1A | FIRE WALL | 180 | 1 | PNL_F.HM | 3'-0" | 7'-0" | 1 3/4" | FRM.001.HM1 | 2" | 2" | 1'-1 1/8" | |
| FW-1B | FIRE WALL | 180 | 1 | PNL_F.HM | 3'-0" | 7'-0" | 1 3/4" | FRM.001.HM1 | 2" | 2" | 2'-0 1/8" | |
| WA-100 | UTILITY | 20 | 1 | PNL_F.HM | 3'-0" | 7'-0" | 1 3/4" | FRM.001.HM1 | 2" | 2" | 5 3/4" | |
| WA-101 | JAN. | 20 | 1 | PNL_F.HM | 3'-0" | 7'-0" | 1 3/4" | FRM.001.HM1 | 2" | 2" | 5 3/4" | |
| WA-102 | STORAGE | | 1 | PNL_F.HM | 3'-0" | 7'-0" | 1 3/4" | FRM.001.HM1 | 2" | 2" | 5 3/4" | |
| WA-104 | OFFICE | | 1 | PNL_FG.AL | 3'-0" | 7'-0" | 1 3/4" | FRM.001.AL1 | 2" | 2" | 5 3/4" | |
| WA-105 | OFFICE | | 1 | PNL_FG.AL | 3'-0" | 7'-0" | 1 3/4" | FRM.001.AL1 | 2" | 2" | 5 3/4" | |
| WA-106 | OFFICE | | 1 | PNL_FG.AL | 3'-0" | 7'-0" | 1 3/4" | FRM.001.AL1 | 2" | 2" | 5 3/4" | |
| WA-107 | RR | | 1 | PNL_F.HM | 3'-0" | 7'-0" | 1 3/4" | FRM.001.HM1 | 2" | 2" | 5 3/4" | |
| WA-114 | OVERFLOW | | 1 | PNL_F.HM | 3'-0" | 7'-0" | 1 3/4" | FRM.001.HM1 | 2" | 2" | 5 3/4" | |
| WA-116 | UTILITY | | 1 | PNL_F.HM | 3'-0" | 7'-0" | 1 3/4" | FRM.001.HM1 | 2" | 2" | 5 3/4" | |
| WA-117 | RR | | 1 | PNL_F.HM | 3'-0" | 7'-0" | 1 3/4" | FRM.001.HM1 | 2" | 2" | 5 3/4" | |
| WA-118 | RR | | 1 | PNL_F.HM | 3'-0" | 7'-0" | 1 3/4" | FRM.001.HM1 | 2" | 2" | 5 3/4" | |
| WA-119 | STORAGE | | 1 | PNL_F.HM | 3'-0" | 7'-0" | 1 3/4" | FRM.001.HM1 | 2" | 2" | 5 3/4" | |
| WA-120 | RR | | 1 | PNL_F.HM | 3'-0" | 7'-0" | 1 3/4" | FRM.001.HM1 | 2" | 2" | 5 3/4" | |
| WA-121 | RR | | 1 | PNL_F.HM | 3'-0" | 7'-0" | 1 3/4" | FRM.001.HM1 | 2" | 2" | 5 3/4" | |
| WA-122 | UTILITY | | 1 | PNL_F.HM | 3'-0" | 7'-0" | 1 3/4" | FRM.001.HM1 | 2" | 2" | 5 3/4" | |
| WA-124A | BOH | | 1 | PNL_F.HM | 3'-0" | 7'-0" | 1 3/4" | FRM.001.HM1 | 2" | 2" | 5 3/4" | |
| WA-141 | LOBBY | 20 | 2 | PNL_F.HM | 6'-0" | 7'-0" | 1 3/4" | FRM.001.HM1 | 2" | 2" | 4 3/4" | |
| WA-C | BOH | 0 | 1 | PNL_F.HM | 3'-0" | 7'-0" | 1 3/4" | FRM.001.HM1 | 2" | 2" | 4 3/4" | |
| WC-1 | W STAIR 3 | 0 | 1 | PNL_F.HM | 3'-0" | 7'-0" | 1 3/4" | FRM.001.HM1 | 2" | 2" | 7 5/8" | |
| WC-A1 | WEST COURTYARD A | 0 | 2 | PNL_F.HM | 6'-0" | 7'-0" | 1 3/4" | FRM.001.HM1 | 2" | 2" | 4 3/4" | |
| WC-A2 | WEST COURTYARD A | 0 | 2 | PNL_F.HM | 6'-0" | 7'-0" | 1 3/4" | FRM.001.HM1 | 2" | 2" | 4 3/4" | |
| WC-B1 | WEST COURTYARD B | 0 | 2 | PNL_F.HM | 6'-0" | 7'-0" | 1 3/4" | FRM.001.HM1 | 2" | 2" | 4 3/4" | |
| WC-B2 | WEST COURTYARD B | 0 | 2 | PNL_F.HM | 6'-0" | 7'-0" | 1 3/4" | FRM.001.HM1 | 2" | 2" | 4 3/4" | |
| WH-13A | HALLWAY | 20 | 1 | PNL_F.HM | 3'-0" | 7'-0" | 1 3/4" | FRM.001.HM1 | 2" | 2" | 8 1/8" | |
| WL-1 | LOBBY | 0 | 2 | PNL_F.HM | 6'-0" | 7'-0" | 1 3/4" | FRM.001.HM1 | 2" | 2" | 4 3/4" | |
| WS1-1 | W STAIR 1 | 90 | 1 | PNL_F.HM | 3'-0" | 7'-0" | 1 3/4" | FRM.001.HM1 | 2" | 2" | 8 1/2" | |
| WS1-01A | W STAIR 1 | 0 | 1 | PNL_F.HM | 3'-0" | 7'-0" | 1 3/4" | FRM.001.HM1 | 2" | 2" | 7 5/8" | |
| WS2-1 | W STAIR 2 | 0 | 1 | PNL_F.HM | 3'-0" | 7'-0" | 1 3/4" | FRM.001.HM1 | 2" | 2" | 7 5/8" | |
| WS-131 | W STAIR 3 | 20 | 1 | PNL_F.HM | 3'-0" | 7'-0" | 1 3/4" | FRM.001.HM1 | 2" | 2" | 6 7/8" | |
| WU-100A | BOH CORRIDOR | 20 | 1 | PNL_F.HM | 4'-0" | 7'-0" | 1 3/4" | FRM.001.HM1 | 2" | 2" | 4 3/4" | |
| WU-100B | BOH CORRIDOR | | 1 | PNL_F.HM | 3'-0" | 7'-0" | 1 3/4" | FRM.001.HM1 | 2" | 2" | 8 7/8" | |
| WU-100C | BOH CORRIDOR | | 1 | PNL_F.HM | 3'-0" | 7'-0" | 1 3/4" | FRM.001.HM1 | 2" | 2" | 8 7/8" | |
| WU-100D | BOH CORRIDOR | | 1 | PNL_F.HM | 3'-0" | 7'-0" | 1 3/4" | FRM.001.HM1 | 2" | 2" | 7 5/8" | |
| WU-101 | UTILITY | 20 | 1 | PNL_F.HM | 3'-0" | 7'-0" | 1 3/4" | FRM.001.HM1 | 2" | 2" | 8 1/8" | |
| WU-102 | UTILITY | 20 | 1 | PNL_F.HM | 3'-0" | 7'-0" | 1 3/4" | FRM.001.HM1 | 2" | 2" | 8 1/8" | |
| WU-103 | UTILITY | 20 | 1 | PNL_F.HM | 3'-0" | 7'-0" | 1 3/4" | FRM.001.HM1 | 2" | 2" | 8 1/8" | |
| WU-104 | UTILITY | 20 | 1 | PNL_F.HM | 3'-0" | 7'-0" | 1 3/4" | FRM.001.HM1 | 2" | 2" | 8 1/8" | |
| WU-105 | UTILITY | 20 | 1 | PNL_F.HM | 3'-0" | 7'-0" | 1 3/4" | FRM.001.HM1 | 2" | 2" | 8 1/8" | |
| WU-106 | UTILITY | 20 | 1 | PNL_F.HM | 3'-0" | 7'-0" | 1 3/4" | FRM.001.HM1 | 2" | 2" | 8 1/8" | |
| WU-107 | UTILITY | 20 | 1 | PNL_F.HM | 3'-0" | 7'-0" | 1 3/4" | FRM.001.HM1 | 2" | 2" | 8 1/8" | |
| WU-108 | UTILITY | 20 | 1 | PNL_F.HM | 3'-0" | 7'-0" | 1 3/4" | FRM.001.HM1 | 2" | 2" | 8 1/8" | |
| WU-113A | TRASH | 90 | 2 | PNL_F.HM | 6'-0" | 7'-0" | 1 3/4" | FRM.001.HM1 | 2" | 2" | 4 3/4" | |
| WU-113B | TRASH | 90 | 1 | PNL_OHC.101.5 TL | 8'-0" | 7'-0" | 1/4" | FRM.1151.STL3 | 4" | 2" | 6 3/4" | |
| WU-114 | | 0 | 1 | PNL_F.HM | 3'-0" | 7'-0" | 1 3/4" | FRM.001.HM1 | 2" | 2" | 7 5/8" | |
| WU-115 | | | 1 | PNL_F.HM | 3'-0" | 7'-0" | 1 3/4" | FRM.001.HM1 | 2" | 2" | 7 5/8" | |
| WU-116 | | | 2 | PNL_F.HM | 6'-0" | 7'-0" | 1 3/4" | FRM.001.HM1 | 2" | 2" | 7 5/8" | |
| WU-1112 | MAIN ELECTRICAL | 0 | 2 | PNL_F.HM | 6'-0" | 7'-0" | 1 3/4" | FRM.001.HM1 | 2" | 2" | 4 3/4" | |
| LEVEL 02 | | | | | | | | | | | | |
| 46925 | | 20 | 1 | PNL_F.HM | 3'-0" | 7'-0" | 1 3/4" | FRM.001.HM1 | 2" | 2" | 8 1/8" | |
| EL-02B | ELEVATOR LOBBY | 90 | 2 | PNL_F.HM | 8'-0" | 7'-0" | 1 3/4" | FRM.001.HM1 | 2" | 2" | 4 3/4" | |
| FW-2A | FIRE WALL | 180 | 1 | PNL_F.HM | 3'-0" | 7'-0" | 1 3/4" | FRM.001.HM1 | 2" | 2" | 1'-1 1/8" | |
| FW-2B | FIRE WALL | 180 | 1 | PNL_F.HM | 3'-0" | 7'-0" | 1 3/4" | FRM.001.HM1 | 2" | 2" | 2'-0 1/8" | |
| S4-02B | W STAIR 4 | 90 | 1 | PNL_F.HM | 3'-0" | 7'-0" | 1 3/4" | FRM.001.HM1 | 2" | 2" | 1'-0 7/8" | |
| S5-02A | W STAIR 5 | 90 | 1 | PNL_F.HM | 3'-0" | 7'-0" | 1 3/4" | FRM.001.HM1 | 2" | 2" | 1'-0 7/8" | |
| WA-21 | AMENITY | 20 | 1 | PNL_F.HM | 3'-0" | 7'-0" | 1 3/4" | FRM.001.HM1 | 2" | 2" | 7 5/8" | |
| WS2-2 | W STAIR 2 | 90 | 1 | PNL_F.HM | 3'-0" | 7'-0" | 1 3/4" | FRM.001.HM1 | 2" | 2" | 8 7/8" | |
| WU-201 | UTILITY | 20 | 1 | PNL_F.HM | 3'-0" | 7'-0" | 1 3/4" | FRM.001.HM1 | 2" | 2" | 8 1/8" | |
| WU-202 | UTILITY | 20 | 1 | PNL_F.HM | 3'-0" | 7'-0" | 1 3/4" | FRM.001.HM1 | 2" | 2" | 8 1/8" | |
| WU-203 | UTILITY | 20 | 1 | PNL_F.HM | 3'-0" | 7'-0" | 1 3/4" | FRM.001.HM1 | 2" | 2" | 8 1/8" | |
| WU-204 | UTILITY | 20 | 1 | PNL_F.HM | 3'-0" | 7'-0" | 1 3/4" | FRM.001.HM1 | 2" | 2" | 8 1/8" | |
| WU-205 | UTILITY | 20 | 1 | PNL_F.HM | 3'-0" | 7'-0" | 1 3/4" | FRM.001.HM1 | 2" | 2" | 8 1/8" | |
| WU-206 | UTILITY | 20 | 1 | PNL_F.HM | 3'-0" | 7'-0" | 1 3/4" | FRM.001.HM1 | 2" | 2" | 8 1/8" | |
| WU-207 | UTILITY | 20 | 1 | PNL_F.HM | 3'-0" | 7'-0" | 1 3/4" | FRM.001.HM1 | 2" | 2" | 8 1/8" | |
| WU-208 | UTILITY | 20 | 1 | PNL_F.HM | 3'-0" | 7'-0" | 1 3/4" | FRM.001.HM1 | 2" | 2" | 8 1/8" | |
| WU-209 | UTILITY | 20 | 1 | PNL_F.HM | 3'-0" | 7'-0" | 1 3/4" | FRM.001.HM1 | 2" | 2" | 8 1/8" | |
| LEVEL 03 WEST BUILDING | | | | | | | | | | | | |
| EL-03B | ELEVATOR LOBBY | 45 | 2 | PNL_F.HM | 8'-0" | 7'-0" | 1 3/4" | FRM.001.HM1 | 2" | 2" | 4 3/4" | |
| FW-3A | FIRE WALL | 180 | 1 | PNL_F.HM | 3'-0" | 7'-0" | 1 3/4" | FRM.001.HM1 | 2" | 2" | 1'-1 1/8" | |
| FW-3B | FIRE WALL | 180 | 1 | PNL_F.HM | 3'-0" | 7'-0" | 1 3/4" | FRM.001.HM1 | 2" | 2" | 2'-0 1/8" | |
| S4-03B | W STAIR 4 | 90 | 1 | PNL_F.HM | 3'-0" | 7'-0" | 1 3/4" | FRM.001.HM1 | 2" | 2" | 1'-0 7/8" | |
| S5-03A | W STAIR 5 | 90 | 1 | PNL_F.HM | 3'-0" | 7'-0" | 1 3/4" | FRM.001.HM1 | 2" | 2" | 1'-0 7/8" | |
| WS2-3 | W STAIR 2 | 90 | 1 | PNL_F.HM | 3'-0" | 7'-0" | 1 3/4" | FRM.001.HM1 | 2" | 2" | 8 7/8" | |
| WU-301 | UTILITY | 20 | 1 | PNL_F.HM | 3'-0" | 7'-0" | 1 3/4" | FRM.001.HM1 | 2" | 2" | 8 1/8" | |
| WU-302 | UTILITY | 20 | 1 | PNL_F.HM | 3'-0" | 7'-0" | 1 3/4" | FRM.001.HM1 | 2" | 2" | 8 1/8" | |
| WU-303 | UTILITY | 20 | 1 | PNL_F.HM | 3'-0" | 7'-0" | 1 3/4" | FRM.001.HM1 | 2" | 2" | 8 1/8" | |
| WU-304 | UTILITY | 20 | 1 | PNL_F.HM | 3'-0" | 7'-0" | 1 3/4" | FRM.001.HM1 | 2" | 2" | 8 1/8" | |
| WU-305 | UTILITY | 20 | 1 | PNL_F.HM | 3'-0" | 7'-0" | 1 3/4" | FRM.001.HM1 | 2" | 2" | 8 1/8" | |
| WU-306 | UTILITY | 20 | 1 | PNL_F.HM | 3'-0" | 7'-0" | 1 3/4" | FRM.001.HM1 | 2" | 2" | 8 1/8" | |
| WU-307 | UTILITY | 20 | 1 | PNL_F.HM | 3'-0" | 7'-0" | 1 3/4" | FRM.001.HM1 | 2" | 2" | 8 1/8" | |
| WU-308 | UTILITY | 20 | 1 | PNL_F.HM | 3'-0" | 7'-0" | 1 3/4" | FRM.001.HM1 | 2" | 2" | 8 1/8" | |
| WU-309 | UTILITY | 20 | 1 | PNL_F.HM | 3'-0" | 7'-0" | 1 3/4" | FRM.001.HM1 | 2" | 2" | 8 1/8" | |
| LEVEL 04 WEST BUILDING | | | | | | | | | | | | |
| EL-04B | ELEVATOR LOBBY | 45 | 2 | PNL_F.HM | 8'-0" | 7'-0" | 1 3/4" | FRM.001.HM1 | 2" | 2" | 4 3/4" | |
| FW-4A | FIRE WALL | 180 | 1 | PNL_F.HM | 3'-0" | 7'-0" | 1 3/4" | FRM.001.HM1 | 2" | 2" | 1'-1 1/8" | |
| FW-4B | FIRE WALL | 180 | 1 | PNL_F.HM | 3'-0" | 7'-0" | 1 3/4" | FRM.001.HM1 | 2" | 2" | 2'-0 1/8" | |
| S4-04B | W STAIR 4 | 90 | 1 | PNL_F.HM | 3'-0" | 7'-0" | 1 3/4" | FRM.001.HM1 | 2" | 2" | 1'-0 7/8" | |
| S5-04A | W STAIR 5 | 90 | 1 | PNL_F.HM | 3'-0" | 7'-0" | 1 3/4" | FRM.001.HM1 | 2" | 2" | 1'-0 7/8" | |
| WS2-4 | W STAIR 2 | 90 | 1 | PNL_F.HM | 3'-0" | 7'-0" | 1 3/4" | FRM.001.HM1 | 2" | 2" | 8 7/8" | |
| WU-401 | UTILITY | 20 | 1 | PNL_F.HM | 3'-0" | 7'-0" | 1 3/4" | FRM.001.HM1 | 2" | 2" | 8 1/8" | |
| WU-402 | UTILITY | 20 | 1 | PNL_F.HM | 3'-0" | 7'-0" | 1 3/4" | FRM.001.HM1 | 2" | 2" | 8 1/8" | |
| WU-403 | UTILITY | 20 | 1 | PNL_F.HM | 3'-0" | 7'-0" | 1 3/4" | FRM.001.HM1 | 2" | 2" | 8 1/8" | |
| WU-404 | UTILITY | 20 | 1 | PNL_F.HM | 3'-0" | 7'-0" | 1 3/4" | FRM.001.HM1 | 2" | 2" | 8 1/8" | |
| WU-405 | UTILITY | 20 | 1 | PNL_F.HM | 3'-0" | 7'-0" | 1 3/4" | FRM.001.HM1 | 2" | 2" | 8 1/8" | |
| WU-406 | UTILITY | 20 | 1 | PNL_F.HM | 3'-0" | 7'-0" | 1 3/4" | FRM.001.HM1 | 2" | 2" | 8 1/8" | |
| WU-407 | UTILITY | 20 | 1 | PNL_F.HM | 3'-0" | 7'-0" | 1 3/4" | FRM.001.HM1 | 2" | 2" | 8 1/8" | |
| WU-408 | UTILITY | 20 | 1 | PNL_F.HM | 3'-0" | 7'-0" | 1 3/4" | FRM.001.HM1 | 2" | 2" | 8 1/8" | |
| WU-409 | UTILITY | 20 | 1 | PNL_F.HM | 3'-0" | 7'-0" | 1 3/4" | FRM.001.HM1 | 2" | 2" | 8 1/8" | |
| LEVEL 05 WEST BUILDING | | | | | | | | | | | | |
| 31760 | | 20 | 1 | PNL_F.HM | 3'-0" | 7'-0" | 1 3/4" | FRM.001.HM1 | 2" | 2" | 8 1/8" | |
| EL-05B | ELEVATOR LOBBY | 45 | 2 | PNL_F.HM | 8'-0" | 7'-0" | 1 3/4" | FRM.001.HM1 | 2" | 2" | 4 3/4" | |
| FW-5A | FIRE WALL | 180 | 1 | PNL_F.HM | 3'-0" | 7'-0" | 1 3/4" | FRM.001.HM1 | 2" | 2" | 1'-1 1/8" | |
| FW-5B | FIRE WALL | 180 | 1 | PNL_F.HM | 3'-0" | 7'-0" | 1 3/4" | FRM.001.HM1 | 2" | 2" | 2'-0 1/8" | |
| S4-05B | W STAIR 4 | 90 | 1 | PNL_F.HM | 3'-0" | 7'-0" | 1 3/4" | FRM.001.HM1 | 2" | 2" | 1'-0 7/8" | |
| S5-05A | W STAIR 5 | 90 | 1 | PNL_F.HM | 3'-0" | 7'-0" | 1 3/4" | FRM.001.HM1 | 2" | 2" | 1'-0 7/8" | |
| WS2-5 | W STAIR 2 | 90 | 1 | PNL_F.HM | 3'-0" | 7'-0" | 1 3/4" | FRM.001.HM1 | 2" | 2" | 8 7/8" | |
| WU-501 | UTILITY | 20 | 1 | PNL_F.HM | 3'-0" | 7'-0" | 1 3/4" | FRM.001.HM1 | 2" | 2" | 8 1/8" | |
| WU-502 | UTILITY | 20 | 1 | PNL_F.HM | 3'-0" | 7'-0" | 1 3/4" | FRM.001.HM1 | 2" | 2" | 8 1/8" | |
| WU-503 | UTILITY | 20 | 1 | PNL_F.HM | 3'-0" | 7'-0" | 1 3/4" | FRM.001.HM1 | 2" | 2" | 8 1/8" | |
| WU-504 | UTILITY | 20 | 1 | PNL_F.HM | 3'-0" | 7'-0" | 1 3/4" | FRM.001.HM1 | 2" | 2" | 8 1/8" | |
| WU-505 | UTILITY | 20 | 1 | PNL_F.HM | 3'-0" | 7'-0" | 1 3/4" | FRM.001.HM1 | 2" | 2" | 8 1/8" | |
| WU-506 | UTILITY | 20 | 1 | PNL_F.HM | 3'-0" | 7'-0" | 1 3/4" | FRM.001.HM1 | 2" | 2" | 8 1/8" | |
| WU-507 | UTILITY | 20 | 1 | PNL_F.HM | 3'-0" | 7'-0" | 1 3/4" | FRM.001.HM1 | 2" | 2" | 8 1/8" | |
| WU-508 | UTILITY | 20 | 1 | PNL_F.HM | 3'-0" | 7'-0" | 1 3/4" | FRM.001.HM1 | 2" | 2" | 8 1/8" | |
| WU-509 | UTILITY | 20 | 1 | PNL_F.HM | 3'-0" | 7'-0" | 1 3/4" | FRM.001.HM1 | 2" | 2" | 8 1/8" | |
| LEVEL 06 WEST BUILDING | | | | | | | | | | | | |
| E-1646 | | 20 | 1 | PNL_F.HM | 3'-0" | 7'-0" | 1 3/4" | FRM.001.HM1 | 2" | 2" | 7 5/8" | |
| EL-06B | ELEVATOR LOBBY | 45 | 2 | PNL_F.HM | 8'-0" | 7'-0" | 1 3/4" | FRM.001.HM1 | 2" | 2" | 4 3/4" | |
| S5-06A | W STAIR 5 | 90 | 1 | PNL_F.HM | 3'-0" | 7'-0" | 1 3/4" | FRM.001.HM1 | 2" | 2" | 1'-0 7/8" | |
| WU-601 | UTILITY | 20 | 1 | PNL_F.HM | 3'-0" | 7'-0" | 1 3/4" | FRM.001.HM1 | 2" | 2" | 8 1/8" | |


NILES BOLTON ASSOCIATES

3060 Peachtree Rd. N.W.
Suite 600
Atlanta, GA 30305

T 404 365 7600

www.nilesbolton.com


| No. | Description | Date |
|---|---|---|
| | DD SET | 2026/09/30 |


This drawing, as an instrument of service, is and shall remain the property of the Architects and shall not be reproduced, published or used in any way without the permission of the Architect.


PROJECT # : 126011
DRAWN BY: Author
CHECKED BY: Checker

BURBANK DR - BATON ROUGE, LA

BATON ROUGE, LOUISIANA 70808
EAST BATON ROUGE PARISH

LV COLLECTIVE

SHEET TITLE:
DOOR SCHEDULE - WEST BUILDING


SHEET NUMBER:
A8.01

NOT RELEASED FOR CONSTRUCTION


10/17/2026 11:17:21 AM

## WINDOW SCHEDULE- INSTANCES


| NBA ITEM TYPE | DESCRIPTION | OVERALL WINDOW DIMENSIONS | | PLACEMENT | |
|---|---|---|---|---|---|
| | | WIDTH | HEIGHT | HEAD HEIGHT | SILL HEIGHT |
| A1 | FIXED VINYL WINDOW - SINGLE - 0 MUNTINS | 3'-0" | 6'-0" | 8'-0" | 2'-0" |
| A2 | FIXED VINYL WINDOW - SINGLE - 0 MUNTINS | 3'-0" | 6'-6" | <varies> | <varies> |
| A3 | FIXED VINYL WINDOW - SINGLE - 0 MUNTINS | 3'-0" | 4'-6" | 8'-0" | 3'-6" |
| A4 | SINGLE HUNG WINDOW | 3'-0" | 6'-0" | 8'-0" | 2'-0" |
| B1 | FIXED VINYL WINDOW - DOUBLE - 0 MUNTINS | 6'-0" | 6'-0" | 8'-0" | 2'-0" |
| B2 | <varies> | 6'-0" | <varies> | <varies> | 2'-0" |

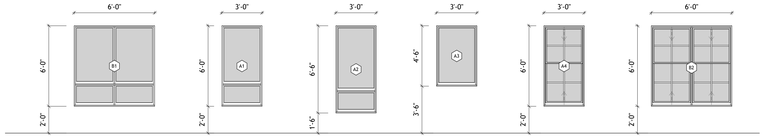



1 A8.51 WINDOW ELEVATIONS
1/4" = 1'-0"

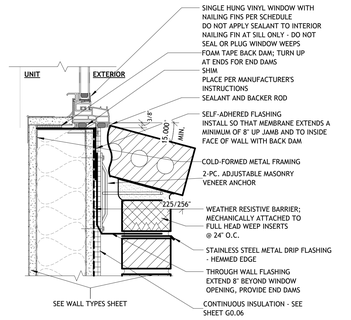



7 A8.51 WINDOWS- BRICK-EXT-VINYL-WINDOW- SILL
3" = 1'-0"

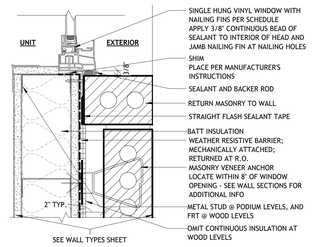



6 A8.51 WINDOWS- BRICK-EXT-VINYL-WINDOW- JAMB
3" = 1'-0"

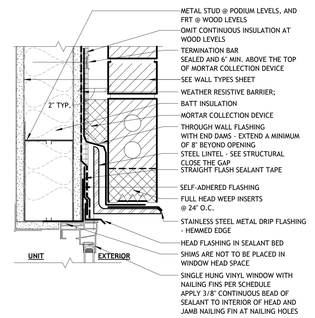



5 A8.51 WINDOWS- BRICK-EXT-VINYL-WINDOW- HEAD
3" = 1'-0"

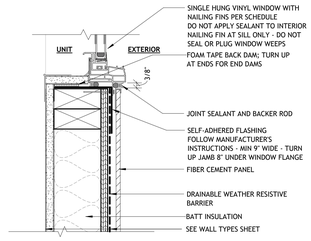


4 A8.51 EXT VINYL WINDOW - SILL - FC PANEL W/ METAL TRIM
3" = 1'-0"

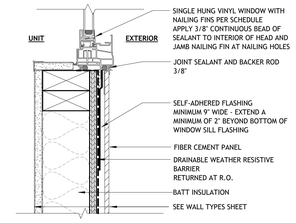


3 A8.51 EXT VINYL WINDOW - JAMB - FC PANEL W/ METAL TRIM
3" = 1'-0"

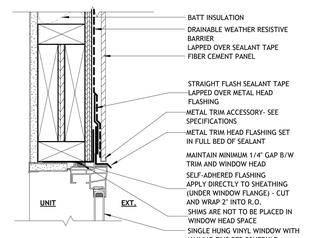


2 A8.51 EXT VINYL WINDOW - HEAD - FC PANEL W/ METAL TRIM
3" = 1'-0"

PROJECT # : 126011
DRAWN BY: CF, TF, AJ
CHECKED BY: AJ, MM


NILES BOLTON ASSOCIATES

3060 Peachtree Rd. N.W.
Suite 600
Atlanta, GA 30305

T 404 365 7600

www.nilesbolton.com


| No. | Description | Date |
|---|---|---|
| | DD SET | 2026/09/30 |


This drawing, as an instrument of service, is and shall remain the property of the Architects and shall not be reproduced, published or used in any way without the permission of the Architect.


BURBANK DR - BATON ROUGE, LA

BATON ROUGE, LOUISIANA 70808
EAST BATON ROUGE PARISH

LV COLLECTIVE

SHEET TITLE:
WINDOW SCHEDULES

SHEET NUMBER:
A8.51

NOT RELEASED FOR CONSTRUCTION

10/1/2026 11:17:28 AM