

Date	Drawn	Check	Description	Rev.
//**	***	***	**********	*

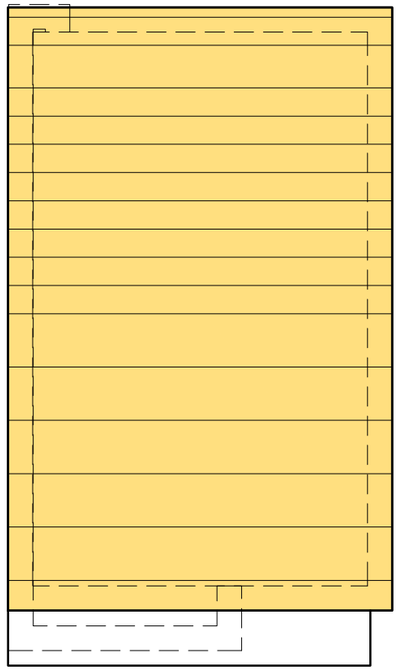


TYPE 'B' HOUSE


3 Bed, 5 Person
98m2 / 1055 sqft

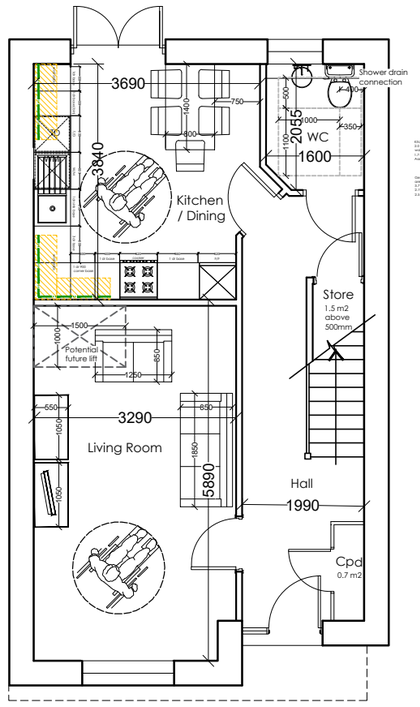

GROUND FLOOR PLAN
(50m2 / 538sq.ft.)

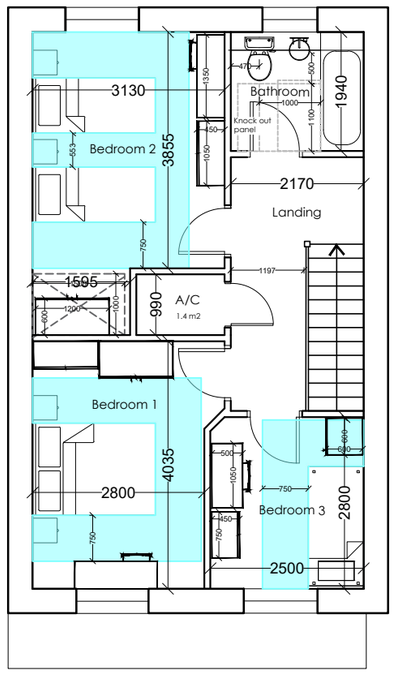

FIRST FLOOR PLAN
(48m2 / 515sq.ft.)

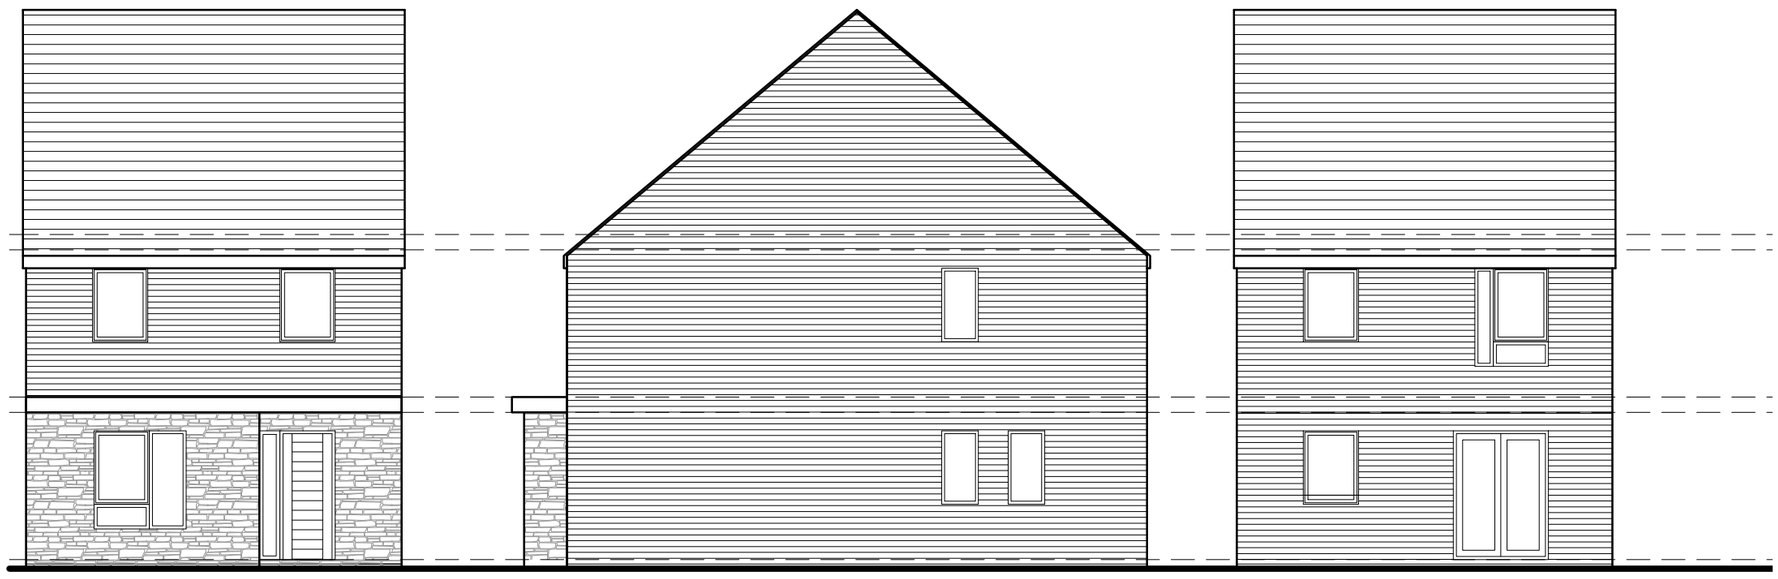

FRONT ELEVATION

SIDE ELEVATION

REAR ELEVATION

Proposed Development
Land off Pencoed Avenue
Cefn Fforest

Job No. 26_038
Dwg No. AL(00)11
Rev.

Title
Proposed House Type B

Date 23/07/26
Drawn ***
Scale 1:100 @ A3

Architects · Town planners
Environmental & Urban design
Unit 1A, Compass Business Park,
Pacific Road, Cardiff. CF24 5HL
www.cjarchitects.co.uk
tel: 029 20452100