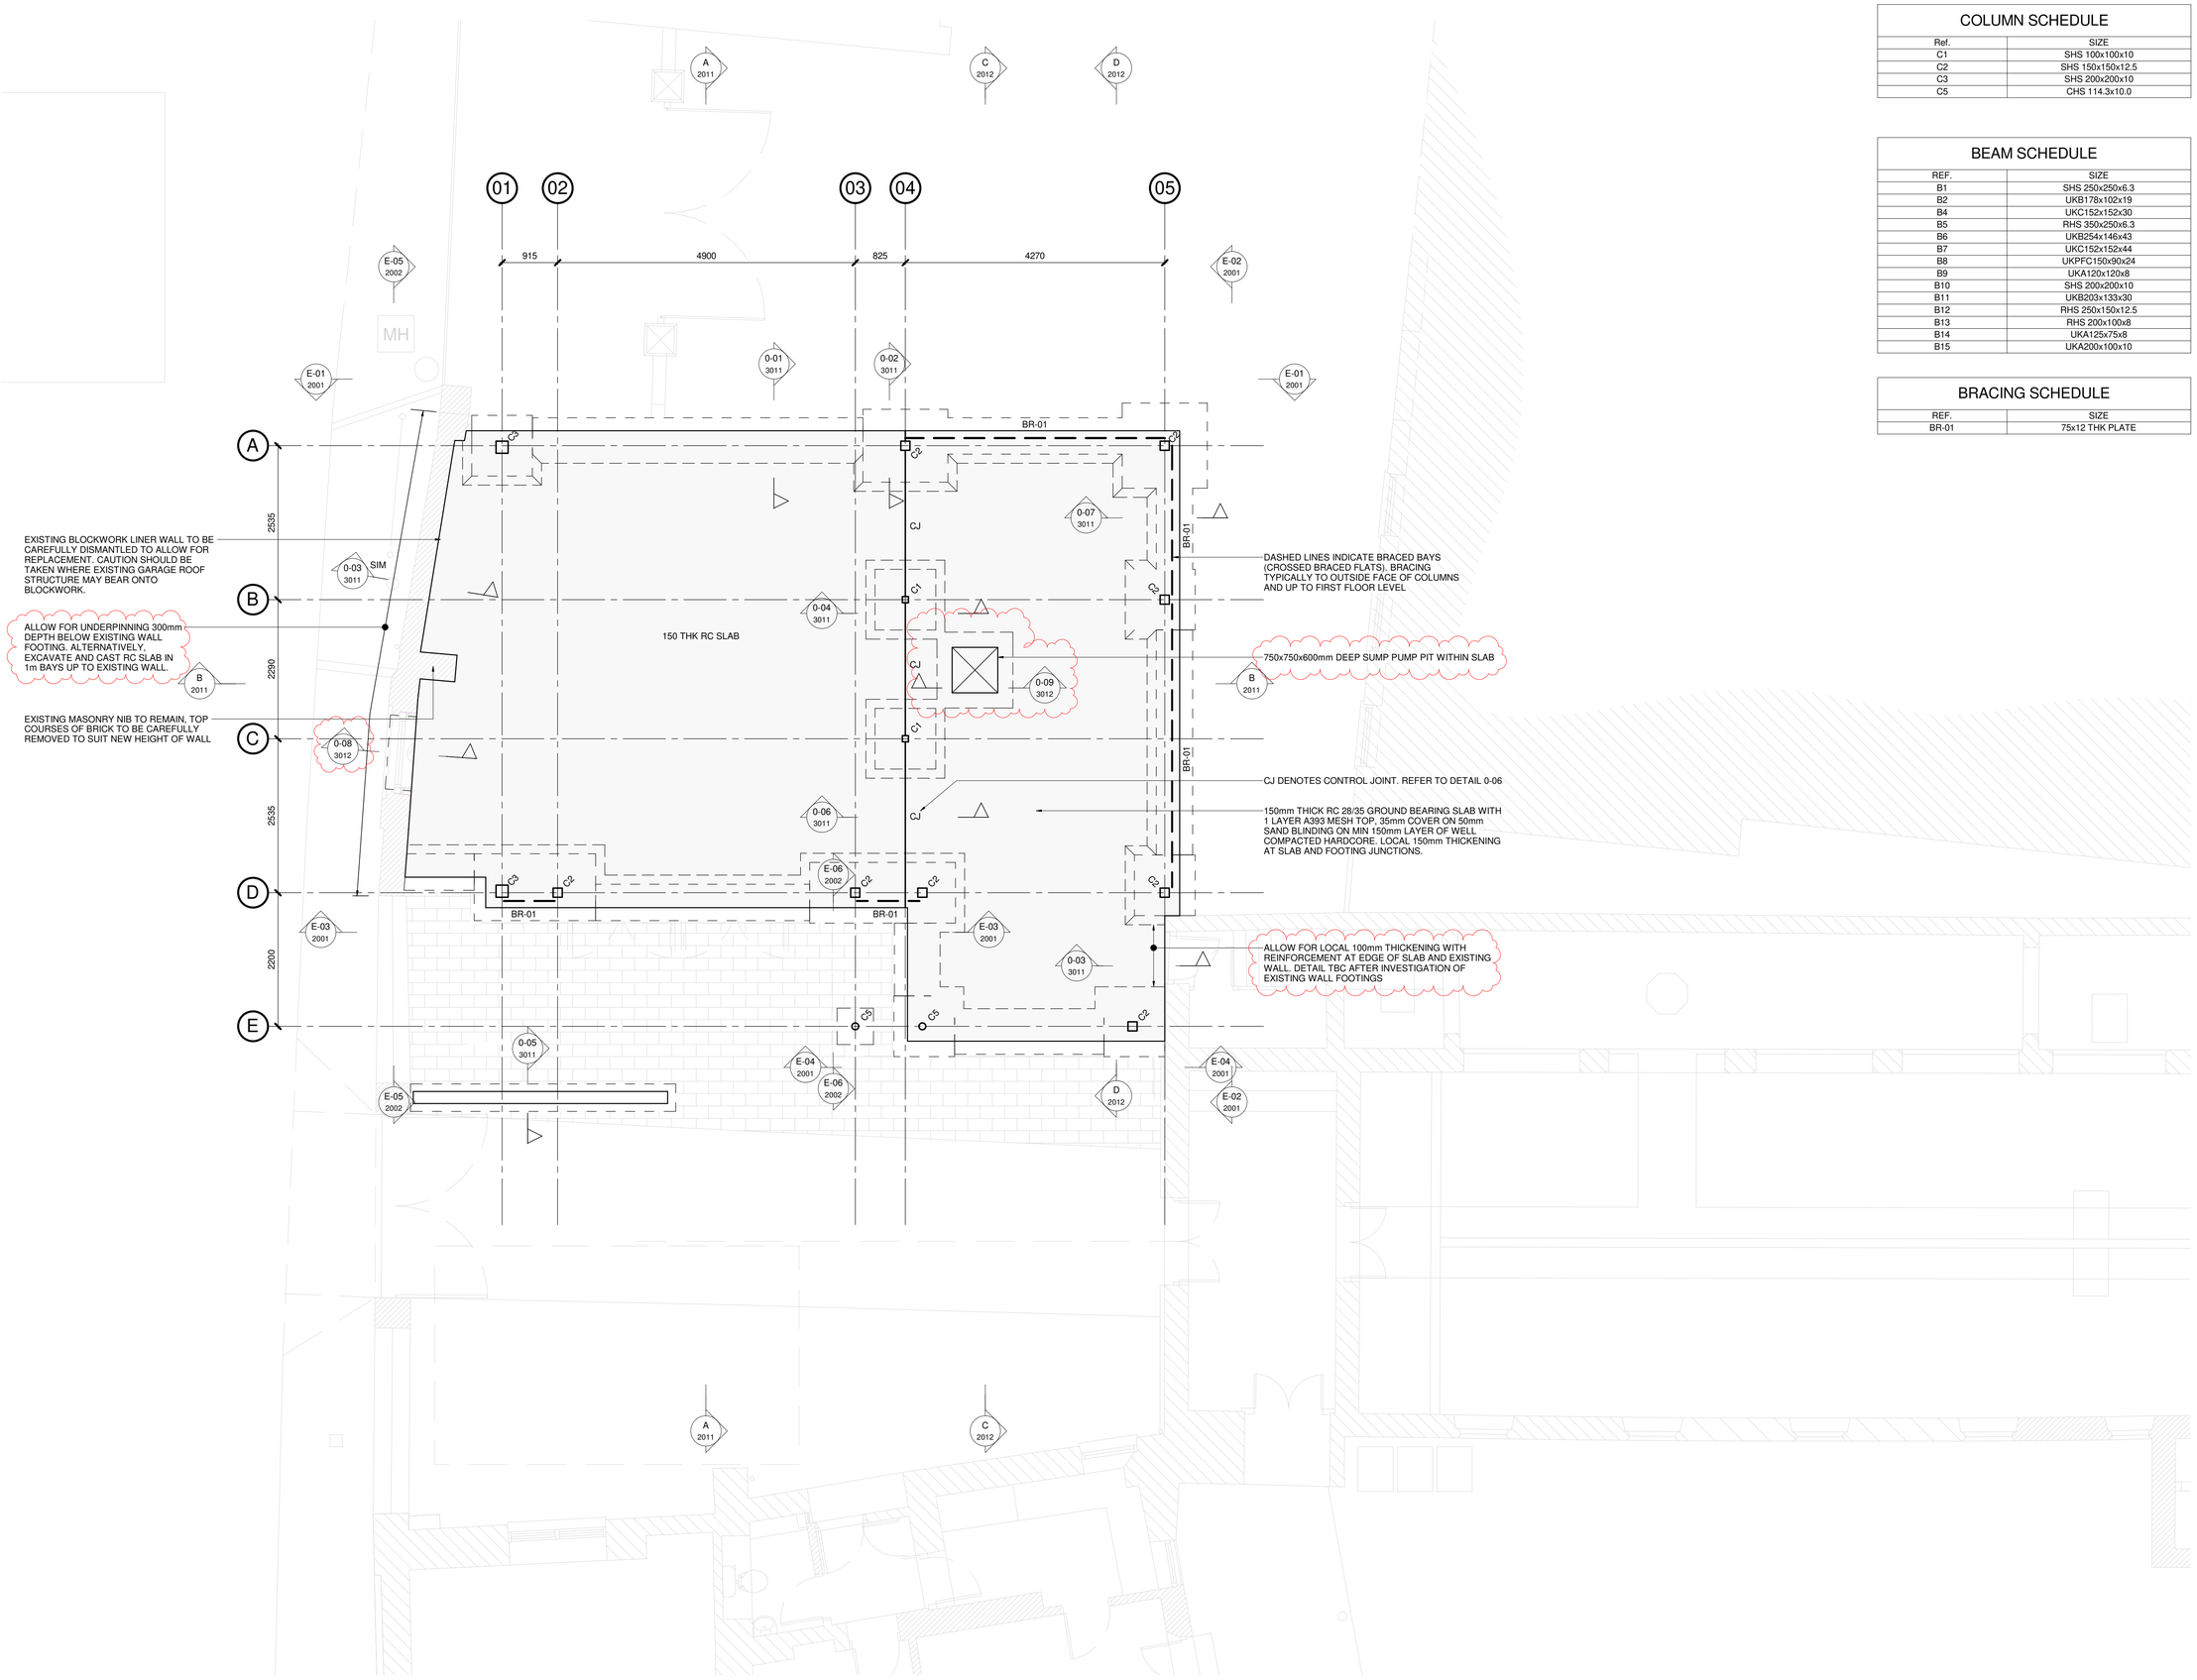

COLUMN SCHEDULE

Ref.	SIZE
C1	SHS 100x100x10
C2	SHS 150x150x12.5
C3	SHS 200x200x10
C5	CHS 114.3x10.0

BEAM SCHEDULE

REF.	SIZE
B1	SHS 250x250x6.3
B2	UKB178x102x19
B4	UKC152x152x30
B5	RHS 350x250x6.3
B6	UKB254x146x43
B7	UKC152x152x44
B8	UKPFC150x90x24
B9	UKA120x120x8
B10	SHS 200x200x10
B11	UKB203x133x30
B12	RHS 250x150x12.5
B13	RHS 200x100x8
B14	UKA125x75x8
B15	UKA200x100x10

BRACING SCHEDULE

REF.	SIZE
BR-01	75x12 THK PLATE

STATUS CODES FOR INFORMATION CONTAINERS WITHIN A COMMON DATA ENVIRONMENT IN ACCORDANCE WITH BS EN ISO 19650-2:2018

CODE	DESCRIPTION
SHARED (NON-CONTRACTUAL - NOT FOR CONSTRUCTION)	
S1	SUITABLE FOR COORDINATION
S2	SUITABLE FOR INFORMATION
S3	SUITABLE FOR REVIEW AND COMMENT
S4	SUITABLE FOR STAGE REVIEW AND AUTHORIZATION
S5	SUITABLE FOR STAGE REVIEW AND ACCEPTANCE
PUBLISHED (CONTRACTUAL)	
A1	STAGE 1 AUTHORIZED (NOT FOR CONSTRUCTION)
A2	STAGE 2 AUTHORIZED (NOT FOR CONSTRUCTION)
A3	STAGE 3 AUTHORIZED (NOT FOR CONSTRUCTION)
A4	STAGE 4 AUTHORIZED (FOR CONSTRUCTION)
A5	STAGE 5 AUTHORIZED (FINAL DESIGN RECORD)

NOTES

1. THIS DRAWING IS COPYRIGHT AND MAY NOT BE REPRODUCED WITHOUT THE PERMISSION OF MANN WILLIAMS.
2. ALL DRAWINGS ARE TO BE READ IN CONJUNCTION WITH THE PROJECT SPECIFICATION WITH ALL WORKS CARRIED OUT IN ACCORDANCE WITH THE LATEST BRITISH STANDARDS AND CODES OF PRACTICE.
3. ANY AMBIGUITIES OR DISCREPANCIES BETWEEN THIS DRAWING AND ANY OTHER INFORMATION GIVEN ELSEWHERE MUST BE REPORTED TO MANN WILLIAMS FOR CLARIFICATION BEFORE WORK PROCEEDS.
4. ALL DIMENSIONS TO BE CHECKED ON SITE AND ANY DISCREPANCIES REPORTED TO THE ENGINEER BEFORE ANY WORK COMMENCES.
5. ONLY FIGURED OR CALCULATED DIMENSIONS SHOULD BE USED AND NO DRAWINGS, IN ANY FORMAT SHOULD BE SCALED.

KEY

DENOTES 50x150 DP C24 TIMBER JOISTS AT 400 CTRS

DENOTES 75x225 DP C24 TIMBER JOISTS AT 400 CTRS

DENOTES LOCATION OF CRANK TO BEAM

STEELWORK CONNECTIONS

ALL STEEL CONNECTIONS TO BE DESIGNED AND DETAILED BY STEELWORK FABRICATOR

DRAWING TO BE READ IN COLOUR

REV	DESCRIPTION	BY	DATE
P1	PRELIMINARY ISSUE	CN	30.08.2024
P2	PRELIMINARY ISSUE	CN	13.09.2024
P3	PRELIMINARY ISSUE	CN	02.10.2024
P4	TENDER ISSUE	CN	28.10.2024
P5	TENDER ISSUE	CN	29.11.2024

PROJECT

ST ALDHELM'S
PARISH HALL
MALMESBURY

TITLE

GROUND FLOOR

GENERAL ARRANGEMENT

MANN WILLIAMS
CONSULTING CIVIL AND STRUCTURAL ENGINEERS

7 OLD KING STREET
QUEEN SQUARE
BATH BA1 2JW

T 01225 464419
E bath@mannwilliams.co.uk
W www.mannwilliams.co.uk

DRAWN	CHECKED	SIZE	SCALE	DATE	MW JOB No
CN	ZL	A1	1 : 50	AUG 2024	12349

SUITABILITY STATUS

S4 STAGE 4 AUTHORIZED (NOT FOR CONSTRUCTION)

ZONE/SYSTEM	LEVEL	TYPE	ROLE	ORIGINATOR
XX	00	DR	S	MWB

PROJECT CODE	NUMBER	REVISION
12349	1051	P5