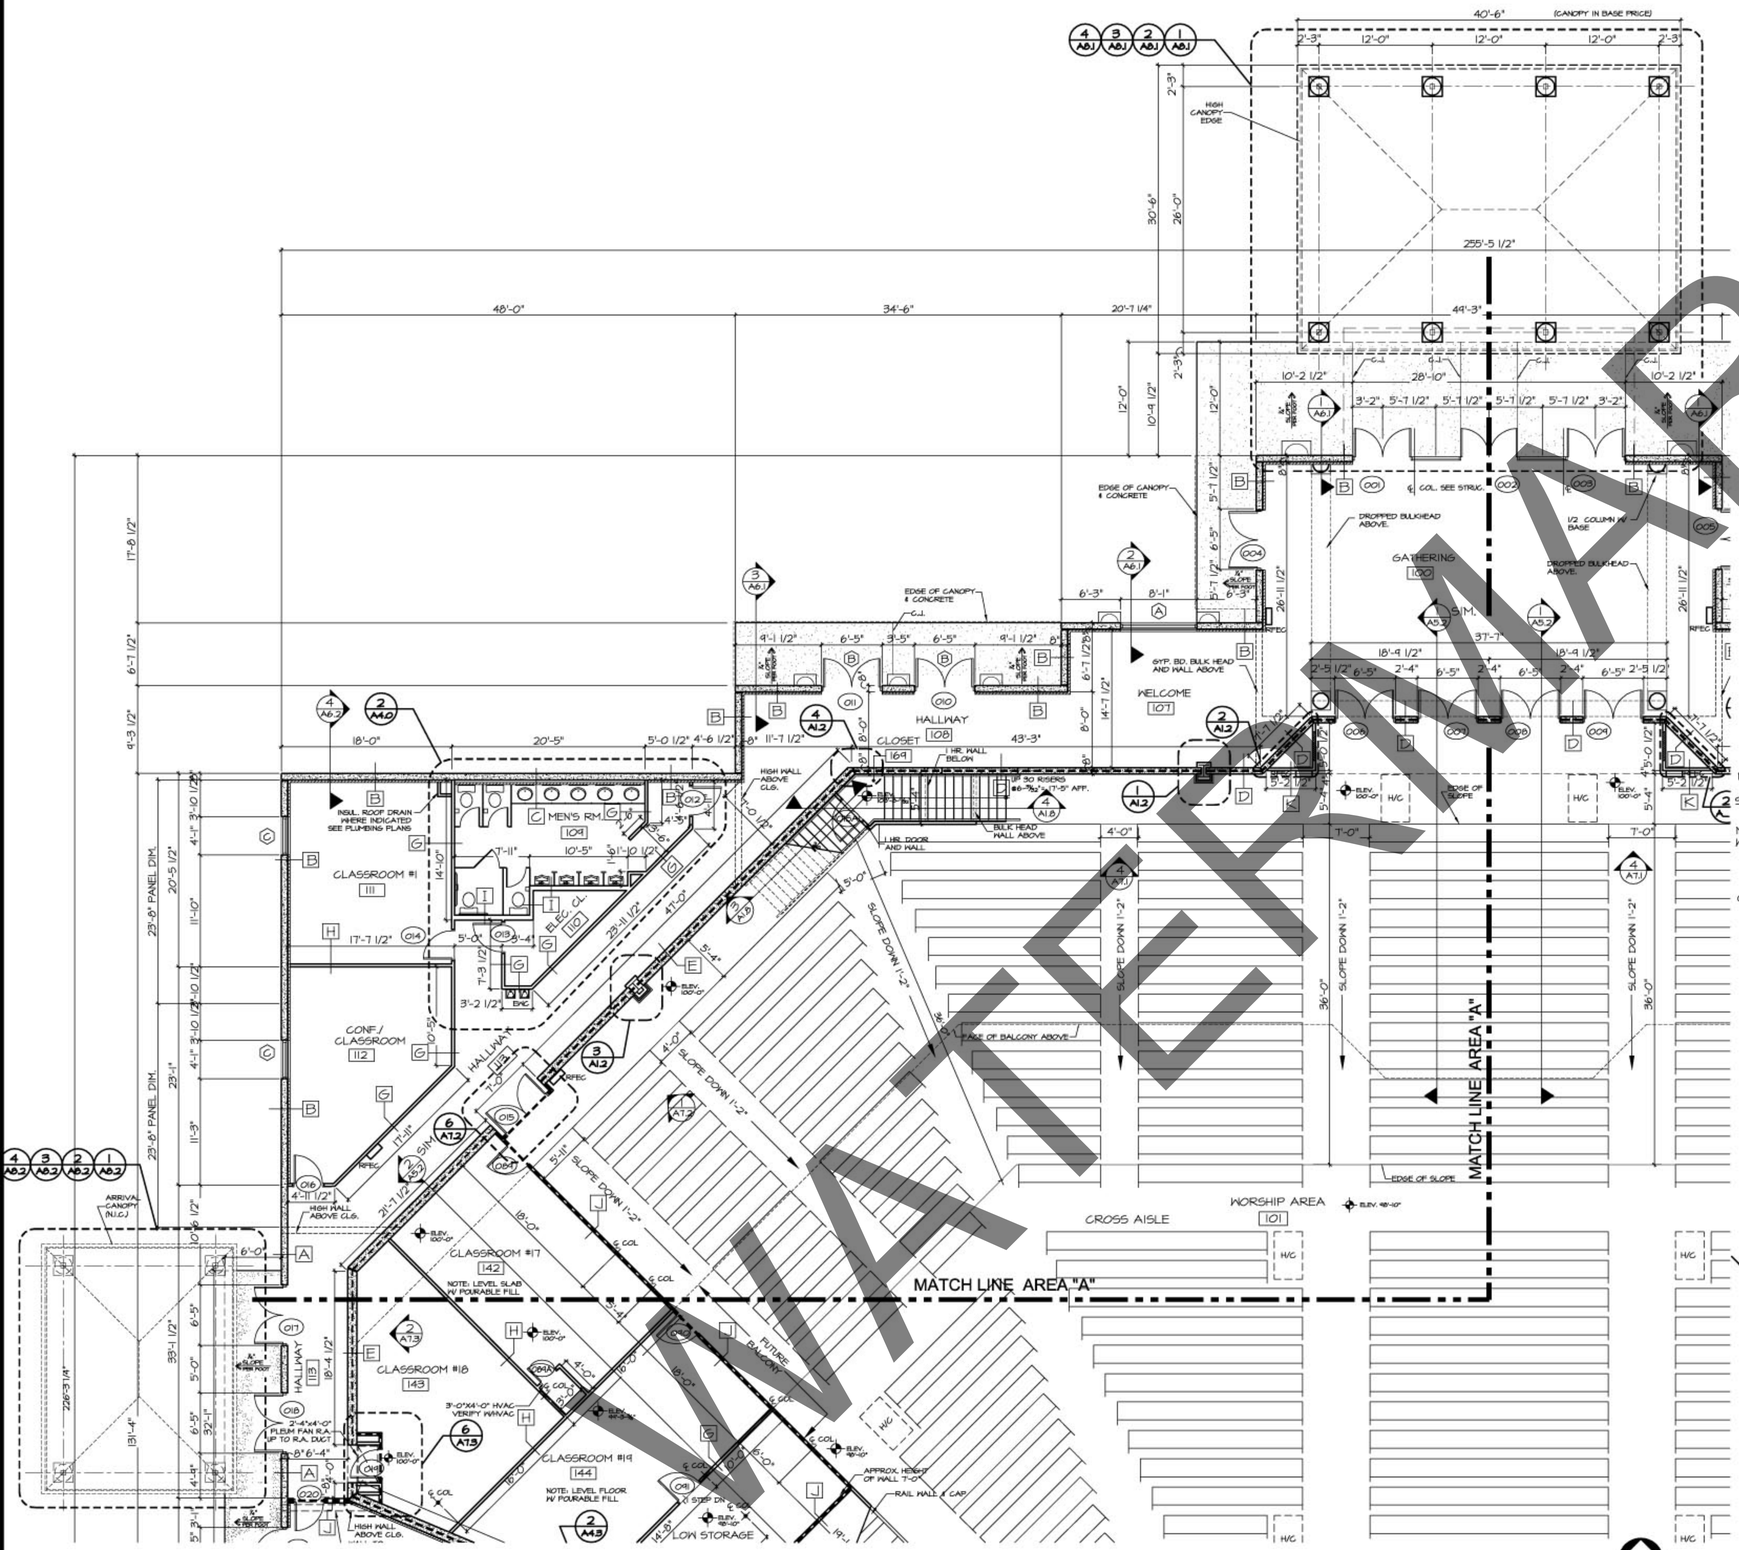

FIRST FLOOR PLAN AREA "A"

1/8" = 1'-0" - PHASE II EXPANSION

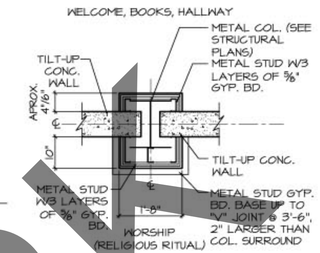

1 COLUMN DETAIL
A1.2 SCALE: 1/2" = 1'-0"

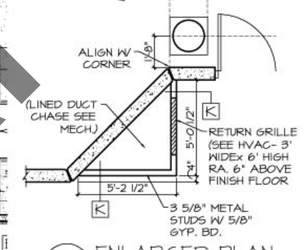

2 ENLARGED PLAN
A1.2 SCALE: 1/4" = 1'-0"

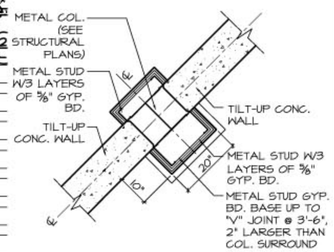

3 COLUMN DETAIL
A1.2 SCALE: 1/2" = 1'-0"

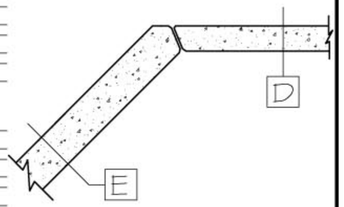

12" & 8" WALL INTERSECTION
4 A1.2 SCALE: 1/2" = 1'-0"

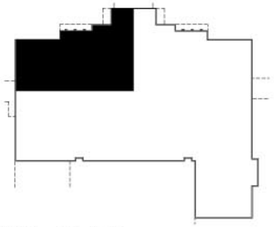

KEY PLAN

NORTH ARROW

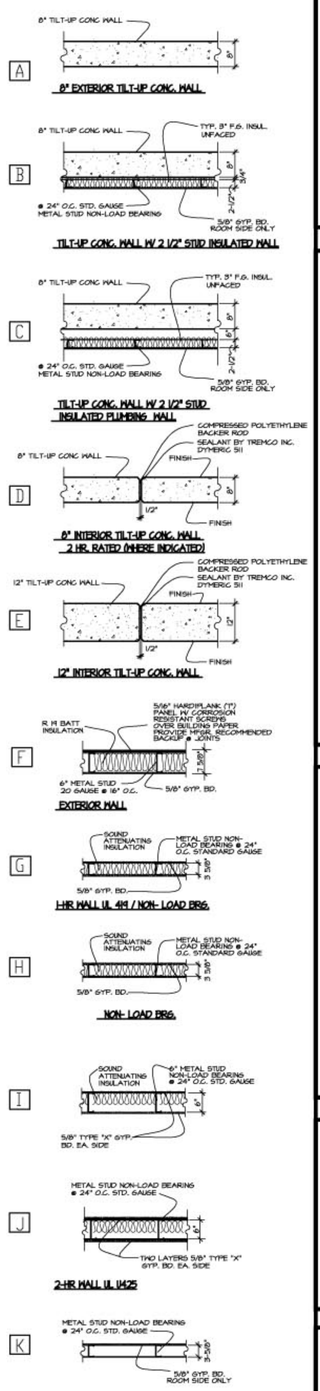

5 WALL TYPES
NTS

NOTE: SEE LIFE SAFETY PLAN A2.0

NOTE: CONCEALED INSULATION SHALL HAVE FLAME SPREAD OF NOT MORE THAN 25 AND SMOKE DEVELOPMENT OF NOT MORE THAN 450 - NOT INCLUDING FACING. (IF FACED)

SHEET FILE NAME:

DRAWN BY:

CHECKED BY:

APPROVED BY:

REVISION DATE:

REVISION NOTES:

SHEET
A1.2

WATERMARK