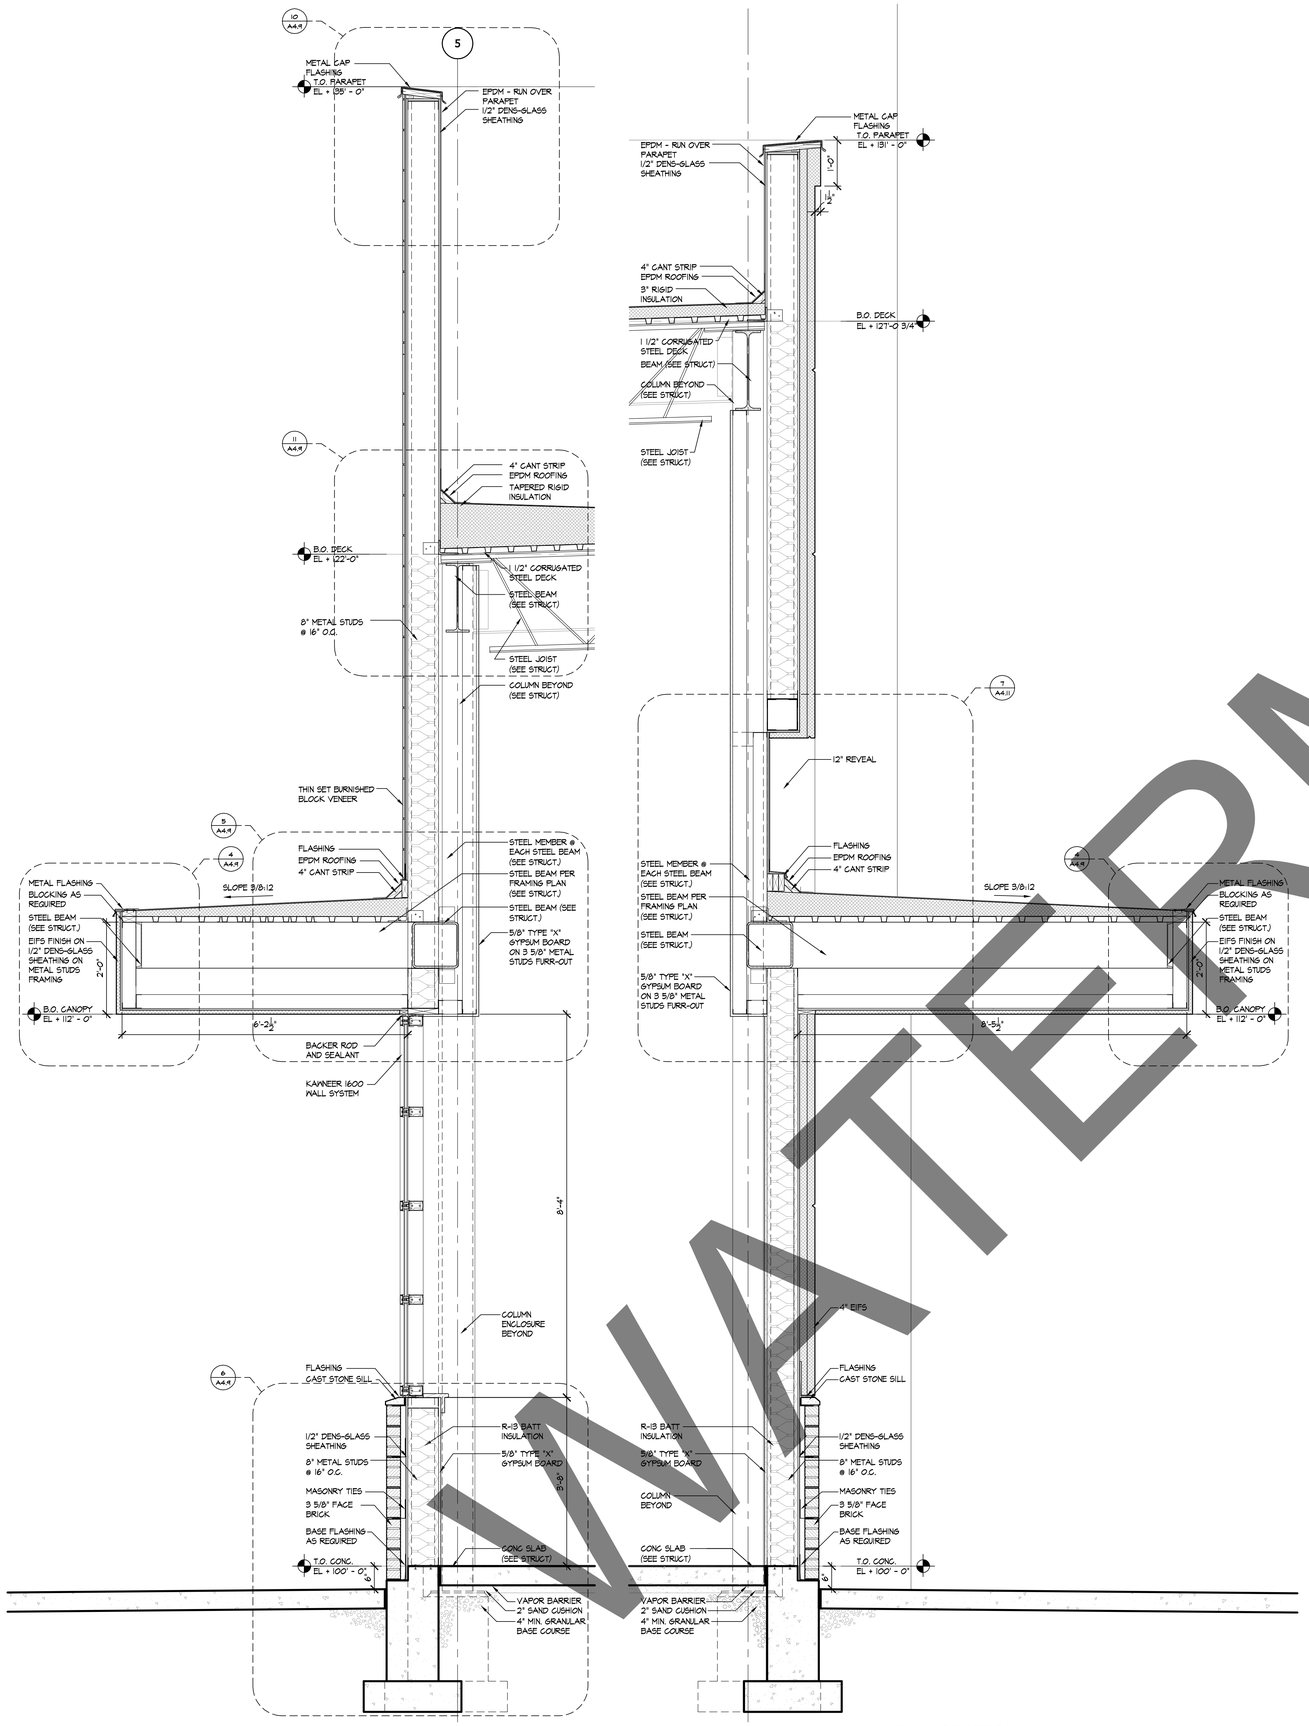

1 **WALLSECTION**
SCALE: 3/4" = 1'-0"

2 **WALLSECTION**
SCALE: 3/4" = 1'-0"

3 **WALLSECTION**
SCALE: 3/4" = 1'-0"

4 **WALLSECTION**
SCALE: 3/4" = 1'-0"

WATERMARK

NO.	DATE	REVISIONS	BY

CONTRACTOR SHALL VERIFY ALL DIMENSIONS AT THE JOB SITE AND NOTIFY THE ARCHITECTS OF ANY DIMENSIONAL ERRORS, OMISSIONS OR DISCREPANCIES BEFORE BEGINNING OR FABRICATING ANY WORK
DO NOT SCALE DRAWINGS

linear!
Marc Brundige, Architect
8600 Freeport Pkwy, Suite 310
Irving, Texas 75063
Phone: 972.929.9226
Fax: 972.929.9801

DAVE & BUSTER'S
2201 N. MAYFAIR ROAD
WAUWATOSA, WI 53226

JOB NUMBER
08.101

SHEET TITLE
WALL SECTIONS

SHEET NUMBER
A4.3

DATE OF ORIGINAL ISSUE
© 10 DECEMBER 2008