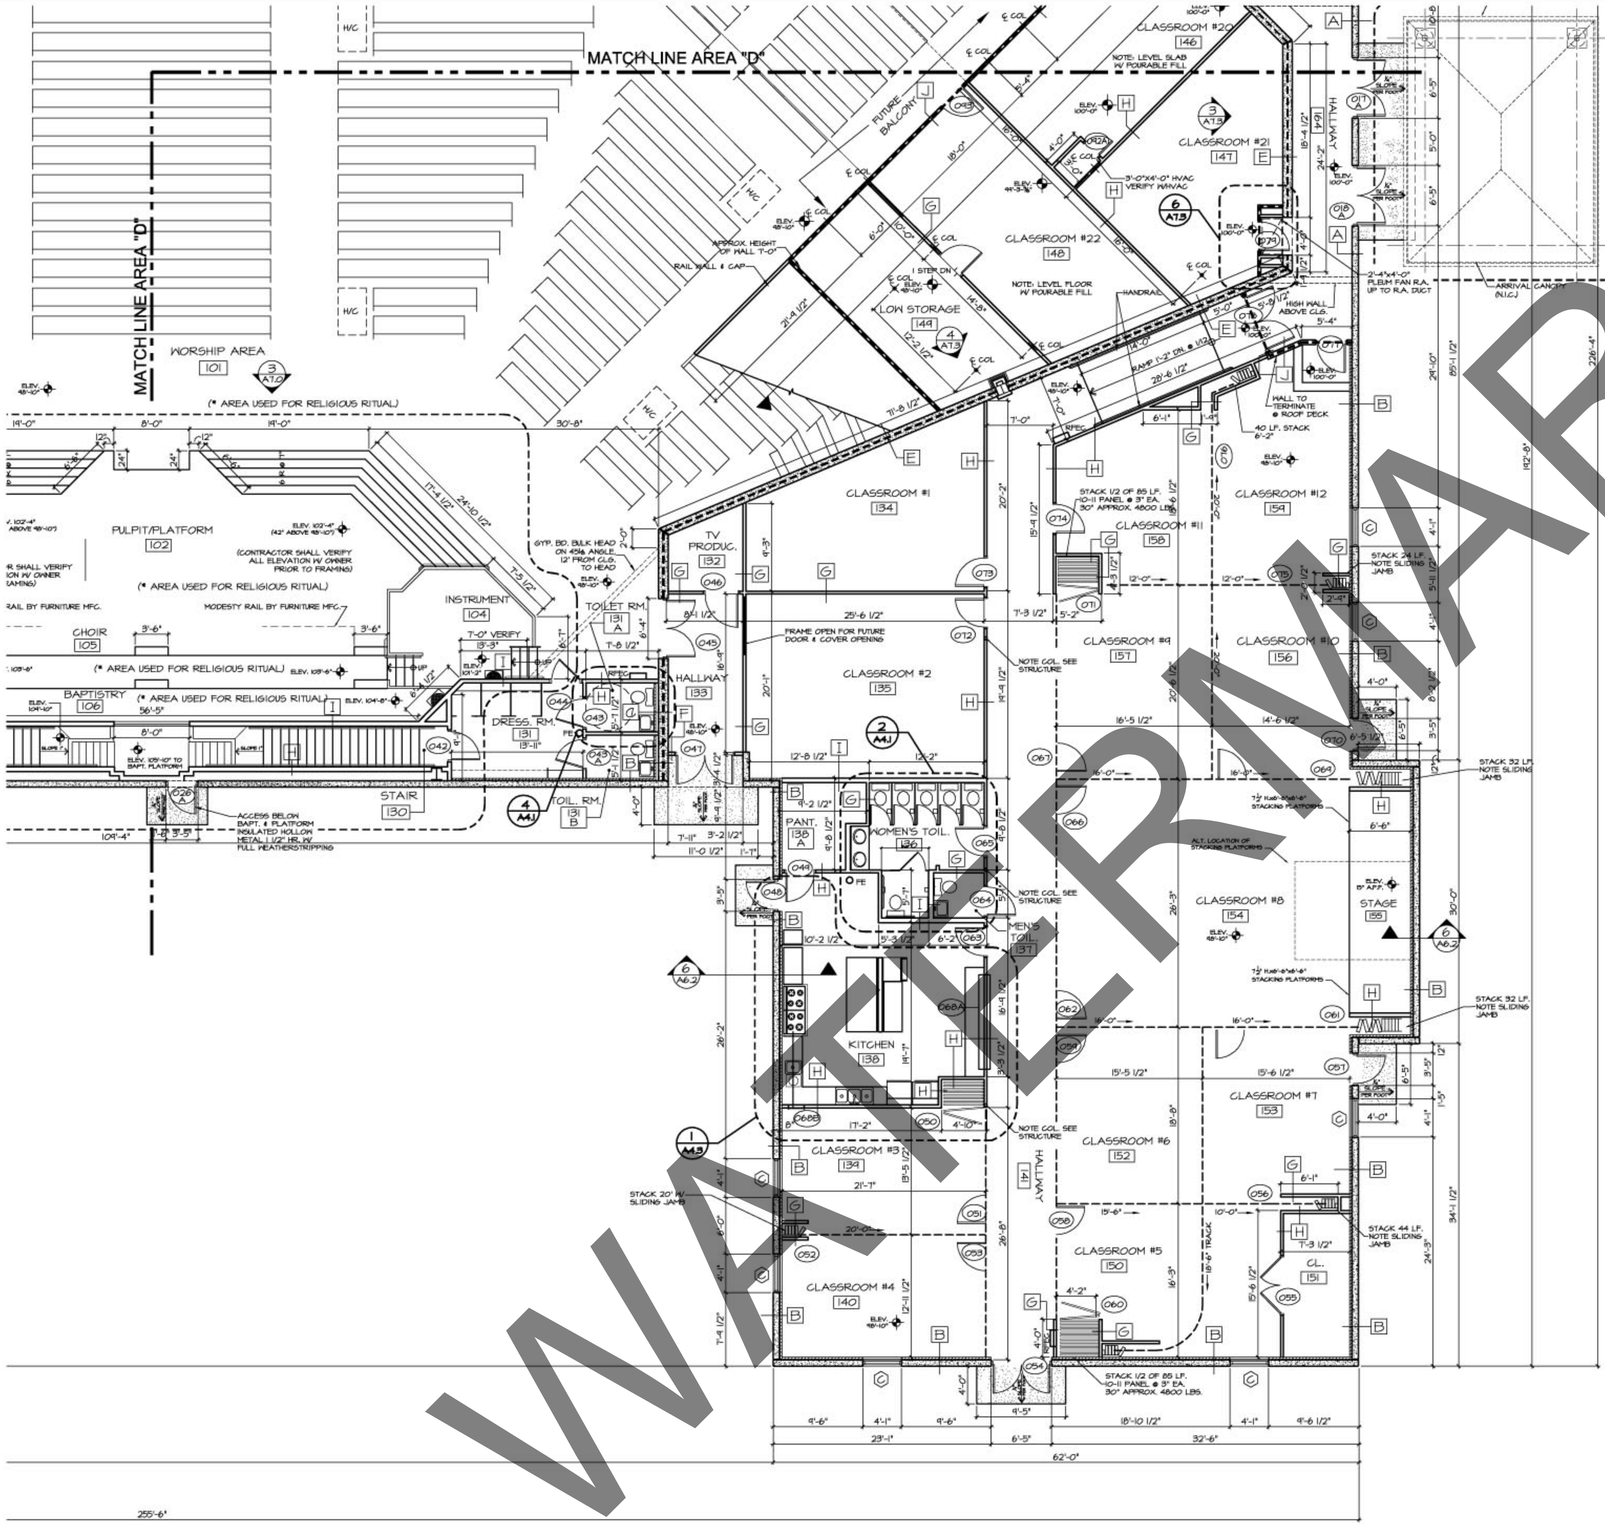

FIRST FLOOR PLAN AREA "D"

1/8" = 1'-0" – PHASE II EXPANSION

WATERMARK

NORTH ARROW

KEY PLAN

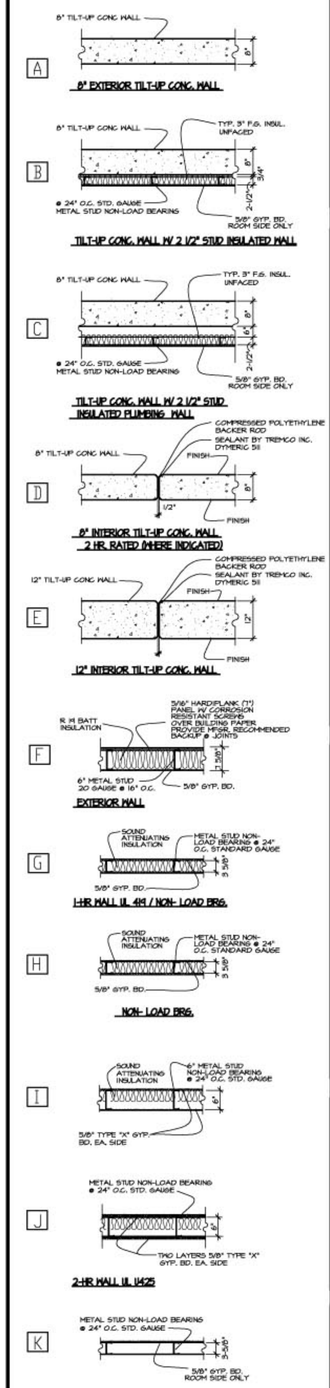

2 WALL TYPES
NTS

NOTE: SEE LIFE SAFETY PLAN A2.0

NOTE: CONCEALED INSULATION SHALL HAVE FLAME SPREAD OF NOT MORE THAN 25 AND SMOKE DEVELOPMENT OF NOT MORE THAN 450 - NOT INCLUDING FACING. (IF FACED)

SHEET FILE NAME:

DRAWN BY:

CHECKED BY:

APPROVED BY:

REVISION DATE:

REVISION NOTES:

SHEET

A1.5