



A MIDSUMMER'S NIGHT DREAM

FINAL DESIGN DECK
JOANNA SCOTCHER


MSND ASSET INDEX - 15/07/2026

Asset No#	Asset Name	File/Drawing Name	Description	Notes	JS Ref	Render	Tech DWG	Rev#
001A	001A MSND GP	MSND_JoSco_001A_GP_Rev#1	Ground Plan in CFT					
001AB	001A MSND GP Caravan	MSND_JoSco_001AB_GP_CP_Rev#1	Ground Plan with Caravan Position from setting line					
001AC	001A MSND GP Theseus' Office	MSND_JoSco_001AC_TOP_GP_Rev#1	Ground Plan with Theseus' Office Position from setting line					
001AD	001A MSND GP Wedding Breakfast	MSND_JoSco_001AD_WBP_GP_Rev#1	Ground Plan with Wedding Breakfast Position from setting line					
002A	002A MSND Side Elevation	MSND_JoSco_002A_SE_Rev#1	Side Elevation in CFT					
003A	003A MSND Front Elevation	MSND_JoSco_003A_FE_Rev#1	Front Elevation in CFT					
004A	004A Masking	MSND_JoSco_004A_Masking_Rev#1	Masking Detail					
005A	005A Grass Floor	MSND_JoSco_005A_G_Floor_Rev#1	Grass Floor					
005B	005B Grass Floor Reference	MSND_JoSco_005B_G_Floor_Ref_Rev#1	Grass Floor Material and Finish Reference					
006A	006A Pyramid	MSND_JoSco_006A_Pyramid_Rev#1	Pyramid Detail					
006B	006B Pyramid Reference	MSND_JoSco_006B_Pyramid_Ref_Rev#1	Pyramid Material and Finish Reference					
006C	006C Pyramid Fabric	MSND_JoSco_006C_P_Fabric_Rev#1	Pyramid Fabric Sail Detail					
007A	007A Theseus' Office	MSND_JoSco_007A_T_Office_Rev#1	Theseus' Office Detail					
007B	007B Theseus' Office Reference	MSND_JoSco_007B_T_Office_Ref_Rev#1	Theseus' Office Material and Finish Reference					
007C	007C Theseus' Office 3d Renders	MSND_JoSco_007C_T_Office_3d_Rev#1	Theseus' Office - 4 x 3d Render views					
008A	008A Wedding Breakfast	MSND_JoSco_008A_W_Breakfast_Rev#1	Wedding Breakfast Detail					



Asset No#	Asset Name	File/Drawing Name	Description	Notes	JS Ref	Render	Tech DWG	Rev#
008B	008B Wedding Breakfast Reference	MSND_JoSco_008B_W_Breakfast_Ref_Rev#1	Wedding Breakfast Material and Finish Reference					
008C	008c Wedding Breakfast 3d Renders	MSND_JoSco_008A_W_Breakfast_Rev#1	Wedding Breakfast - 4 x 3d Render views					
009A	009A Caravan	MSND_JoSco_009A_Caravan_Rev#1	Caravan Detail					
009B	009B Caravan Reference	MSND_JoSco_009B_Caravan_Ref_Rev#1	Caravan Material and Finish Reference					
009C	009C Caravan 3d Render	MSND_JoSco_009C_Caravan_3d_Rev#1	Caravan - 4 x 3d Render views					
0010A	010A Phone Box	MSND_JoSco_10A_P_Box_Rev#1	Phone Box Detail					
0010B	010B Phone Box Reference	MSND_JoSco_10B_P_Box_Ref_Rev#1	Phone Box Material and Finish Reference					
011A	011A Puck's Wheels	MSND_JoSco_011A_P_Wheels_Rev#1	Pucks Wheels Detail					
011B	011B Puck's Wheels Reference Act 2	MSND_JoSco_011B_P_Wheels_RefA2_Rev#1	Pucks Wheels Material and Finish Reference Act 2					
011C	011C Puck's Wheels Reference Act 4	MSND_JoSco_011C_P_Wheels_RefA4_Rev#1	Pucks Wheels Material and Finish Reference Act 4					
012A	012A FP Ad Board	MSND_JoSco_012A_FP_A_Boards_Rev#1	Ad boards detail					
012B	012B FP Ad Board Reference	MSND_JoSco_012B_FP_A_Boards_Ref_Rev#1	Ad Boards Material and Finish Reference					
013A	013A Canopy							
013B	013B Canopy Reference							



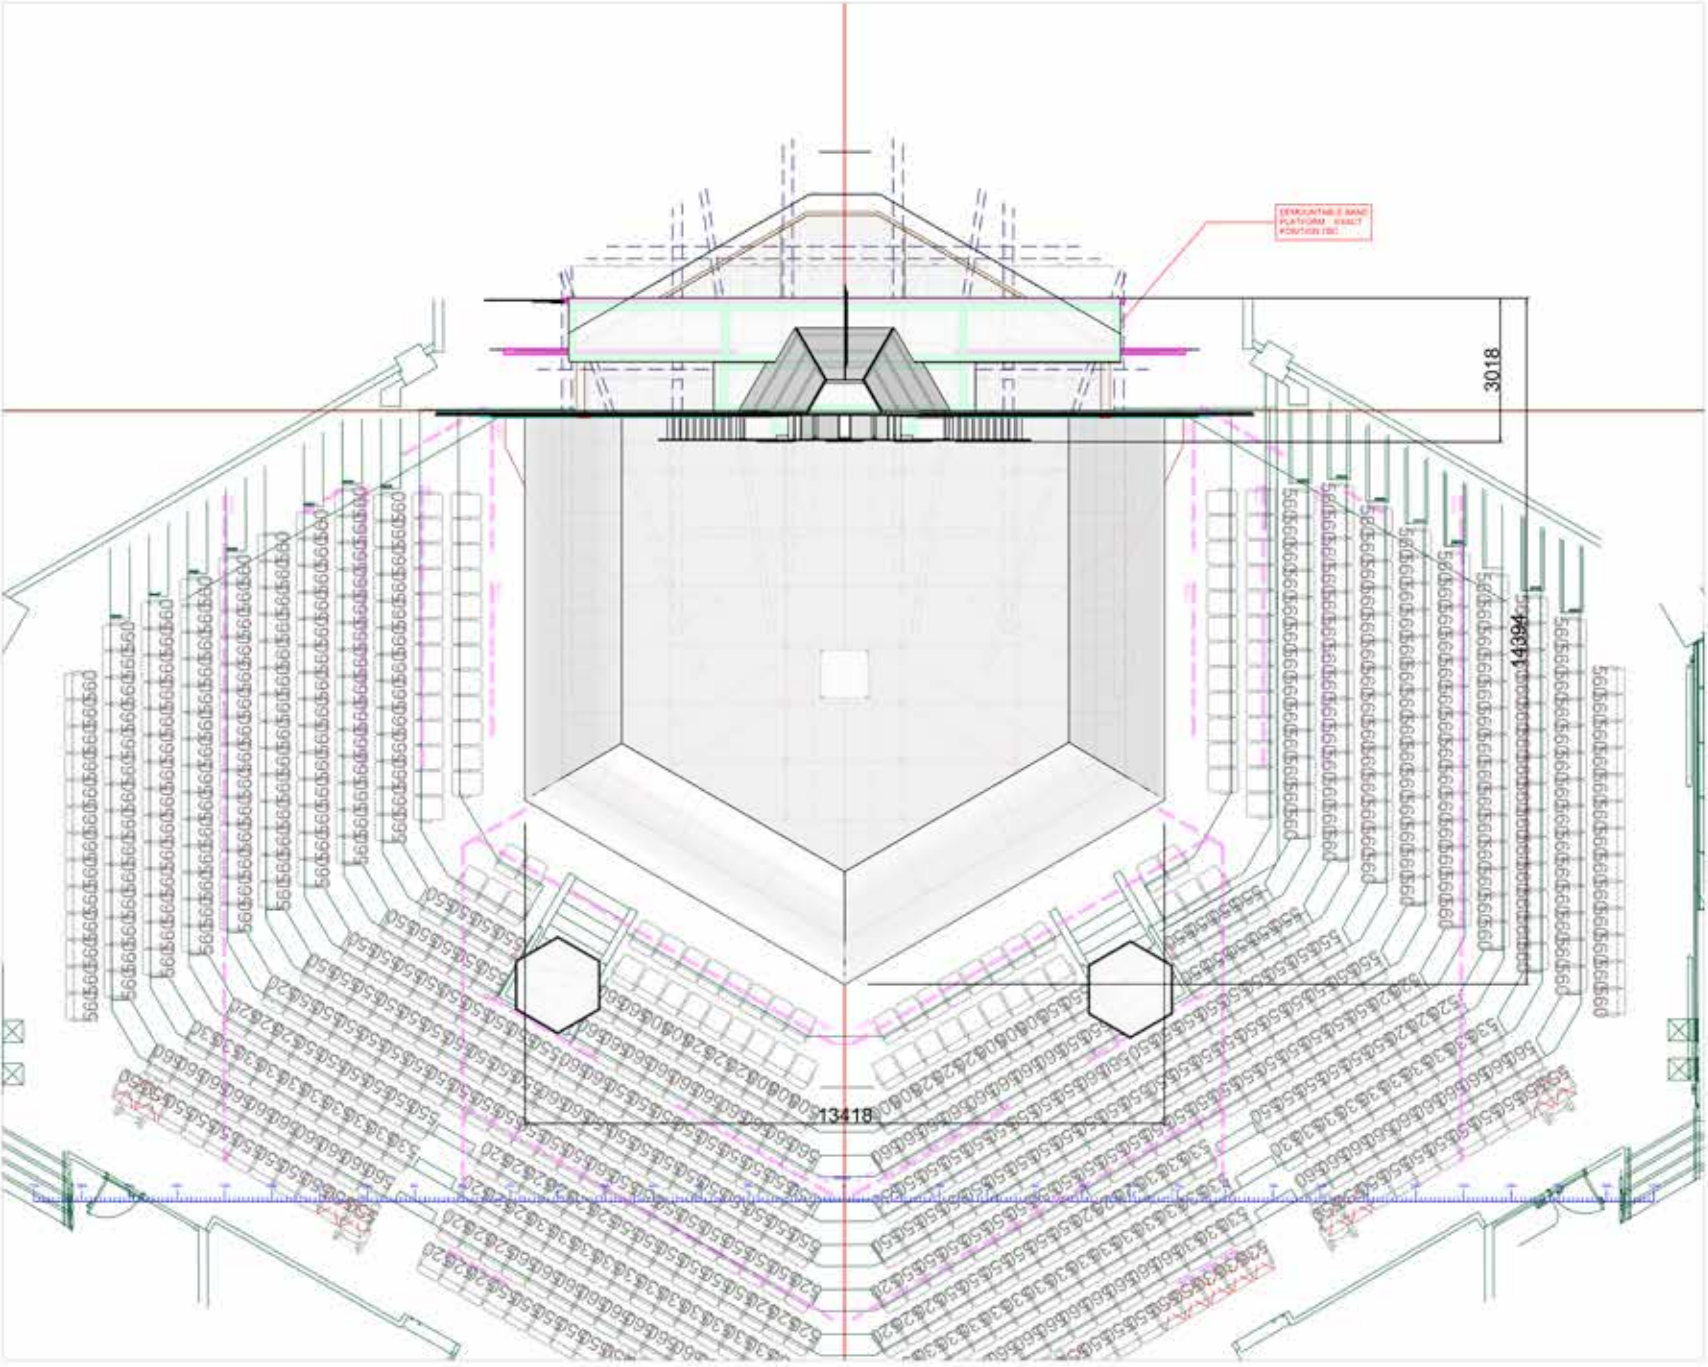

JoSco
Studio

joannascotcher@icloud.com
+447980335873

PRODUCTION:
MSND Chichester 2026

SCALE:
1:100 @ A3

DATE:
15/07/2026

DRAWN BY:
JOSCO STUDIO

DESCRIPTION:
MSND JoSco GP

REVISION:
REV#1

DRAWING NAME:
MSND_JoSco_001A_GP_Rev#1

NOTES:

THIS DRAWING REPRESENTS VISUAL CONCEPTS AND CONSTRUCTION SUGGESTIONS ONLY. ALL MEASUREMENTS SHOULD BE VERIFIED ON SITE. THE DESIGNER IS WILL NOT ACCEPT LIABILITY FOR ANY ACTION RESULTING FROM THIS DRAWING, HOWEVER CAUSED. THE PRODUCTION MANAGER MUST ENSURE THAT ALL PROPOSALS ARE SOUND, CORRECT ANY ERRORS, AND ADVISE OF ANY CHANGES HE SHE MAKES. ALL MATERIAL AND CONSTRUCTION MUST COMPLY WITH THE NECESSARY LOCAL, FIRE AND SAFETY CODES.



JoSco
Studio

joannascotcher@icloud.com

+447980335873

PRODUCTION:

MSND Chichester 2026

SCALE:

1:100@A3

DATE:

15/07/2026

DRAWN BY:

JOSCO STUDIO

DESCRIPTION:

MSND JoSco Side Elevation

REVISION:


REV#1

DRAWING NAME:

MSND_JoSco_002A_SE_Rev#1

NOTES:

THIS DRAWING REPRESENTS VISUAL
CONCEPTS AND CONSTRUCTION
SUGGESTIONS ONLY. ALL MEASUREMENTS
SHOULD BE VERIFIED ON SITE. THE
DESIGNER IS WILL NOT ACCEPT LIABILITY
FOR ANY ACTION RESULTING FROM THIS
DRAWING, HOWEVER CAUSED. THE
PRODUCTION MANAGER MUST
ENSURE THAT ALL PROPOSALS ARE SOUND,
CORRECT ANY ERRORS AND ADVISE OF
ANY CHANGES HE SHE MAKES. ALL
MATERIAL AND CONSTRUCTION MUST
COMPLY WITH THE NECESSARY LOCAL
FIRE AND SAFETY CODES.

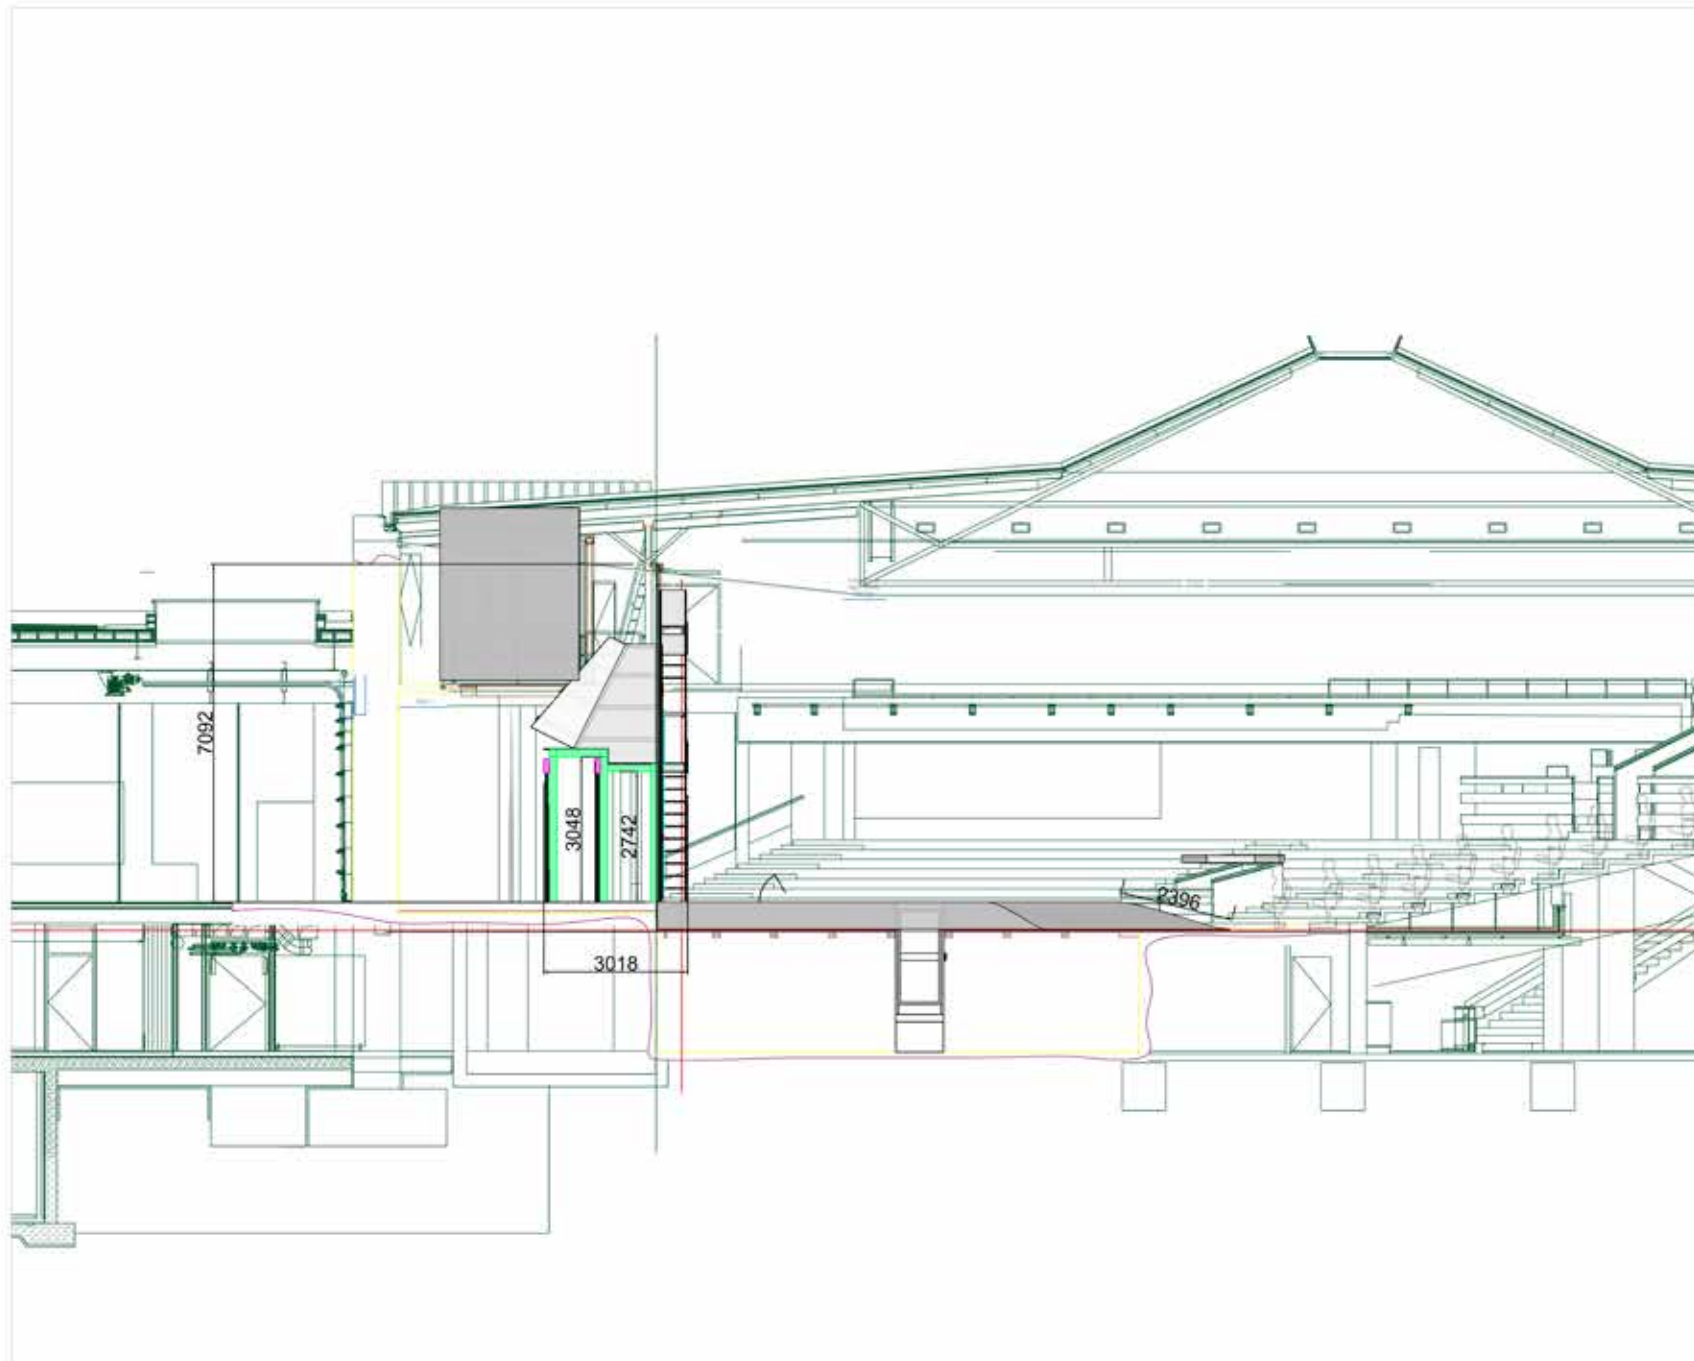



JoSco
Studio

joannascotcher@icloud.com

+447980335873

PRODUCTION:

MSND Chichester 2026

SCALE:

1:100@A3

DATE:

15/07/2026

DRAWN BY:

JOSCO STUDIO

DESCRIPTION:

MSND JoSco Front Elevation

REVISION:


REV#1


DRAWING NAME:

MSND_JoSco_003A_FE_Rev#1

NOTES:

THIS DRAWING REPRESENTS VISUAL CONCEPTS AND CONSTRUCTION SUGGESTIONS ONLY. ALL MEASUREMENTS SHOULD BE VERIFIED ON SITE. THE DESIGNER IS WILL NOT ACCEPT LIABILITY FOR ANY ACTION RESULTING FROM THIS DRAWING, HOWEVER CAUSED. THE PRODUCTION MANAGER MUST ENSURE THAT ALL PROPOSALS ARE SOUND, CORRECT ANY ERRORS, AND ADVISE OF ANY CHANGES HE SHE MAKES. ALL MATERIAL AND CONSTRUCTION MUST COMPLY WITH THE NECESSARY LOCAL, FIRE AND SAFETY CODES.

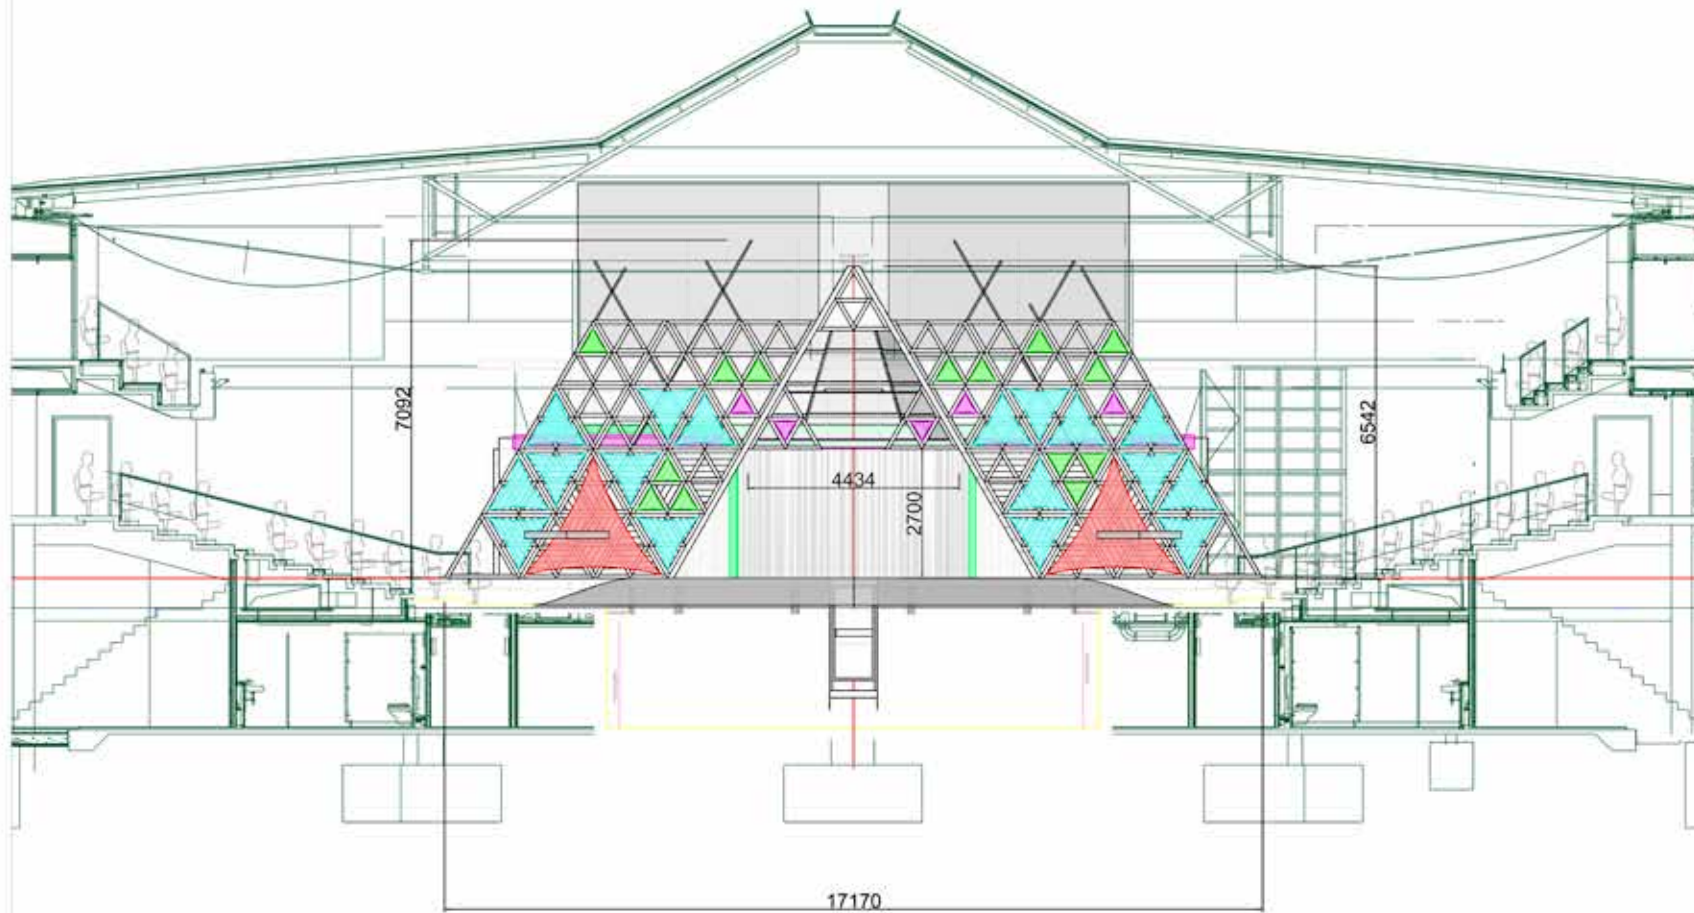

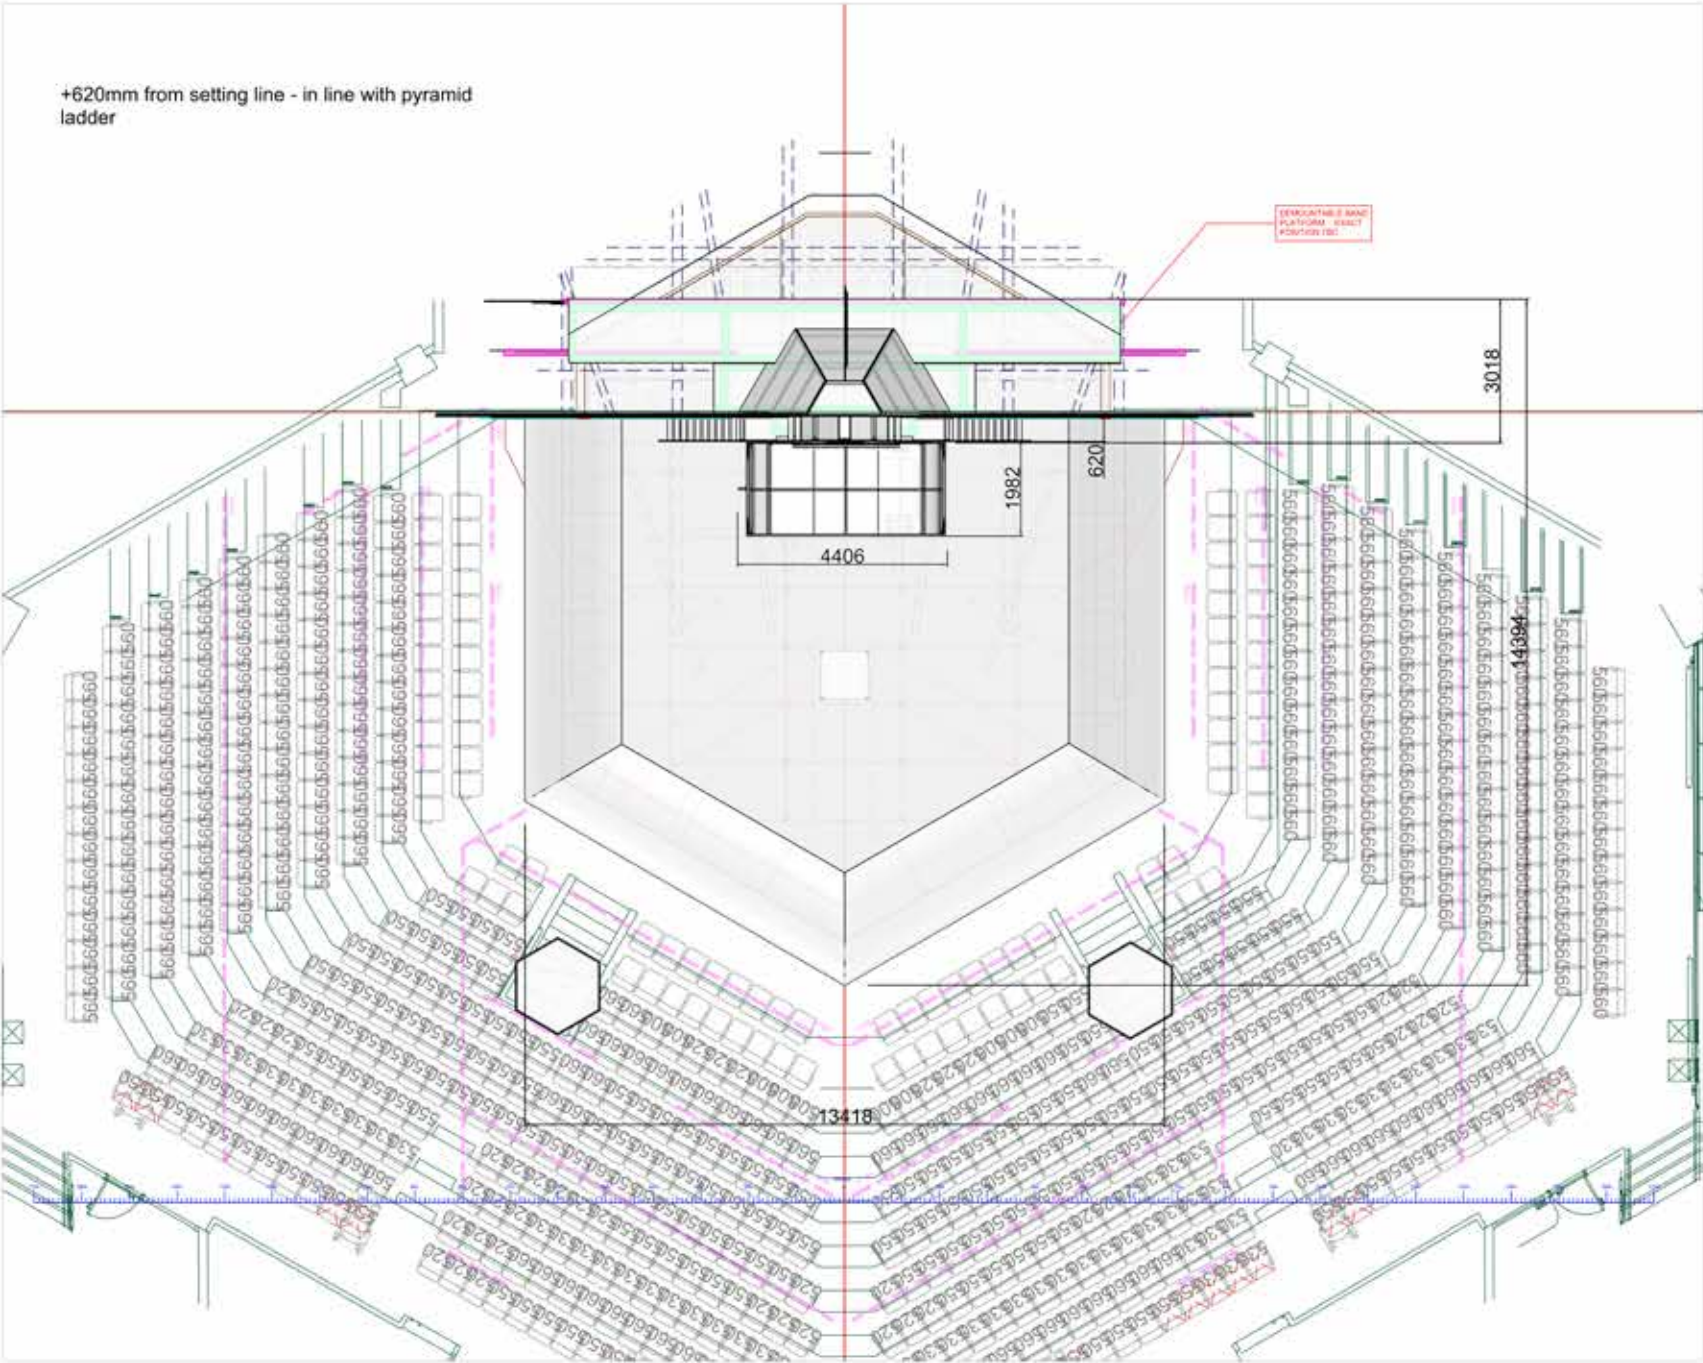

JoSco
Studio

joannascotcher@icloud.com
+447980335873

PRODUCTION:

MSND Chichester 2026

SCALE:

1:100 @ A3

DATE:

15/07/2026

DRAWN BY:

JO스코 STUDIO

DESCRIPTION:

MSND JoSco GP Caravan Position

REVISION:


REV#1

DRAWING NAME:

MSND_JoSco_001AB_GP_CP_Rev#1

NOTES:

THIS DRAWING REPRESENTS VISUAL CONCEPTS AND CONSTRUCTION SUGGESTIONS ONLY. ALL MEASUREMENTS SHOULD BE VERIFIED ON SITE. THE DESIGNER IS WILL NOT ACCEPT LIABILITY FOR ANY ACTION RESULTING FROM THIS DRAWING, HOWEVER CAUSED. THE PRODUCTION MANAGER MUST ENSURE THAT ALL PROPOSALS ARE SOUND, CORRECT ANY ERRORS, AND ADVISE OF ANY CHANGES HE SHE MAKES. ALL MATERIAL AND CONSTRUCTION MUST COMPLY WITH THE NECESSARY LOCAL, FIRE AND SAFETY CODES.

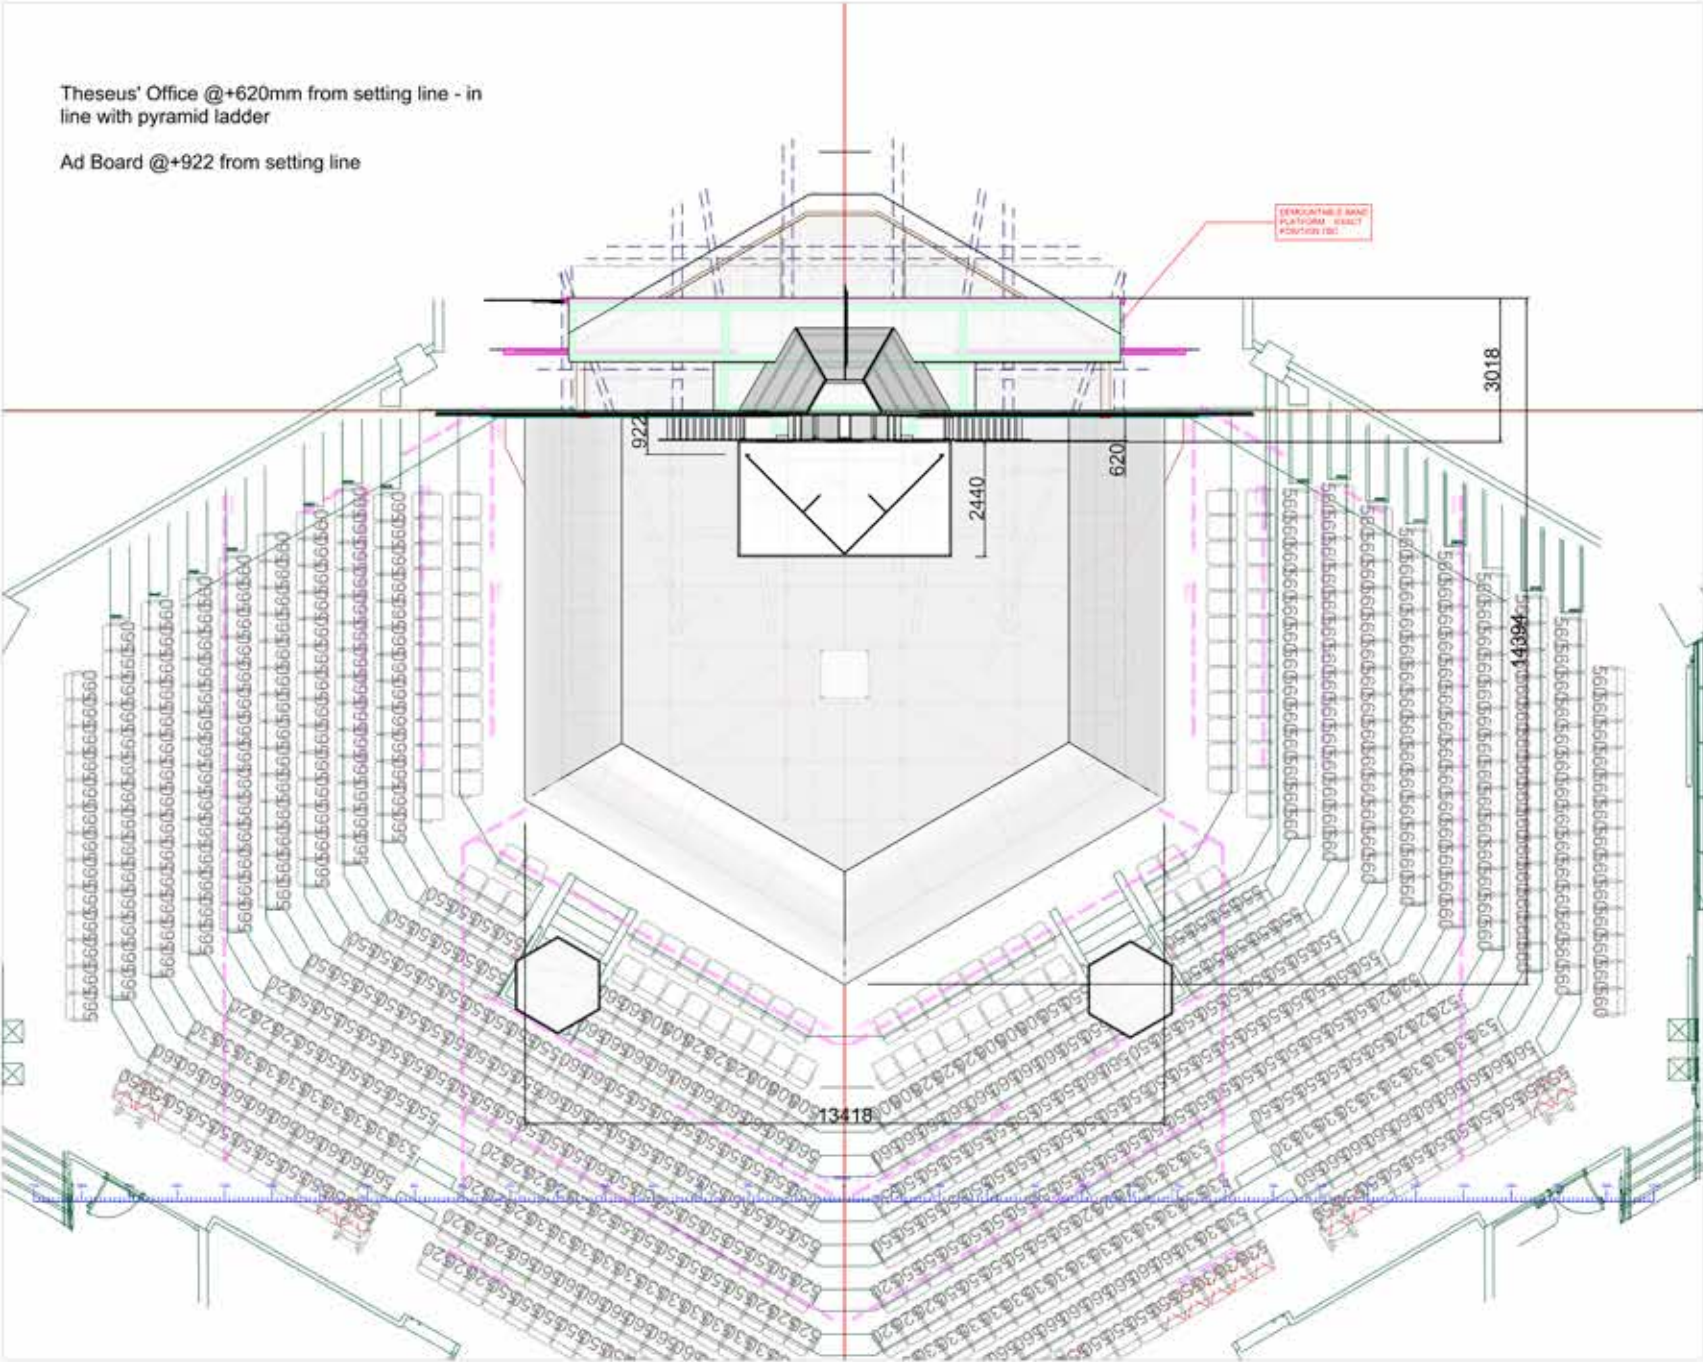

JoSco
Studio

joannascotcher@icloud.com
+447980335873

PRODUCTION:

MSND Chichester 2026

SCALE:

1:100 @ A3

DATE:

15/07/2026

DRAWN BY:

JO스코 STUDIO

DESCRIPTION:

MSND JoSco GP Theseus' Office
Position

REVISION:


REV#1

DRAWING NAME:

MSND_JoSco_001AC_TOP_GP_Rev#1

NOTES:

THIS DRAWING REPRESENTS VISUAL
CONCEPTS AND CONSTRUCTION
SUGGESTIONS ONLY. ALL MEASUREMENTS
SHOULD BE VERIFIED ON SITE. THE
DESIGNER IS WILL NOT ACCEPT LIABILITY
FOR ANY ACTION RESULTING FROM THIS
DRAWING, HOWEVER CAUSED. THE
PRODUCTION MANAGER MUST
ENSURE THAT ALL PROPOSALS ARE SOUND,
CORRECT ANY ERRORS, AND ADVISE OF
ANY CHANGES HE SHE MAKES. ALL
MATERIAL AND CONSTRUCTION MUST
COMPLY WITH THE NECESSARY LOCAL,
FIRE AND SAFETY CODES.

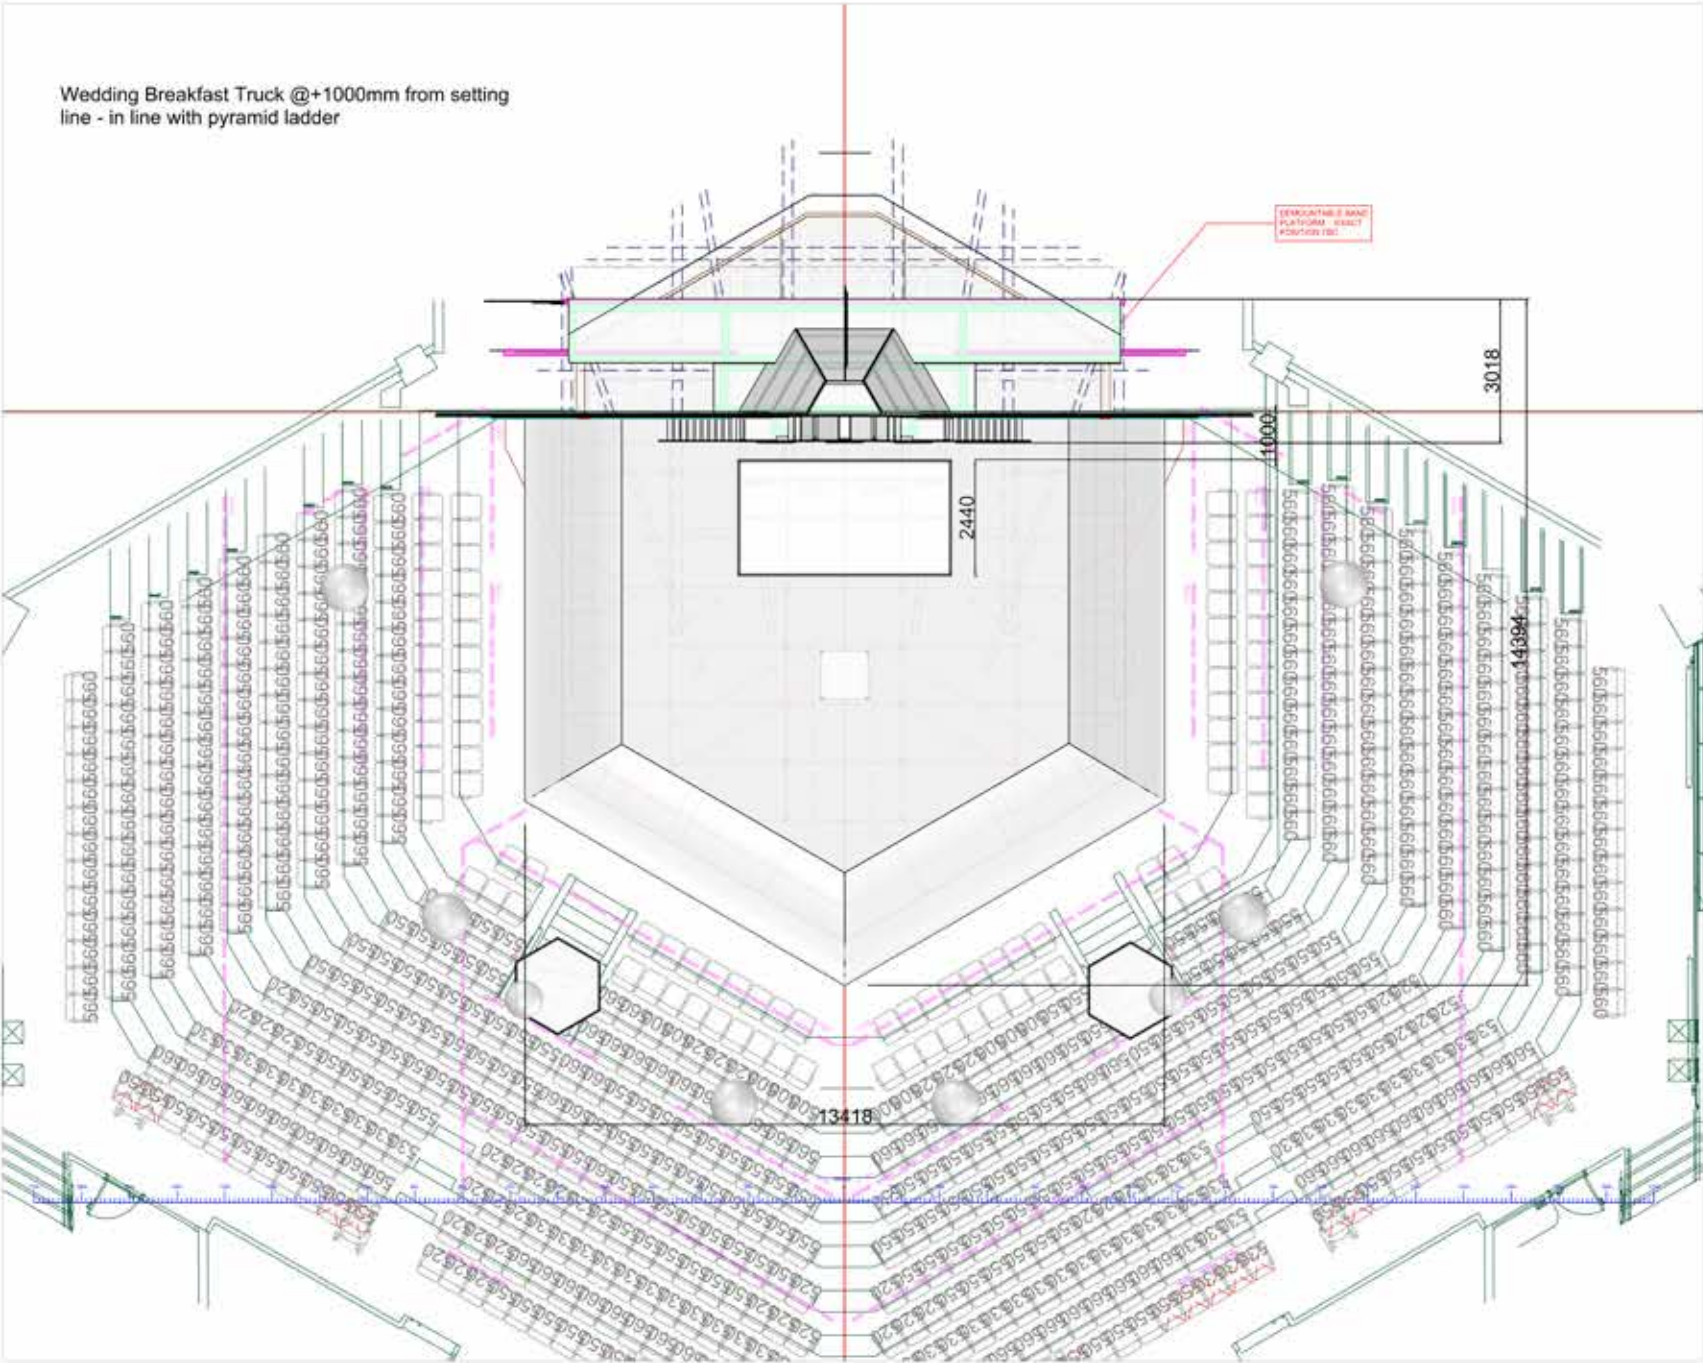

JoSco
Studio

joannascotcher@icloud.com
+447980335873

PRODUCTION:
MSND Chichester 2026

SCALE:
1:100@A3

DATE:
15/07/2026

DRAWN BY:
JOSCO STUDIO

DESCRIPTION:
MSND JoSco GP Wedding
Breakfast Position


REVISION:
REV#1

DRAWING NAME:
MSND_JoSco_001AD_WBP_GP_Rev#1


NOTES:

THIS DRAWING REPRESENTS VISUAL
CONCEPTS AND CONSTRUCTION
SUGGESTIONS ONLY. ALL MEASUREMENTS
SHOULD BE VERIFIED ON SITE. THE
DESIGNER IS WILL NOT ACCEPT LIABILITY
FOR ANY ACTION RESULTING FROM THIS
DRAWING. HOWEVER CAUSED, THE
PRODUCTION MANAGER MUST
ENSURE THAT ALL PROPOSALS ARE SOUND,
CORRECT ANY ERRORS, AND ADVISE OF
ANY CHANGES HE SHE MAKES. ALL
MATERIAL AND CONSTRUCTION MUST
COMPLY WITH THE NECESSARY LOCAL
FIRE AND SAFETY CODES.


Front Elevation

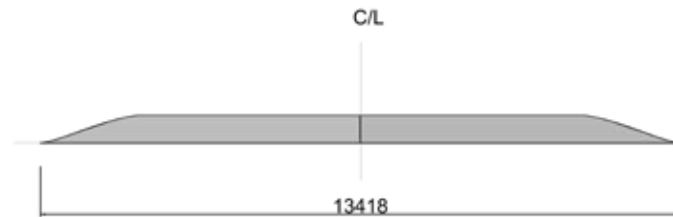

Side Elevation

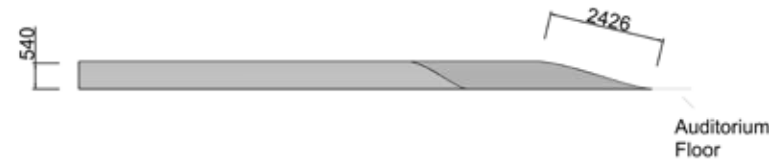


Plan

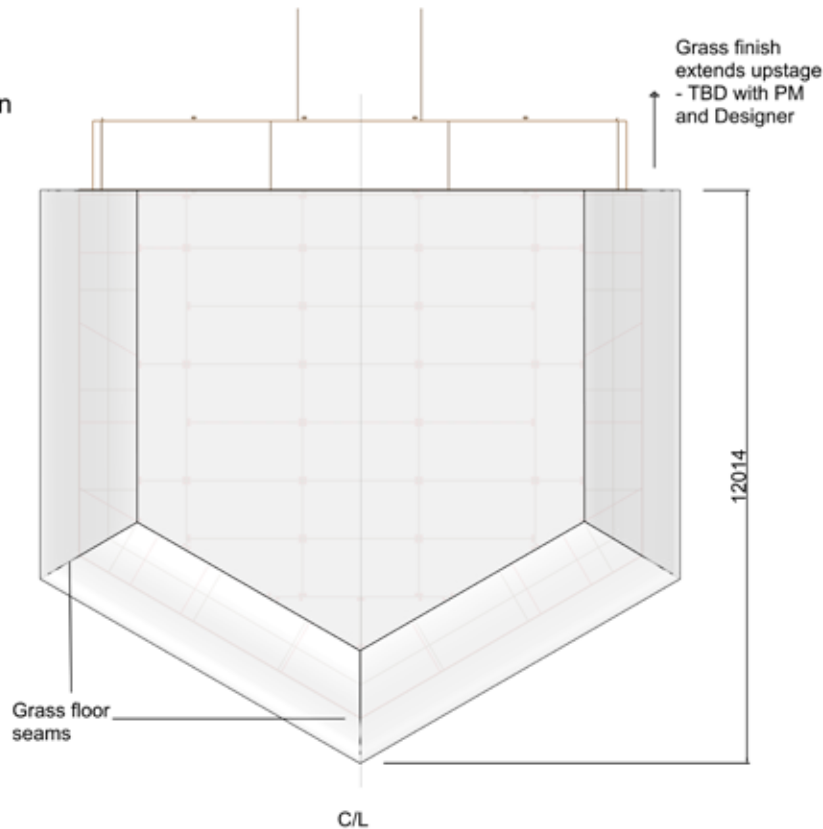

Custom stage deck with grass finish that continues upstage

'S' curve ramp on downstage edges for 'golf' style finish - Final curve profile TBC with workshop

Side Elevation in model

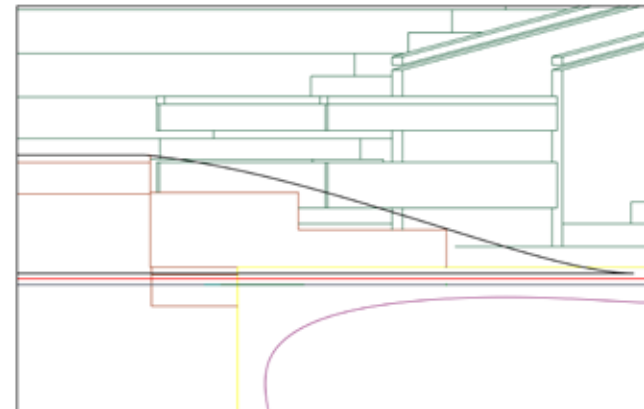

JoSco
Studio

joannascotcher@icloud.com
+447980335873

PRODUCTION:

MSND Chichester 2026

SCALE:

1:100

DATE:

15/07/2026

DRAWN BY:

JOSCO STUDIO

DESCRIPTION:

MSND JoSco Grass Floor

REVISION:

REV#1

DRAWING NAME:

MSND_JoSco_005A_G_Floor_Rev#1

NOTES:


THIS DRAWING REPRESENTS VISUAL CONCEPTS AND CONSTRUCTION SUGGESTIONS ONLY. ALL MEASUREMENTS SHOULD BE VERIFIED ON SITE. THE DESIGNER IS WILL NOT ACCEPT LIABILITY FOR ANY ACTION RESULTING FROM THIS DRAWING, HOWEVER CAUSED. THE PRODUCTION MANAGER MUST ENSURE THAT ALL PROPOSALS ARE SOUND, CORRECT ANY ERRORS, AND ADVISE OF ANY CHANGES HE SHE MAKES. ALL MATERIAL AND CONSTRUCTION MUST COMPLY WITH THE NECESSARY LOCAL, FIRE AND SAFETY CODES.

OVERVIEW

Scenic grass floor on S ramp curved stage - continuing upstage

Various grass textures to add depth

3 joining seams on ramps - TBD
with Workshop and Designer

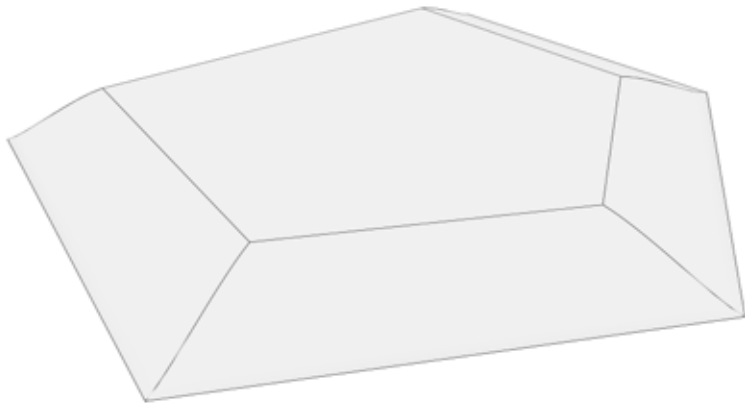

STAGE FLOOR – FAKE GRASS & HILL FORM




FLOOR TEXTURE & DETAIL




Irregular joins hidden in texture.
Mix of grasses, clover, moss, and wild meadow looks.




Front Elevation

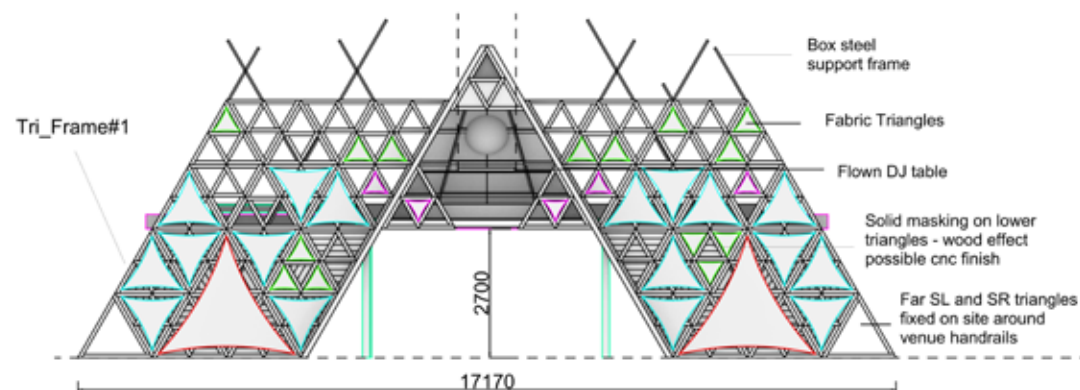

Side Elevation

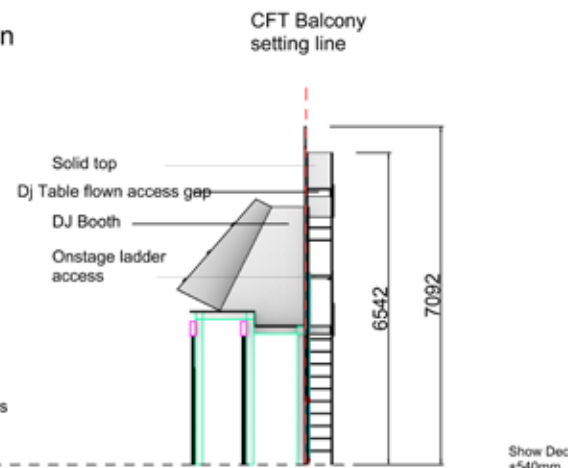


Tri_Frame#2

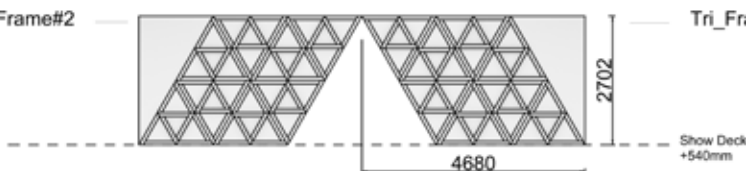

Tri_Frame#3


Solid Masking flats

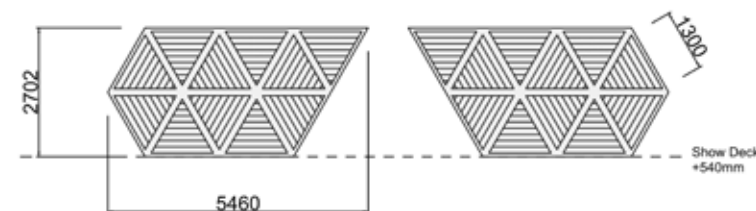

Tri_Frame#4



Plan

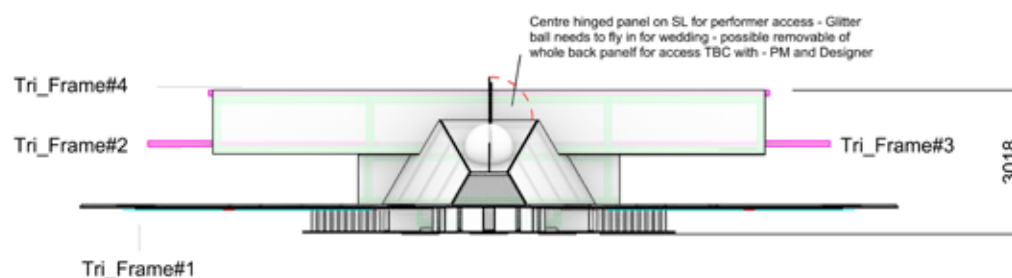

Pyramid structure in place of CFT balcony with 2700mm clearance for Trucks entrance from upstage. Made from truss and steel deck

Triangular frame either side of main structure with stretched sail fabric in sections - @ 4 different sizes - see Pyramid Fabric PDF

Solid CNC masking flats behind lower triangles on frame in same finish

3 smaller sets of triangular sliding frames upstage of main structure - on Triple E tracks

Aesthetic 'random' 40mm box steel support frame

Needs performer access to platform - ladders on stage and centre hinged panel opening at back of DJ booth

DJ Booth table to stored at top of pyramid to fly in with fixings to braid in gap in solid top - sits on top of handrail



JoSco
Studio

joannascotcher@icloud.com

+447980335873

PRODUCTION:

MSND Chichester 2026

SCALE:

1:100

DATE:

15/07/2026

DRAWN BY:

JOSCO STUDIO

DESCRIPTION:

MSND JoSco Pyramid

REVISION:

REV#1

DRAWING NAME:

MSND_JoSco_006A_Pyramid_Rev#1

NOTES:

THIS DRAWING REPRESENTS VISUAL CONCEPTS AND CONSTRUCTION SUGGESTIONS ONLY. ALL MEASUREMENTS SHOULD BE VERIFIED ON SITE. THE DESIGNER IS WILL NOT ACCEPT LIABILITY FOR ANY ACTION RESULTING FROM THIS DRAWING, HOWEVER CAUSED. THE PRODUCTION MANAGER MUST ENSURE THAT ALL PROPOSALS ARE SOUND, CORRECT ANY ERRORS, AND ADVISE OF ANY CHANGES HE SHE MAKES. ALL MATERIAL AND CONSTRUCTION MUST COMPLY WITH THE NECESSARY LOCAL, FIRE AND SAFETY CODES.

MATERIALS & FINISHES

Recycled Wood Festival Build Aesthetic

1 OVERALL FINISH & AESTHETIC


Visible timber frame with open triangular pattern.
Recycled wood in varied tones and textures.

2 WOOD FINISH VARIATIONS


Range of reclaimed timber tones.
Weathered, aged, distressed finishes – mix of grain,
stains, sun-bleach, paint remnants.

3 FRAME & STRUCTURE


Made from sanded reclaimed pallet wood in
line with green book aspiration

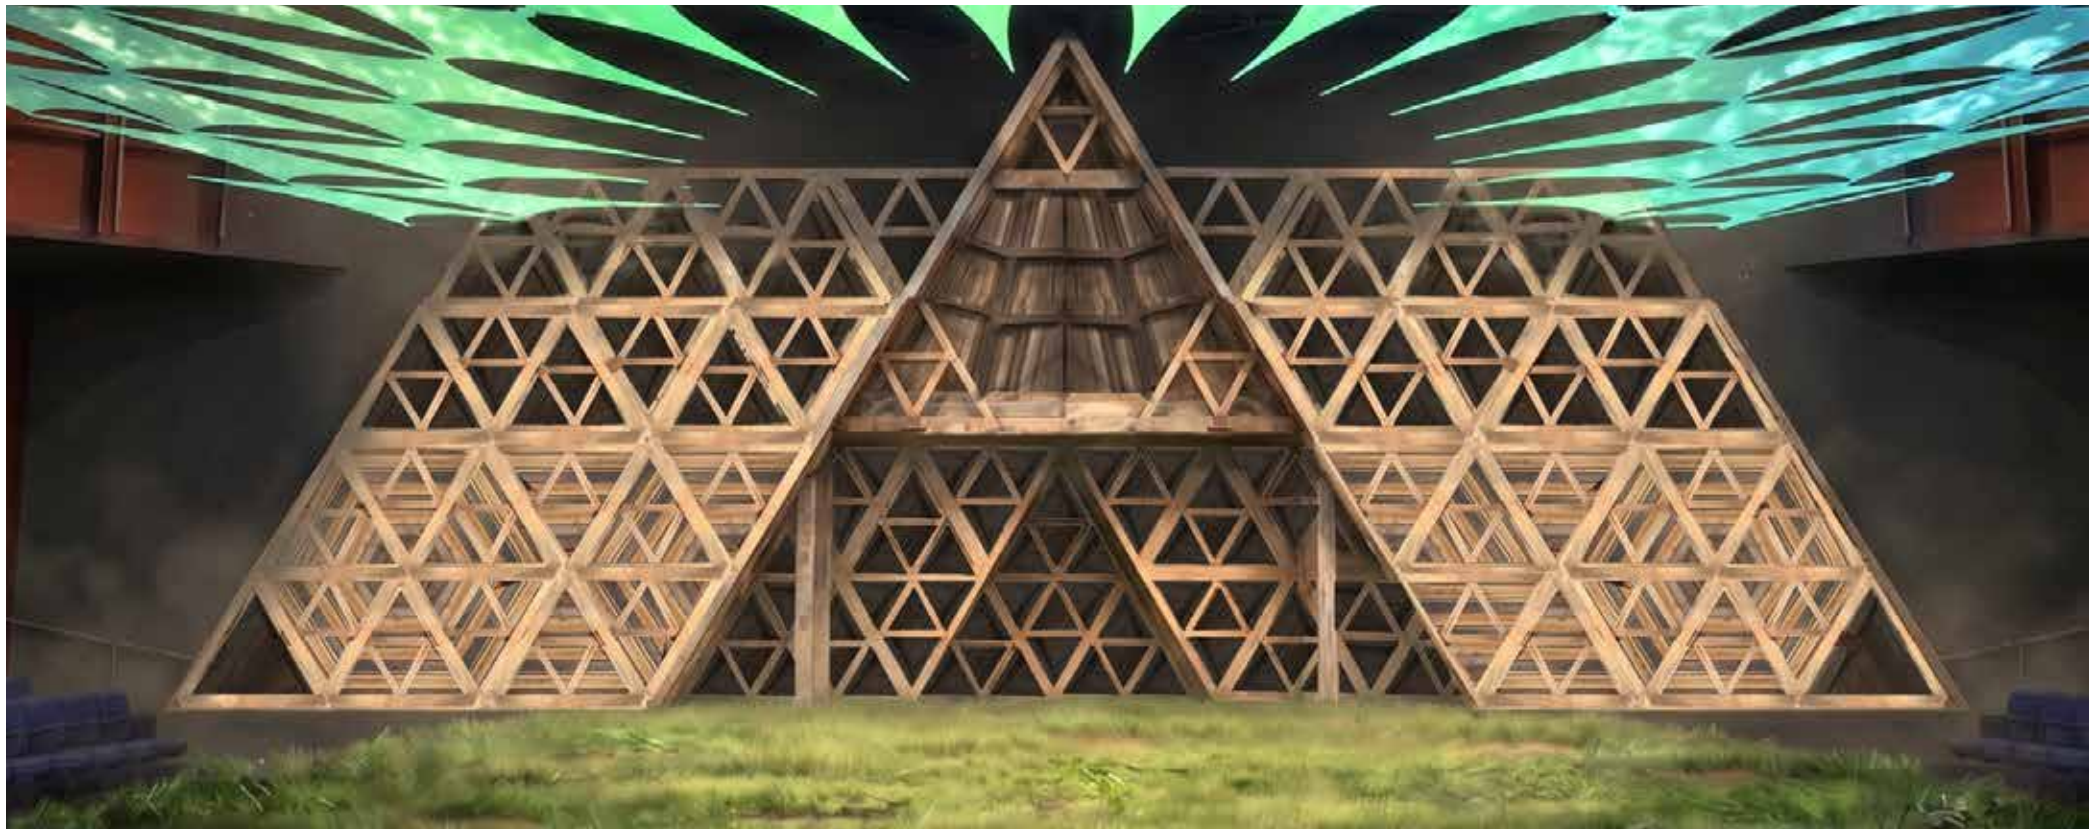WOOD FINISH PALETTE (REFERENCE)


Main Truck - Office configuration
Front Elevation

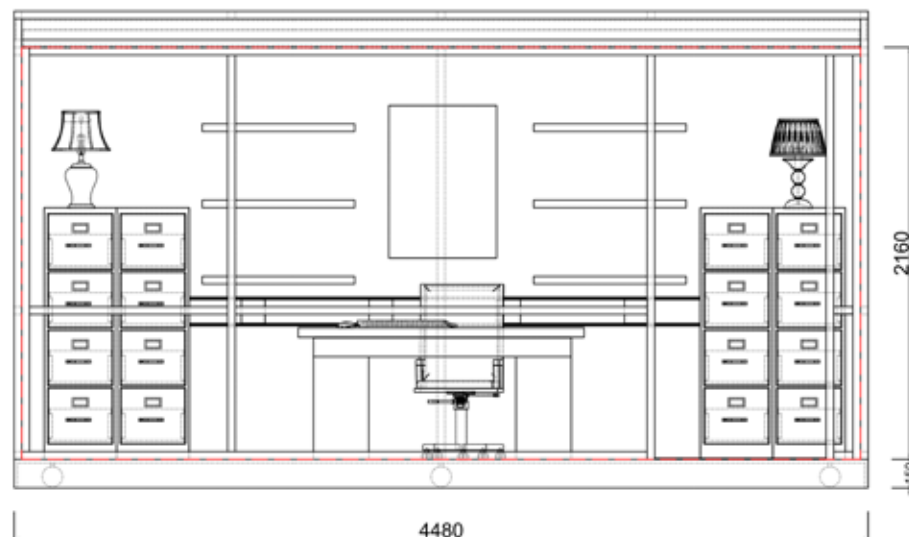

Plan

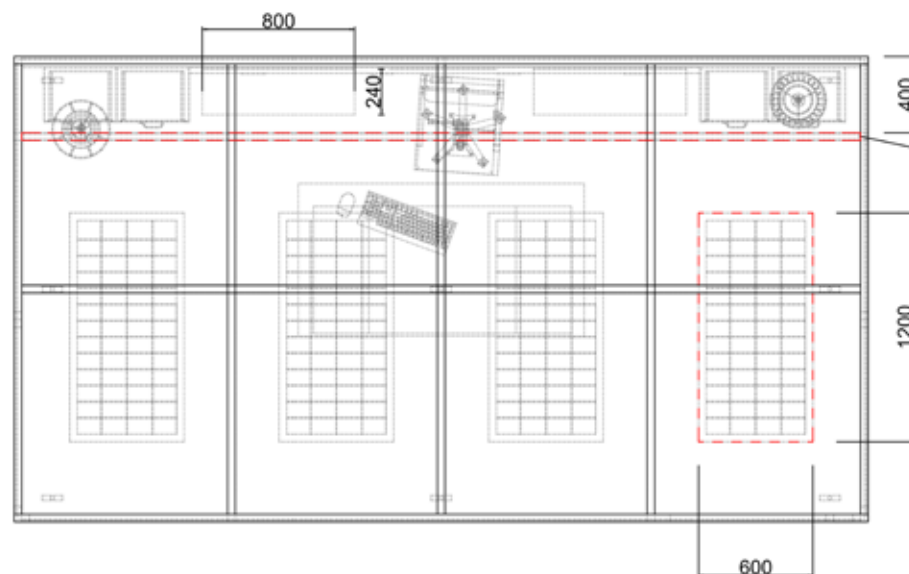

Side Elevation

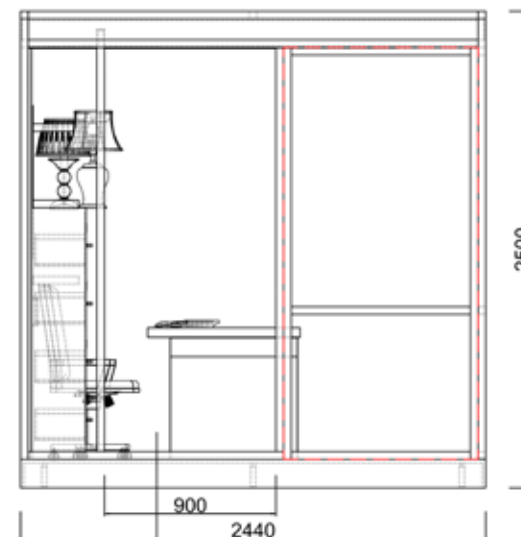

Optional
Performer
Doorway

Embedded
curtain
track

Main truck to work for both Theseus' Office and
Wedding Breakfast

40mm Box steel frame with removable frame insert at
front and sides. Frame inserts removed for Wedding.
Box steel grid on roof for structure and aesthetic detail

Stored upstage then pushed underneath pyramid - needs
to be built to have clearance - air castors

4 x 1200x600mm Recessed fluorescent office light
fitting in ceiling- embedded curtain track to mask off
office props for dressing change

6 x 800x240mm shelves to hold books
2160mm interior height



JoSco
Studio

joannascotcher@icloud.com

+447980335873

PRODUCTION:

MSND Chichester 2026

SCALE:

1:25

DATE:

15/07/2026

DRAWN BY:

JOSCO STUDIO

DESCRIPTION:

MSND JoSco Theseus's Office

REVISION:

REV#1

DRAWING NAME:

MSND_JoSco_007B_T_Office_Rev#1

NOTES:

THIS DRAWING REPRESENTS VISUAL
CONCEPTS AND CONSTRUCTION
SUGGESTIONS ONLY. ALL MEASUREMENTS
SHOULD BE VERIFIED ON SITE. THE
DESIGNER IS WILL NOT ACCEPT LIABILITY
FOR ANY ACTION RESULTING FROM THIS
DRAWING, HOWEVER CAUSED. THE
PRODUCTION MANAGER MUST
ENSURE THAT ALL PROPOSALS ARE SOUND,
CORRECT ANY ERRORS, AND ADVISE OF
ANY CHANGES HE SHE MAKES. ALL
MATERIAL AND CONSTRUCTION MUST
COMPLY WITH THE NECESSARY LOCAL
FIRE AND SAFETY CODES.



DRESSING ELEMENTS (AS SEEN IN SET) – EARLY 1990s



OVERVIEW

A conservative, institutional office interior characteristic of the early 1990s. The design emphasises symmetry, order and authority using traditional furniture, muted colours and period-appropriate office equipment and accessories.

COLOUR PALETTE (REFERENCE)

 Dark Blue
Approx. Pantone 5405 C /
RGB 63 84 108 / #3F546C

 Light Grey Blue
Approx. Pantone 429 C /
RGB 177 185 190 / #B1B9BE

DESIGN NOTES

- Symmetrical, balanced composition
- Institutional / corporate aesthetic
- Traditional office furnishings
- Muted blue-grey palette throughout
- Fluorescent overhead lighting



BLUE CARPET PATTERN ANALYSIS



COLOUR PALETTE



Dark Blue
Approx. Pantone 5405 C /
RGB 63 84 108 / #3F546C



Light Grey Blue
Approx. Pantone 429 C /
RGB 177 185 190 / #B1B9BE

PATTERN DETAILS

- Repeating vertical stripe layout
- Stylised floral / star motif
- Small dot cluster accents between motifs
- Traditional, classic design
- Symmetrical repeat


FLAT DESIGN (REPEAT)



SAMPLE PIECE



SCALE INDICATION



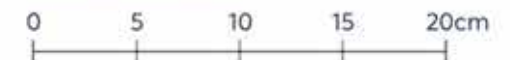


Theseus' Office

A MIDSUMMER'S NIGHT DREAM



3d Renders

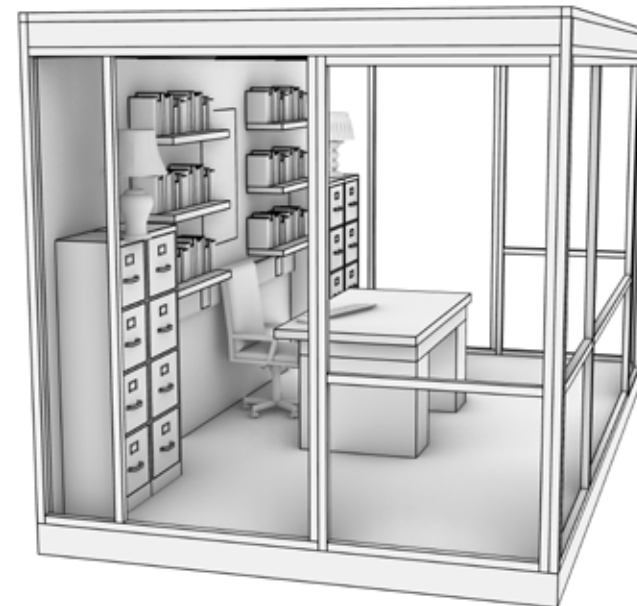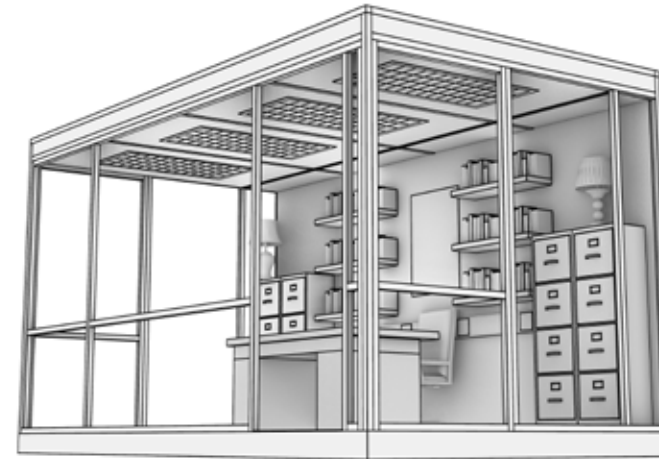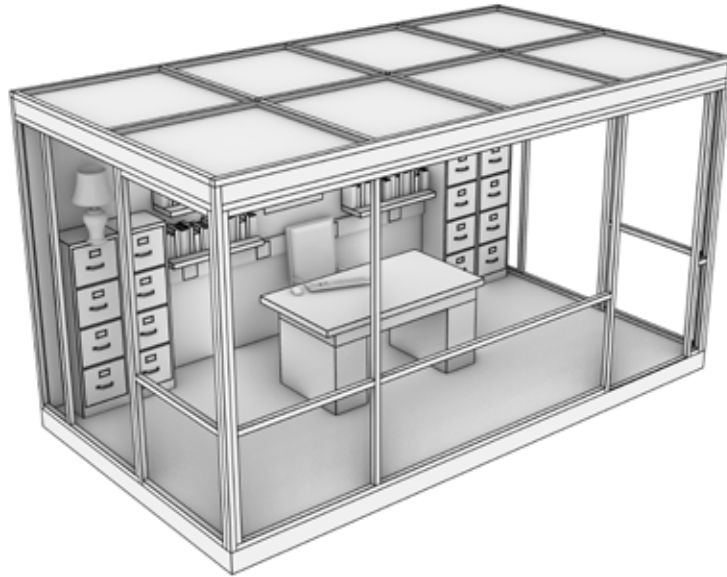

JoSco
Studio

joannascotcher@icloud.com

+447980335873

PRODUCTION:

MSND Chichester 2026

SCALE:

1:25

DATE:

15/07/2026

DRAWN BY:

JOSCO STUDIO

DESCRIPTION:

MSND JoSco Theseus's Office 3d
Renders

REVISION:

REV#1


DRAWING NAME:

MSND_JoSco_007C_T_Office_3d_Rev#1


NOTES:

THIS DRAWING REPRESENTS VISUAL
CONCEPTS AND CONSTRUCTION
SUGGESTIONS ONLY. ALL MEASUREMENTS
SHOULD BE VERIFIED ON SITE. THE
DESIGNER IS WILL NOT ACCEPT LIABILITY
FOR ANY ACTION RESULTING FROM THIS
DRAWING, HOWEVER CAUSED. THE
PRODUCTION MANAGER MUST
ENSURE THAT ALL PROPOSALS ARE SOUND,
CORRECT ANY ERRORS, AND ADVISE OF
ANY CHANGES HE SHE MAKES. ALL
MATERIAL AND CONSTRUCTION MUST
COMPLY WITH THE NECESSARY LOCAL,
FIRE AND SAFETY CODES.


Main Truck - Wedding configuration
Front Elevation

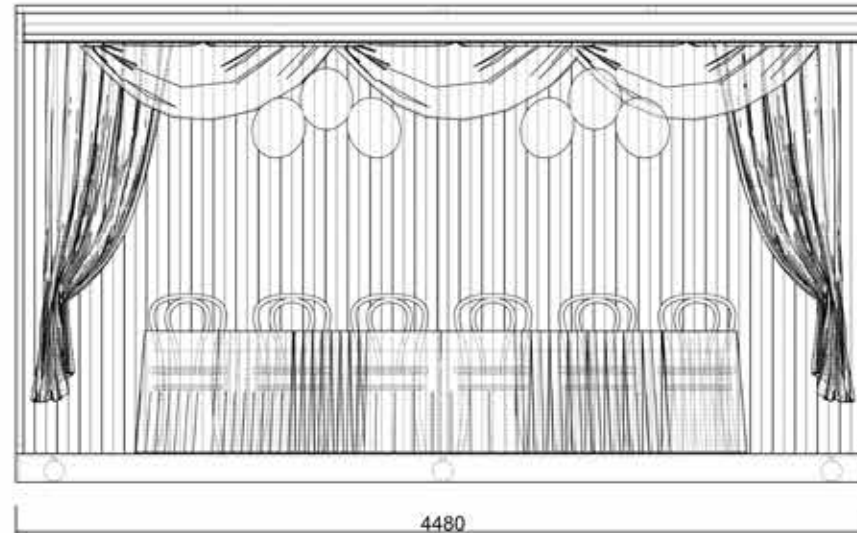

Side Elevation

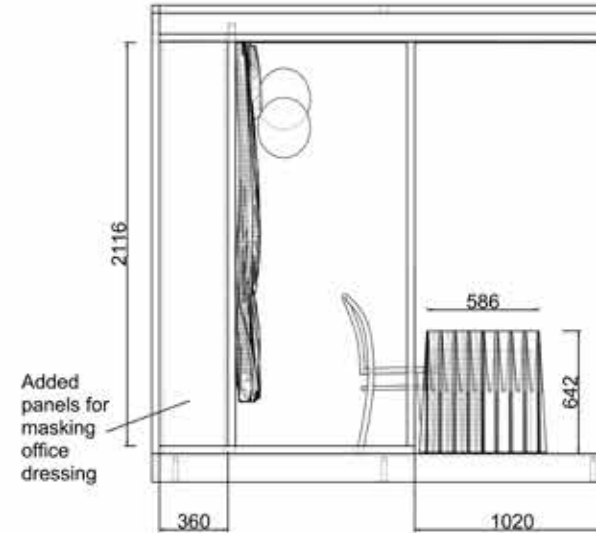

Plan

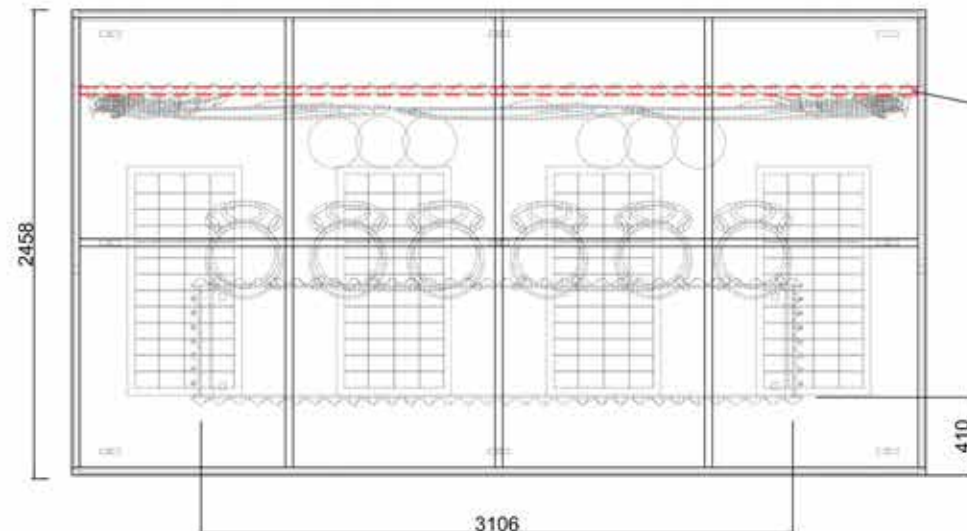

Embedded
curtain
track

Main truck to work for both Theseus' Office
and Wedding Breakfast

40mm Box steel frame with removable frame
insert at front and sides. Frame inserts
removed for Wedding to allow for better
sightlines and performer access. Box steel
grid on roof for structure and aesthetic detail

Stored upstage then pushed underneath pyramid
- needs to be built to have clearance - air
castors

4 x 1200x600mm Recessed fluorescent office
light fitting in ceiling- embedded curtain track
to mask off office props for dressing change -
added panels upstage SL & SR to mask off
sides

2160mm interior height



JoSco
Studio

joannascotcher@icloud.com

+447980335873

PRODUCTION:

MSND Chichester 2026

SCALE:

1:25

DATE:

15/07/2026

DRAWN BY:

JOSCO STUDIO

DESCRIPTION:

MSND JoSco Wedding Breakfast

REVISION:

REV#1

DRAWING NAME:

MSND_JoSco_008C_W_Breakfast_Rev#1

NOTES:

THIS DRAWING REPRESENTS VISUAL
CONCEPTS AND CONSTRUCTION
SUGGESTIONS ONLY. ALL MEASUREMENTS
SHOULD BE VERIFIED ON SITE. THE
DESIGNER IS WILL NOT ACCEPT LIABILITY
FOR ANY ACTION RESULTING FROM THIS
DRAWING, HOWEVER CAUSED. THE
PRODUCTION MANAGER MUST
ENSURE THAT ALL PROPOSALS ARE SOUND,
CORRECT ANY ERRORS, AND ADVISE OF
ANY CHANGES HE SHE MAKES. ALL
MATERIAL AND CONSTRUCTION MUST
COMPLY WITH THE NECESSARY LOCAL
FIRE AND SAFETY CODES.



DRESSING ELEMENTS (AS SEEN IN SET) – EARLY 1990s

**1 BACKDROP DRAPERY**

Full height gathered drapes in dusky pink satin. Swagged valance detail.

**2 PLEATED LINING**

Vertical pleated lining behind main drapes. Soft satin sheen.

**3 TABLECLOTH**

Ivory gathered and swagged overlay with soft undercloth. Floor length.

**4 ORGANZA SWAGS**

Sheer ivory organza draped and tied in soft bows.

**5 GILT BANQUETING CHAIR**

Gold finish banqueting chair with vertical spindles and padded seat.

**6 BALLOON CLUSTERS**

Rose, mauve and pink balloons in clusters along valance.

**7 TABLE GARLAND**

Greenery garland with soft pink rose accents along table.

**8 WEDDING CAKE**

Three tier cake with pink detailing and traditional topper.

**9 CANDLESTICKS**

Pale pink multi arm candelabras with taper candles.

**10 FLORAL ARRANGEMENTS**

Low floral clusters in pink and white tones.

**11 PLACE SETTING**

Simple place setting with pink napkin. No glassware.

**12 TABLE CONFETTI**

Scattered pink and white confetti petals along table.

**13 CHAIR SASHES**

Sheer ivory sashes tied to chair backs.

OVERVIEW

A wedding breakfast setting inspired by early 1990s style. The design features soft pink drapery, gathered table linens, floral garlands and balloon clusters. The overall effect is romantic, celebratory and characteristic of early 1990s wedding décor.

COLOUR PALETTE (REFERENCE)



Dusky Pink
Approx. Pantone 5015 C /
RGB 206 163 175 / #CEA3AF



Ivory
Approx. Pantone 7499 C /
RGB 250 248 238 / #FAF8EE



Mauve
Approx. Pantone 5005 C /
RGB 156 118 138 / #9C768A







Sage Green
Approx. Pantone 5635 C /
RGB 157 175 155 / #9DAF9B

DESIGN NOTES

- Soft, romantic palette typical of early 1990s weddings
- Layered fabrics create depth and texture
- Balloon decor and candelabras add celebratory mood
- No glassware used – reflects practical event setup
- Fluorescent overhead lighting remains visible



3d Renders

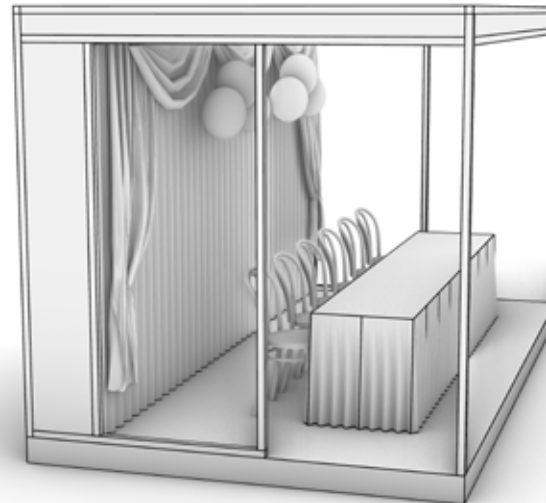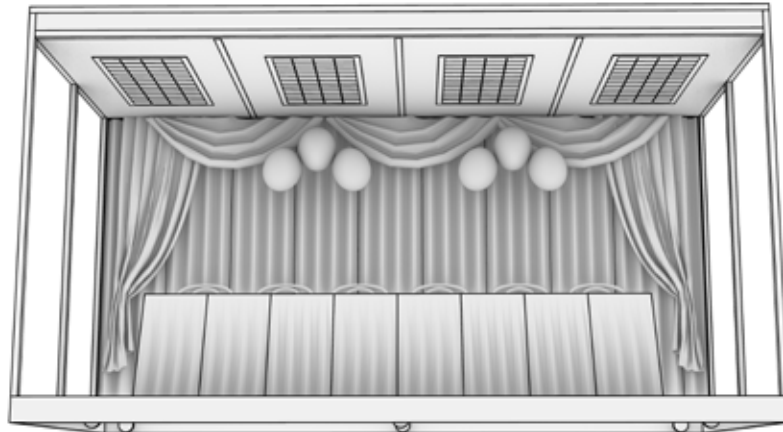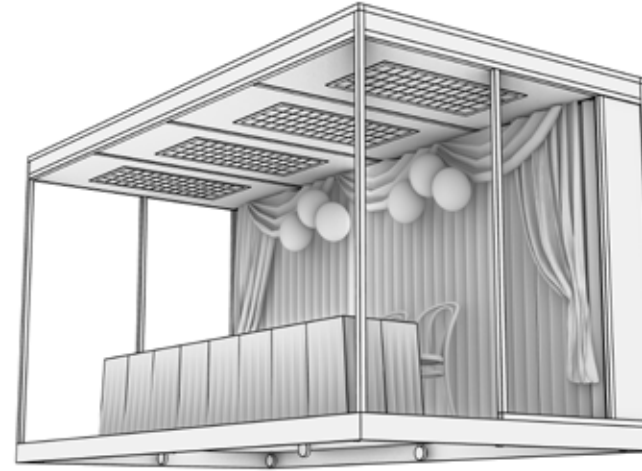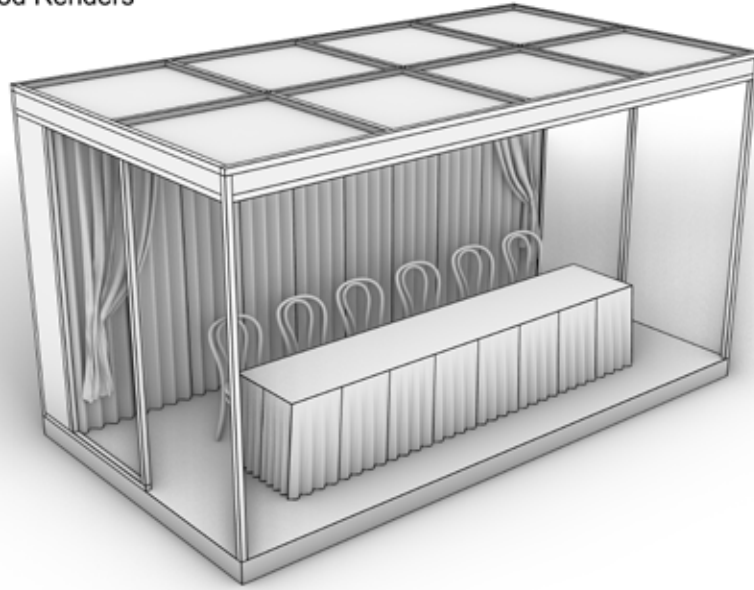

JoSco
Studio

joannascotcher@icloud.com

+447980335873

PRODUCTION:

MSND Chichester 2026

SCALE:

1:25

DATE:

15/07/2026

DRAWN BY:

JOSCO STUDIO

DESCRIPTION:

MSND JoSco Wedding Breakfast
3d Renders

REVISION:

REV#1


DRAWING NAME:

MSND_JoSco_008C_W_Breakfast_3D_Rev#1


NOTES:

THIS DRAWING REPRESENTS VISUAL
CONCEPTS AND CONSTRUCTION
SUGGESTIONS ONLY. ALL MEASUREMENTS
SHOULD BE VERIFIED ON SITE. THE
DESIGNER IS WILL NOT ACCEPT LIABILITY
FOR ANY ACTION RESULTING FROM THIS
DRAWING, HOWEVER CAUSED. THE
PRODUCTION MANAGER MUST
ENSURE THAT ALL PROPOSALS ARE SOUND,
CORRECT ANY ERRORS, AND ADVISE OF
ANY CHANGES HE SHE MAKES. ALL
MATERIAL AND CONSTRUCTION MUST
COMPLY WITH THE NECESSARY LOCAL
FIRE AND SAFETY CODES.


Front Elevation

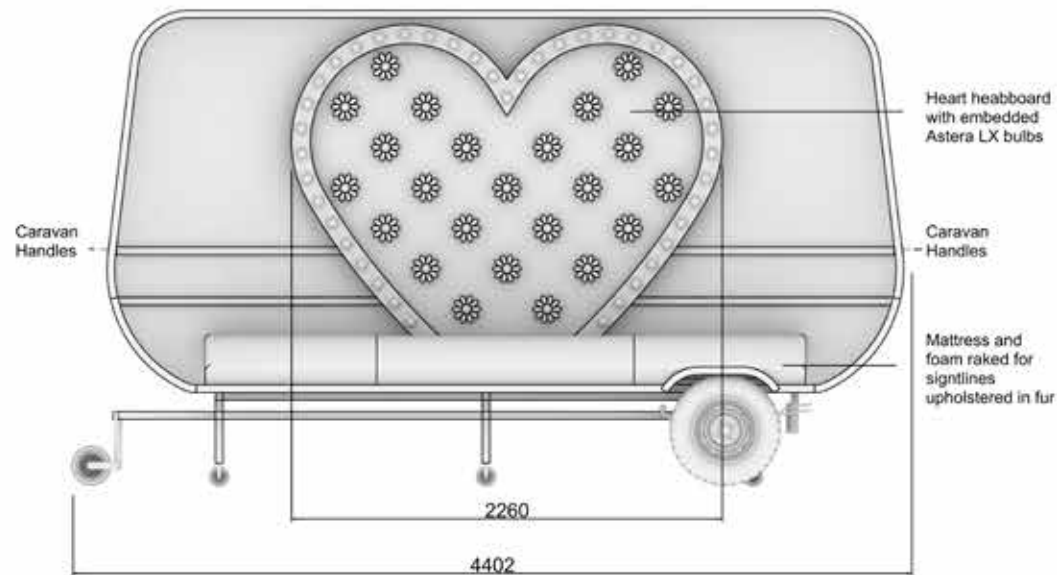

Side Elevation

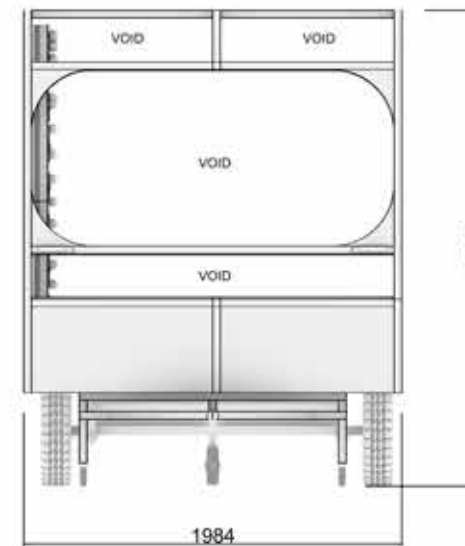

Plan

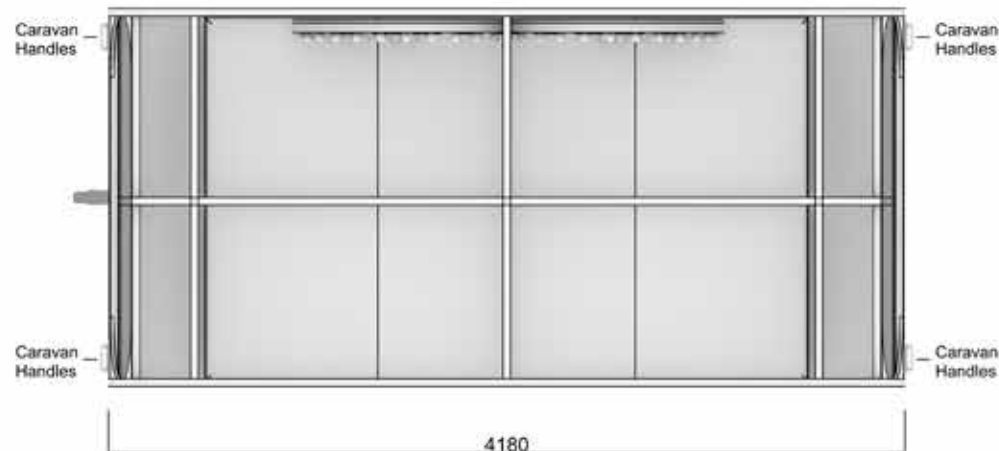

40mm Box Steel frame construction with scenically treated panelling. Partial open roof and sides to aid sightlines

Plush texture and padding throughout. Interior side of panelling lined with pink fur. Large love heart with embedded LX as bed head - no quilting just alternate fur colour. Double bed in centre with plush foam either side angled 5 degrees upstage

40mm box frame base with castors. Large wheels and headlights - decorative only, sitting higher than castors

Truck stored upstage then pushed underneath pyramid - needs to be built to have clearance



JoSco
Studio

joannascotcher@icloud.com

+447980335873

PRODUCTION:

MSND Chichester 2026

SCALE:

1:25

DATE:

15/07/2026

DRAWN BY:

JOSCO STUDIO

DESCRIPTION:

MSND JoSco Caravan

REVISION:

REV#1

DRAWING NAME:

MSND_JoSco_009A_Caravan_Rev#1

NOTES:

THIS DRAWING REPRESENTS VISUAL CONCEPTS AND CONSTRUCTION SUGGESTIONS ONLY. ALL MEASUREMENTS SHOULD BE VERIFIED ON SITE. THE DESIGNER IS WILL NOT ACCEPT LIABILITY FOR ANY ACTION RESULTING FROM THIS DRAWING, HOWEVER CAUSED. THE PRODUCTION MANAGER MUST ENSURE THAT ALL PROPOSALS ARE SOUND, CORRECT ANY ERRORS, AND ADVISE OF ANY CHANGES HE SHE MAKES. ALL MATERIAL AND CONSTRUCTION MUST COMPLY WITH THE NECESSARY LOCAL FIRE AND SAFETY CODES.



OVERVIEW

A playful, maximalist festival caravan inspired by fairy-core and '90s pop aesthetics. The space is saturated in pink, lit by warm fairy lights and , with tactile faux fur surfaces, sunflower motifs and nostalgic charm.

COLOUR PALETTE (REFERENCE)

	Pink RAL 4010
	Dusty Rose RAL 3015
	Off White RAL 9010
	Lilac Pink RAL 4003
	Mauve Purple RAL 4008



DESIGN NOTES

- Multiple bean bag seating for flexible layout
- Faux fur texture layered across all surfaces
- heart feature as focal point . Frame outline arrayed with CFT Astera
- Warm fairy lights and neon for atmosphere

DRESSING ELEMENTS (AS SEEN IN SET)

- | | | | | | |
|---|--|---|--|---|---|
| 
1 FLUFFY BEAN BAGS
Multiple fluffy bean bags for flexible seating. | 
2 HEART BEDHEAD PANEL
Tufted heart panel with sunflower buttons. | 
3 SUNFLOWER CUSHIONS
Flower-shaped cushions with yellow petals and brown centre. | 
4 COW PRINT CUSHIONS
Black and white cow print accent cushions. | 
5 VELVET CUSHIONS
Assorted pink velvet scatter cushions. | 
6 FAUX FUR WALLS
Pink faux fur wall covering with integrated fairy lights. |
| 
7 FLOOR RUG
Pink long pile faux fur floor covering. | 
8 FURRY POUFFE
Cube-shaped seat / stool in hot pink faux fur. | 
9 NEON LED STRIP
Pink neon LED tubing outlining the caravan interior. | 
10 WINDOW (UNGLAZED)
No acrylic. Open frame only. | 
11 FAIRY LIGHTS
String lights integrated into the walls and ceiling. | 
12 CARAVAN WHEELS
Vintage-style wheels painted pink. |
| 
13 FUR TRIM / EDGING
Faux fur trim around edges and platform. | 
14 FUR COVERED MATTRESS
Fur-covered mattress for lounging and sleeping. | 
15 OPEN FRAME CEILING
Exposed ceiling frame with no covering. | 
16 AMBIENT LIGHTING
Soft pink glow from LED and fairy lights. | 
17 SUNFLOWER DETAIL
Sunflower motif detail on bedhead panel. | |

3d Renders

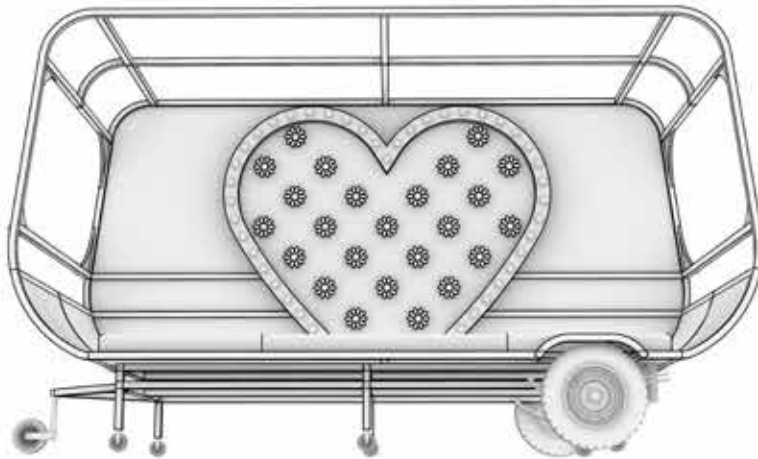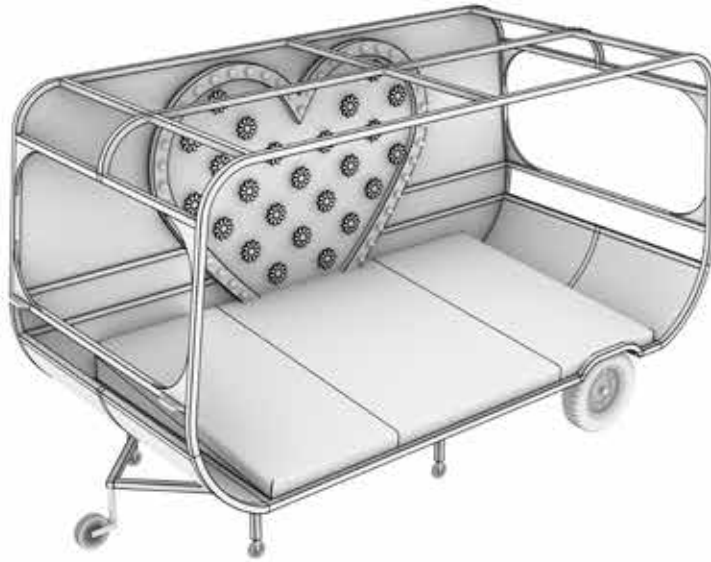

JoSco
Studio

joannascotcher@icloud.com

+447980335873

PRODUCTION:

MSND Chichester 2026

SCALE:

1:25

DATE:

15/07/2026

DRAWN BY:

JOSCO STUDIO

DESCRIPTION:

MSND JoSco Caravan 3d Renders

REVISION:

REV#1

DRAWING NAME:

MSND_josco_009C_Caravan_3d_Rev#1

NOTES:

THIS DRAWING REPRESENTS VISUAL CONCEPTS AND CONSTRUCTION SUGGESTIONS ONLY. ALL MEASUREMENTS SHOULD BE VERIFIED ON SITE. THE DESIGNER IS WILL NOT ACCEPT LIABILITY FOR ANY ACTION RESULTING FROM THIS DRAWING, HOWEVER CAUSED. THE PRODUCTION MANAGER MUST ENSURE THAT ALL PROPOSALS ARE SOUND, CORRECT ANY ERRORS, AND ADVISE OF ANY CHANGES HE SHE MAKES. ALL MATERIAL AND CONSTRUCTION MUST COMPLY WITH THE NECESSARY LOCAL FIRE AND SAFETY CODES.

Front Elevation

Side Elevation

3d Visual



JoSco
Studio

joannascotcher@icloud.com

+447980335873

PRODUCTION:

MSND Chichester 2026

SCALE:

1:25

DATE:

15/07/2026

DRAWN BY:

JOSCO STUDIO

DESCRIPTION:

MSND JoSco Phone Box

REVISION:


REV#1

DRAWING NAME:


MSND_JoSco_10A_P_Box_Rev#1

NOTES:

THIS DRAWING REPRESENTS VISUAL CONCEPTS AND CONSTRUCTION SUGGESTIONS ONLY. ALL MEASUREMENTS SHOULD BE VERIFIED ON SITE. THE DESIGNER IS WILL NOT ACCEPT LIABILITY FOR ANY ACTION RESULTING FROM THIS DRAWING, HOWEVER CAUSED. THE PRODUCTION MANAGER MUST ENSURE THAT ALL PROPOSALS ARE SOUND, CORRECT ANY ERRORS, AND ADVISE OF ANY CHANGES HE SHE MAKES. ALL MATERIAL AND CONSTRUCTION MUST COMPLY WITH THE NECESSARY LOCAL, FIRE AND SAFETY CODES.

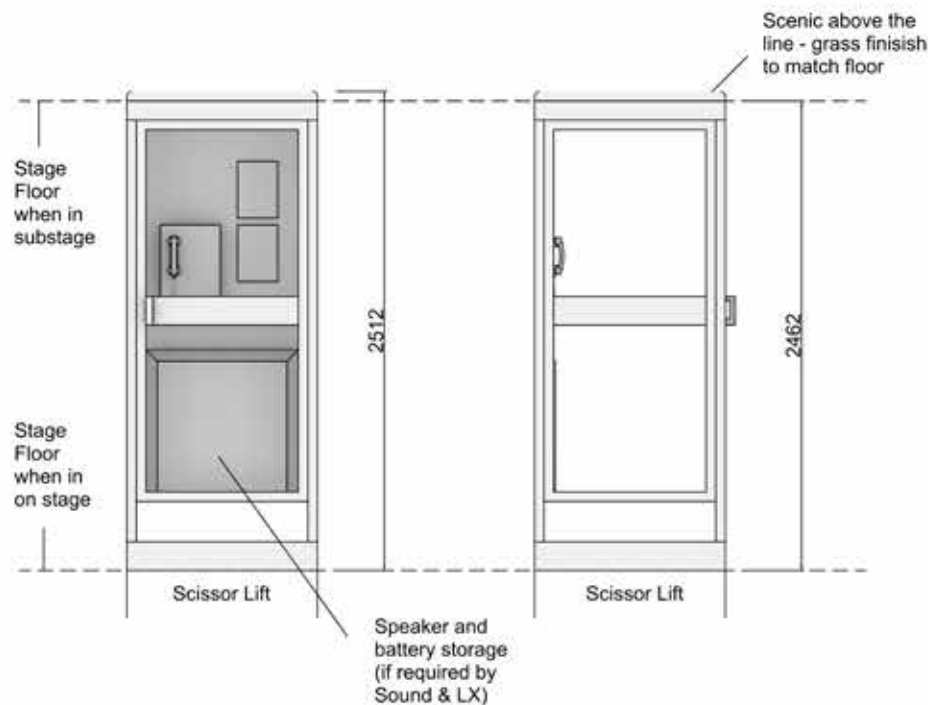

Plan

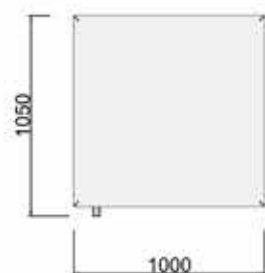

KX100 BT Telephone box - Custom build or sourced. Dimensions TBC

Update floor roof finish to match scenic deck finish

3 sides of glass with solid back

Deck base as support TBC. Scissor lift up from substage in Act 2



Scissor Lift



OVERVIEW

1990's KX phone box with Grass top to match stage floor

Finish to include graffiti and 90's rave posters and reading paraphernalia


Distressed, rusted, broken down finish




Front Elevation




Side Elevation

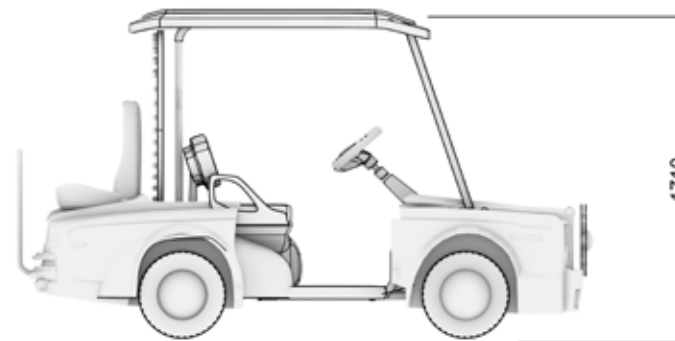

Plan

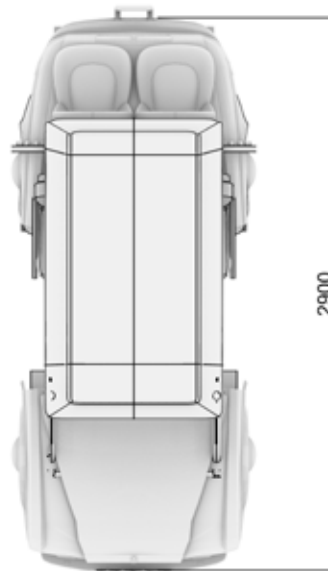

Act 4 additions

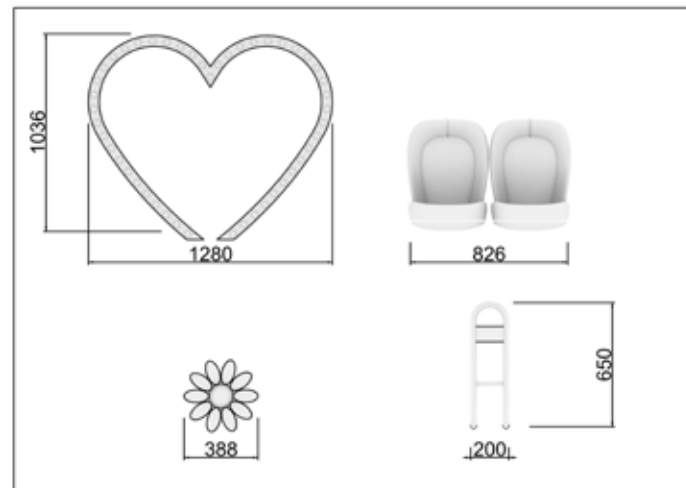

Custom Golf Buggy - Working and driveable

Custom colour finish over the existing Rolls bodywork design

Heart frame feature - approx dims given but scale and sizing to be confirmed after vehicle dimensions confirmed - this is a second smaller version of the caravan heart - DMX controlled CFT Astera bulbs on front face

Heart frame, rear seating and daisy to be added to vehicle in Act 4



JoSco
Studio

joannascotcher@icloud.com

+447980335873

PRODUCTION:

MSND Chichester 2026

SCALE:

1:25

DATE:

15/07/2026

DRAWN BY:

JOSCO STUDIO

DESCRIPTION:

MSND JoSco Pucks Wheels

REVISION:

REV#1

DRAWING NAME:

MSND_JoSco_011A_P_Wheels_Rev#1

NOTES:

THIS DRAWING REPRESENTS VISUAL CONCEPTS AND CONSTRUCTION SUGGESTIONS ONLY. ALL MEASUREMENTS SHOULD BE VERIFIED ON SITE. THE DESIGNER IS WILL NOT ACCEPT LIABILITY FOR ANY ACTION RESULTING FROM THIS DRAWING, HOWEVER CAUSED. THE PRODUCTION MANAGER MUST ENSURE THAT ALL PROPOSALS ARE SOUND, CORRECT ANY ERRORS, AND ADVISE OF ANY CHANGES HE SHE MAKES. ALL MATERIAL AND CONSTRUCTION MUST COMPLY WITH THE NECESSARY LOCAL, FIRE AND SAFETY CODES.

A MIDSUMMER'S NIGHT DREAM

Puck's Wheels ACT 2



FRONT ELEVATION



SIDE ELEVATION (LEFT)



REAR ELEVATION

METALIC GLOSS



JoSco
Studio

A MIDSUMMER'S NIGHT DREAM

*Pimp
My
Ride*

Puck's Wheels ACT 4.1



FRONT ELEVATION



SIDE ELEVATION (LEFT)



REAR ELEVATION

METALIC GLOSS



PANTONE®
28-4077 TPM




PANTONE®
26-4127 TPM




JoSco
Studio


Front Elevation

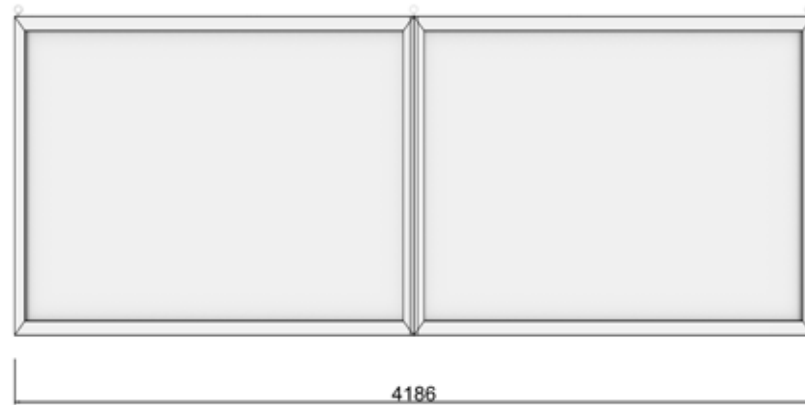

Side Elevation

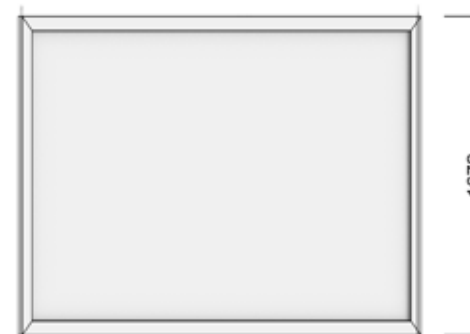

Plan

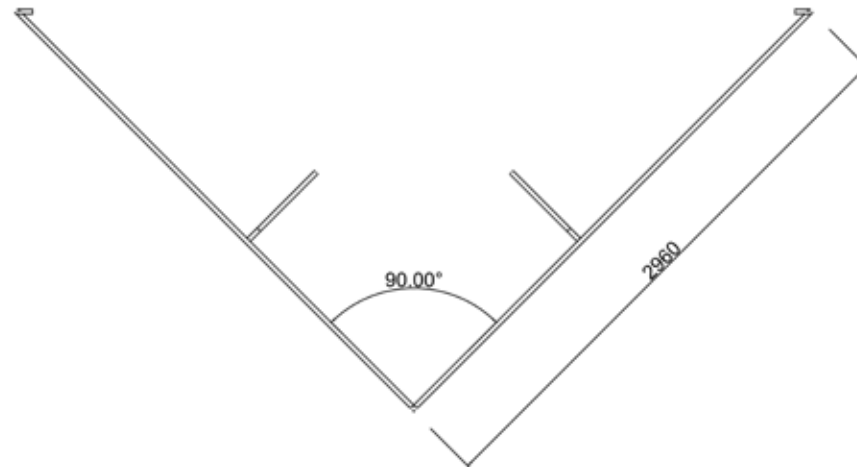

Projection surface to be formed from a stretched projection material over a suitable timber or lightweight steel frame

Suggested materials:

- FP projection screen fabric
- Filled cloth with serge backing to minimise upstage light spill

Front fascia with faded white painted wood finish.
Lightweight construction

Flown from grid onto Theseuss Office Truck

Flying Fixings TBC with Production Manager



JoSco
Studio

joannascotcher@icloud.com

+447980335873

PRODUCTION:

MSND Chichester 2026

SCALE:

1:25

DATE:

15/07/2026

DRAWN BY:

JOSCO STUDIO

DESCRIPTION:

MSND JoSco FP Ad Boards WIP

REVISION:

REV#1

DRAWING NAME:

MSND_JoSco_012A_FP_A_Boards_Rev#1

NOTES:

THIS DRAWING REPRESENTS VISUAL CONCEPTS AND CONSTRUCTION SUGGESTIONS ONLY. ALL MEASUREMENTS SHOULD BE VERIFIED ON SITE. THE DESIGNER IS WILL NOT ACCEPT LIABILITY FOR ANY ACTION RESULTING FROM THIS DRAWING, HOWEVER CAUSED. THE PRODUCTION MANAGER MUST ENSURE THAT ALL PROPOSALS ARE SOUND, CORRECT ANY ERRORS, AND ADVISE OF ANY CHANGES HE SHE MAKES. ALL MATERIAL AND CONSTRUCTION MUST COMPLY WITH THE NECESSARY LOCAL, FIRE AND SAFETY CODES.

OVERVIEW

Stretched projection material over a suitable timber or light-weight steel frame

Wooden frame to have 1990s old billboard aesthetic - faded white painted wood

