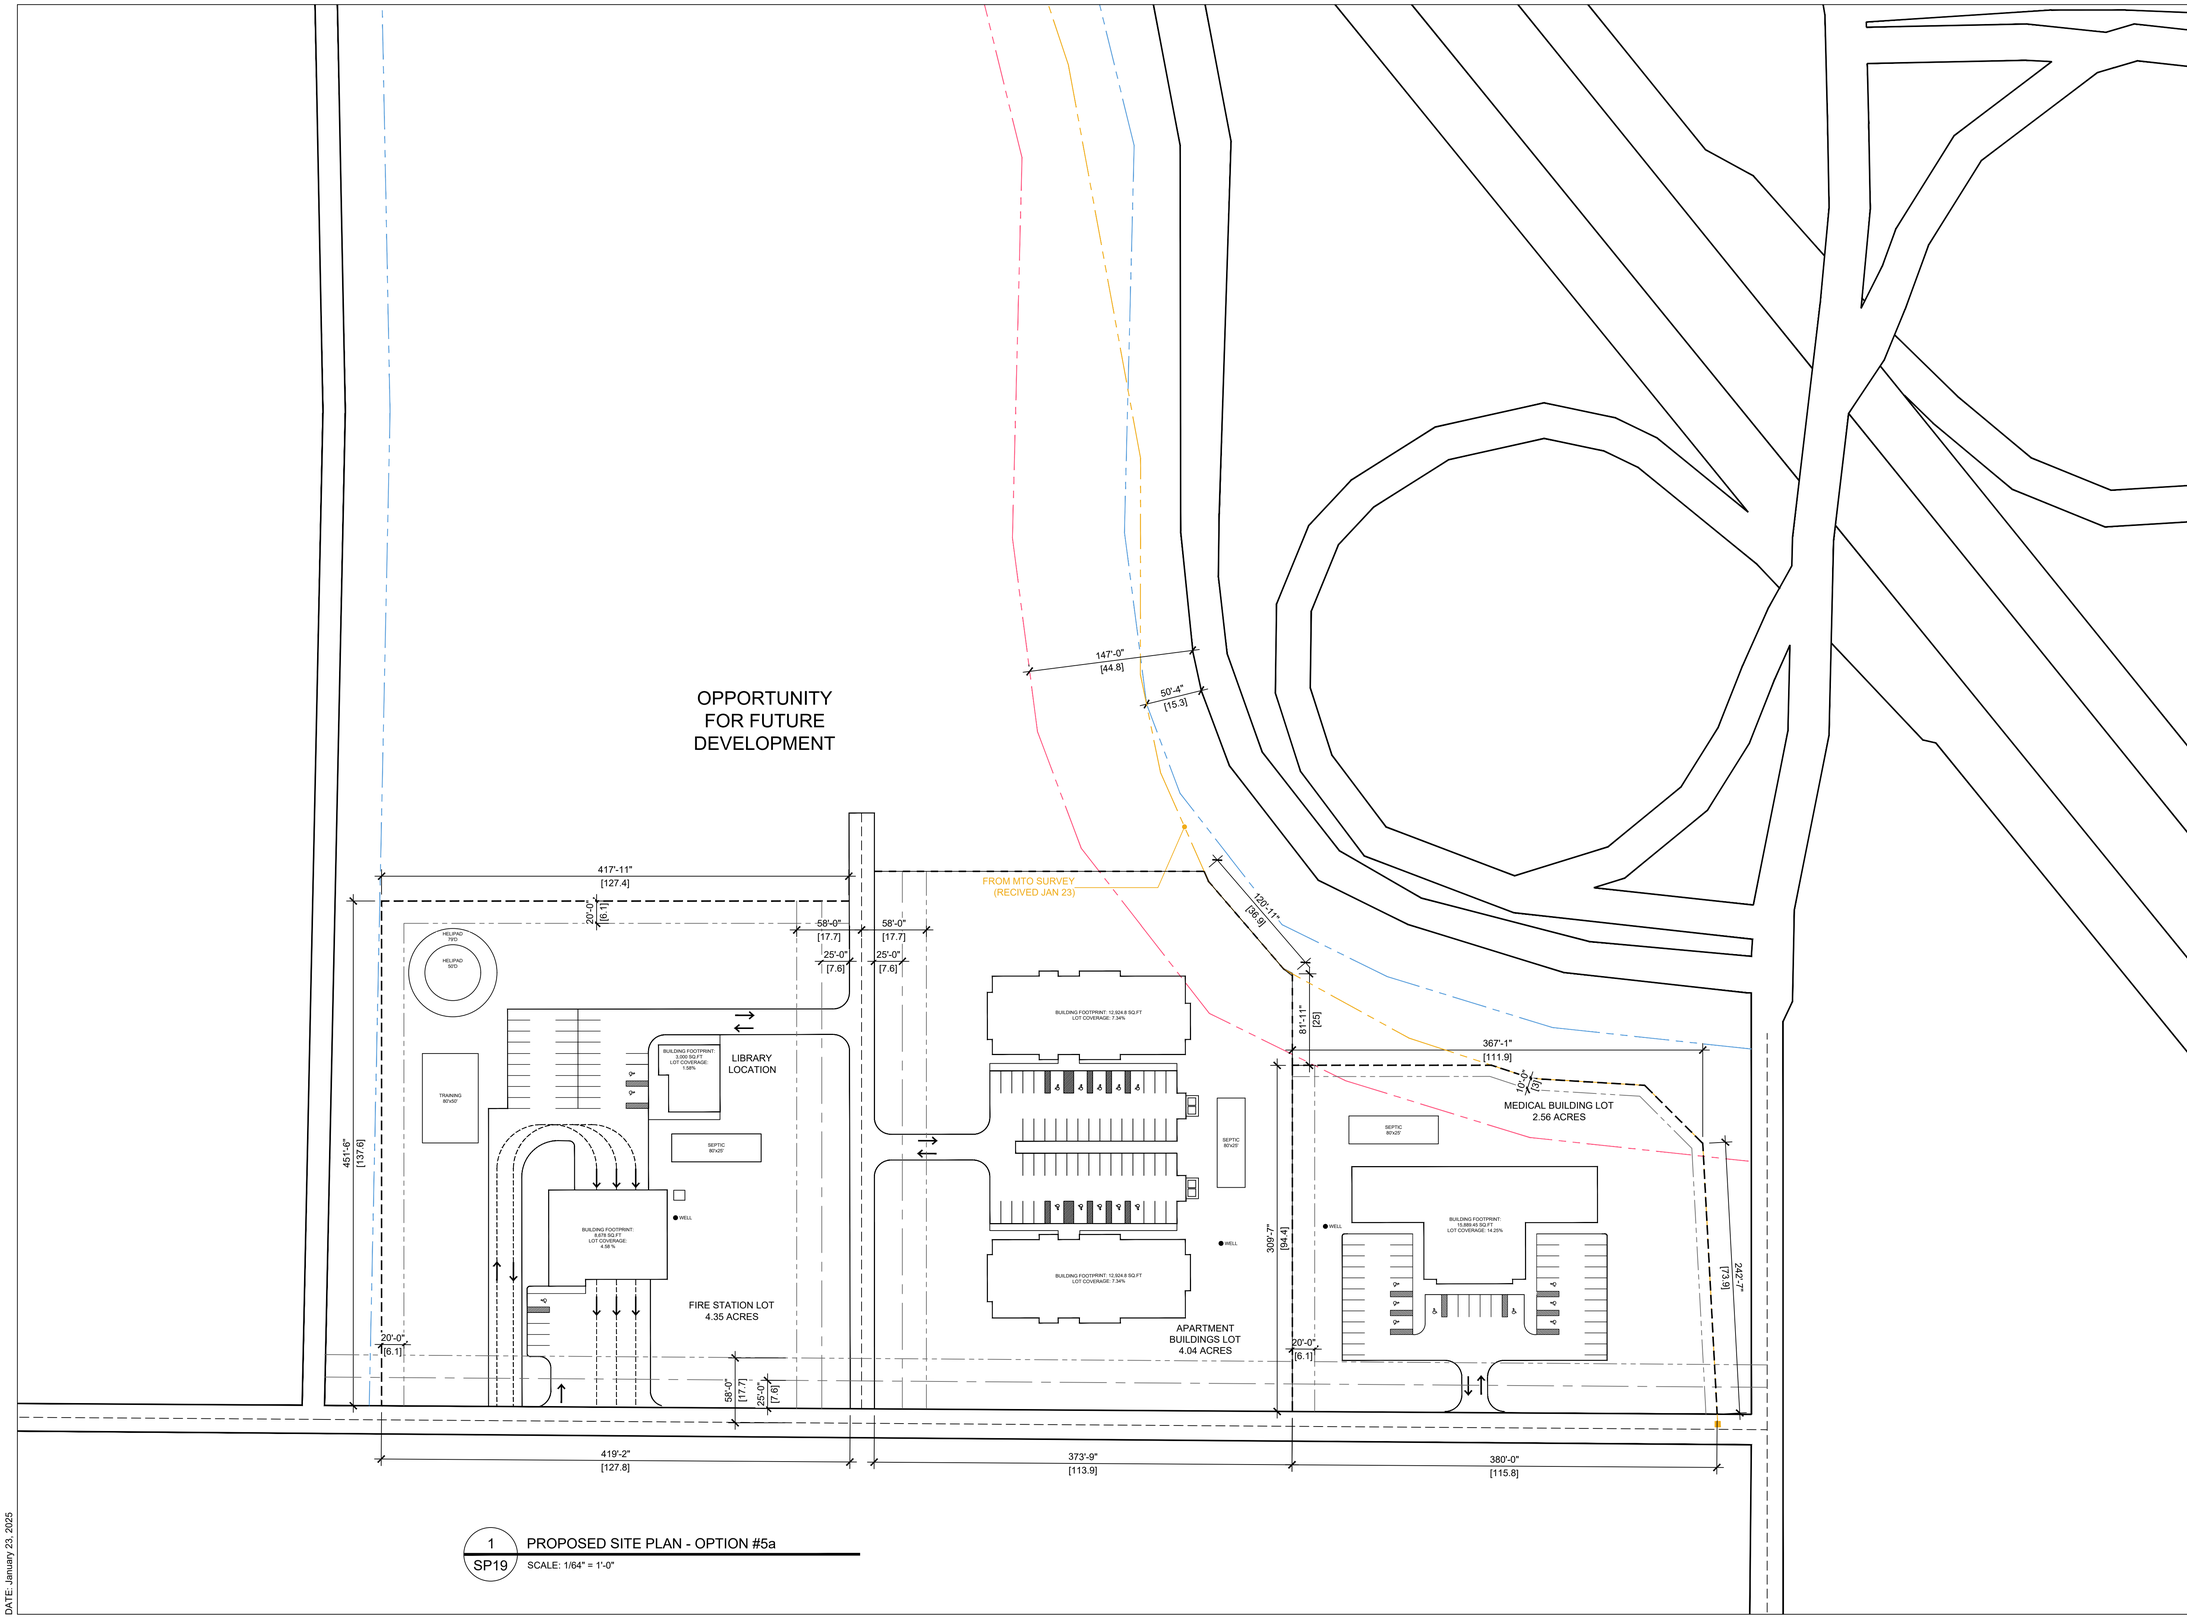

1 / SP19 PROPOSED SITE PLAN - OPTION #5a

SCALE: 1/64" = 1'-0"

DATE: January 23, 2025

GENERAL NOTES

The Architect is not responsible for the accuracy of survey, structural, mechanical, electrical, etc. engineering information shown on the drawing. Refer to the appropriate engineering drawings before proceeding with work.

Contractor shall check all dimensions on the work and report any discrepancy to the Architect before proceeding. Construction must conform to all applicable Codes and Requirements of Authorities having Jurisdiction.

All drawings, specifications and related documents are the copyright property of Greystone Project Management and must be returned upon request. Reproduction of drawings, specifications and related documents in part or whole is forbidden without Greystone's permission.

This drawing is not to be used for construction.

Issued for Pricing: _____

Signature: _____

Date: _____

Please note, this drawing contains preliminary conceptual plans intended solely for discussion purposes. It does not include engineered drawings or plans, and we make no representations regarding OBC analysis, engineered design, or commitments related to the local planning authority. These plans are not suitable for construction and should not be relied upon beyond preliminary discussions unless explicitly authorized by Greystone.

NO.	ISSUED FOR:	DATE
4	LIBRARY ADDED TO OPTION #5	2025.02.05
3	ADDED OPTION #5	2025.01.21
2	ADDED OPTION $4	2025.01.03
1	CLIENT SUBMISSION	2024.11.21

PROJECT TITLE

Jan 21st, 2025

TOWNSHIP OF ARMOUR
MEDICAL BUILDING

PROJECT ADDRESS

BURKSFALLS, ON

GREYSTONE

8 Crescent Road, Unit A-1
Huntsville, Ontario.
P1H 0B3

T: (705) 789-1418
F: (705) 789-8543
E: greystone@greystoneconstruction.ca

TITLE

PROPOSED SITE PLAN
OPTION #5a

DWN. BY: DH
CHK'D: JM
SCALE:AS NOTED
DATE: 2025.01.02
PROJECT NO.: PM000

DWG. No.

SP19

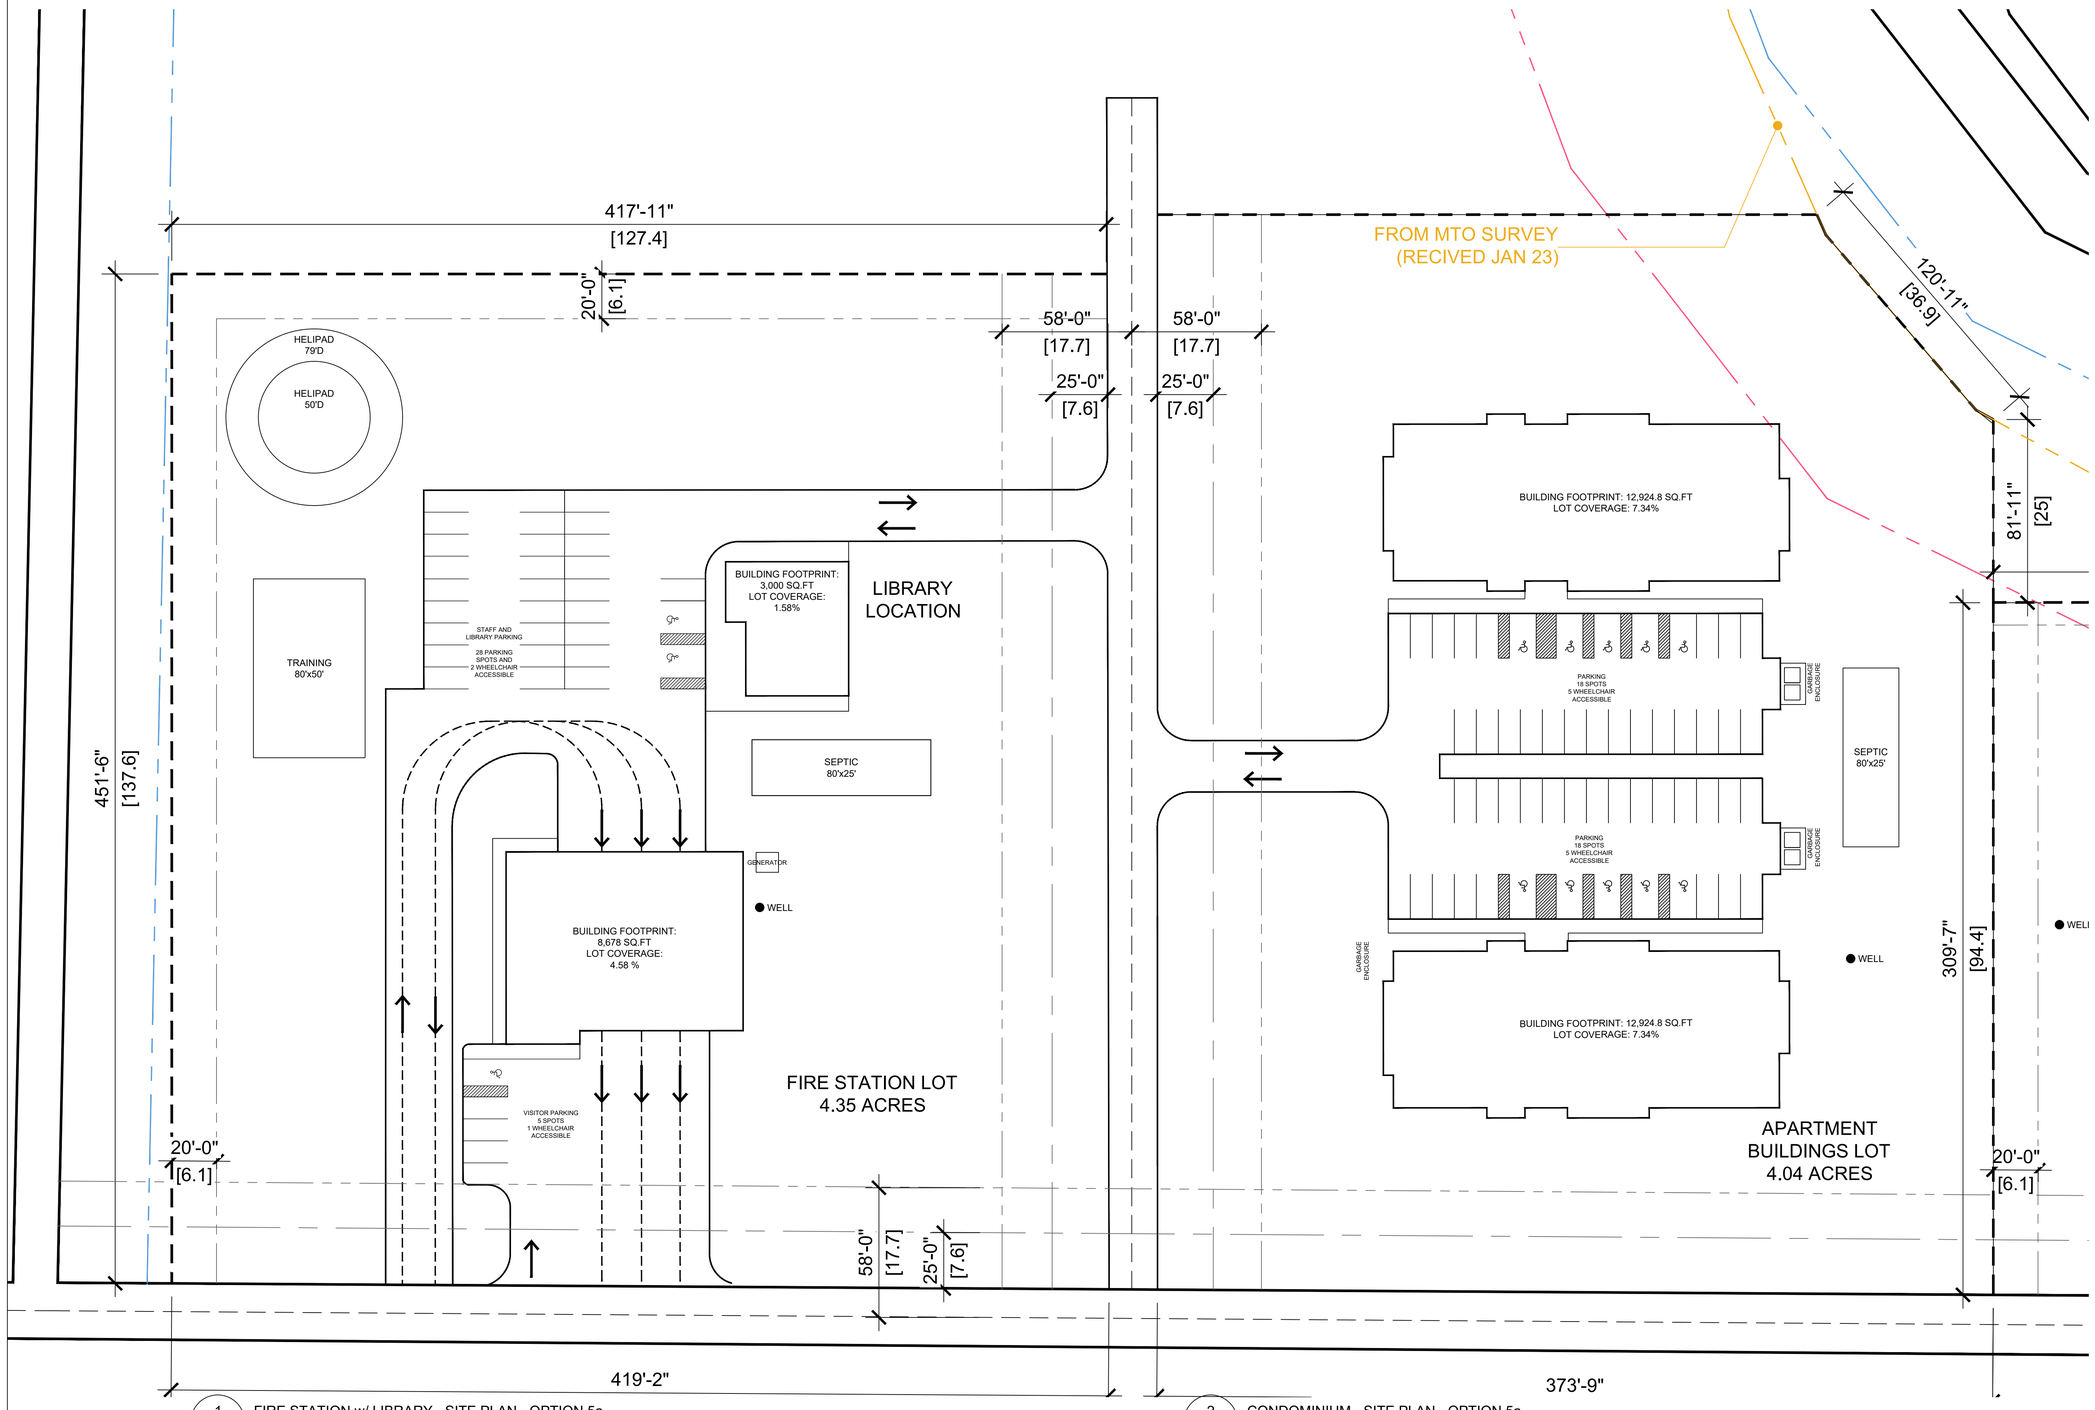

1 SP20 FIRE STATION w/ LIBRARY - SITE PLAN - OPTION 5a
SCALE: 1/32" = 1'-0"

2 SP20 CONDOMINIUM - SITE PLAN - OPTION 5a
SCALE: 1/32" = 1'-0"

DATE: January 23, 2025

GENERAL NOTES

The Architect is not responsible for the accuracy of survey, structural, mechanical, electrical, etc. engineering information shown on the drawing. Refer to the appropriate engineering drawings before proceeding with work.

Contractor shall check all dimensions on the work and report any discrepancy to the Architect before proceeding. Construction must conform to all applicable Codes and Requirements of Authorities having Jurisdiction.

All drawings, specifications and related documents are the copyright property of Greystone Project Management and must be returned upon request. Reproduction of drawings, specifications and related documents in part or whole is forbidden without Greystone's permission.

This drawing is not to be used for construction.

Issued for Pricing: _____

Signature: _____

Date: _____

Please note, this drawing contains preliminary conceptual plans intended solely for discussion purposes. It does not include engineered drawings or plans, and we make no representations regarding OBC analysis, engineered design, or commitments related to the local planning authority. These plans are not suitable for construction and should not be relied upon beyond preliminary discussions unless explicitly authorized by Greystone.

NO.	ISSUED FOR:	DATE
4	LIBRARY ADDED TO OPTION #5	2025.02.05
3	ADDED OPTION #5	2025.01.21
2	ADDED OPTION $4	2025.01.03
1	CLIENT SUBMISSION	2024.11.21

PROJECT TITLE

Jan 21st, 2025

TOWNSHIP OF ARMOUR
MEDICAL BUILDING

PROJECT ADDRESS

BURKSFALLS, ON

GREYSTONE

8 Crescent Road, Unit A-1
Huntsville, Ontario,
P1H 0B3

T: (705) 789-1418
F: (705) 789-8543
E: greystone@greystoneconstruction.ca

TITLE

FIRE STATION SITE PLAN
OPTION #5

DWN. BY: DH	DWG. No.
CHK'D: DH	SP20
SCALE:AS NOTED	
DATE: 2025.01.21	
PROJECT NO.: PM000	

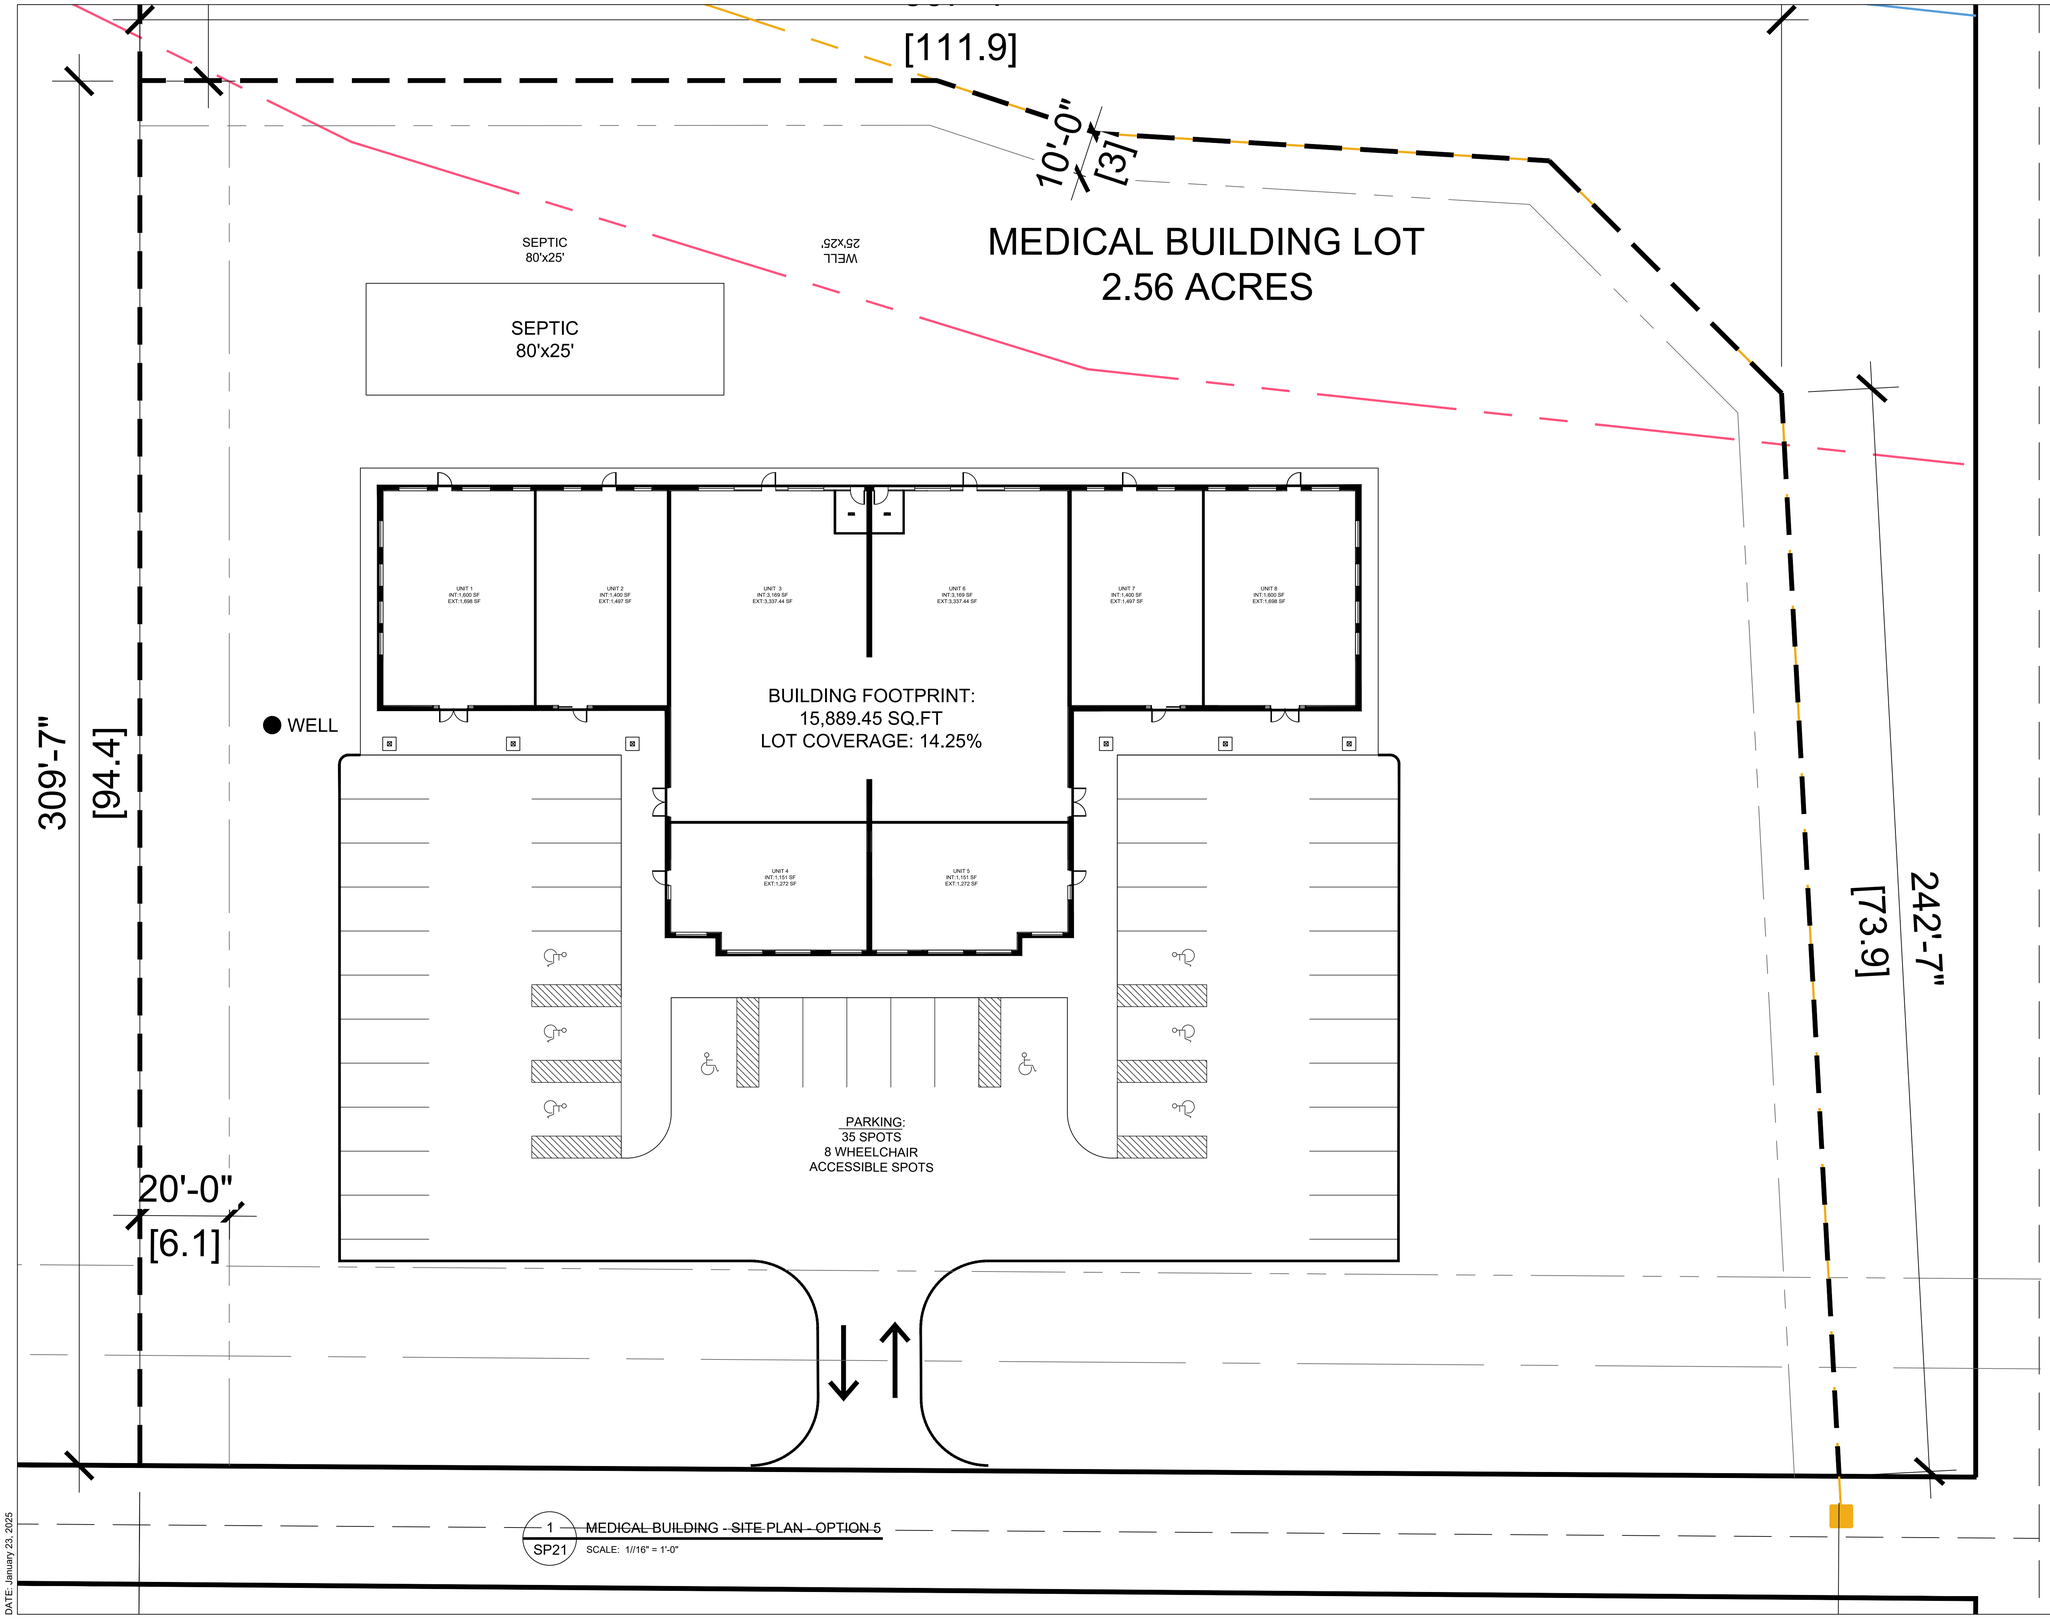

1 SP21 MEDICAL BUILDING - SITE PLAN - OPTION 5
SCALE: 1//16" = 1'-0"

DATE: January 23, 2025

GENERAL NOTES

The Architect is not responsible for the accuracy of survey, structural, mechanical, electrical, etc. engineering information shown on the drawing. Refer to the appropriate engineering drawings before proceeding with work.

Contractor shall check all dimensions on the work and report any discrepancy to the Architect before proceeding. Construction must conform to all applicable Codes and Requirements of Authorities having Jurisdiction.

All drawings, specifications and related documents are the copyright property of Greystone Project Management and must be returned upon request. Reproduction of drawings, specifications and related documents in part or whole is forbidden without Greystone's permission.

This drawing is not to be used for construction.

Issued for Pricing: _____

Signature: _____

Date: _____

Please note, this drawing contains preliminary conceptual plans intended solely for discussion purposes. It does not include engineered drawings or plans, and we make no representations regarding OBC analysis, engineered design, or commitments related to the local planning authority. These plans are not suitable for construction and should not be relied upon beyond preliminary discussions unless explicitly authorized by Greystone.

NO.	ISSUED FOR:	DATE
4	LIBRARY ADDED TO OPTION #5	2025.02.05
3	ADDED OPTION #5	2025.01.21
2	ADDED OPTION $4	2025.01.03
1	CLIENT SUBMISSION	2024.11.21

PROJECT TITLE

Jan 21st, 2025

TOWNSHIP OF ARMOUR

PROJECT ADDRESS

MEDICAL BUILDING

GREYSTONE

8 Crescent Road, Unit A-1
Huntsville, Ontario.
P1H 0B3

T: (705) 789-1418
F: (705) 789-8543
E: greystone@greystoneconstruction.ca

TITLE

MEDICAL BLDG SITE PLAN
OPTION #5

DWN. BY: DH	DWG. No.
CHK'D: DH	SP21
SCALE:AS NOTED	
DATE: 2025.01.21	
PROJECT NO.: PM000	

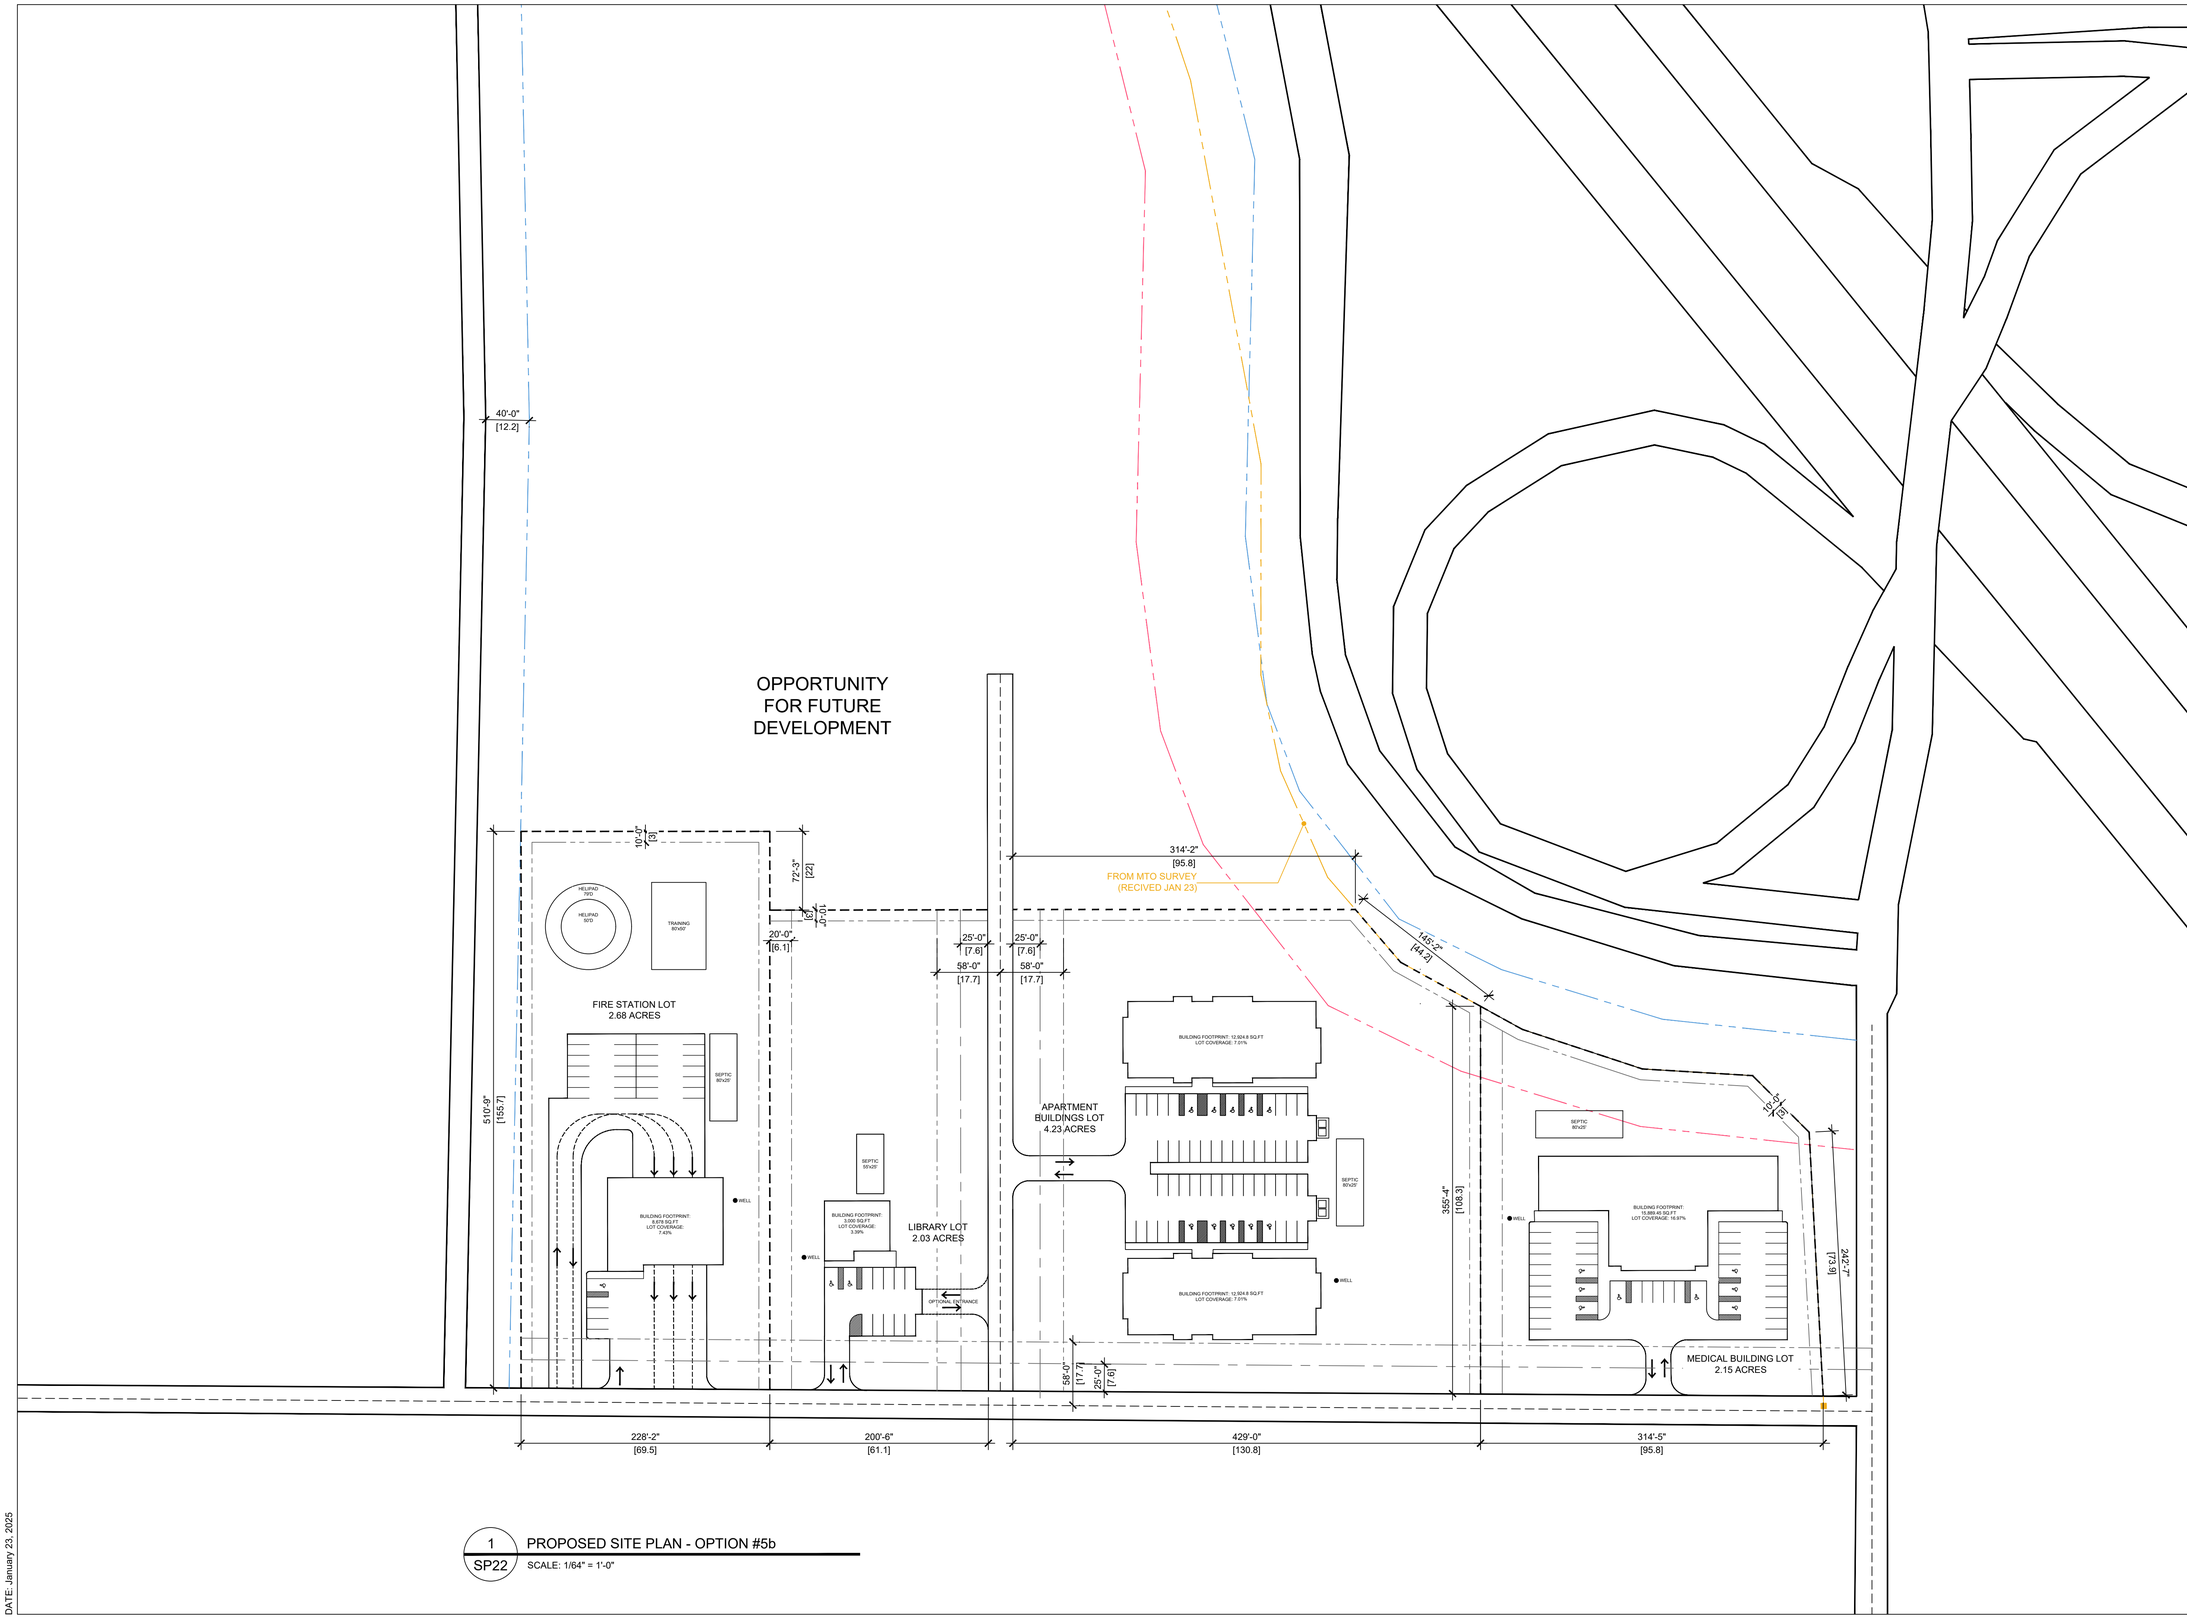

1
SP22

PROPOSED SITE PLAN - OPTION #5b

SCALE: 1/64" = 1'-0"

DATE: January 23, 2025

GENERAL NOTES

The Architect is not responsible for the accuracy of survey, structural, mechanical, electrical, etc. engineering information shown on the drawing. Refer to the appropriate engineering drawings before proceeding with work.

Contractor shall check all dimensions on the work and report any discrepancy to the Architect before proceeding. Construction must conform to all applicable Codes and Requirements of Authorities having Jurisdiction.

All drawings, specifications and related documents are the copyright property of Greystone Project Management and must be returned upon request. Reproduction of drawings, specifications and related documents in part or whole is forbidden without Greystone's permission.

This drawing is not to be used for construction.

Issued for Pricing: _____

Signature: _____

Date: _____

Please note, this drawing contains preliminary conceptual plans intended solely for discussion purposes. It does not include engineered drawings or plans, and we make no representations regarding OBC analysis, engineered design, or commitments related to the local planning authority. These plans are not suitable for construction and should not be relied upon beyond preliminary discussions unless explicitly authorized by Greystone.

NO.	ISSUED FOR:	DATE
4	LIBRARY ADDED TO OPTION #5	2025.02.05
3	ADDED OPTION #5	2025.01.21
2	ADDED OPTION $4	2025.01.03
1	CLIENT SUBMISSION	2024.11.21

PROJECT TITLE

Jan 21st, 2025

TOWNSHIP OF ARMOUR
MEDICAL BUILDING

PROJECT ADDRESS

BURKSFALLS, ON

GREYSTONE

8 Crescent Road, Unit A-1
Huntsville, Ontario.
P1H 0B3

T: (705) 789-1418
F: (705) 789-8543
E: greystone@greystoneconstruction.ca

TITLE

PROPOSED SITE PLAN
OPTION #5b

DWN. BY: DH	DWG. No.
CHK'D: JM	SP22
SCALE:AS NOTED	
DATE: 2025.01.02	
PROJECT NO.: PM000	

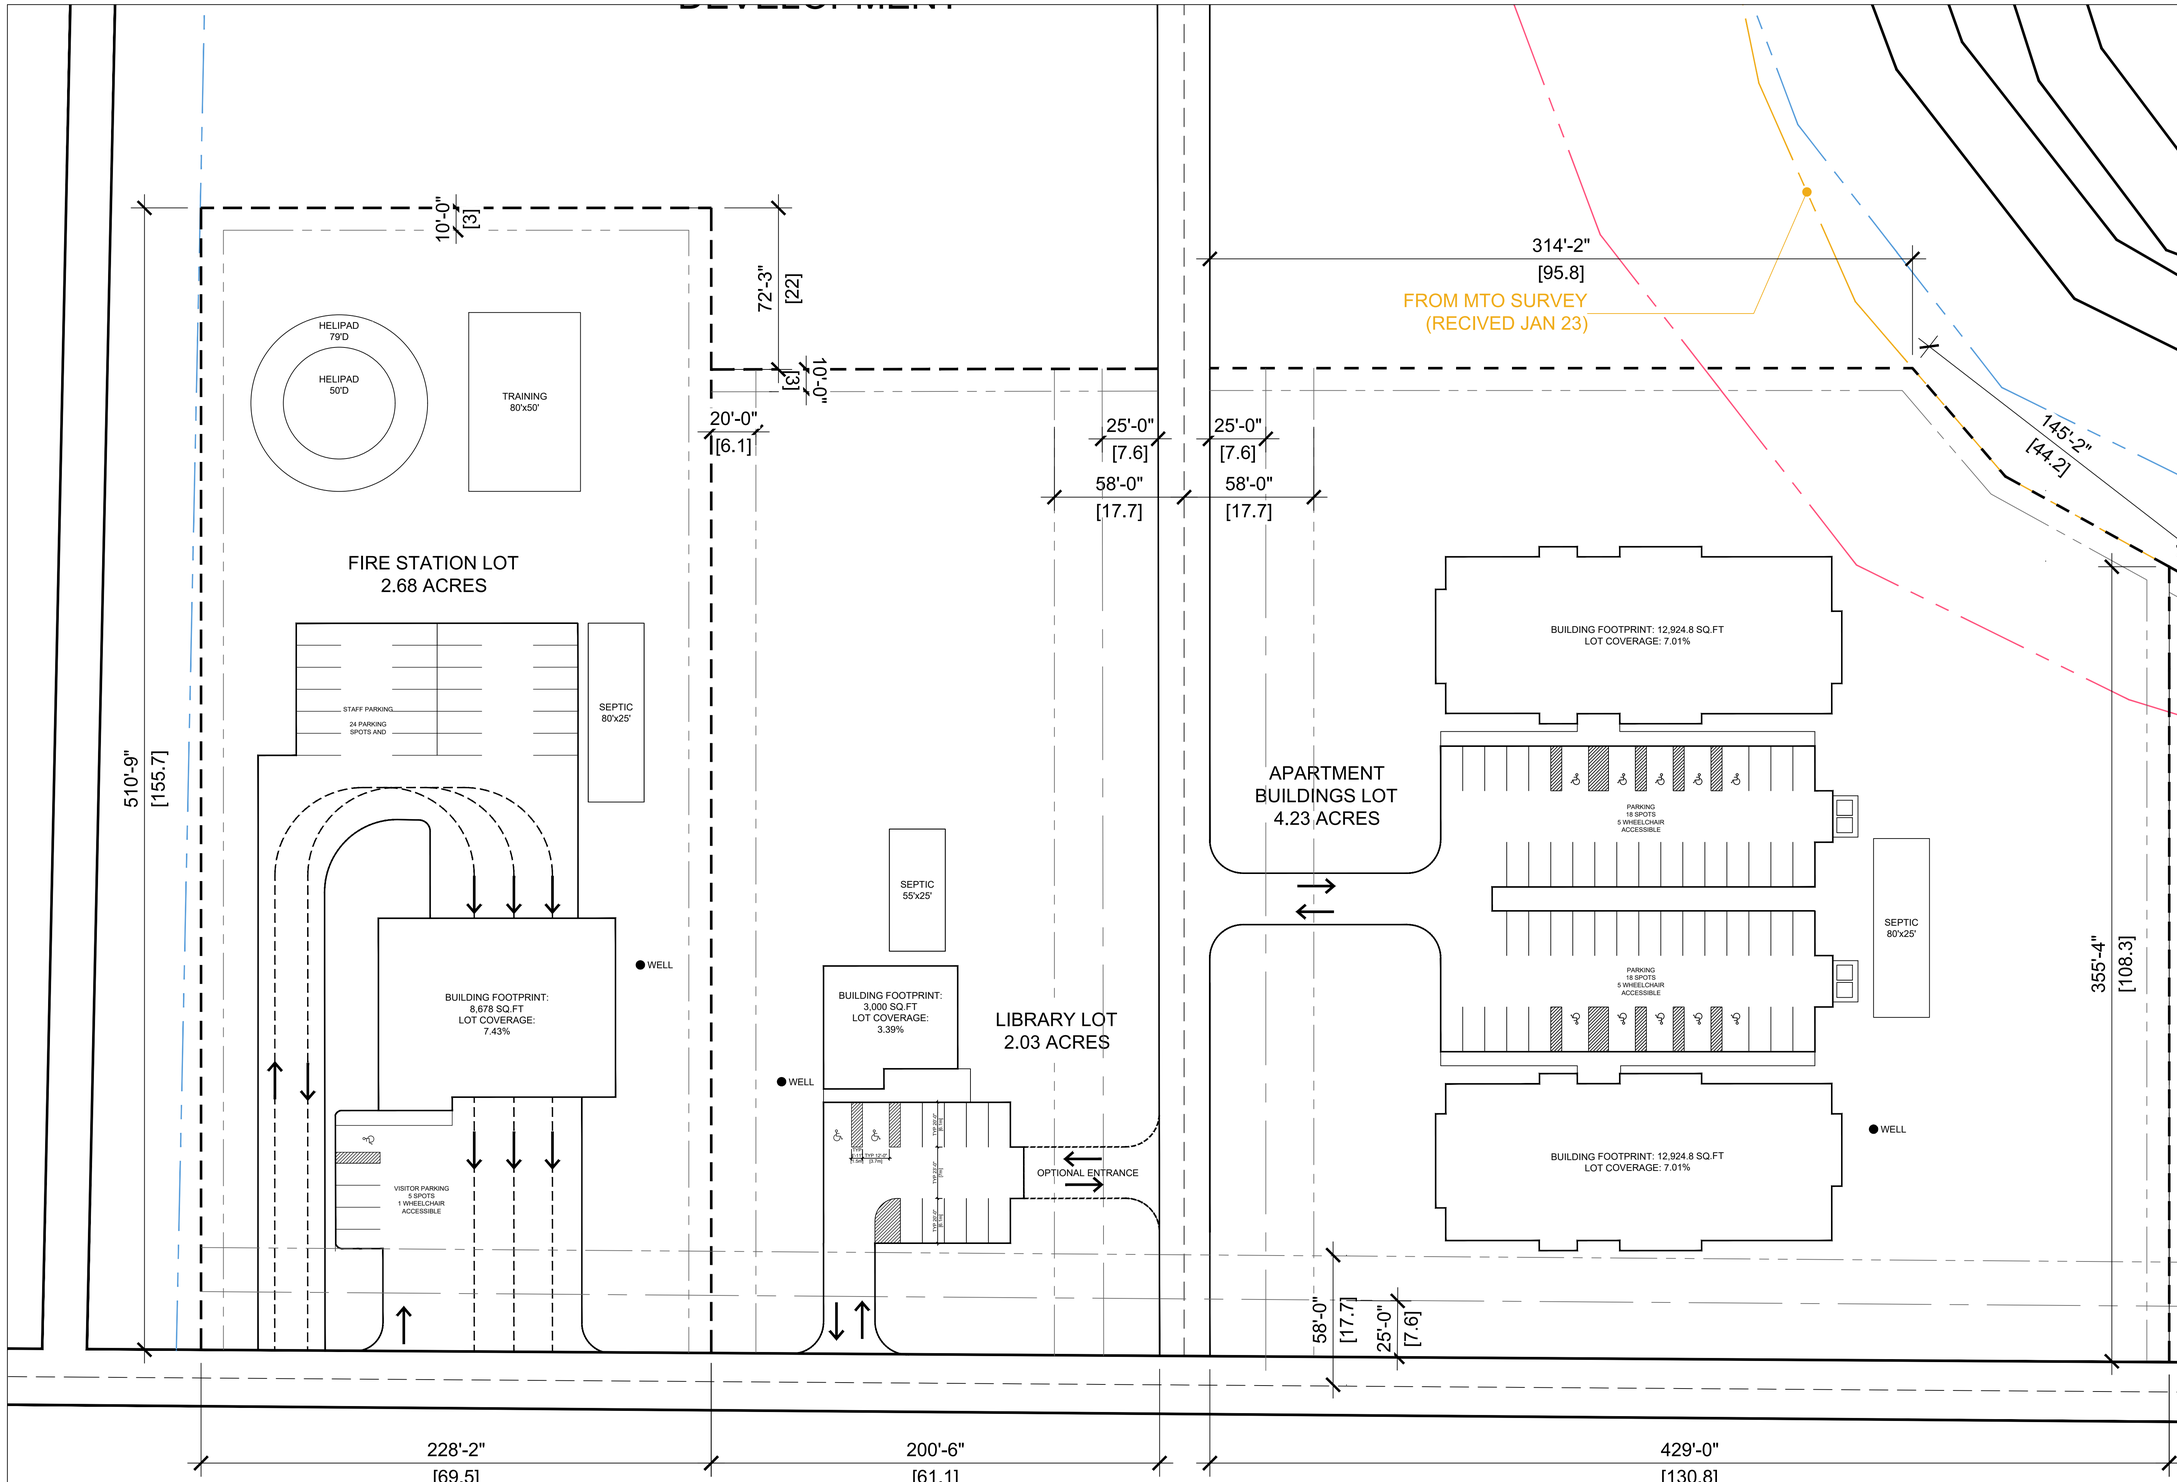

1 SP23 FIRE STATION - SITE PLAN - OPTION 5b
SCALE: 1/32" = 1'-0"

2 SP23 LIBRARY - SITE PLAN - OPTION 5b
SCALE: 1/32" = 1'-0"

3 SP23 CONDOMINIUM - SITE PLAN - OPTION 5b
SCALE: 1/32" = 1'-0"

DATE: January 23, 2025

GENERAL NOTES

The Architect is not responsible for the accuracy of survey, structural, mechanical, electrical, etc. engineering information shown on the drawing. Refer to the appropriate engineering drawings before proceeding with work.

Contractor shall check all dimensions on the work and report any discrepancy to the Architect before proceeding. Construction must conform to all applicable Codes and Requirements of Authorities having Jurisdiction.

All drawings, specifications and related documents are the copyright property of Greystone Project Management and must be returned upon request. Reproduction of drawings, specifications and related documents in part or whole is forbidden without Greystone's permission.

This drawing is not to be used for construction.

Issued for Pricing: _____

Signature: _____

Date: _____

Please note, this drawing contains preliminary conceptual plans intended solely for discussion purposes. It does not include engineered drawings or plans, and we make no representations regarding OBC analysis, engineered design, or commitments related to the local planning authority. These plans are not suitable for construction and should not be relied upon beyond preliminary discussions unless explicitly authorized by Greystone.

NO.	ISSUED FOR:	DATE
4	LIBRARY ADDED TO OPTION #5	2025.02.05
3	ADDED OPTION #5	2025.01.21
2	ADDED OPTION $4	2025.01.03
1	CLIENT SUBMISSION	2024.11.21

PROJECT TITLE

Jan 21st, 2025

TOWNSHIP OF ARMOUR
MEDICAL BUILDING

PROJECT ADDRESS

BURKSFALLS, ON

GREYSTONE

8 Crescent Road, Unit A-1
Huntsville, Ontario.
P1H 0B3

T: (705) 789-1418
F: (705) 789-8543
E: greystone@greystoneconstruction.ca

TITLE

PROPOSED SITE PLAN
OPTION #5b

DWN. BY: DH	DWG. No.
CHK'D: JM	SP23
SCALE:AS NOTED	
DATE: 2025.01.02	
PROJECT NO.: PM000	

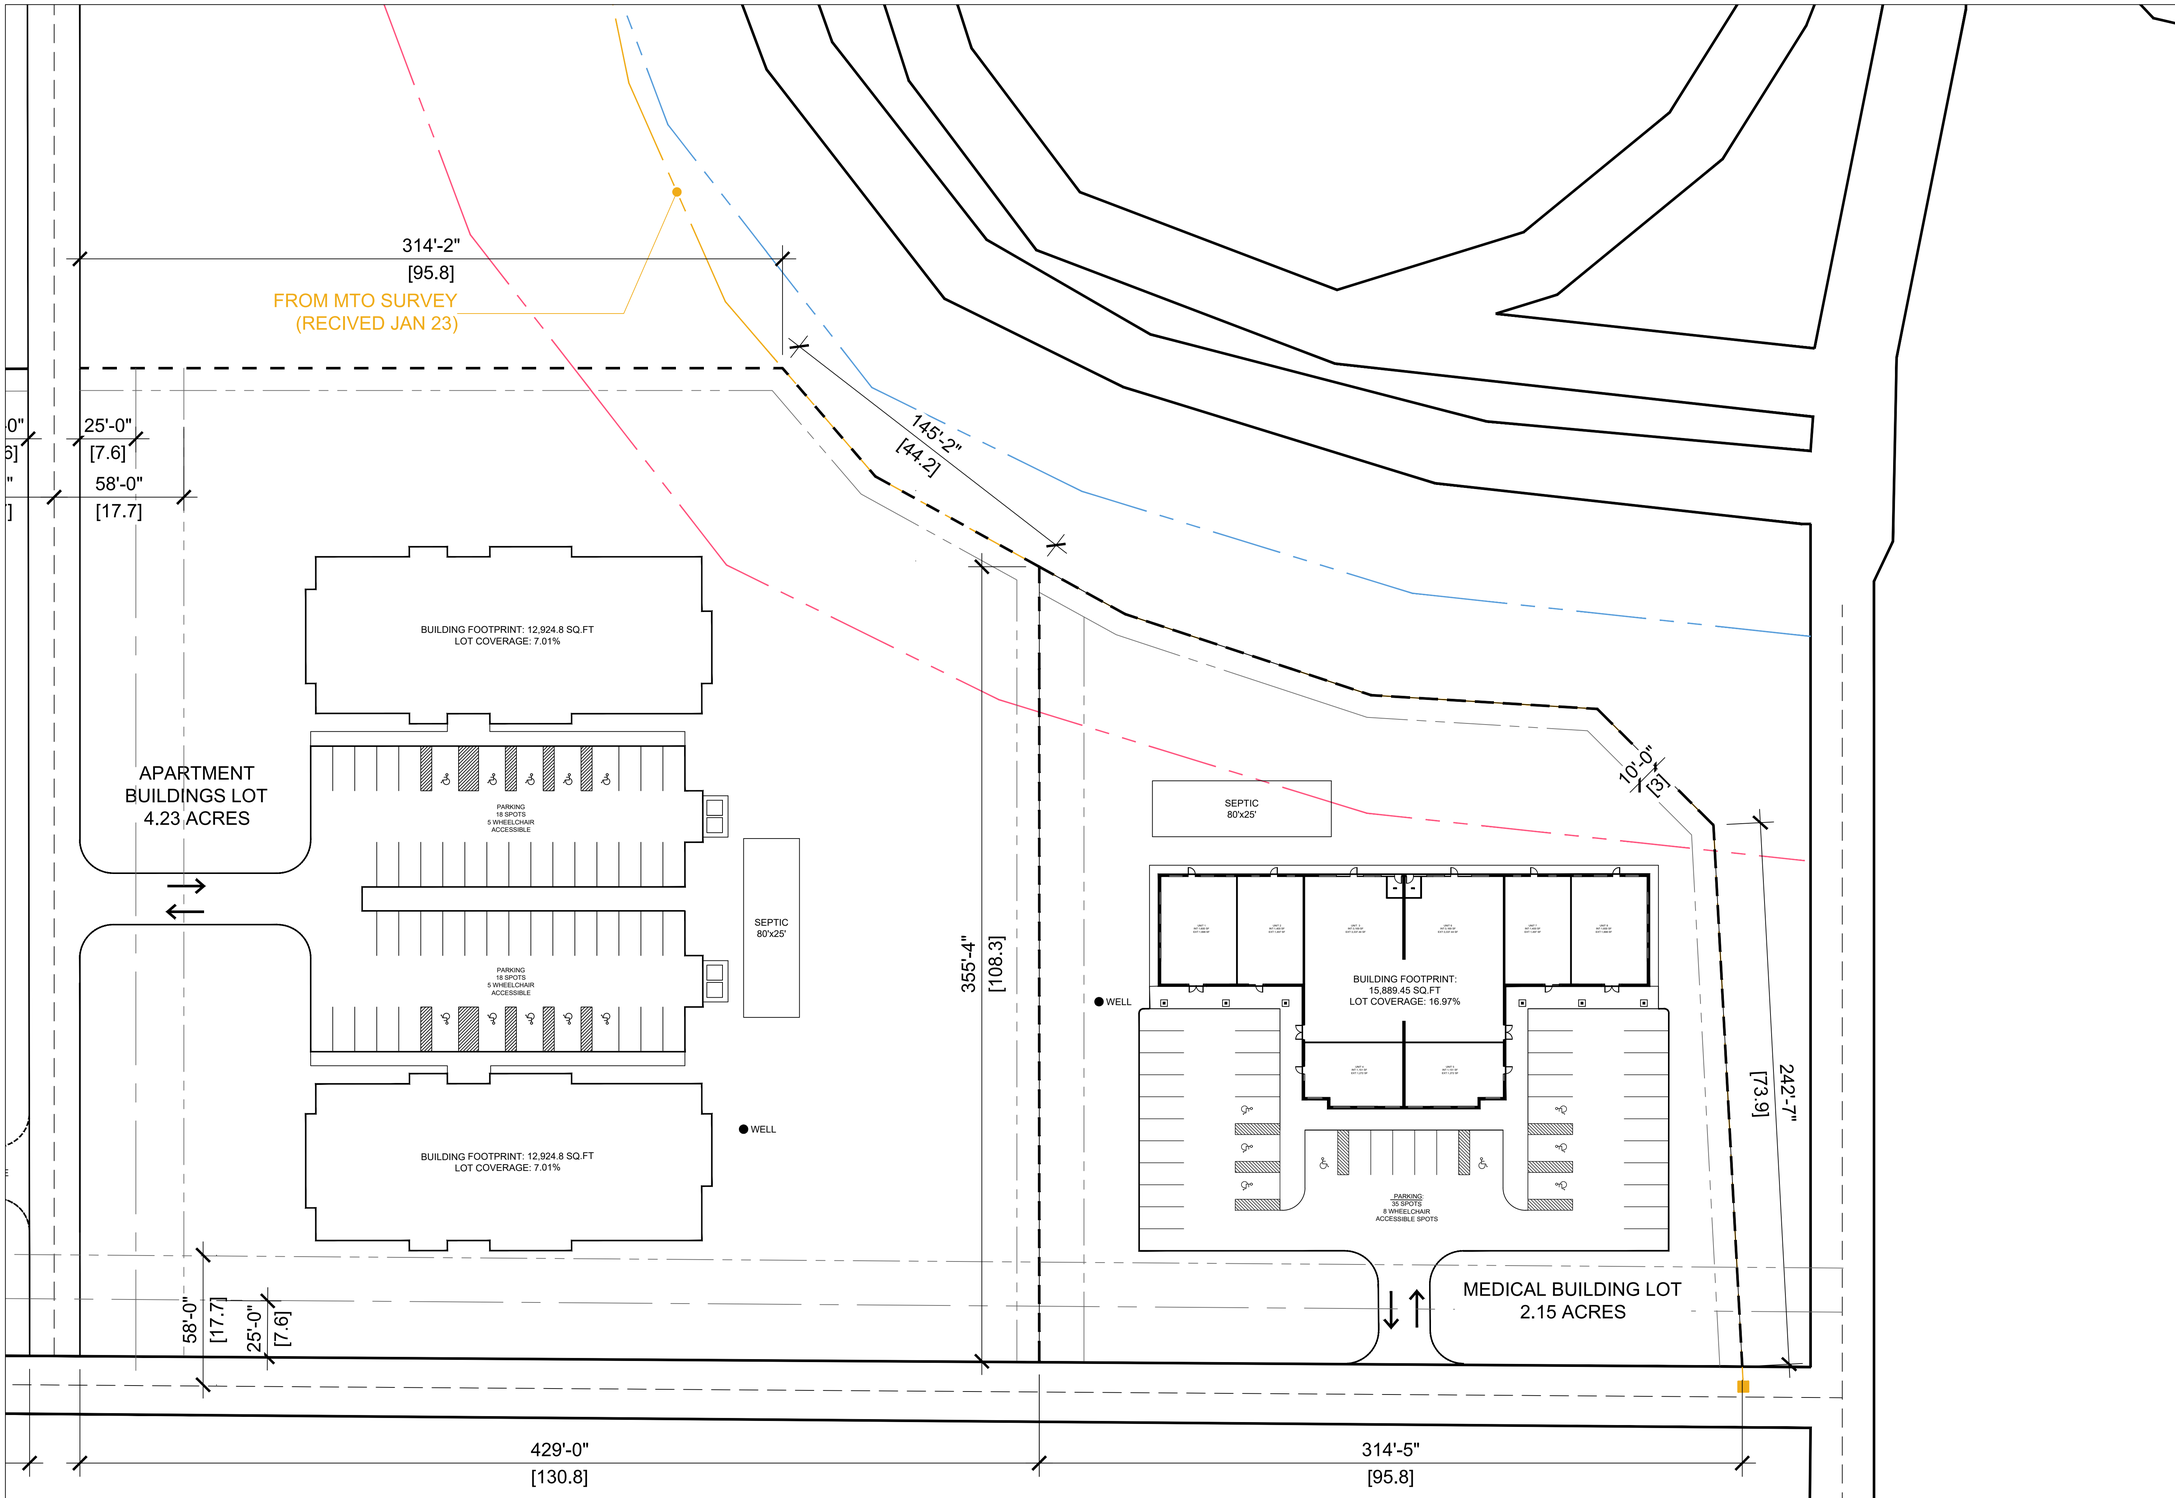

1 SP24 LIBRARY - SITE PLAN - OPTION 5b
SCALE: 1/32" = 1'-0"

2 SP24 MEDICAL BUILDING - SITE PLAN - OPTION 5b
SCALE: 1/32" = 1'-0"

DATE: January 23, 2025

GENERAL NOTES

The Architect is not responsible for the accuracy of survey, structural, mechanical, electrical, etc. engineering information shown on the drawing. Refer to the appropriate engineering drawings before proceeding with work.

Contractor shall check all dimensions on the work and report any discrepancy to the Architect before proceeding. Construction must conform to all applicable Codes and Requirements of Authorities having Jurisdiction.

All drawings, specifications and related documents are the copyright property of Greystone Project Management and must be returned upon request. Reproduction of drawings, specifications and related documents in part or whole is forbidden without Greystone's permission.

This drawing is not to be used for construction.

Issued for Pricing: _____

Signature: _____

Date: _____

Please note, this drawing contains preliminary conceptual plans intended solely for discussion purposes. It does not include engineered drawings or plans, and we make no representations regarding OBC analysis, engineered design, or commitments related to the local planning authority. These plans are not suitable for construction and should not be relied upon beyond preliminary discussions unless explicitly authorized by Greystone.

NO.	ISSUED FOR:	DATE
4	LIBRARY ADDED TO OPTION #5	2025.02.05
3	ADDED OPTION #5	2025.01.21
2	ADDED OPTION $4	2025.01.03
1	CLIENT SUBMISSION	2024.11.21

PROJECT TITLE

Jan 21st, 2025

TOWNSHIP OF ARMOUR
MEDICAL BUILDING

PROJECT ADDRESS

BURKSFALLS, ON

GREYSTONE

8 Crescent Road, Unit A-1
Huntsville, Ontario.
P1H 0B3

T: (705) 789-1418
F: (705) 789-8543
E: greystone@greystoneconstruction.ca

TITLE

PROPOSED SITE PLAN
OPTION #5b

DWN. BY: DH	DWG. No.
CHK'D: JM	SP26
SCALE:AS NOTED	
DATE: 2025.01.02	
PROJECT NO.: PM000	