



NAHARA

CABO LIVING

AVAILABILITY

BUILDINGS B

UNITS WITH VIEWS
OF THE PROJECT
INTERIOR

BUILDING B1

LOFT
34.8 m²
\$2,610,000

LOFT
34.8 m²
\$2,610,000

LOFT
34.8 m²
\$2,610,000

MEDICAL OFFICE
34.8 m²
\$2,784,000

MEDICAL OFFICE
34.8 m²
\$2,784,000

MEDICAL OFFICE
34.8 m²
\$2,784,000

COMMERCIAL SPACE
78 m²
\$7,020,000

COMMERCIAL SPACE
78 m²
\$7,020,000

COMMERCIAL SPACE
78 m²
\$7,020,000

All prices are expressed in Mexican pesos (MXN). For reference or conversion to U.S. dollars (USD), the current exchange rate published by Banco de México (Banxico) on the applicable date shall be used.

Prices are subject to change without prior notice.

SALES PLAN

35% DOWN PAYMENT

65% AT CLOSING

\$100,000 MXN RESERVATION DEPOSIT

UNITS WITH
MOUNTAIN VIEWS

BUILDING B1

LOFT
34.8 m²
\$2,610,000

LOFT
34.8 m²
\$2,610,000

LOFT
34.8 m²
\$2,610,000

MEDICAL OFFICE
34.8 m²
\$2,784,000

MEDICAL OFFICE
34.8 m²
\$2,784,000

MEDICAL OFFICE
34.8 m²
\$2,784,000

COMMERCIAL SPACE
78 m²
\$7,020,000

COMMERCIAL SPACE
78 m²
\$7,020,000

COMMERCIAL SPACE
78 m²
\$7,020,000

All prices are expressed in Mexican pesos (MXN). For reference or conversion to U.S. dollars (USD), the current exchange rate published by Banco de México (Banxico) on the applicable date shall be used.

Prices are subject to change without prior notice.

SALES PLAN

35% DOWN PAYMENT	65% AT CLOSING
\$100,000 MXN RESERVATION DEPOSIT	

1ST FLOOR. B1



The amenities, information, and materials described in this document are intended to provide general information regarding the developer's proposed plans and are subject to change at any time without prior notice. All renderings and graphic representations are not to scale and are artistic interpretations of the potential future development of the property shown. Residential designs, materials, features, amenities, and/or prices are subject to change without prior notice. All measurements in square feet and/or square meters are approximate.

All prices are expressed in Mexican pesos (MXN). For reference or conversion to U.S. dollars (USD), the current exchange rate published by Banco de México (Banxico) on the applicable date shall be used.

Prices are subject to change without prior notice.


SALES PLAN

35% DOWN PAYMENT

65% AT CLOSING

\$100,000 MXN RESERVATION DEPOSIT

2ND FLOOR. B1

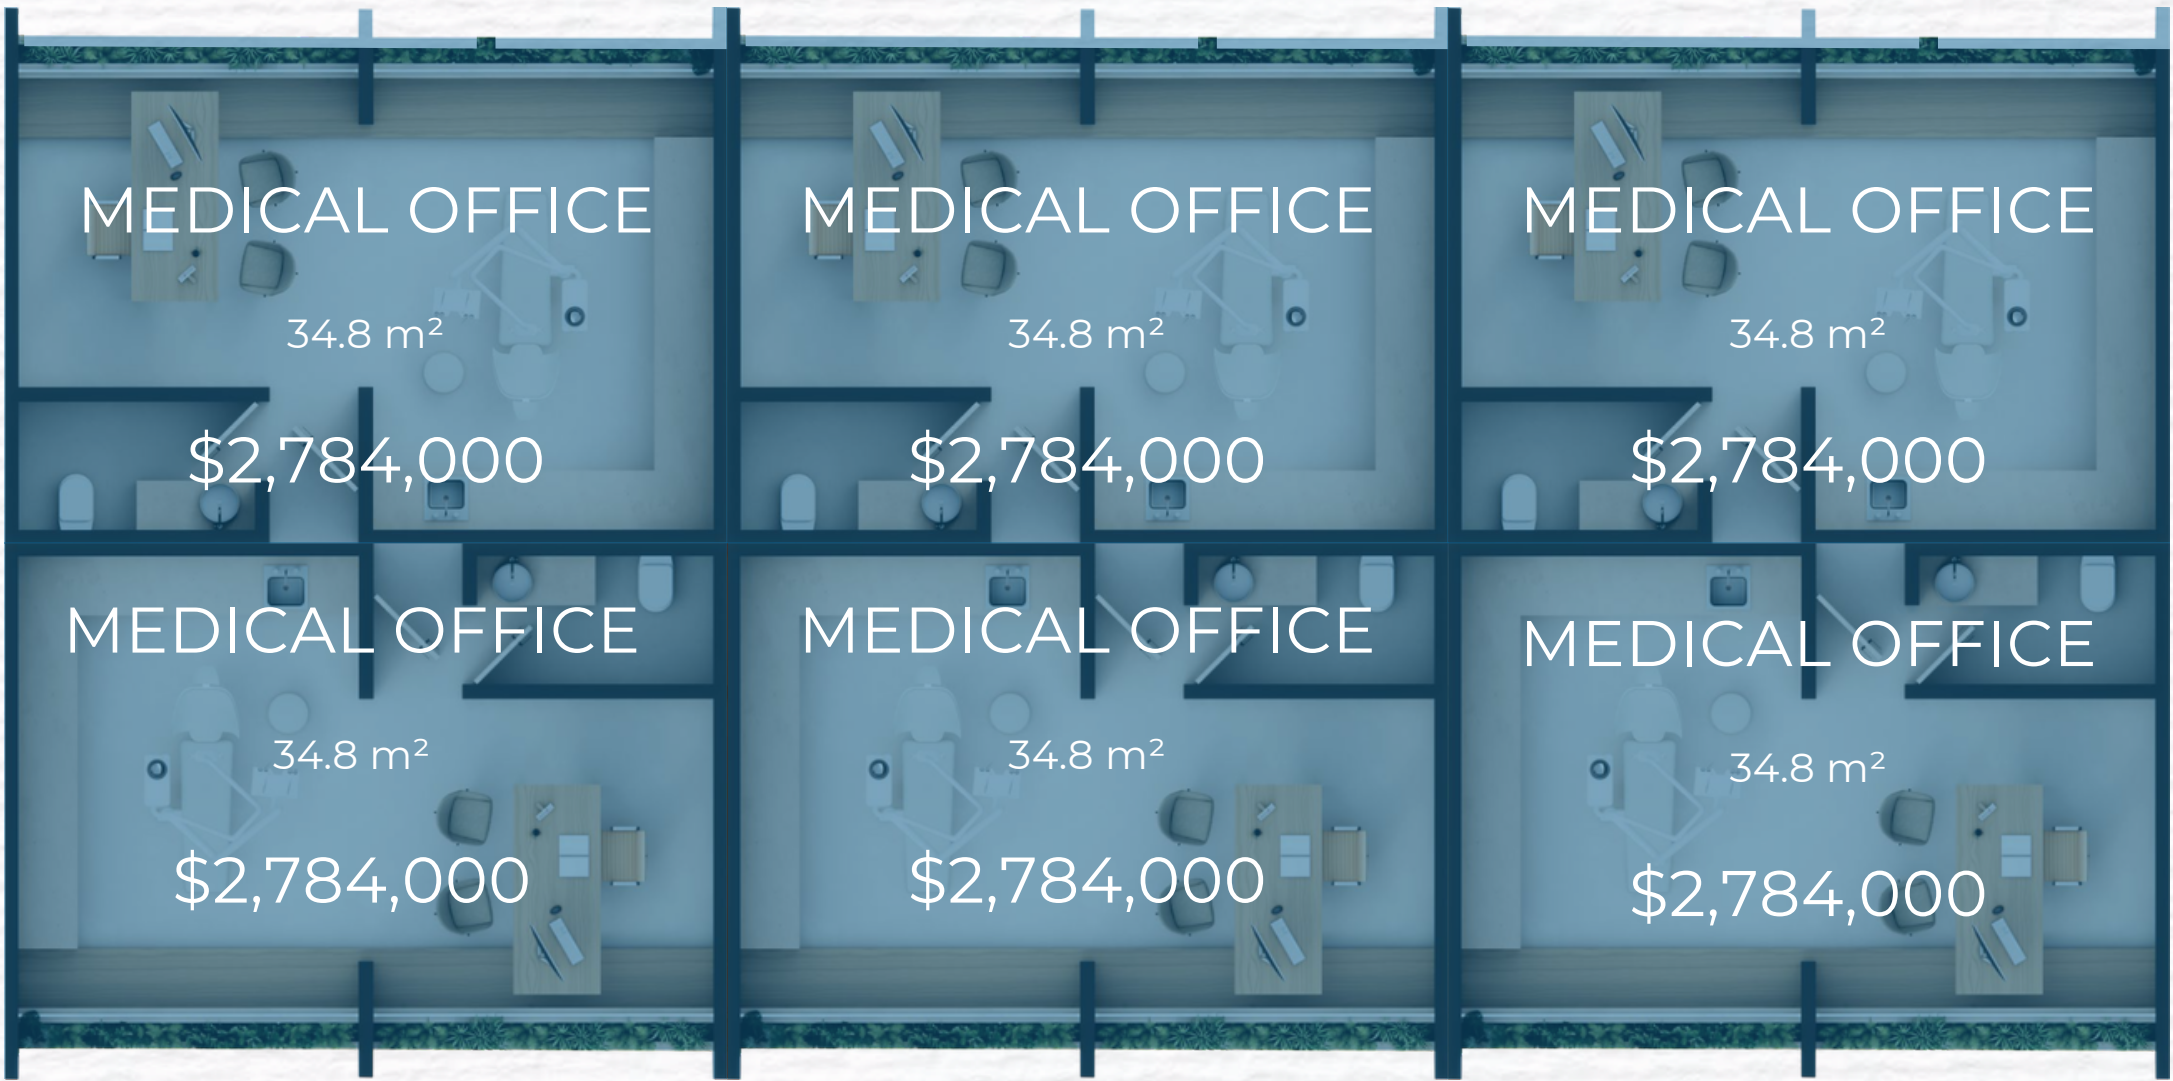

FRIENDS & FAMILY

The amenities, information, and materials described in this document are intended to provide general information regarding the developer’s proposed plans and are subject to change at any time without prior notice. All renderings and graphic representations are not to scale and are artistic interpretations of the potential future development of the property shown. Residential designs, materials, features, amenities, and/or prices are subject to change without prior notice. All measurements in square feet and/or square meters are approximate.

All prices are expressed in Mexican pesos (MXN). For reference or conversion to U.S. dollars (USD), the current exchange rate published by Banco de México (Banxico) on the applicable date shall be used.

Prices are subject to change without prior notice.

SALES PLAN

35% DOWN PAYMENT	65% AT CLOSING
\$100,000 MXN RESERVATION DEPOSIT	

3RD FLOOR. B1



FOR FRIENDS & FAMILY

The amenities, information, and materials described in this document are intended to provide general information regarding the developer's proposed plans and are subject to change at any time without prior notice. All renderings and graphic representations are not to scale and are artistic interpretations of the potential future development of the property shown. Residential designs, materials, features, amenities, and/or prices are subject to change without prior notice. All measurements in square feet and/or square meters are approximate.

All prices are expressed in Mexican pesos (MXN). For reference or conversion to U.S. dollars (USD), the current exchange rate published by Banco de México (Banxico) on the applicable date shall be used.

Prices are subject to change without prior notice.

SALES PLAN

35% DOWN PAYMENT	65% AT CLOSING
\$100,000 MXN RESERVATION DEPOSIT	

UNITS WITH
PARKING LOT VIEWS

BUILDING B2

PENTHOUSE
LOFT
50.8 m² + 36.4 m²
\$3,810,000

PENTHOUSE
LOFT
50.8 m² + 36.4 m²
\$3,810,000

PENTHOUSE
LOFT
50.8 m² + 36.4 m²
\$3,810,000

LOFT
34.8 m²
\$2,610,000

LOFT
34.8 m²
\$2,610,000

LOFT
34.8 m²
\$2,610,000

MEDICAL OFFICE
34.8 m²
\$2,784,000

MEDICAL OFFICE
34.8 m²
\$2,784,000

MEDICAL OFFICE
34.8 m²
\$2,784,000



RESTAURANT
228 m²

\$20,520,000

All prices are expressed in Mexican pesos (MXN). For reference or conversion to U.S. dollars (USD), the current exchange rate published by Banco de México (Banxico) on the applicable date shall be used.

Prices are subject to change without prior notice.

SALES PLAN

35% DOWN PAYMENT

65% AT CLOSING

\$100,000 MXN RESERVATION DEPOSIT

UNITS WITH
VIEWS OF
BUILDING B1

BUILDING B2

PENTHOUSE
LOFT
50.8 m² + 36.4 m²
\$3,810,000

PENTHOUSE
LOFT
50.8 m² + 36.4 m²
\$3,810,000

PENTHOUSE
LOFT
50.8 m² + 36.4 m²
\$3,810,000

LOFT
34.8 m²
\$2,610,000


LOFT
34.8 m²
\$2,610,000

LOFT
34.8 m²
\$2,610,000

MEDICAL OFFICE
34.8 m²
\$2,784,000

MEDICAL OFFICE
34.8 m²
\$2,784,000

MEDICAL OFFICE
34.8 m²
\$2,784,000

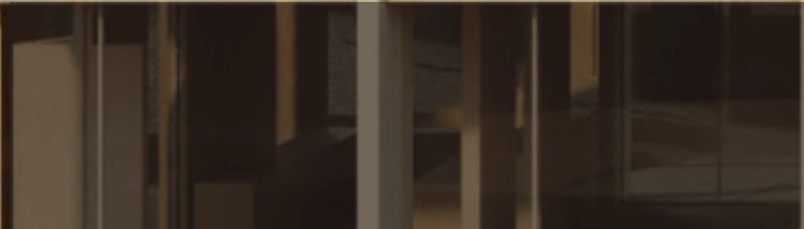

RESTAURANT
228 m²

\$20,520,000

All prices are expressed in Mexican pesos (MXN). For reference or conversion to U.S. dollars (USD), the current exchange rate published by Banco de México (Banxico) on the applicable date shall be used.

Prices are subject to change without prior notice.

SALES PLAN

35% DOWN PAYMENT	65% AT CLOSING
\$100,000 MXN RESERVATION DEPOSIT	

1ST FLOOR. B2



FRIENDS & FAMILY

The amenities, information, and materials described in this document are intended to provide general information regarding the developer's proposed plans and are subject to change at any time without prior notice. All renderings and graphic representations are not to scale and are artistic interpretations of the potential future development of the property shown. Residential designs, materials, features, amenities, and/or prices are subject to change without prior notice. All measurements in square feet and/or square meters are approximate.


All prices are expressed in Mexican pesos (MXN). For reference or conversion to U.S. dollars (USD), the current exchange rate published by Banco de México (Banxico) on the applicable date shall be used.

Prices are subject to change without prior notice.

SALES PLAN

35% DOWN PAYMENT	65% AT CLOSING
\$100,000 MXN RESERVATION DEPOSIT	

2ND FLOOR. B2

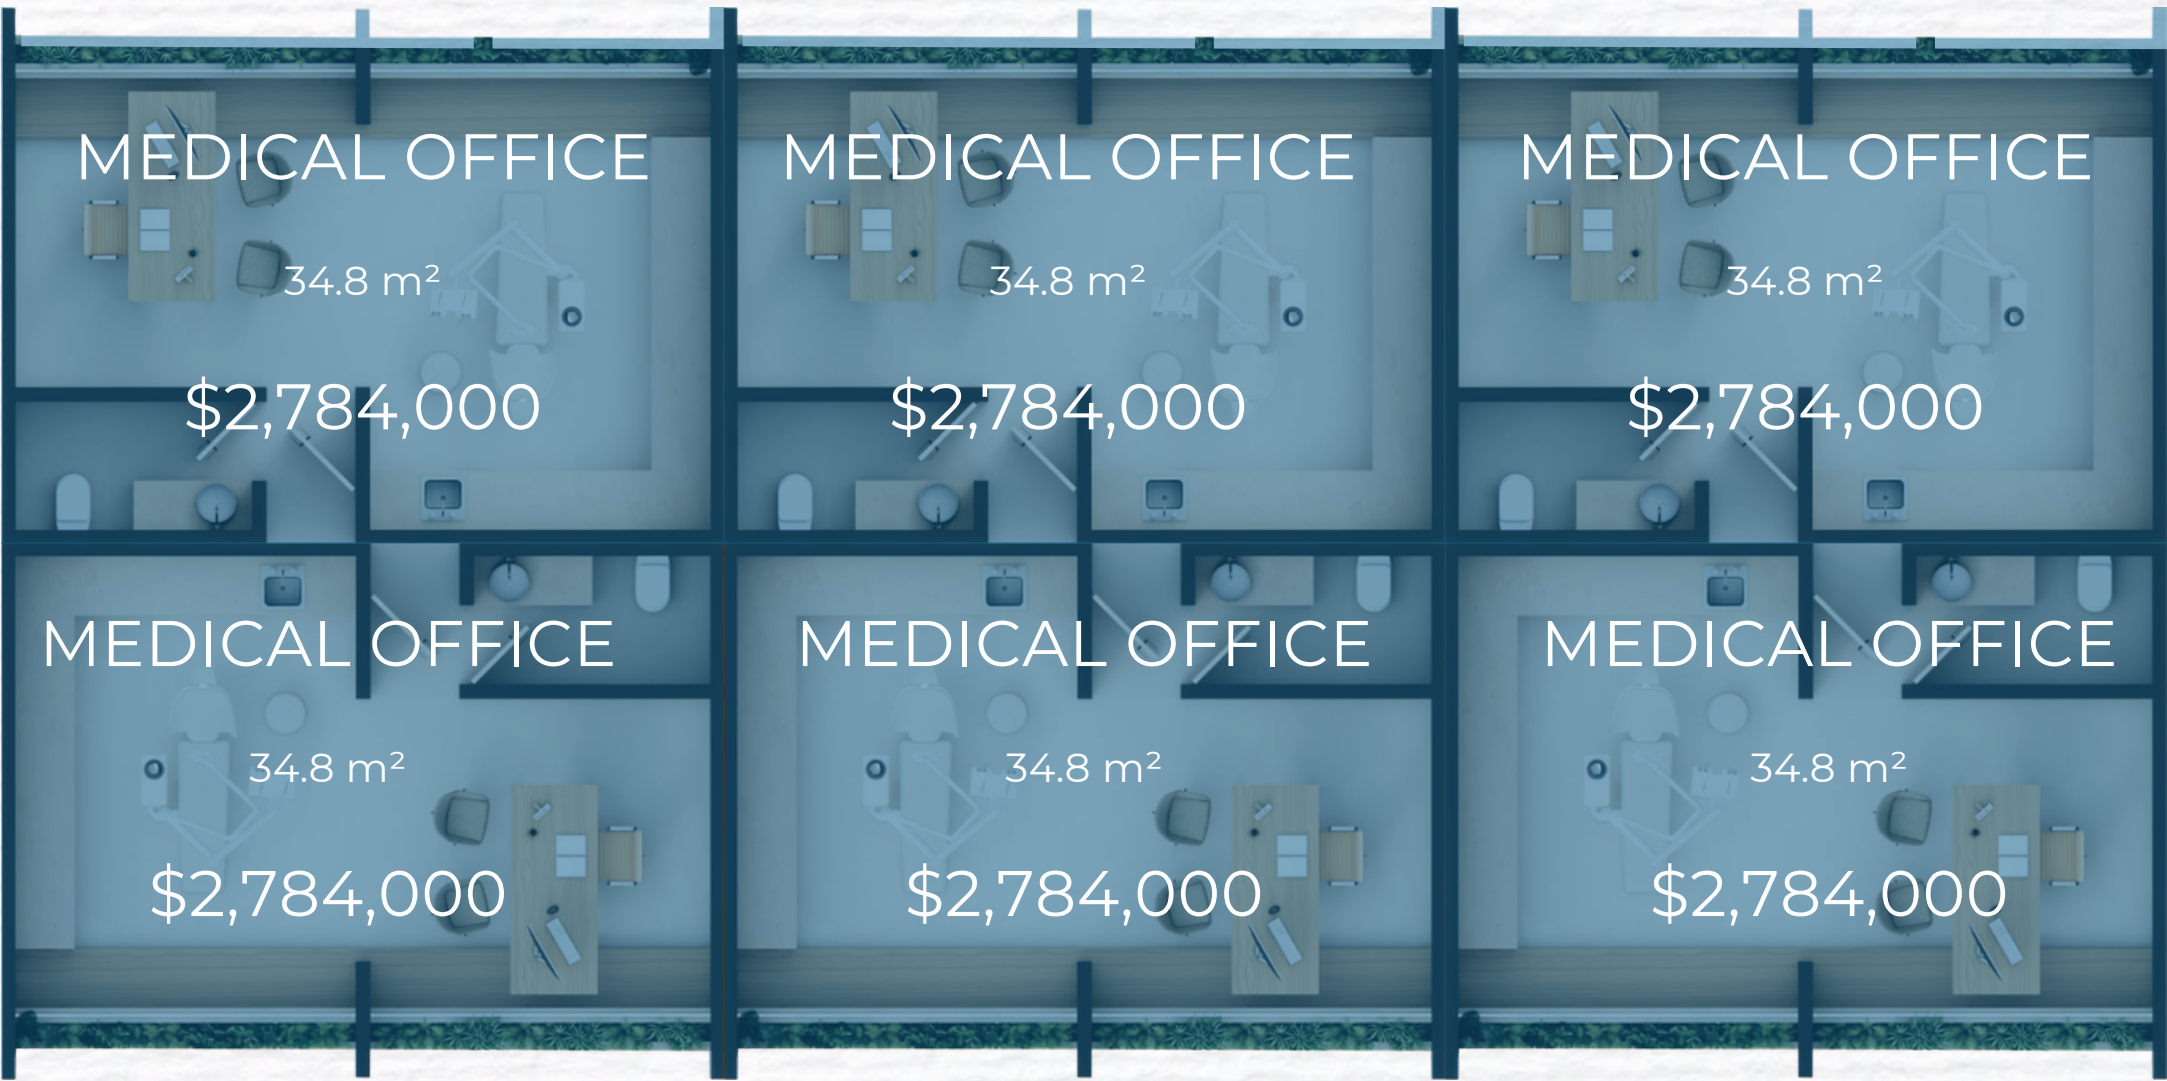

FOR FRIENDS & FAMILY

The amenities, information, and materials described in this document are intended to provide general information regarding the developer’s proposed plans and are subject to change at any time without prior notice. All renderings and graphic representations are not to scale and are artistic interpretations of the potential future development of the property shown. Residential designs, materials, features, amenities, and/or prices are subject to change without prior notice. All measurements in square feet and/or square meters are approximate.

All prices are expressed in Mexican pesos (MXN). For reference or conversion to U.S. dollars (USD), the current exchange rate published by Banco de México (Banxico) on the applicable date shall be used.

Prices are subject to change without prior notice.

SALES PLAN

35% DOWN PAYMENT	65% AT CLOSING
\$100,000 MXN RESERVATION DEPOSIT	

3RD FLOOR. B2



FRIENDS & FAMILY

The amenities, information, and materials described in this document are intended to provide general information regarding the developer's proposed plans and are subject to change at any time without prior notice. All renderings and graphic representations are not to scale and are artistic interpretations of the potential future development of the property shown. Residential designs, materials, features, amenities, and/or prices are subject to change without prior notice. All measurements in square feet and/or square meters are approximate.



All prices are expressed in Mexican pesos (MXN). For reference or conversion to U.S. dollars (USD), the current exchange rate published by Banco de México (Banxico) on the applicable date shall be used.

Prices are subject to change without prior notice.

SALES PLAN

35% DOWN PAYMENT	65% AT CLOSING
\$100,000 MXN RESERVATION DEPOSIT	

4TH FLOOR. B2

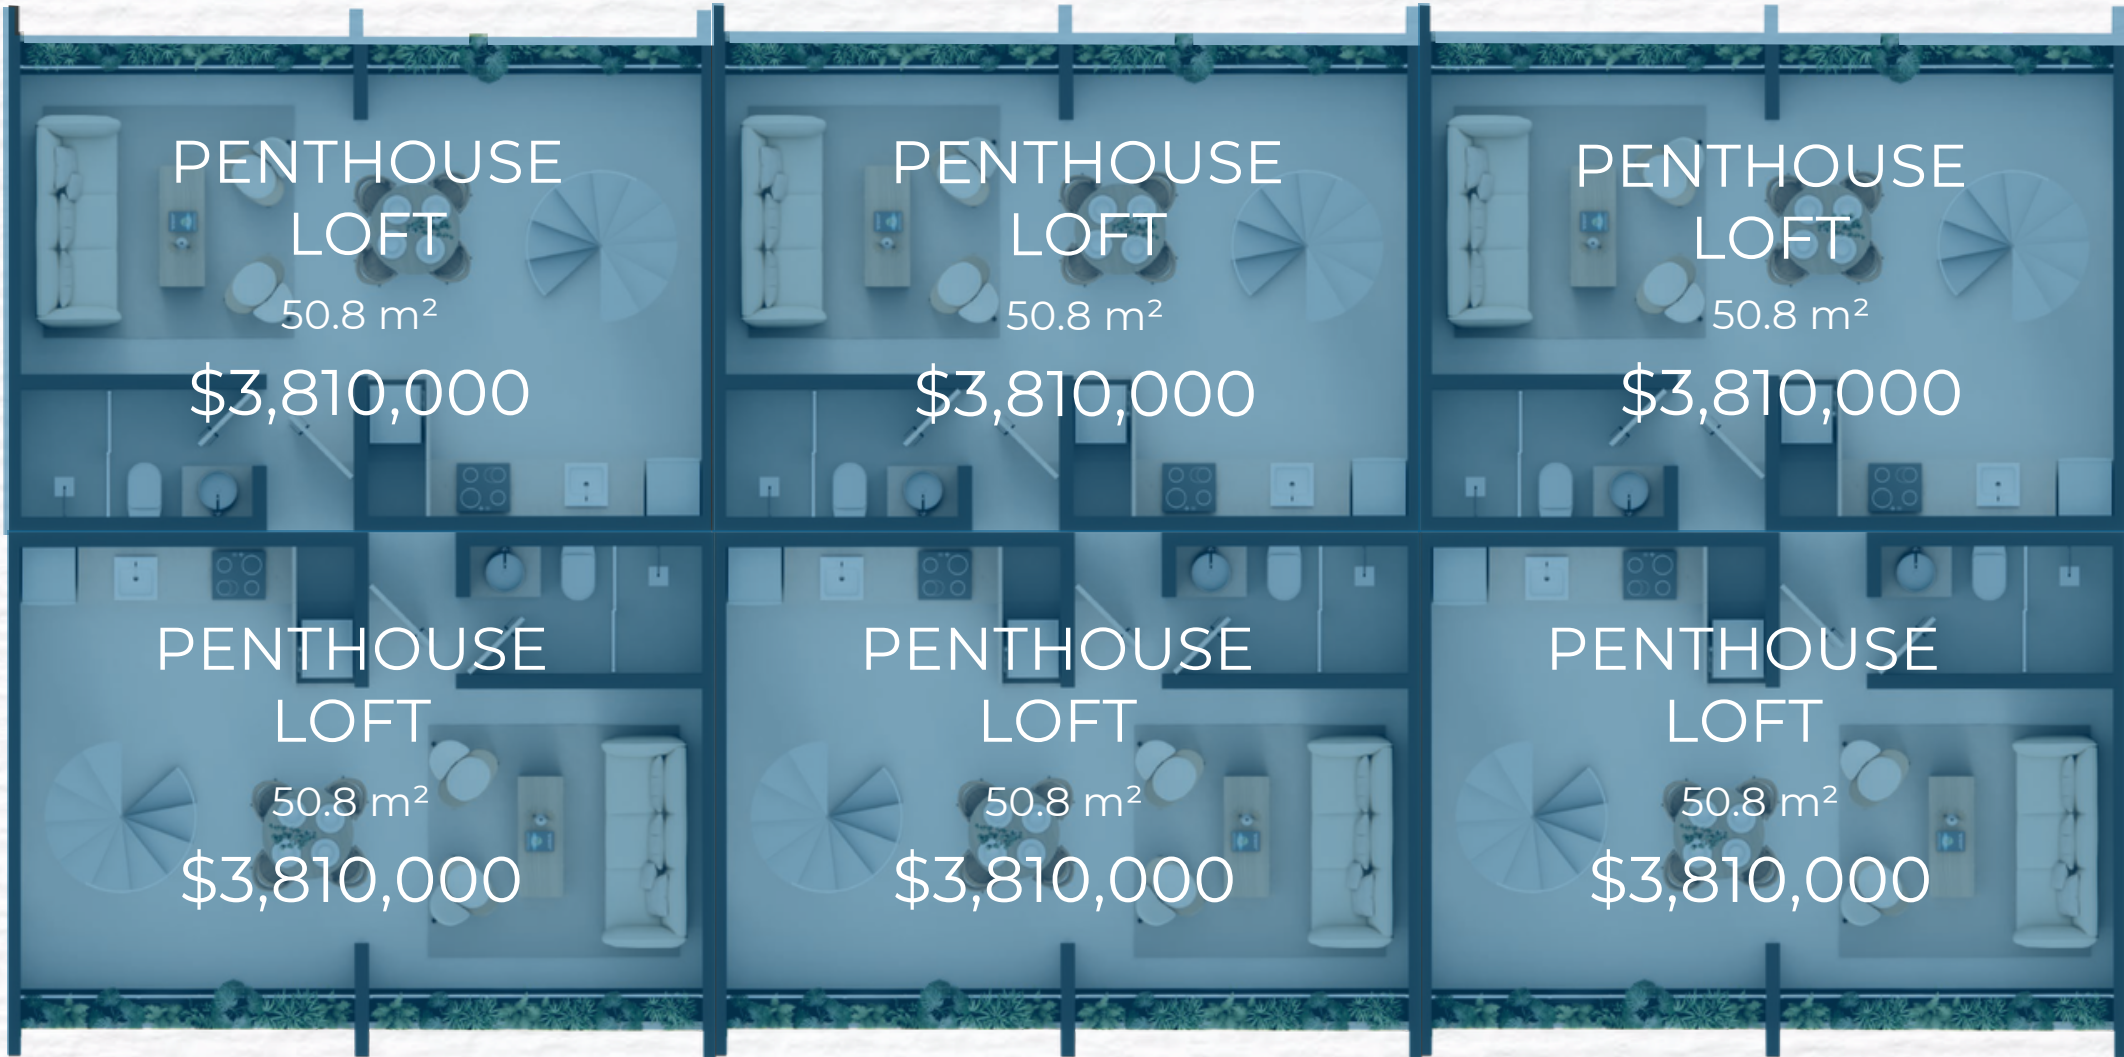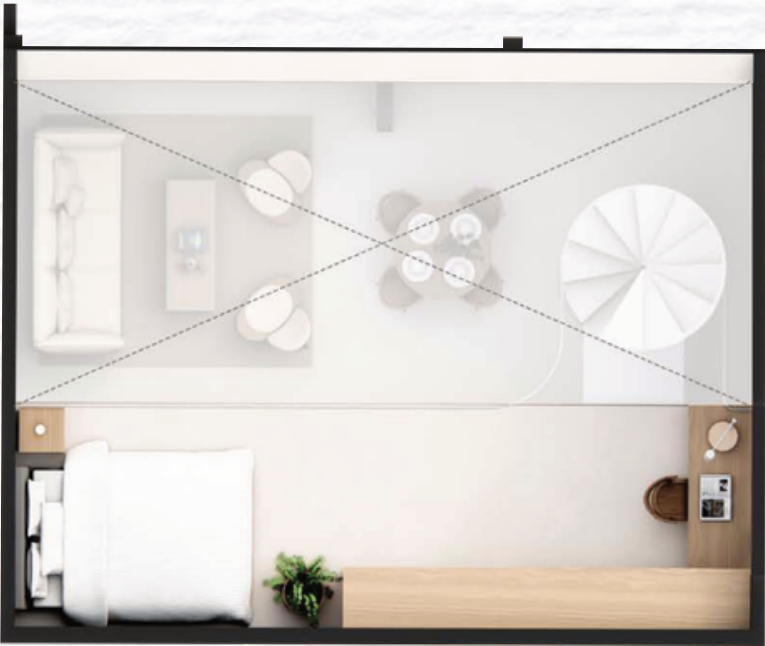

The amenities, information, and materials described in this document are intended to provide general information regarding the developer's proposed plans and are subject to change at any time without prior notice. All renderings and graphic representations are not to scale and are artistic interpretations of the potential future development of the property shown. Residential designs, materials, features, amenities, and/or prices are subject to change without prior notice. All measurements in square feet and/or square meters are approximate.

All prices are expressed in Mexican pesos (MXN). For reference or conversion to U.S. dollars (USD), the current exchange rate published by Banco de México (Banxico) on the applicable date shall be used.

Prices are subject to change without prior notice.

SALES PLAN

35% DOWN PAYMENT	65% AT CLOSING
\$100,000 MXN RESERVATION DEPOSIT	

UNITS WITH VIEWS
OF THE
COMMERCIAL PLAZA

BUILDING B3

PENTHOUSE
LOFT
50.8 m² + 36.4 m²
\$3,950,000

PENTHOUSE
LOFT
50.8 m² + 36.4 m²
\$3,950,000

PENTHOUSE
LOFT
50.8 m² + 55.5 m²
\$4,151,250

LOFT
34.8 m²
\$2,610,000

LOFT
34.8 m²
\$2,610,000

LOFT
34.8 m²
\$2,610,000

LOFT
34.8 m²
\$2,500,000

LOFT
34.8 m²
\$2,500,000

LOFT
34.8 m²
\$2,500,000

LOFT
34.8 m²
SOLD

LOFT
34.8 m²
\$2,400,000

LOFT
34.8 m²
\$2,400,000

All prices are expressed in Mexican pesos (MXN). For reference or conversion to U.S. dollars (USD), the current exchange rate published by Banco de México (Banxico) on the applicable date shall be used.

Prices are subject to change without prior notice.

SALES PLAN

35% DOWN PAYMENT	65% AT CLOSING
\$100,000 MXN RESERVATION DEPOSIT	

UNITS WITH VIEWS
OF THE AMENITIES
AREA

BUILDING B3

PENTHOUSE
LOFT
50.8 m² + 36.4 m²
SOLD

PENTHOUSE
LOFT
50.8 m² + 36.4 m²
\$5,300,000

PENTHOUSE LOFT
1 BEDROOM
67.8 m² + 55.5 m²
SOLD

LOFT
34.8 m²
SOLD

LOFT
34.8 m²
SOLD

LOFT 1 BEDROOM
51.8 m²
\$4,662,000

LOFT
34.8 m²
3,132,000

LOFT
34.8 m²
SOLD

LOFT 1 BEDROOM
51.8 m²
\$4,662,000

LOFT
34.8 m²
\$3,132,000

LOFT
34.8 m²
SOLD

LOFT 1 BEDROOM
51.8 m²
\$4,662,000

All prices are expressed in Mexican pesos (MXN). For reference or conversion to U.S. dollars (USD), the current exchange rate published by Banco de México (Banxico) on the applicable date shall be used.

Prices are subject to change without prior notice.

SALES PLAN

35% DOWN PAYMENT	65% AT CLOSING
\$100,000 MXN RESERVATION DEPOSIT	

1RD FLOOR. B3



FOR FRIENDS & FAMILY

The amenities, information, and materials described in this document are intended to provide general information regarding the developer's proposed plans and are subject to change at any time without prior notice. All renderings and graphic representations are not to scale and are artistic interpretations of the potential future development of the property shown. Residential designs, materials, features, amenities, and/or prices are subject to change without prior notice. All measurements in square feet and/or square meters are approximate.

All prices are expressed in Mexican pesos (MXN). For reference or conversion to U.S. dollars (USD), the current exchange rate published by Banco de México (Banxico) on the applicable date shall be used.

Prices are subject to change without prior notice.

SALES PLAN

35% DOWN PAYMENT	65% AT CLOSING
\$100,000 MXN RESERVATION DEPOSIT	

2ND FLOOR. B3



FOR FRIENDS & FAMILY

The amenities, information, and materials described in this document are intended to provide general information regarding the developer's proposed plans and are subject to change at any time without prior notice. All renderings and graphic representations are not to scale and are artistic interpretations of the potential future development of the property shown. Residential designs, materials, features, amenities, and/or prices are subject to change without prior notice. All measurements in square feet and/or square meters are approximate.

All prices are expressed in Mexican pesos (MXN). For reference or conversion to U.S. dollars (USD), the current exchange rate published by Banco de México (Banxico) on the applicable date shall be used.

Prices are subject to change without prior notice.

SALES PLAN

35% DOWN PAYMENT	65% AT CLOSING
\$100,000 MXN RESERVATION DEPOSIT	

3RD FLOOR. B3



FRIENDS & FAMILY

The amenities, information, and materials described in this document are intended to provide general information regarding the developer’s proposed plans and are subject to change at any time without prior notice. All renderings and graphic representations are not to scale and are artistic interpretations of the potential future development of the property shown. Residential designs, materials, features, amenities, and/or prices are subject to change without prior notice. All measurements in square feet and/or square meters are approximate.


All prices are expressed in Mexican pesos (MXN). For reference or conversion to U.S. dollars (USD), the current exchange rate published by Banco de México (Banxico) on the applicable date shall be used.

Prices are subject to change without prior notice.

SALES PLAN

35% DOWN PAYMENT	65% AT CLOSING
\$100,000 MXN RESERVATION DEPOSIT	

4TH FLOOR. B3

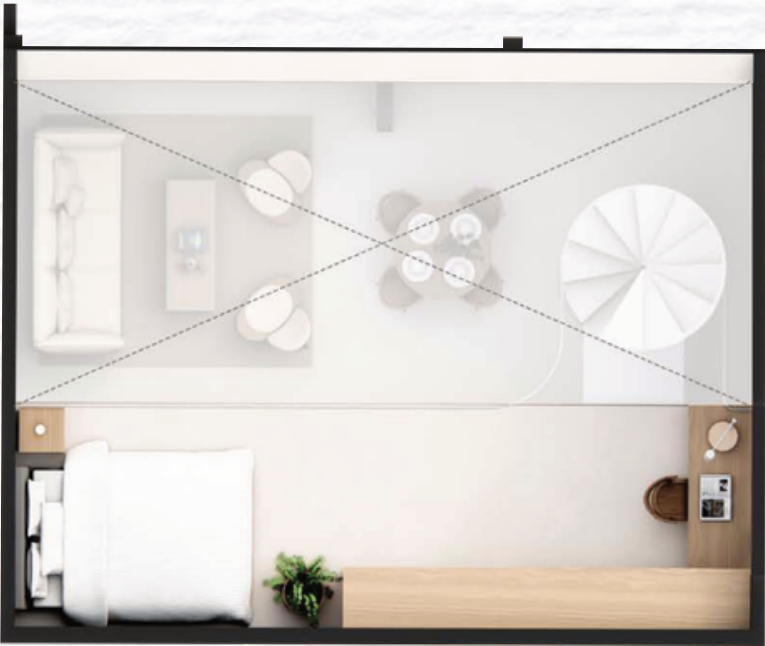

The amenities, information, and materials described in this document are intended to provide general information regarding the developer's proposed plans and are subject to change at any time without prior notice. All renderings and graphic representations are not to scale and are artistic interpretations of the potential future development of the property shown. Residential designs, materials, features, amenities, and/or prices are subject to change without prior notice. All measurements in square feet and/or square meters are approximate.

All prices are expressed in Mexican pesos (MXN). For reference or conversion to U.S. dollars (USD), the current exchange rate published by Banco de México (Banxico) on the applicable date shall be used.

Prices are subject to change without prior notice.

SALES PLAN

35% DOWN PAYMENT	65% AT CLOSING
\$100,000 MXN RESERVATION DEPOSIT	