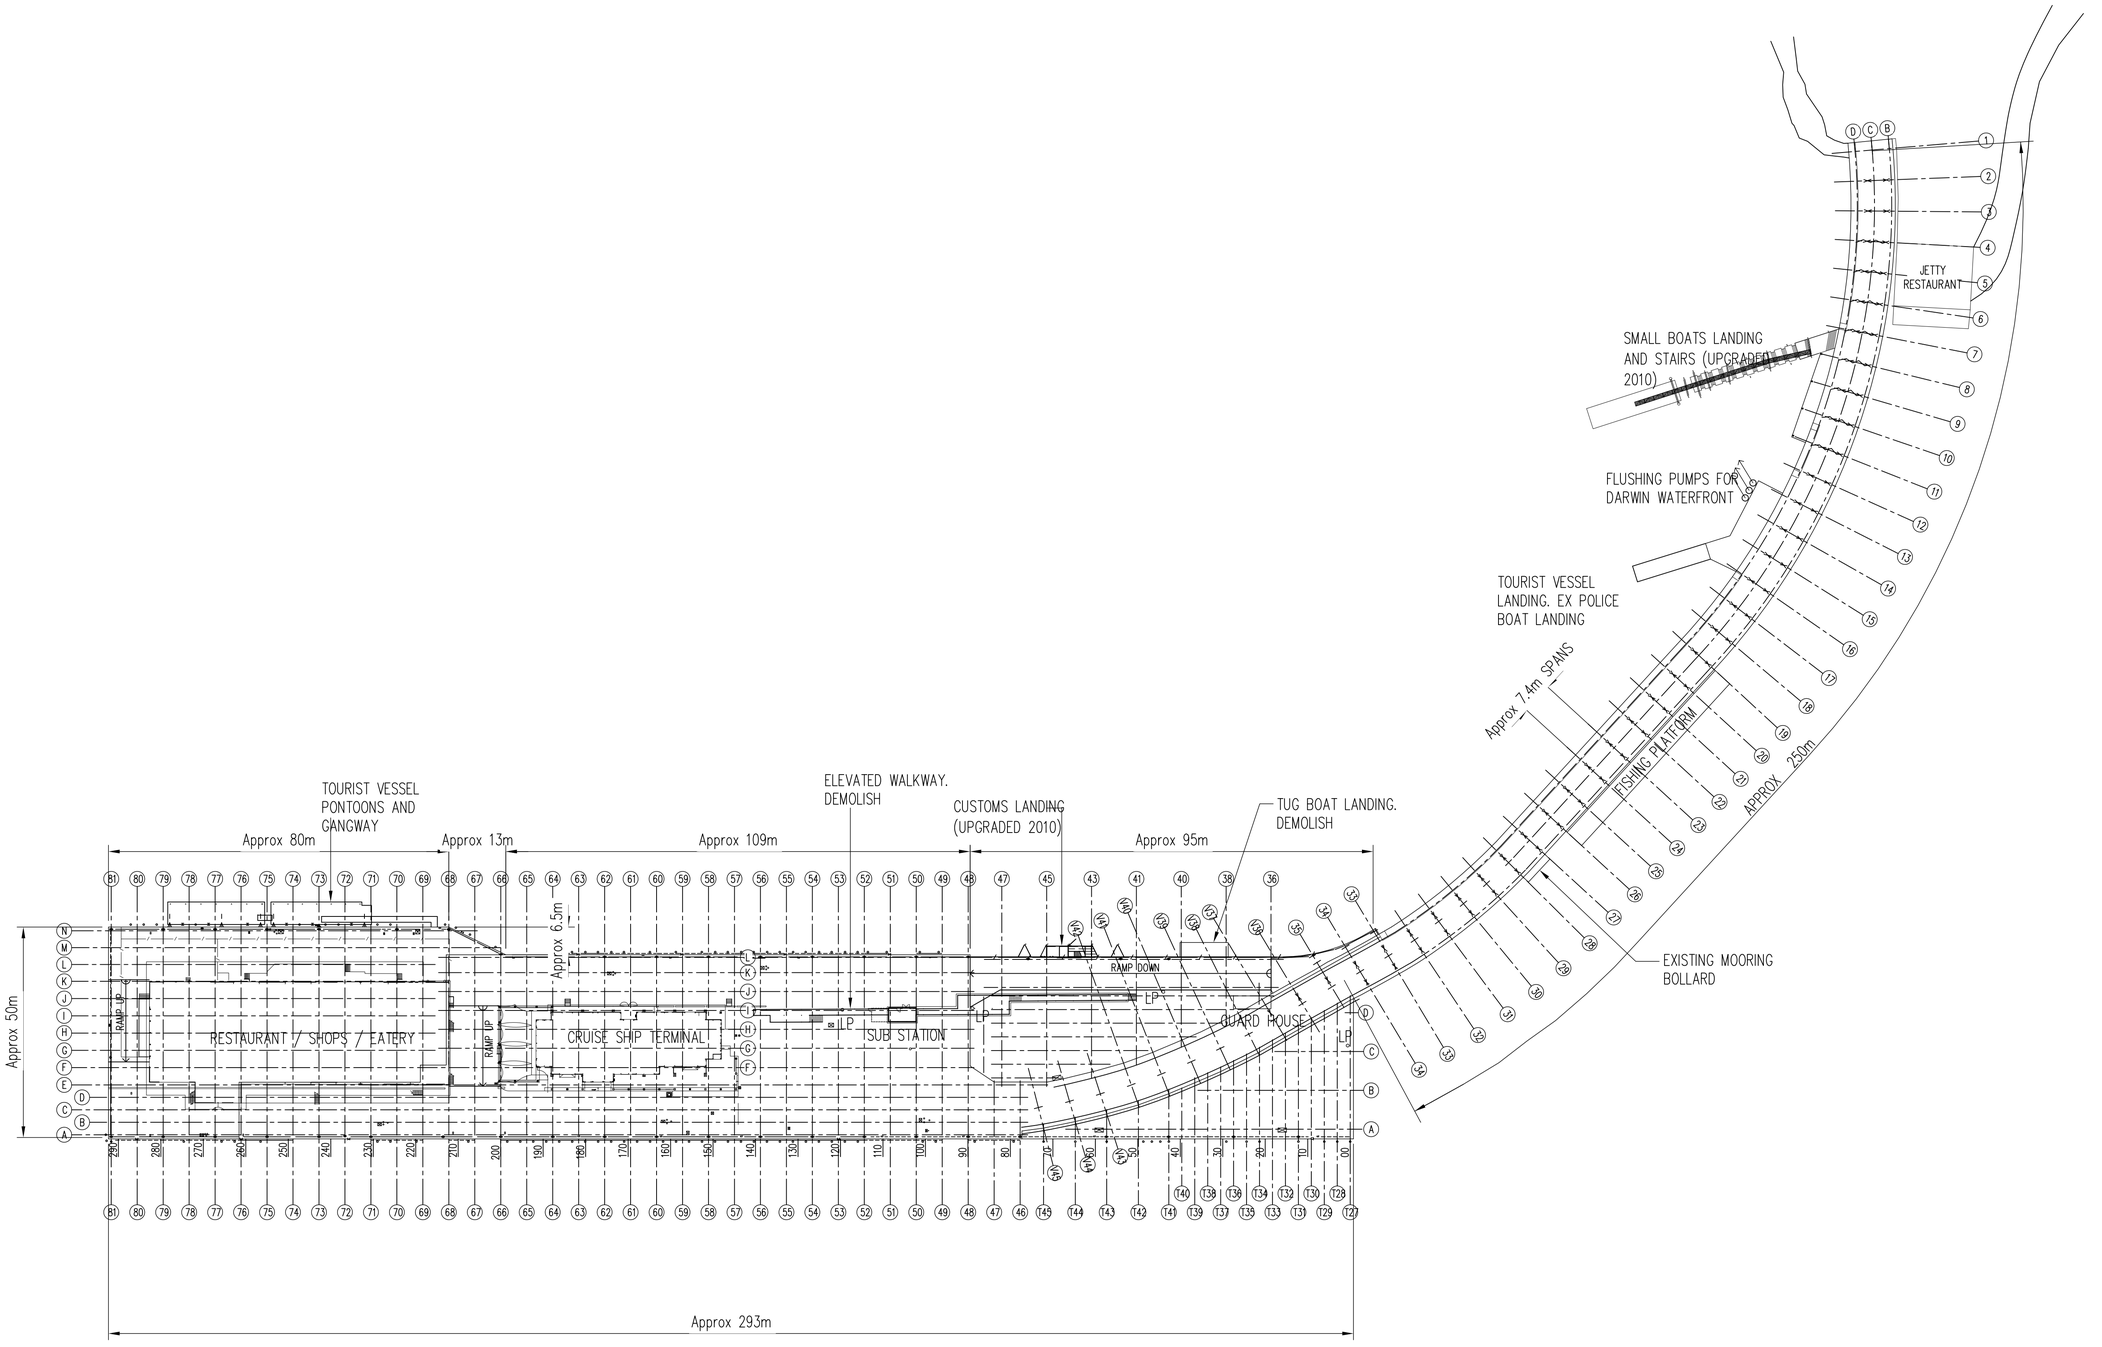


PLAN

SCALE 1:750

LP – LIGHT POLE

NOTES:

1. TOURIST VESSEL PONTOON AND GANGWAY WILL BE RELOCATED BY OTHERS DURING SEPARABLE PART 'C' WORKS ON THE REAR APRON.
2. MAINTAIN ACCESS FOR DELIVERIES TO THE EATERIES AT ALL TIMES.

No	DATE	INITIAL	AMENDMENT
0	14.04.11	SHW	ISSUED FOR CONSTRUCTION
C	15.10.10	SHW	ISSUED FOR TENDER
B	01.10.10	SHW	95% ISSUE FOR CLIENT REVIEW
A	10.09.10	SHW	ISSUED FOR INFORMATION

COPYRIGHT

The concepts and information contained in this document are the copyright of Sinclair Knight Merz Pty. Ltd. Use or copying of the document in whole or in part without the written permission of Sinclair Knight Merz Pty. Ltd. constitutes an infringement of copyright.

Northern Territory Government

Department of Construction and Infrastructure

SINCLAIR KNIGHT MERZ

SKM

A.C.N. 001 024 095
GPO Box 1252 Darwin, Northern Territory 0801
Telephone (08) 8982 4800 Facsimile (08) 8982 4840

PROJECT: DARWIN REGION
STOKES HILL WHARF UPGRADE WORKS

DRAWN	CHECKED	PROJECT MANAGER	PROJECT DIRECTOR
SHW	GC	SEW	CMS
DESIGNED	CHECKED		
GC	CMS		

TITLE: GENERAL ARRANGEMENT

SCALE	SKM PROJECT No	DRAWING No	AMDT
AS SHOWN	DB05468	B10-16378	0