




**ELEVATION** ... 1: 100

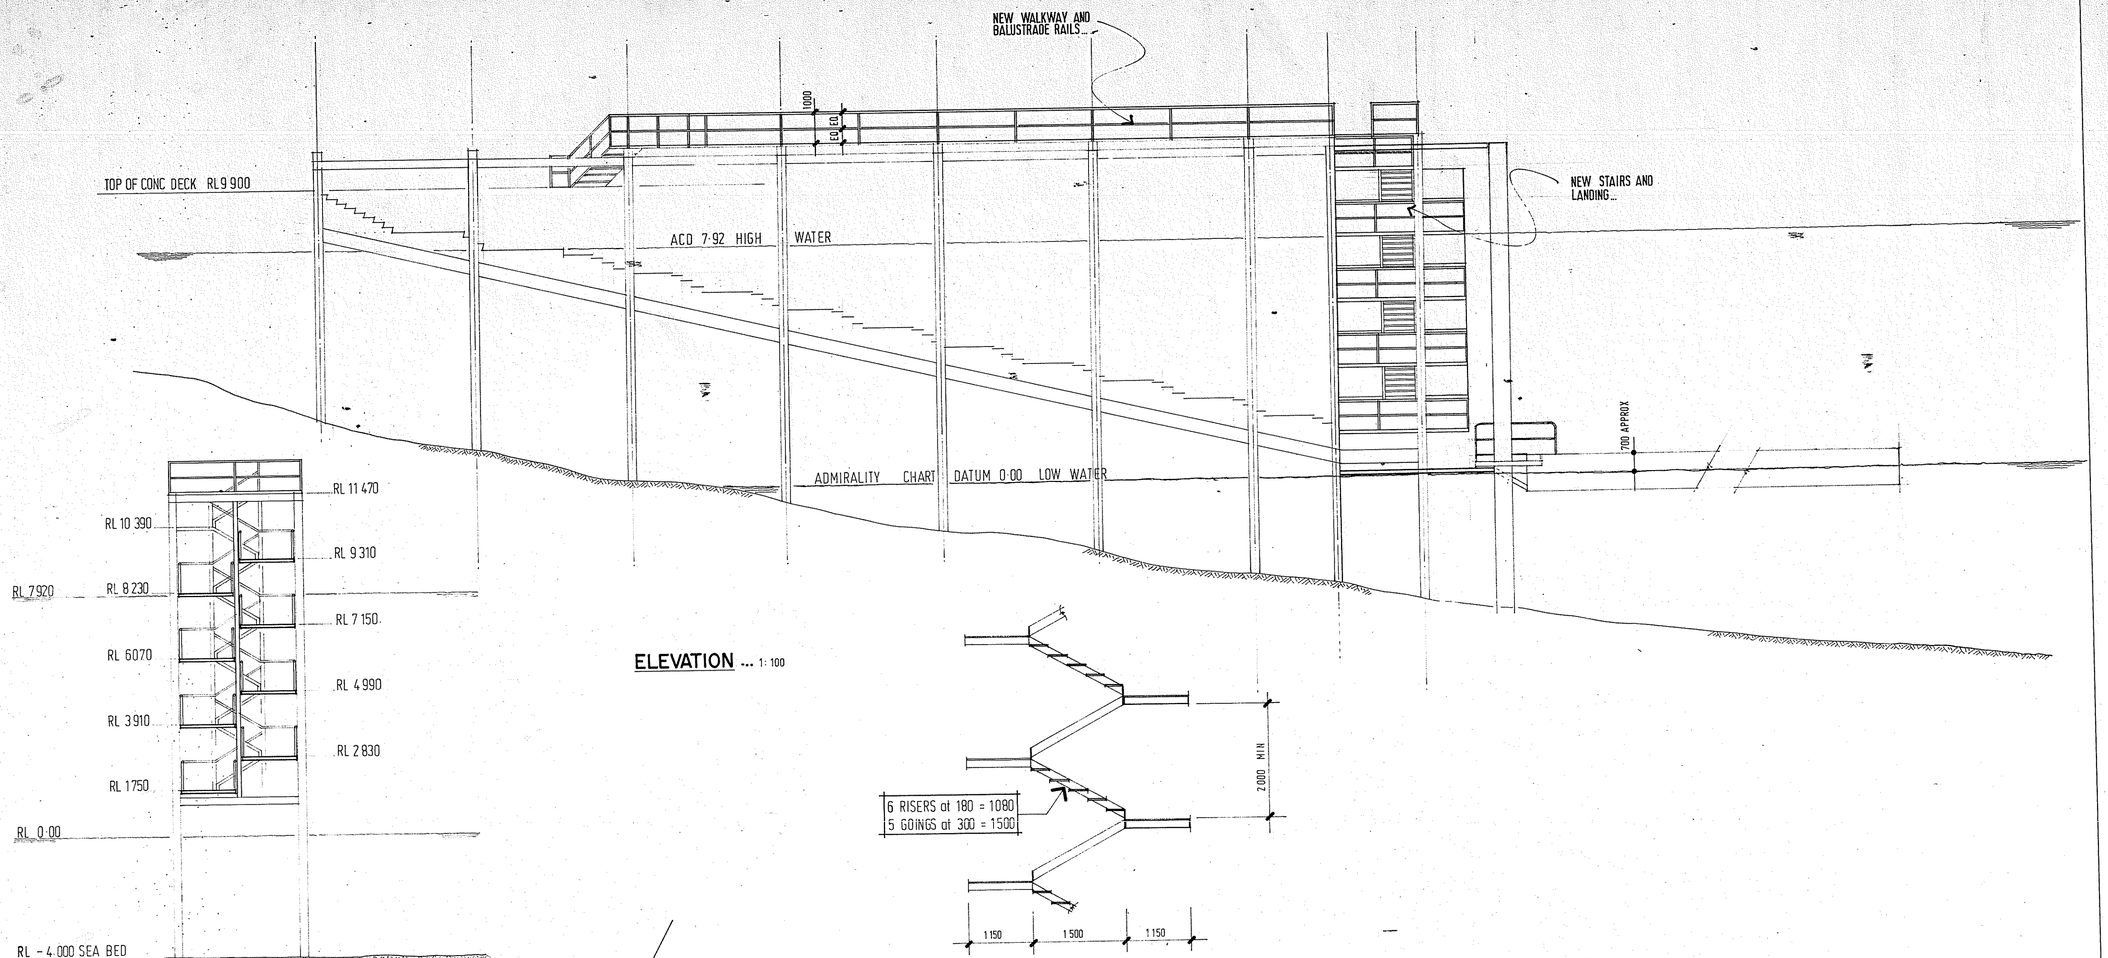


**TYPICAL STAIR ARRANGEMENT...** 1:50

**SECTION** A — 1 : 100

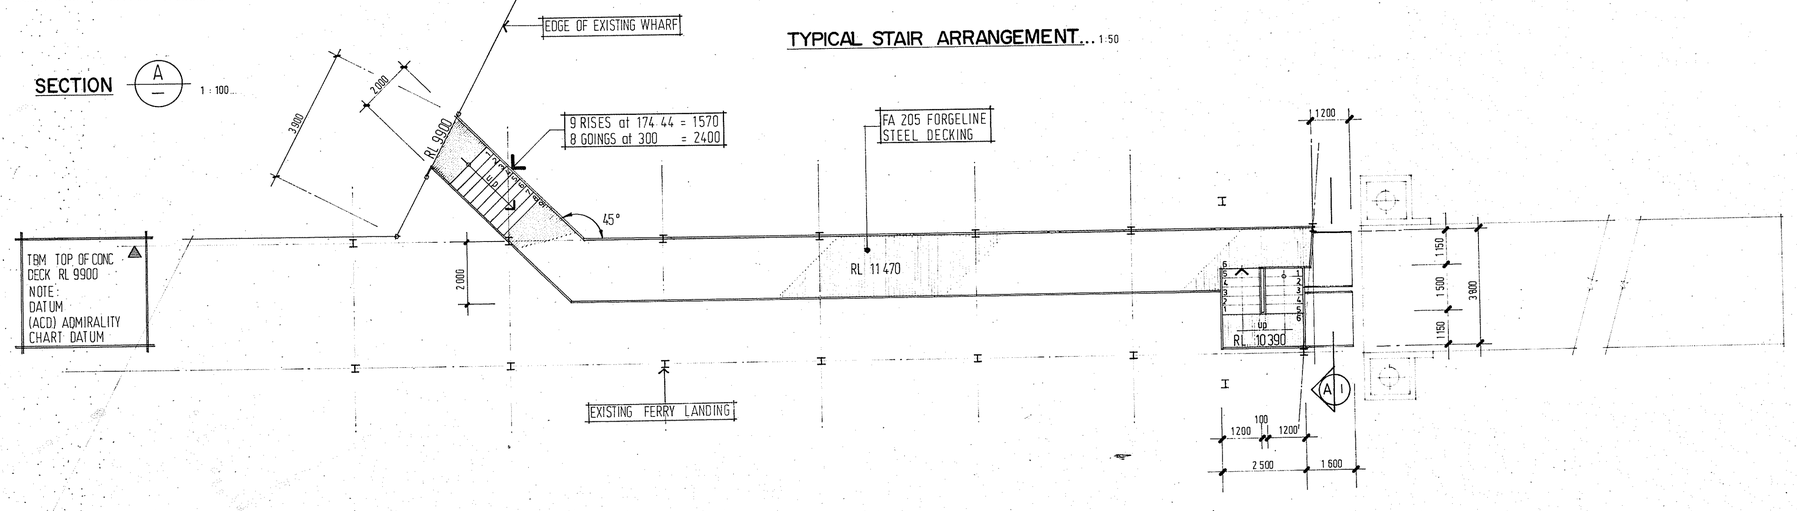


**PLAN...** 1 : 100

NOTES

| No. | DESCRIPTION | DATE | INIT. |
|---|---|---|---|

AMENDMENTS

NORTHERN TERRITORY OF AUSTRALIA

DEPARTMENT OF TRANSPORT AND WORKS

Copyright Reserved

# ACCESS STAIRS & PLATFORM FOR PROPOSED PONTOON AT FERRY LANDING STOKES HILL WHARF.

| PROJECT OFFICER | APPROVED |
|---|---|
| / / | / / |

| DRAWN | DESIGNED | CHECKED |
|---|---|---|
| pdc | au | to'n |

| SCALE | CAD No. | SHEET |
|---|---|---|
| as shown | | 3 of 5 |

DRAWING No. B91 - 2668 AMEND.