
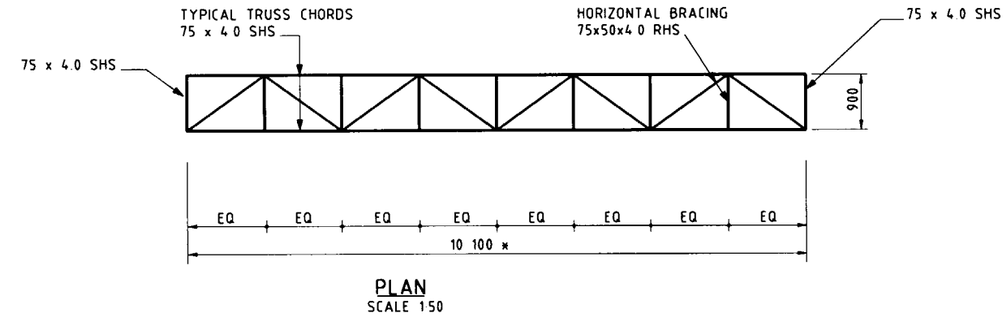



PLAN
SCALE 1:50

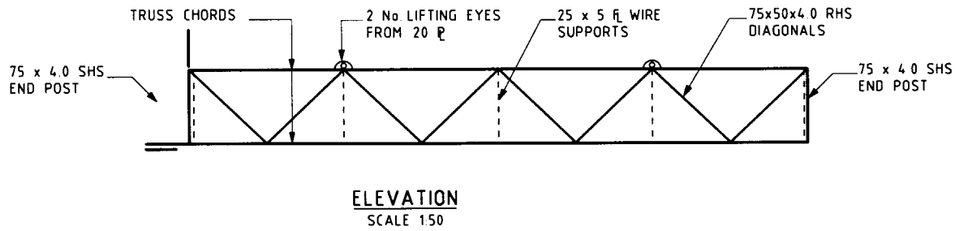


ELEVATION
SCALE 1:50

T R U S S 1


1 No REQ'D

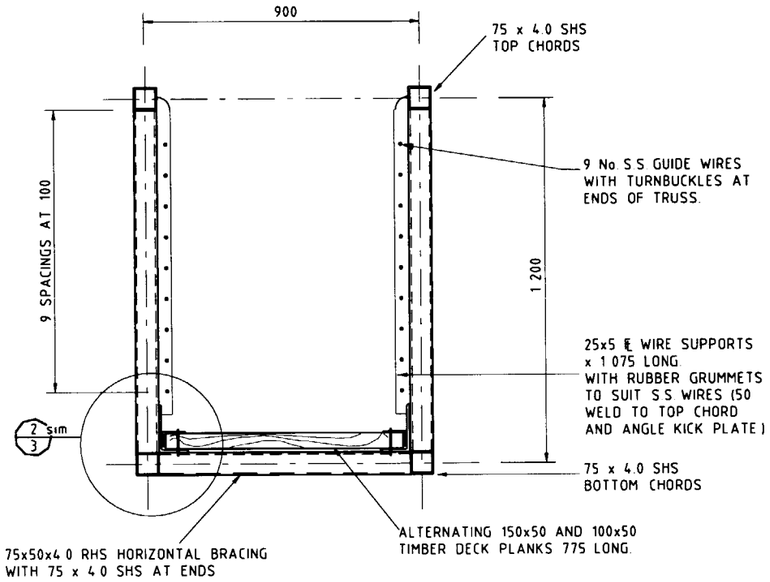

TYPICAL SECTION - TRUSSES 1 & 2
SCALE 1:10

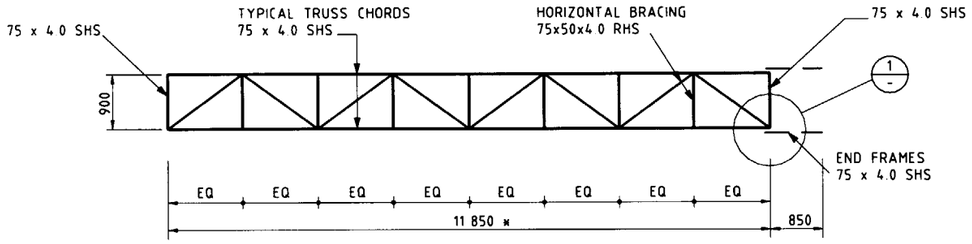


PLAN
SCALE 1:50

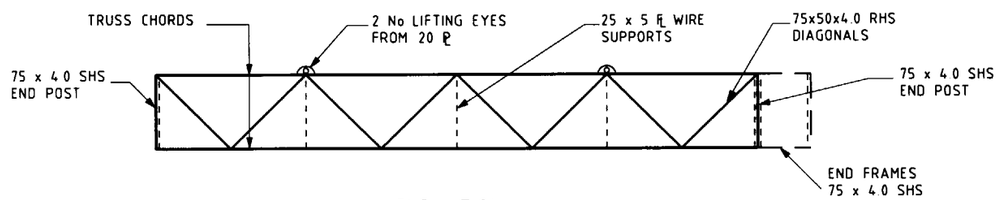


ELEVATION
SCALE 1:50

T R U S S 2

1 No REQ'D

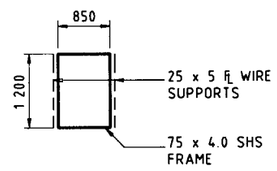

END FRAME DETAIL
SCALE 1:50

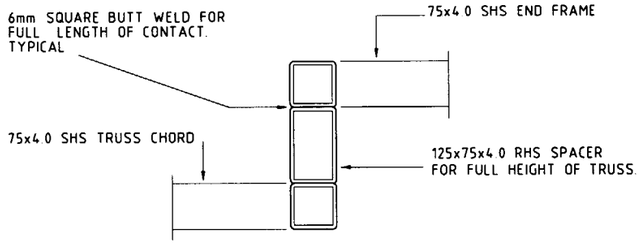

DETAIL 1/-
SCALE 1:5

MICROFILMED
Date: 02 OCT 1995

NOTE
DIMENSIONS MARKED THUS '▪' ARE TO SUIT EXISTING CHECK ON SITE BEFORE CONSTRUCTION COMMENCES.
FOR GENERAL NOTES- REFER SHEET1

No.	DESCRIPTION	DATE	INIT.
1.	STEEL WIRE SUPPORTS	09/92	A.M.

AMENDMENTS

No.	TITLE

ASSOCIATED DOCUMENTS

FILENAME B921762

DRAWN G.M.C.	CHECKED
DATE JUNE 1992	DATE
DESIGN N WRIGHT	CHECKED
DATE JUNE 1992	DATE
PROJECT OFFICER	SUPERVISING ENG./ARCH.
DATE	DATE

NORTHERN TERRITORY OF AUSTRALIA
DEPARTMENT OF TRANSPORT AND WORKS
Copyright Reserved

DARWIN
WHARF PRECINCT-STOKES HILL WHARF
PONTOON ACCESS WALKWAY
PLANS, ELEVATIONS AND DETAILS- SHEET 1

FILE No	SCALE Horiz. Vert.
SHEET 2 OF 5	AMEND 1
DRAWING No B92-1762	