



PLAN
SCALE 1:50

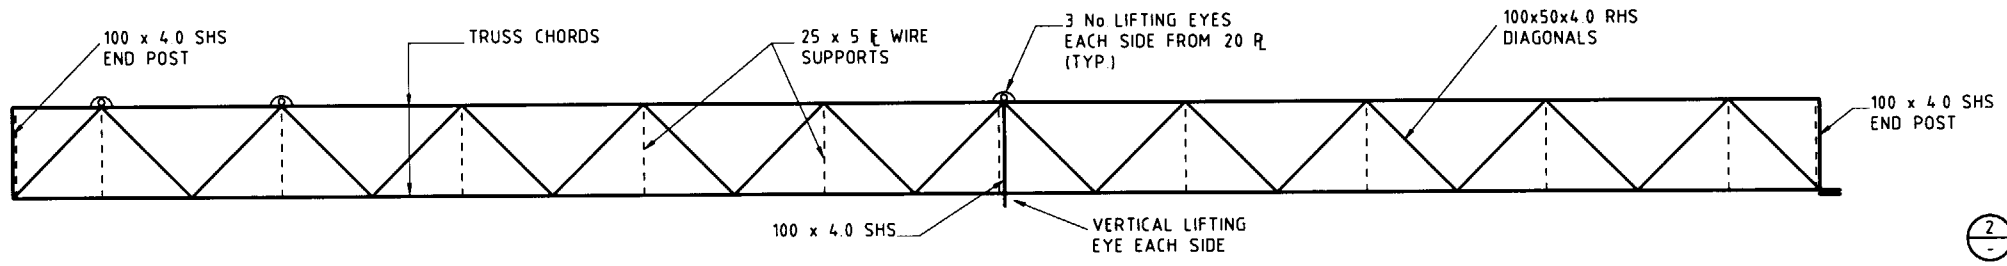


ELEVATION
SCALE 1:50

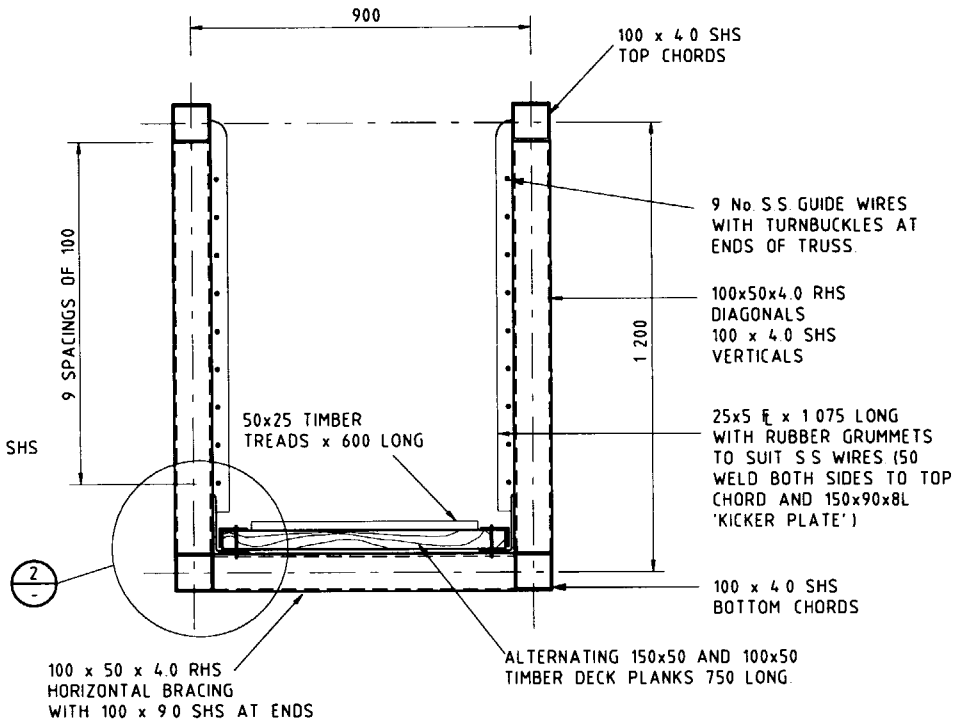


TYPICAL SECTION - TRUSS 3
SCALE 1:10

T R U S S 3


1 No. REQ'D

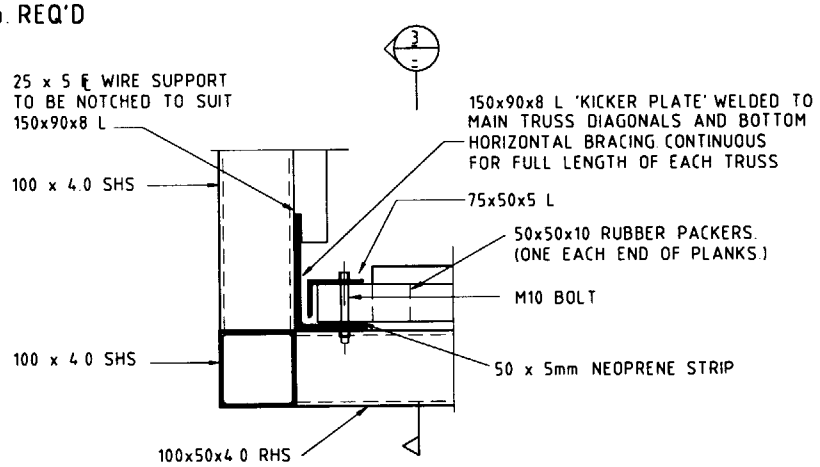

DETAIL 2 / - / 2
SCALE 1:5

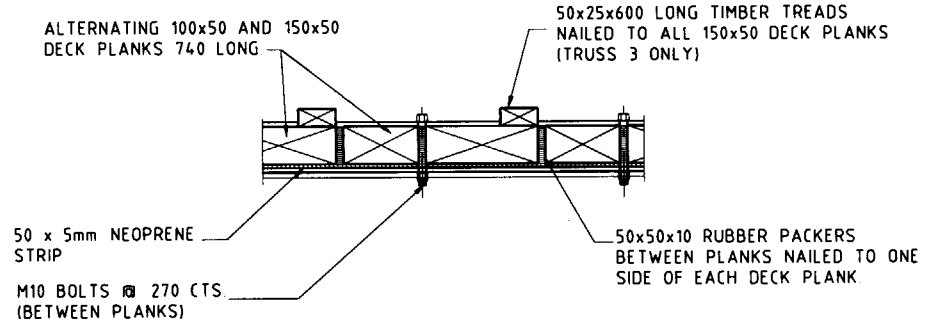


SECTION 3 / -
SCALE 1:5

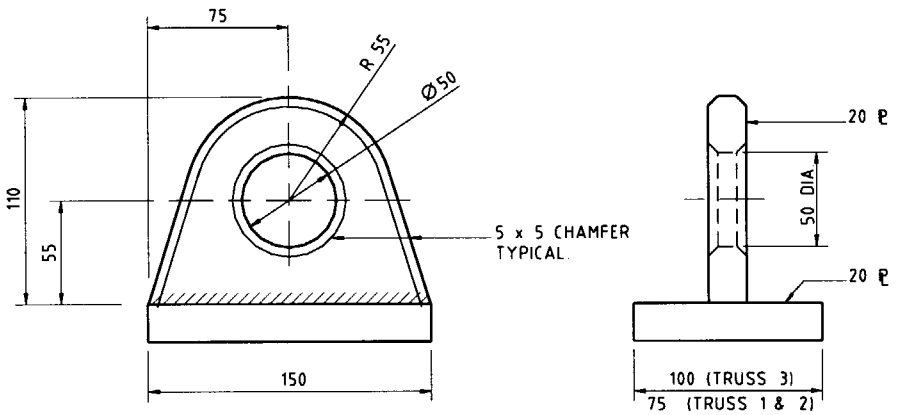

ELEVATION SIDE ELEVATION

TYPICAL LIFTING EYE
SCALE 1:2

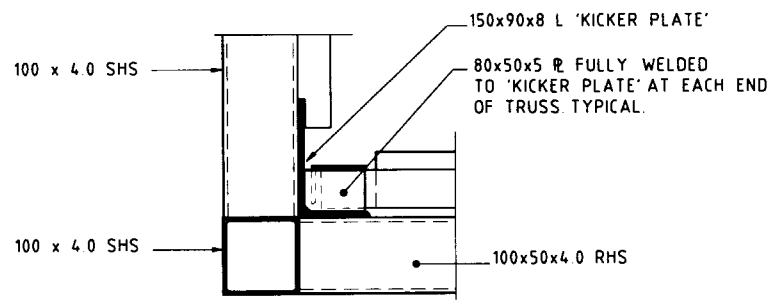

'KICKER PLATE' END DETAIL
SCALE 1:5

NOTES.

1 STEELWORK DIMENSIONS SHALL BE CONFIRMED ON SITE PRIOR TO FABRICATION
2 FABRICATION AND ERECTION OF STEELWORK SHALL CONFORM TO AS4100
3 ALL BOLTS, NUTS, WASHERS, AND NAILS SHALL BE HOT DIPPED GALVANISED
4 BOLTS SHALL BE M10, 4.6/S TO AS1111 UNLESS NOTED OTHERWISE
5 ALL STEEL HOLLOW SECTIONS SHALL BE CAPPED WITH 4 ℄ SEALS UNLESS NOTED OTHERWISE
6 ALL WELDS SHALL BE 6mm CONTINUOUS FILLET WELDS TO AS1554 UNLESS NOTED OTHERWISE
7 ALL TIMBER SHALL BE GRADE F14 MINIMUM SELANGUMUM BATU H.W. TIMBER.
8 DIMENSIONS MARKED THUS '*' ARE TO SUIT EXISTING - CHECK ON SITE BEFORE CONSTRUCTION COMMENCES

MICROFILMED
Date: 02 OCT 1995

No.	DESCRIPTION	DATE	INIT
1.	KICK PLATE DETAIL	09/92	A.M.

AMENDMENTS

No.	TITLE

ASSOCIATED DOCUMENTS

FILENAME B921763

DRAWN AMC		CHECKED	
DATE JUNE 1992		DATE	
DESIGN N. WRIGHT	JUNE 1992	CHECKED	
PROJECT OFFICER		SUPERVISING ENG./ARCH.	
DATE		DATE	

NORTHERN TERRITORY OF AUSTRALIA
DEPARTMENT OF TRANSPORT AND WORKS
Copyright Reserved

DARWIN
WHARF PRECINCT-STOKES HILL WHARF
PONTOON ACCESS WALKWAY
PLANS, ELEVATIONS AND DETAILS- SHEET 2

FILE No.	SCALE Horiz. Vert.
SHEET 3 OF 5	AMEND. 1
DRAWING No. B92-1763	