

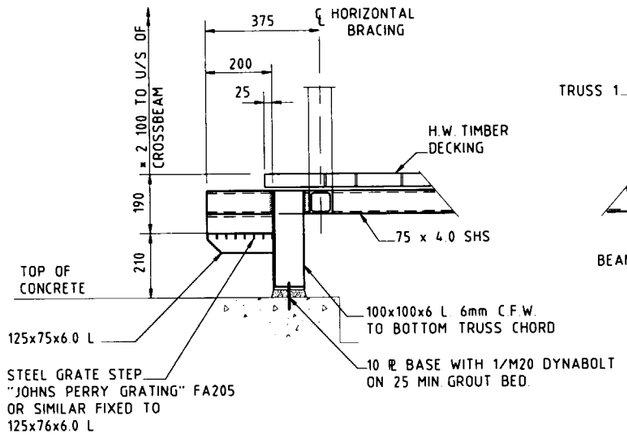



SECTIONAL DETAIL 5 / 1
SCALE 1:10

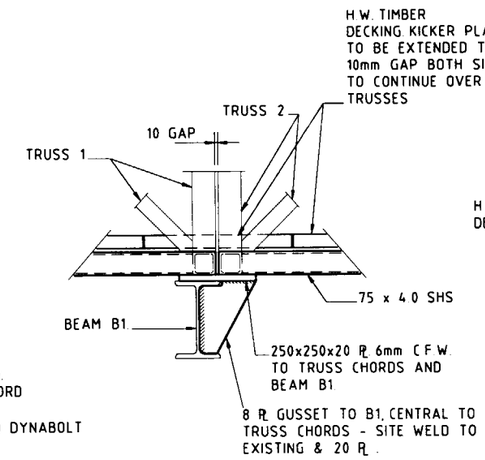


DETAIL 6 / 1
SCALE 1:10

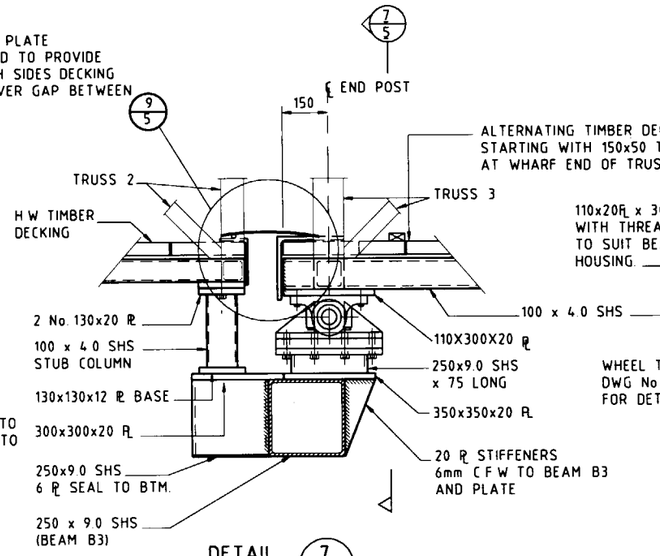


DETAIL 7 / 1
SCALE 1:10

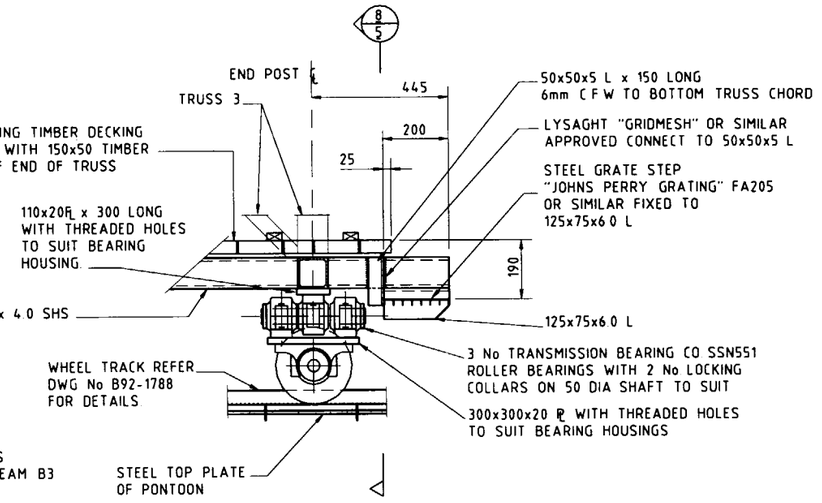

SECTIONAL DETAIL 8 / 1
SCALE 1:10

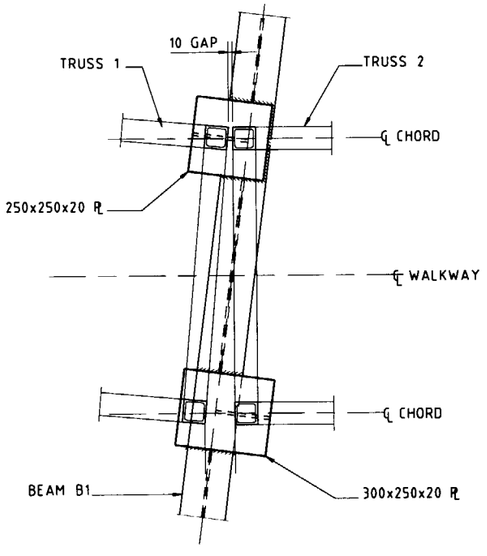

PLAN - DETAIL 6 / -
SCALE 1:10

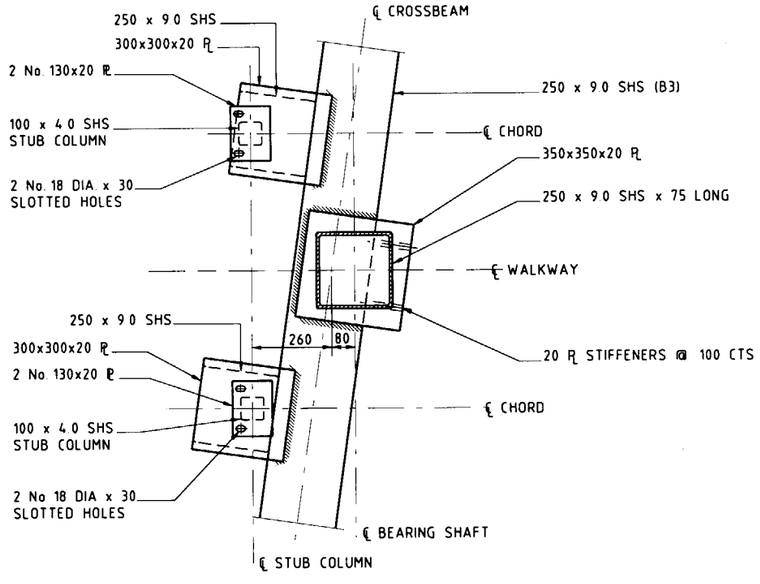

PLAN - DETAIL 7 / -
SCALE 1:10

NOTE TRUSS OMITTED FOR CLARITY.

NOTES-

1. STEELWORK DIMENSIONS SHALL BE CONFIRMED ON SITE PRIOR TO FABRICATION
2. FABRICATION AND ERECTION OF STEELWORK SHALL CONFORM TO AS4100.
3. ALL TIMBER SHALL BE GRADE F14 MINIMUM SELANGUMUM BATU H.W. TIMBER.
4. ALL BOLTS SHALL BE GRADE 4.6/S TO AS1111 UNO.
5. ALL STEEL SHALL HAVE MIN. YIELD STRESS 250 MPa AS PER AS4100. RHS MEMBERS SHALL BE GRADE C350 TO AS1163 UNO
6. ALL HOLLOW SECTIONS SHALL BE SEALED WITH CAPPING PLATES OF THICKNESS GREATER THAN WALL THICKNESS UNO.
7. ALL WELDS SHALL BE 6mm FILLET WELDS FOR FULL PERIMETER OF CONTACT AND BE OF SP CATEGORY IN ACCORDANCE WITH AS1554.
8. ALL BEARING AND WHEEL SHAFTS SHALL BE MACHINED TO TOLERANCES AS RECOMMENDED BY THE MANUFACTURER.
9. ALL NUTS, BOLTS, WASHERS, NAILS, CHAINS AND SHACKLES SHALL BE HOT DIPPED GALVANISED.
10. ALL STEELWORK SHALL HAVE THE FOLLOWING SURFACE PROTECTIVE COATING-
    PREPARATION ABRASIVE BLAST TO AS1627.4 CLASS 3
    1st COAT....DULUX AMERLOK 400, DRY FILM THICKNESS 200 um
    2nd COAT....DULUX AMERLOK 400, DRY FILM THICKNESS 200 um, WHARF PRECINCT GREEN.

MICROFILMED
Date: 02/OCT 1995

No	DESCRIPTION	DATE	INIT.
1.	CHANGE 02 TO 03	09/92	A.M.

AMENDMENTS

No	TITLE

ASSOCIATED DOCUMENTS

FILENAME B921764

DRAWN amc — DATE JUNE 1992 — CHECKED — DATE
DESIGN N. WRIGHT JUNE 1992 — CHECKED — DATE
PROJECT OFFICER — DATE — SUPERVISING ENG./ARCH.

NORTHERN TERRITORY OF AUSTRALIA
DEPARTMENT OF TRANSPORT AND WORKS
Copyright Reserved

DARWIN
WHARF PRECINCT-STOKES HILL WHARF
PONTOON ACCESS WALKWAY
TRUSS MOUNTING DETAILS- SHEET 1

FILE No. — SCALE Horiz. Vert.
SHEET 4 OF 5 — AMEND. 1
DRAWING No. B92-1764