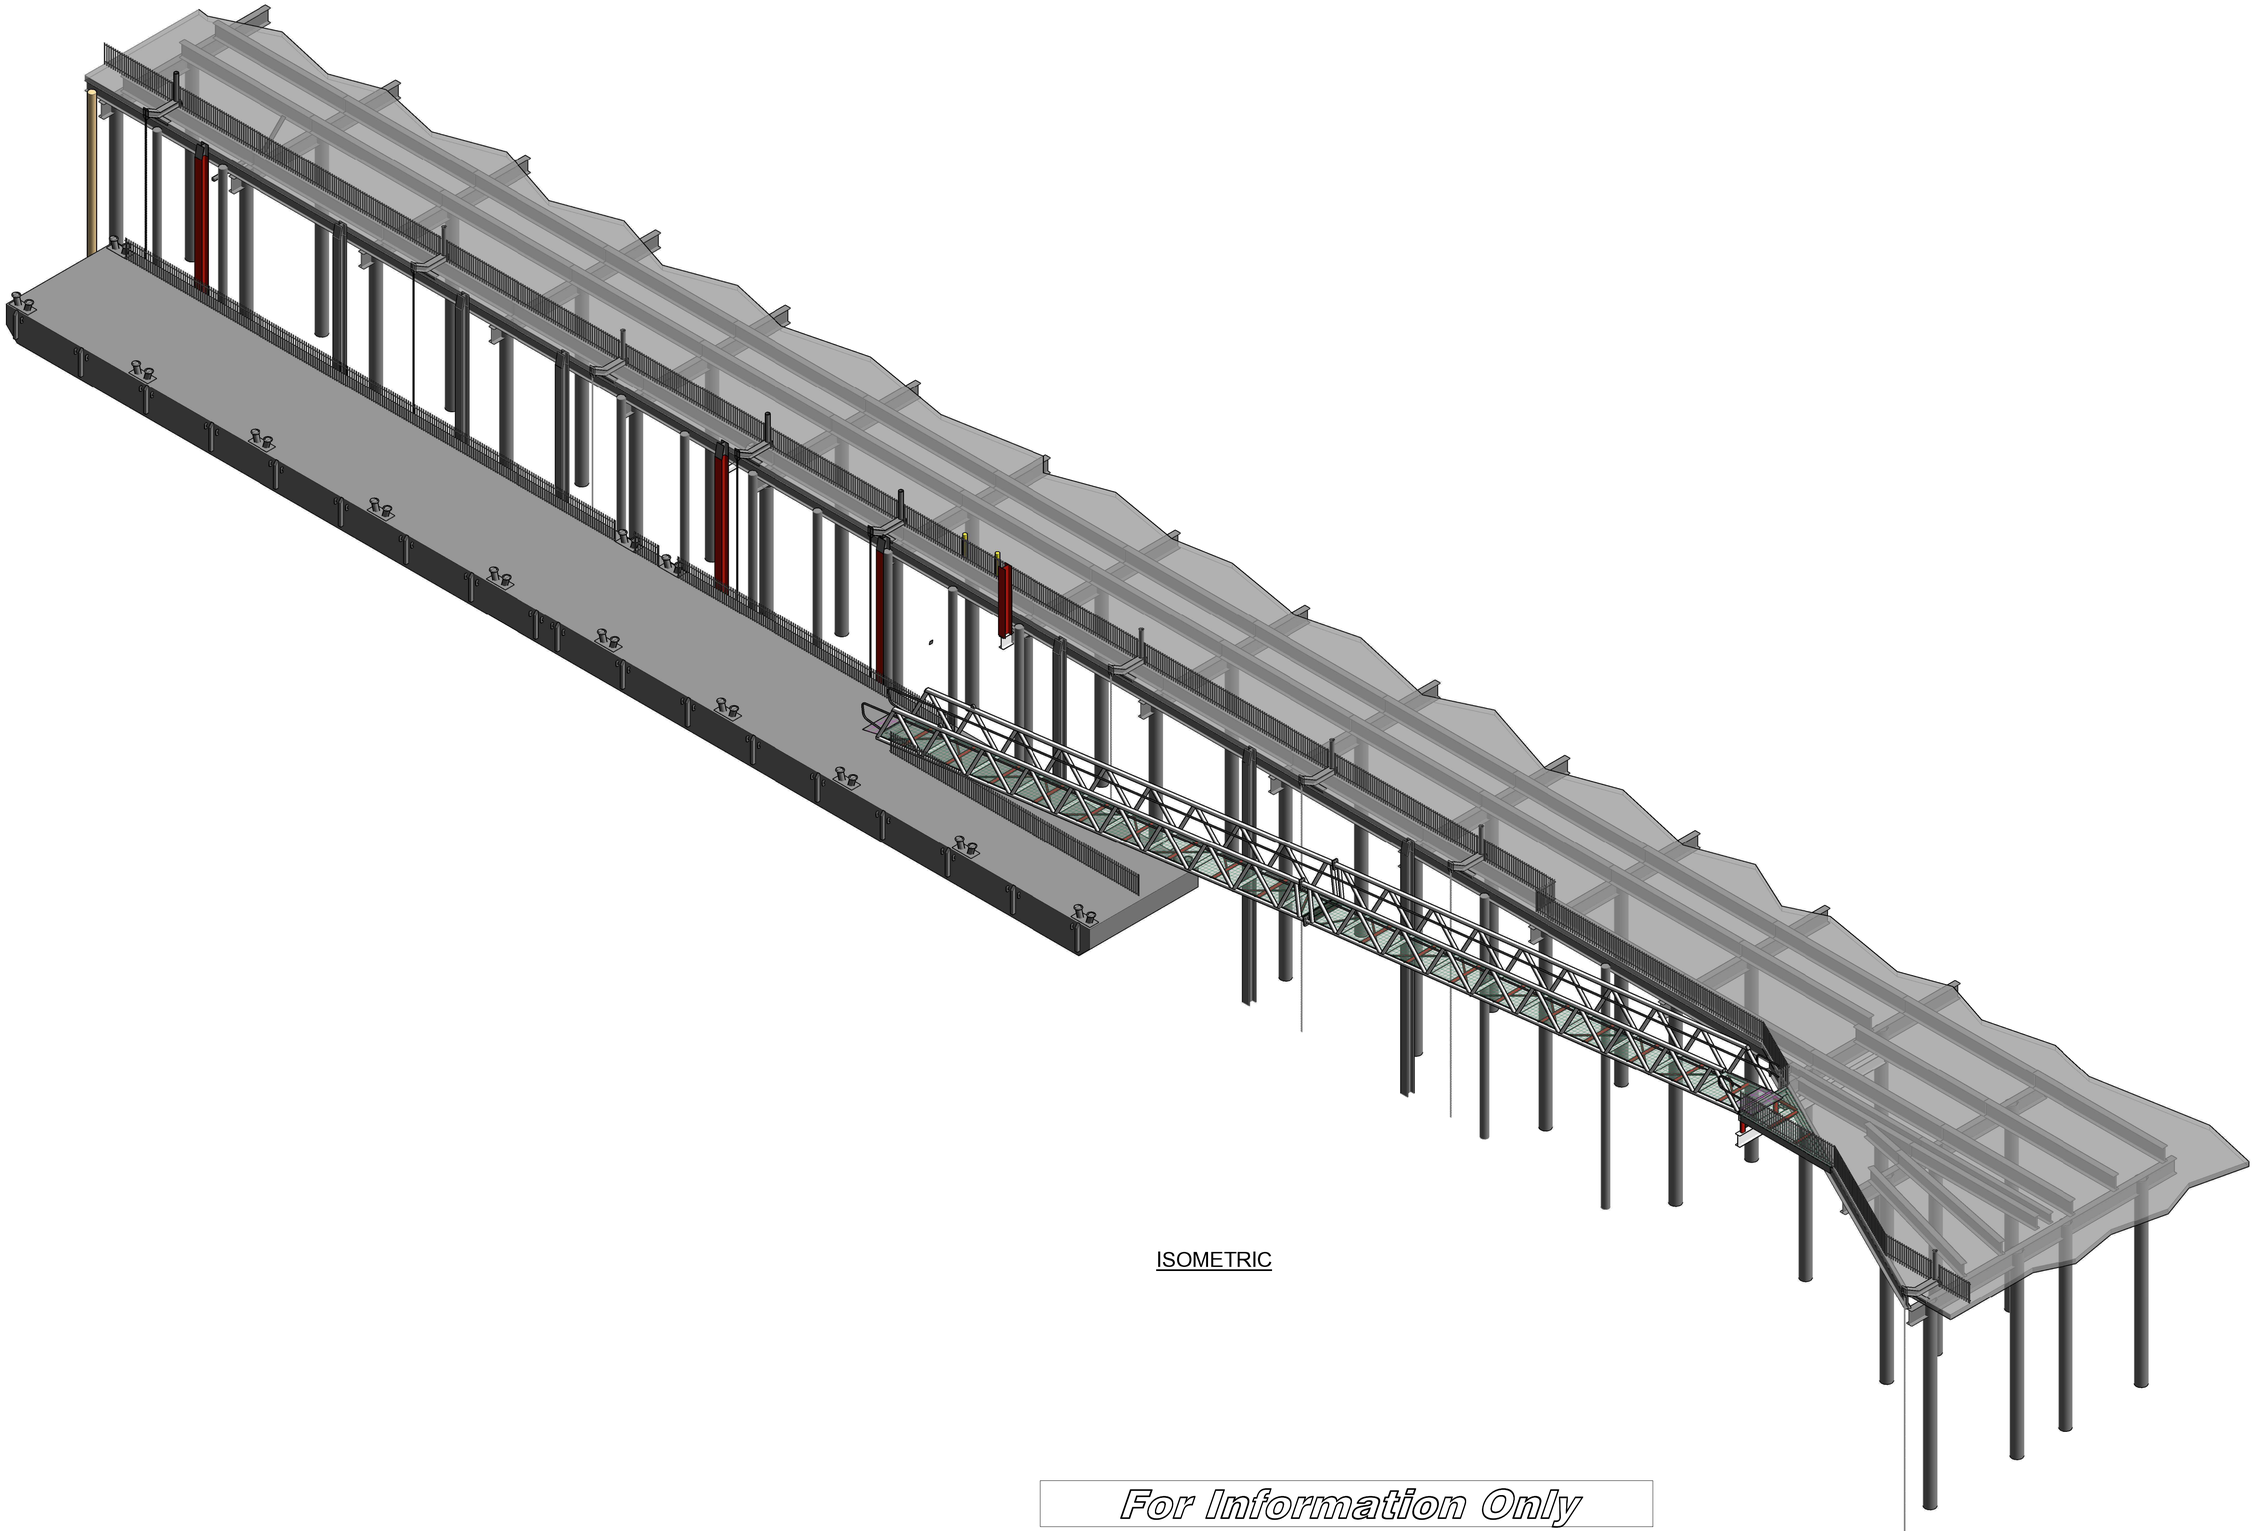


ISOMETRIC

For Information Only

No.	DESCRIPTION	DATE	INIT.	DEPT/COMPANY
C	DRAWING NUMBERS ADDED	30.10.15	R.M.	
B	ISSUED FOR TENDER	27.10.15	R.M.	
A	ISSUED FOR 95% REVIEW	09.10.15	R.M.	

AMENDMENTS

OPUS

Darwin Office
PO Box 4083, Darwin NT 0801
Australia
Telephone: (08) 8946 1300
Facsimile: (08) 8946 1301

DARWINWATERFRONT

N-D5350.00

DRAWN R.M. DATE 30.10.15	CHECKED L.B. DATE 30.10.15
DESIGNED L.B. DATE 30.10.15	CHECKED L.W.B. DATE 30.10.15
DESIGN PROJECT LEADER DATE	DoI PROJECT MANAGER DATE

Northern Territory Government


Department of Infrastructure

DARWIN WATERFRONT CORPORATION
STOKES HILL WHARF
NEW MOORINGS

ISOMETRIC VIEW


FILE No.	ASSET No.	SHEET No.	DRAWING No.	AMEND.	SHEET SIZE
		S01 OF	B15-12795	C	A1

G:\PROJECTS 2015\N-D5350 - Darwin Waterfront - Stokes Hill Wharf\N-D3505.00 - Stokes Hill Wharf Mooring Pontoons\Deliver Struc\N-D5350.00 - Mooring Pontoons.rvt

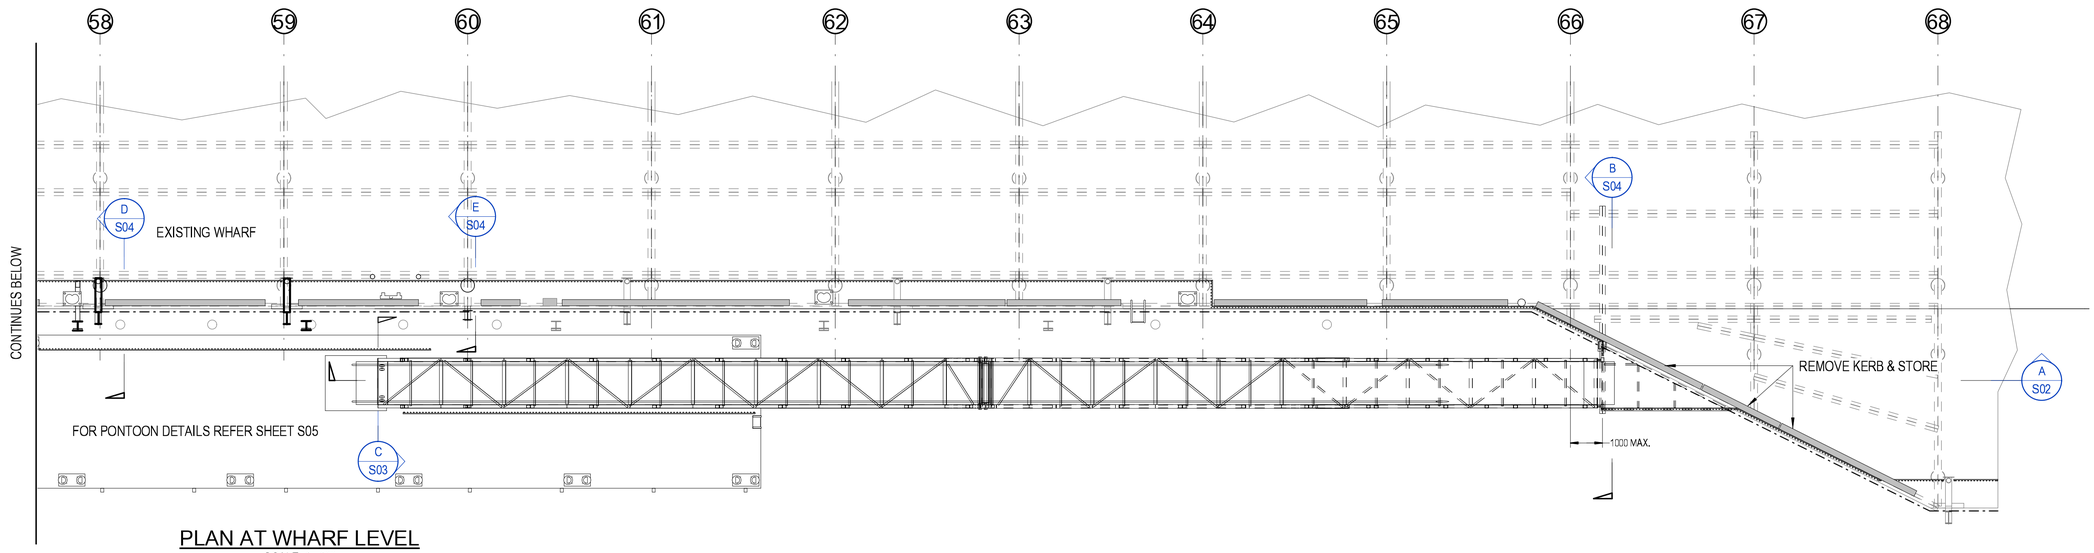


PLAN AT WHARF LEVEL

SCALE 1 : 100

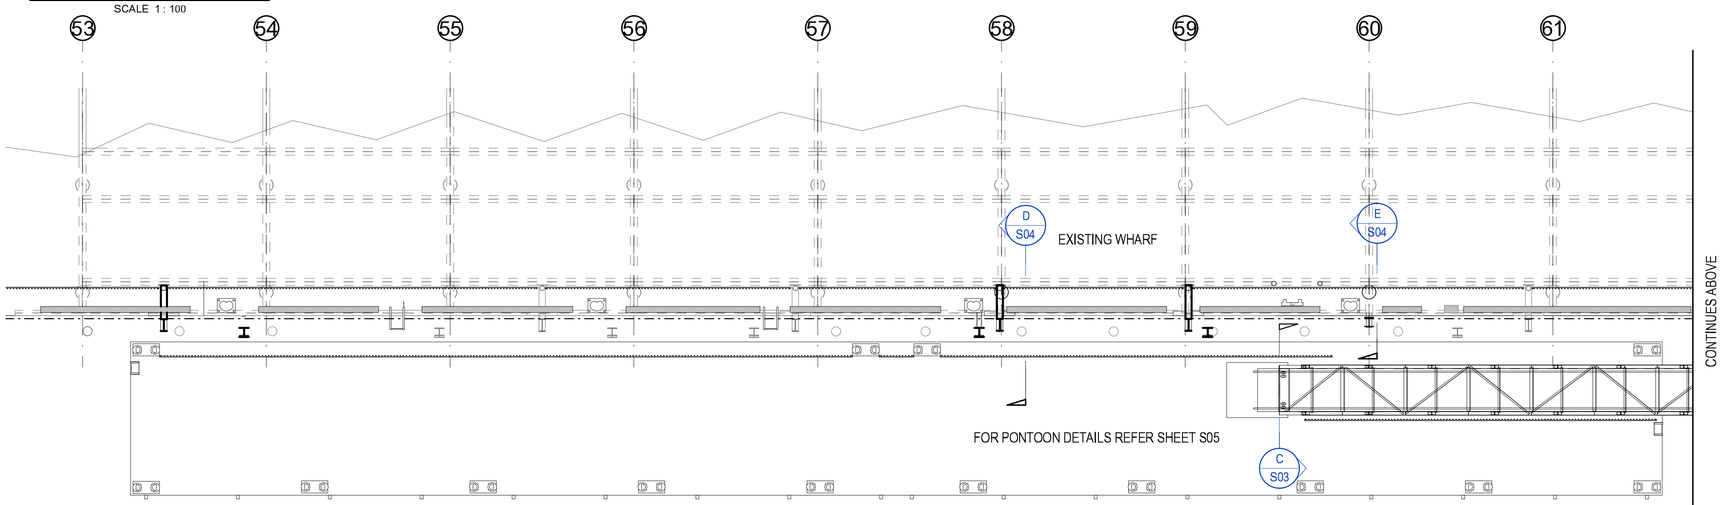

PLAN AT WHARF LEVEL CONT.

SCALE 1 : 100

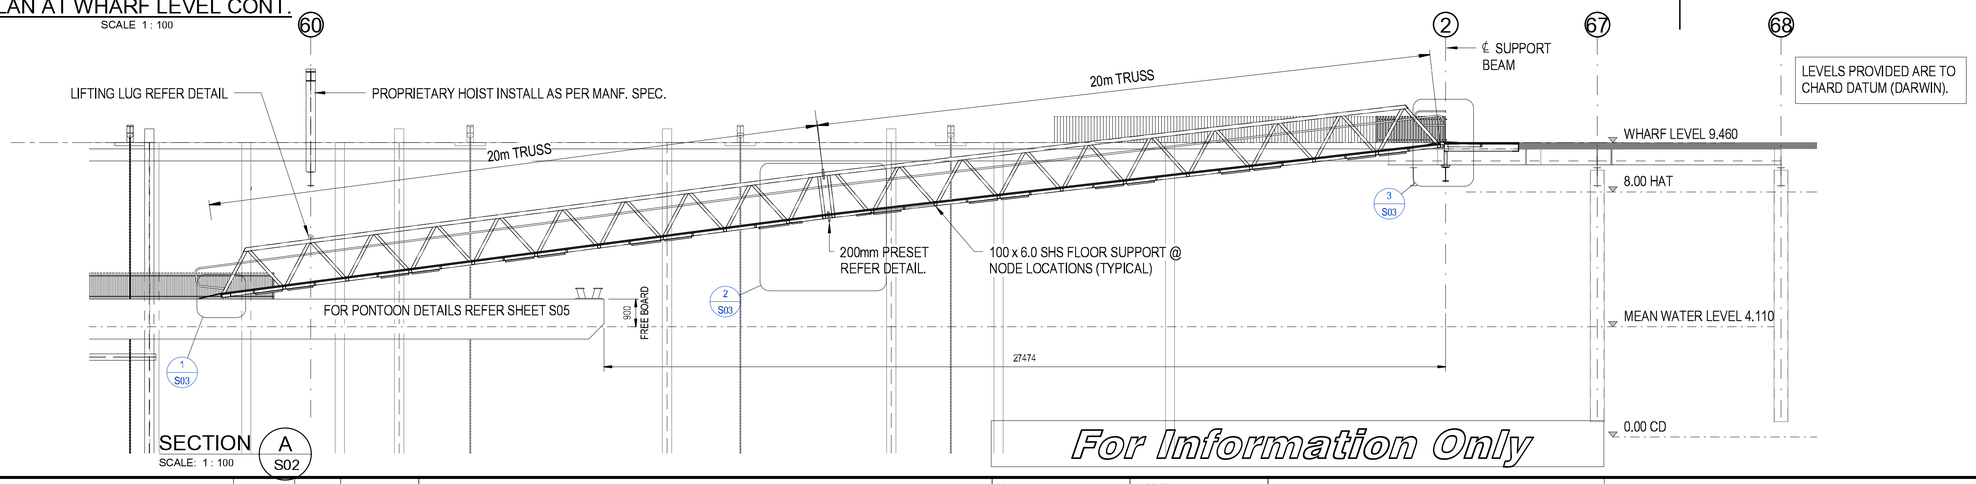

SECTION A S02

SCALE: 1 : 100

For Information Only

LEGEND

- EXISTING BEAM
- EXISTING PILES
- EXISTING WOOD FENDER PILES - TO BE REMOVED
- EXISTING STEEL FENDER
- NEW STEEL FENDER
- EXISTING NIGHT RIDER
- NEW NIGHT RIDER
- EXISTING MOORING BOLLARDS
- EXISTING LADDER
- EXISTING Ø100 WATER MAIN
- EXISTING DUAL HYDRANT TEE
- EXISTING ELECTRICAL OUTLET
- EXISTING WHEEL STOPS

No.	DESCRIPTION	DATE	INIT.	DEPT/COMPANY
C	DRAWING NUMBERS ADDED	30.10.15	R.M.	
B	ISSUED FOR TENDER	27.10.15	R.M.	
A	ISSUED FOR 95% REVIEW	09.10.15	R.M.	

AMENDMENTS

OPUS
Darwin Office
PO Box 4083, Darwin NT 0801
Australia
Telephone: (08) 8946 1300
Facsimile: (08) 8946 1301

DARWINWATERFRONT

N-D5350L00

DRAWN R.M. DATE 30.10.15	CHECKED L.B. DATE 30.10.15
DESIGNED L.B. DATE 30.10.15	CHECKED L.W.B. DATE 30.10.15
DESIGN PROJECT LEADER DATE	DoI PROJECT MANAGER DATE

Northern Territory Government

Department of Infrastructure

DARWIN WATERFRONT CORPORATION
STOKES HILL WHARF
NEW MOORINGS

ACCESS GANGWAY ARRANGEMENT

FILE No.	ASSET No.	SHEET No.	DRAWING No.	AMEND.	SHEET SIZE
		S02 OF	B15-12796	C	A1

C:\PROJECTS 2015\N-D5350 - Darwin Waterfront - Stokes Hill Wharf\N-D5305.00 - Stokes Hill Wharf Mooring Pontoons\Deliver Struct\N-D5350.00 - Mooring Pontoons.rvt