

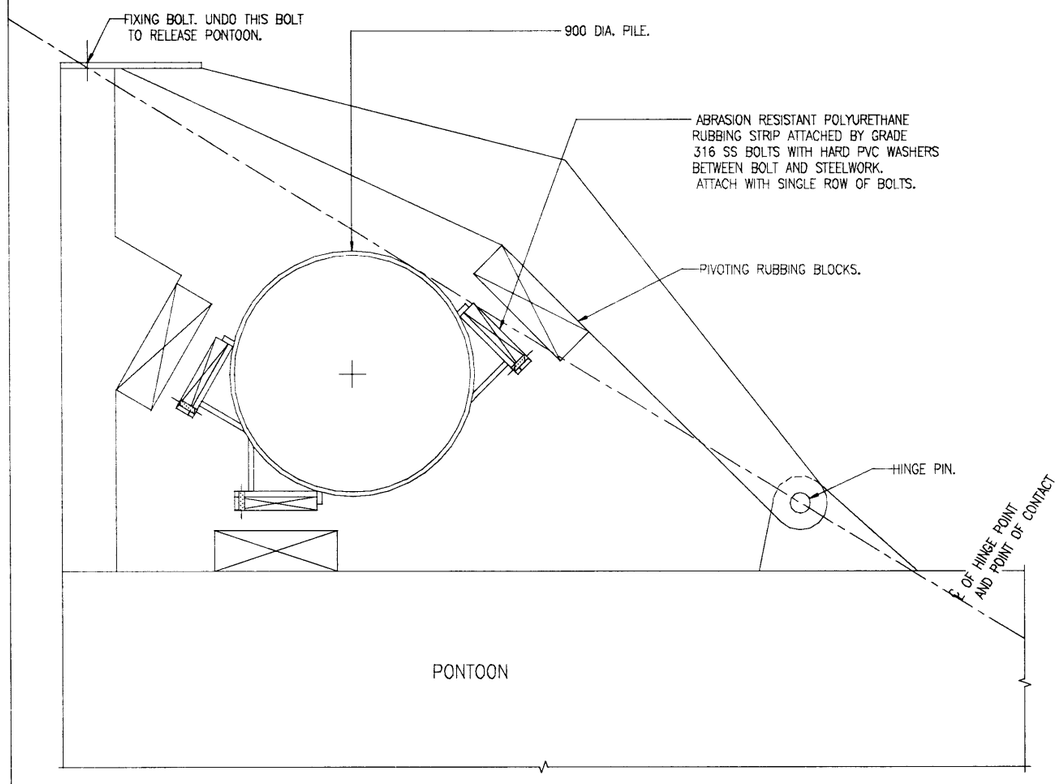



DETAIL 4/2
SCALE 1:10

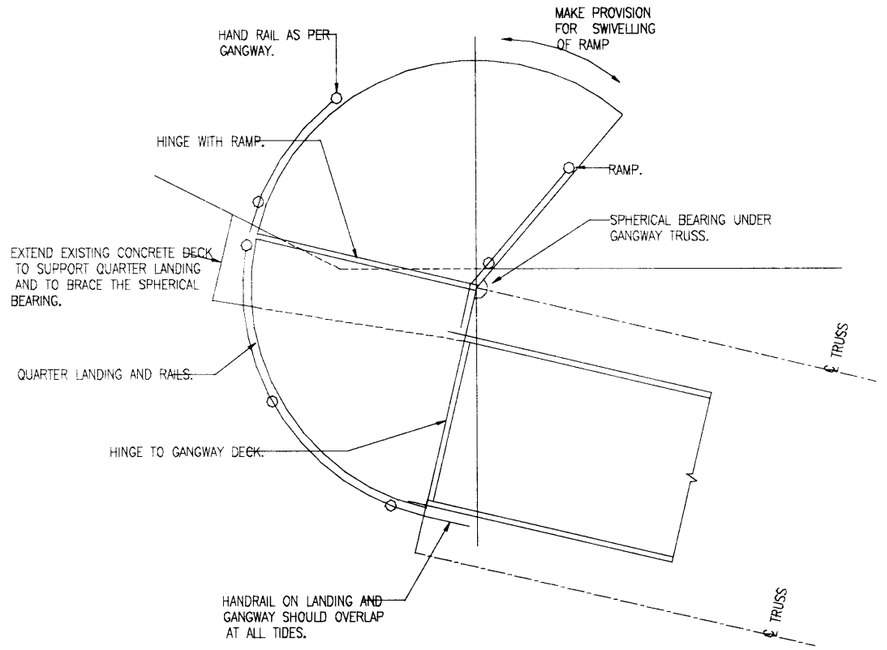

DETAIL 3/2
SCALE 1:20

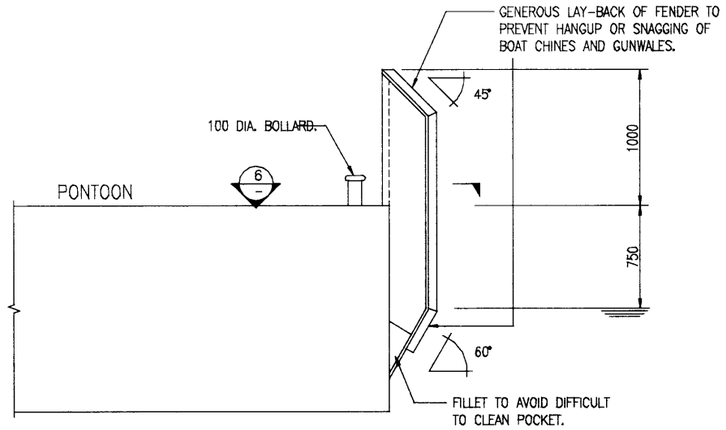

DETAIL 5/2
SCALE 1:20

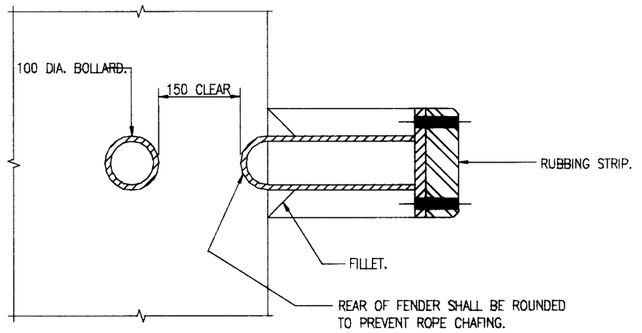

SECTION 6/–
SCALE 1:5

NOTES:–

THESE DETAILS ARE POSSIBLE SOLUTIONS AND ARE NOT SPECIFIC REQUIREMENTS.

No.	DESCRIPTION	DATE	INIT.
	AMENDMENTS		

DRAWN S.H.W.	DATE MAY 2000	CHECKED	DATE
DESIGNED –	DATE –	CHECKED	DATE
SUPERVISING ENG./ARCH.	DATE 12/5/00	PROJECT OFFICER	DATE

NORTHERN TERRITORY OF AUSTRALIA
DEPARTMENT OF TRANSPORT AND WORKS
CONSTRUCTION AGENCY
Copyright Reserved

DARWIN
STOKES HILL WHARF
TOURIST VESSEL PONTOON

DETAILS

FILE No.	SHEET No.	DRAWING NUMBER	AMEND.	SHEET SIZE
POD01350	3 OF 3	B00–3140–		A1