
DARWIN CITY WATERFRONT DEVELOPMENT

Wave Pool Water Treatment

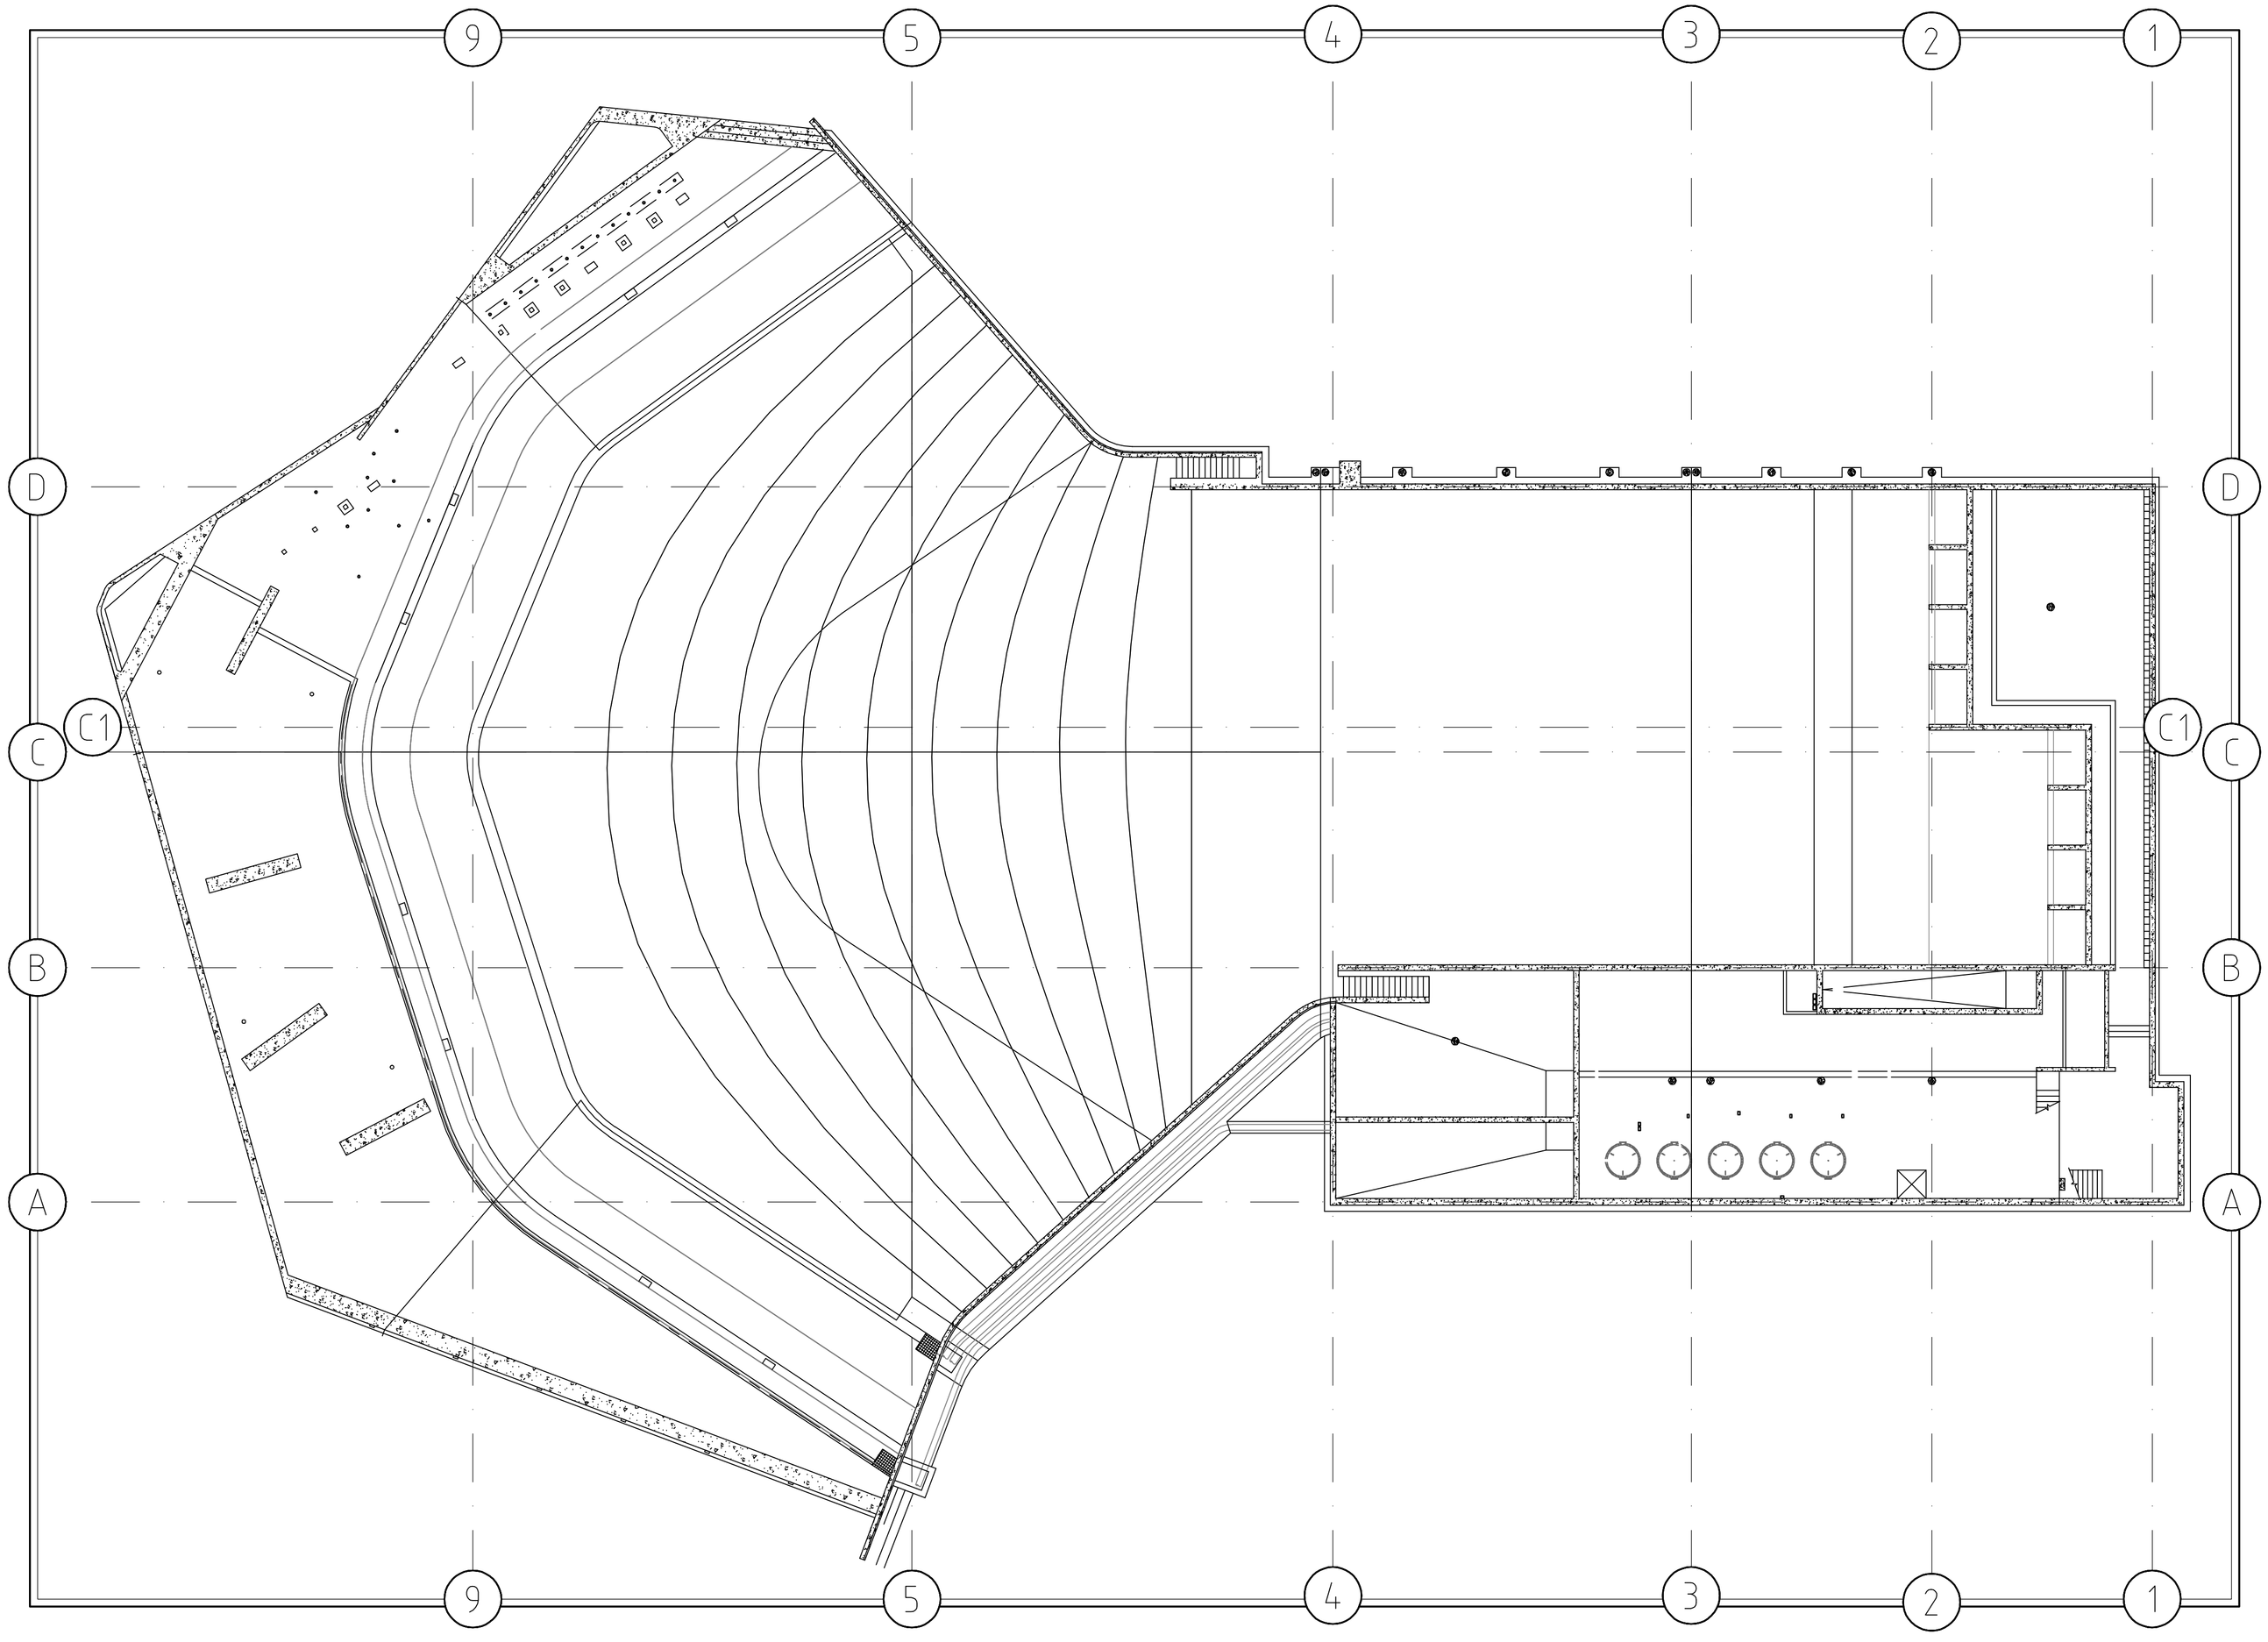

Drawing No	Title	Revision
PWT-S-00	Cover Page	D
PWT-S-01	Wave Pool Water Treatment Schematic	D
PWT-S-02	Wading Pool Water Treatment Schematic	E
PWT-S-03	Plantroom Layout- Sht 1	F
PWT-S-04	Plantroom Layout- Sht 2	D
PWT-S-05	Cast In Items	E
PWT-S-06	Details- Sht 1	F
PWT-S-07	Details- Sht 2	E
PWT-S-08	Details- Sht 3	D
PWT-S-09	Details- Sht 4	E
PWT-S-010	Pool Piping	D
PWT-S-011	Pool Piping Details	C
PWT-S-012	Typical Details	C

Head Contractor

SITZLER

P.O BOX 39062 Winnellie N.T 0821 Ph: (08) 8984 3266 Fax: (08) 8984 4651

Aquatic Engineer

GEOFF NINNES FONG & PARTNERS Pty Ltd

Level 1, 68-70 Crown St Woolloomooloo N.S.W 2011 Ph: (02) 9332 5100 Fax: (02) 9331 2963

Filtration Sub-contractor

TRISLEY HYDRAULIC SERVICES Pty Ltd

20-22 Production Ave Kogarah N.S.W 2217 Ph: (02) 9588 1222 Fax: (02) 9587 9662

DES.	DRN. PB	CHK.	APP.	
DATE	DATE 20/06/07	DATE	DATE	
FILE	DISK	DRAWING No.	REV.	A1
PLT.	SCALE 1:200	PWT-S-00	D	