
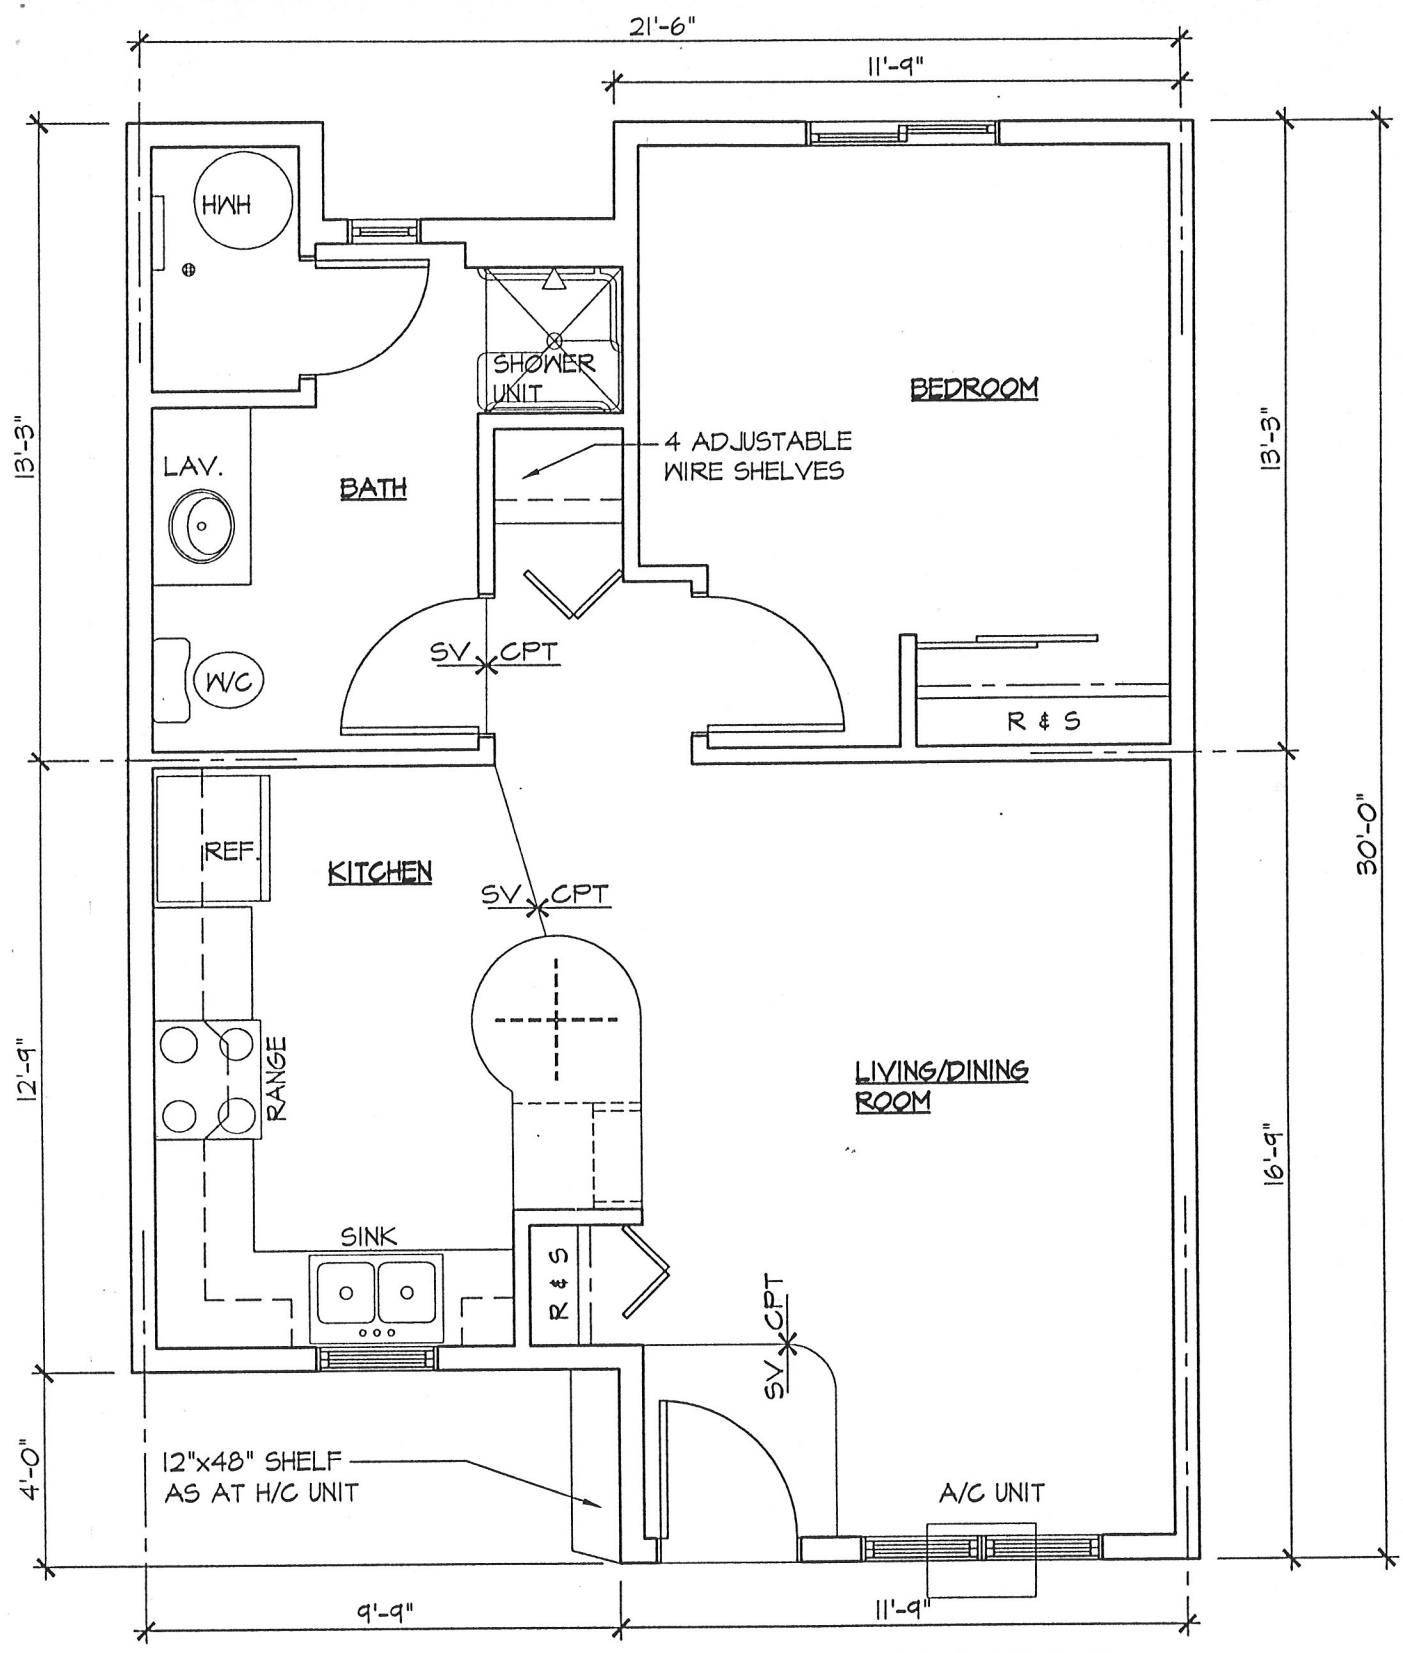


(A) TYPICAL ONE BEDROOM UNIT

SCALE: 3/16"=1'-0" TYPE 'B' UNIT 594 SF


ZBa ZECK BUTLER ARCHITECTS PS	PROJECT TITLE SESSIONS VILLAGE HUD 202 CHENEY CARE CENTER, CHENEY, WASHINGTON	DATE 7/21/04	P.N. 0222
		DRAWING NO. 1	
	ONE BEDROOM UNIT PLAN		

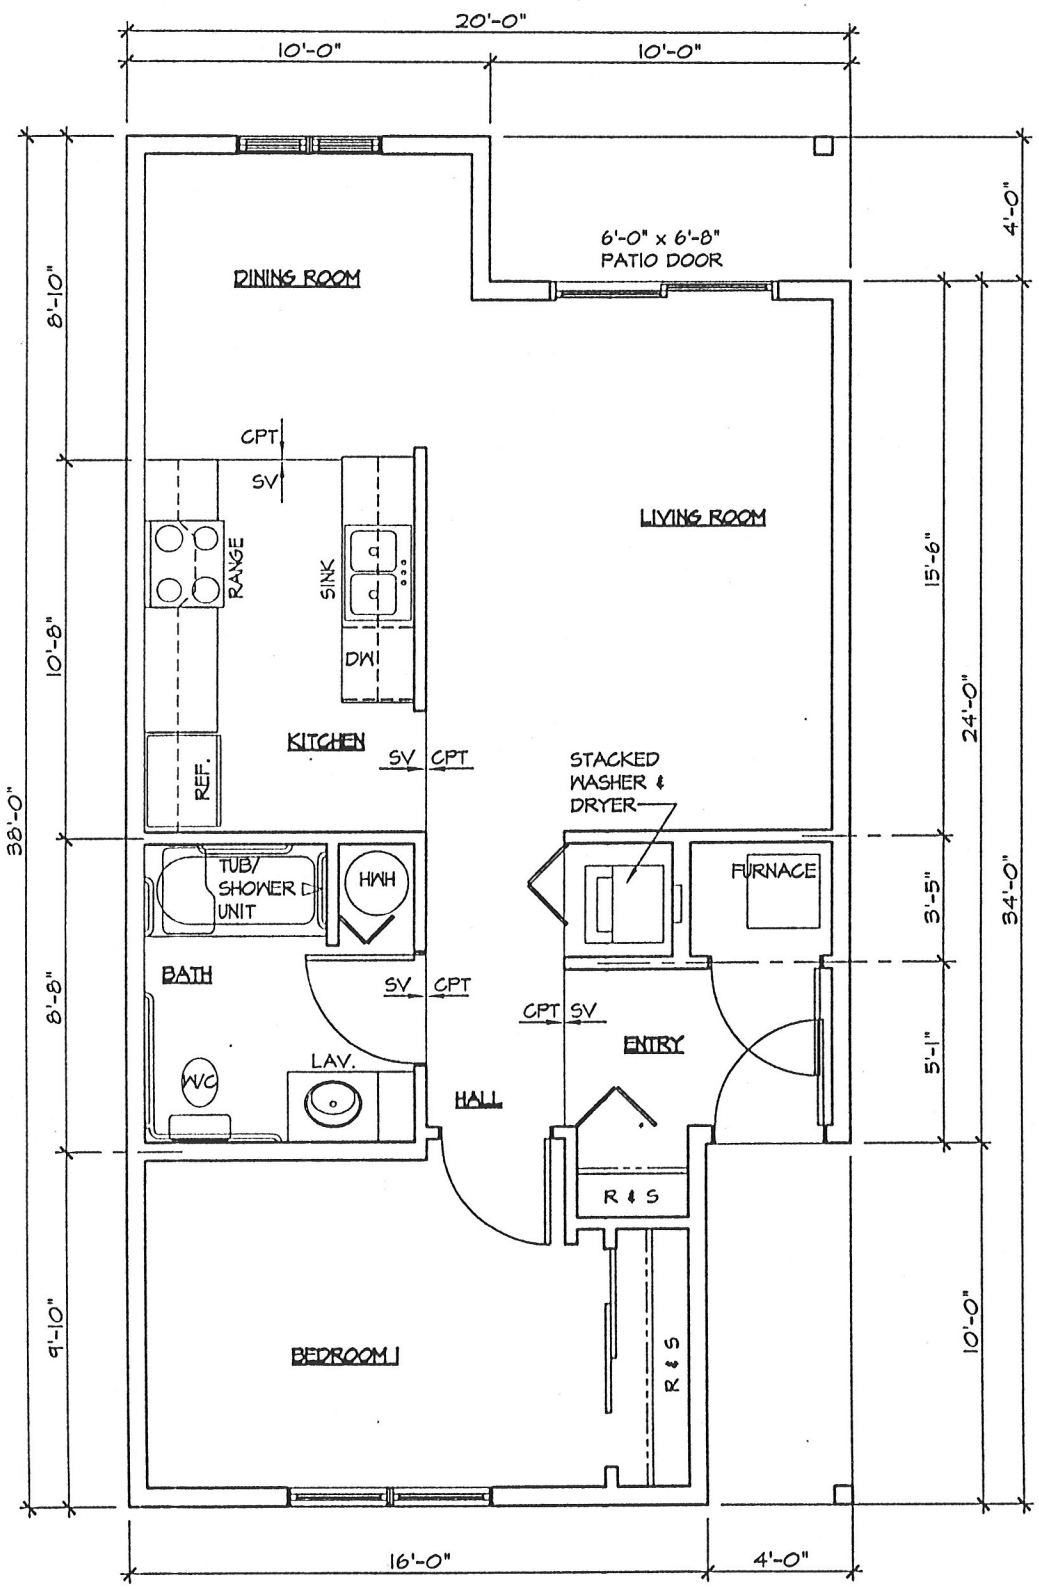

(A) TYPICAL M80 ONE BEDROOM UNIT

SCALE: 3/16"=1'-0" 680 S.F.


ZBa ZECK BUTLER ARCHITECTS PS	PROJECT TITLE SESSIONS VILLAGE II CHENEY CARE CENTER, CHENEY, WASHINGTON	DATE 7/21/04	P.N. 0222
	ONE BEDROOM UNIT PLAN - 80% AMI	DRAWING NO. 1	

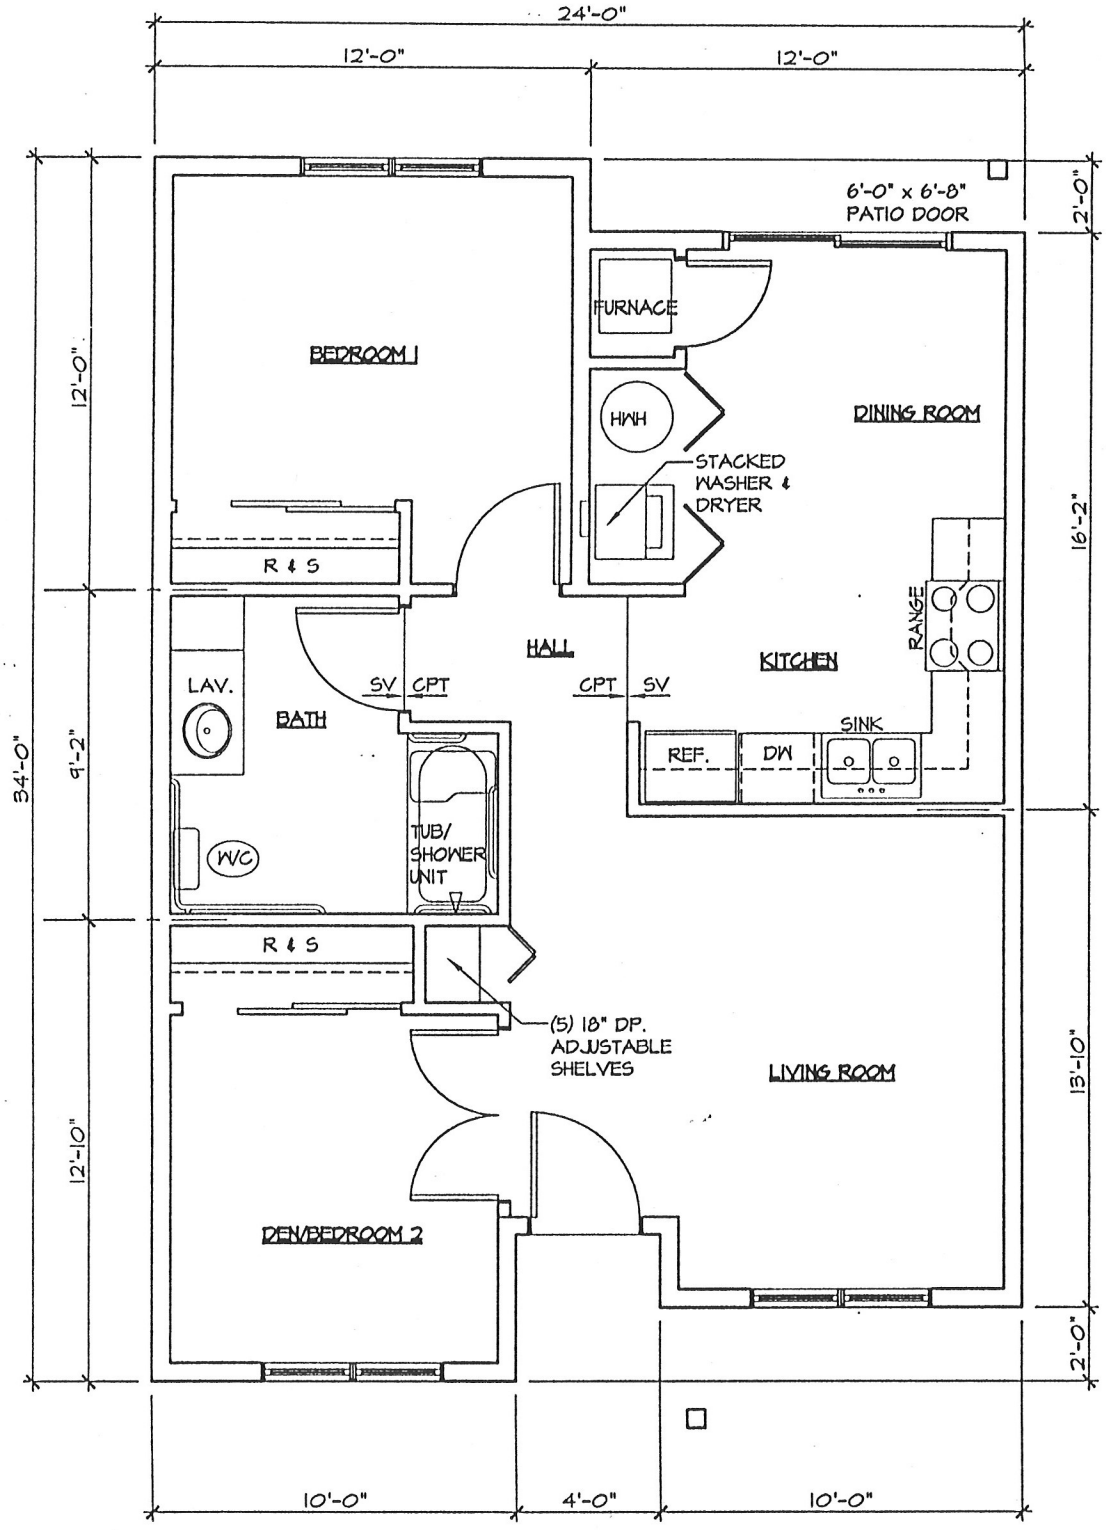

(B) TYPICAL M80 TWO BEDROOM UNIT

SCALE: 3/16"=1'-0" TYPE 'A' UNIT 756 S.F.

ZBa ZECK BUTLER ARCHITECTS PS	PROJECT TITLE SESSIONS VILLAGE II CHENEY CARE CENTER, CHENEY, WASHINGTON	DATE 7/21/04	P.N. 0222
		DRAWING NO. 1	
	TWO BEDROOM UNIT PLAN - 80% AMI		

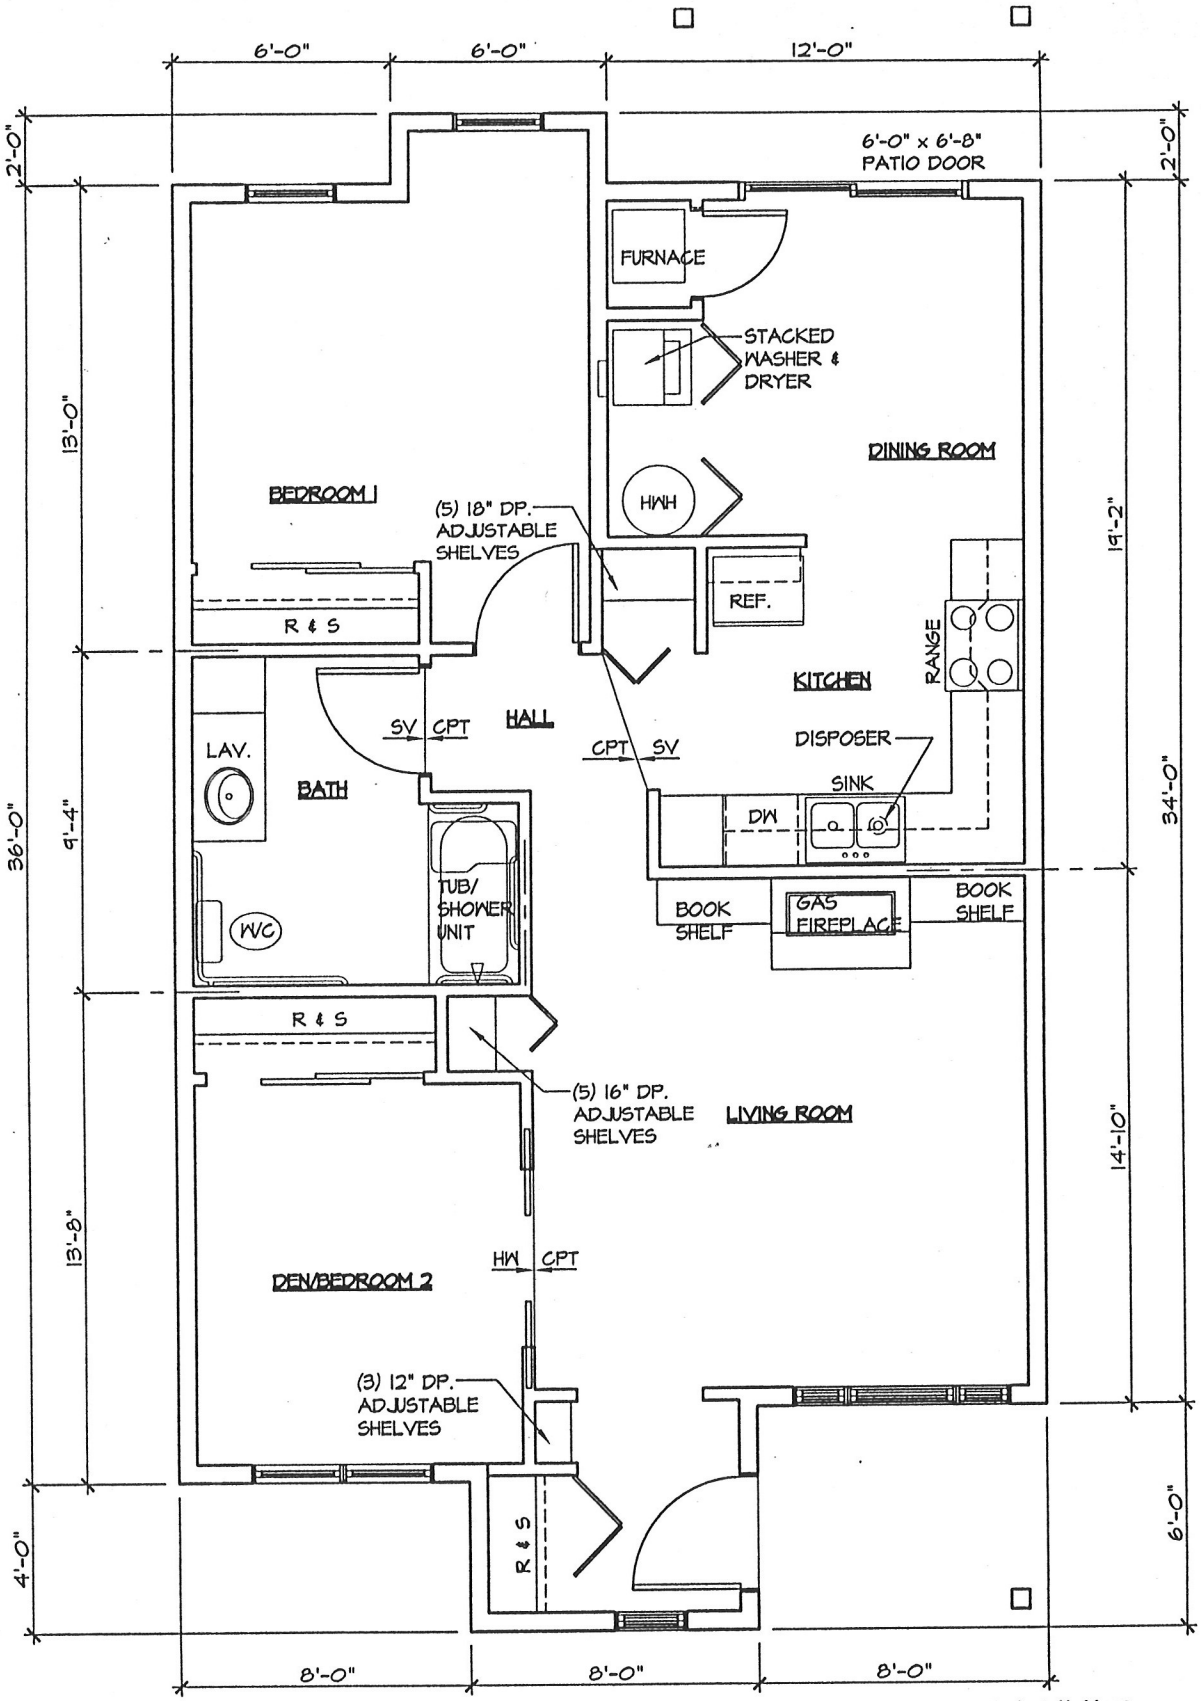

A TYPICAL MARKET RATE TWO BEDROOM UNIT

SCALE: 3/16"=1'-0" 875 S.F.

ZBa

ZECK BUTLER ARCHITECTS PS

PROJECT TITLE

SESSIONS VILLAGE II

CHENEY CARE CENTER, CHENEY, WASHINGTON

2 BEDROOM UNIT PLAN - MARKET RATE

DATE	P.N.
7/21/04	0222

DRAWING NO. 1