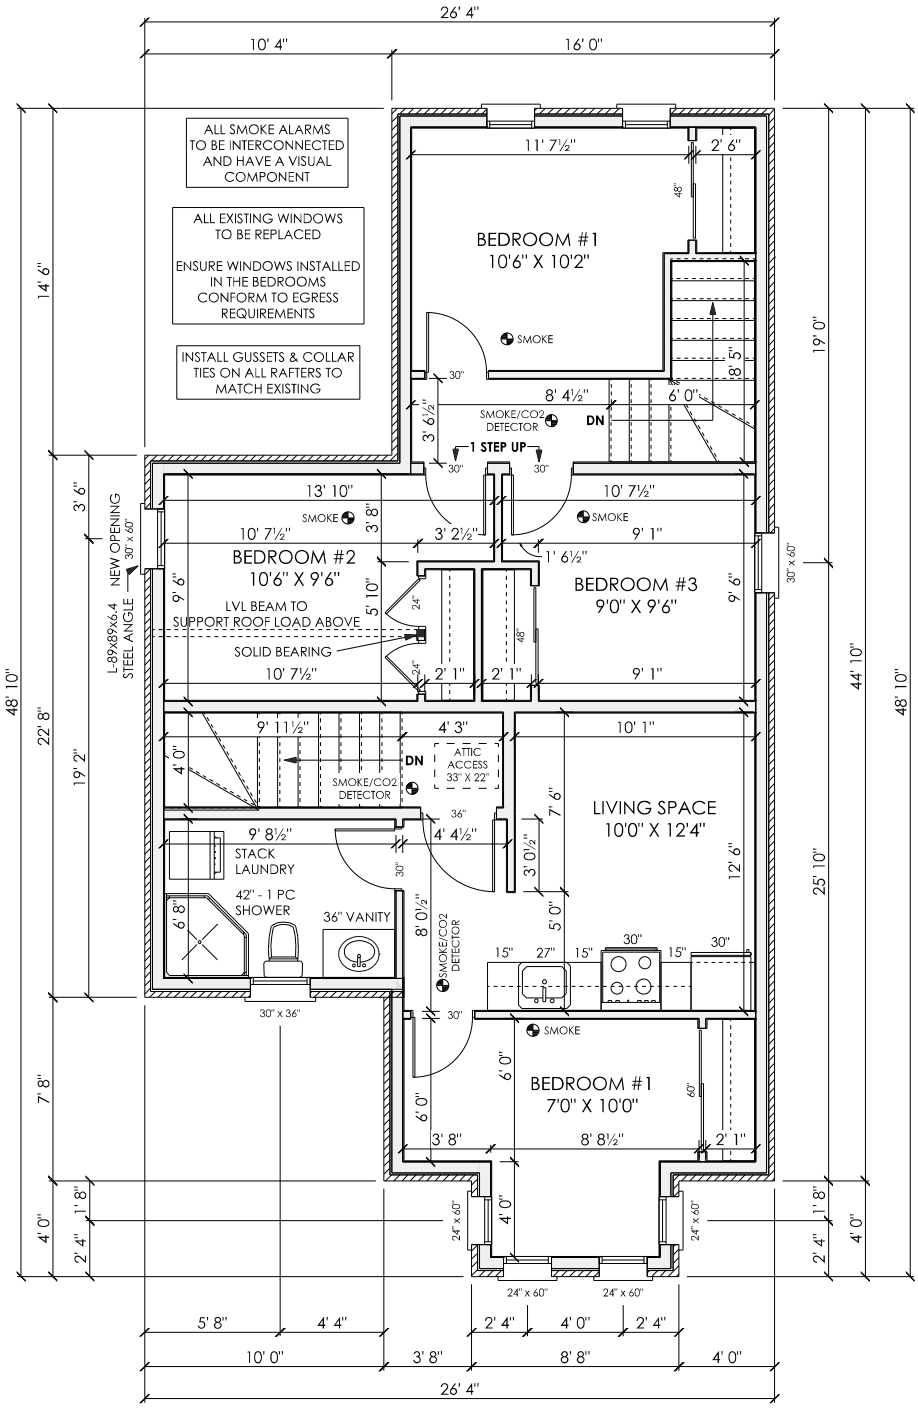

256 COLEMAN STREET
PROPOSED SECOND LEVEL

I have reviewed and take responsibility for this design.
BCIN: 28515 & 132301 Date: June 6 2024

A. Markland

Mac Cairns
256 Coleman Street, Belleville
Renovation Project

DATE: June 6 2024
SCALE: 1'0" = 1/8"

CARBEN CONCEPTS
DRAFTING & DESIGN