


SAINT EUGENE MEMORIAL GARDEN CONCEPTUAL PLAN

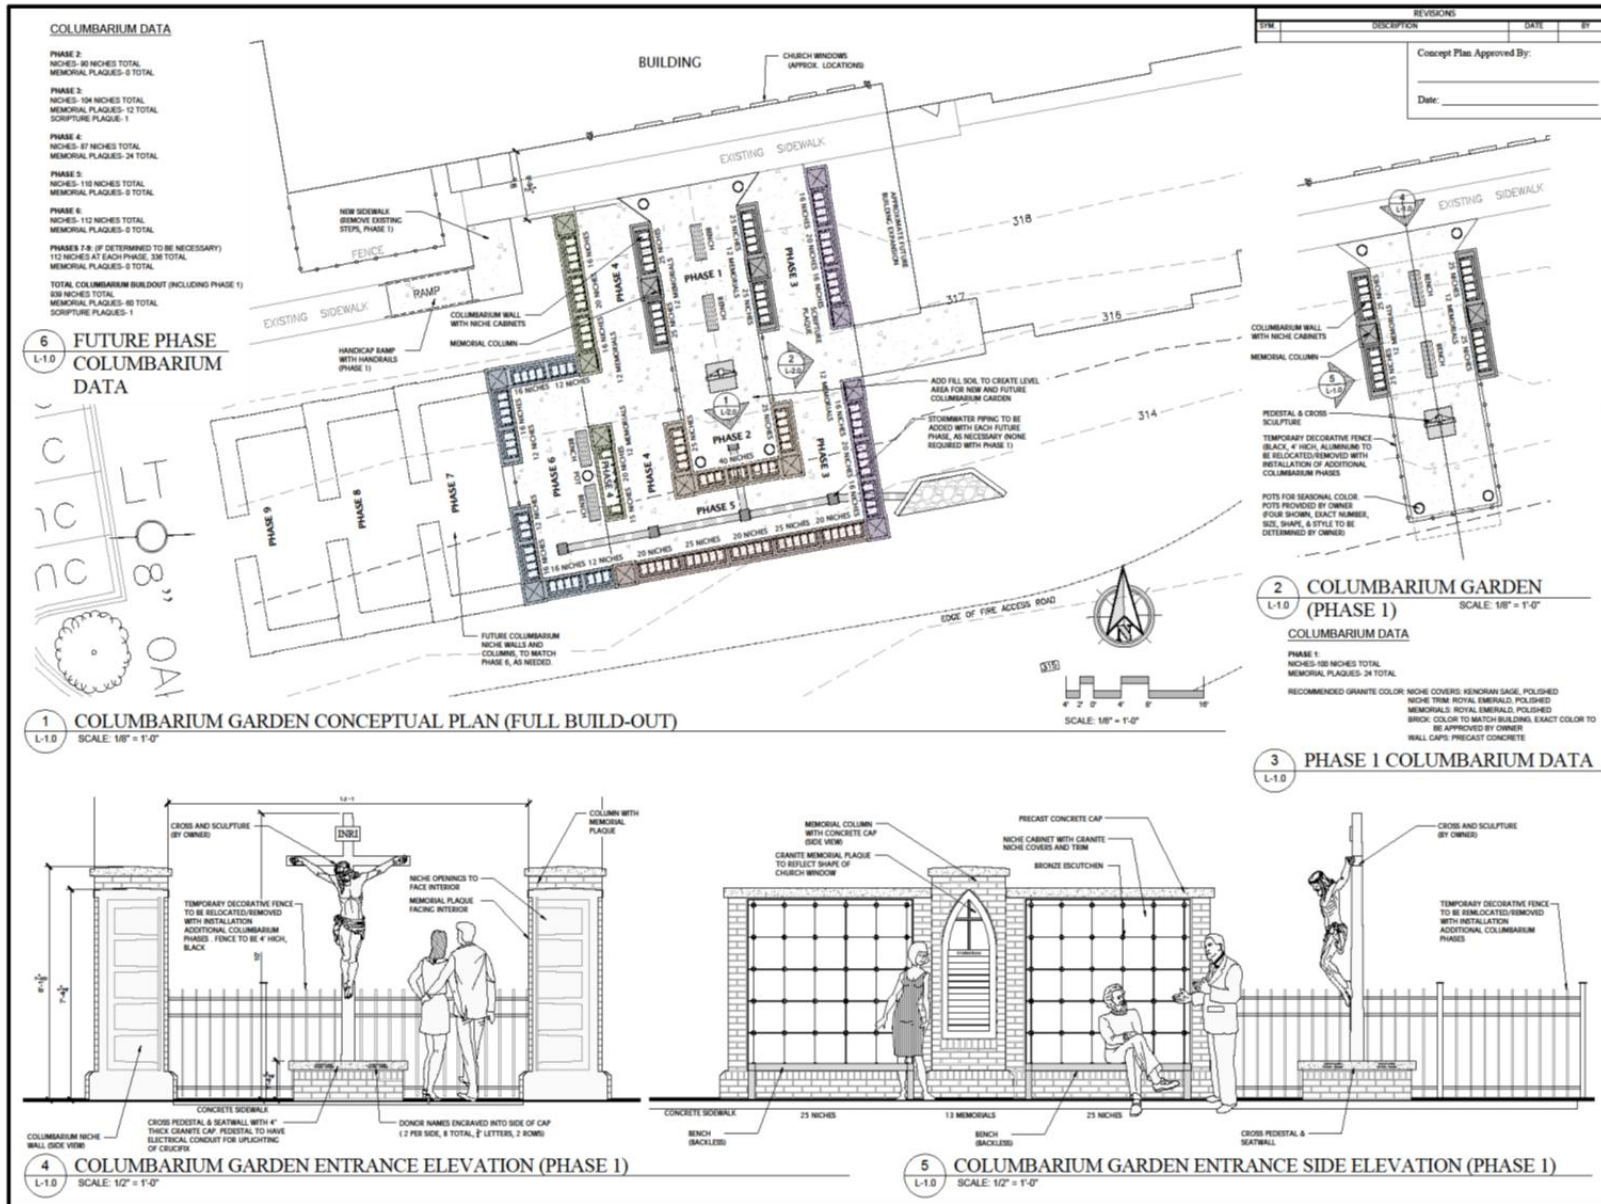

Columbarium Planners
Beautiful Secure Memories
Pinehurst, North Carolina, P.O. Box 5255, Pinehurst, NC 28374
Telephone: 910-295-8328 Fax: 910-295-3420

Copyright 2019, Columbarium Planners, Inc. This columbarium design is the copyright property of Columbarium Planners, Inc. design plans and other graphic material relating to the columbarium may not be copied or reproduced in any form without the expressed consent of Columbarium Planners, Inc.

COLUMBARIUM PLANS FOR
SAINT EUGENE CATHOLIC CHURCH
Wendell, North Carolina

SEAL: **LKC**
LKC Engineering, Inc.
1100 Alcoa Street, Raleigh, NC 27615
(919) 435-1000
LKC Engineering has developed these plans under an agreement with Columbarium Planners, Inc. LKC Engineering has no authority to represent Columbarium Planners, Inc. in any way. LKC Engineering is not responsible for any errors or omissions in these plans. 

DATE: 10-2-20
DESIGNED: [Signature]
DRAWN: [Signature]
CHECKED: [Signature]
NOT: [Signature]

L-1.0