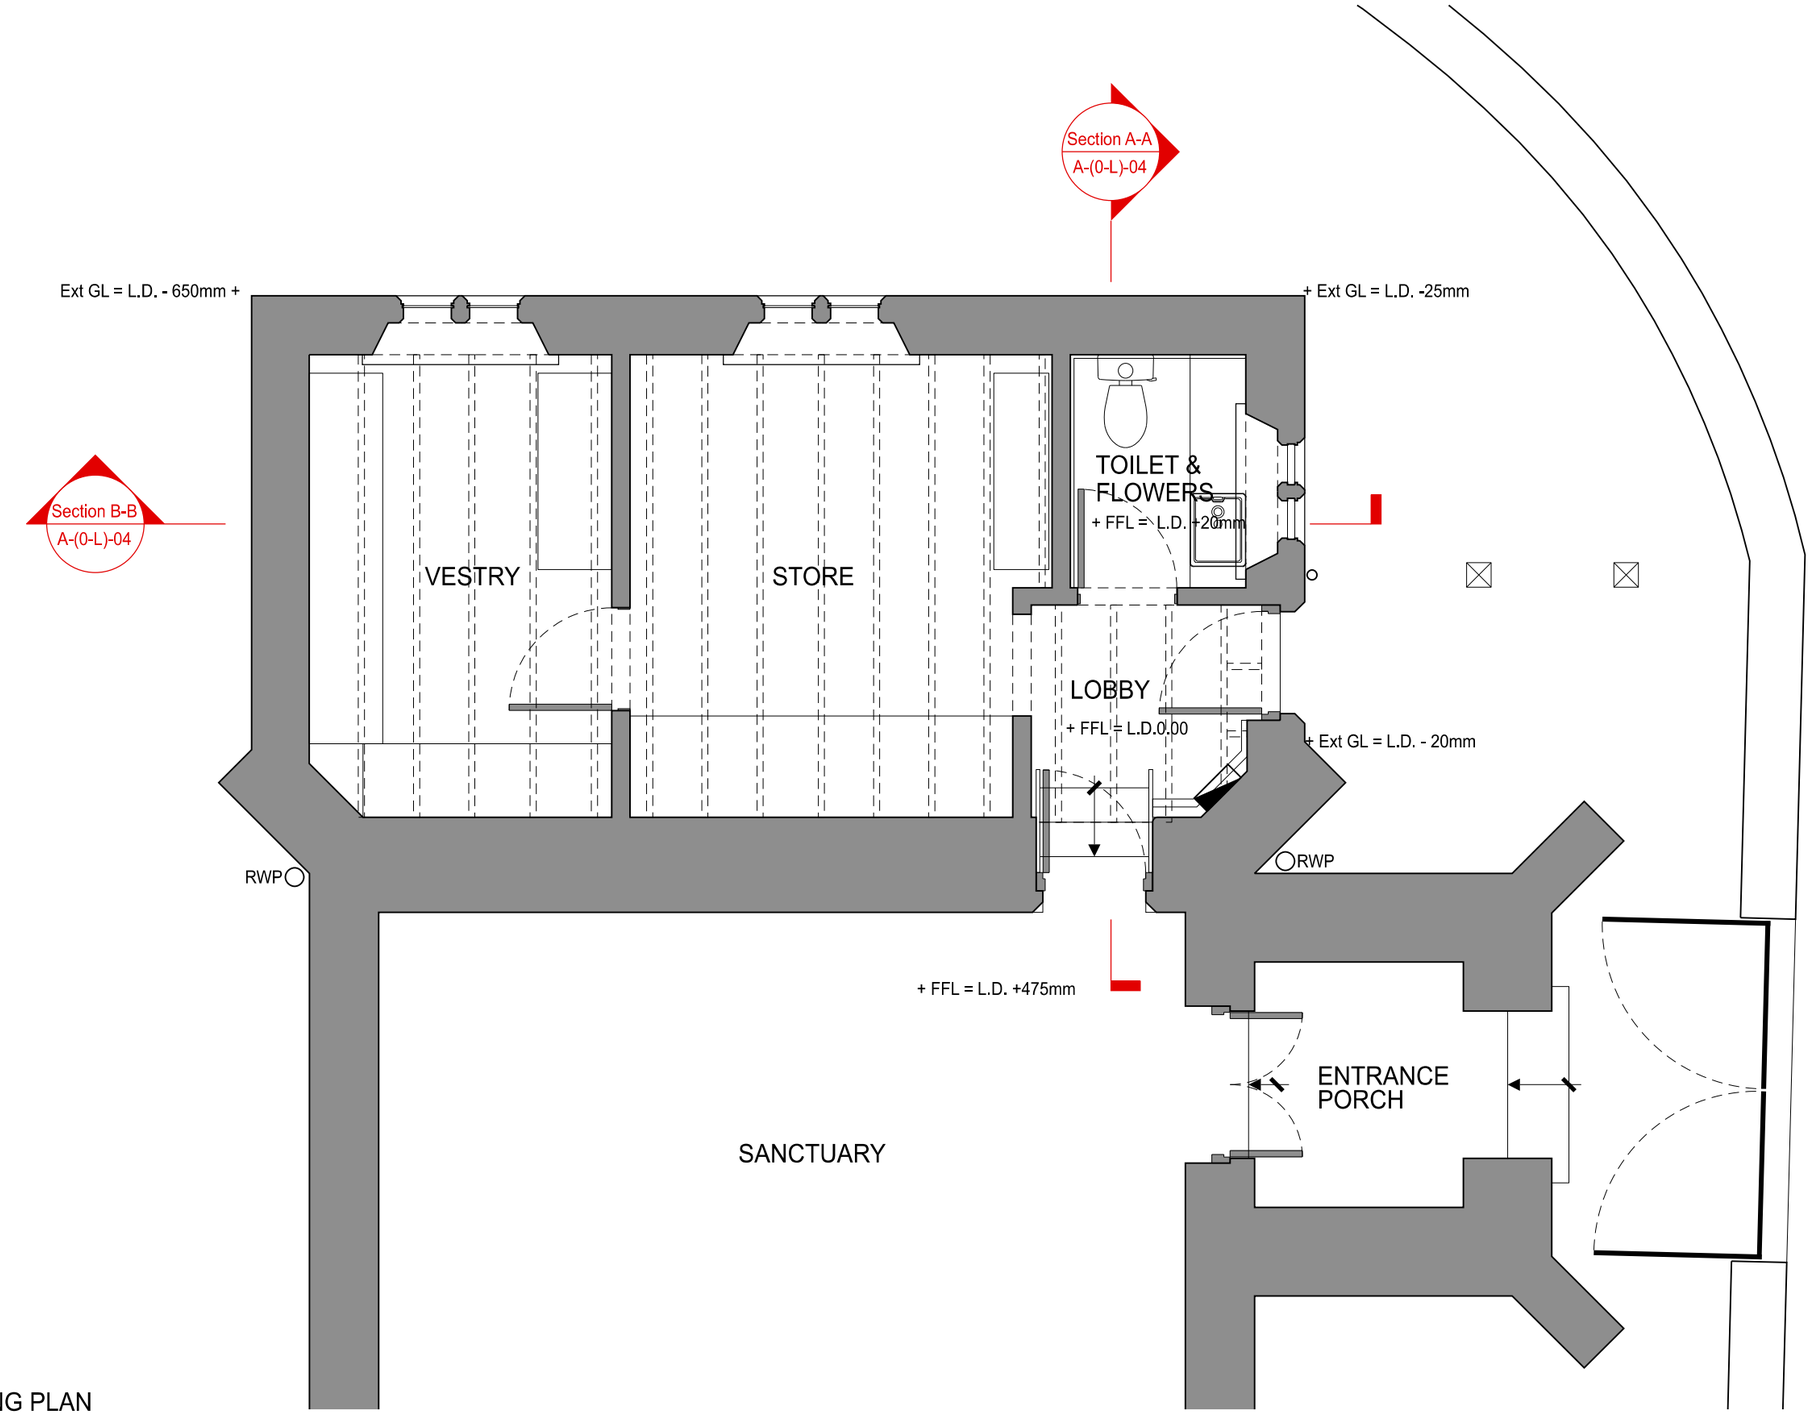


EXISTING BUILDING PLAN

NOTE : DO NOT SCALE FROM THIS DRAWING
Contractor and their subcontractors are to verify all dimensions and levels on site before preparing shop drawings or manufacture.

The Contractor is to bring to the attention of the Architect any discrepancy in this drawing prior to commencement of the works.

REVISIONS

Rev.	Date	By	Amendment

LEEBOYD
6d Canaan Lane
Edinburgh EH10 4SY
Tel : 0131 447 1818
Email : design@leeboyd.com

Client
Christ Church, Falkirk, FK1 1RX

Project
Alterations to form accessible entrance

Project No.
2464

Scale		Drawn by	Checked by	Date
1:50	@ A4	KM	AT	Feb 2025

Filename
2464-LB-DR-A-(0-L)-02

Status
S2 (Issued for Information)

Revision
P0

Description
Existing Building Plan