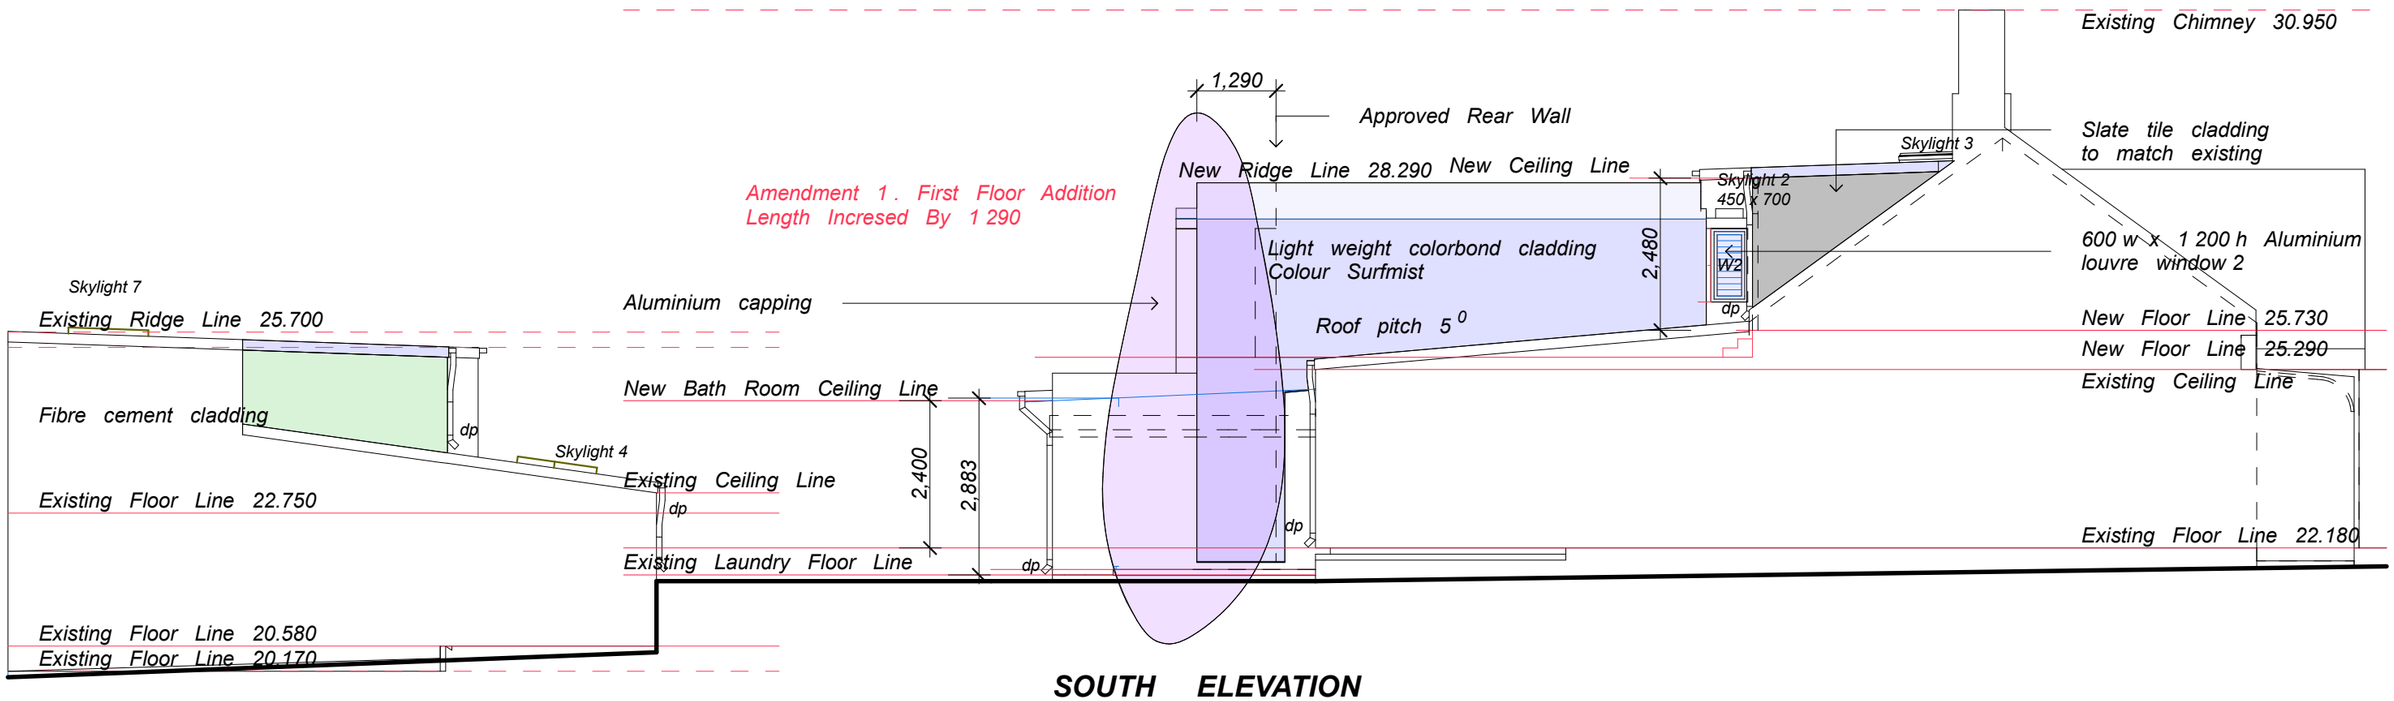

SOUTH ELEVATION

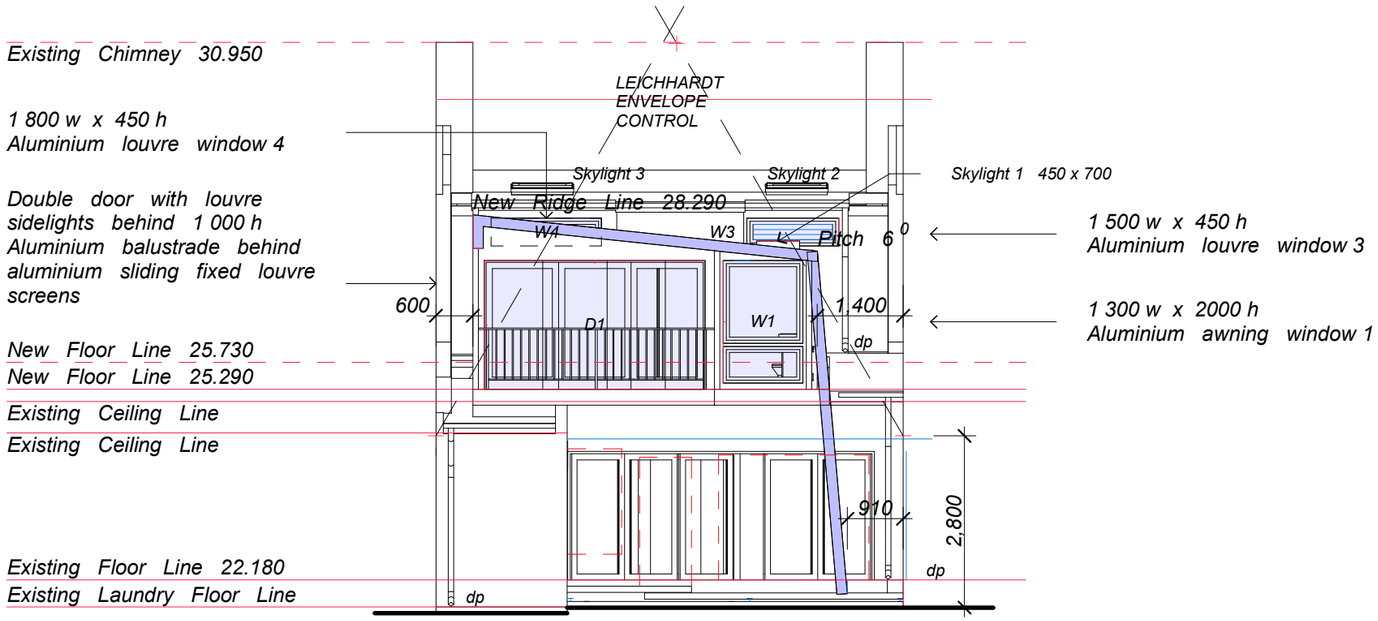

WEST ELEVATION