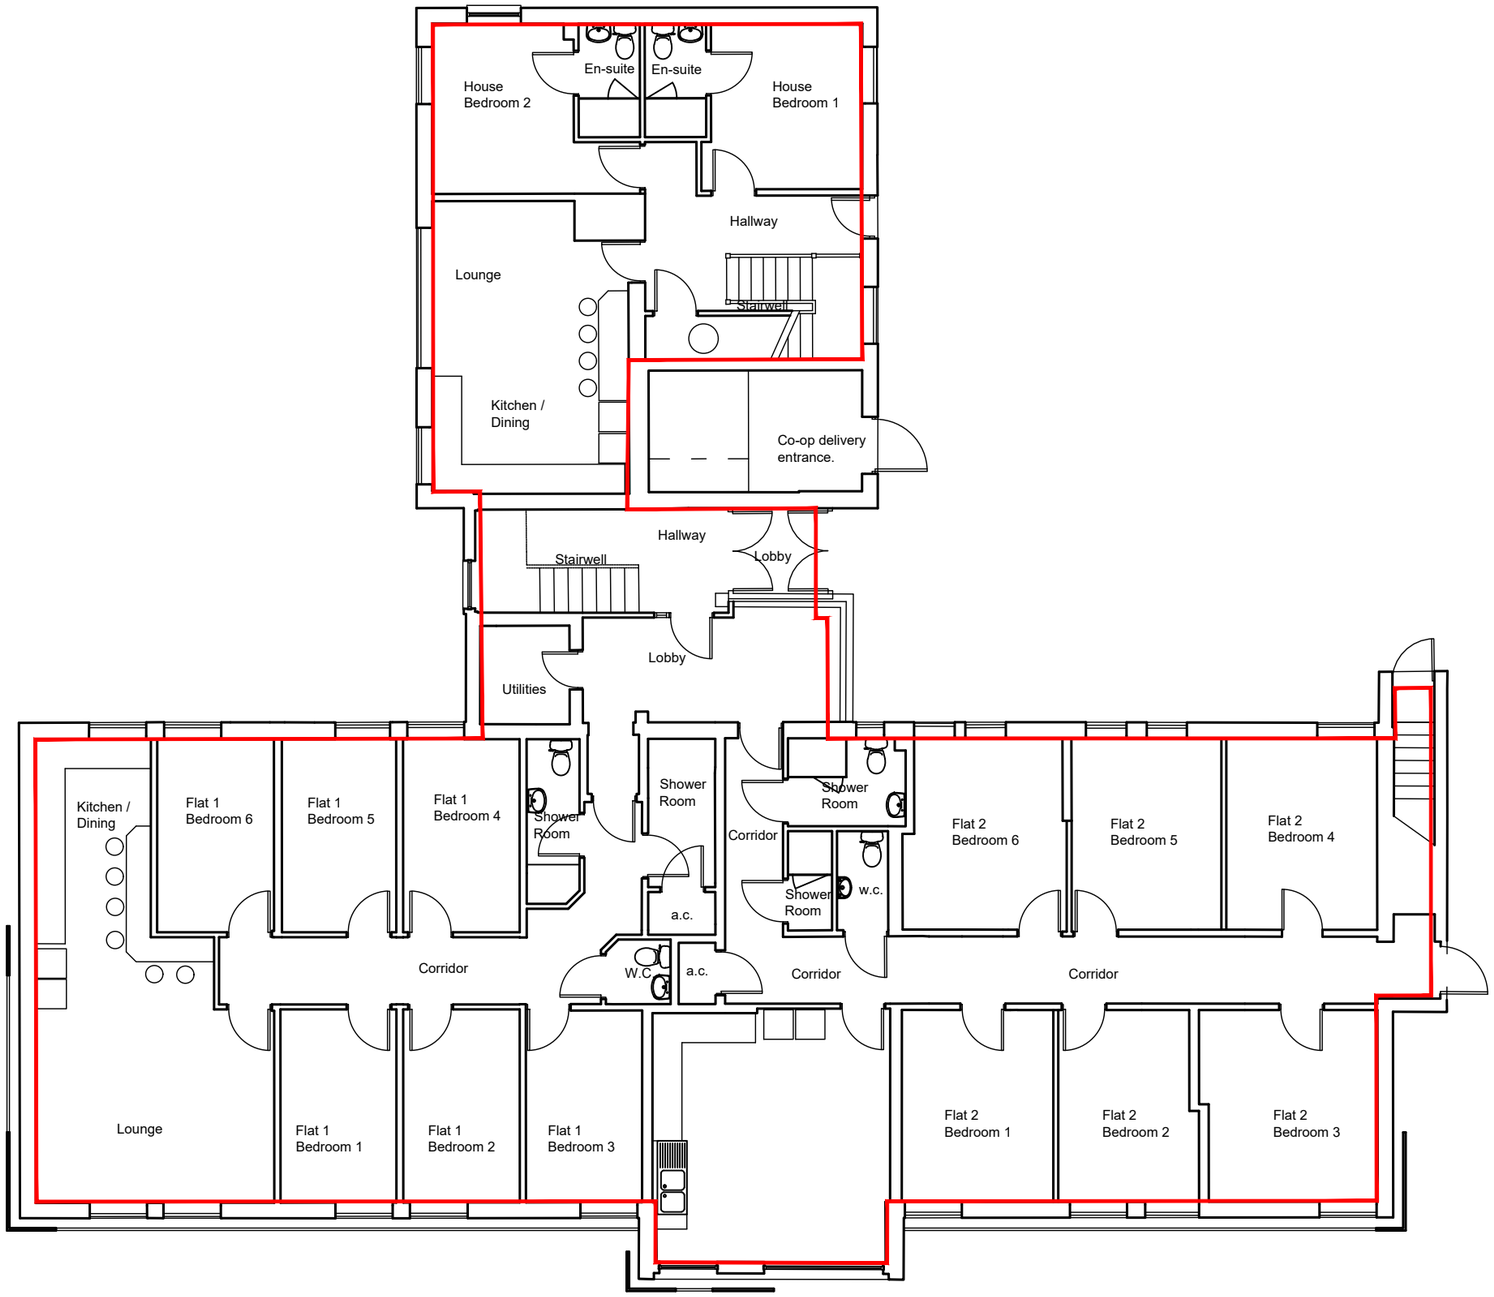

This drawing is copyright ©
NOTE: All dimensions to be checked on site and not scaled from the drawing.

HUW GRIFFITHS ARCHITECTS LTD
PENSAER SIARTREDIG CHARTERED ARCHITECT

CLIENT	JOB TITLE	DRNG. TITLE
Singleton Park Developments Ltd Heritage House, Park Place, Clifton, Bristol.	Conversion of former Earlsmoor Nursing Home, Swansea.	Ground Floor Demise Plan

DATE:	DRAWN:	CHECKED:	SCALE:		DRNG. NO.	REV.	PURPOSE
August 2017	GS	---	1:125	A3	HG.13.81.DP02	B	Information

HUW GRIFFITHS ARCHITECTS LTD
NORTH HILL, 7 ST. JAMES CRESCENT, SWANSEA, SA1 6DP Tel: 01792 644038 Fax: 01792 645446 Email: design@huwgriffithsarchitects.co.uk