


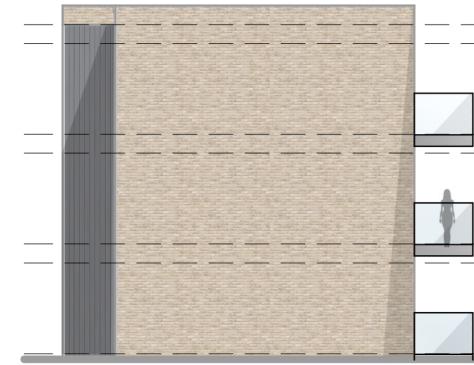

Block A Side (S.E. Facing) Elevation



Block A Side (N.W. Facing) Elevation



Block B Side (S.E. Facing) Elevation




Block B Side (N.W. Facing) Elevation



Block B
Front (N.E. Facing) Elevation

Block A

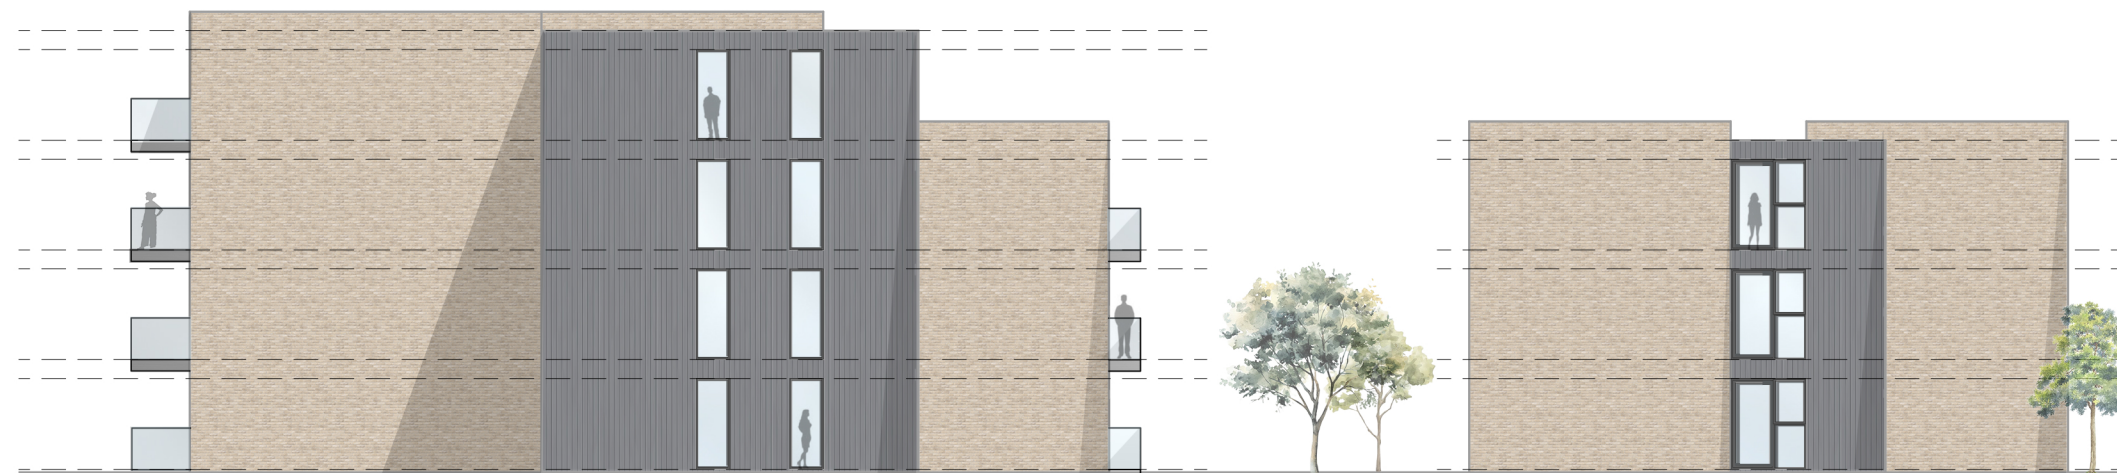

Block A
Rear (S.W. Facing) Elevation

Block B

Former Principality House, Western Valley Rd, Rogerstone, Newport NP10 9DS		Job No. 26_030	Rev. D
Title Proposed Elevations			
Date 13/04/2026	Drawn	Scale 1:200 @ A3	



Architects · **Town planners**
Environmental & Urban design

Unit 1A, Compass Business Park,
Pacific Road, Cardiff. CF24 6HL

www.cjarchitects.co.uk
tel: 029 20452100