




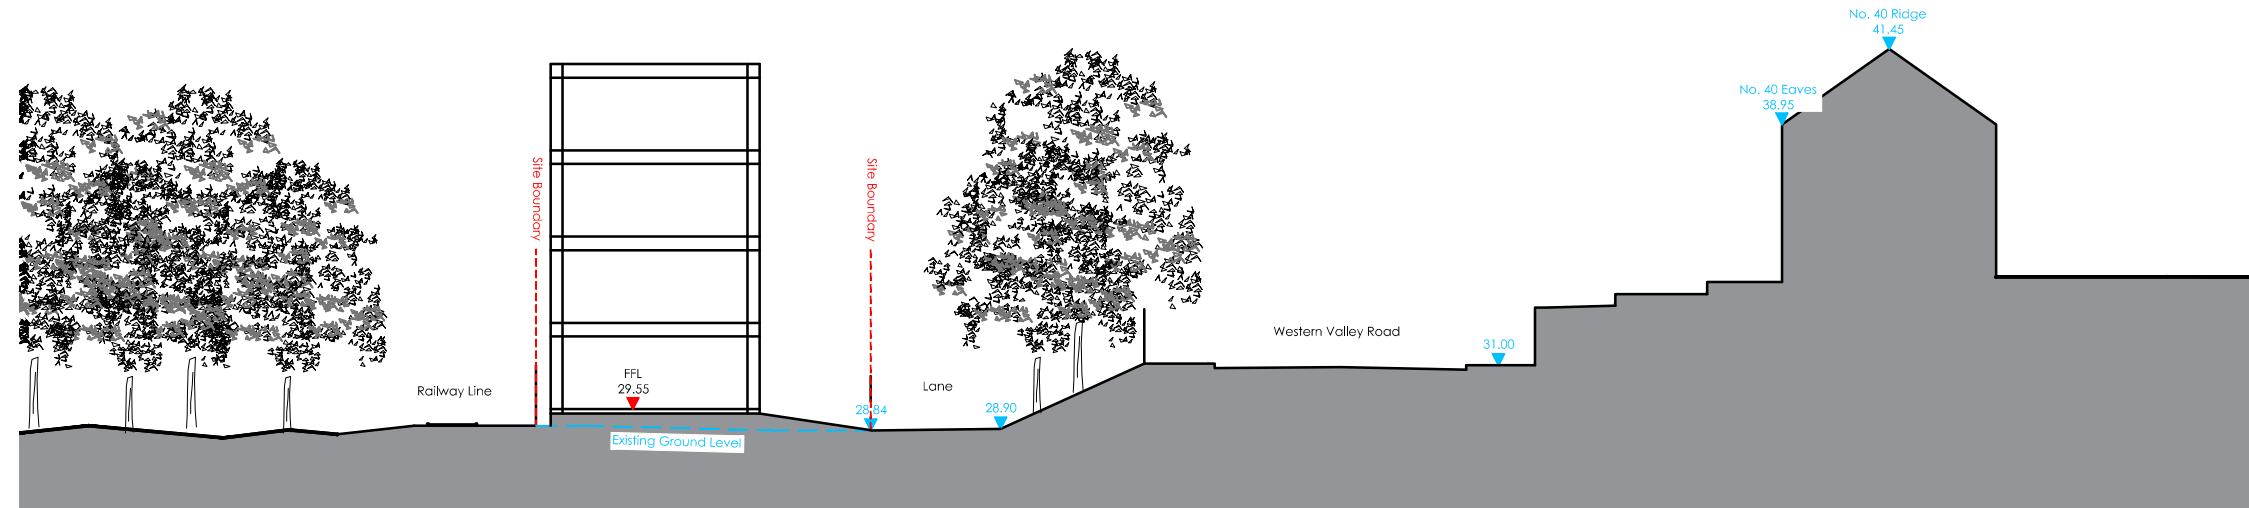

Section AA

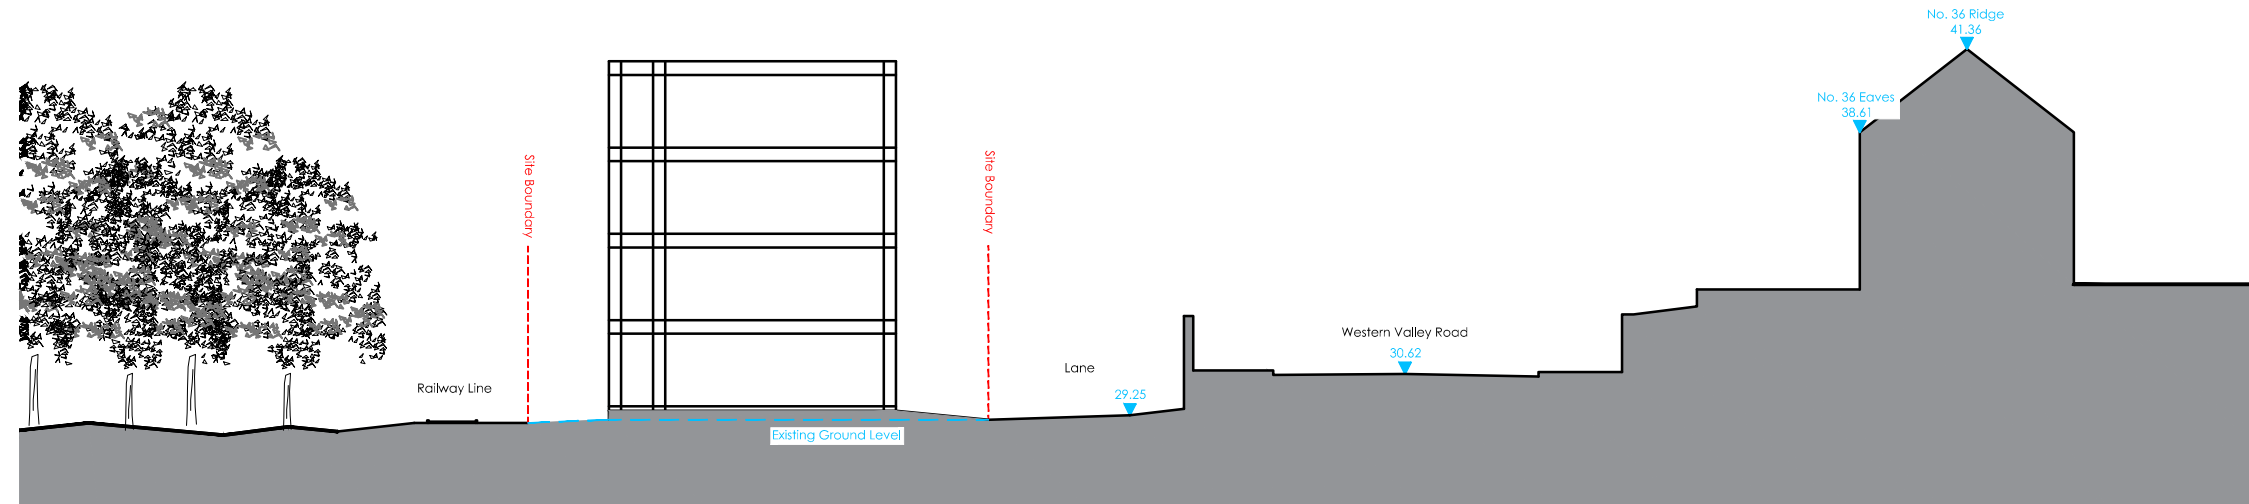

Section BB

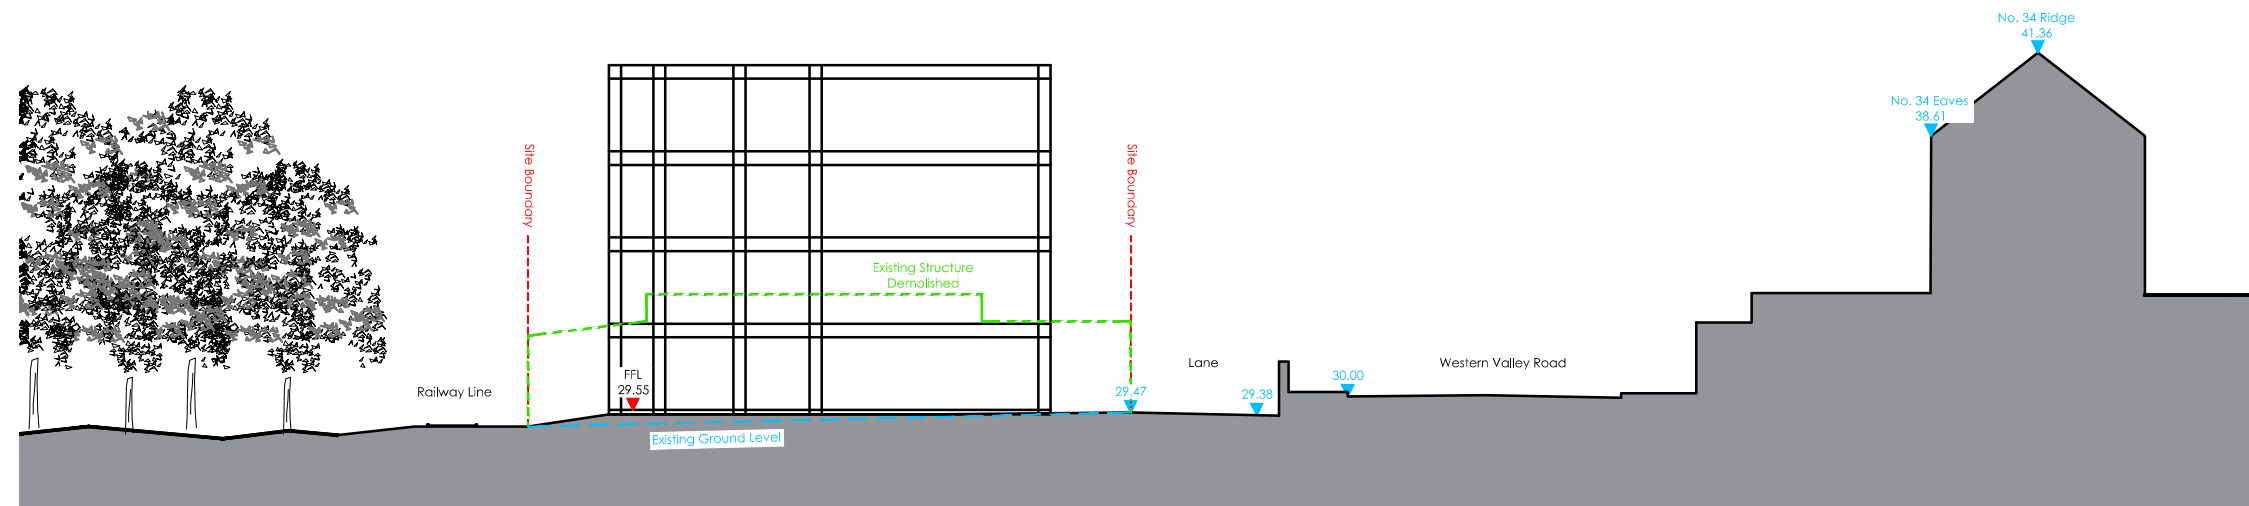

Section CC

Former Principality House, Western Valley Rd, Rogerstone, Newport NP10 9DS		Job No. 26_030	Rev. AL(0)30
Title Proposed Sections			
Date 13/04/2026	Drawn	Scale 1:250 @ A3	
 Architects Environmental & Urban design		Town planners & Urban design	
Unit 1A, Compass Business Park, Pacific Road, Cardiff. CF24 5HL		www.cjarchitects.co.uk tel: 029 20452100	