



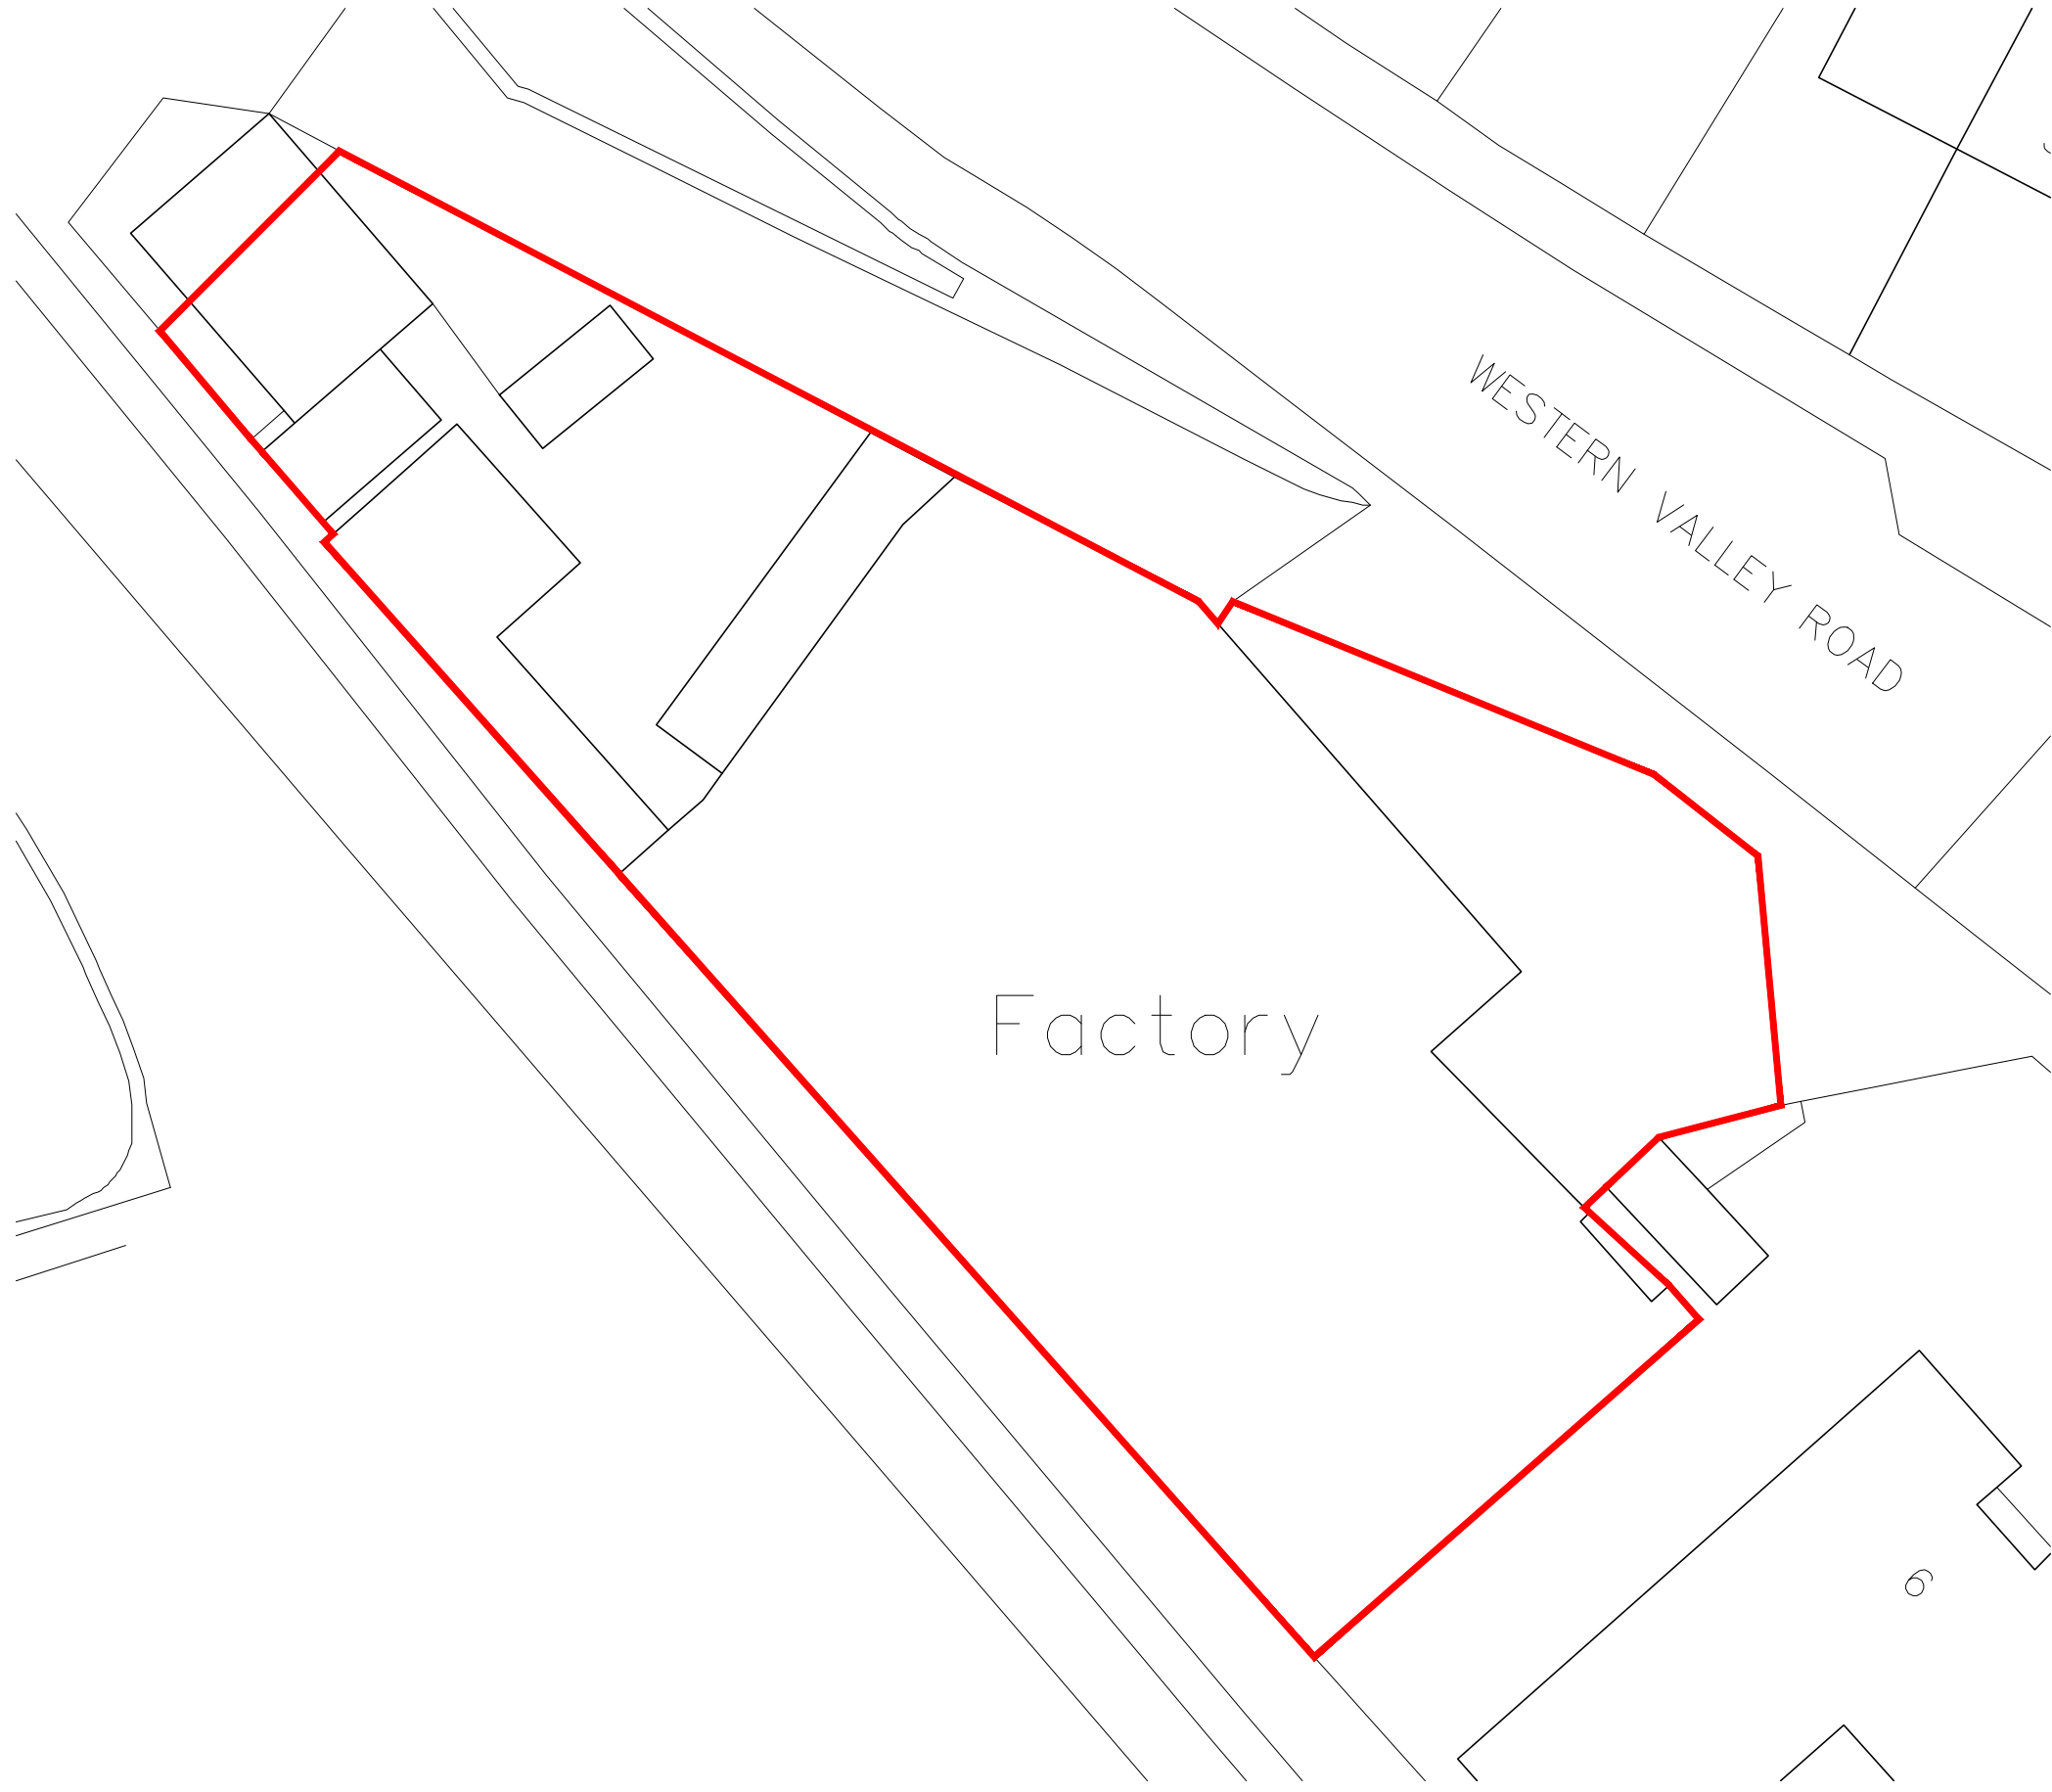

Location Plan (1:250)

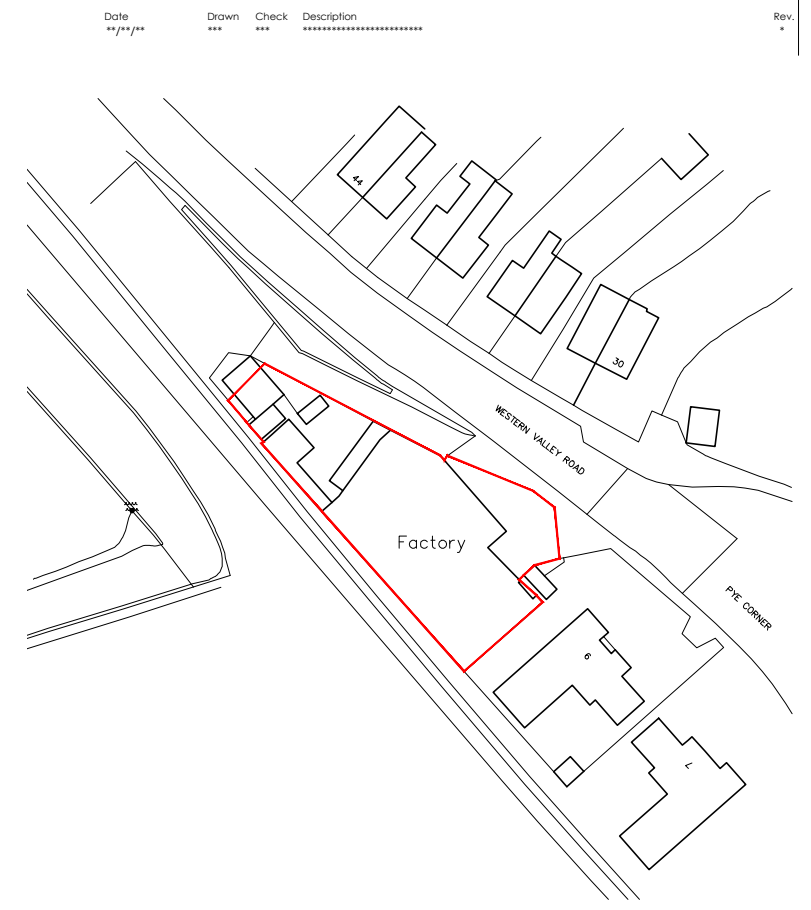

Location Plan (1:1250)



Former Principality House, Western Valley Rd, Rogerstone, Newport NP10 9DS		Job No. 26_030	Rev.
Title Location Plan		Dwg No. AL(90)01	
Date 13/04/2026	Drawn	Scale 1:250 & 1:1250 @ A3	

**CJ²** Architects · Town planners
Environmental & Urban design

Unit 1A, Compass Business Park,
Pacific Road, Cardiff. CF24 5HL

www.cjarchitects.co.uk
tel: 029 20452100