



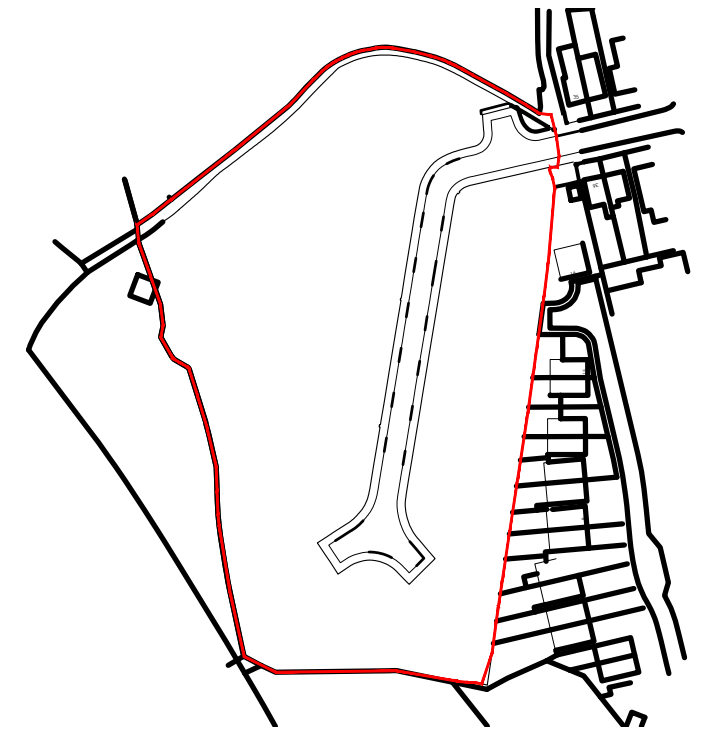

LOCATION PLAN
1:750



LOCATION PLAN
1:2000

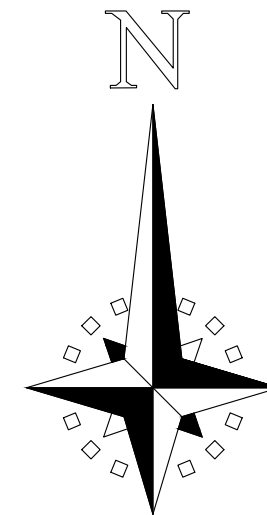

Proposed Development Land Off Pencoed Avenue Cefn Fforest		Job No. 26_038	Rev.
Title Location Plan		Dwg No. AL(90)01	
Date 28/09/26	Drawn ***	Scale 1:250/1250 @ A3	

Architects · **Town planners**
Environmental & Urban design

Unit 1A, Compass Business Park,
Pacific Road, Cardiff. CF24 5HL

www.cjarchitects.co.uk
tel: 029 20452100