



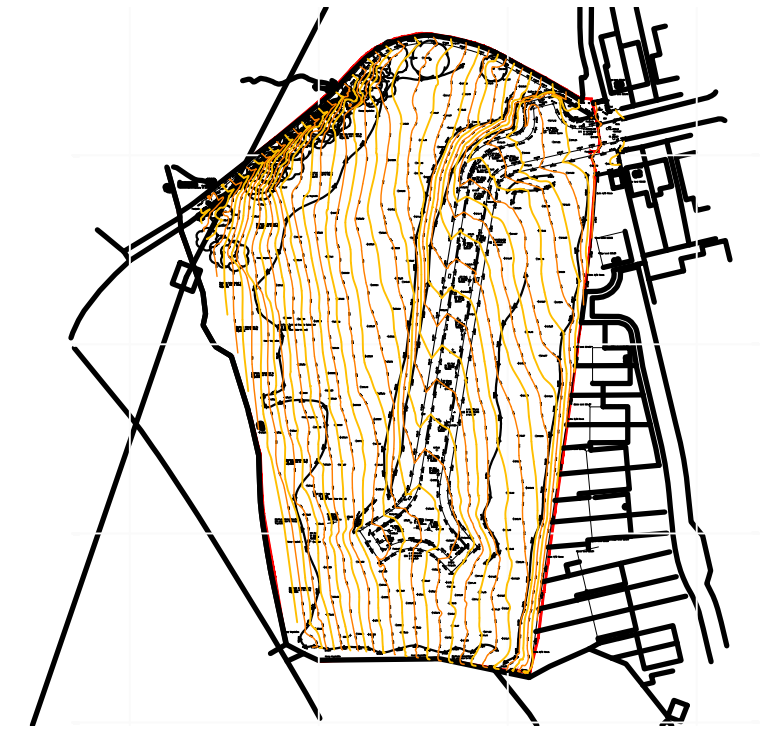

LOCATION PLAN
1:750



LOCATION PLAN
1:2000

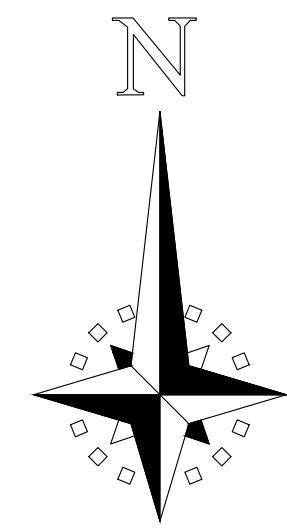

Proposed Development Land Off Pencoed Avenue Cefn Fforest		Job No. 26_038	Rev.
Title Existing Site		Dwg No. AL(90)03	
Date 28/09/26	Drawn ***	Scale 1:750/2000 @ A3	
 Architects · Town planners Environmental & Urban design		Unit 1A, Compass Business Park, Pacific Road, Cardiff. CF24 5HL www.cjarchitects.co.uk tel: 029 20452100	