

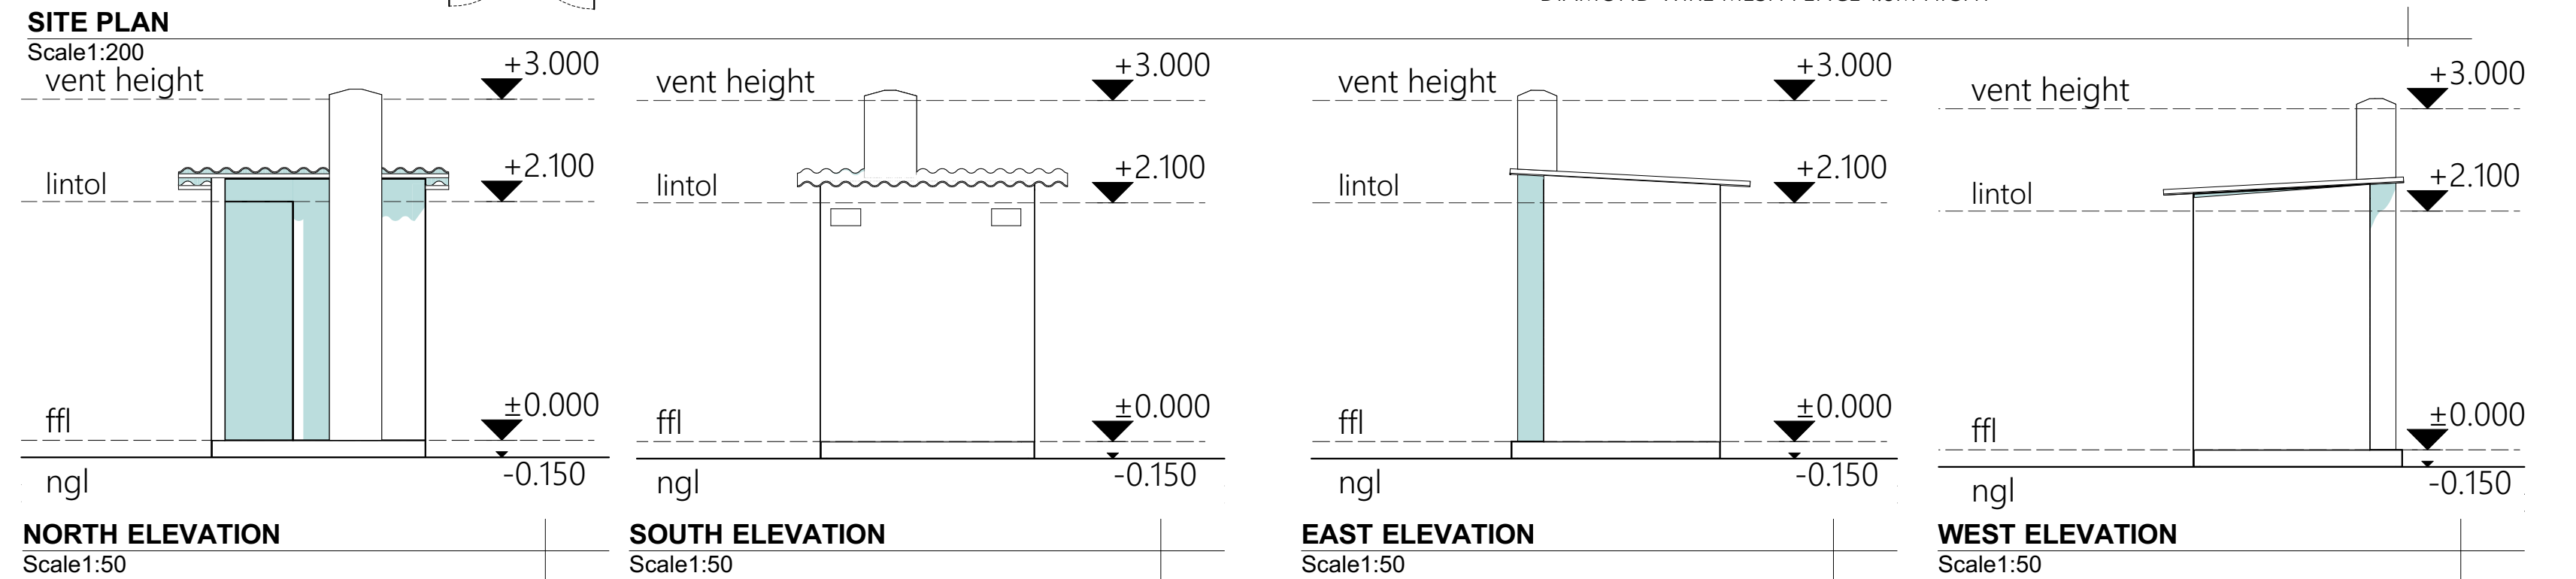
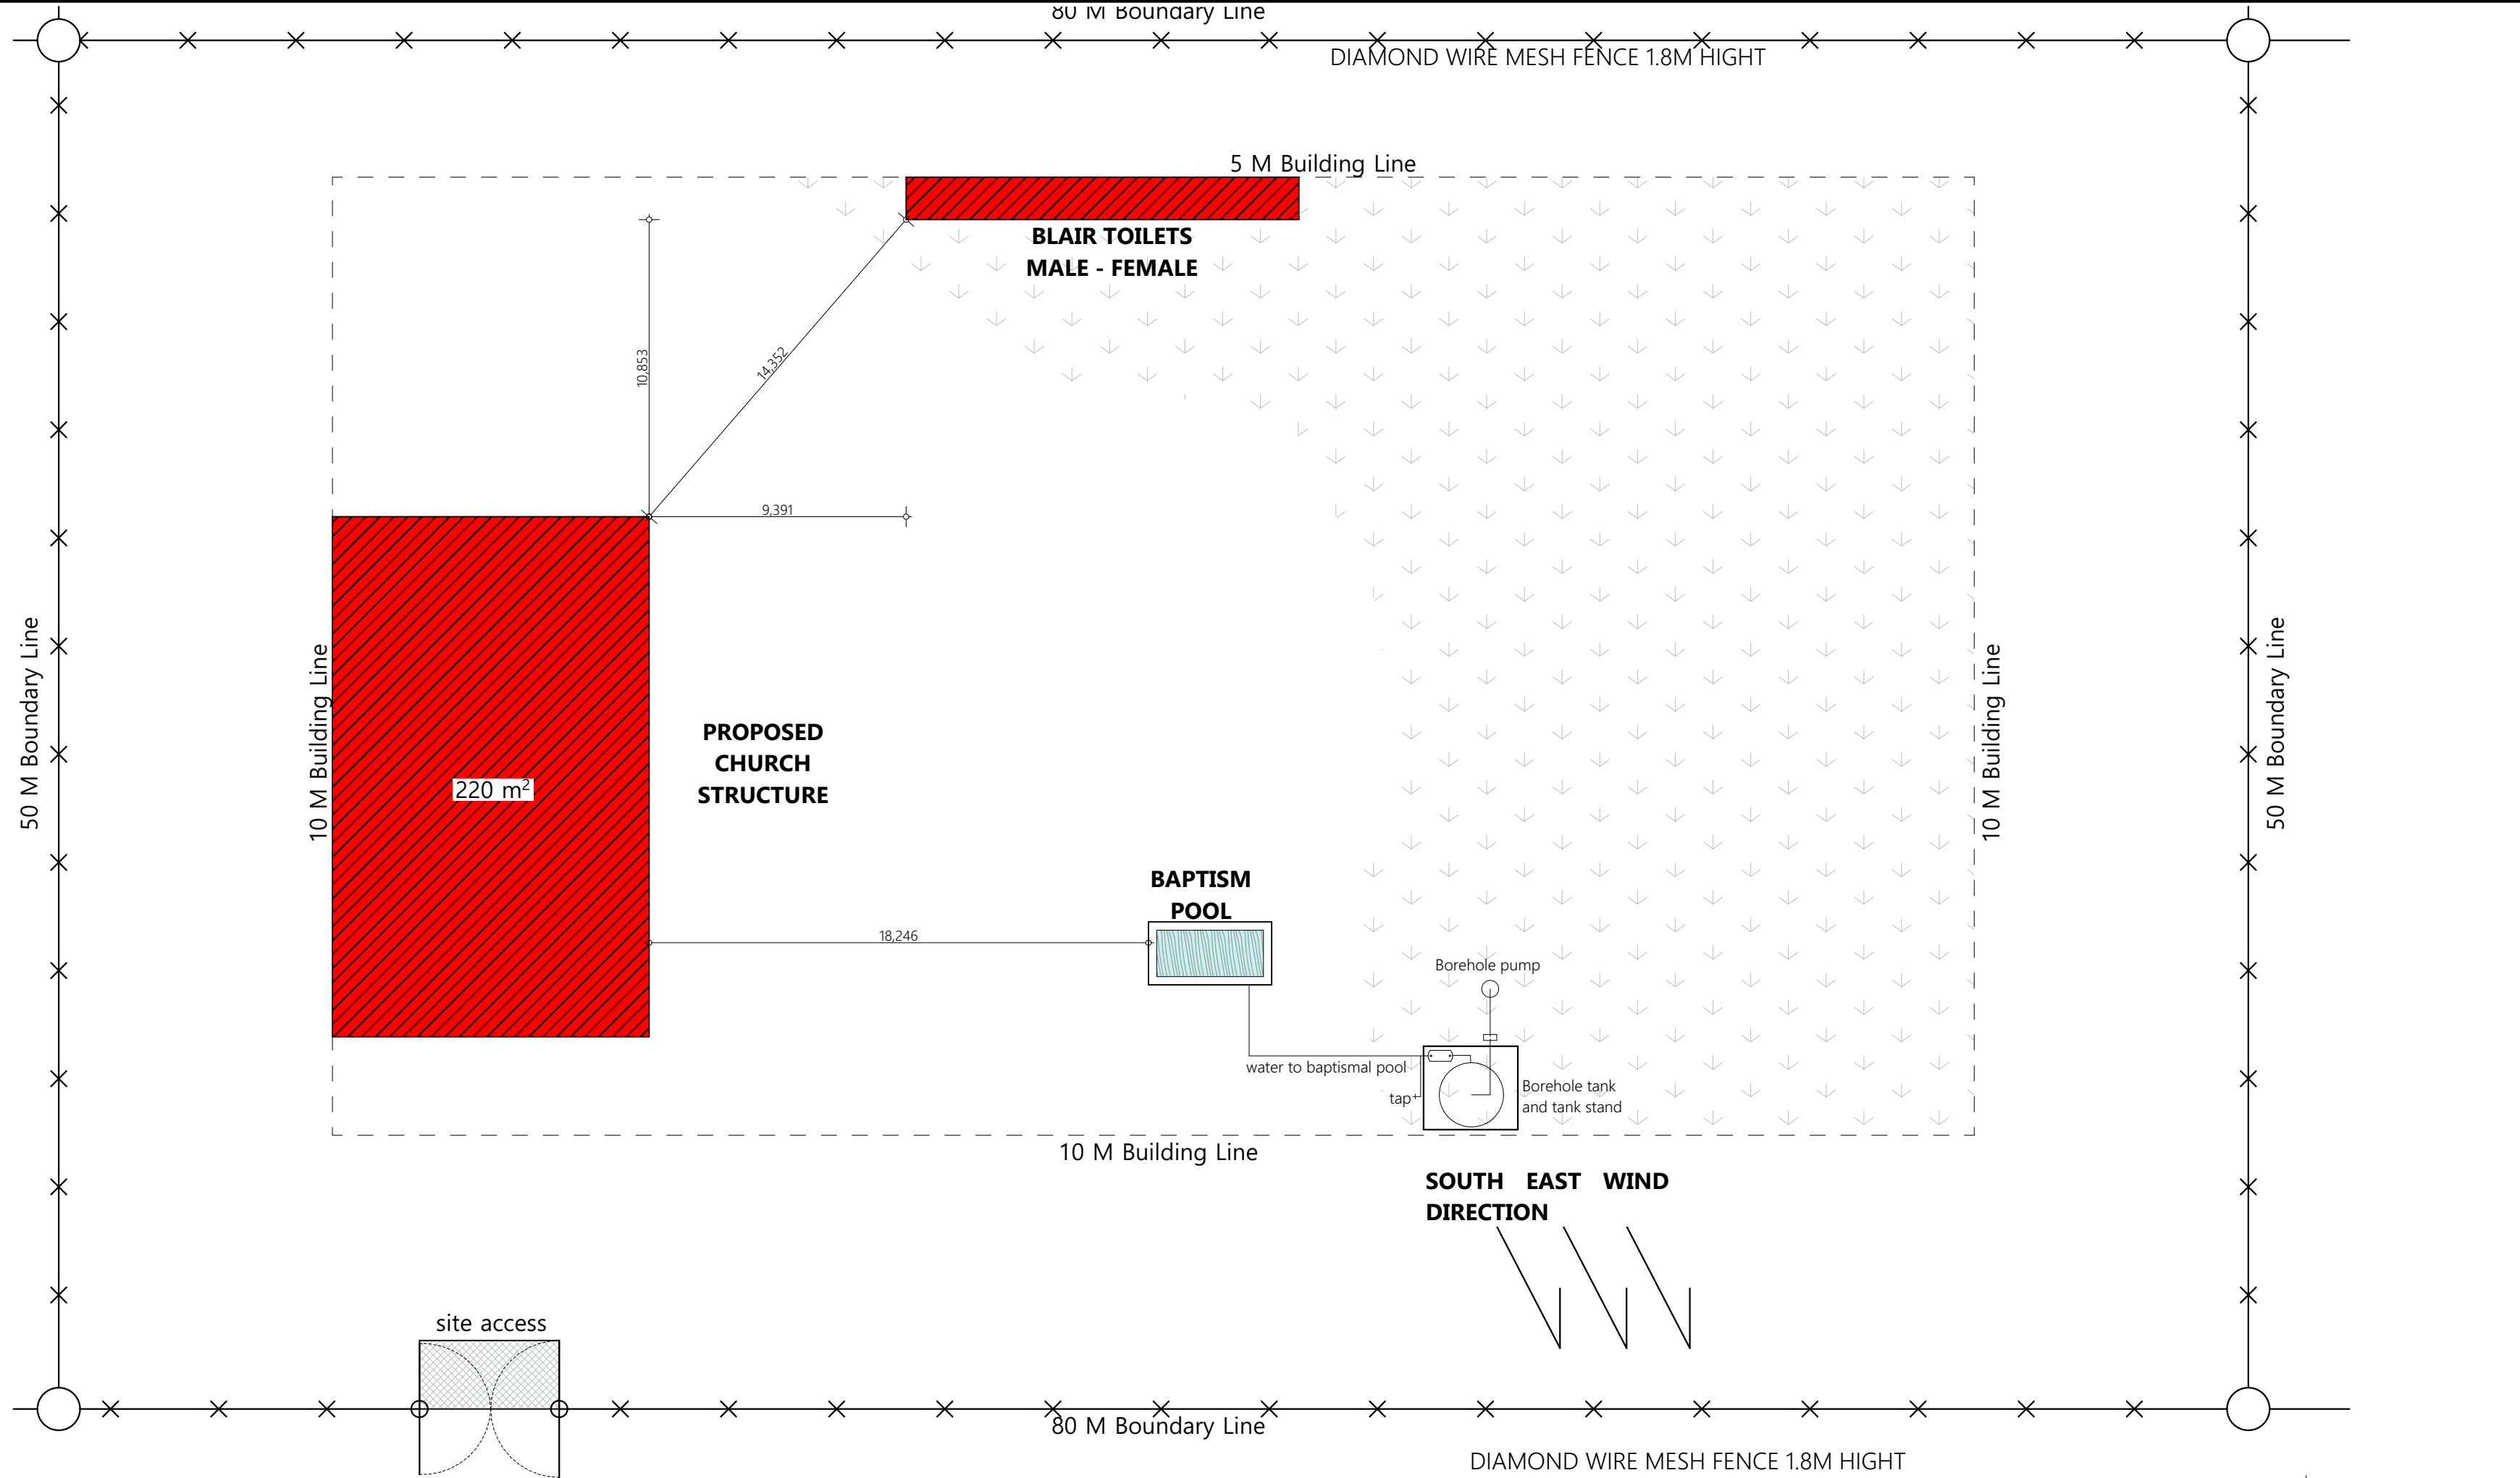
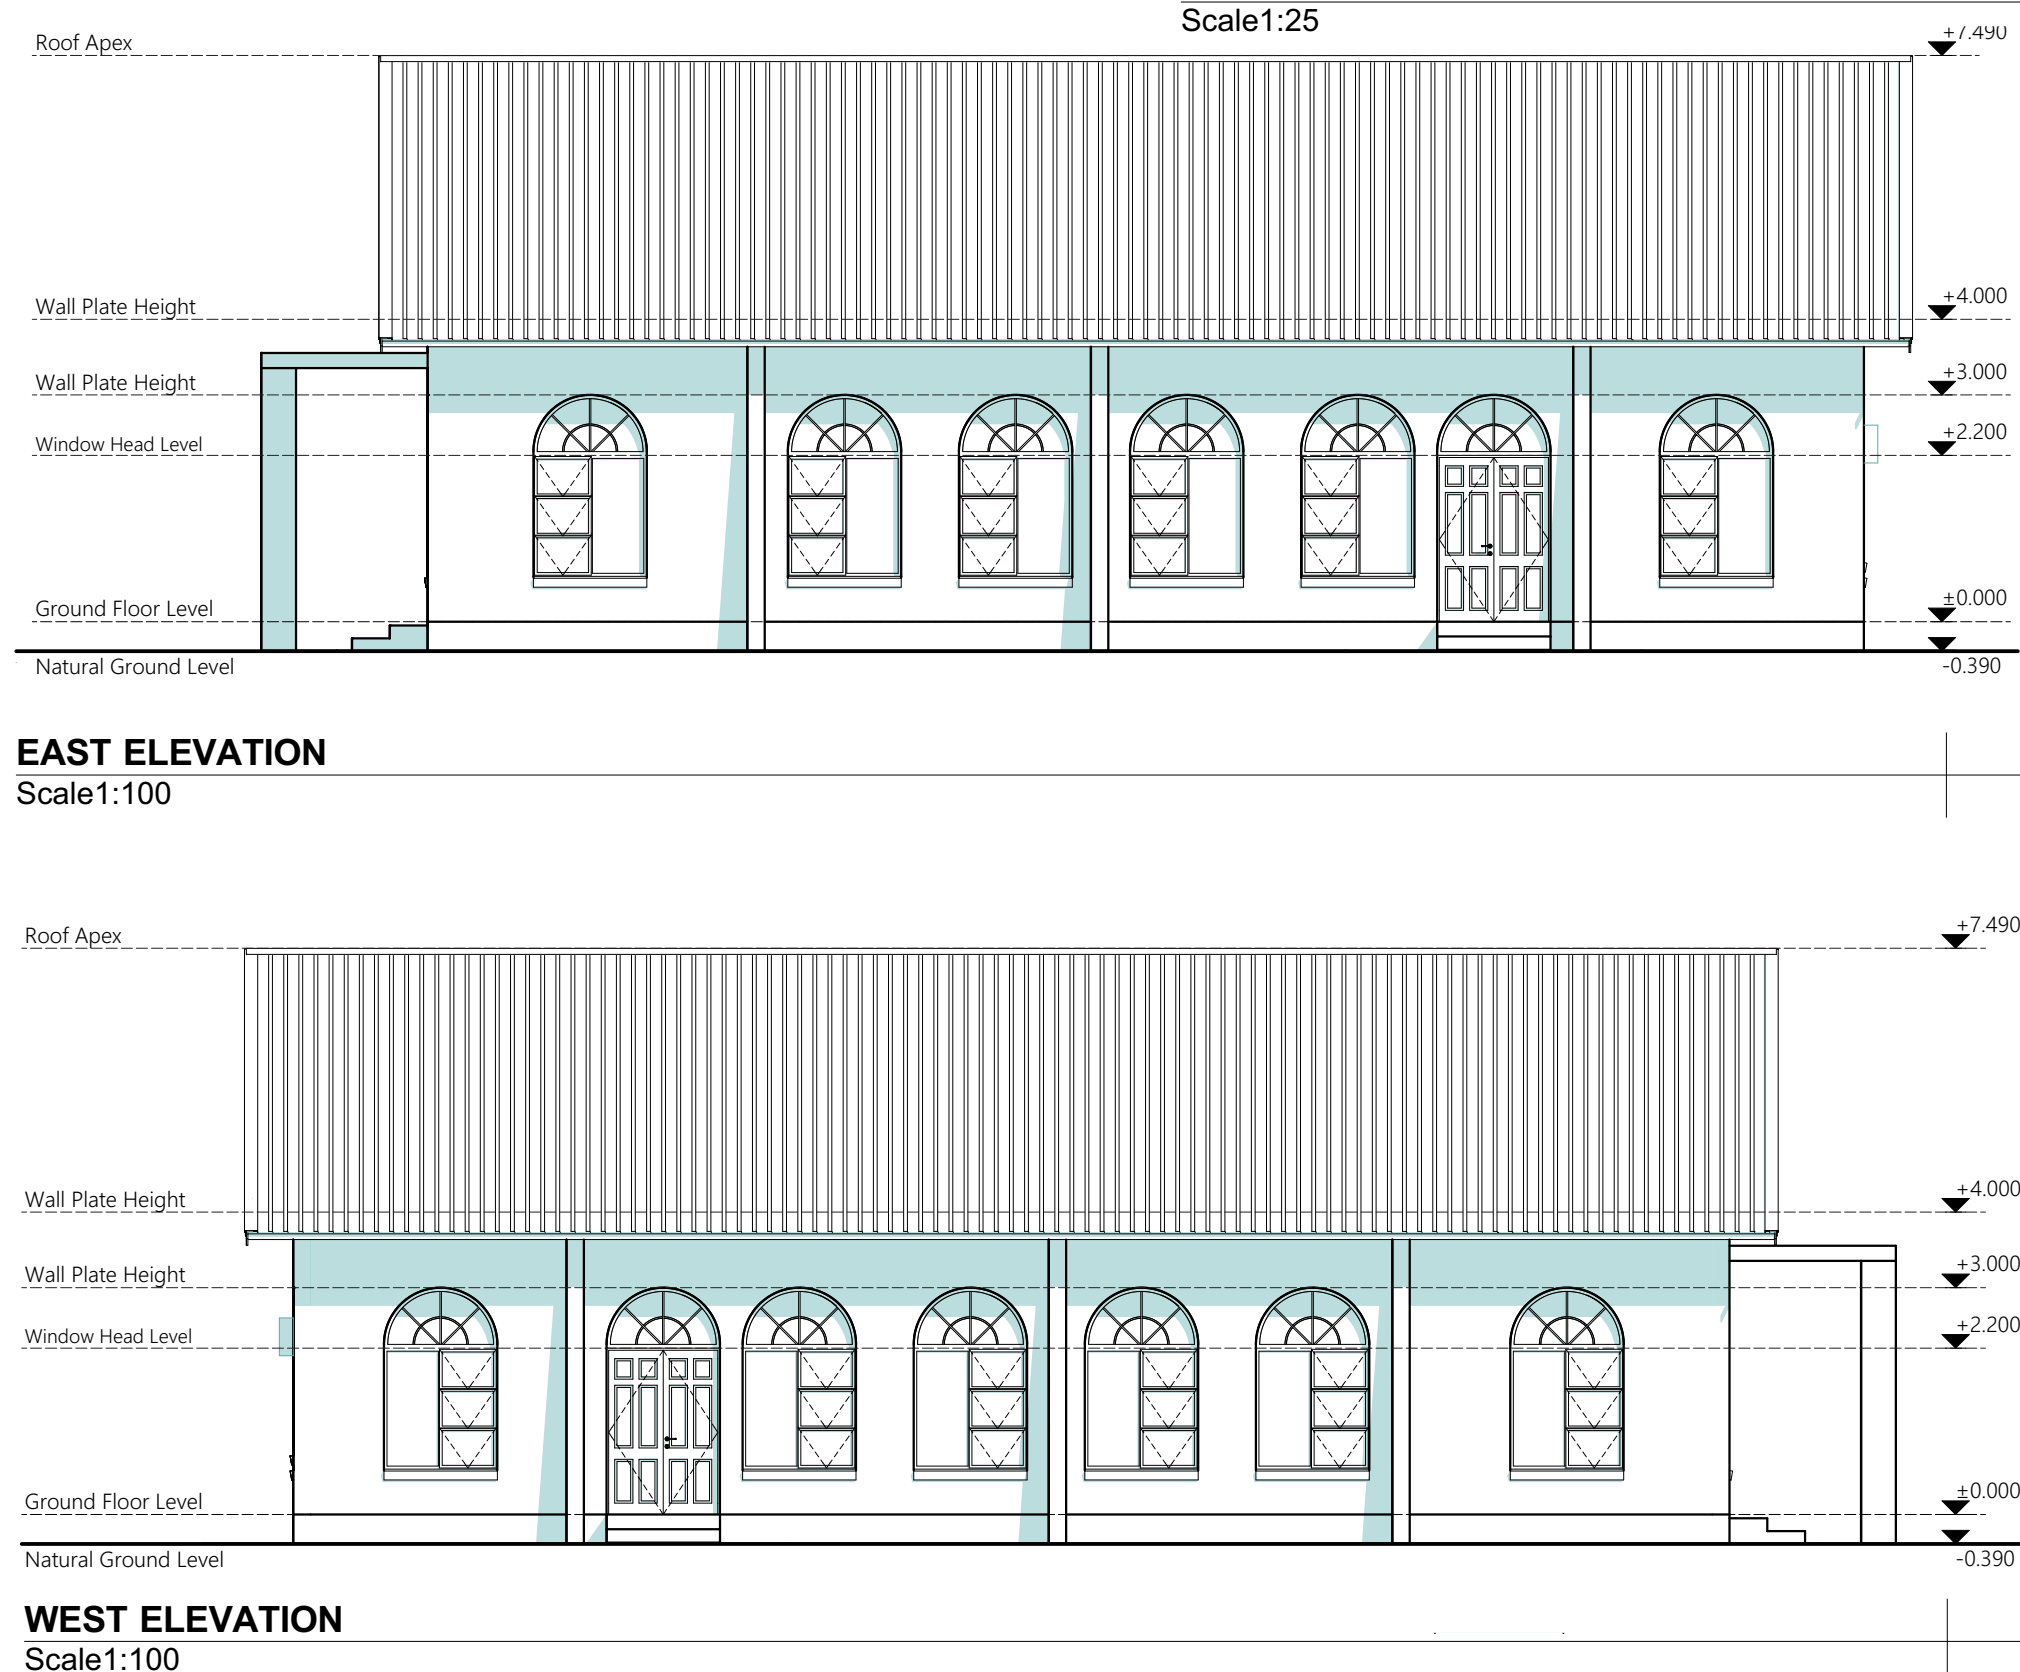
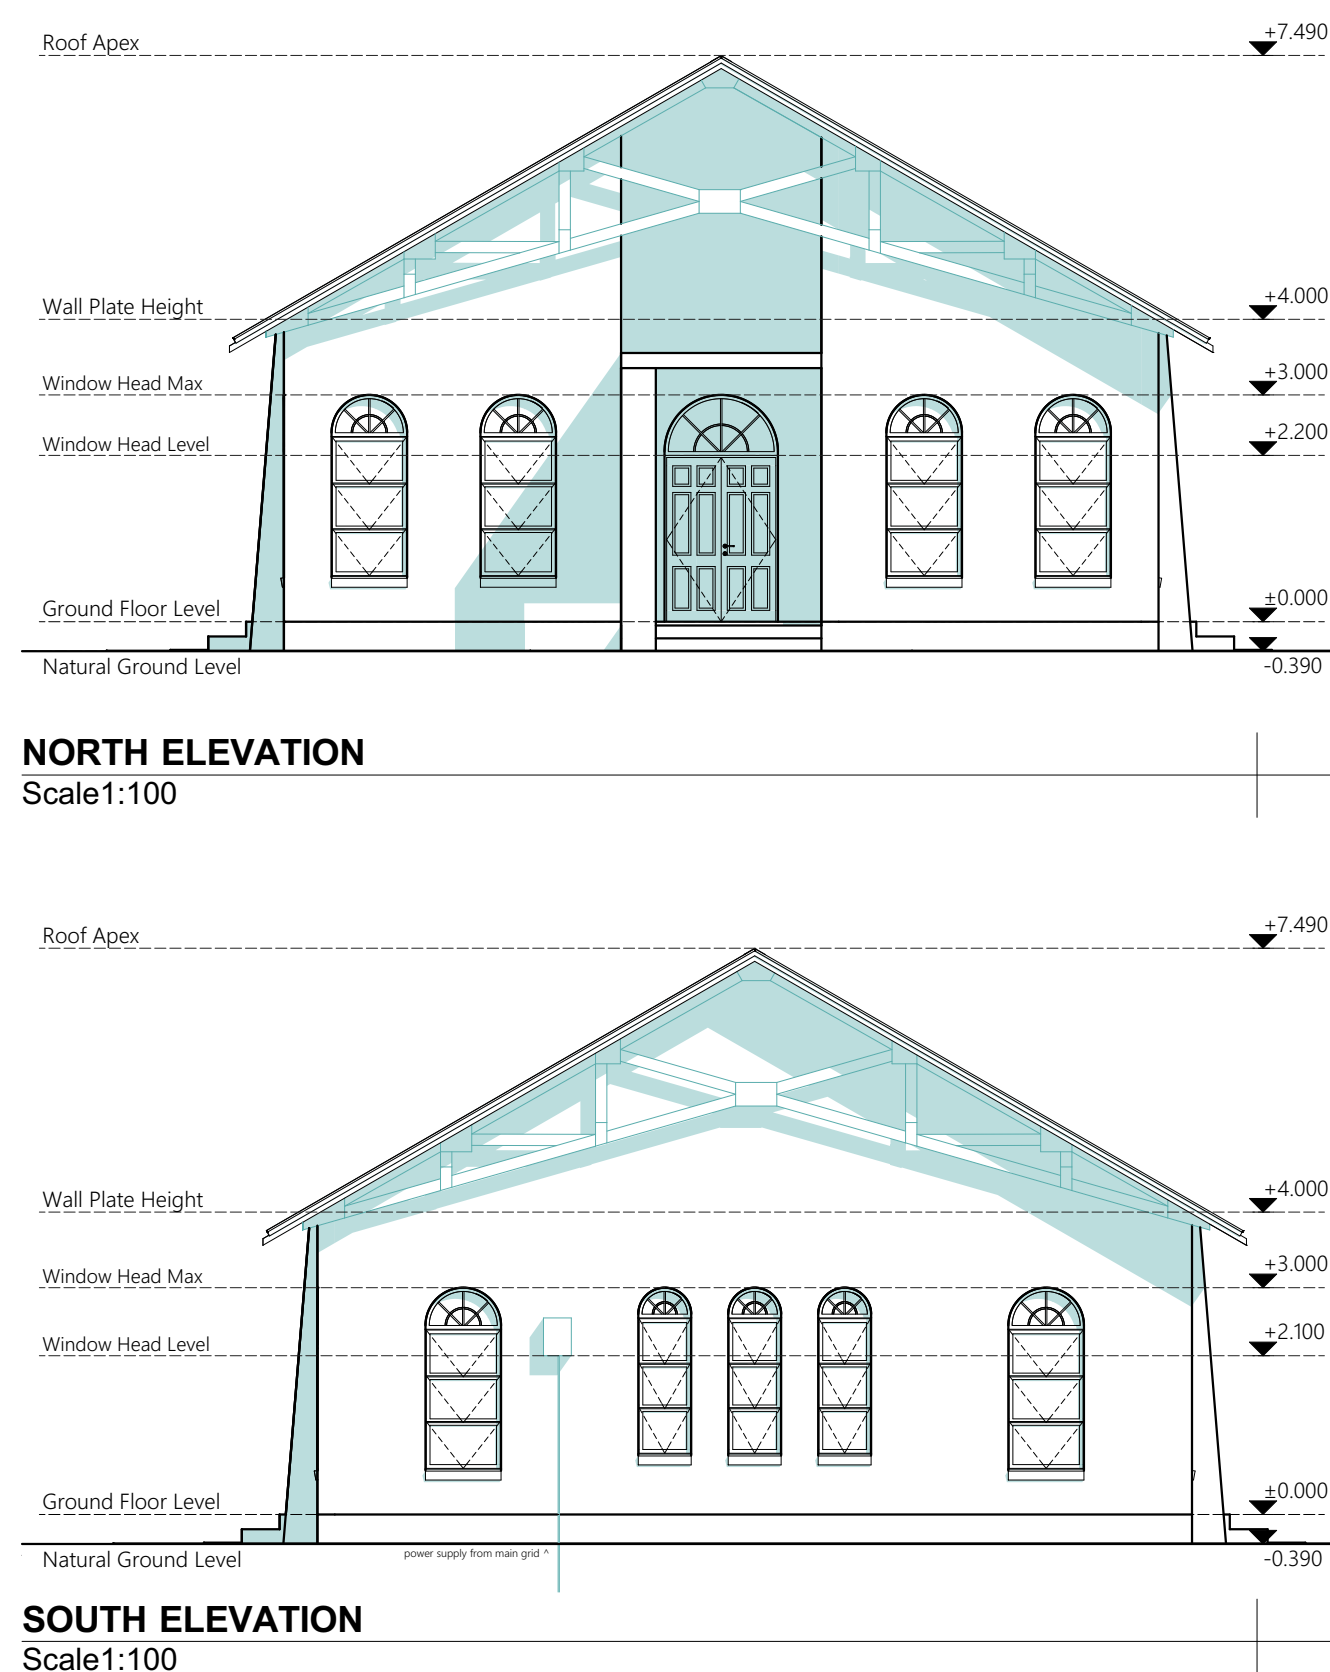
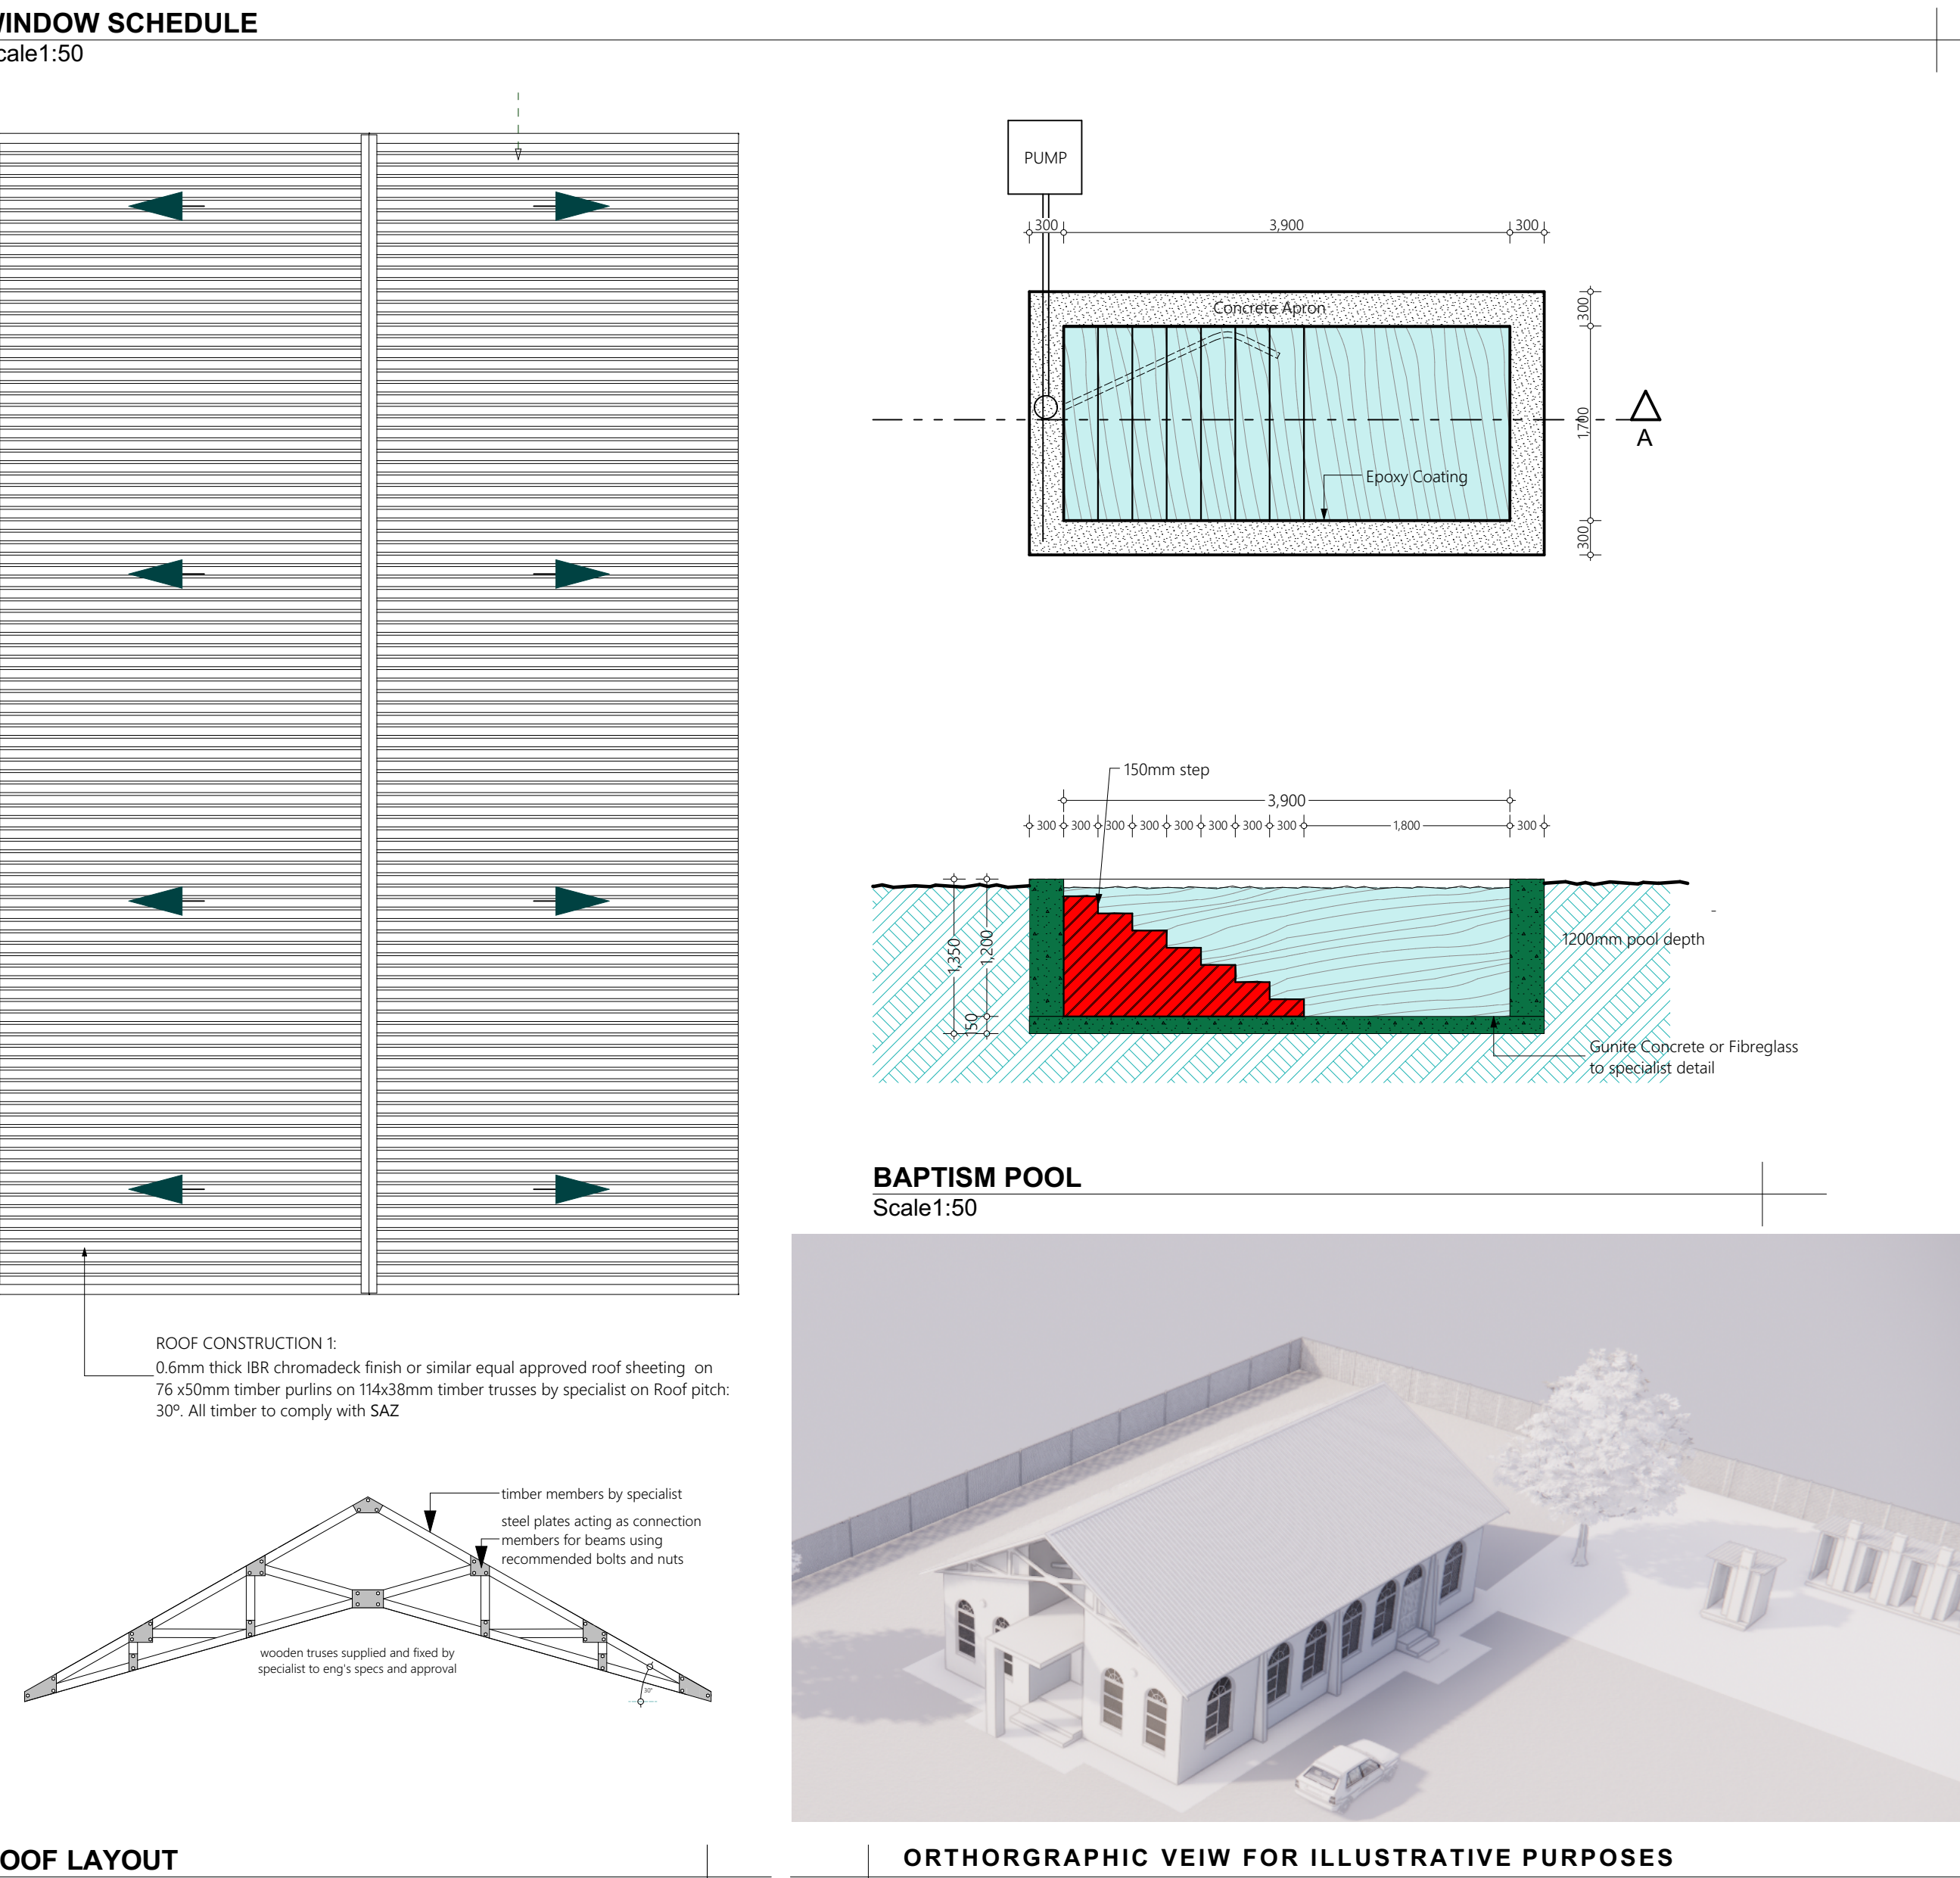
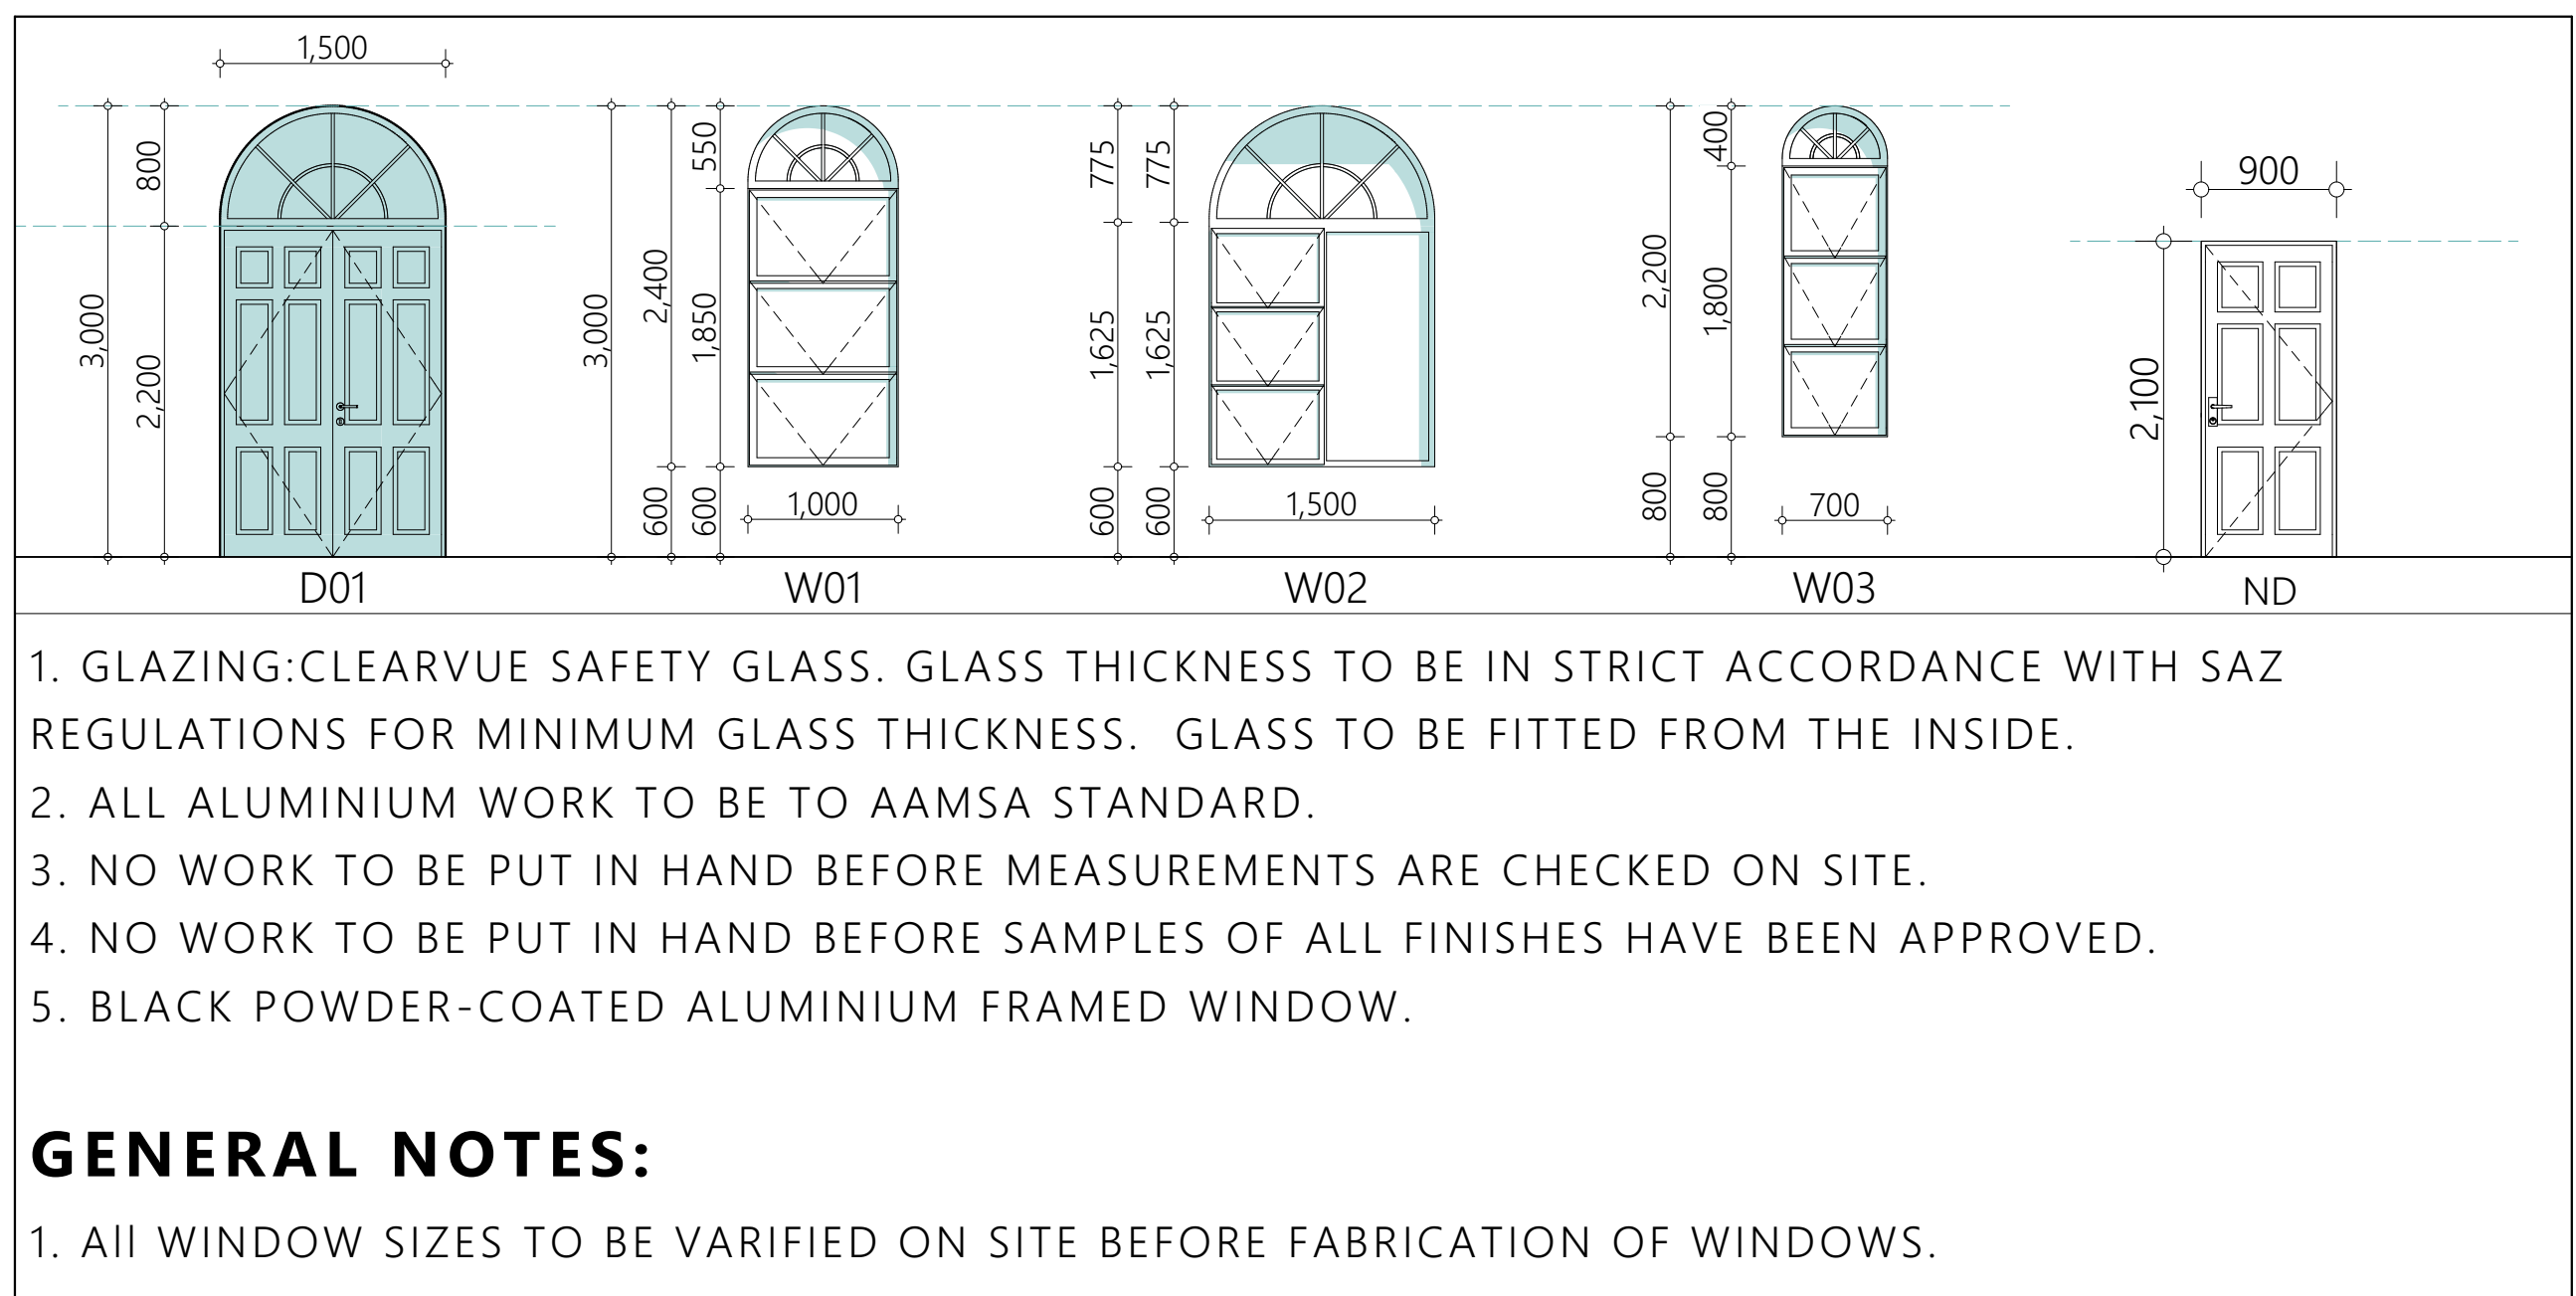
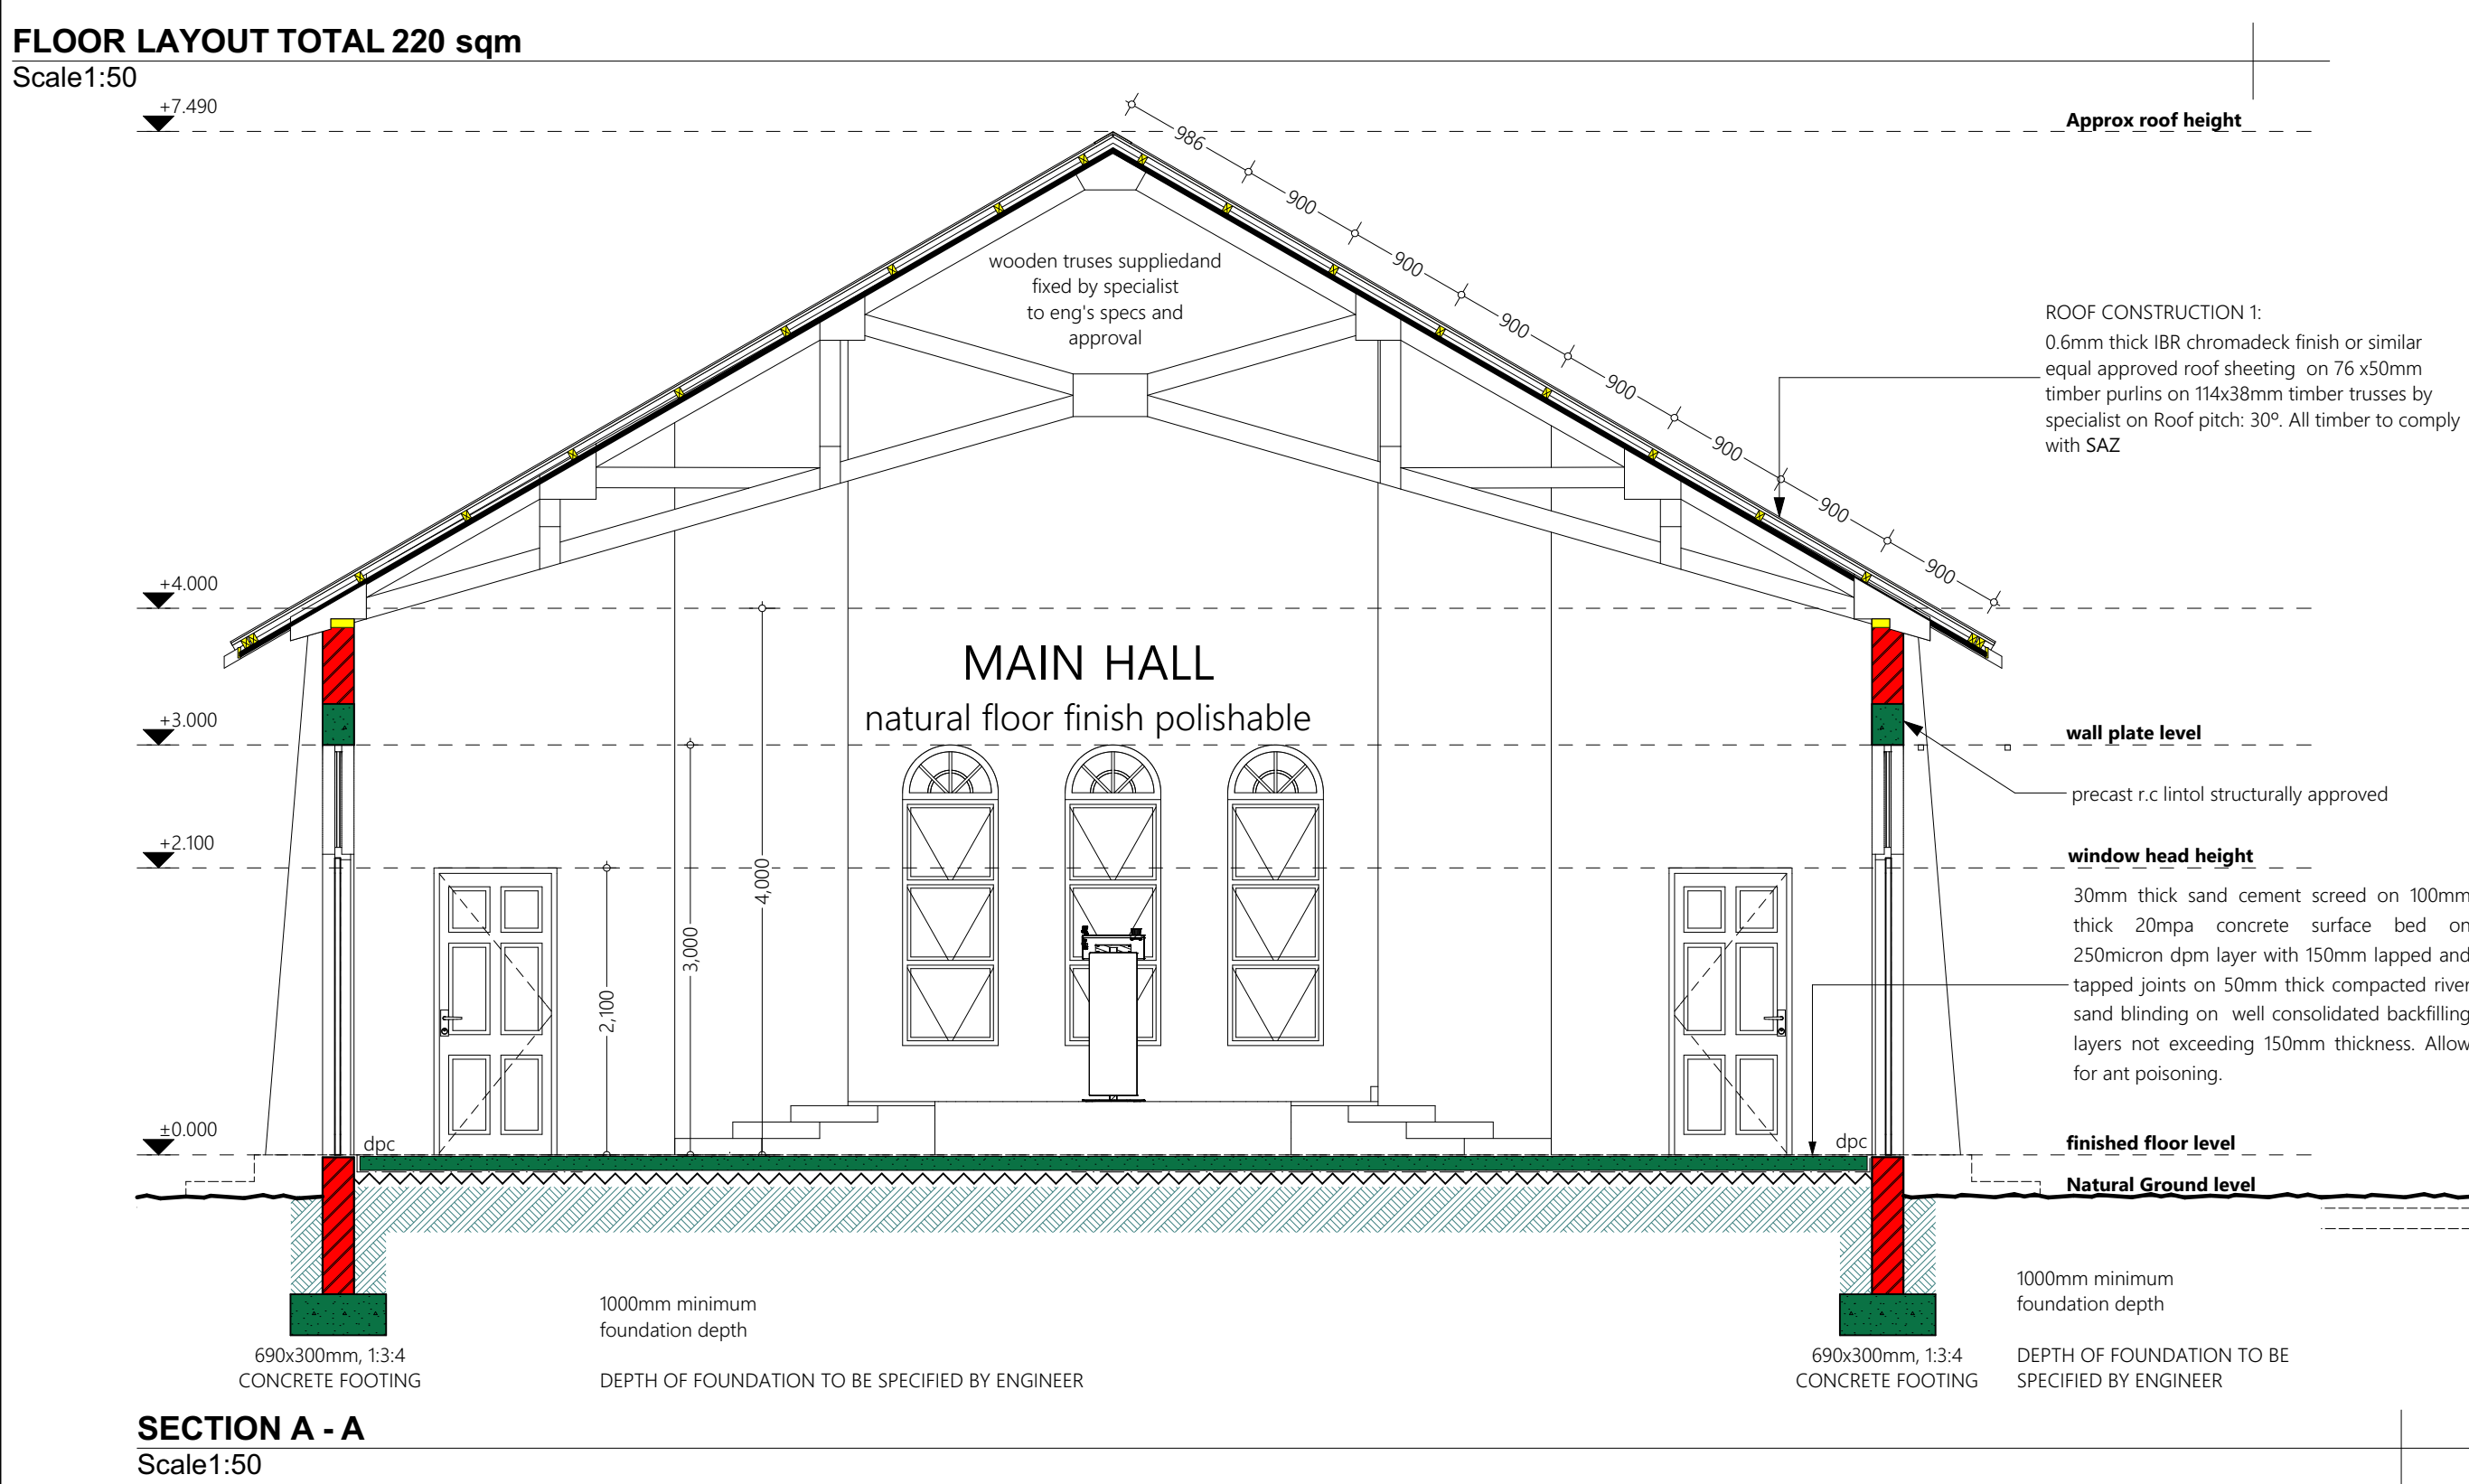


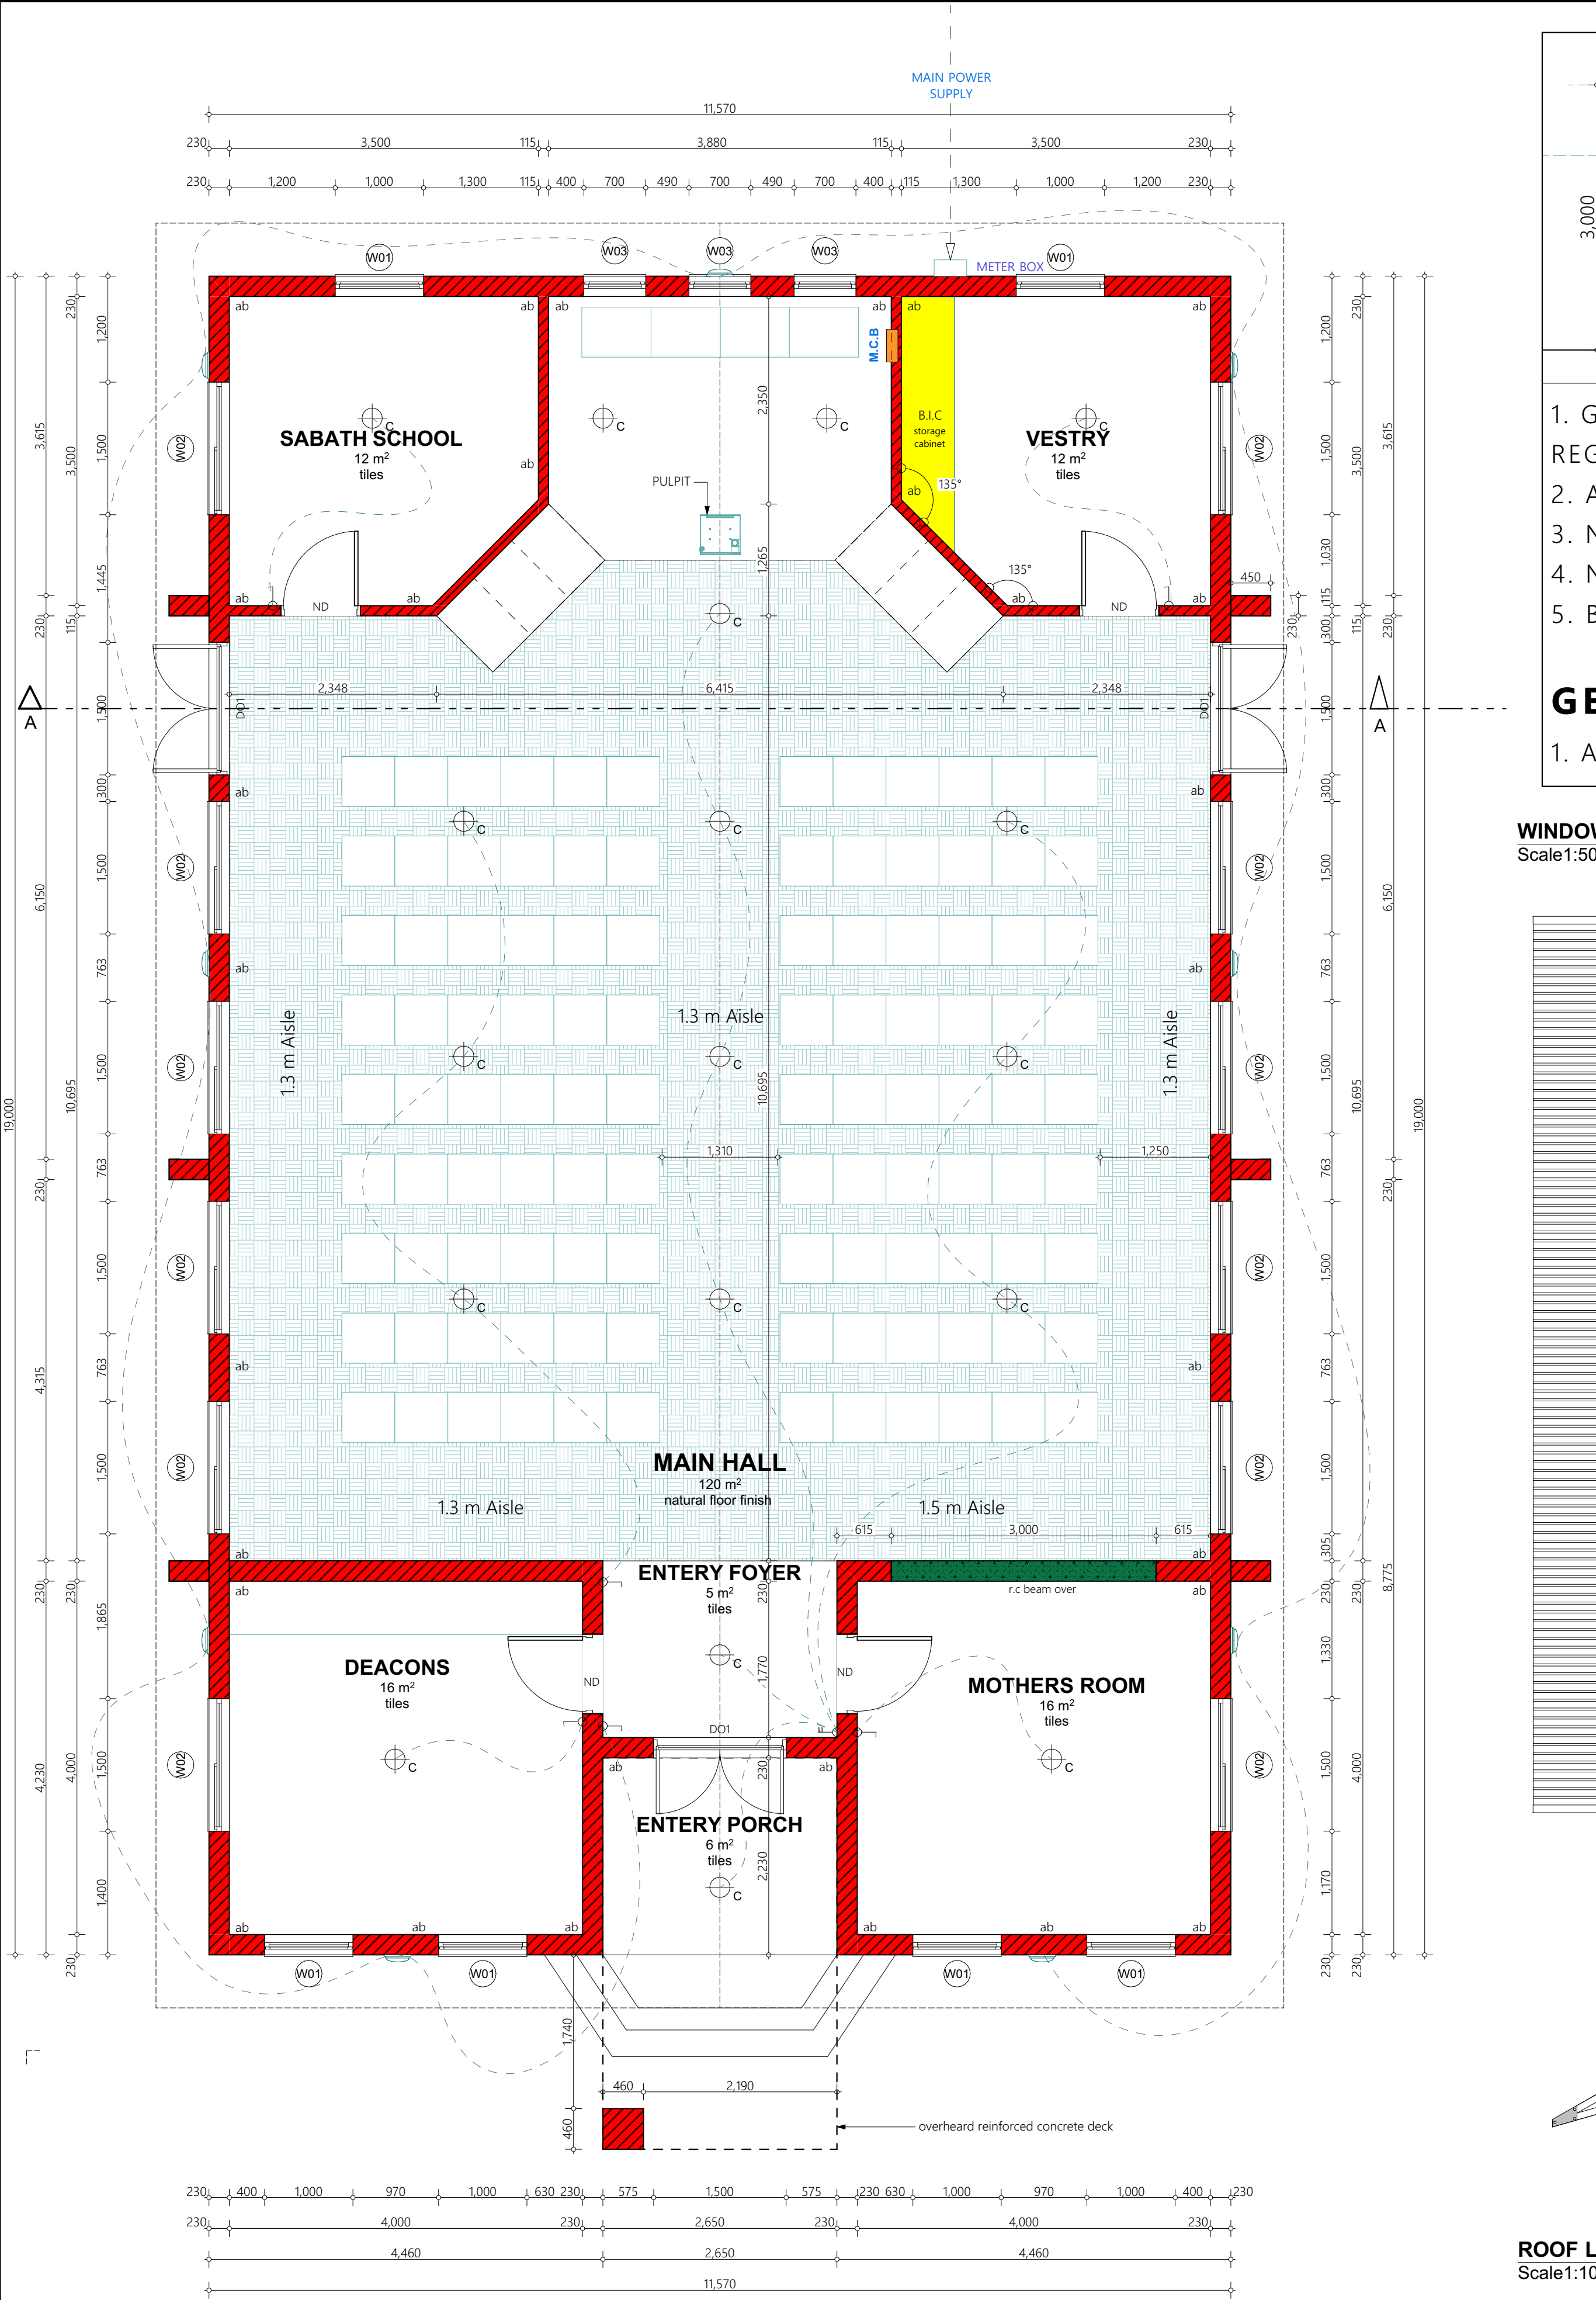

Guide information and construction notes on Blair Toilet

- Number of both male and female blair toilets to be decided by clients on site
- Position to be also decided on site but note entrance should be facing the prevailing wind and must be insured that air from the blair toilet must not be blown towards the main church building

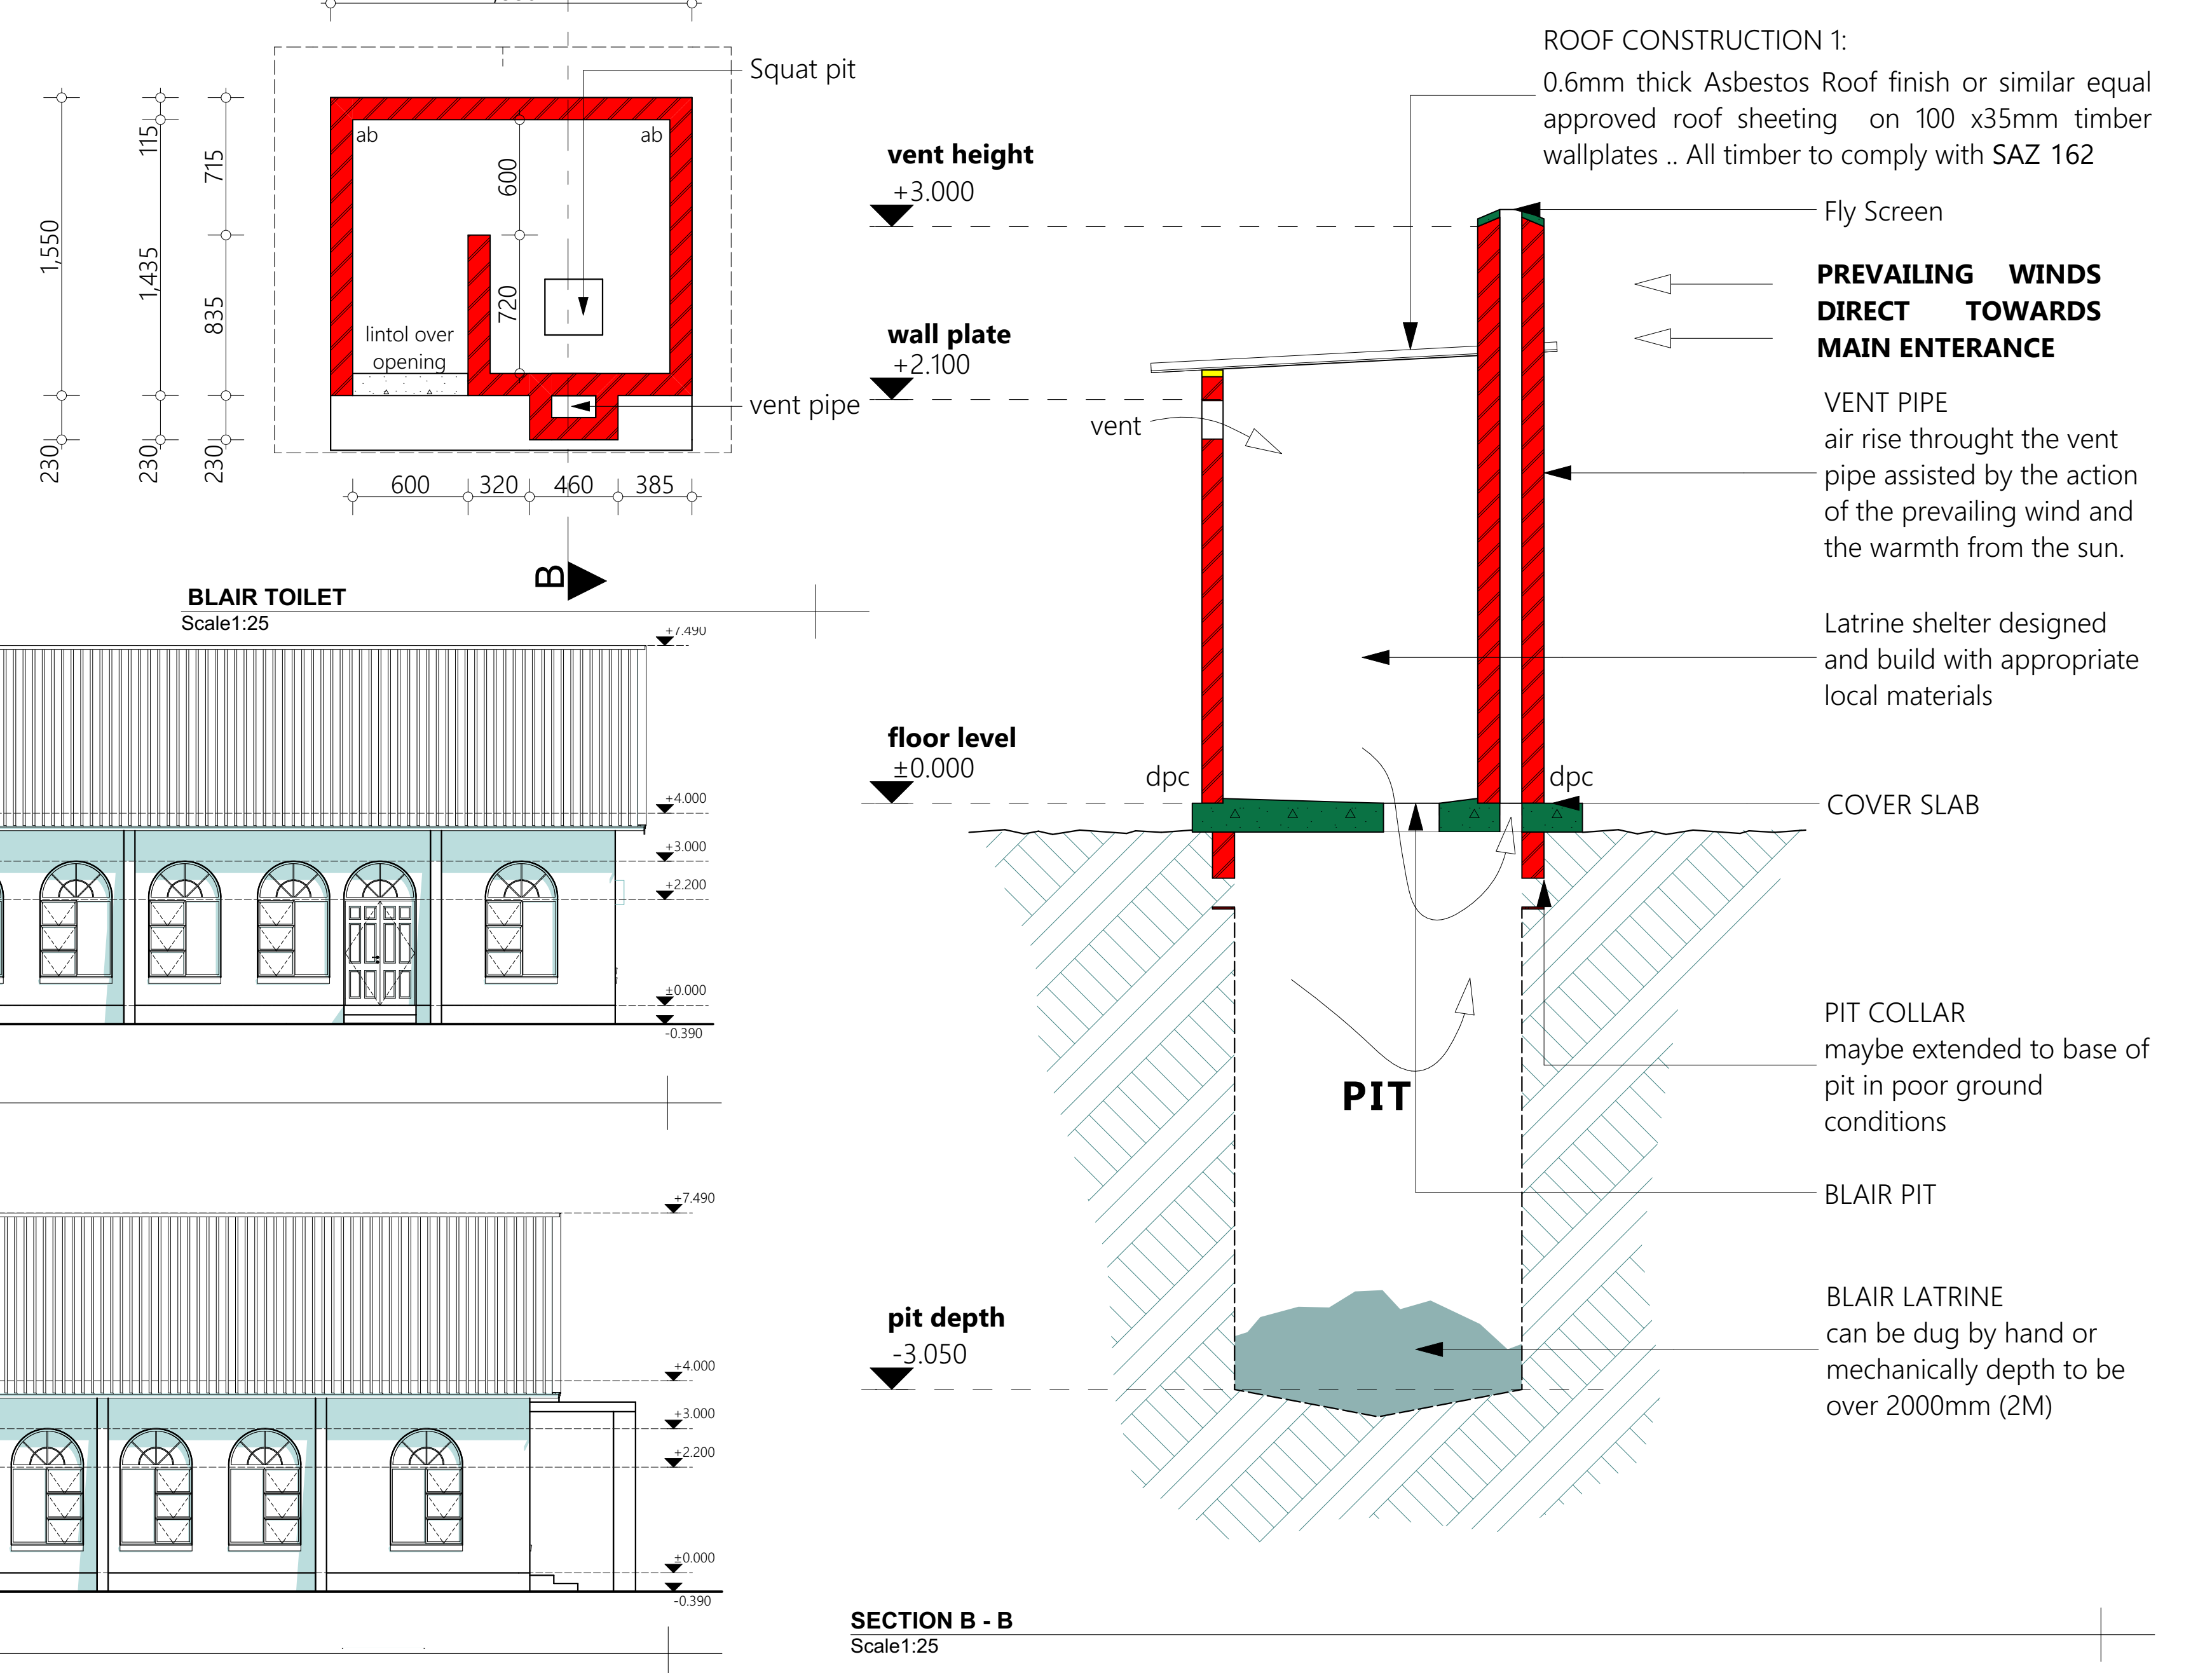

BINGA CHRISTIAN CENTER

**PROPOSED BUILT DEVELOPMENT FOR BINGA CHRISTIAN CENTRE ON
STAND NO SIMAKELELE WARD, BINGA DISTRICT, ZIMBABWE**

REVISIONS

DRAWINGS

- Floor Plan
- Elevations
- Section
- Site Plan
- Details