No responsibility is taken for measurements scaled off this drawing, unless otherwise stated. Use for reference purposes only.

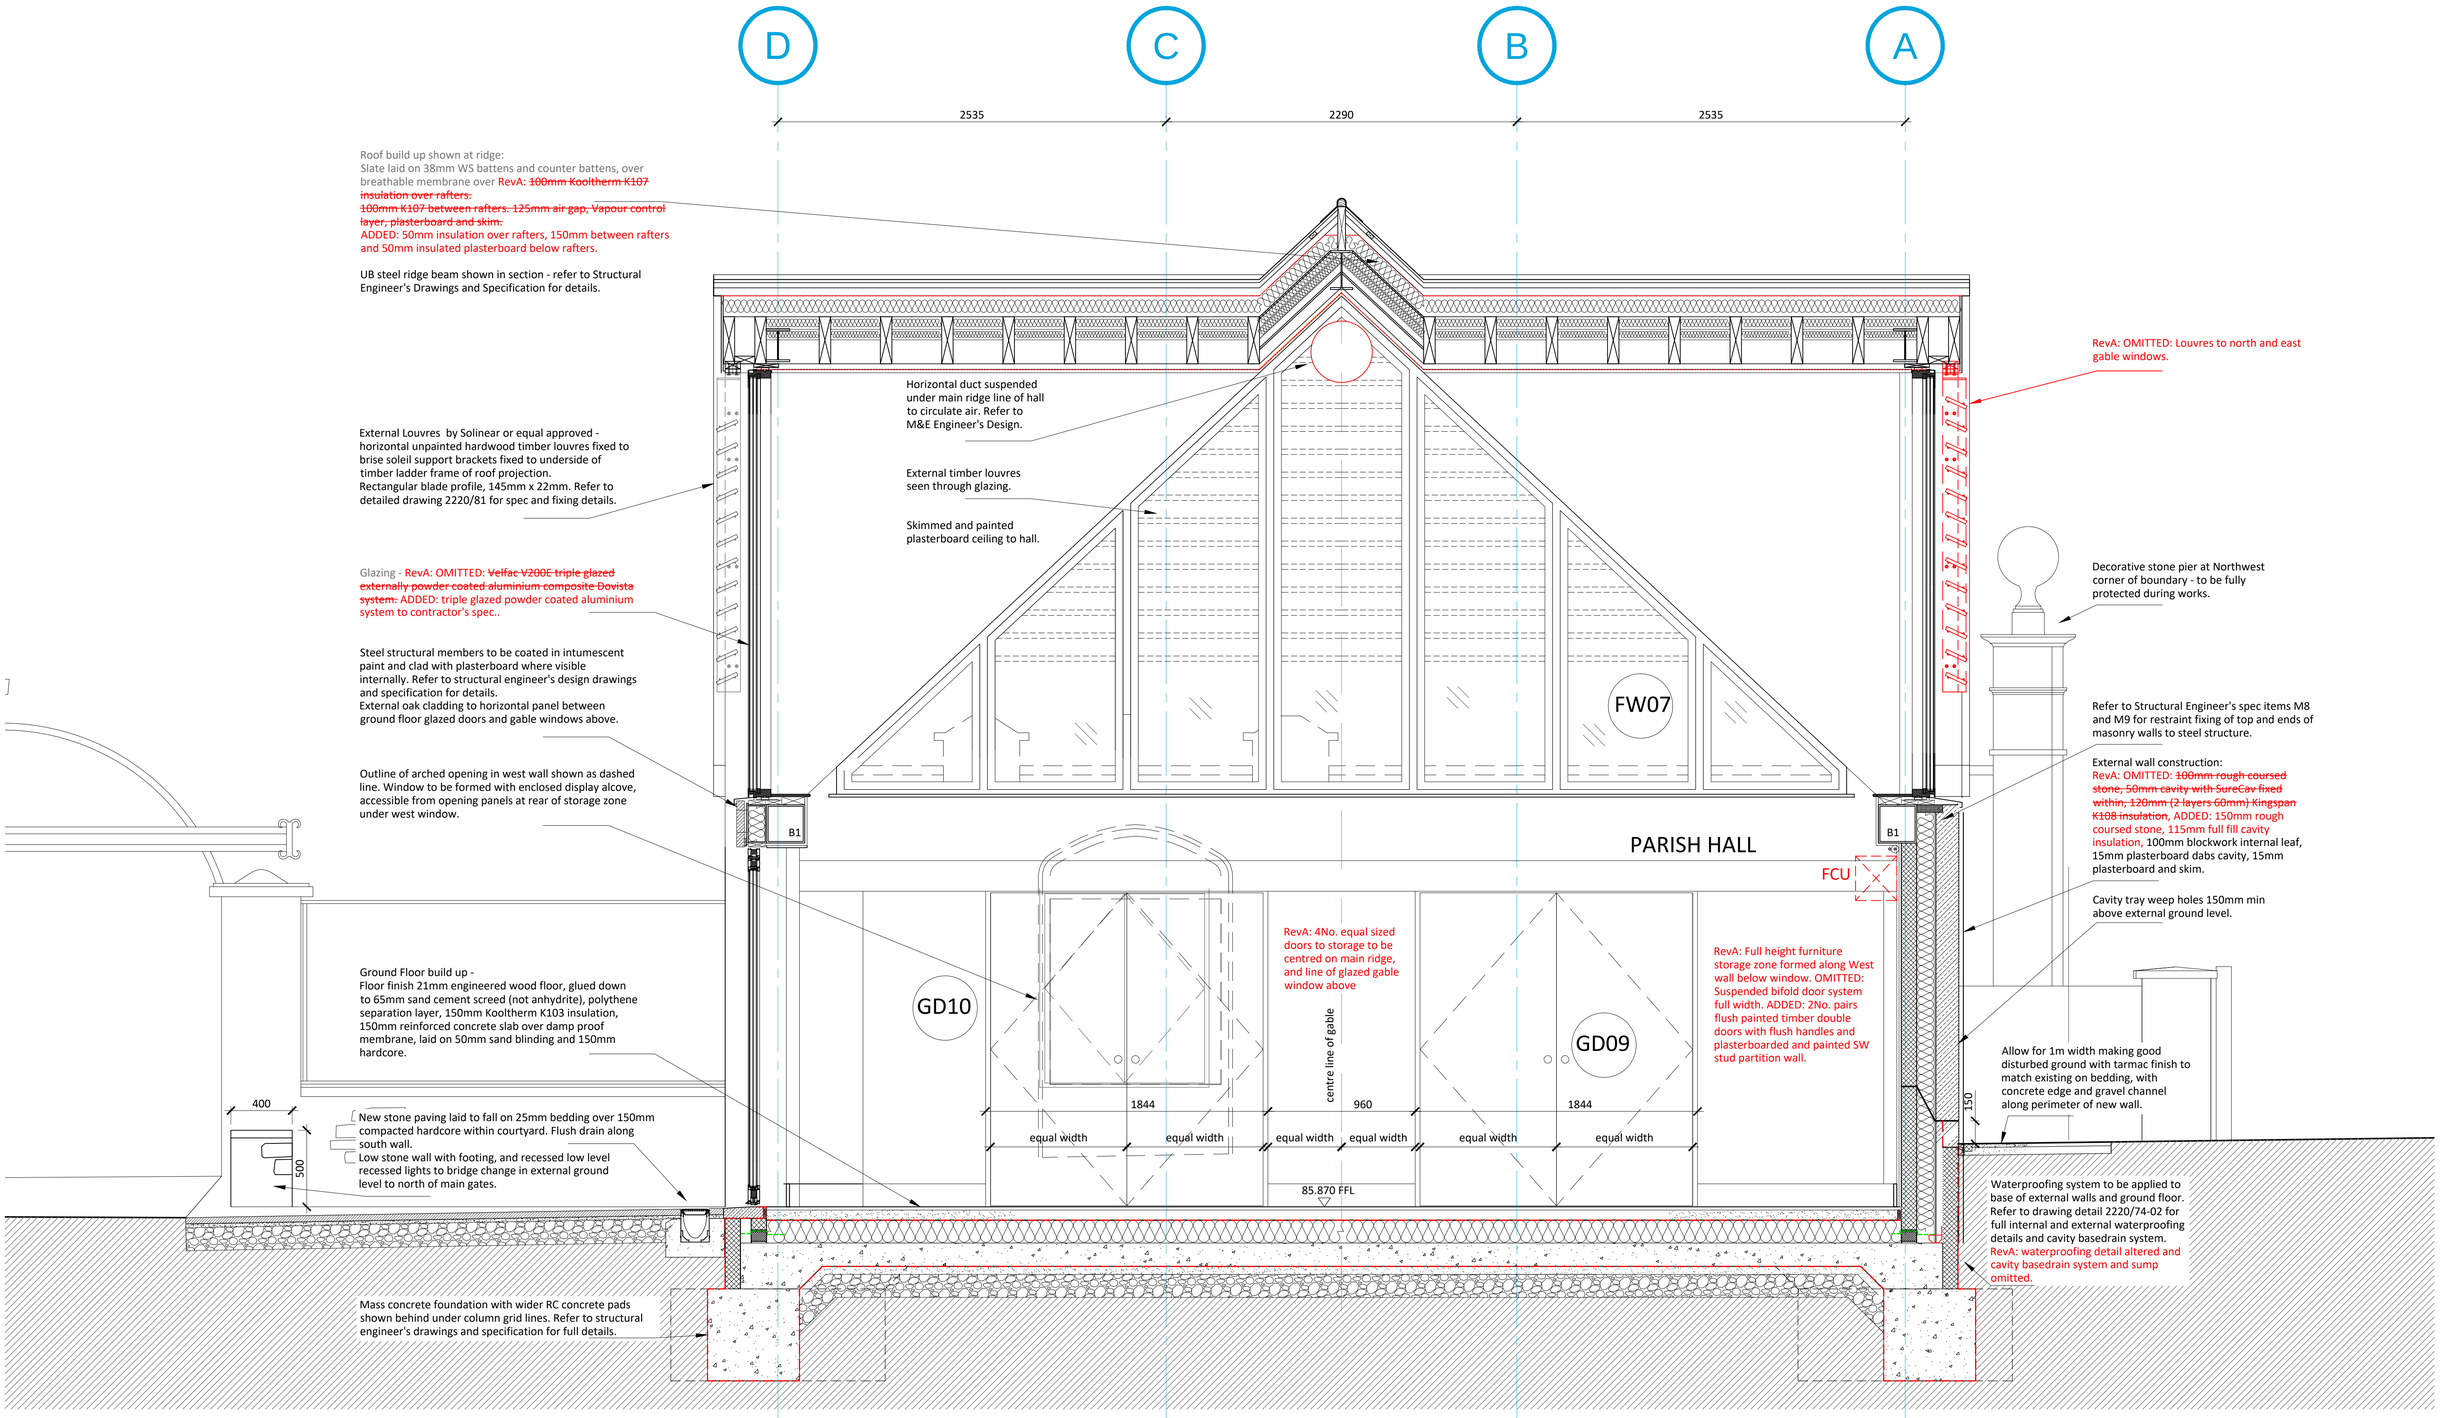

SECTION E

Scale- 1:20

0m 1m 2m

A 12thMay26 Amended storage wall and doors to west end. Notes amended to reflect changes to outer walls and window spec..

CHEDBURN•CODD
CONSERVATION ARCHITECTS
Historic Building Consultants
Glove Factory Studios, 1 Brook Lane, Holt, Bradford-on-Avon, Wiltshire BA14 6RL
T: 01225 859999 www.chedburn.com e: chedburn@chedburn.com

Project	St Aldhelm's Parish Hall Malmesbury
Drawing	Section E As Proposed
Stage	Construction
Drawing No.	2220/59/A
Scale	1:20 @ A1
Date	Aug 2024