No responsibility is taken for measurements scaled off this drawing, unless otherwise stated. Use for reference purposes only.

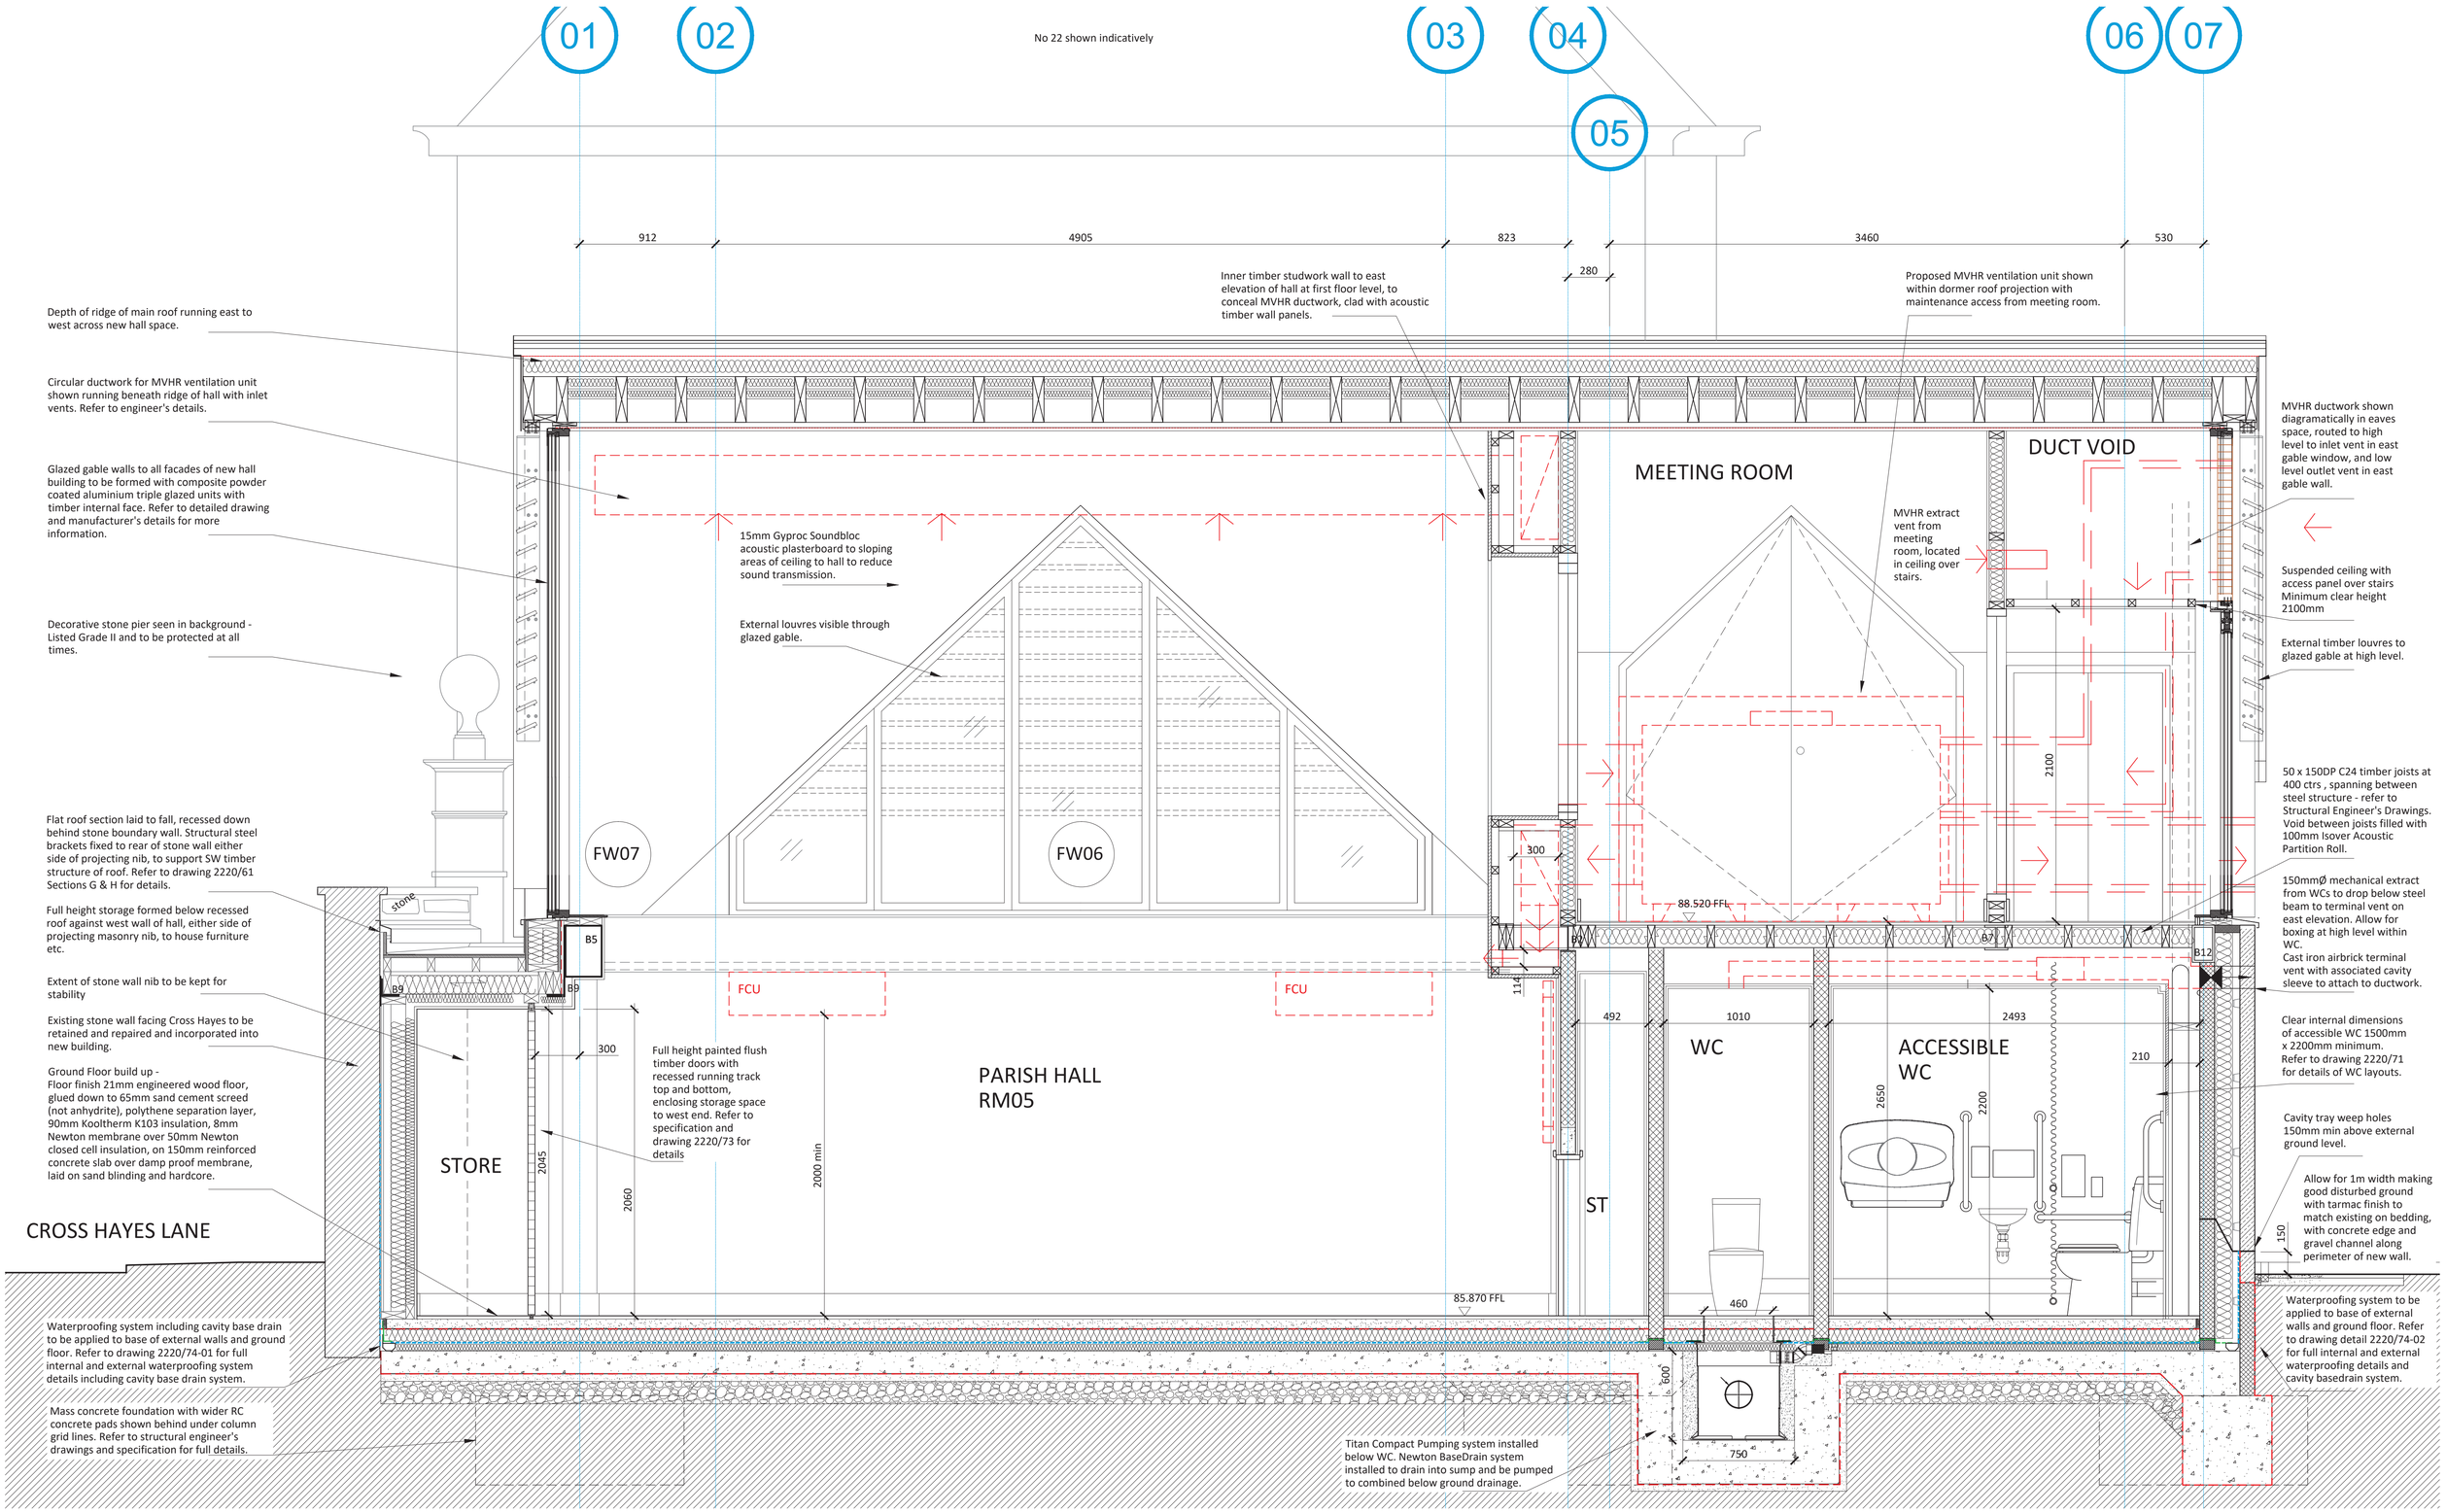

SECTION B

Scale- 1:20

0m 1m 2m

CHEDBURN•CODD
CONSERVATION ARCHITECTS
Historic Building Consultants
Glove Factory Studios, 1 Brook Lane, Holt,
Bradford-on-Avon, Wiltshire BA14 6RL
T: 01225 859999 www.chedburn.com e: chedburn@chedburn.com

Project	St Aldhelm's Parish Hall Malmesbury
Drawing	Section B As Proposed
Stage	Tender
Drawing No.	2220/56
Scale	1:20 @ A1
Date	Sept 2024