Key

01A — ADVANCED WARNING
ACCESS TO ROAD AHEAD CLOSED ON ____ TO ____ FOR ____ DAY(S)
FROM ___/___ TO ___/___

P7105 — 750mm

01 — ROAD CLOSED

02 — Road Works Ahead

03 — Diversion ENDS

04 — Diverted traffic →

05 — ← Diverted traffic

06 — ↑ Diverted traffic

07 — Diversion →

08 — Diversion ←

09 — Diversion ↑

10 — ROAD AHEAD CLOSED

11 — Diverted traffic

12 — Diverted traffic

13 — Diverted traffic

14 — Diverted traffic

15 — B4066 Uley Road CLOSED ahead No through route For Uley follow diversion

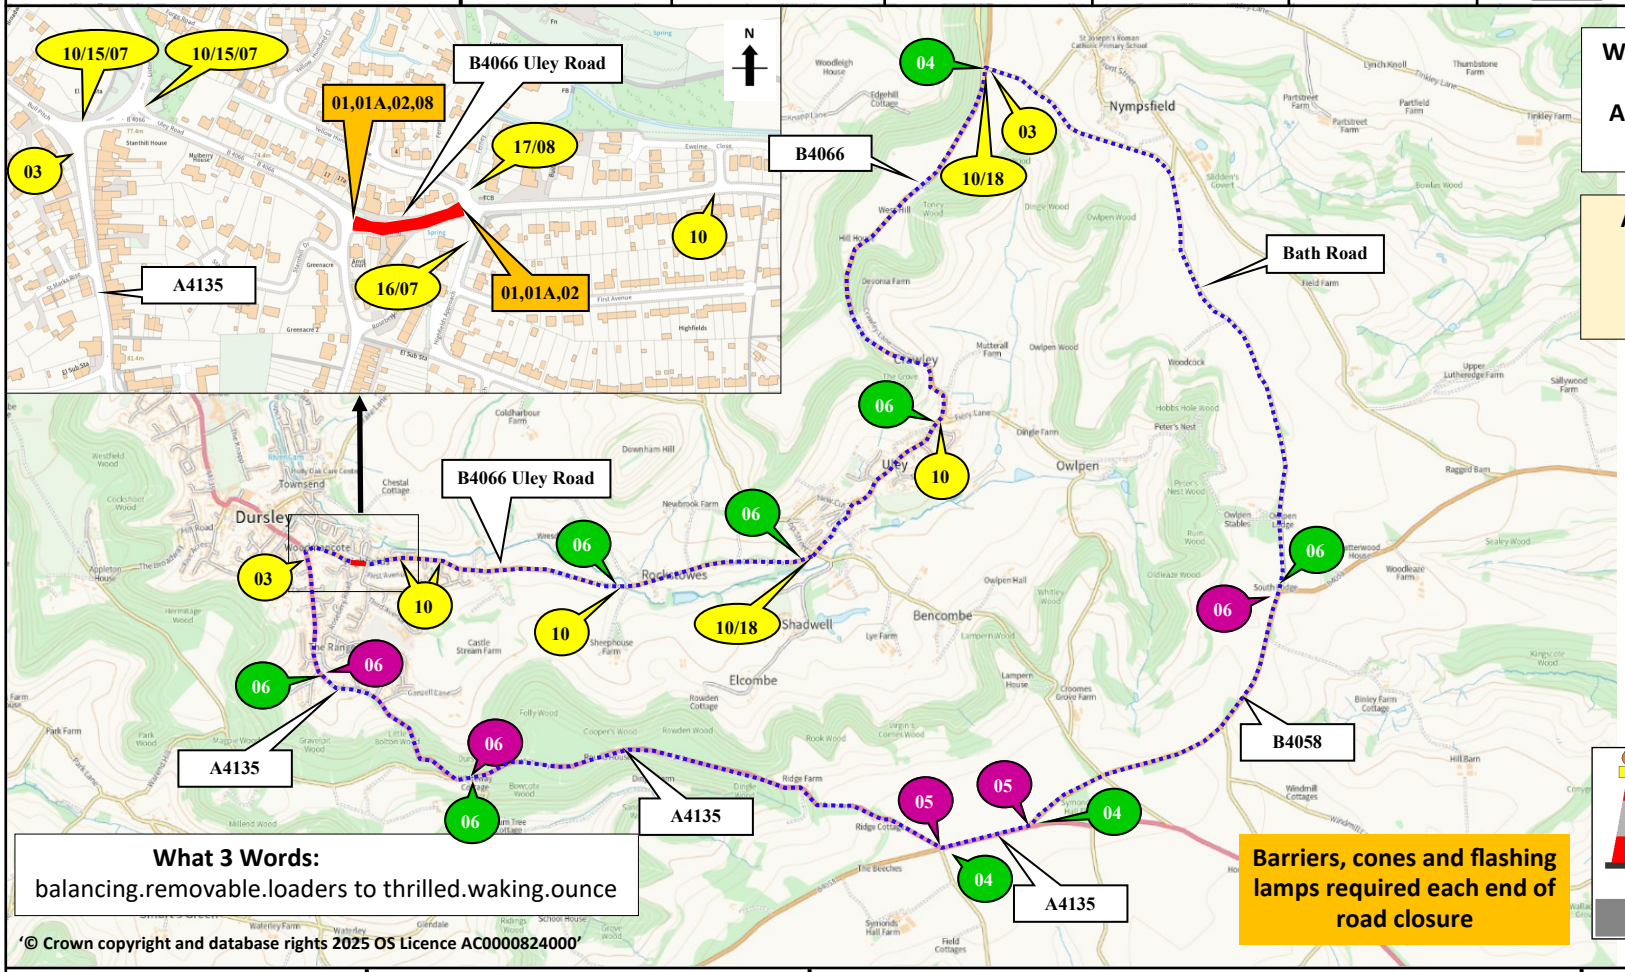

WORKS AREA TO BE AIR LOCKED AND PEDESTRIANS DIVERTED

ALL SIGNS TO BE SYMBOLISED ◆

16 — ROAD AHEAD CLOSED ←

17 — ROAD AHEAD CLOSED →

18 — B4066 Uley Road CLOSED ahead No through route Access as far as Highfields Approach

Diversion Length: 6.9 Miles

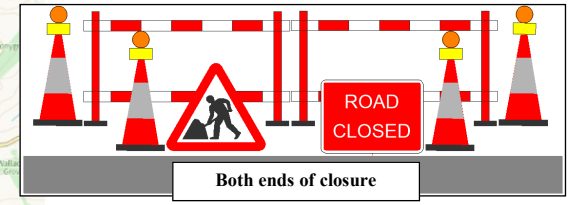

What 3 Words:
balancing.removable.loaders to thrilled.waking.ounce

Barriers, cones and flashing lamps required each end of road closure

'© Crown copyright and database rights 2025 OS Licence AC0000824000'

Sunbelt Rentals UK (Traffic Management)
Kemble Airfield Enterprise Park
Cirencester Road
Kemble
GL7 6BQ
☎ 03700 500 792
🗎 0845 004 7105

Note
1. All equipment shall be approved and shall comply with the Department Of Transport specification MCE0111. This drawing does not show the normal road works signage that will be required as per Chapter 8.
2. All signs to be in accordance with TSRGD 2016 and to minimum class retroflective.
3. Minimum height of lettering to be 60mm and sign boards to be 1000mm (750mm where appropriate).

This drawing is protected by copyright and the information contained therein is confidential.
This drawing may not be copied and the information therein may not be used, or disclosed to a third party, wholly or in part with the written permission of Sunbelt Rentals UK (Traffic Management).

CROWN COPYRIGHT DATA REPRODUCED BY PERMISSION OF THE CONTROLLER OF HMSO

CLIENT DETAILS	REP/DEPOT	DRAWN BY
King's Tree Services	DFP/213	DFP/213

DATE	SHEET No	VERSION NUMBER
16/10/2025	1 OF 2	001

AMENDED DATE	AMENDED BY	SCALE
		NOT TO SCALE

This layout is for installation by NRSWA, Lantra 12A,12B,12D qualified persons.

ADDRESS
B4066 ULEY ROAD
DURSLEY
GLOUCESTERSHIRE
GL11 4NP

BUS ROUTE AFFECTED ✓

ROAD CLOSURE
DIVERSION
CLOCKWISE DIVERSION
ANTI-CLOCKWISE DIVERSION
ROAD CLOSURE SIGN

ROAD CLOSURE LENGTH (APPROX)	90 M
ROAD CLOSURE WIDTH (APPROX)	5.6 M

Contract Number 213-S018TBC