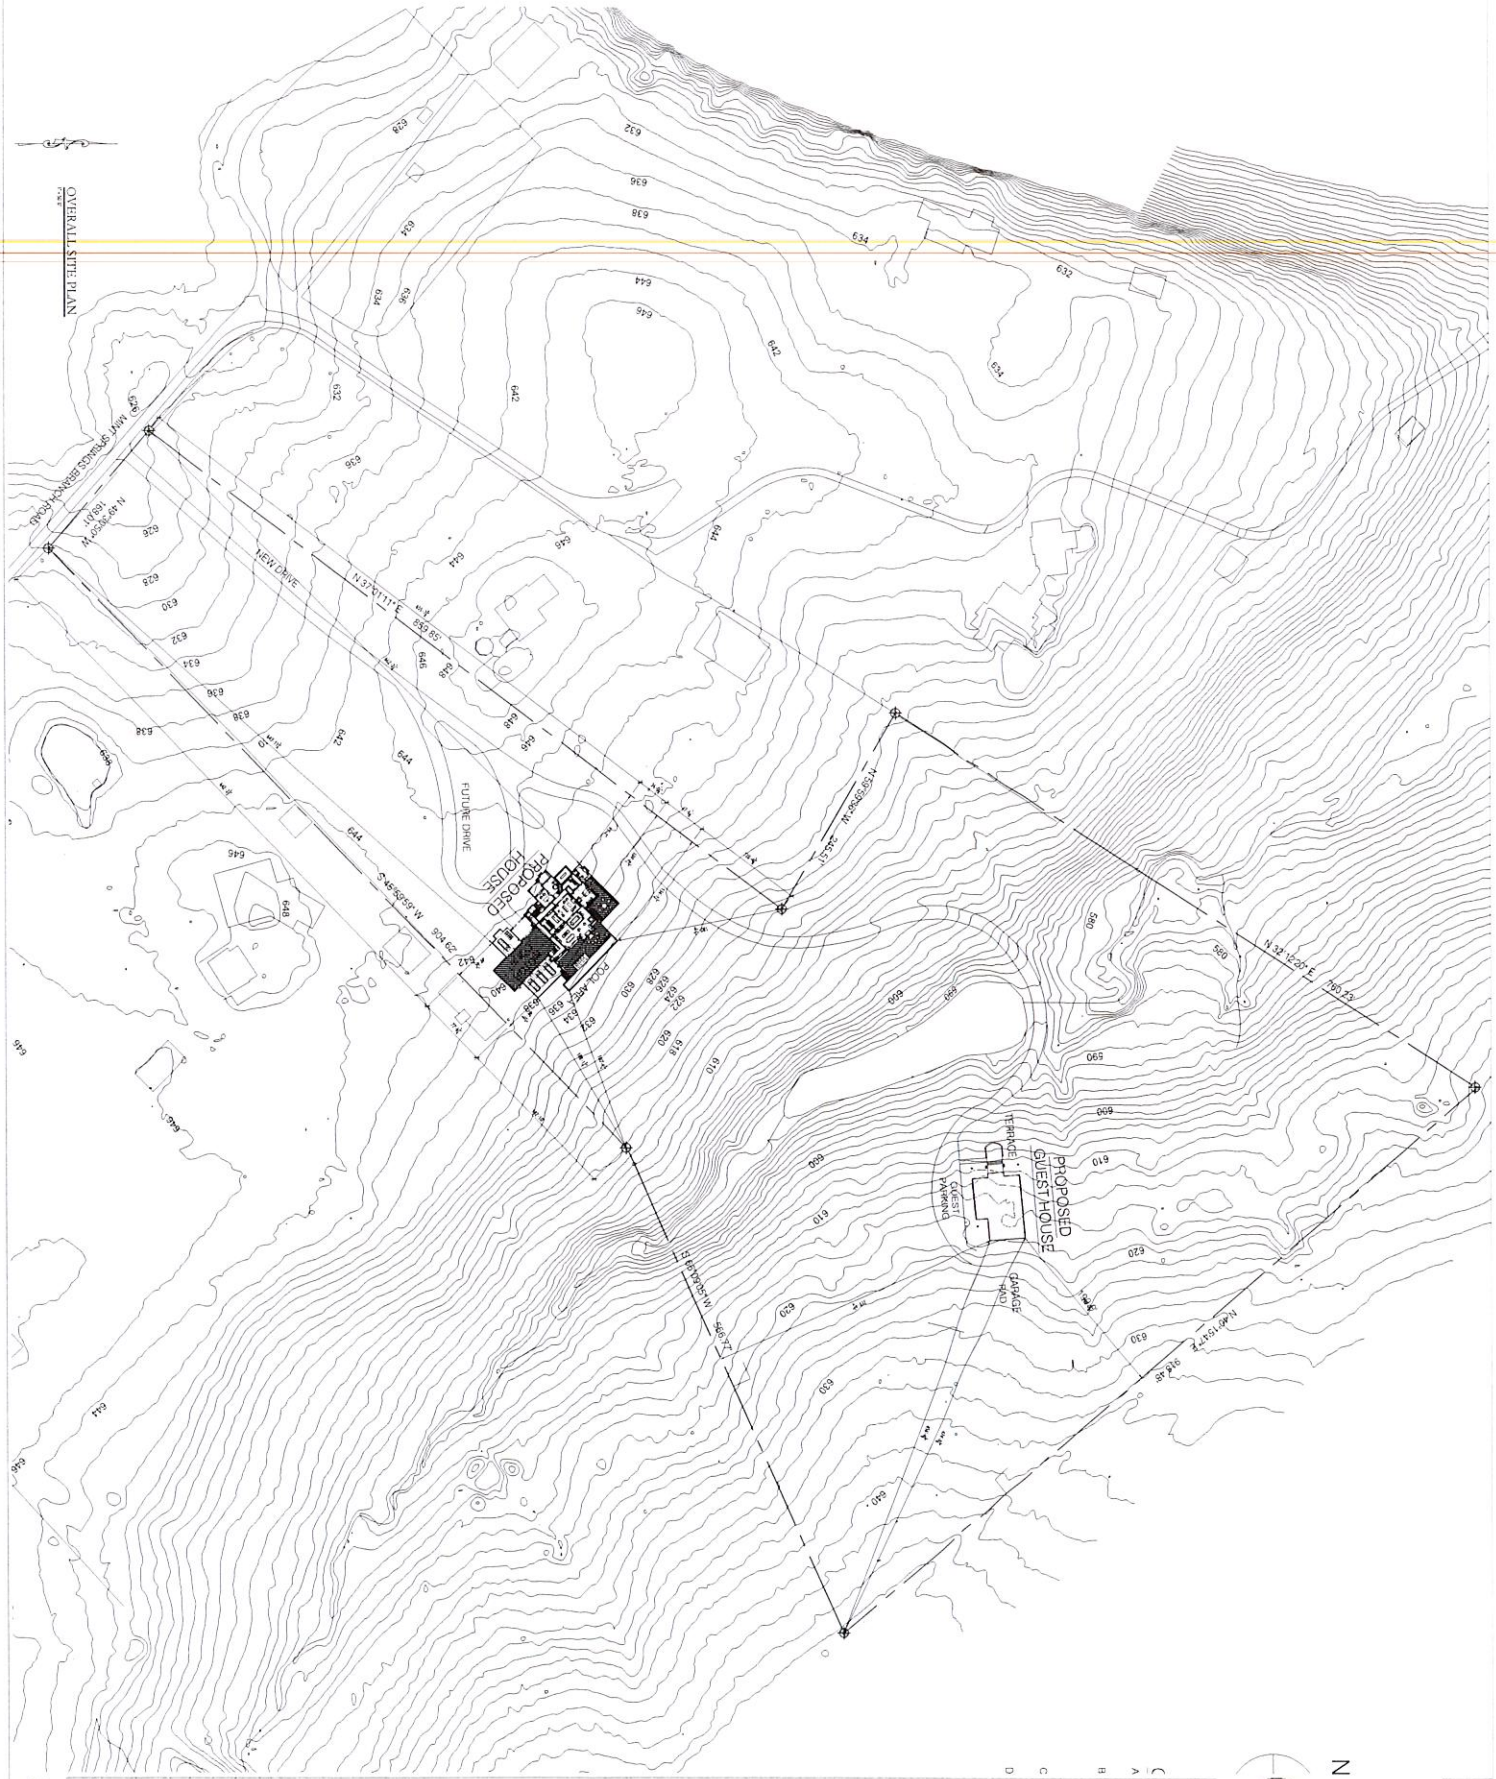

SWEET RESIDENCE

6612 MINT SPRING BRANCH ROAD, PROSPECT, KY 40059

C3 Studio LLC
133 W. Jackson Ave.
Knoxville · TN 37902
865-309-4461
www.C3StudioLLC.com

DATE: CD Set July 14, 2025
PROJECT: 2401038
DRAWN: KF/TBRH
CHECKED: AR
REVISIONS:

001