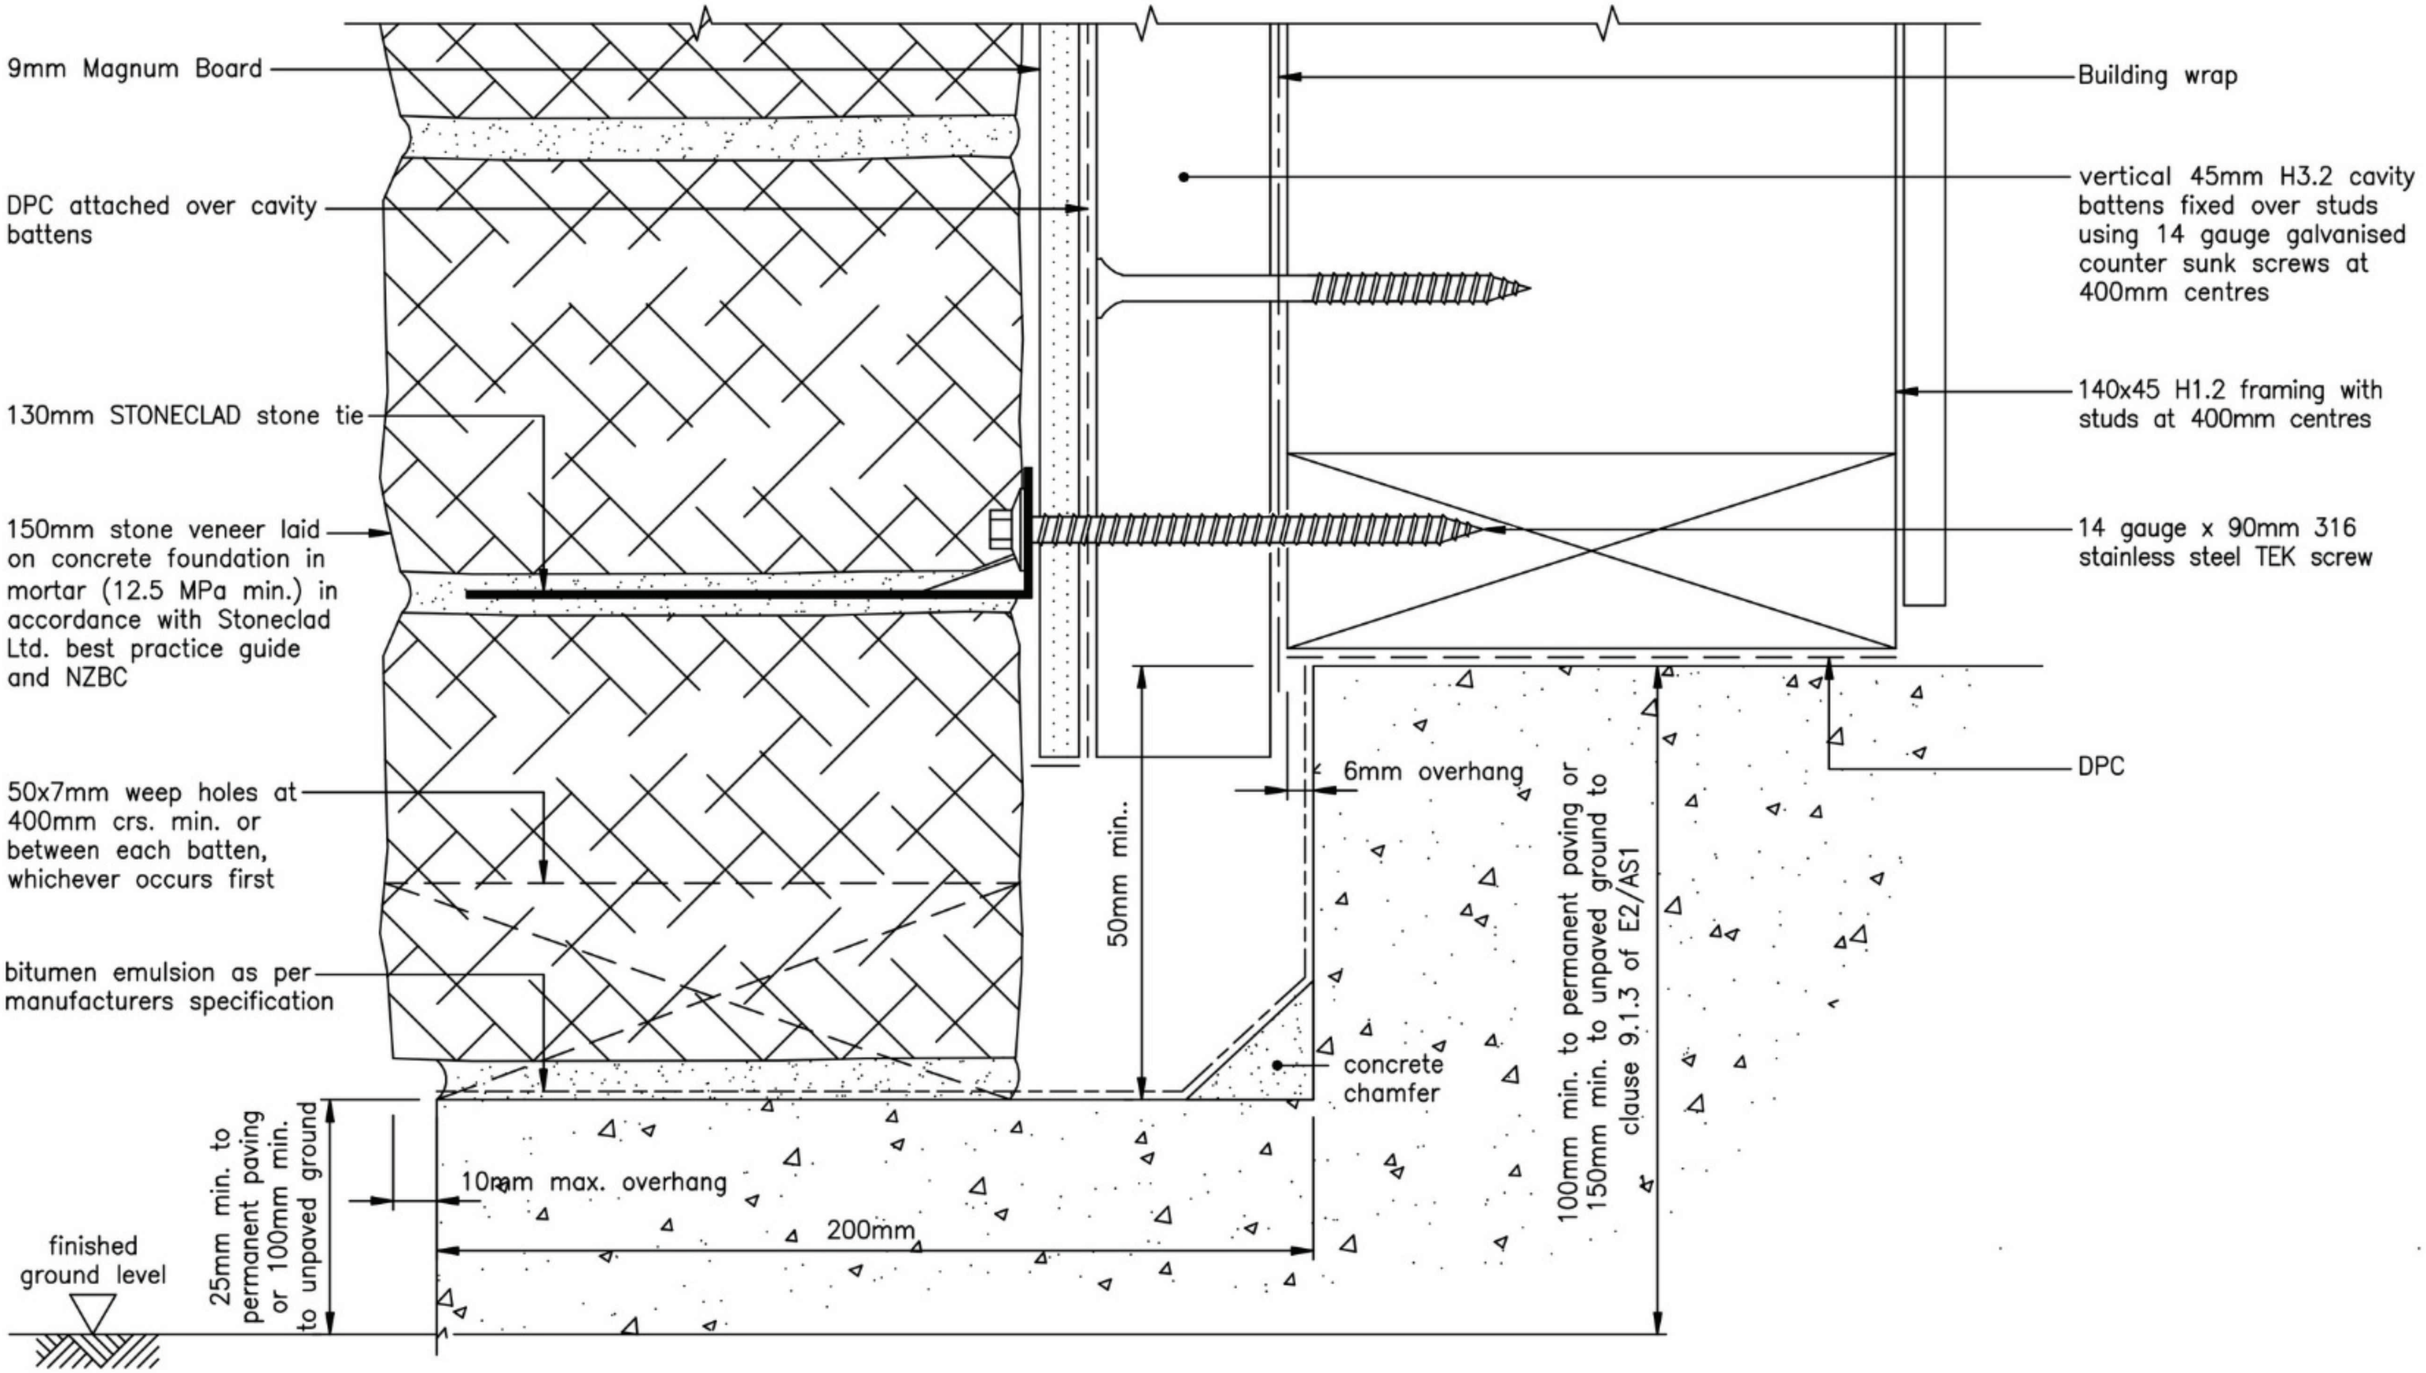

Installation Suggestion

130mm STONECLAD stone tie

Vented Cavity

Original Scale 1:2
Revision – 15 March 2020
Adheres to NZS 4210 code of practice: non flexible wall ties

STONECLAD
stonemasonry fixings

www.stoneclad.co.nz