

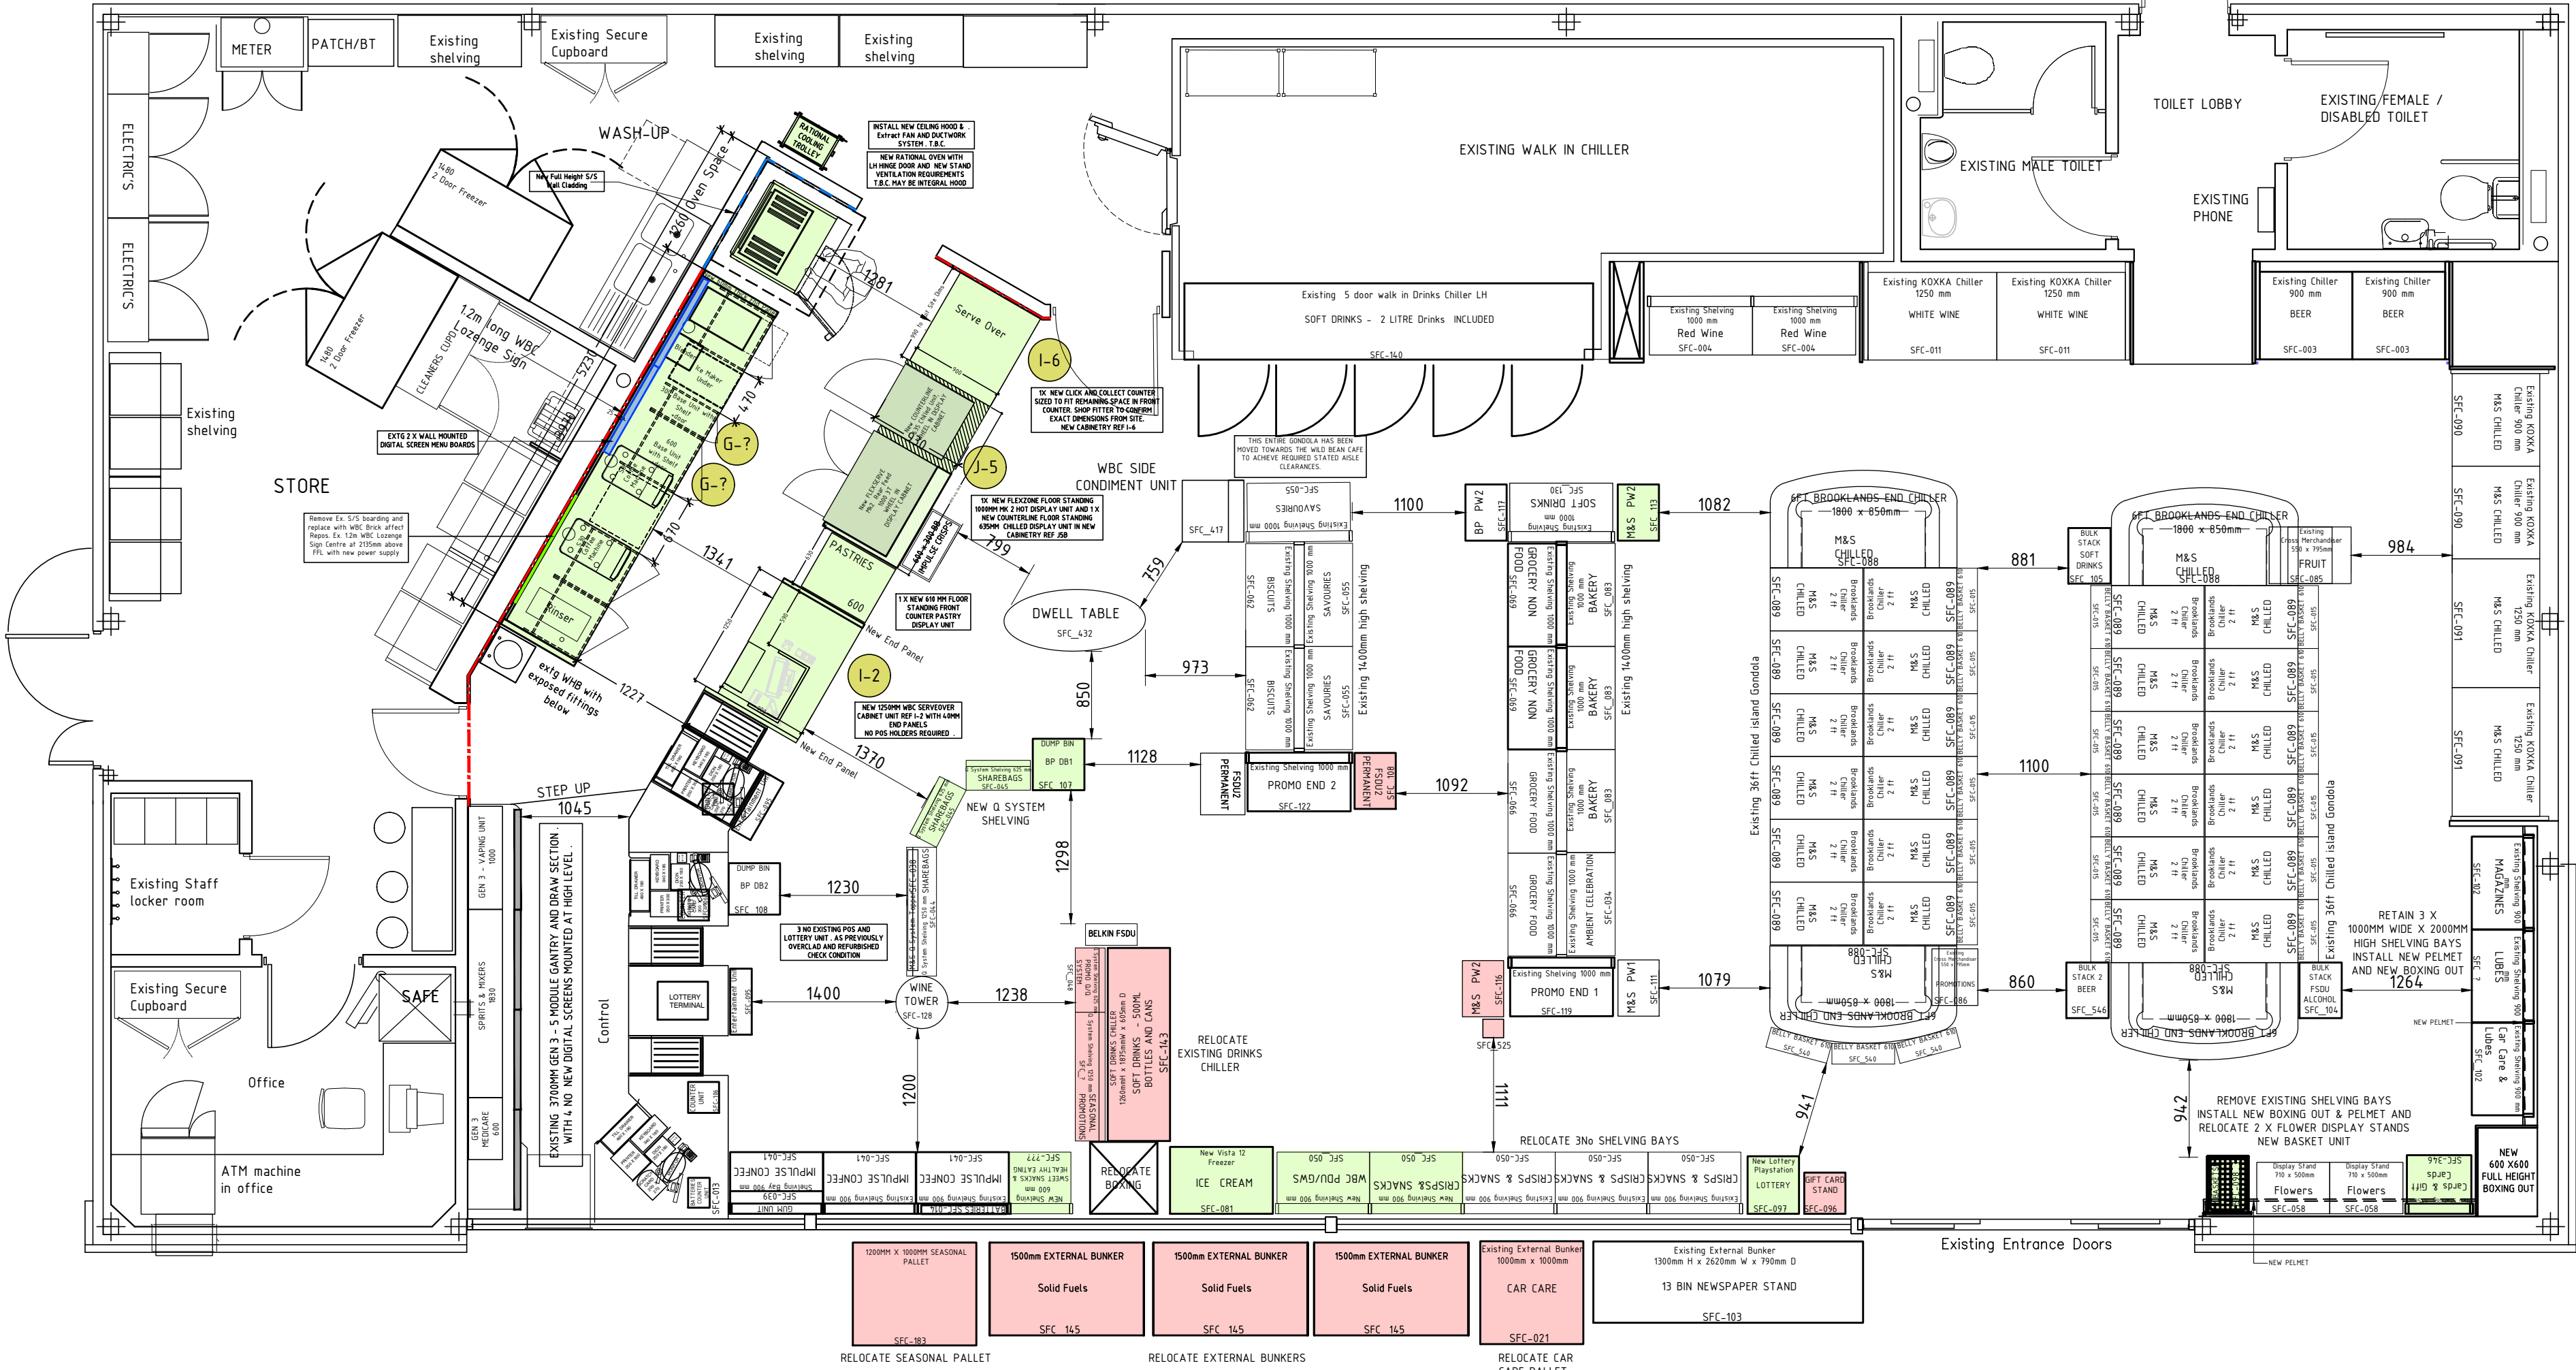


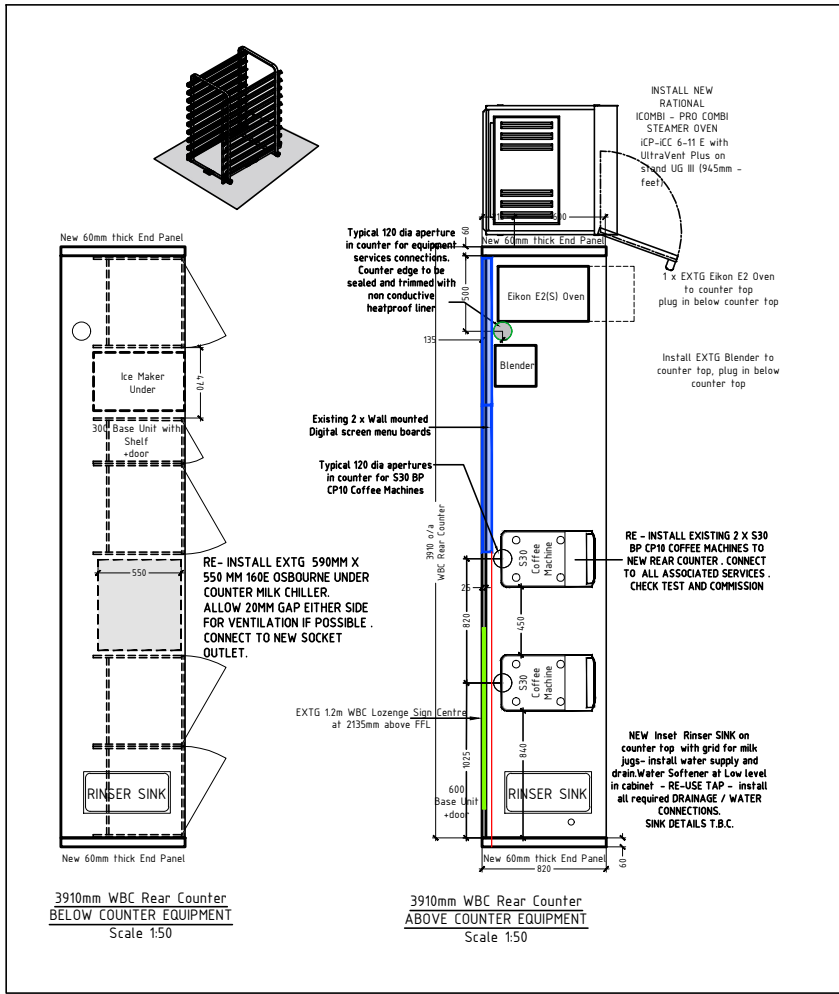

- NEW EQUIPMENT
- EXISTING EQUIPMENT
RELOCATED OR REMERCHANDISED

EQUIPMENT DELETIONS T.B.C.

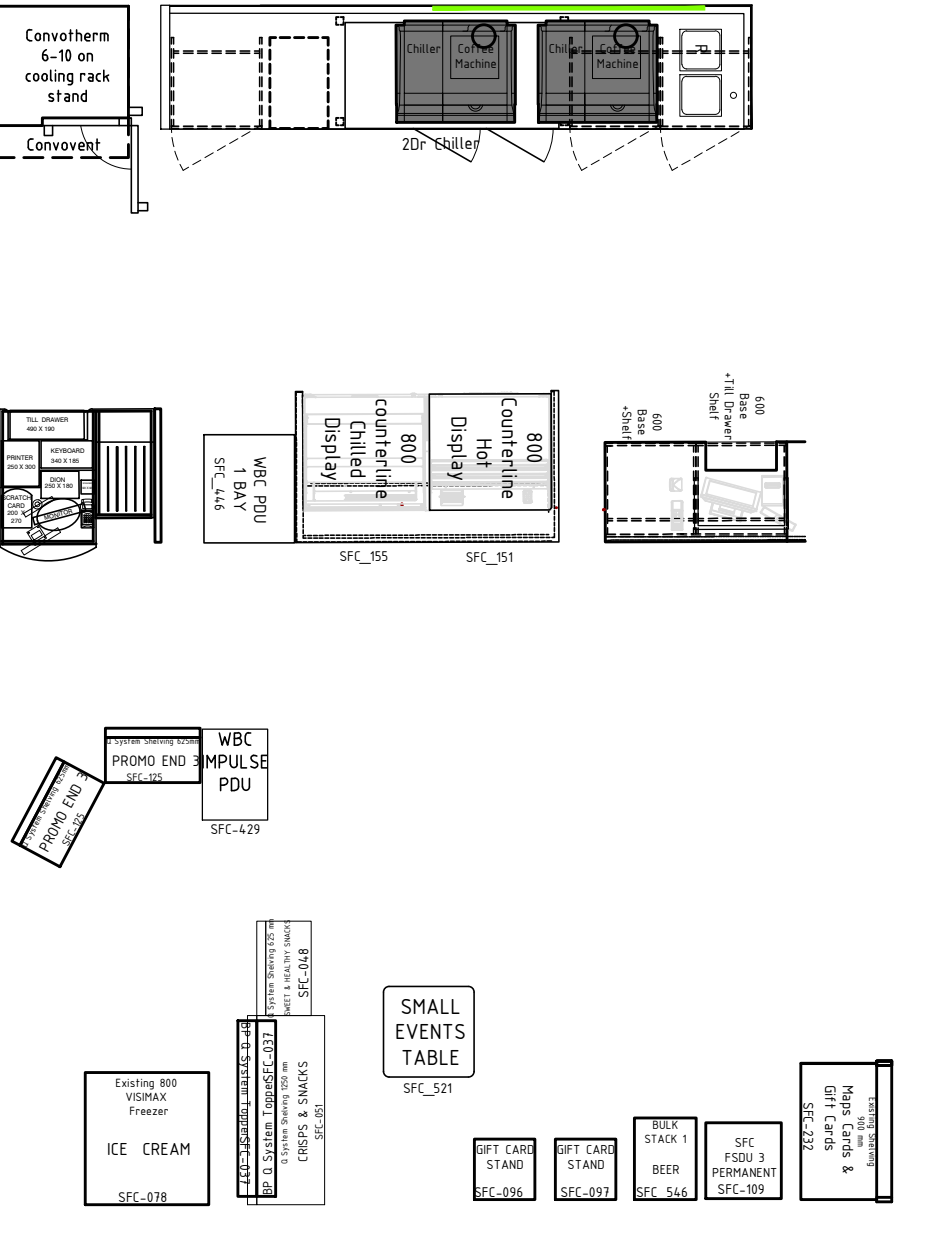


PROPOSED SHOP LAYOUT

SCALE 1:50

BOREHAM SF CONNECT
2022 SHOP REFRESH, WILD BEAN REFIT & SF COMMODITY LAYOUT
APPROVED - Awaiting Approval

A1
ORIGINAL
PLOT SIZE

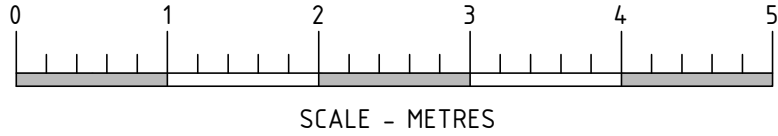

NR	DATE	DESCRIPTION
REVISIONS		
STATUS		
WORKING DRAWING		
BP OIL UK Ltd Asset Development		
BP OIL UK Ltd Asset Development WITAN GATE HOUSE MILTON KEYNES BUCKS MK9 1ES Tel No 01908 853000 Fax No 01908 853999		Boreham SF Connect Colchester Road - A12 /A130 Springfield, Chelmsford Essex, CM2 5PY
DRAWN: SJS DATE: APR'22 DESIGN CHECKED: TG DATE: APR'22 APPROVED: DATE: ATRAK CHECKED: DATE: SCALE: 1 : 50 @ A1		2022 SHOP REFRESH PROPOSED SHOP LAYOUT
SCALED DIMENSIONS SHOULD NOT BE TAKEN FROM THIS DRAWING (APPROPRIATE FOR A1 ONLY)		DRAWING NUMBER 13001-72
This drawing has been produced in accordance with BP Oil UK Ltd retail design standards & current legal requirements. Copyright of BP Oil UK Ltd. Illegal use is prohibited. Reproduction only with permission of BP Oil UK Ltd. BP Oil UK Ltd, Asset Development, 500-600 Witan Gate West, Milton Keynes, MK9 1ES		REV
ARCHITECT: ADS DESIGN		