

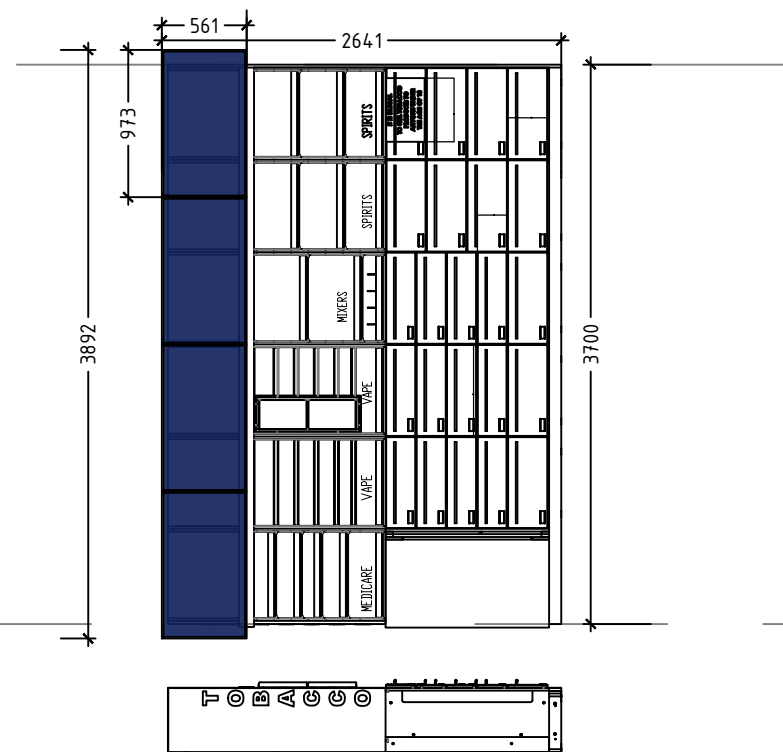
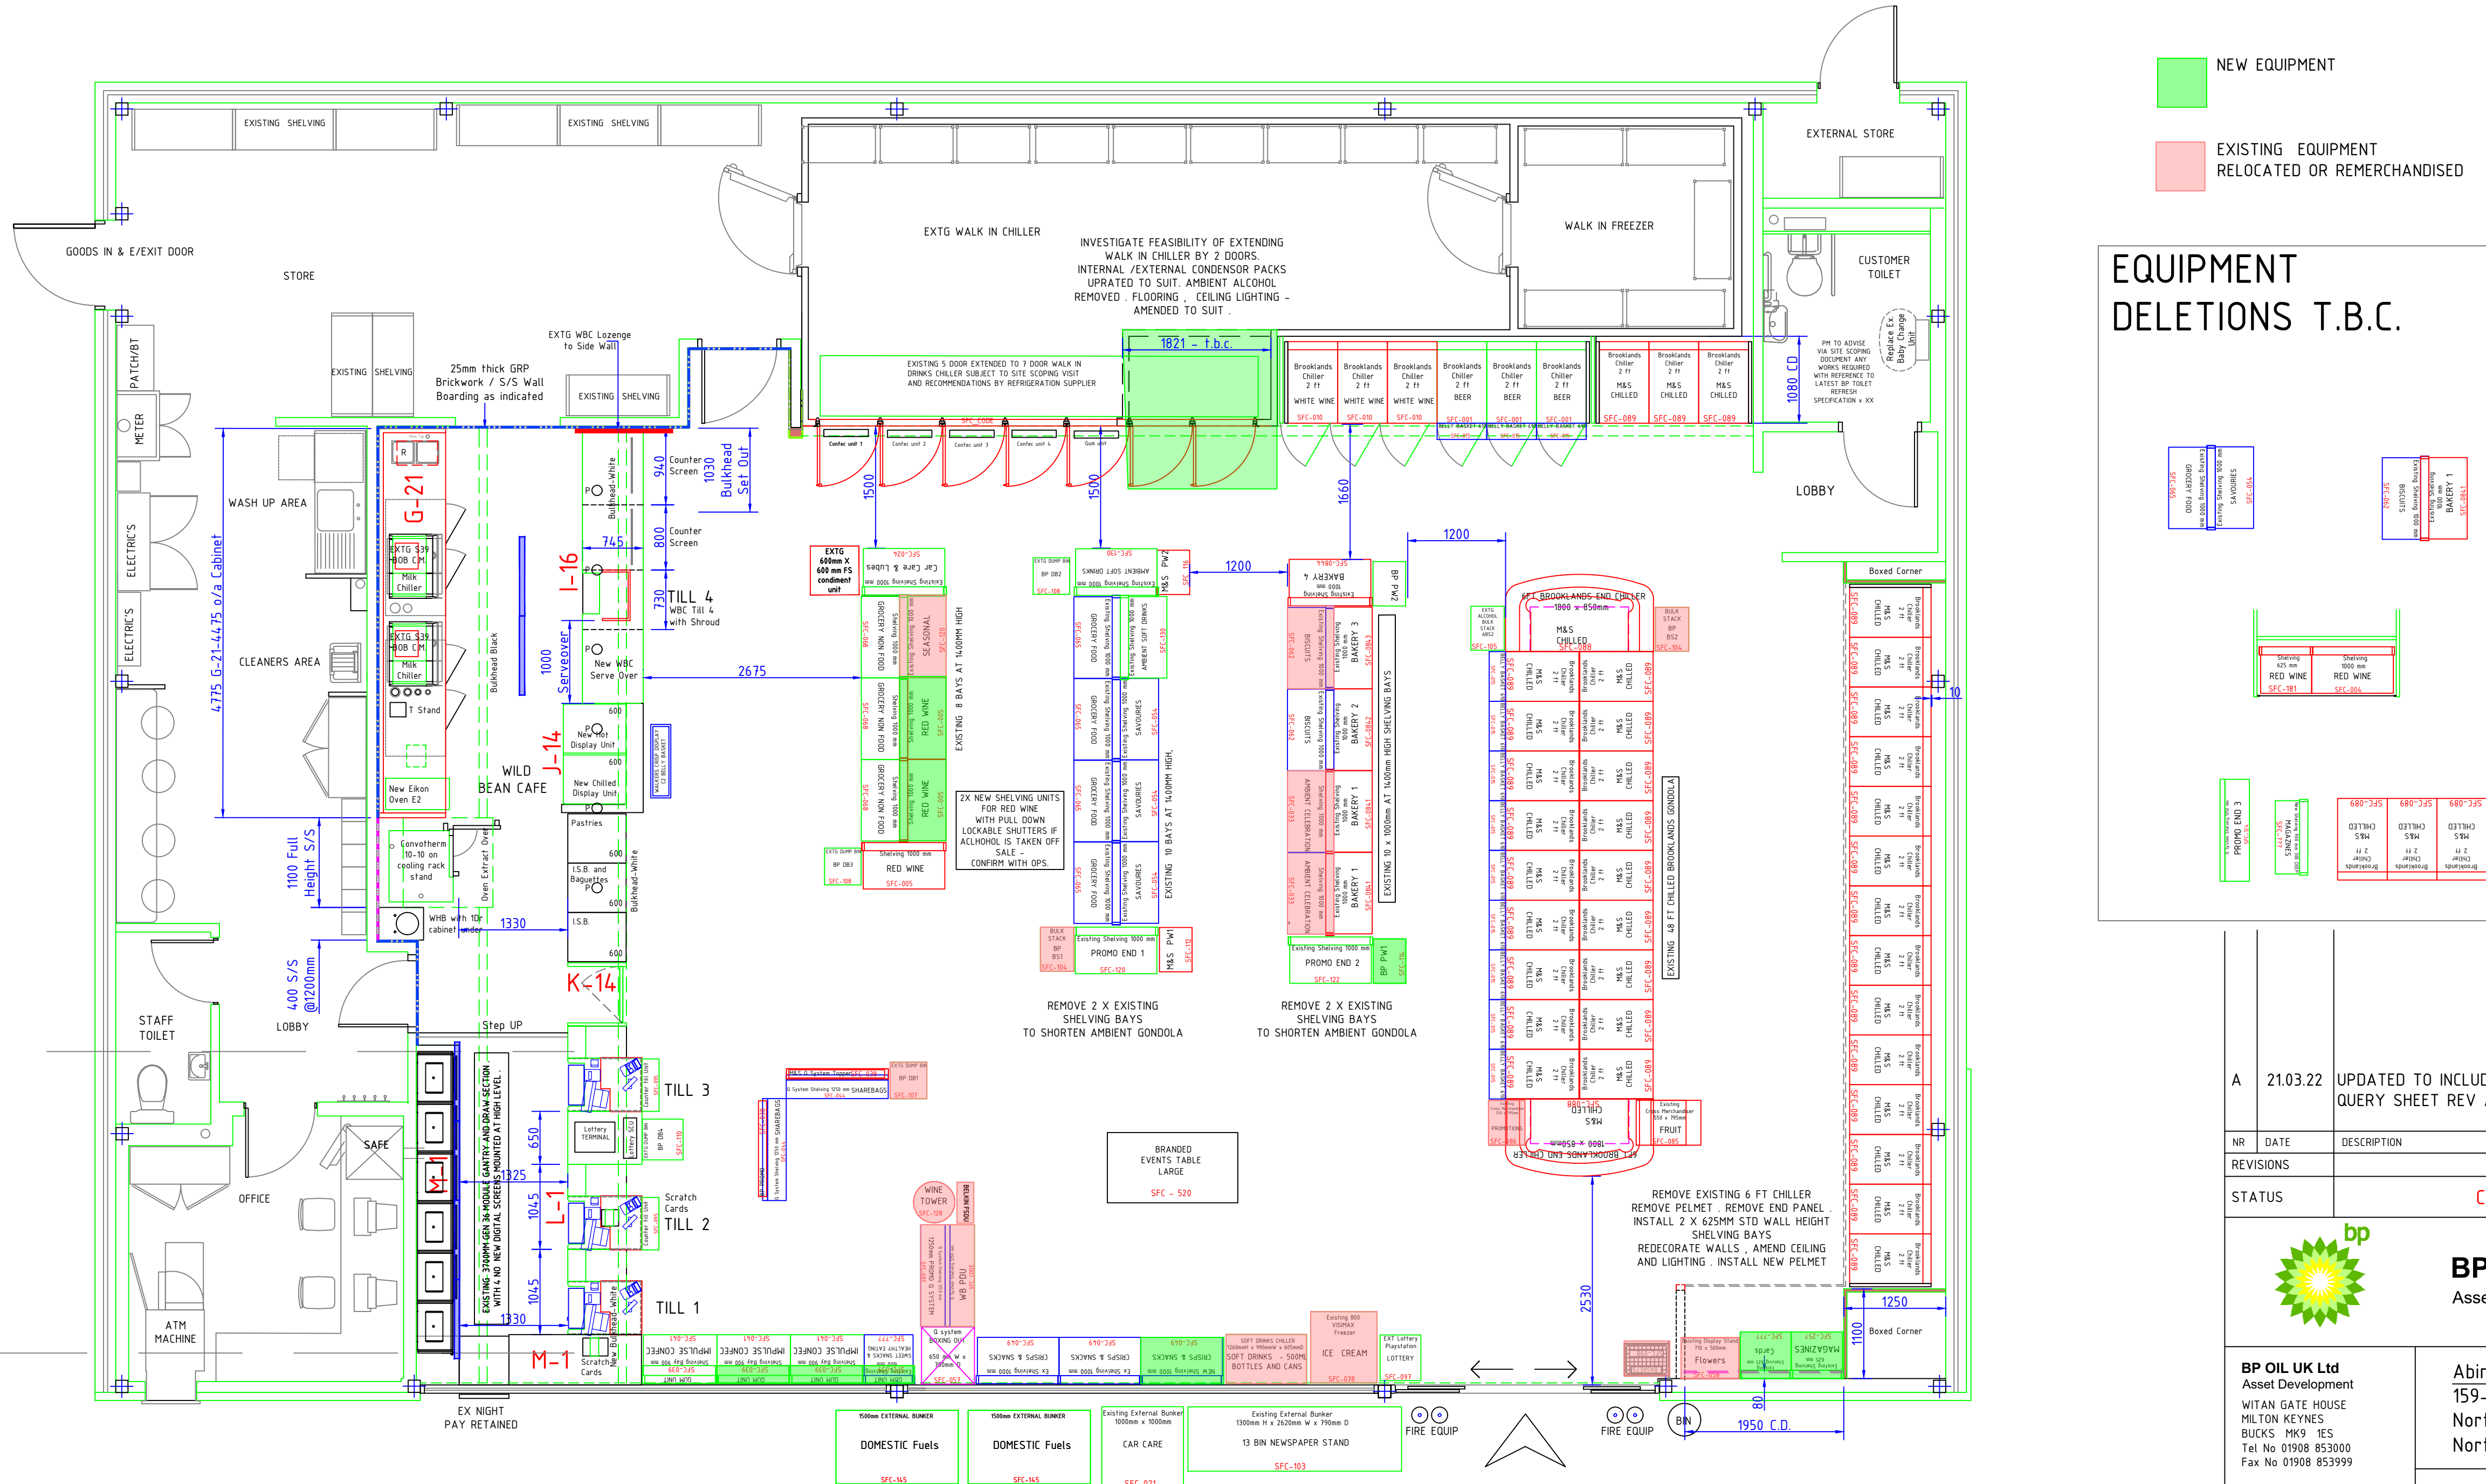


ABINGTON AVENUE SF CONNECT
PROPOSED COMMODITY LAYOUT - MAR 2022
APPROVED - 25.03.2022


OPTION B - RETAIN 5 DOOR DRINKS - EXTEND CHILLED - RELOCATE
AMBIENT ALCOHOL IF WALK CANNOT BE EXTENDED

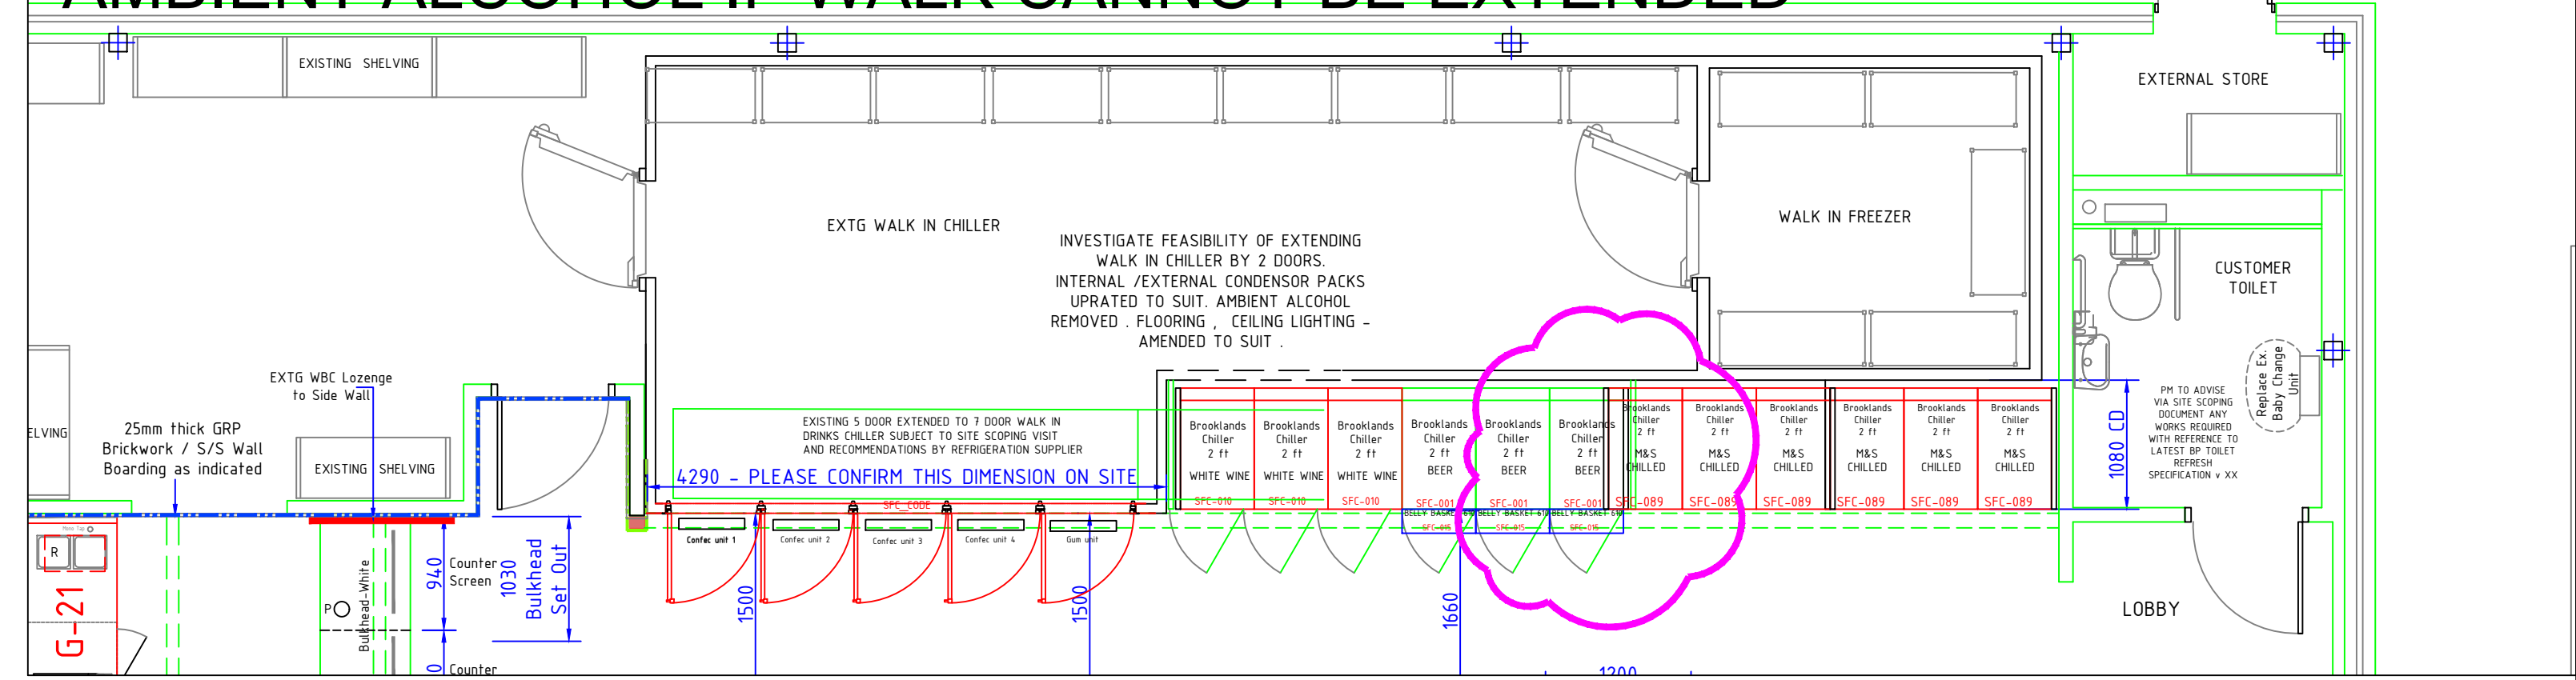

A1
ORIGINAL
PLOT SIZE

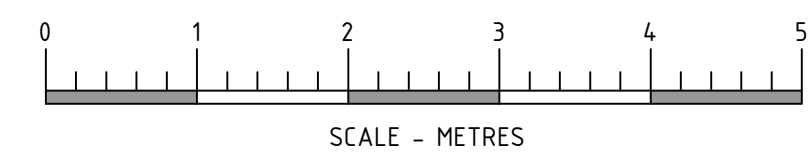

A	21.03.22	UPDATED TO INCLUDE COMMENTS FROM S PLANNING REF QUERY SHEET REV A
NR	DATE	DESCRIPTION
REVISIONS		
STATUS		COMMODITY LAYOUT

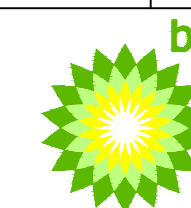

BP OIL UK Ltd
Asset Development

BP OIL UK Ltd
Asset Development
WITAN GATE HOUSE
MILTON KEYNES
BUCKS MK9 1ES
Tel No 01908 853000
Fax No 01908 853999

Abington Avenue SF Connect
159-185 Abington Avenue
Northampton
Northamptonshire, NN1 4QB

DRAWN: M.MERALI
DATE: MAR 2022
DESIGN CHECKED: J. PHILIPS
DATE: AUG 2015
APPROVED:
DATE:
ATRACK CHECKED:
DATE:
SCALE: 20/50

2022 SHOP REFRESH PROGRAM
APPROVED COMMODITY LAYOUT

DRAWING NUMBER	REV
14501-72 - SFCL	-

ARCHITECT:

This drawing has been produced in accordance with BP Oil UK Ltd retail design standards & current legal requirements.
Copyright of BP Oil UK Ltd. Illegal use is prohibited. Reproduction only with permission of BP Oil UK Ltd.
BP Oil UK Ltd, Asset Development, 500-600 Witan Gate West, Milton Keynes, MK9 1ES