


INSTALL ALL NEW REFRIGERATION CASES AND NEW EXTERNAL CONDENSOR PLANT IN EXISTING LOCATIONS - DETAILS TO BE CONFIRMED WITH REFRIGERATION SUPPLIER / INSTALLER


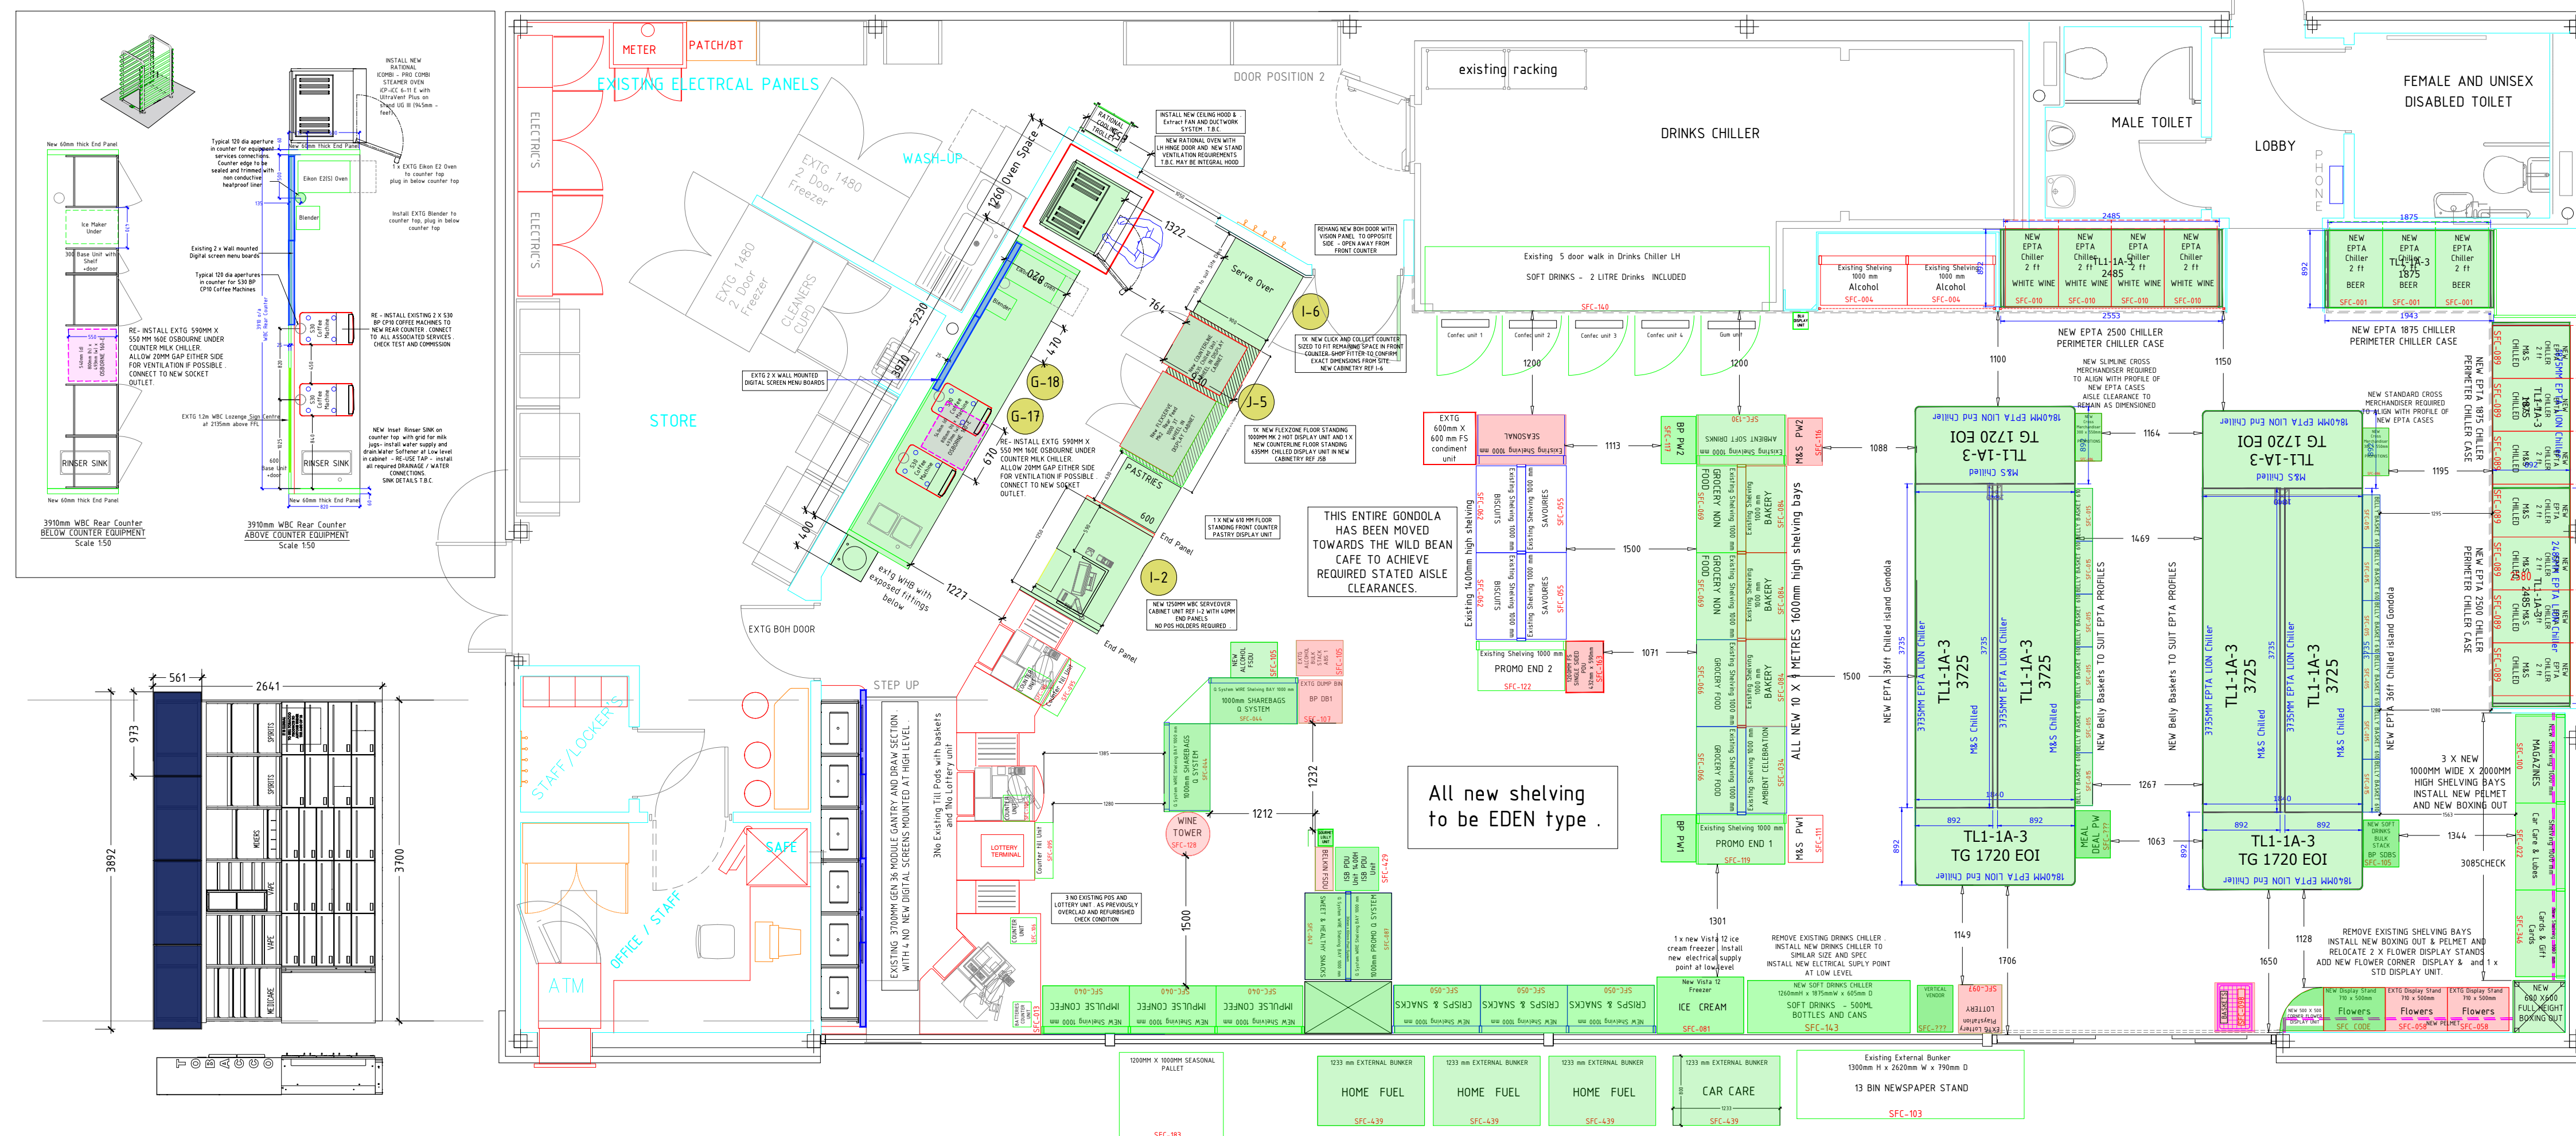


PROPOSED LAYOUT


SCALE 1:50

CHURCHVIEW SF CONNECT SHOP REFRESH , NEW REFRIGERATION , WILD BEAN REFIT & SF COMMODITY LAYOUT

REV P – FOR REVIEW / APPROVAL – 28.07.2022

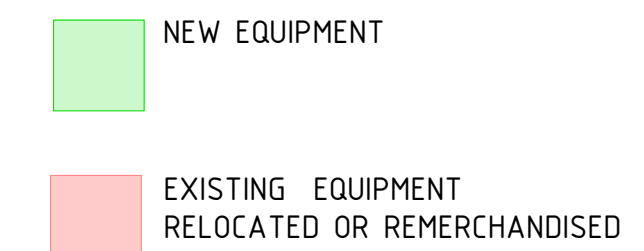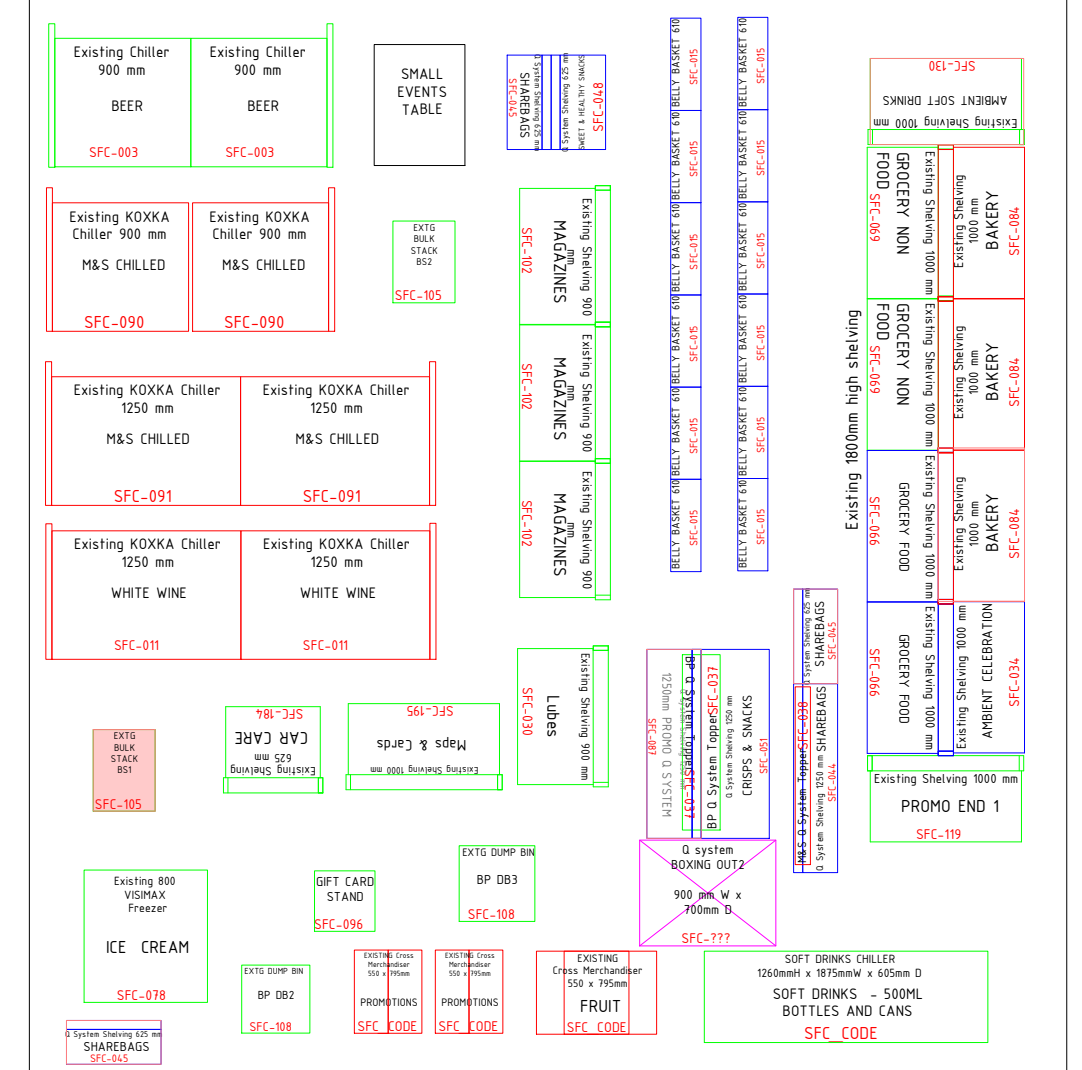EQUIPMENT
DELETIONS T.B.C.

P	28.07.2022	DUMP BIN 2 REMOVED .
Q	27.07.2022	IMPULSE CRISPS DISPLAY REMOVED FROM FRONT OF WILD BEAN . CLEARANCE DIMENSION ADDED FROM 450MM SQ. DUMP BIN 2 TO Q SYSTEM
N	13.07.2022	ALCOHOL FSDU MOVED TO BACK OF Q SHARE BAG & REPLACED WITH PDU
M	06.07.2022	SAVOURIES GONDOLA TO BE CHANGED TO SEASONAL
L	30.06.2022	POWERING DESCRIPTION REVISED AND POWER WING ADDED TO GONDOLA .ISB DPU ROTATION REVISED . <u>ISSUED FOR COMMENT</u>
K	14.06.2022	NOTE ADDED REF ALL NEW SHELVING TO BE EDN TYPE . <u>ISSUED FOR CONSTRUCTION</u>
J	19.05.2022	UPDATED TO SPACE PLANNING REQUEST FOR NEW Q SYSTEM EQUIPMENT AND NEW CROSS MERCHANDISERS . WB COMMENTS INCORPORATED . <u>ISSUED FOR CONSTRUCTION</u>
I	22.04.2022	CHANGES INCORPORATED FROM SCOPE MEETING EQUIPMENT REQUESTS
H	12.04.2022	MINOR UPDATE AND CORRECTIONS
G	11.04.2022	REVISED WILD BEAN FRONT COUNTER AND ALL NEW SHOP REFRIGERATION AND EXTERNAL PLANT
F	06.04.2022	NEW WILD BEAN LAYOUT AND EQUIPMENT ADDED
E	04.04.2022	1 X FLOWERS DISPLAY REMOVED - EXTERNAL CAR CARE UPDATED TO NEW BUNKER AS REQUESTED BY SPACE PLANNING
D	29.03.2022	1 X FLOWERS DISPLAY ADDED - GIFTING CORNER SHELVING CATEGORIES AMENDED - AS REQUESTED BY SPACE PLANNING
C	21.03.2022	DB3 REMOVED AS REQUESTED BY SPACE PLANNING
B	18.03.2022	UPDATED TO SPACE PLANNING QUERY RESPONSES / COMMENTS
A	18.03.2022	UPDATED TO SPACE PLANNING RESPONSES / COMMENTS
NR	DATE	DESCRIPTION
REVISIONS		
STATUS		COMMODITY LAYOUT - CONSTRUCTION ISSUE

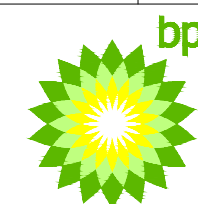

BP OIL UK Ltd
Asset Development

BP OIL UK Ltd
Asset Development
WITAN GATE HOUSE
MILTON KEYNES
BUCKS MK9 1ES
Tel No 01908 853000
Fax No 01908 853999

Churchview SF Connect
41-43 St Johns Road - A26
Tonbridge Wells
Kent, TN4 9TP

COMMODITY LAYOUT

DRAWING NUMBER	REV
10117-72 - SFCL	P

ARCHITECT: _____

This drawing has been produced in accordance with BP Oil UK Ltd retail design standards & current legal requirements.
Copyright of BP Oil UK Ltd. Illegal use is prohibited. Reproduction only with permission of BP Oil UK Ltd.
BP Oil UK Ltd, Asset Development, 500-600 Witan Gate West, Milton Keynes, MK9 1ES

A1
ORIGINAL
PLOT SIZE

